



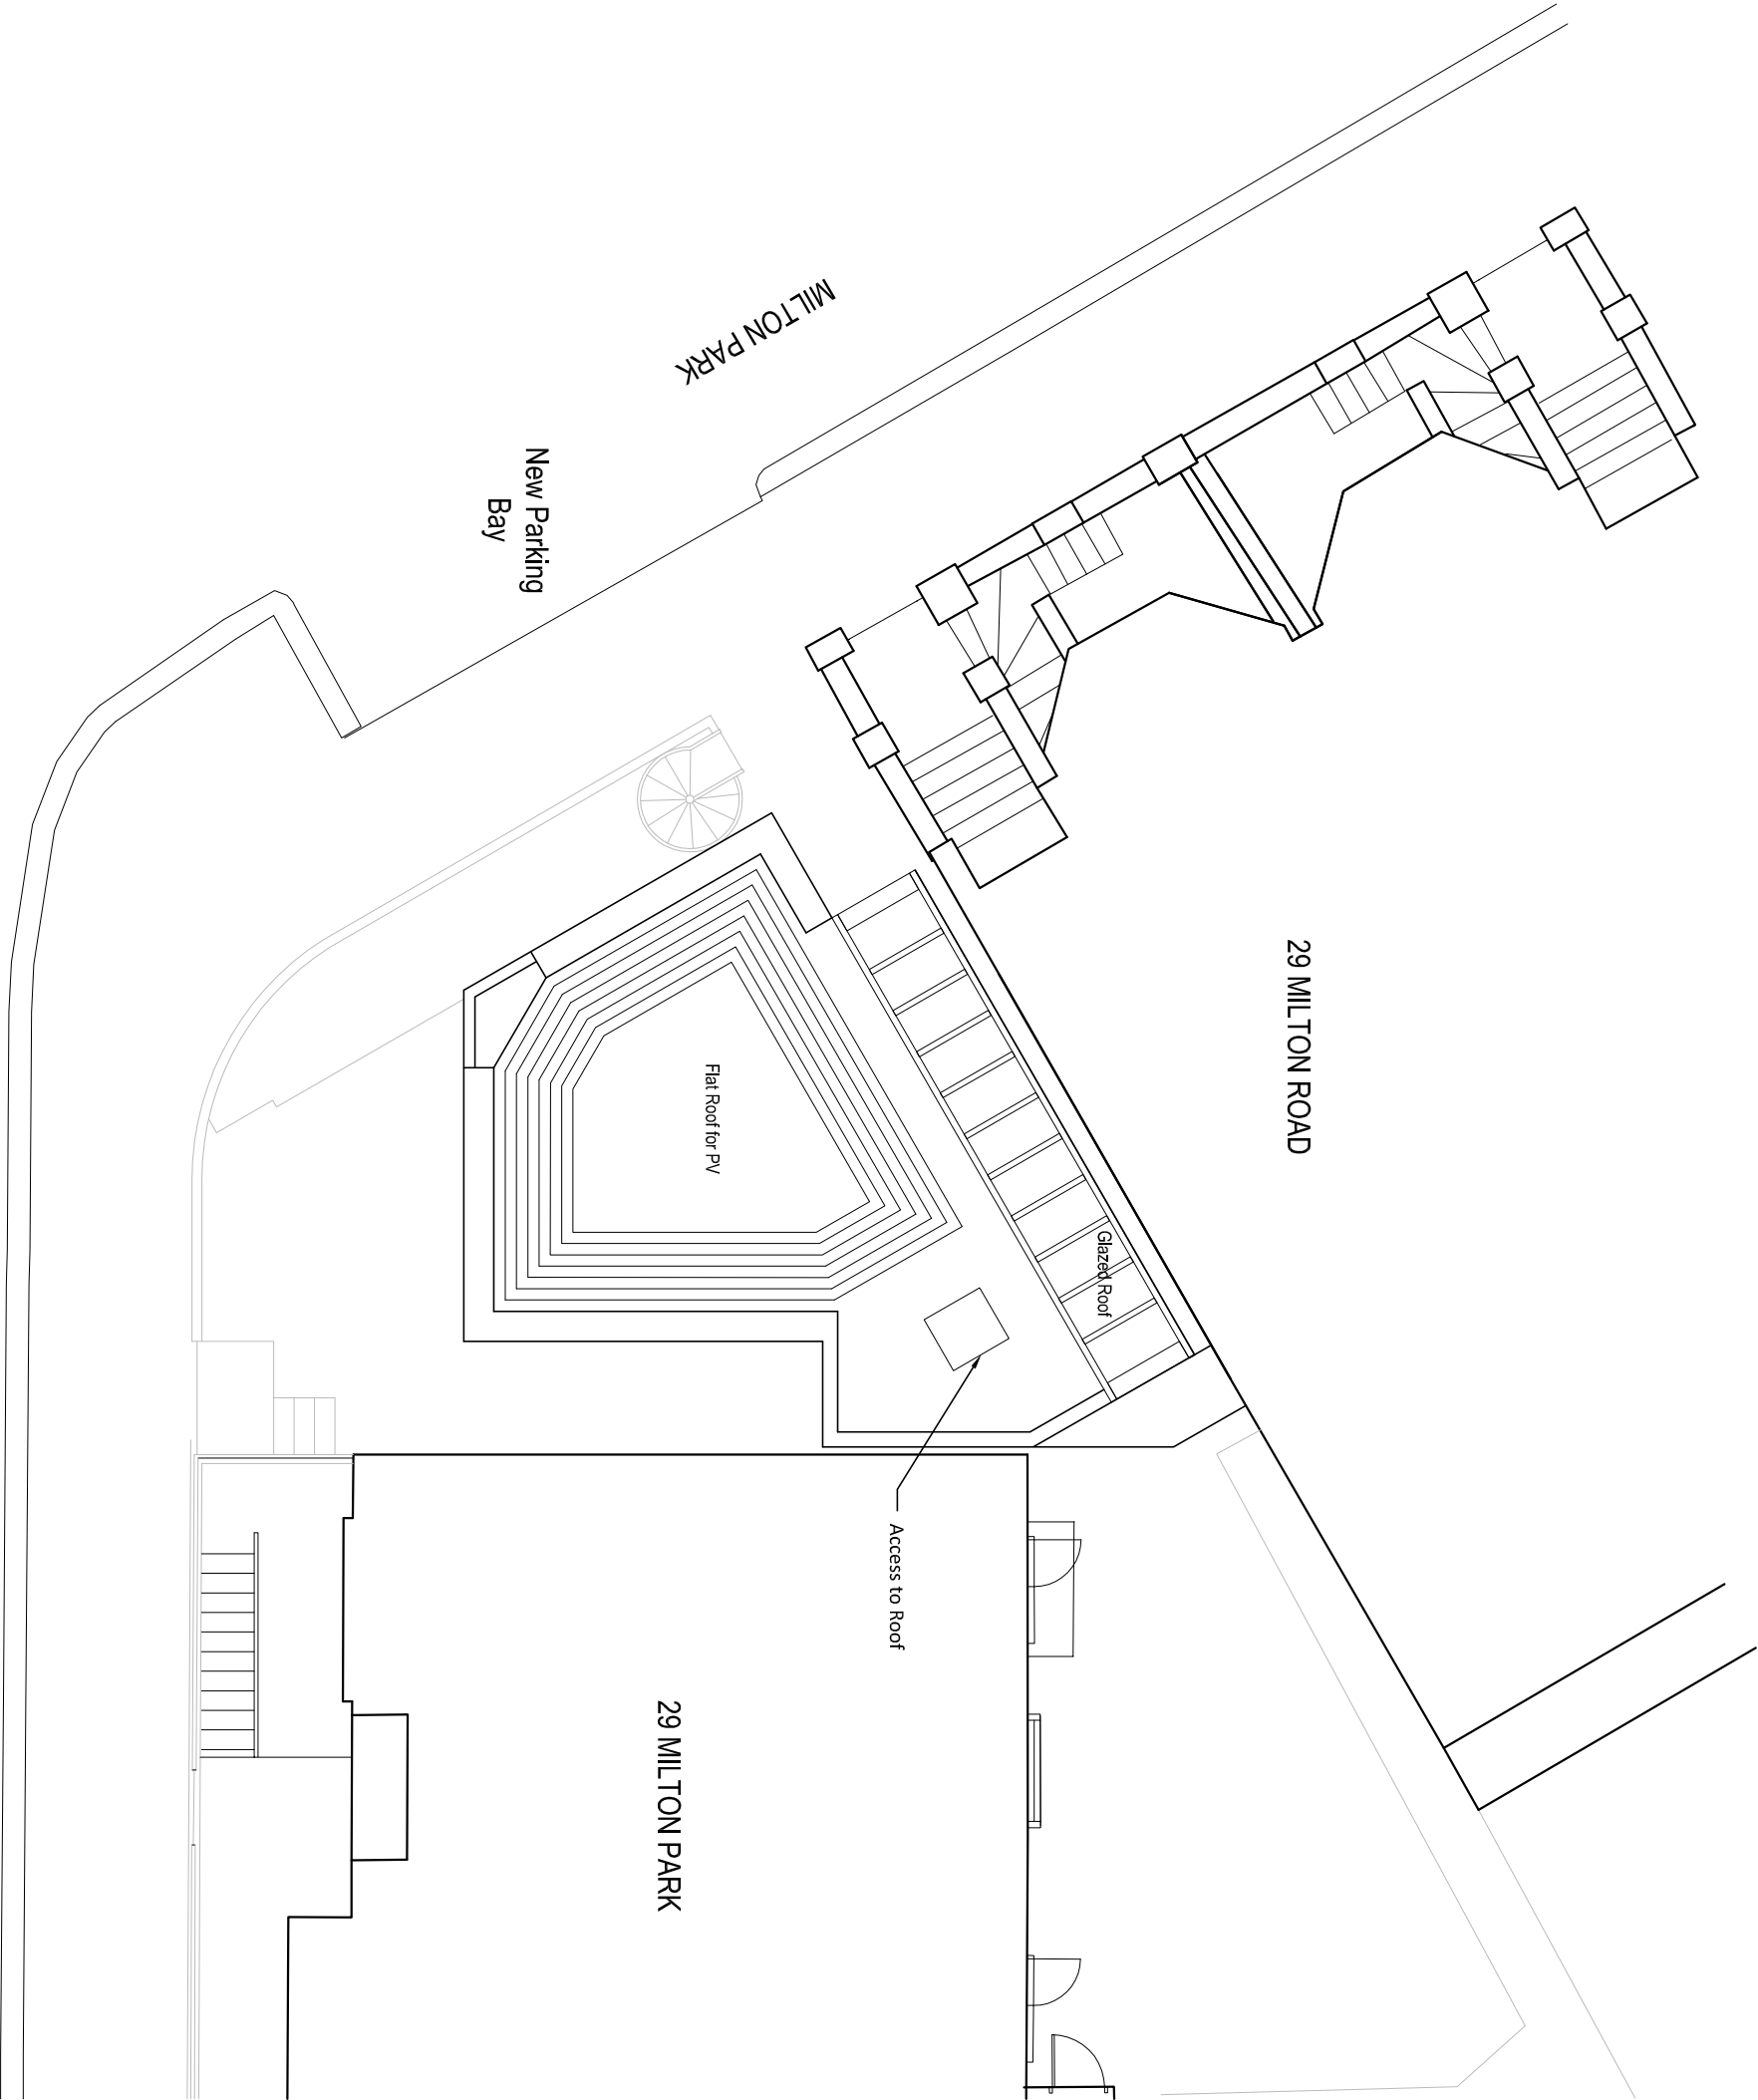

CLIENT
John Healy
Slobhan O'Shaughnessy

ARCHITECT
ice
ICE ARCHITECTS | 70 White Lion Street | N1 9PP London | UK
Telephone +44 (0) 20 32150015
www.ice-architects.com | ice-london@ice-architects.com

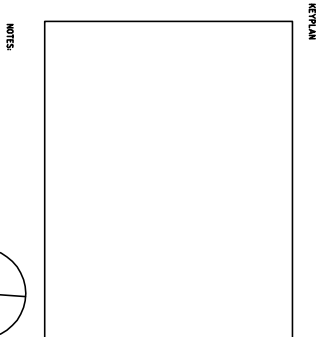

REVISIONS		
NO.	DATE	ISSUE
PROJECT		
C	13/06/2023	Planning Issue
B	16.08.2022	Planning Issue
A	22.07.2022	Post Pre Planning - Client Issue
-	22.04.2022	First Issue

Land adjacent to
29 Milton Park

DRAWING TITLE
SITE PLAN - PROPOSED

DATE	DRAWING NO.	REVISION
01.11.2021		
SCALE		
1/100 @ A3	PL2.0	C
ICE JOB NO		
ICE 21/273		
CAD FILE NAME		
PL01		