


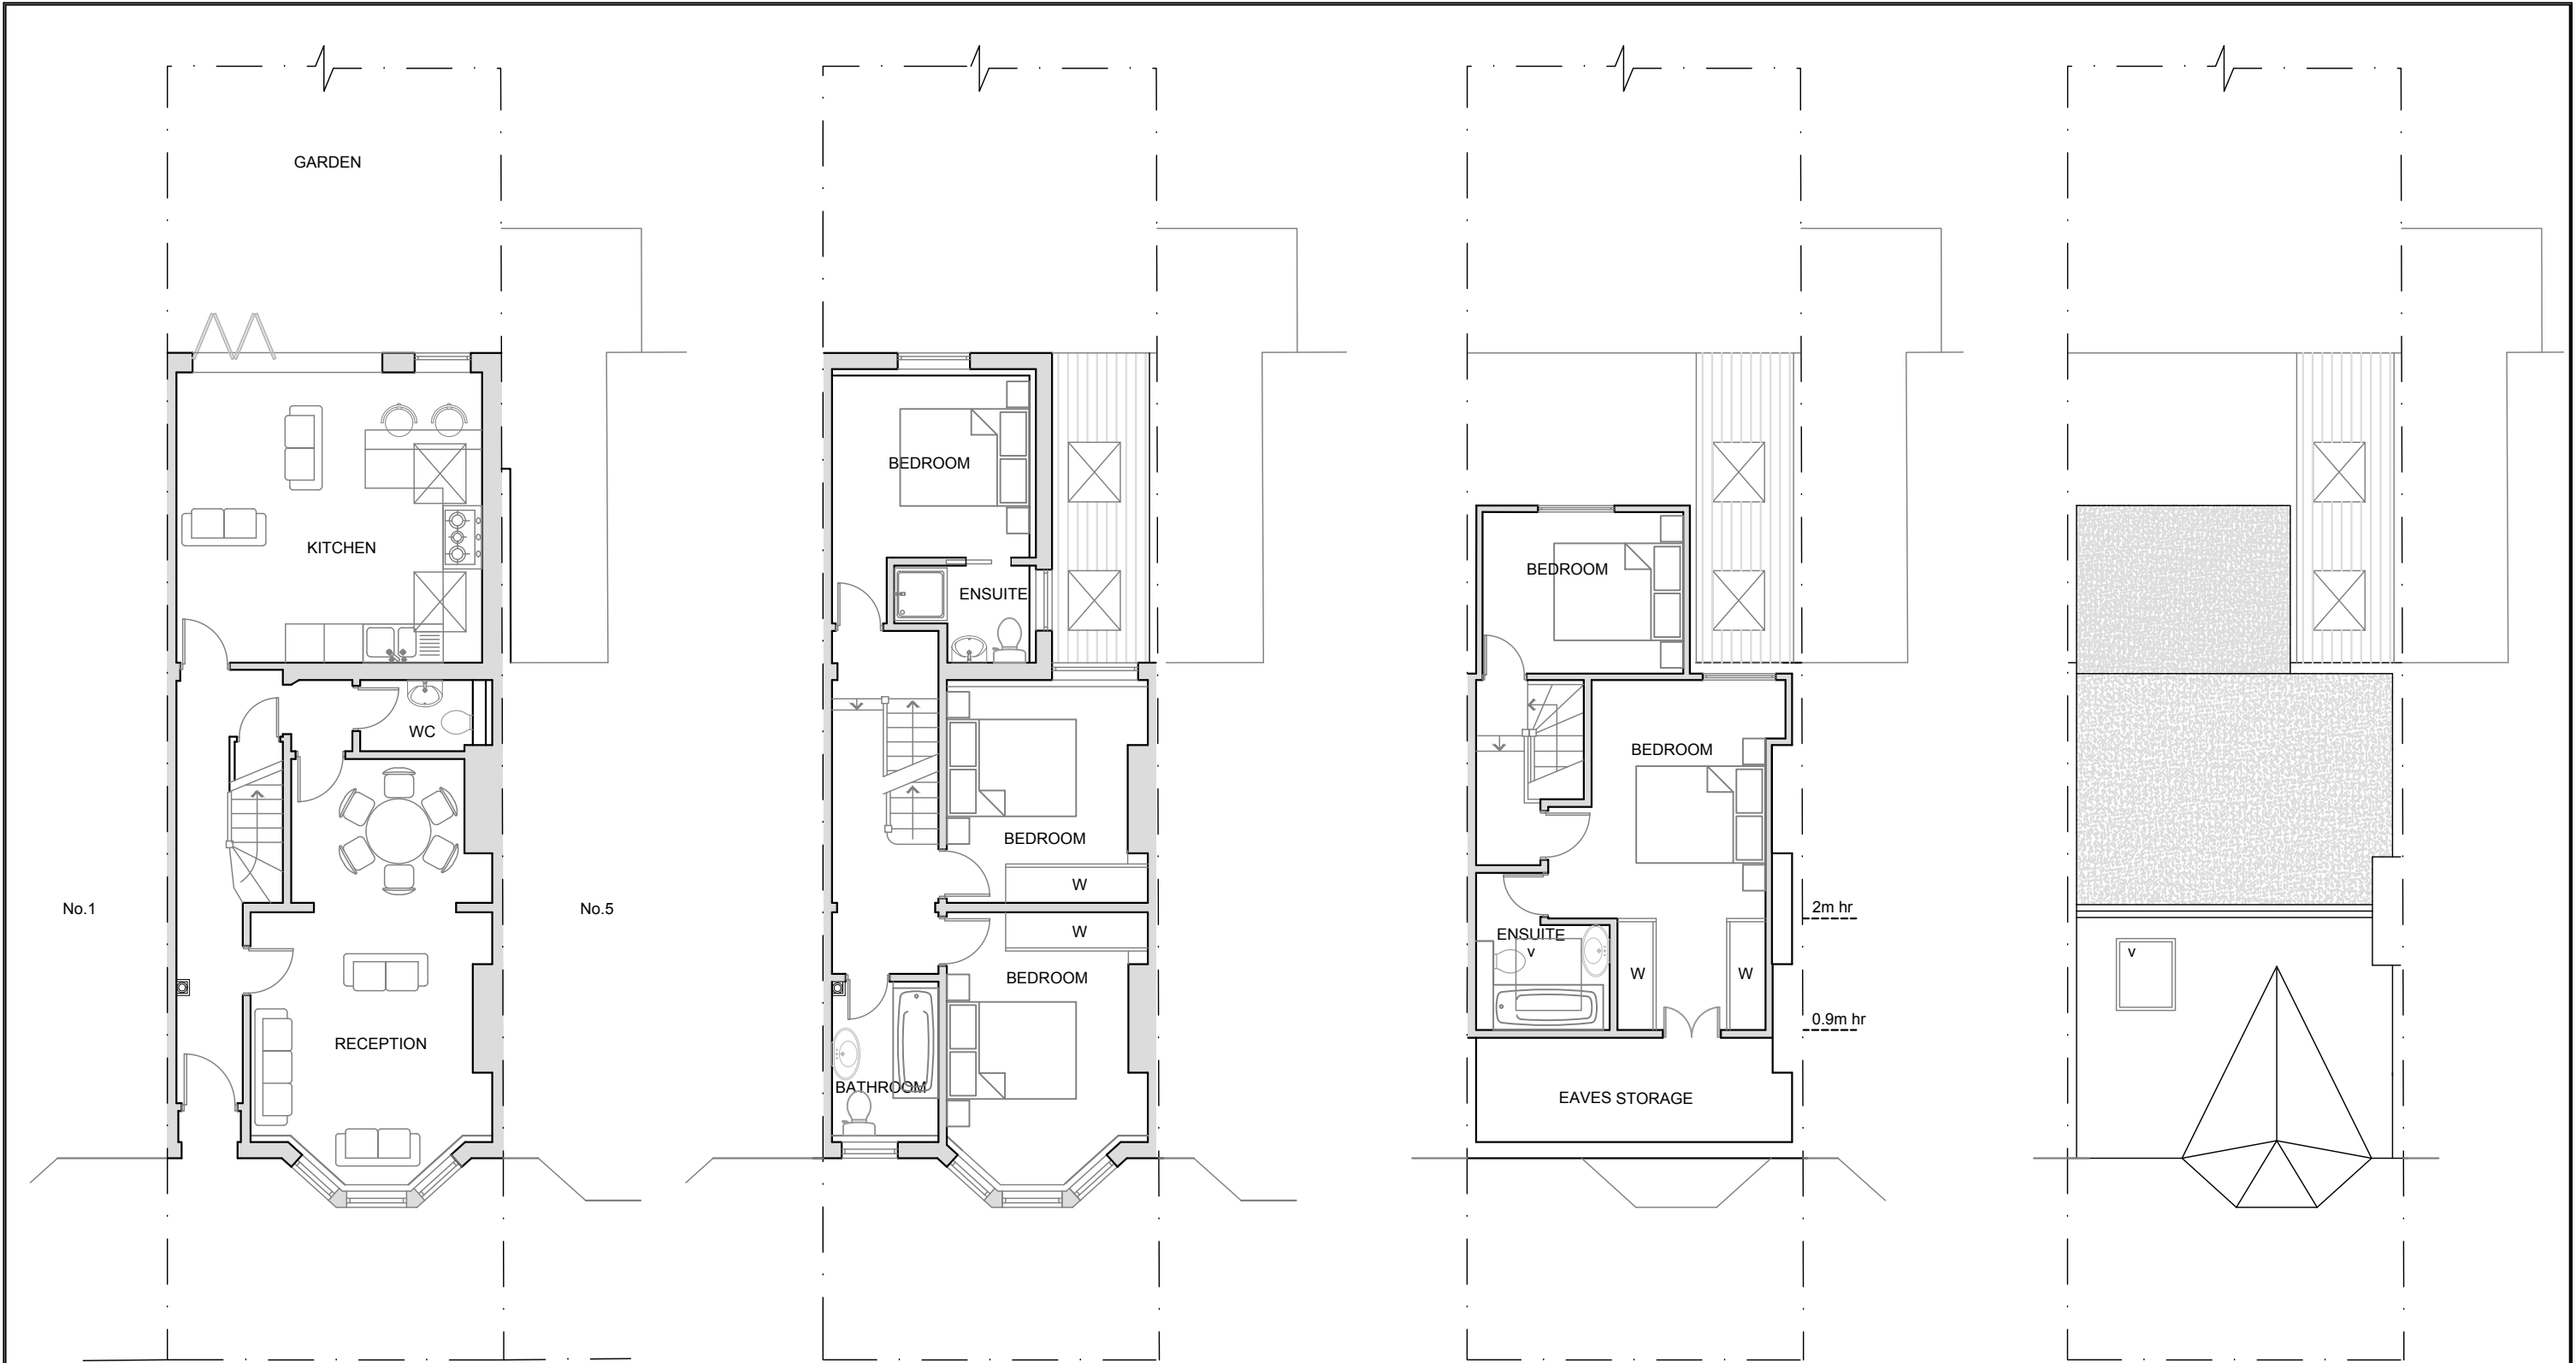

No. 3 HANDSWORTH ROAD
GROUND FLOOR PLAN

FIRST FLOOR PLAN

SECOND FLOOR PLAN

ROOF PLAN

Project: 3 Handsworth Road

Title: Proposed Floor Plans

Client: Haskell Properties Ltd C/o Hamways

Date: May 2023

Scale: 1:100 @ A3

Dwg No: HR22133 - 5A

FBJ

