




FRONT ELEVATION

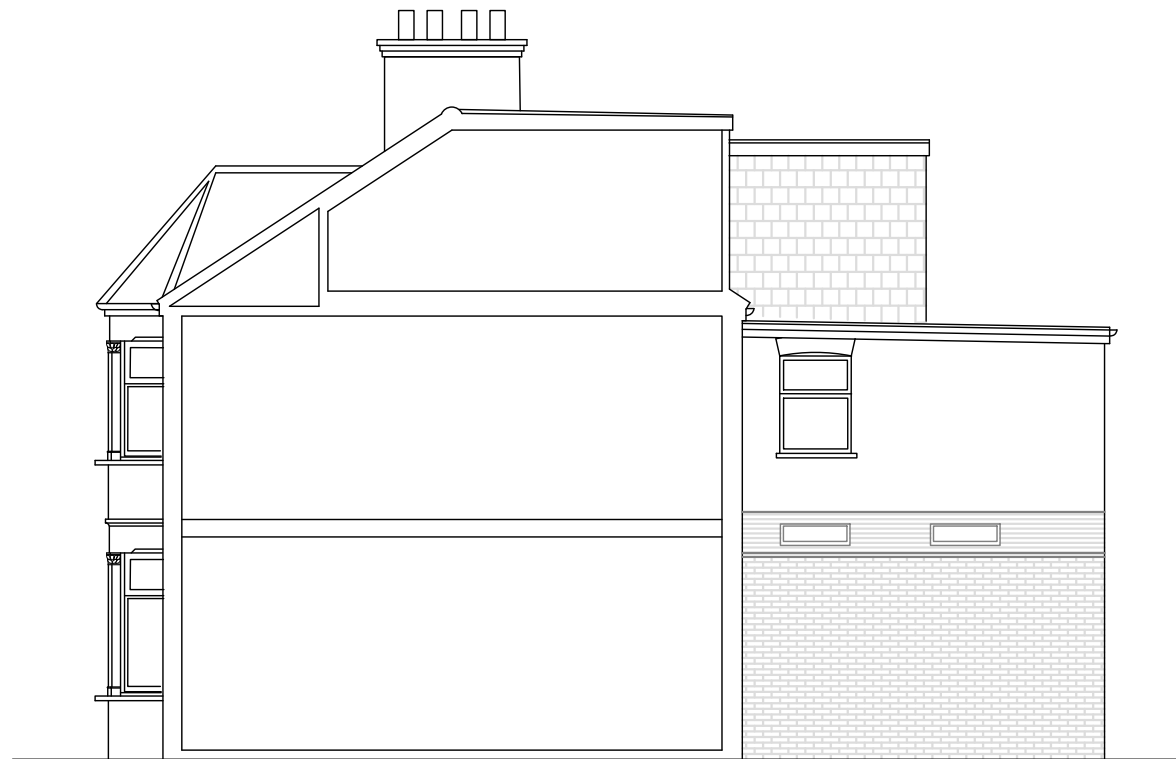

SIDE ELEVATION/SECTION

Proposed Rear Wrap Around Dormer:

- Rear dormers to be set back at least 20cm from the original eaves
- New tiles to match existing
- New windows to be white/grey aluminium

Proposed Side Infill Extension:


- Extension height not to exceed 2.5m from the external ground level of No.5
- New roof tiles to match existing
- New brickwork to match existing
- New windows to be white/grey aluminium

Proposed Velux Windows:

- Not protrude more than 150mm beyond the plane of the roof slope



REAR ELEVATION

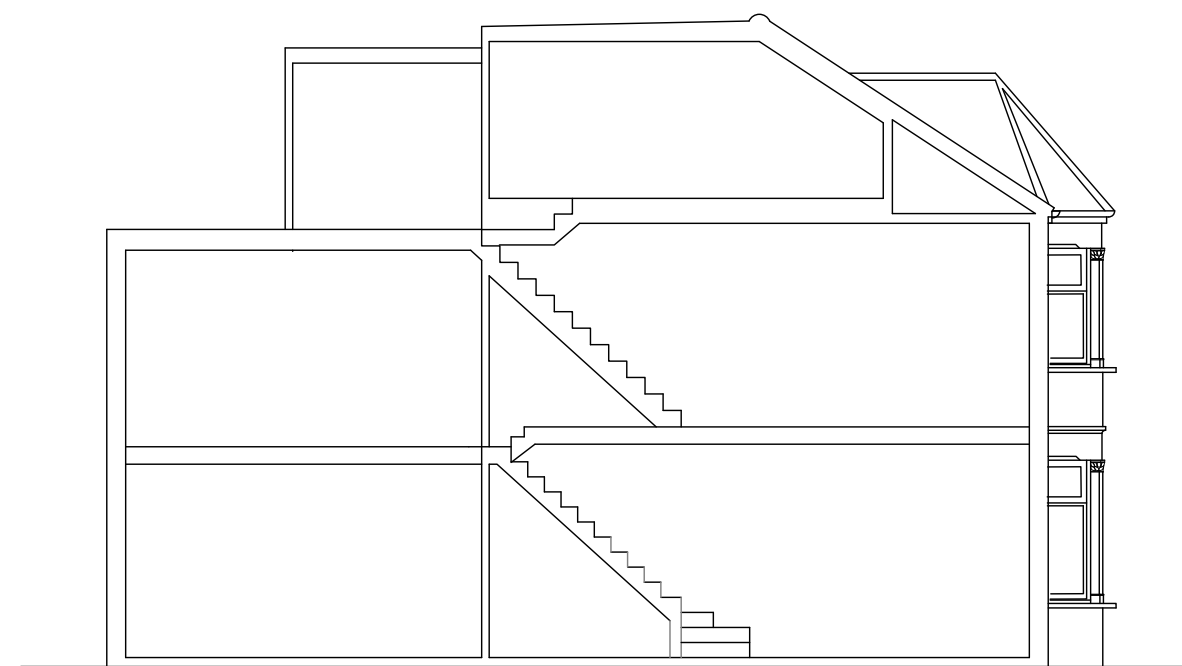

SIDE ELEVATION/SECTION

Project: 3 Handsworth Road

Title: Proposed Elevations and section

Client: Haskell Properties Ltd C/o Hamways

Date: May 2023

Scale: 1:100 @ A3

Dwg No: HR22133 - 5A

FBJ