

DRAWING STATUS

PL

DISCLAIMER

Drawing to be read in conjunction with all the relevant information.
All written dimensions to be checked on site before work commences. Discrepancies, where identified, must be reported to the architect immediately.
This drawing is the property of LIFE-CLU DESIGN and must not be reproduced or disclosed to any unauthorised person either wholly or in part without written consent.



NOTES / KEYS

KEY:

New build

Retain existing

Materials and finishes to match the existing

 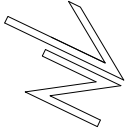

01	00/00/000	Issued to/for
REV.	DATE	DESCRIPTION

LIFE

DESIGN

W

life-design.com

E

enquiries@life-design.com

T

+44 (0) 207 097 3898

M

+44 (0) 7766 745 415

CLIENT


42 Hewitt Road
N8 0BL

SCALE	DATE
1:100@A3	2023/09
DRAWN BY	CHECKED BY

PROPOSED
INFORMATION


DRAWING NO.	PROJECT NO.	REV.
PL03	23043	-

REAR GARDEN

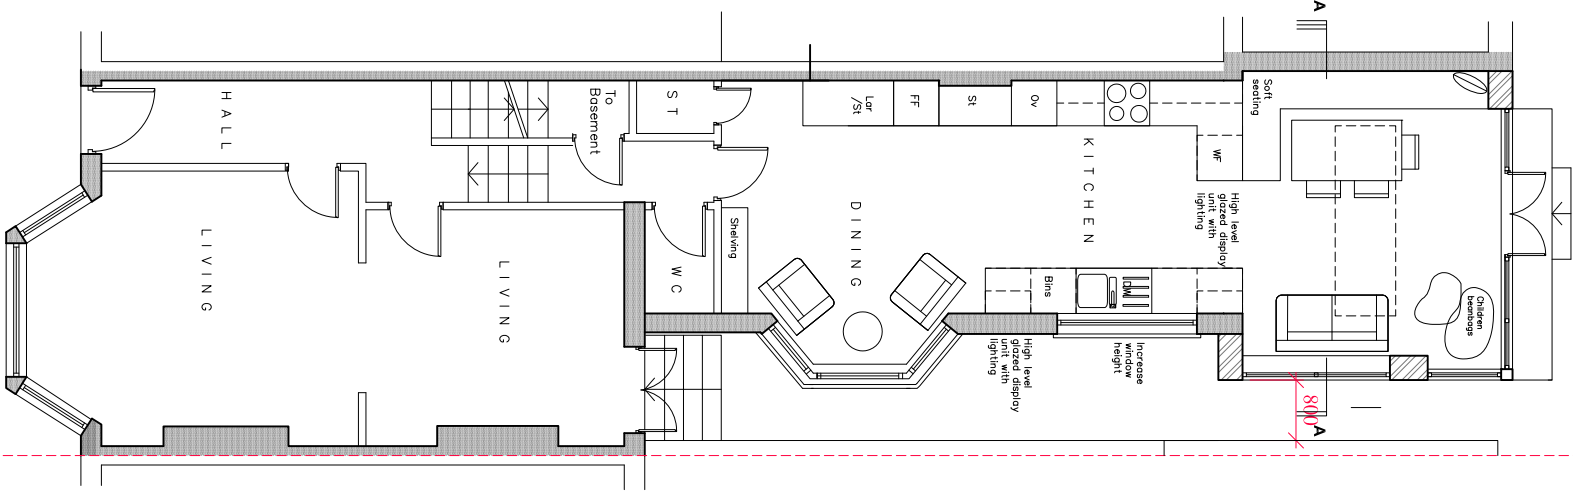


GROUND FLOOR
PROPOSED


FLAT
ROOF

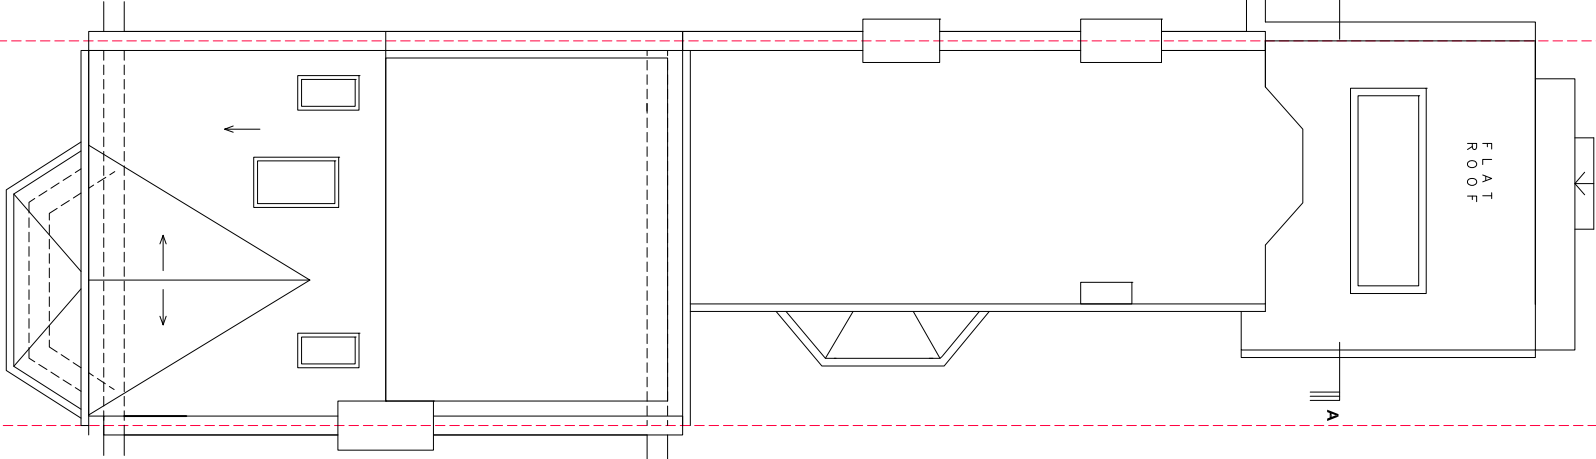

ROOF PLAN
PROPOSED

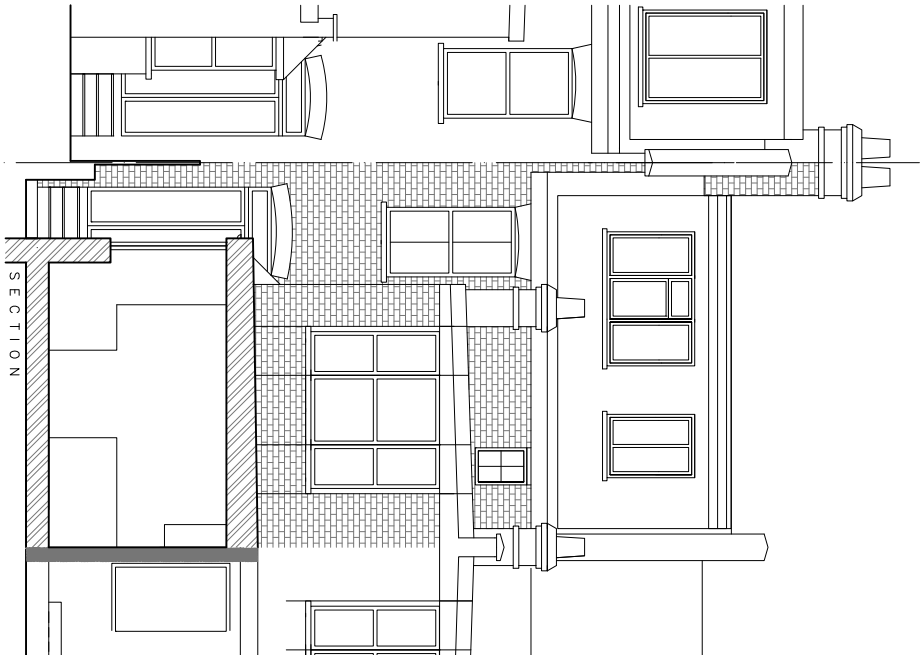

SECTION

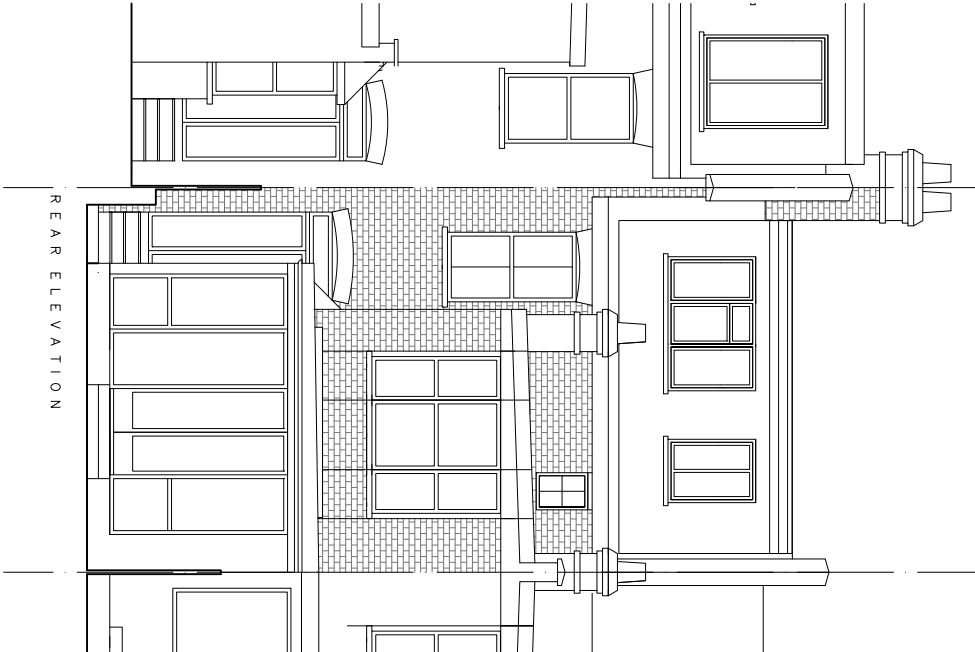

REAR ELEVATION

