

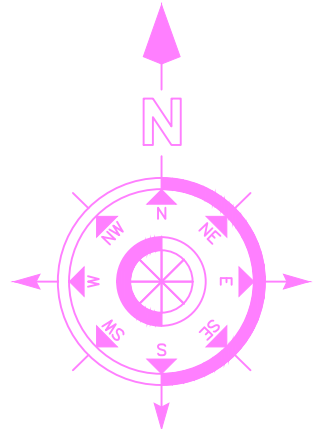
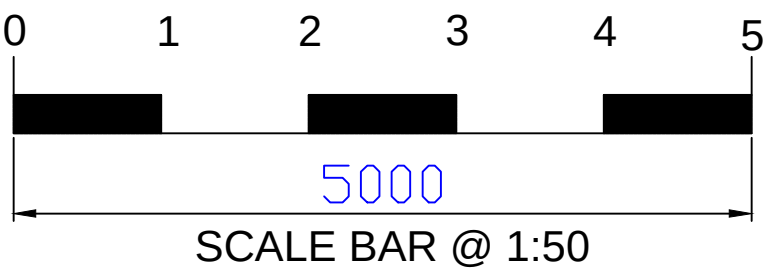
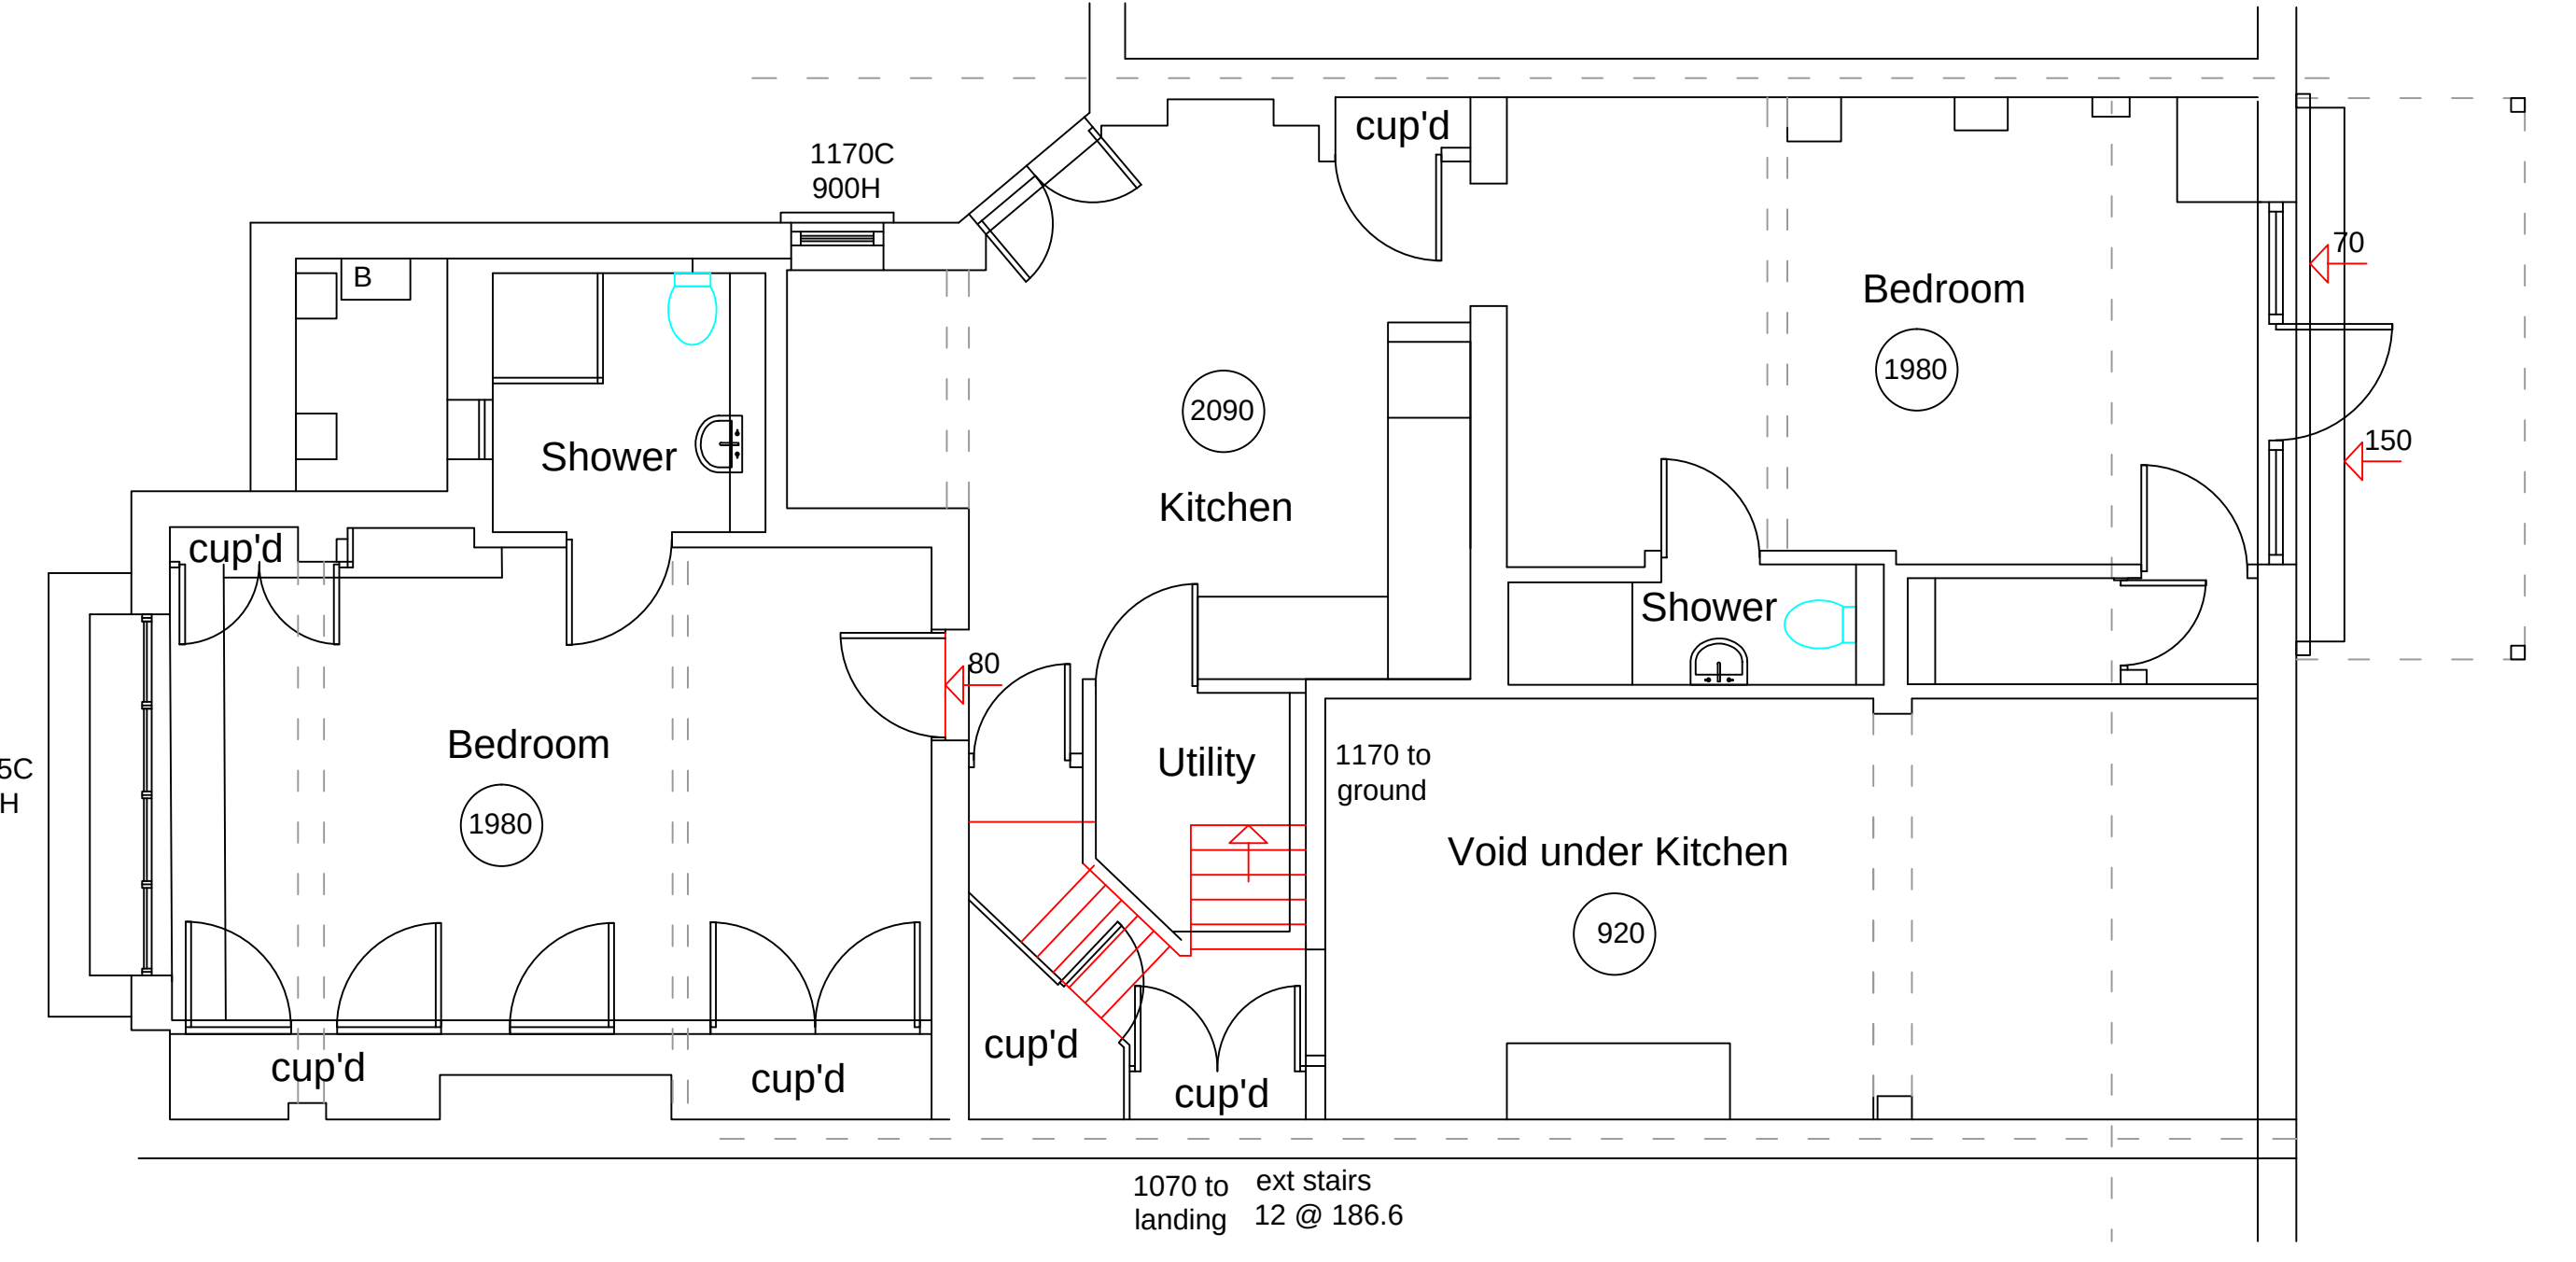
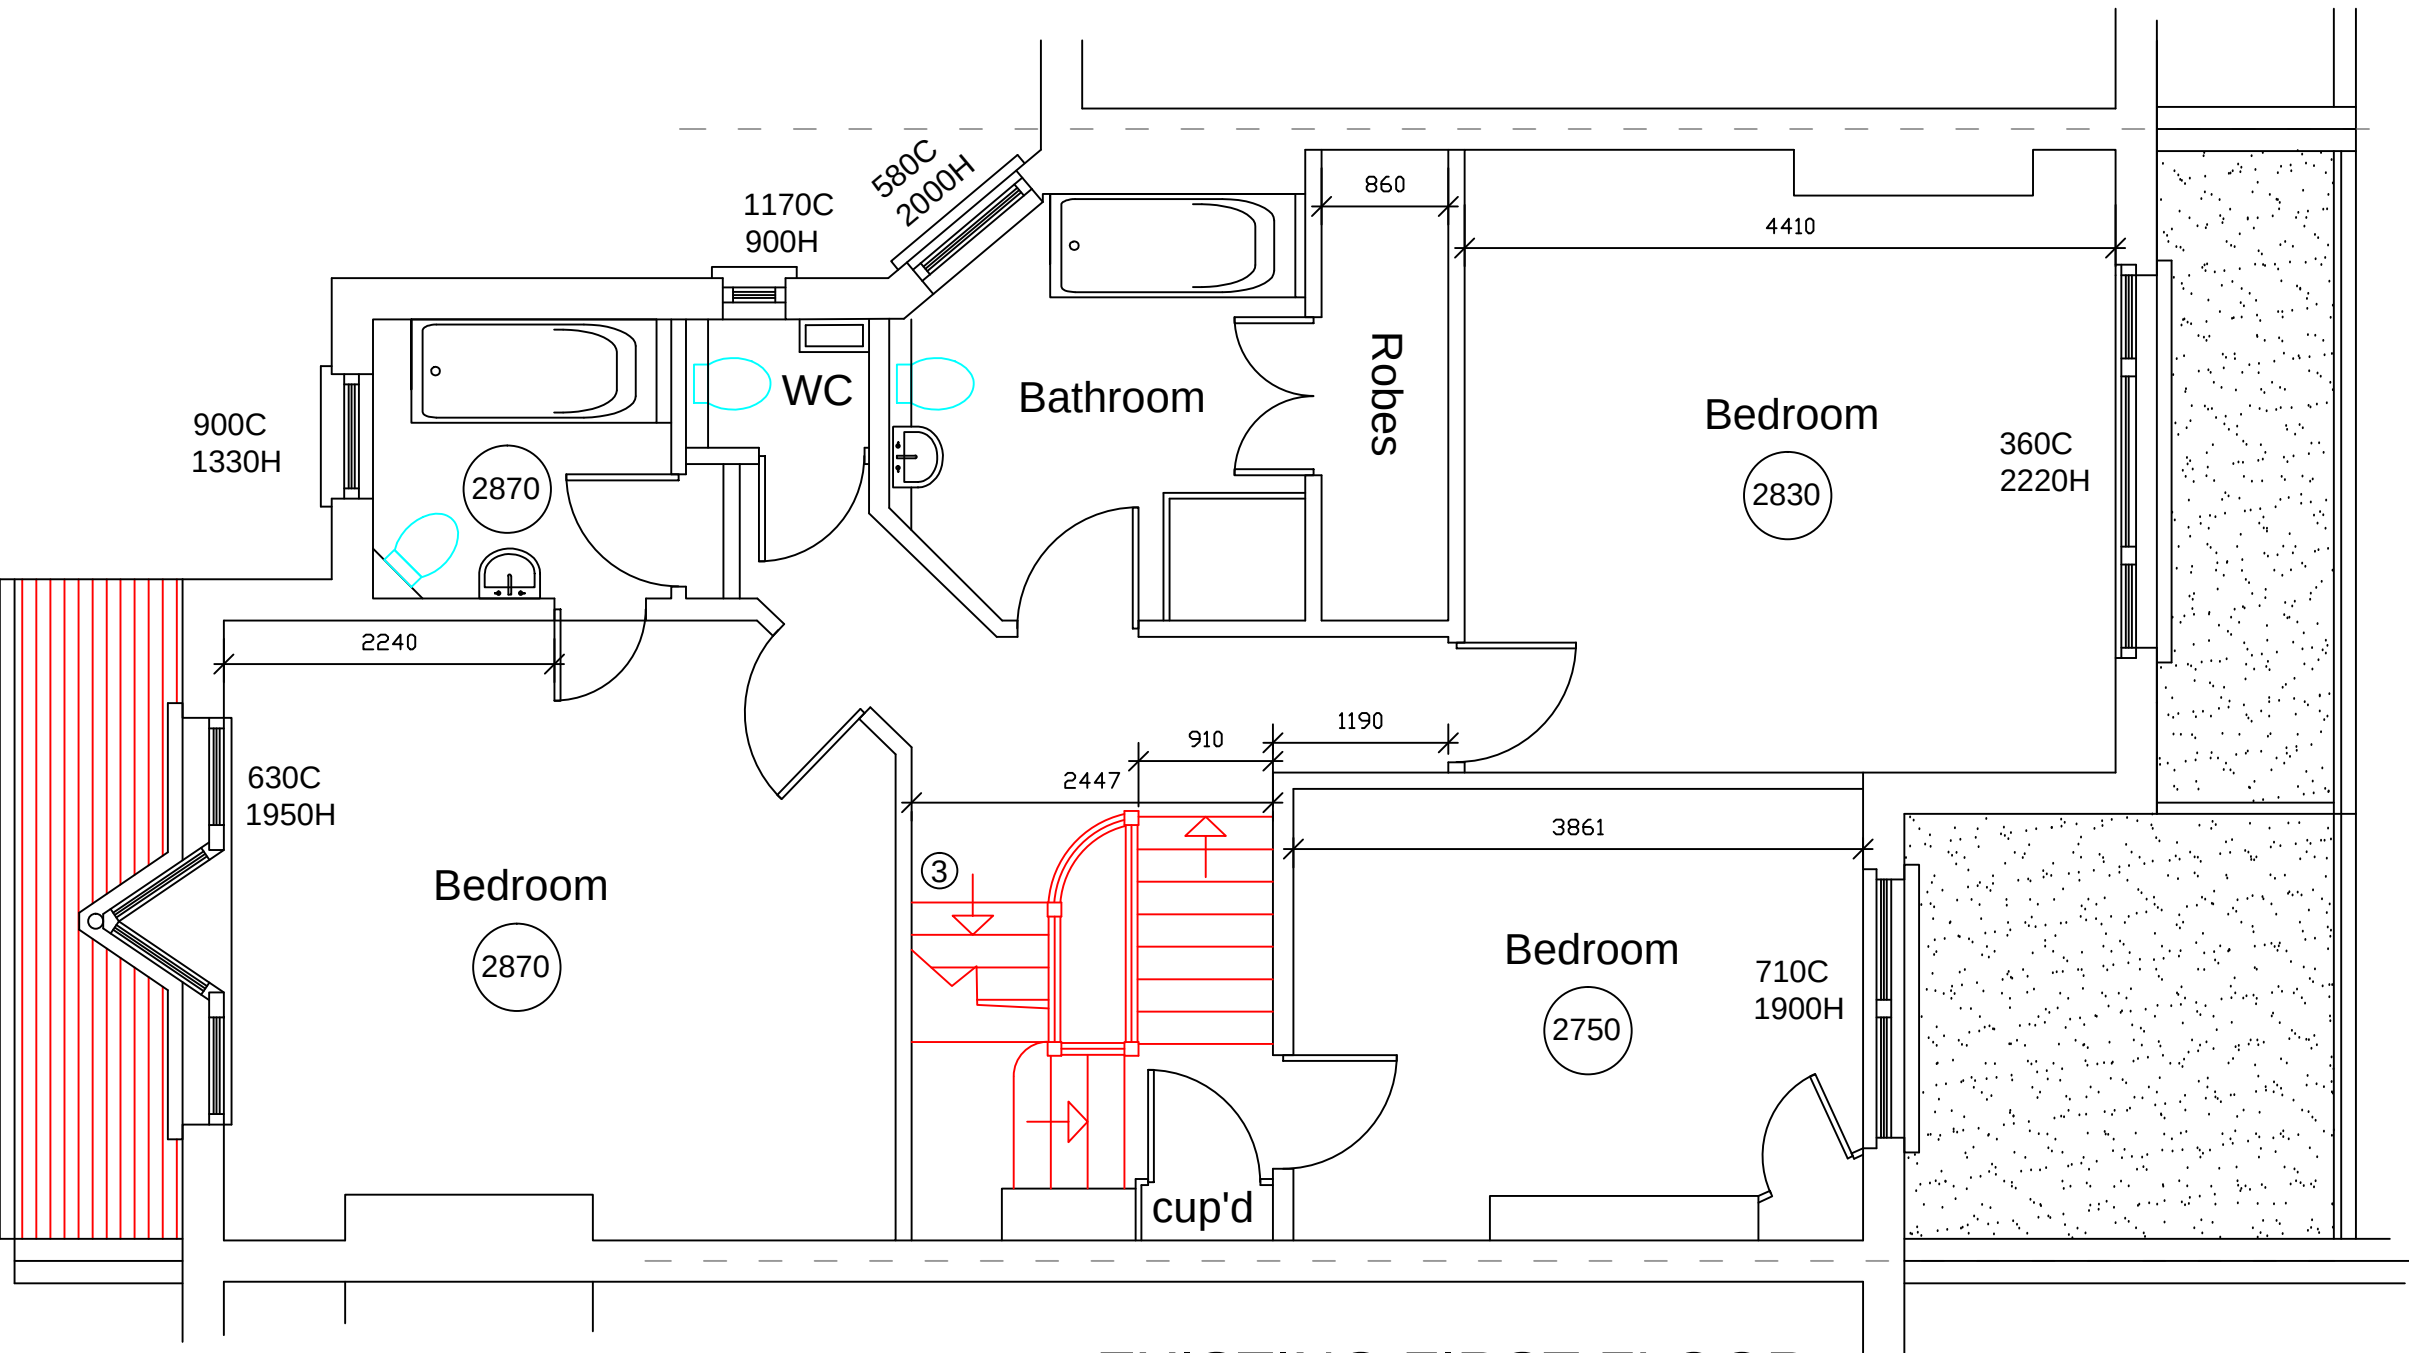


REVISION No.	REVISION NOTES	DATE
-	-	-

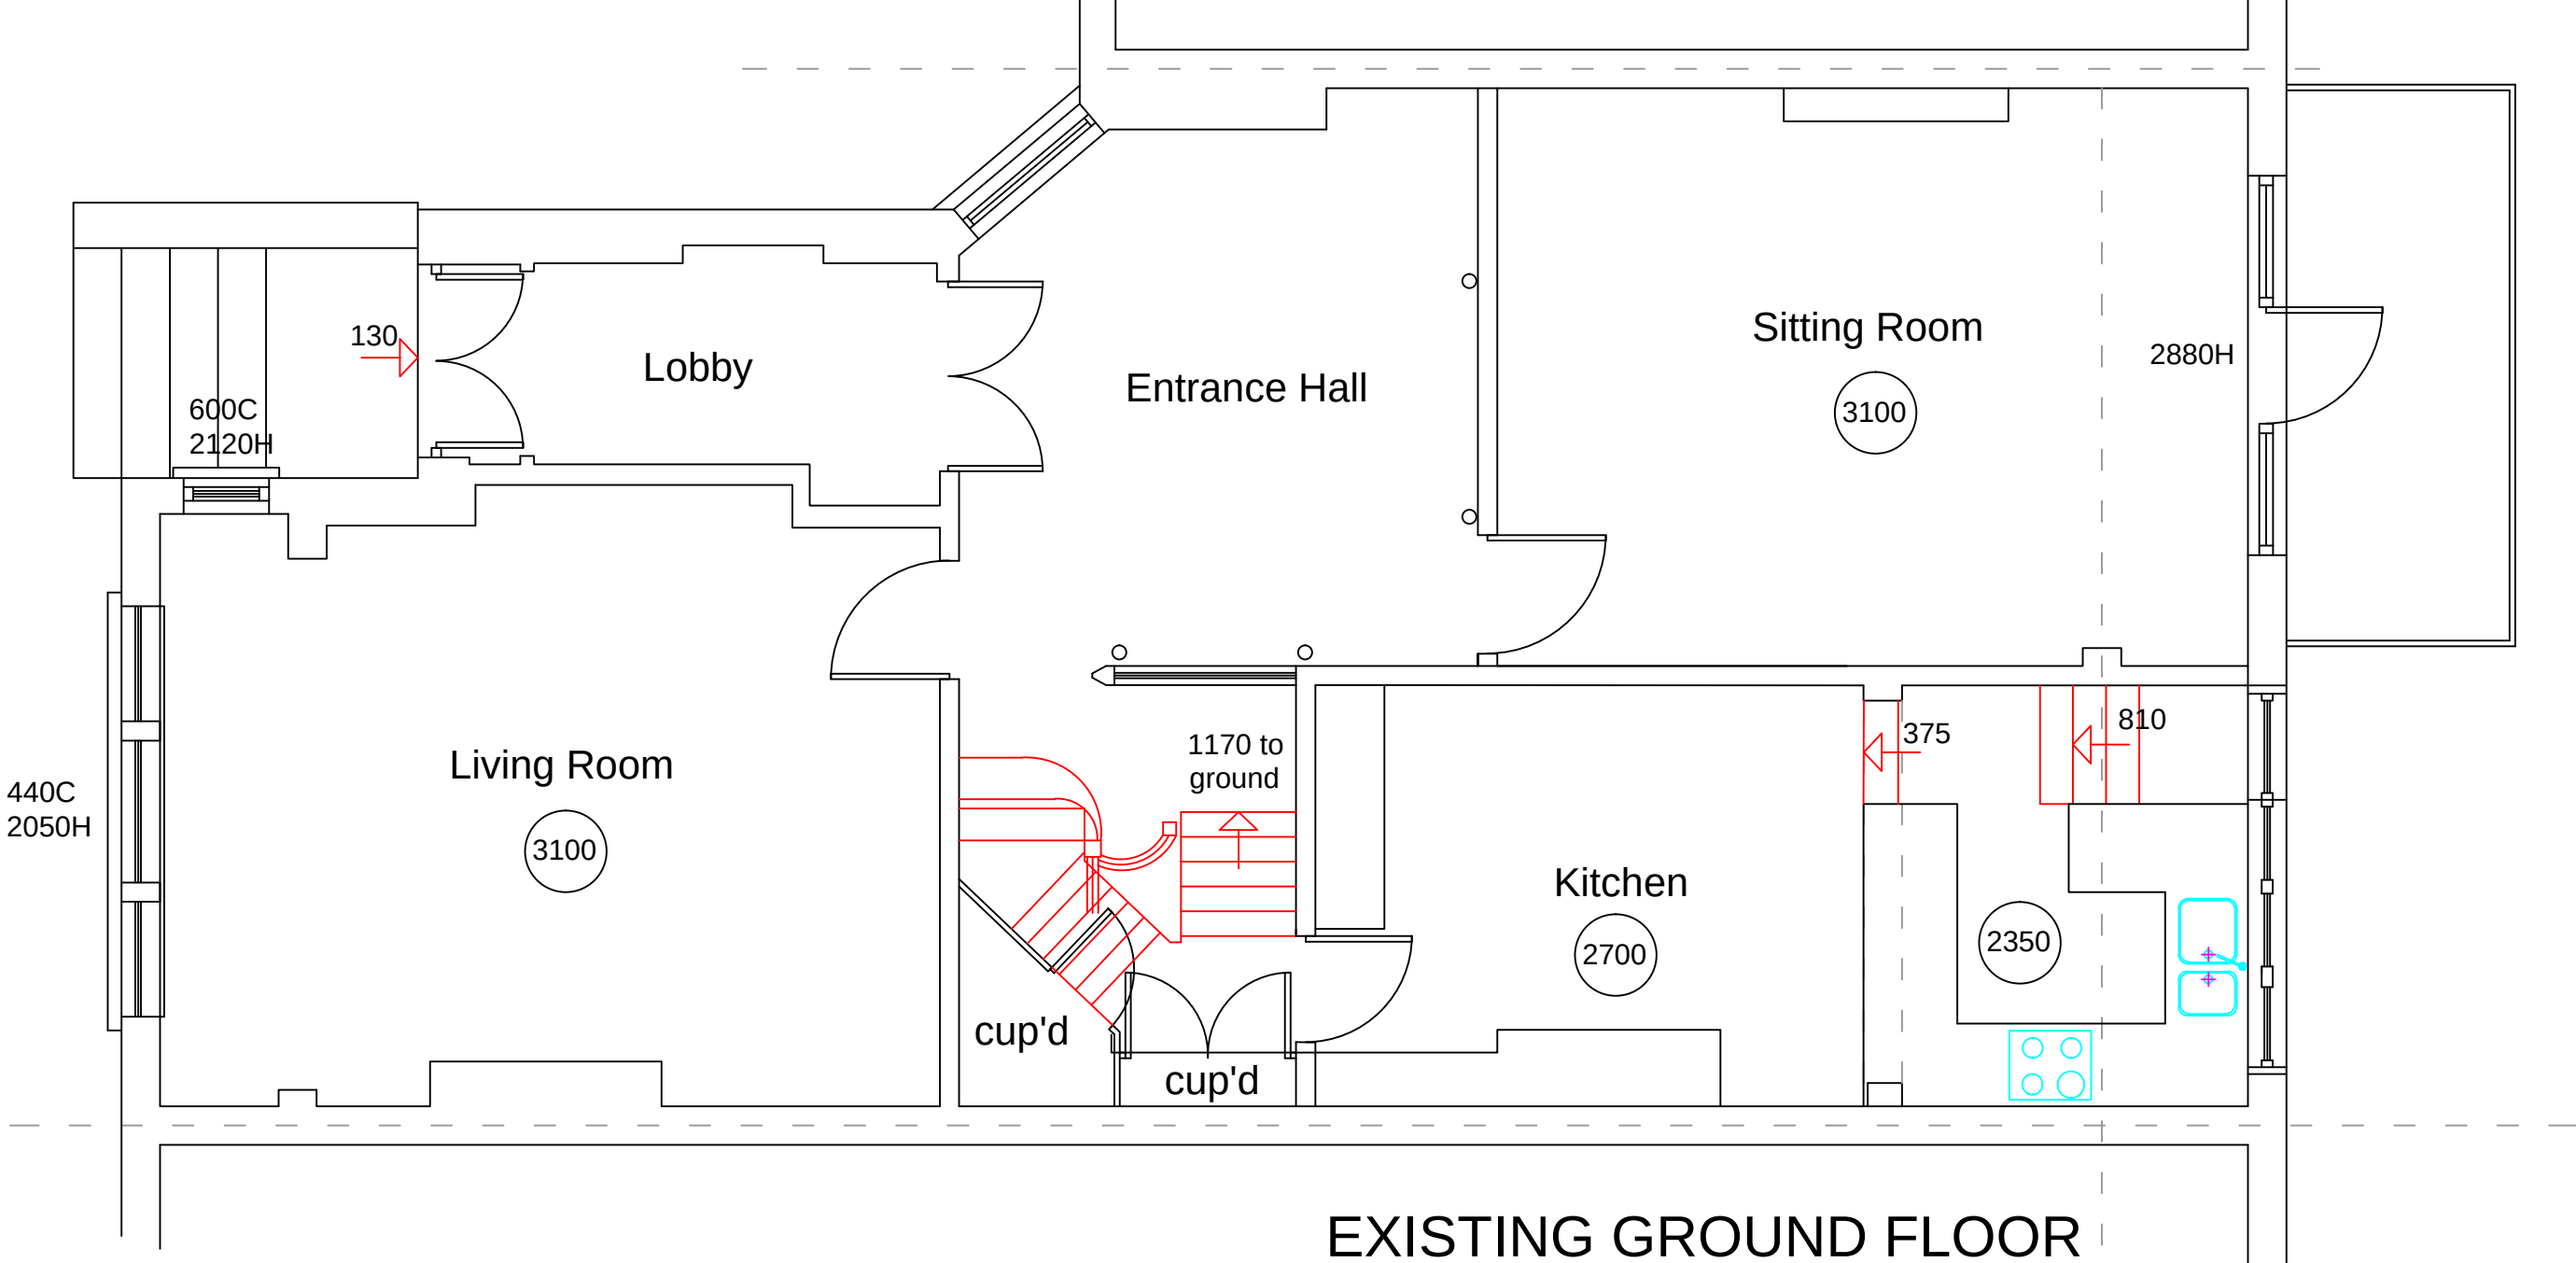

LOCATION PLAN

SCALE 1:1250

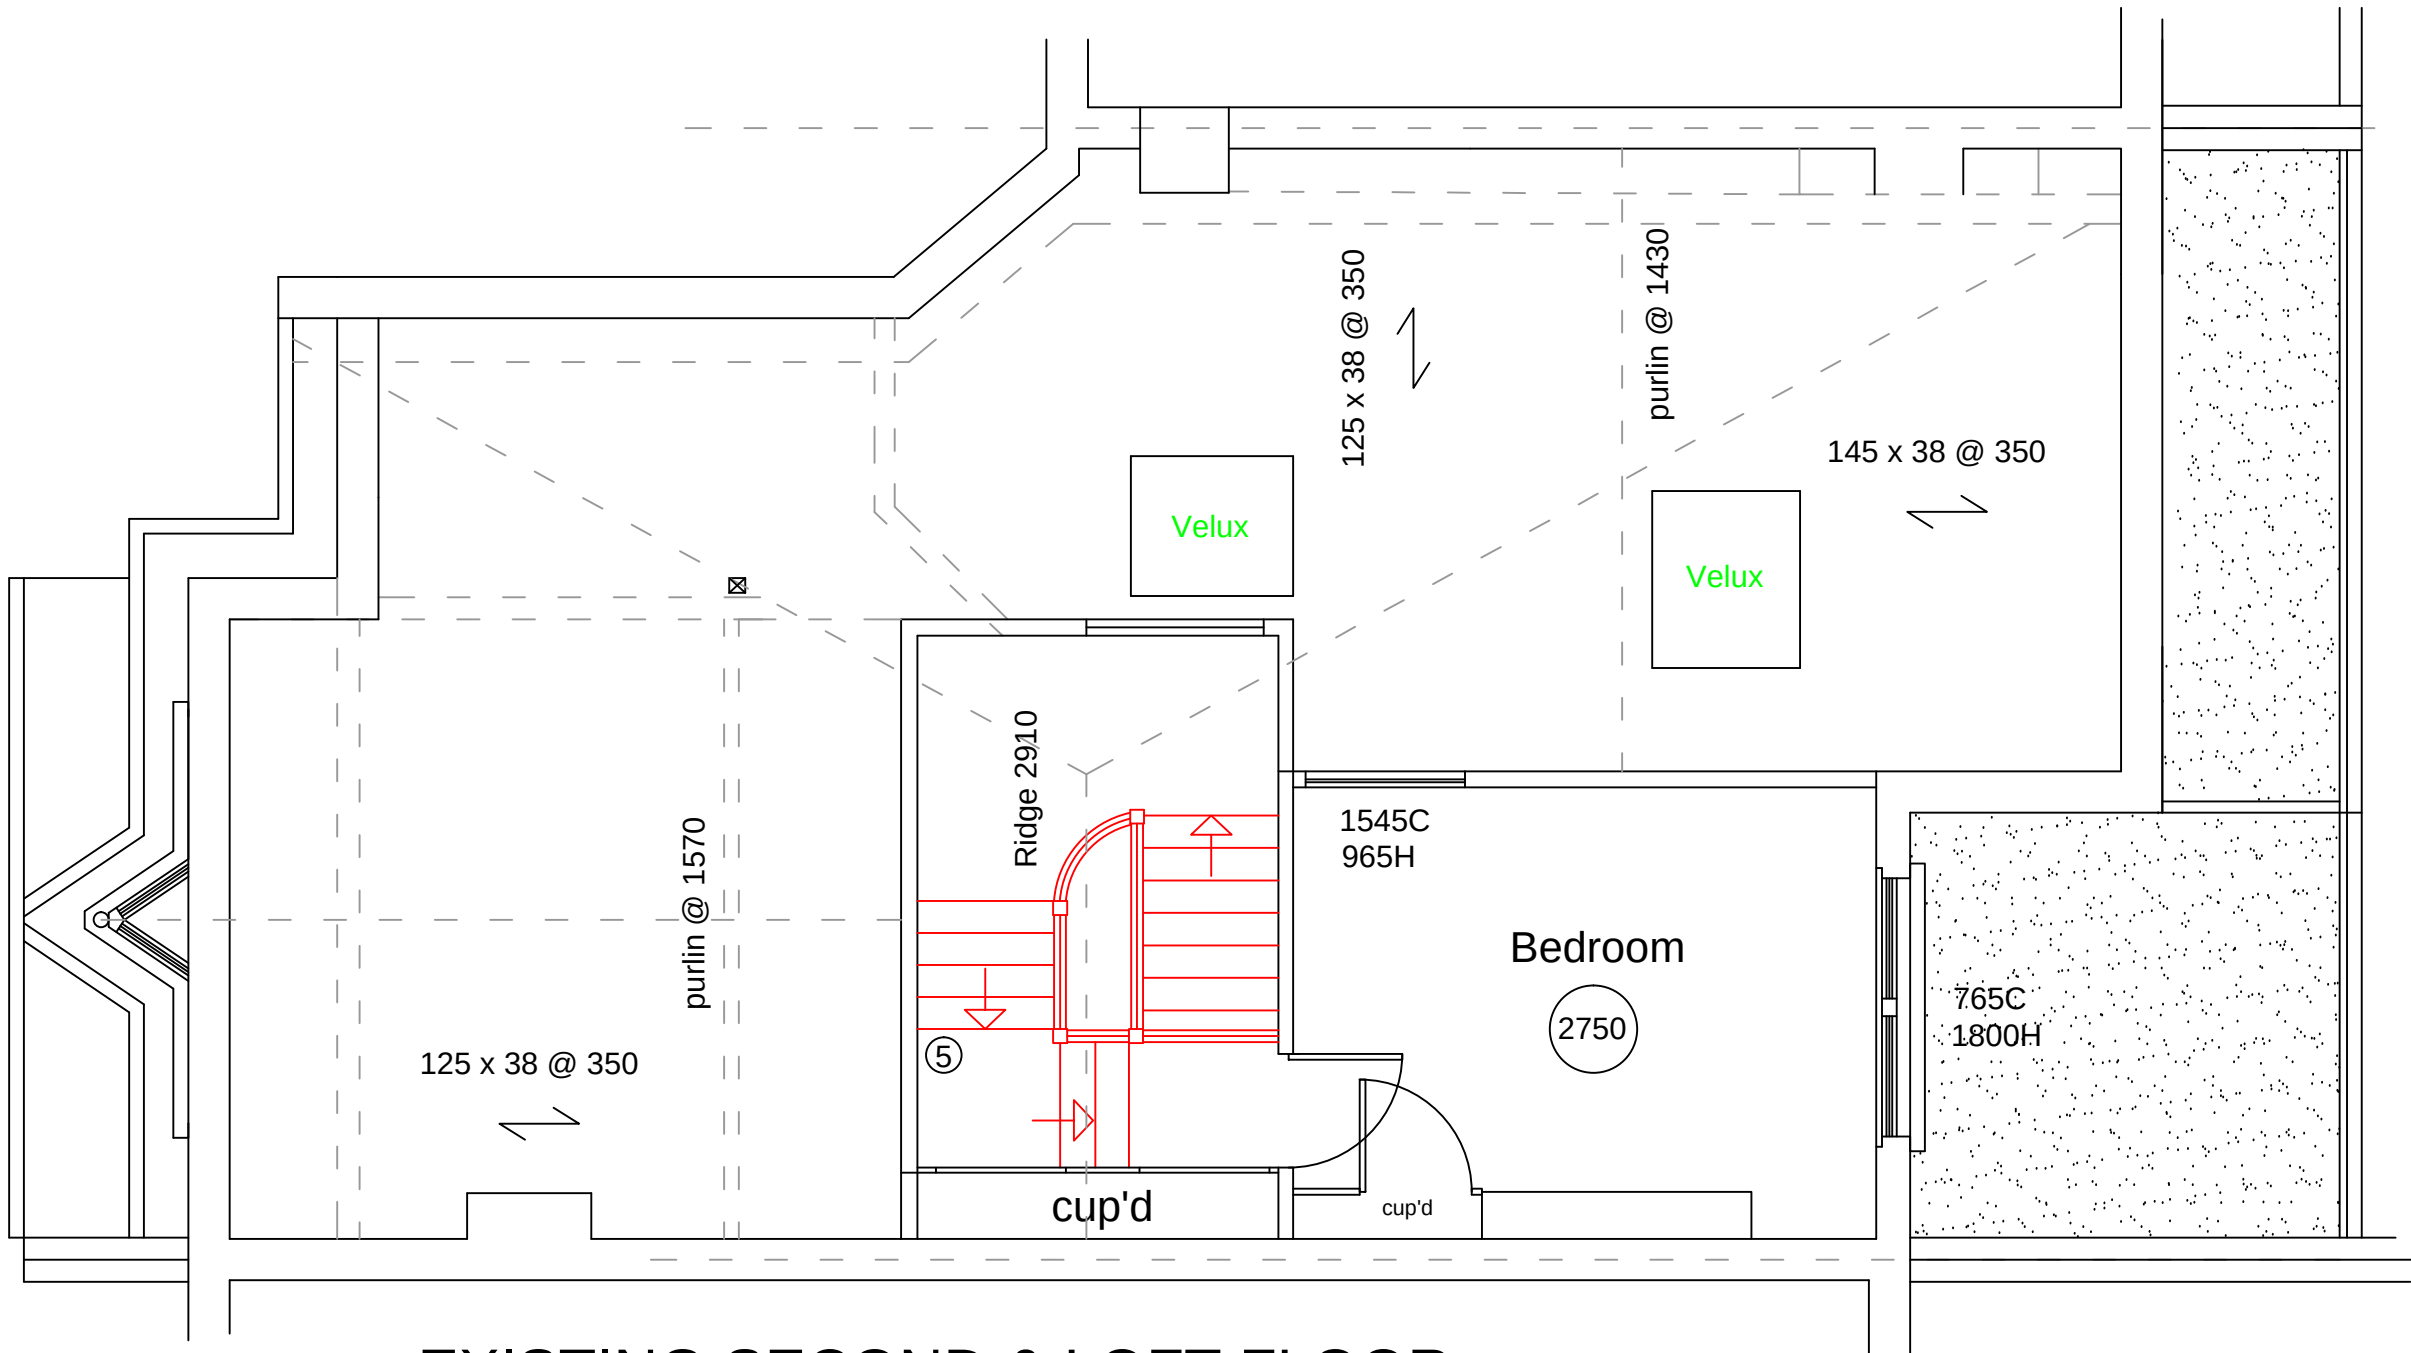

BRYAN CONNOR ASSOCIATES LIMITED

DESIGN & PLANNING CONSULTANTS

2 TREGARON AVENUE, LONDON. N8 9EY

Email: bryan.connor@outlook.com

Tel: 020 8340 9294 Mob: 07958738247

bca-design.net

THIS DRAWING IS THE PROPERTY OF BRYAN CONNOR ASSOCIATES LTD AND MAY NOT BE REPRODUCED WITHOUT WRITTEN CONSENT

PLANNING ISSUE - 09/10/2023

PROJECT: 23 METHUEN PARK LONDON N10 2JR

CLIENT: TOBY FINDEN-CROFTS & JUSTINE FIELD

DESCRIPTION: EXISTING FLOOR PLANS

DRAWING No. 2319 - 01

REVISION. -

SCALE. 1:50 @ A1

DATE. 22/08/2023