



REVISION No.	REVISION NOTES	DATE
-	-	-

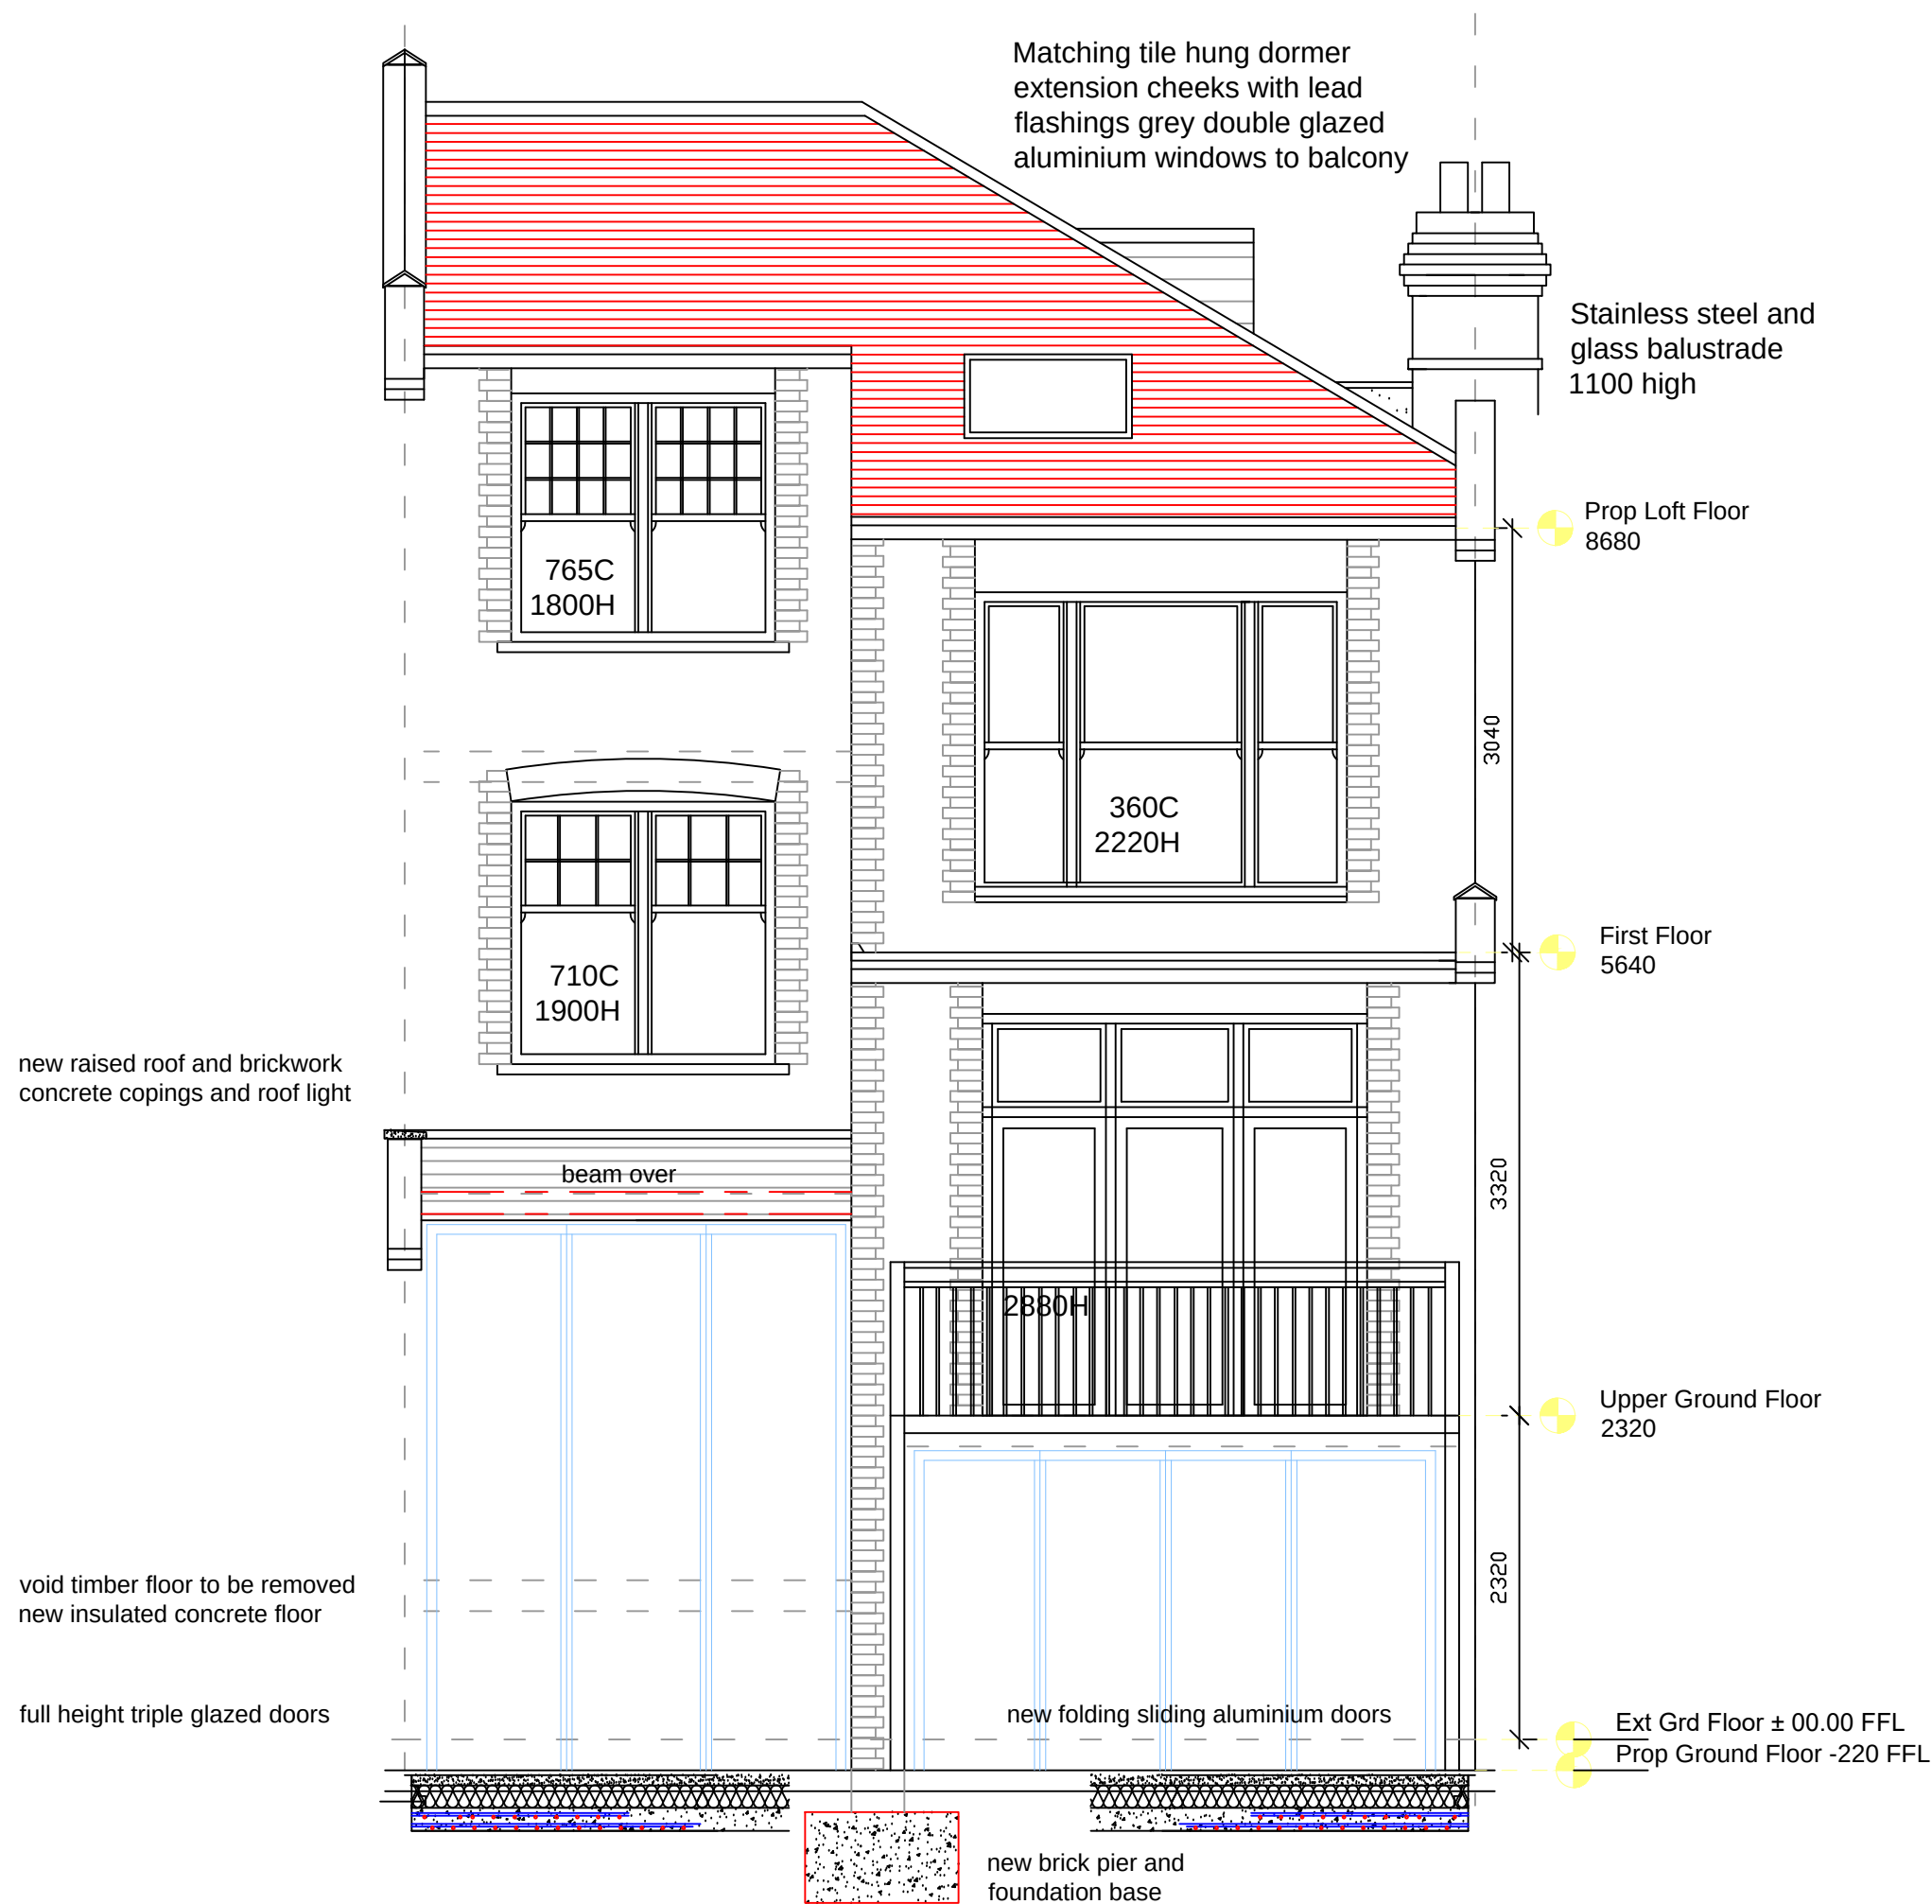



PROPOSED REAR ELEVATION



PROPOSED FRONT ELEVATION

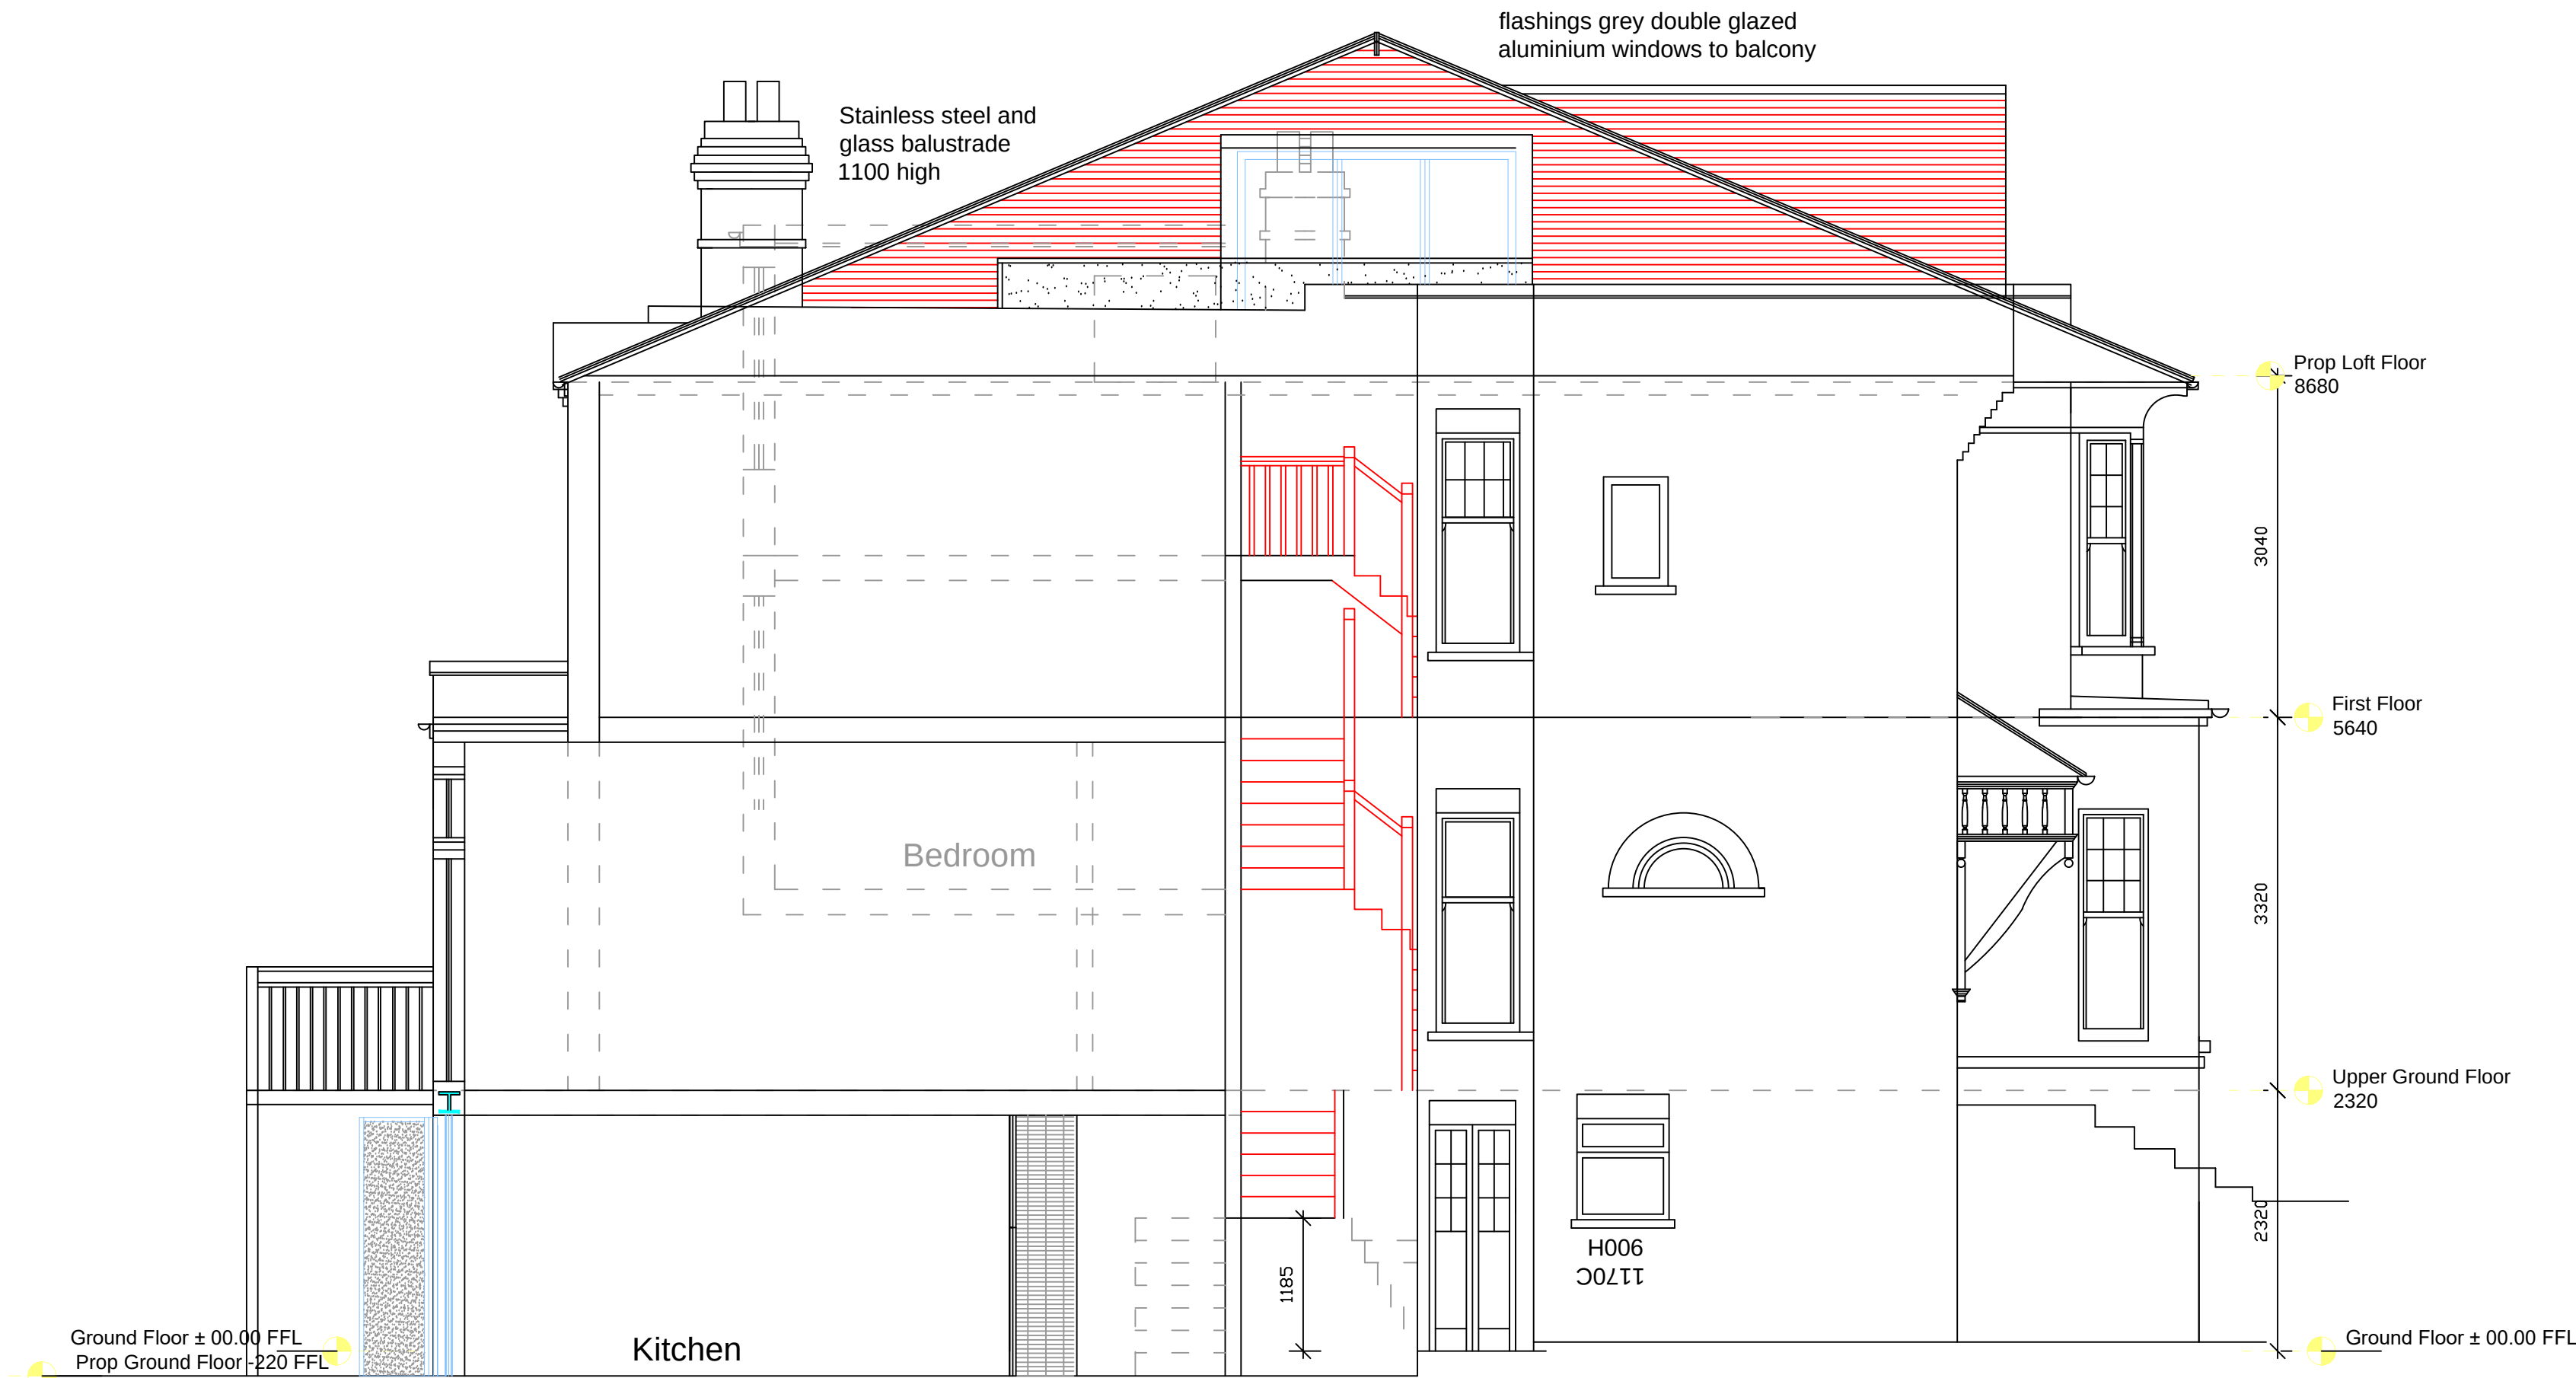

PROPOSED LONG SECTION

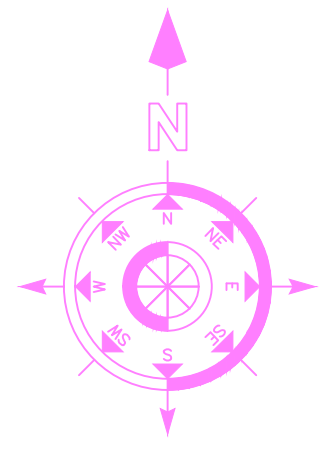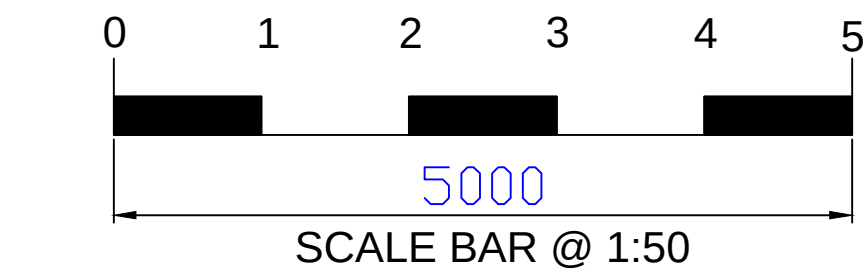

LOCATION PLAN
SCALE 1 : 1250

PLANNING ISSUE - 09/10/2023

PROJECT: 23 METHUEN PARK LONDON N10 2JR

CLIENT: TOBY FINDEN-CROFTS & JUSTINE FIELD

DESCRIPTION: PROPOSED ELEVATIONS

DRAWING No. 2319 - 05
REVISION. -

SCALE. 1:50 @ A1
DATE. 06/07/2023



DESIGN & PLANNING CONSULTANTS
2 TREGARON AVENUE, LONDON. N8 9EY Tel: 020 8340 9294 Mob: 07958738247
Email: bryan.connor@outlook.com

THIS DRAWING IS THE PROPERTY OF BRYAN CONNOR ASSOCIATES LTD AND MAY NOT BE REPRODUCED WITHOUT WRITTEN CONSENT