


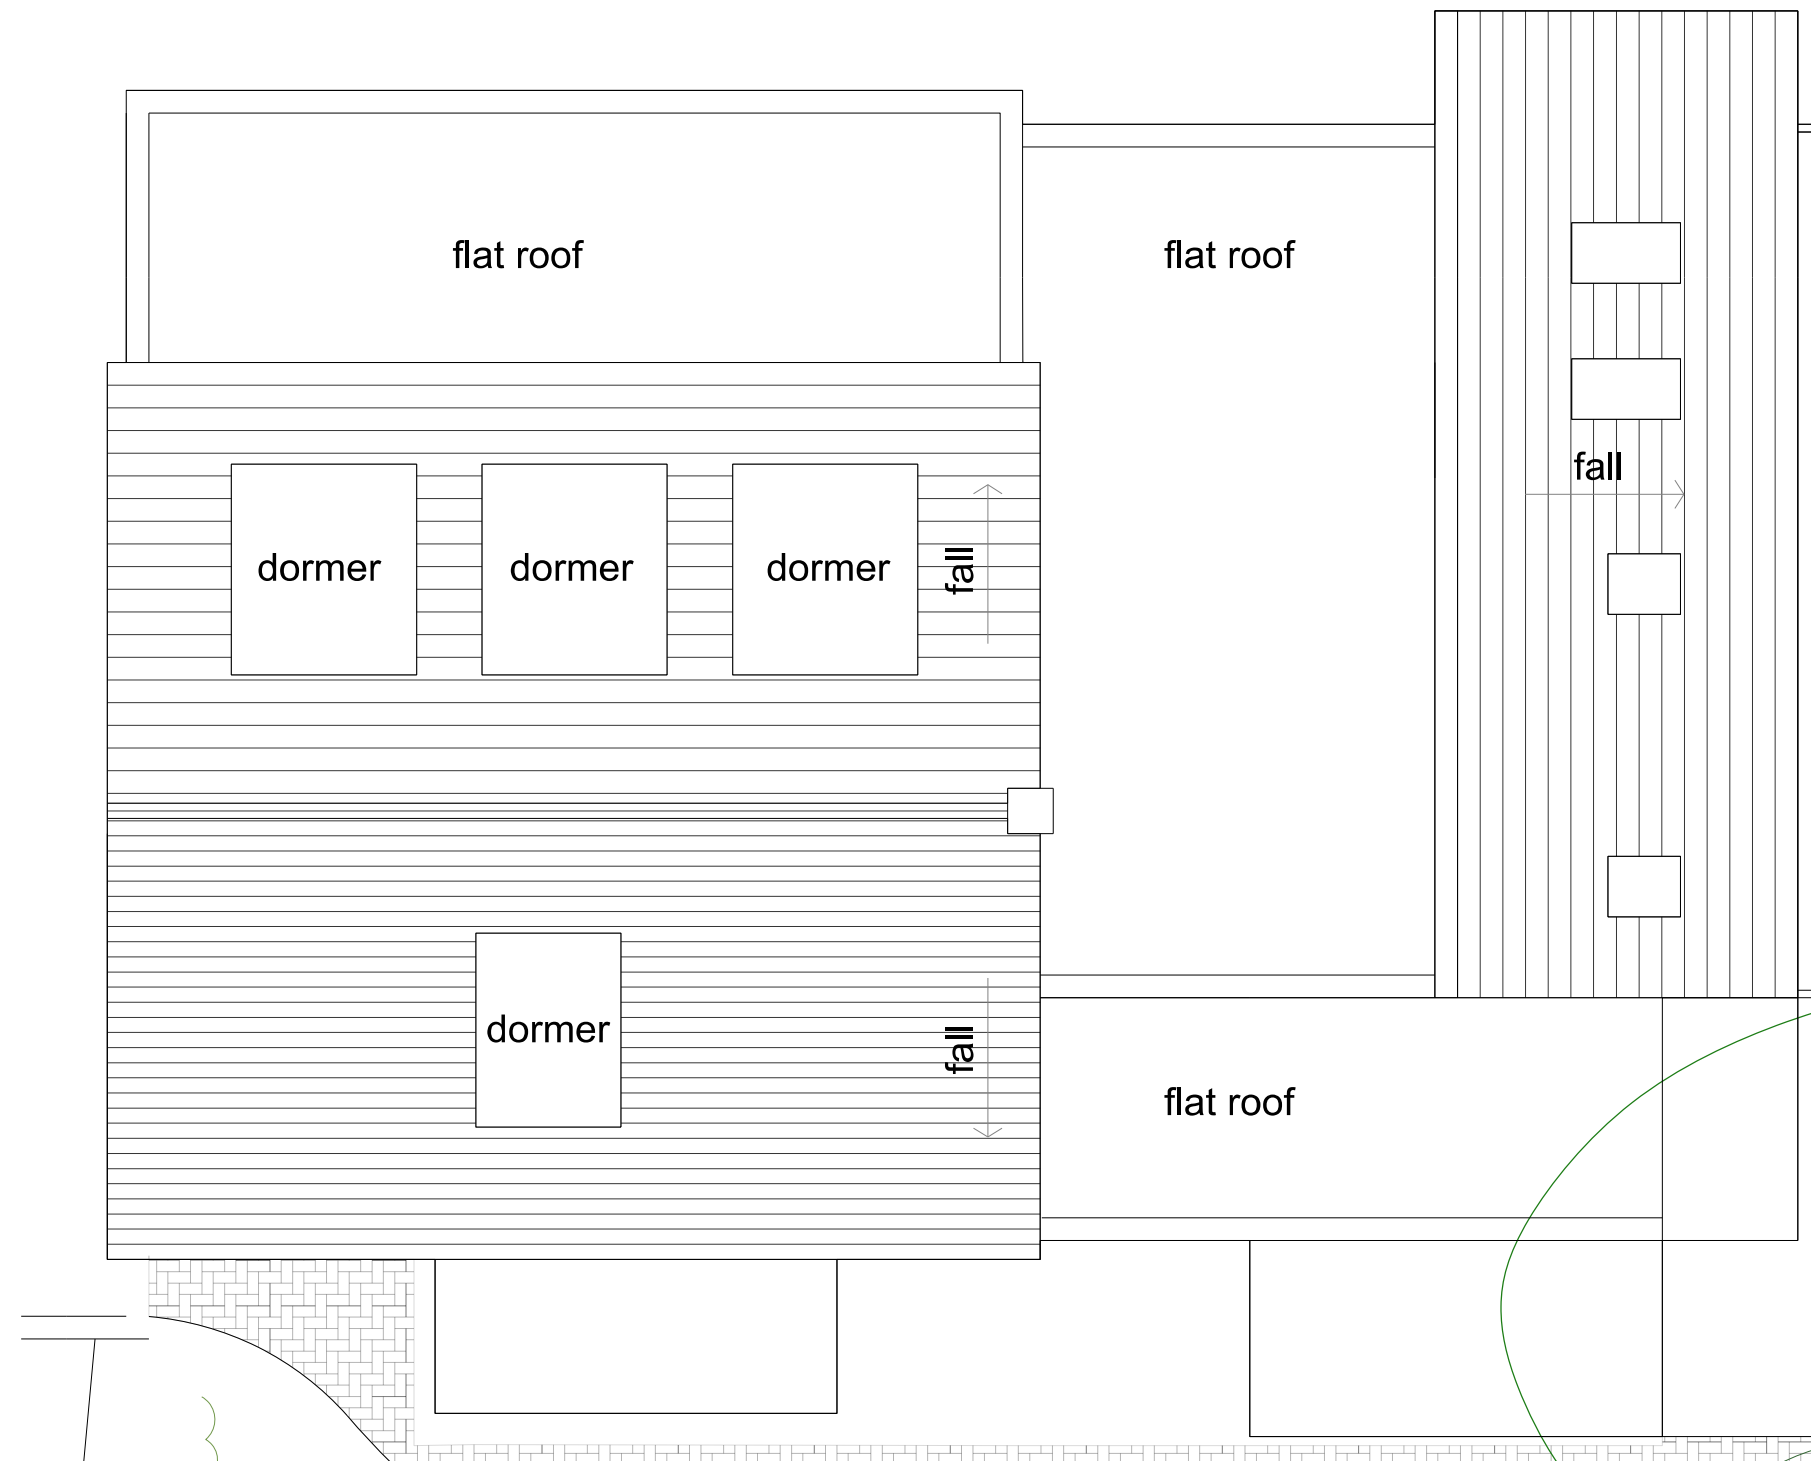

0 1 2 3 5



37 STORMONT ROAD, HIGHGATE, N6 4NR
PROPOSED ROOF PLAN

G M L Architects

UNIT 3,1-4 Christina Street, London, EC2A 4PA
Tel: 020 7729 9595 Fax: 020 7729 1801 info@gmlarchitects.co.uk
SCALE: 1:100@A3
ISSUED FOR: PLANNING
FIRST ISSUED: 15/08/2023
DRAWN BY: PC CHECK BY: PC

5056/PA/14