


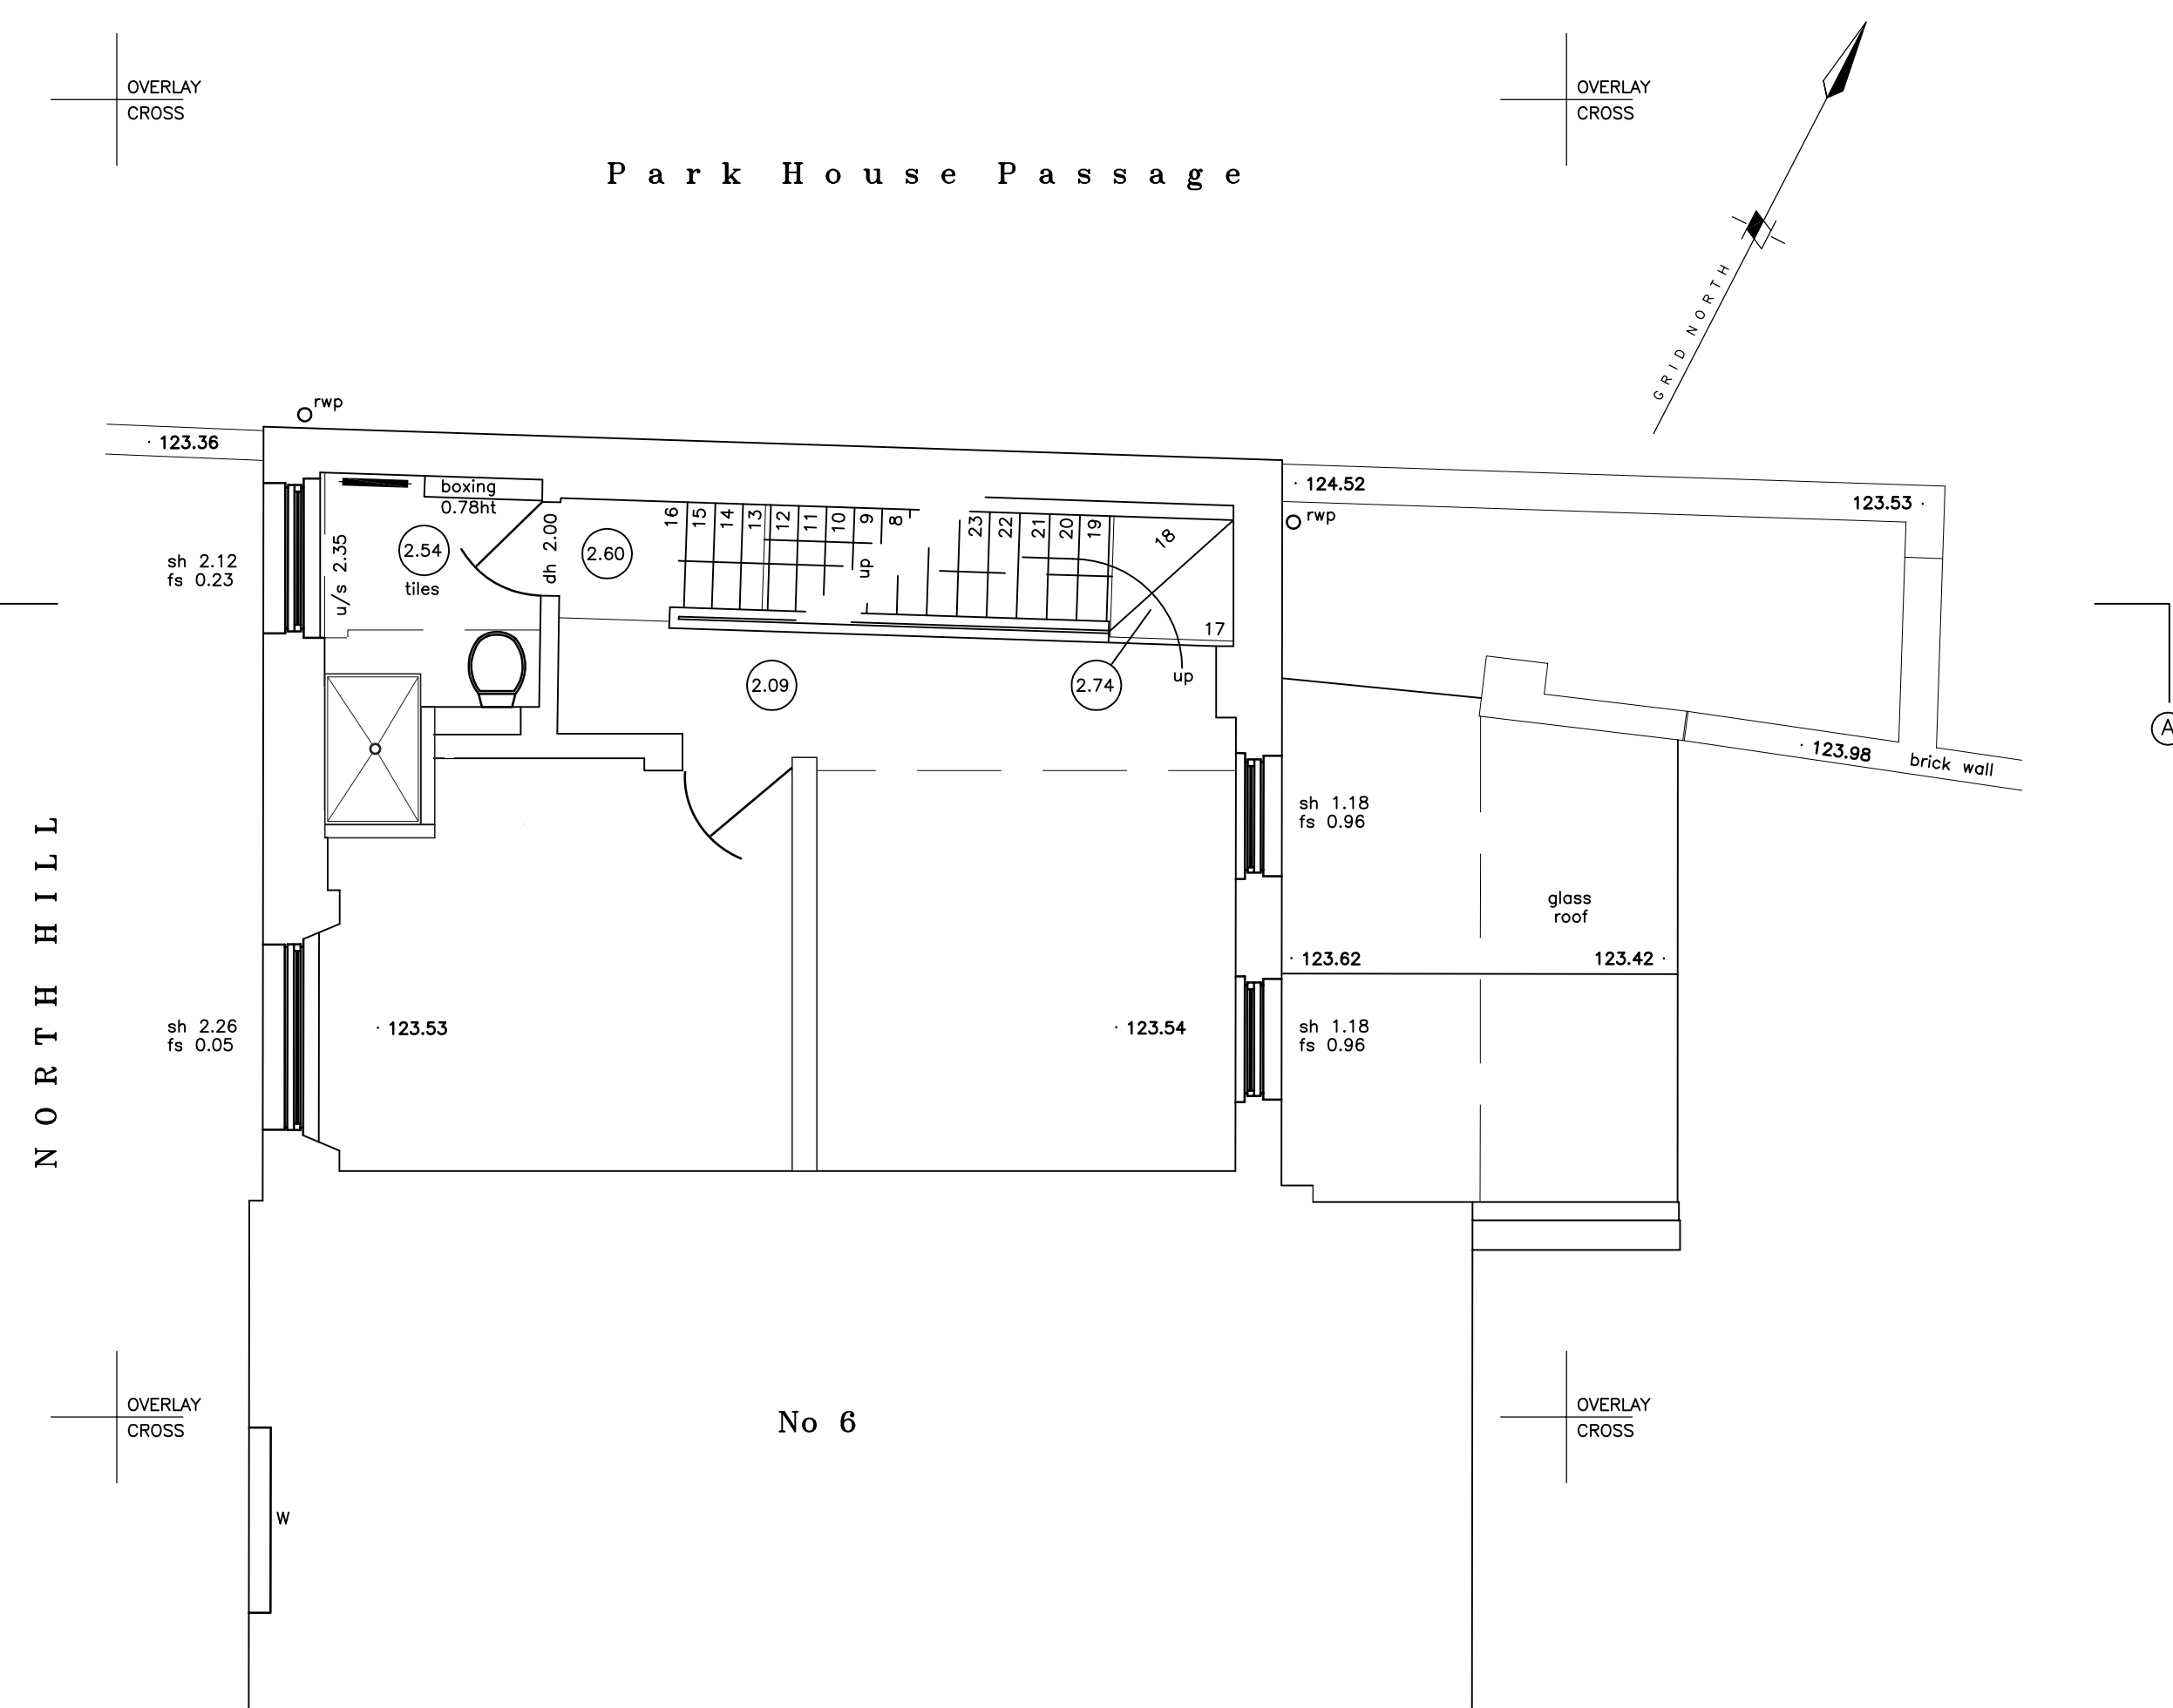

revision	date	initials	Description of amendments
?	??/??/??	??	?
?	??/??/??	??	?

Omnibus, 39—41 North Road, London, N7 9DP Email: info@foundation—architecture.com



3 ST GEORGE'S TERRACE N6 4PW

GROUND / FIRST FLOORS

scale	date	drawn	checked	job no.	diag no.	rev.
1:50 @ A1	DEC 2014	FAL		508	P100	

All dimensions to be verified on site.

*Scale is 1:100 at A3

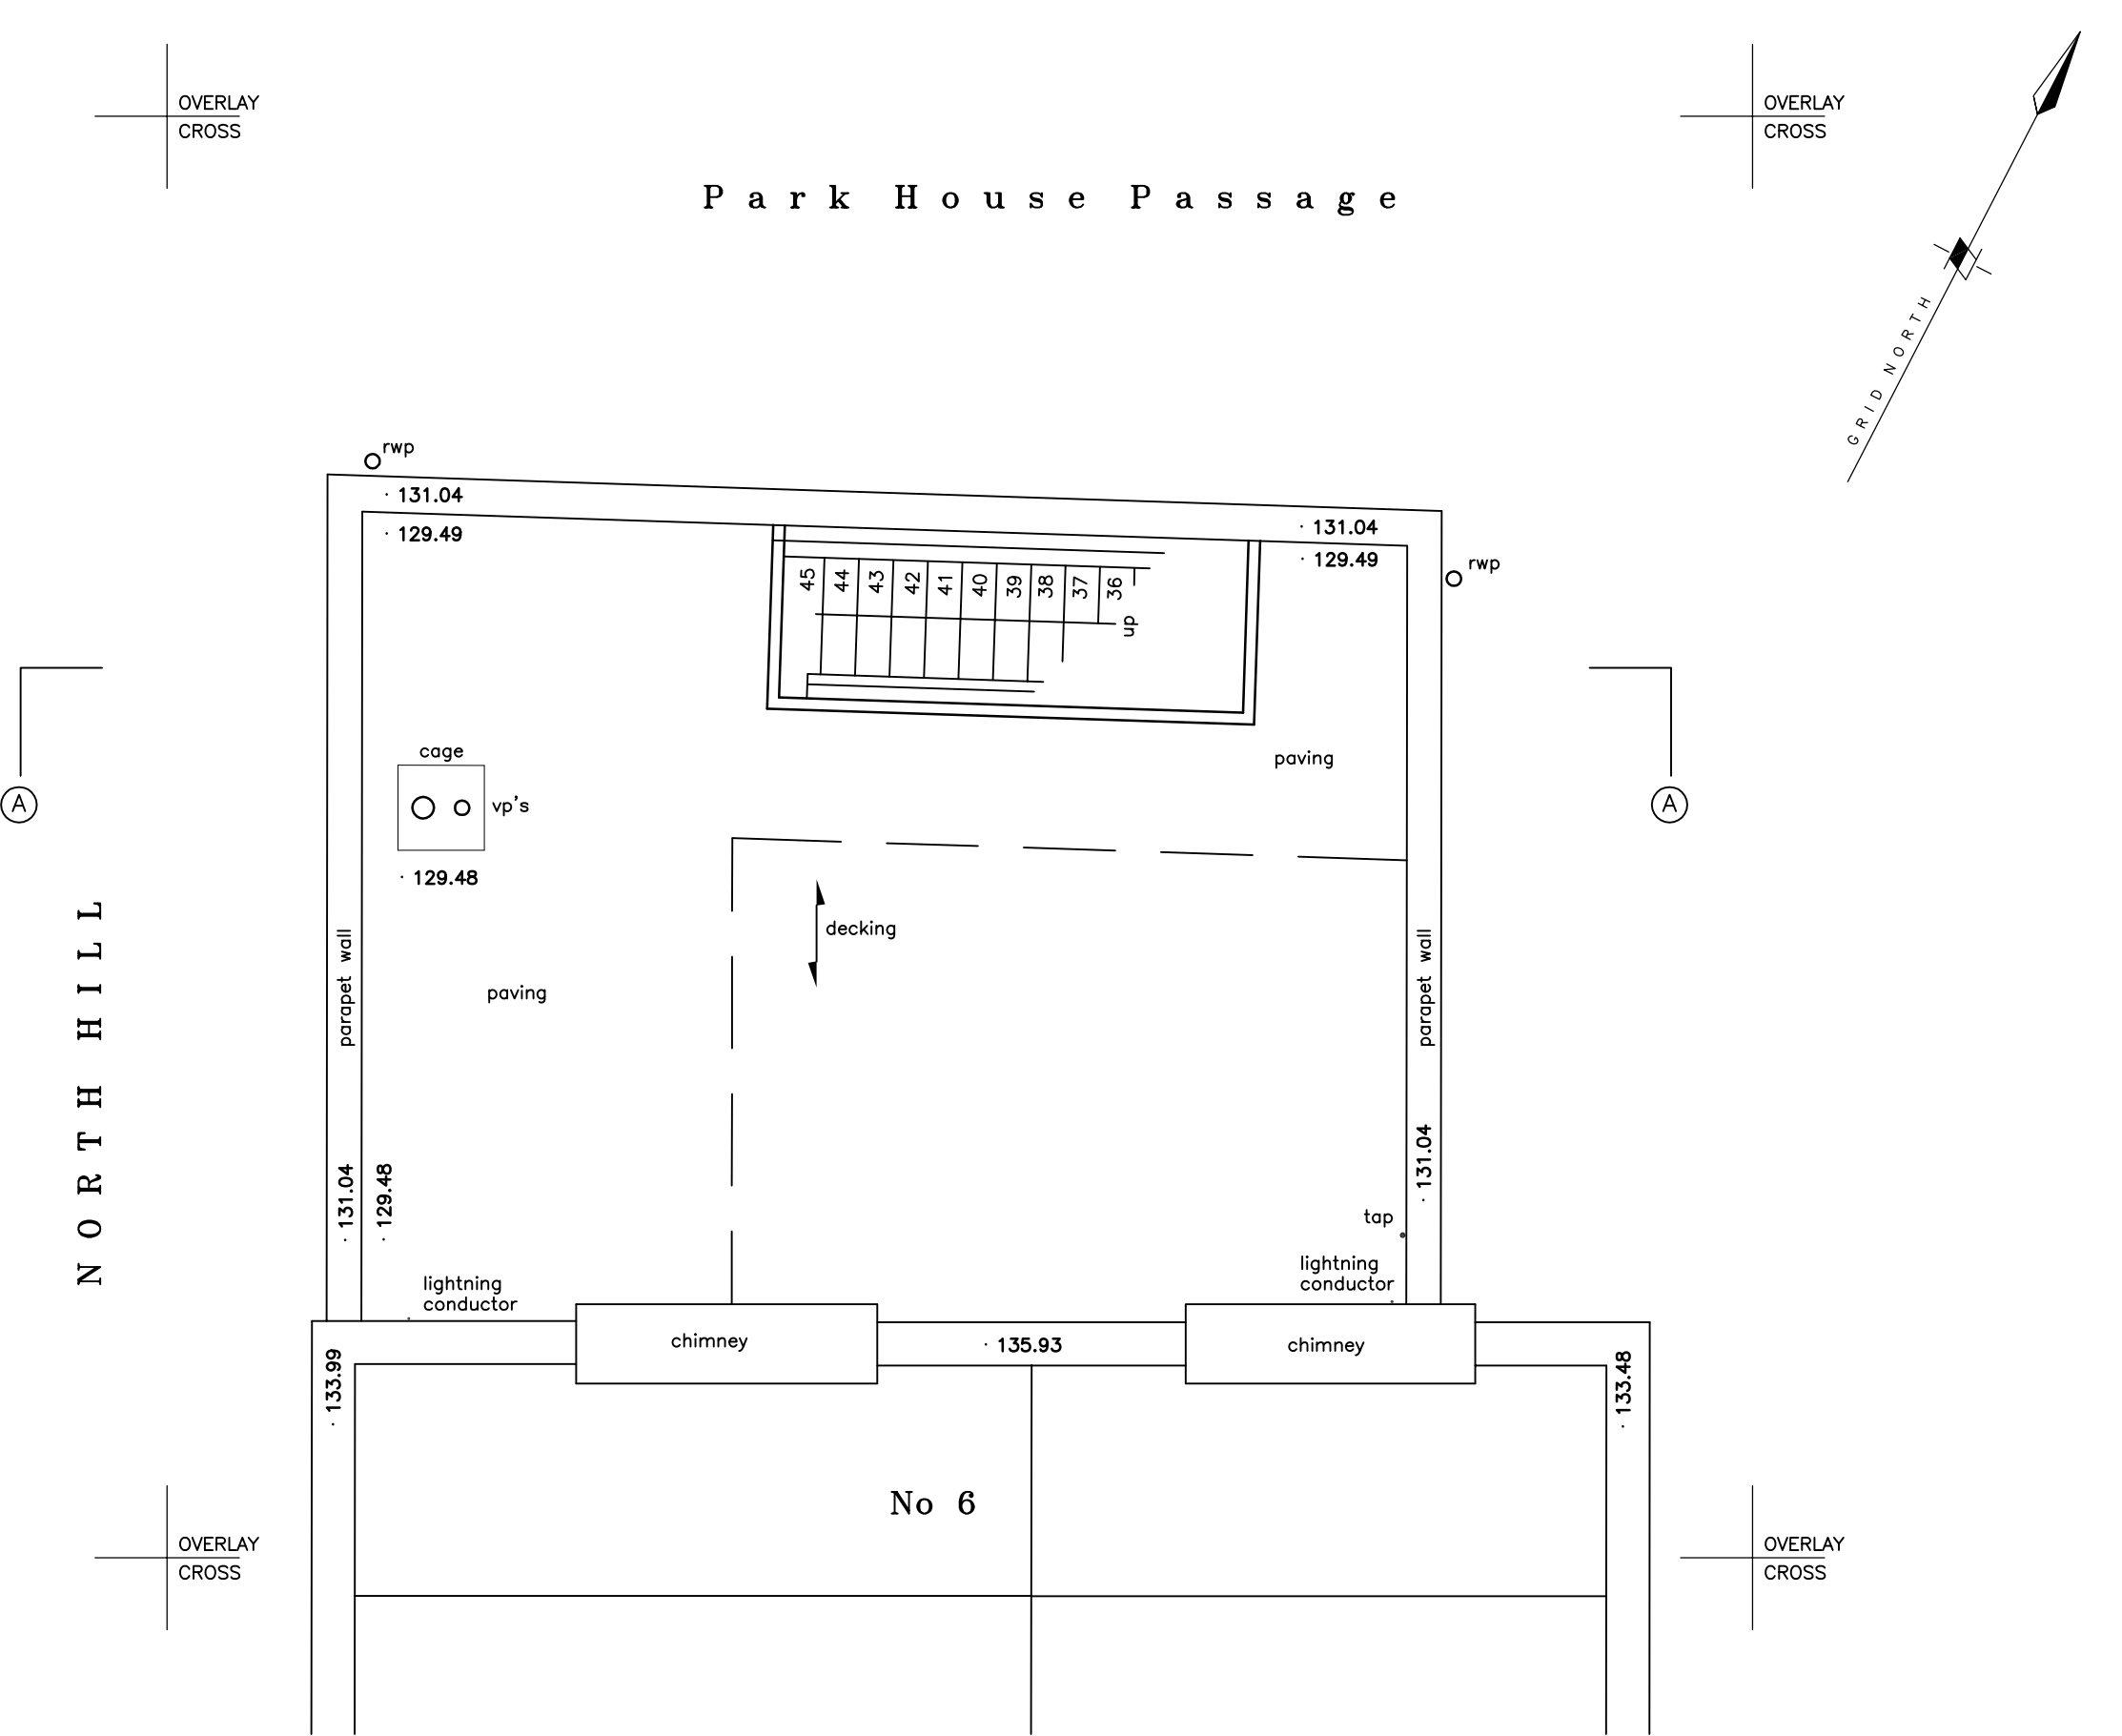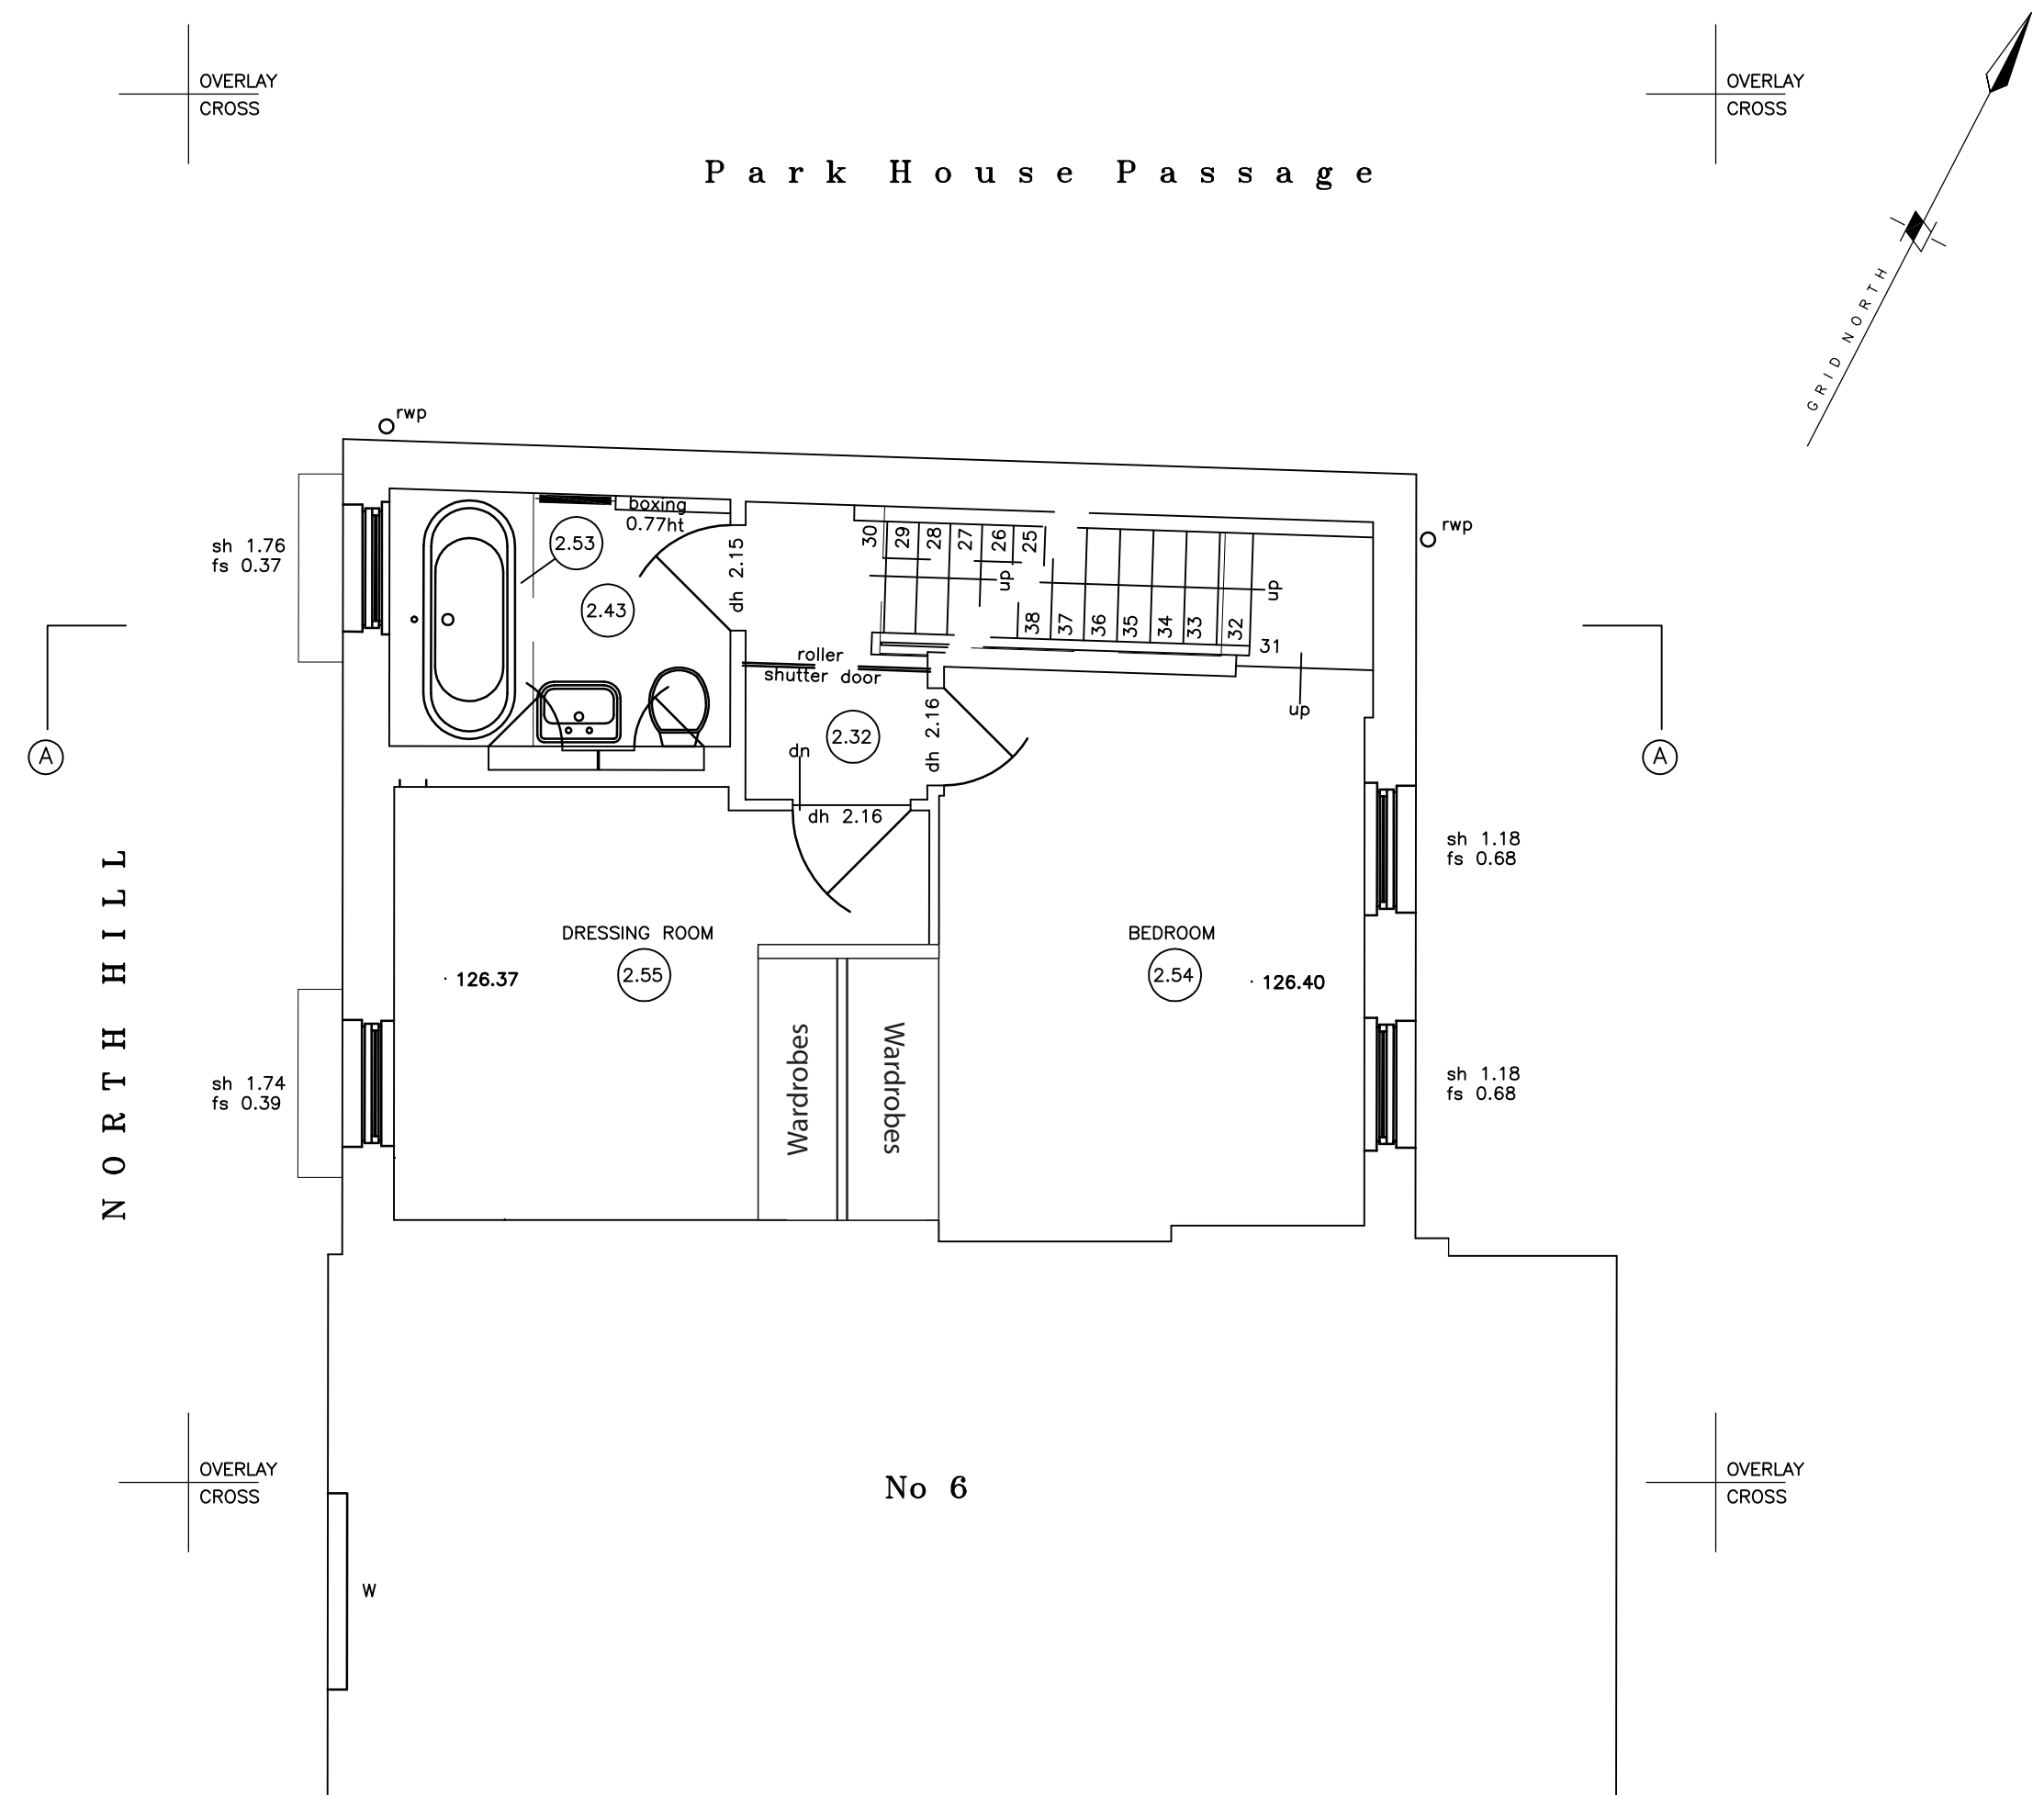


FOR PLANNING

revision	date	initials	description of amendments	
?	??/??/??	??	?	
?	??/??/??	??	?	

Foundation architecture Ltd.	Ornibus, 39-41 North Road, London, N7 9DP Email: info@foundation-architecture.com				
	3 ST GEORGE'S TERRACE N6 4PW				
		SECOND / ROOF FLOORS			
scale	date	drawn	checked	no. of	rev.
1:50 @ A1	DEC 2014	FAL	508		P101
All dimensions to be verified on site.					

*Scale is 1:100 at A3

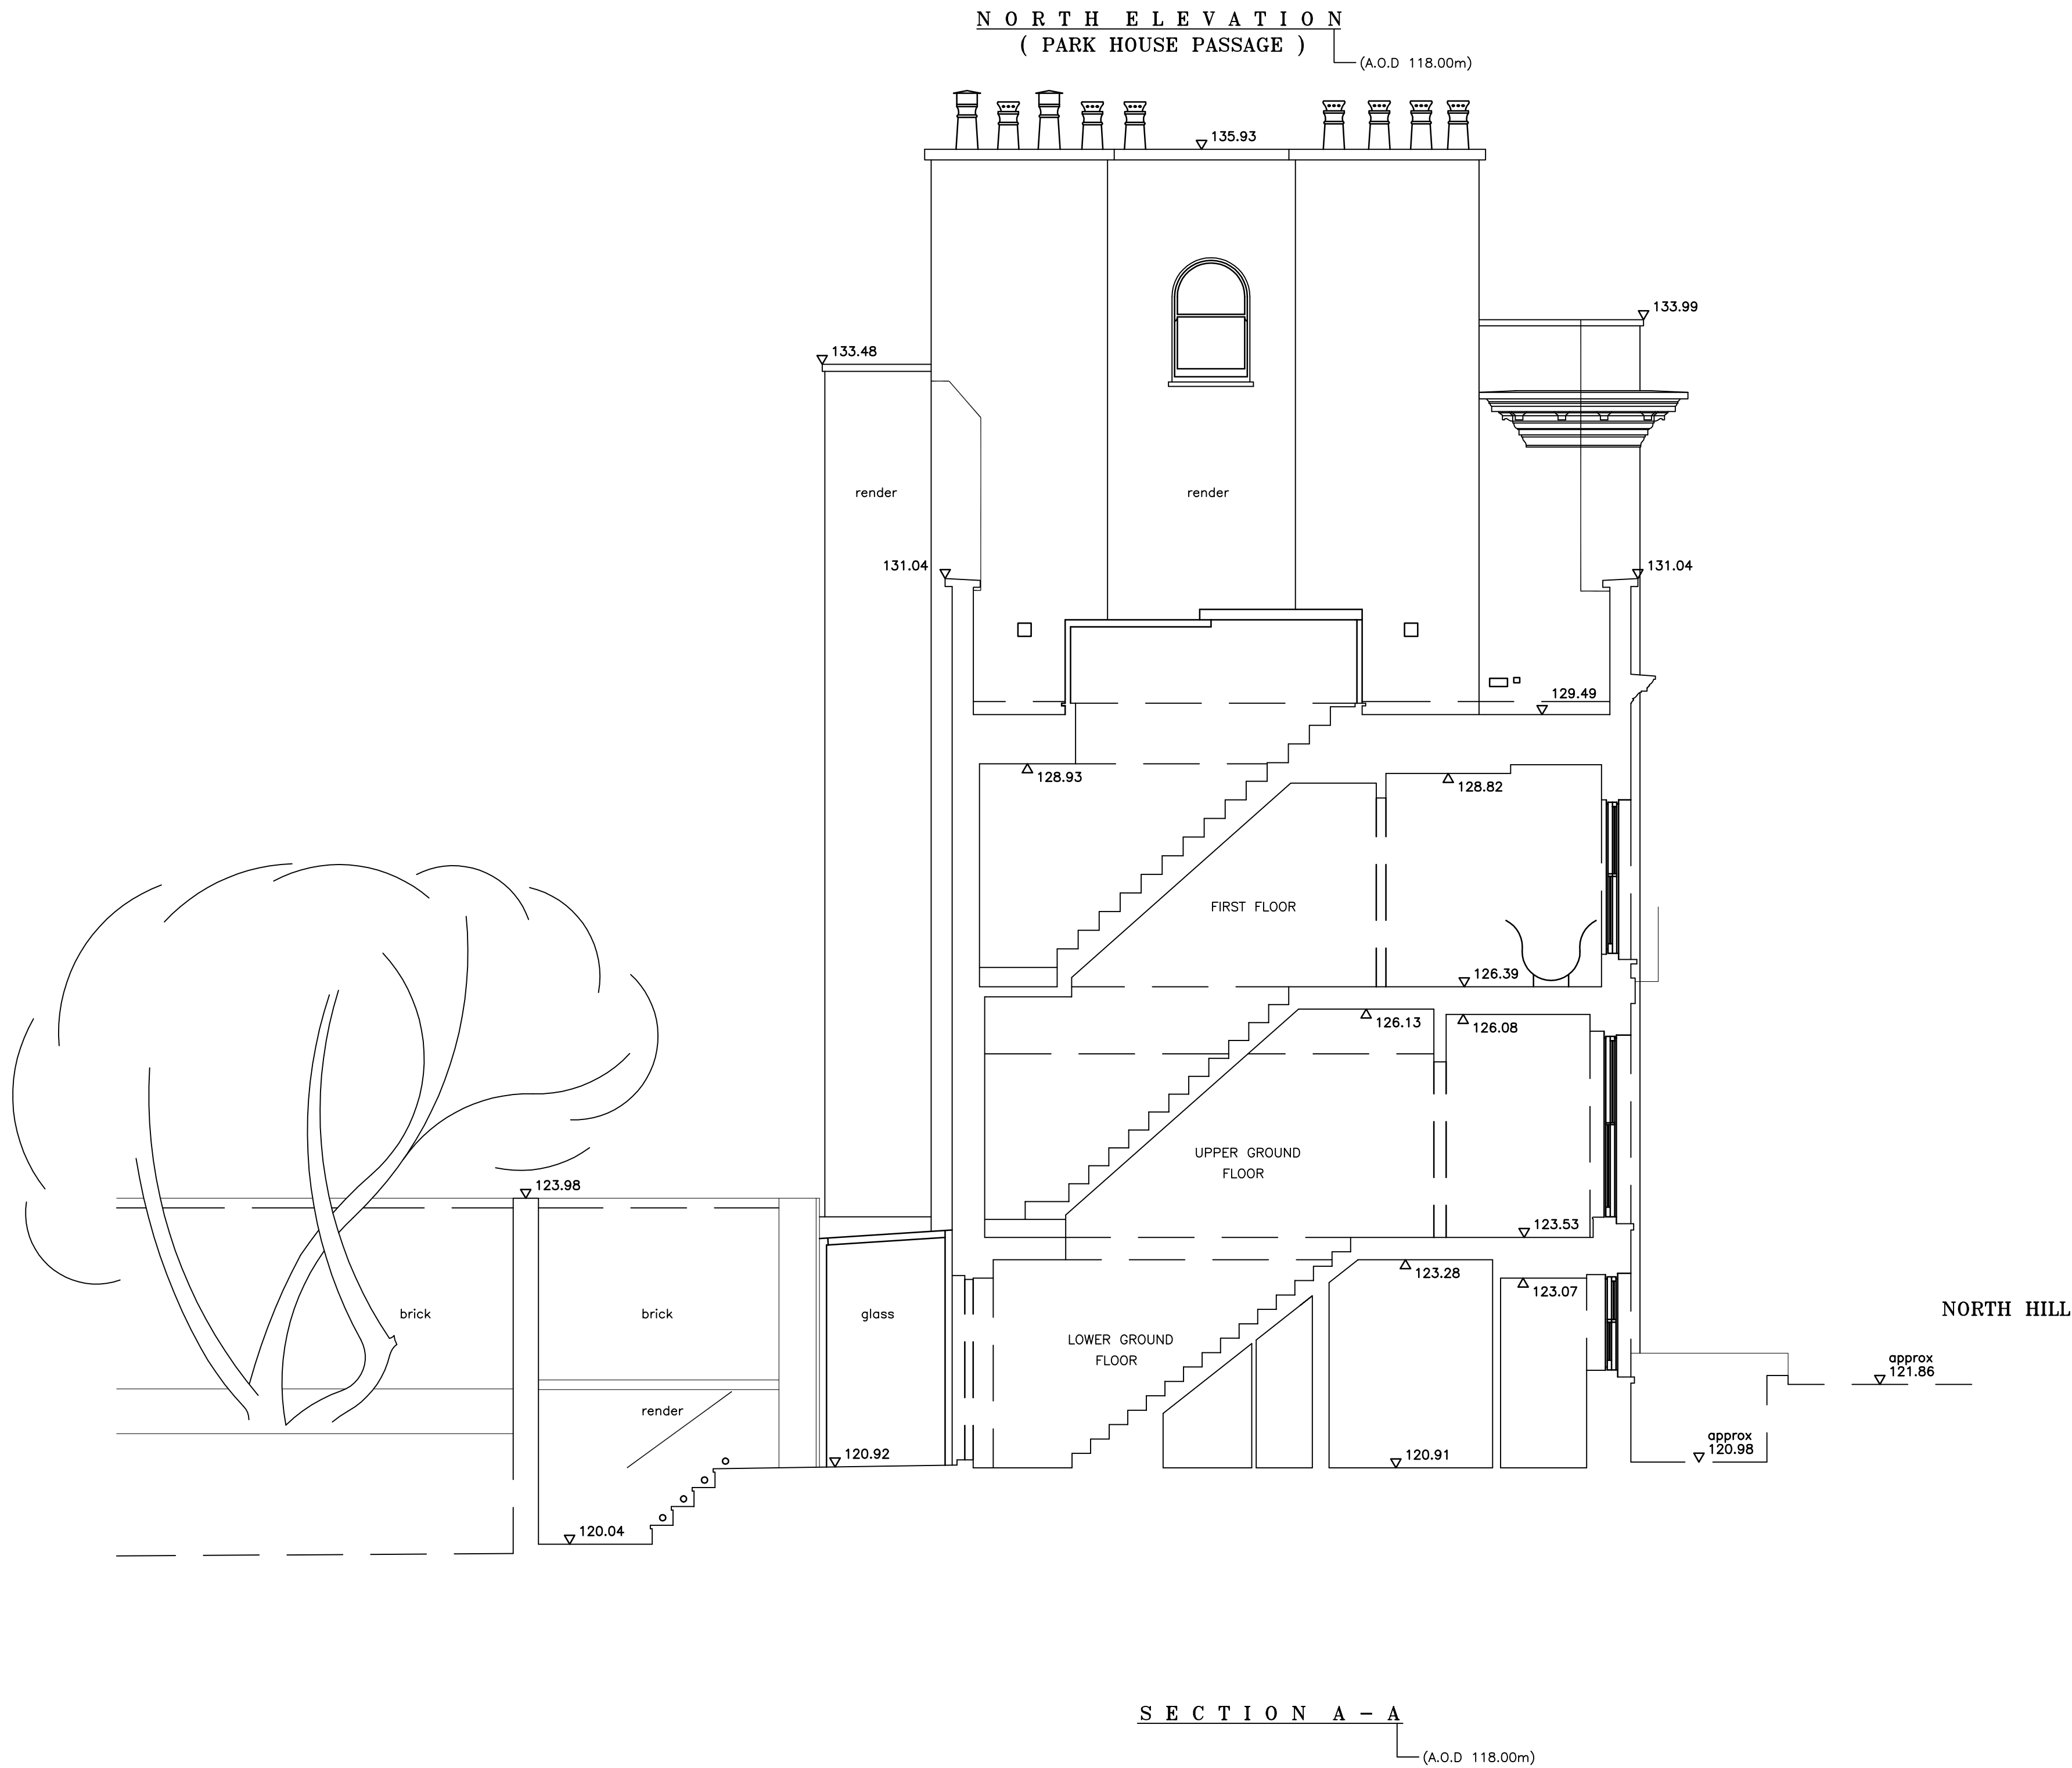


FOR PLANNING

revision	date	initials	description of amendments	
?	??/??/??	??	?	
?	??/??/??	??	?	


Ω Foundation architecture Ltd.	Ornibus, 39-41 North Road, London, N7 9DP Email: info@foundation-architecture.com						
	project		3 ST GEORGE'S TERRACE N6 4PW				
	title		SECTION				
	scale	date	drawn	checked	job no	dwg no	rev.
	1:50 @ A1	DEC 2014	FAL	☐	508	P200	
All dimensions to be verified on site.							

*Scale is 1:100 at A3

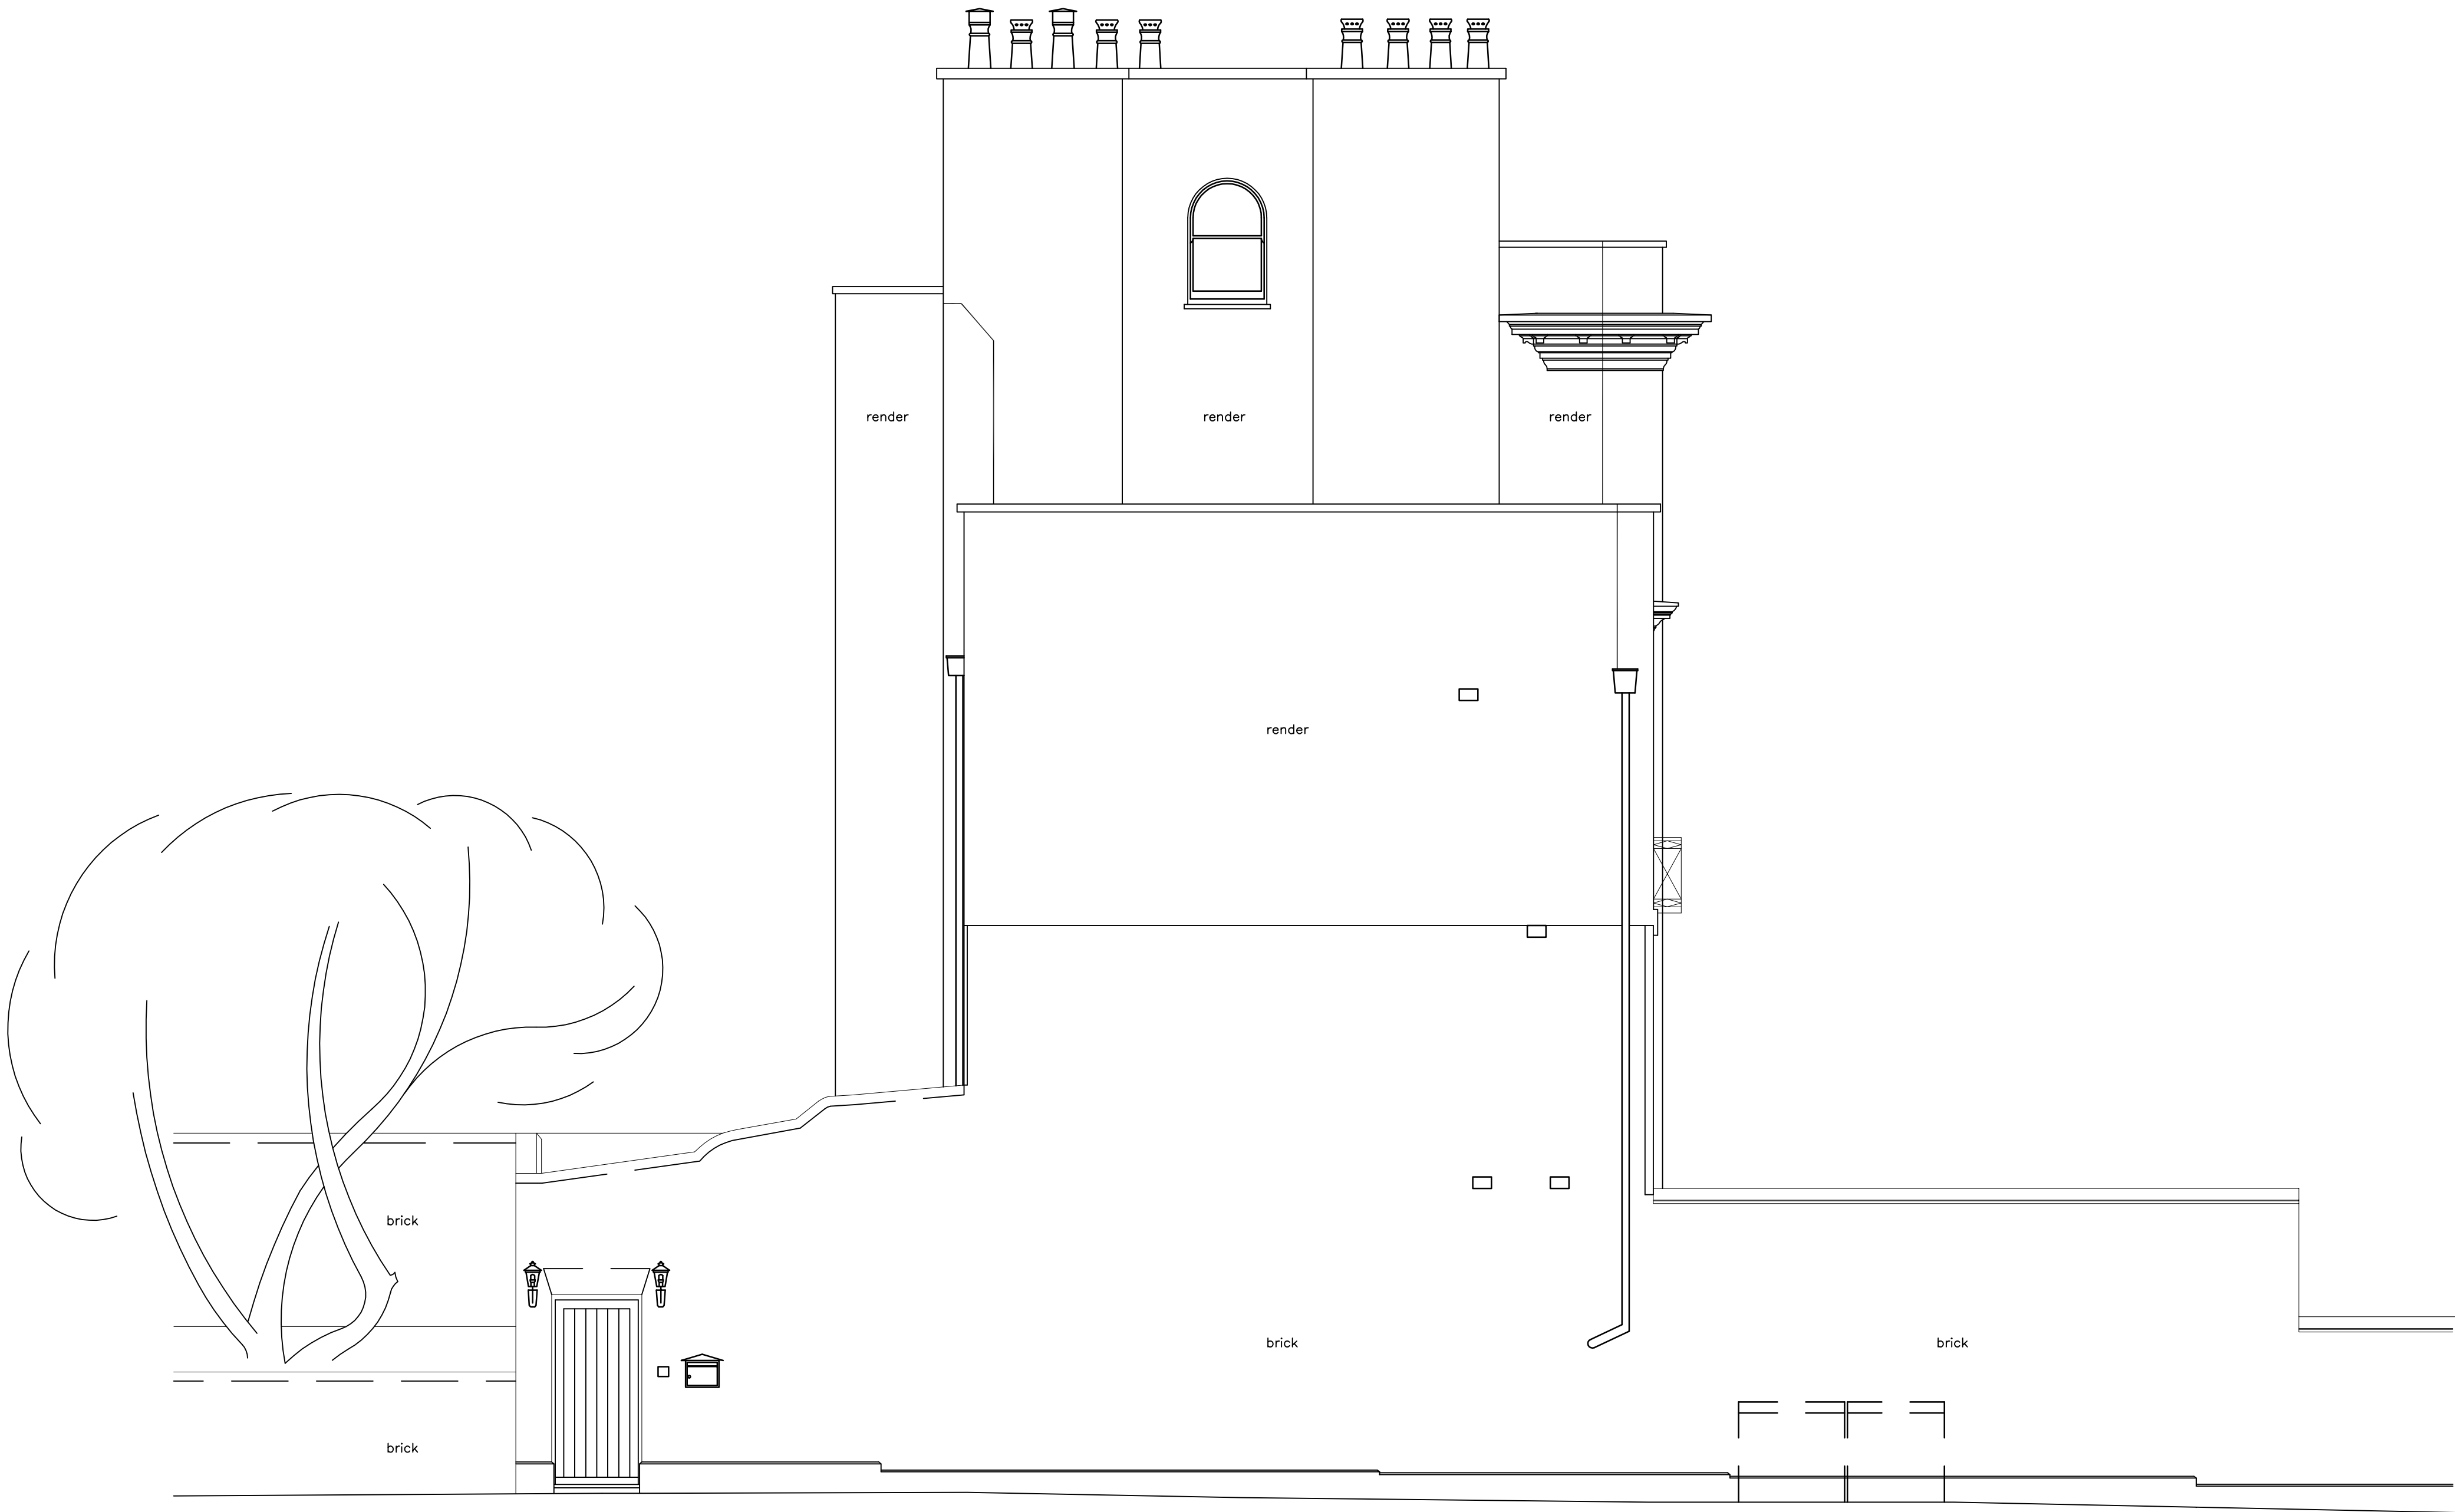

FOR PLANNING

revision	date	initials	description of amendments
?	??/??/??	??	?
?	??/??/??	??	?

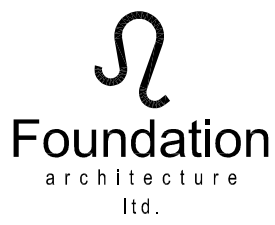	Ornibus, 39-41 North Road, London, N7 9DP Email: info@foundation-architecture.com					
	project 3 ST GEORGE'S TERRACE N6 4PW					
	title END ELEVATION					
scale	date	drawn	checked	by no	date no	rev.
1:50 @ A1	DEC 2014	FAL		508		P300
All dimensions to be verified on site.						

*Scale is 1:100 at A3




E A S T E L E V A T I O N
(R E A R E L E V A T I O N)
(A.O.D 118.00m)



E A S T E L E V A T I O N
(N O R T H H I L L)
(A.O.D 118.00m)

FOR PLANNING

revision	date	initials	description of amendments	
?	??/??/??	??	?	
?	??/??/??	??	?	

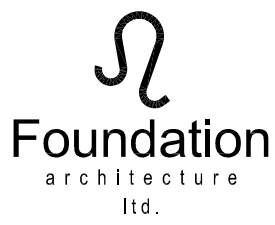 Foundation architecture Ltd.	Ornibus, 39-41 North Road, London, N7 9DP Email: info@foundation-architecture.com				
	project 3 ST GEORGE'S TERRACE N6 4PW				
	site FRONT / REAR ELEVATION				
	scale 1:50 @ A1	date DEC 2014	drawn [FAL]	checked 508	page no. P300
All dimensions to be verified on site.					

*Scale is 1:100 at A3