
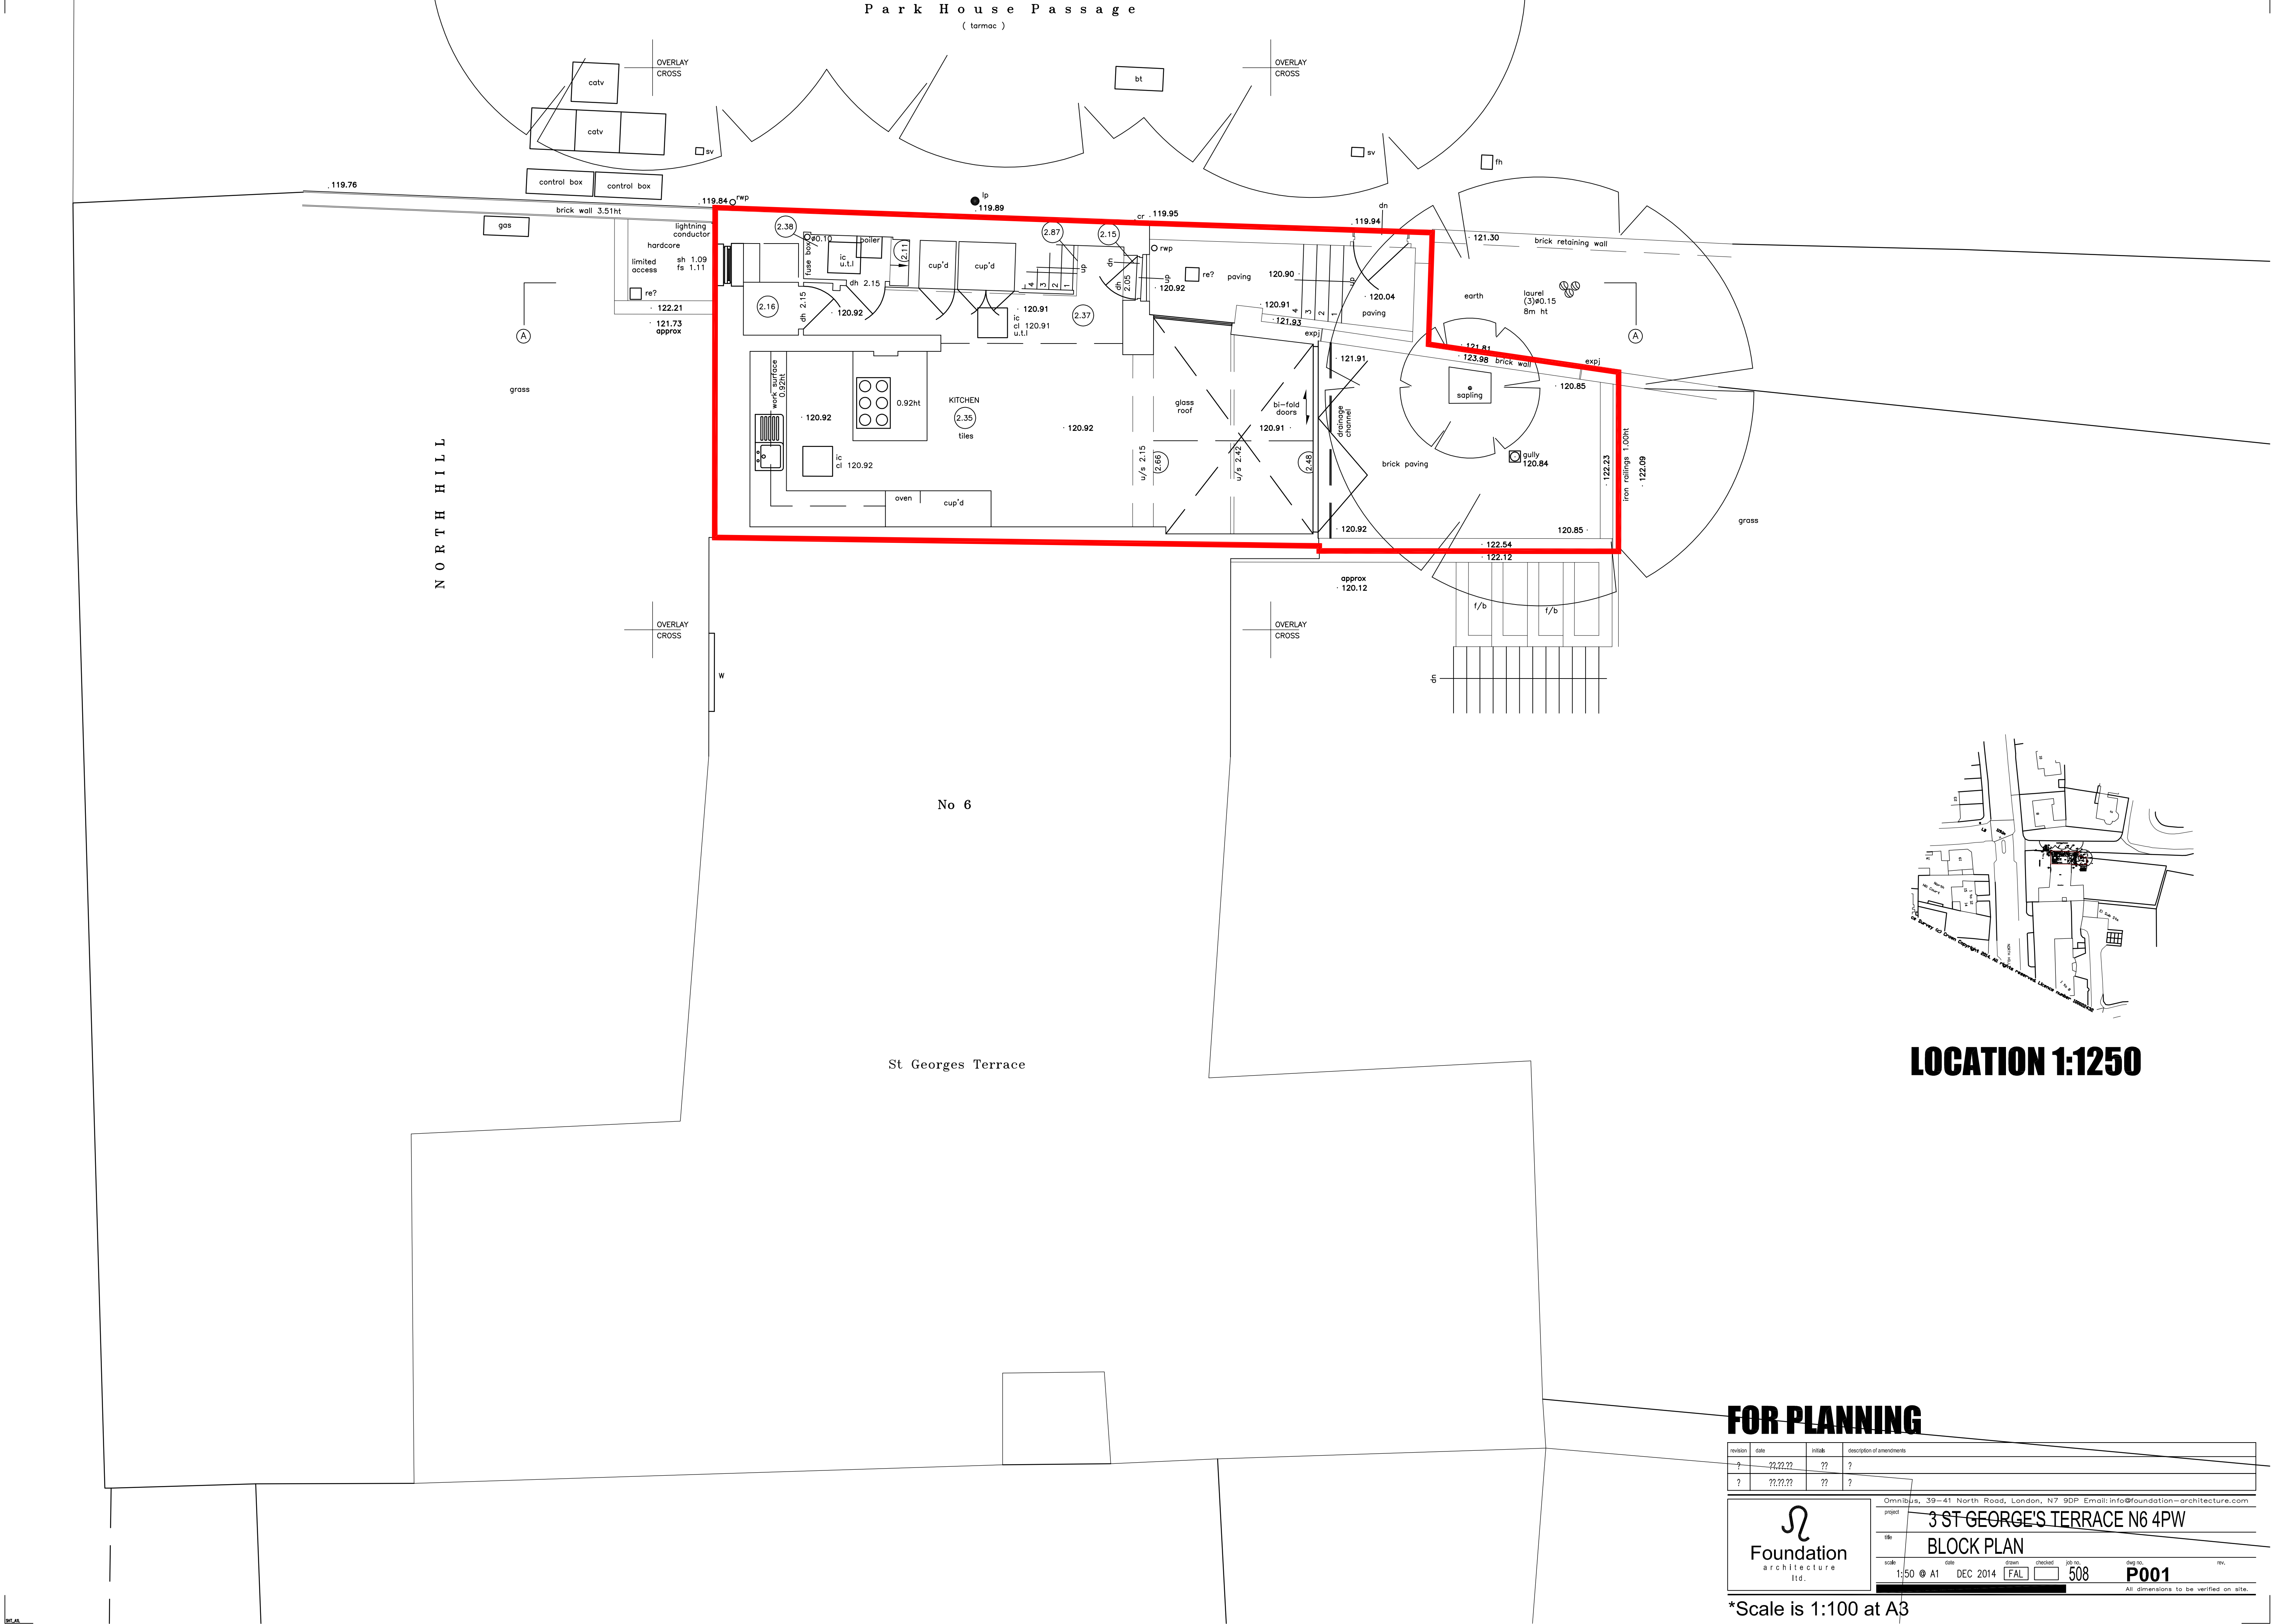


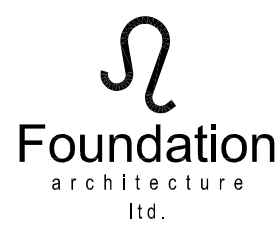



LOCATION 1:1250

FOR PLANNING

revision	date	initials	description of amendments
?	22.12.22	??	?
?	??	??	?

 Foundation architecture Ltd.	Orminth, 39-41 North Road, London, N7 9DP Email: info@foundation-architecture.com							
	3 ST GEORGE'S TERRACE N6 4PW							
scale		date		drawn	checked	job no	reg no	rev.
1:50 @ A1		DEC 2014		FAL	☐	508	P001	
All dimensions to be verified on site.								

*Scale is 1:100 at A3

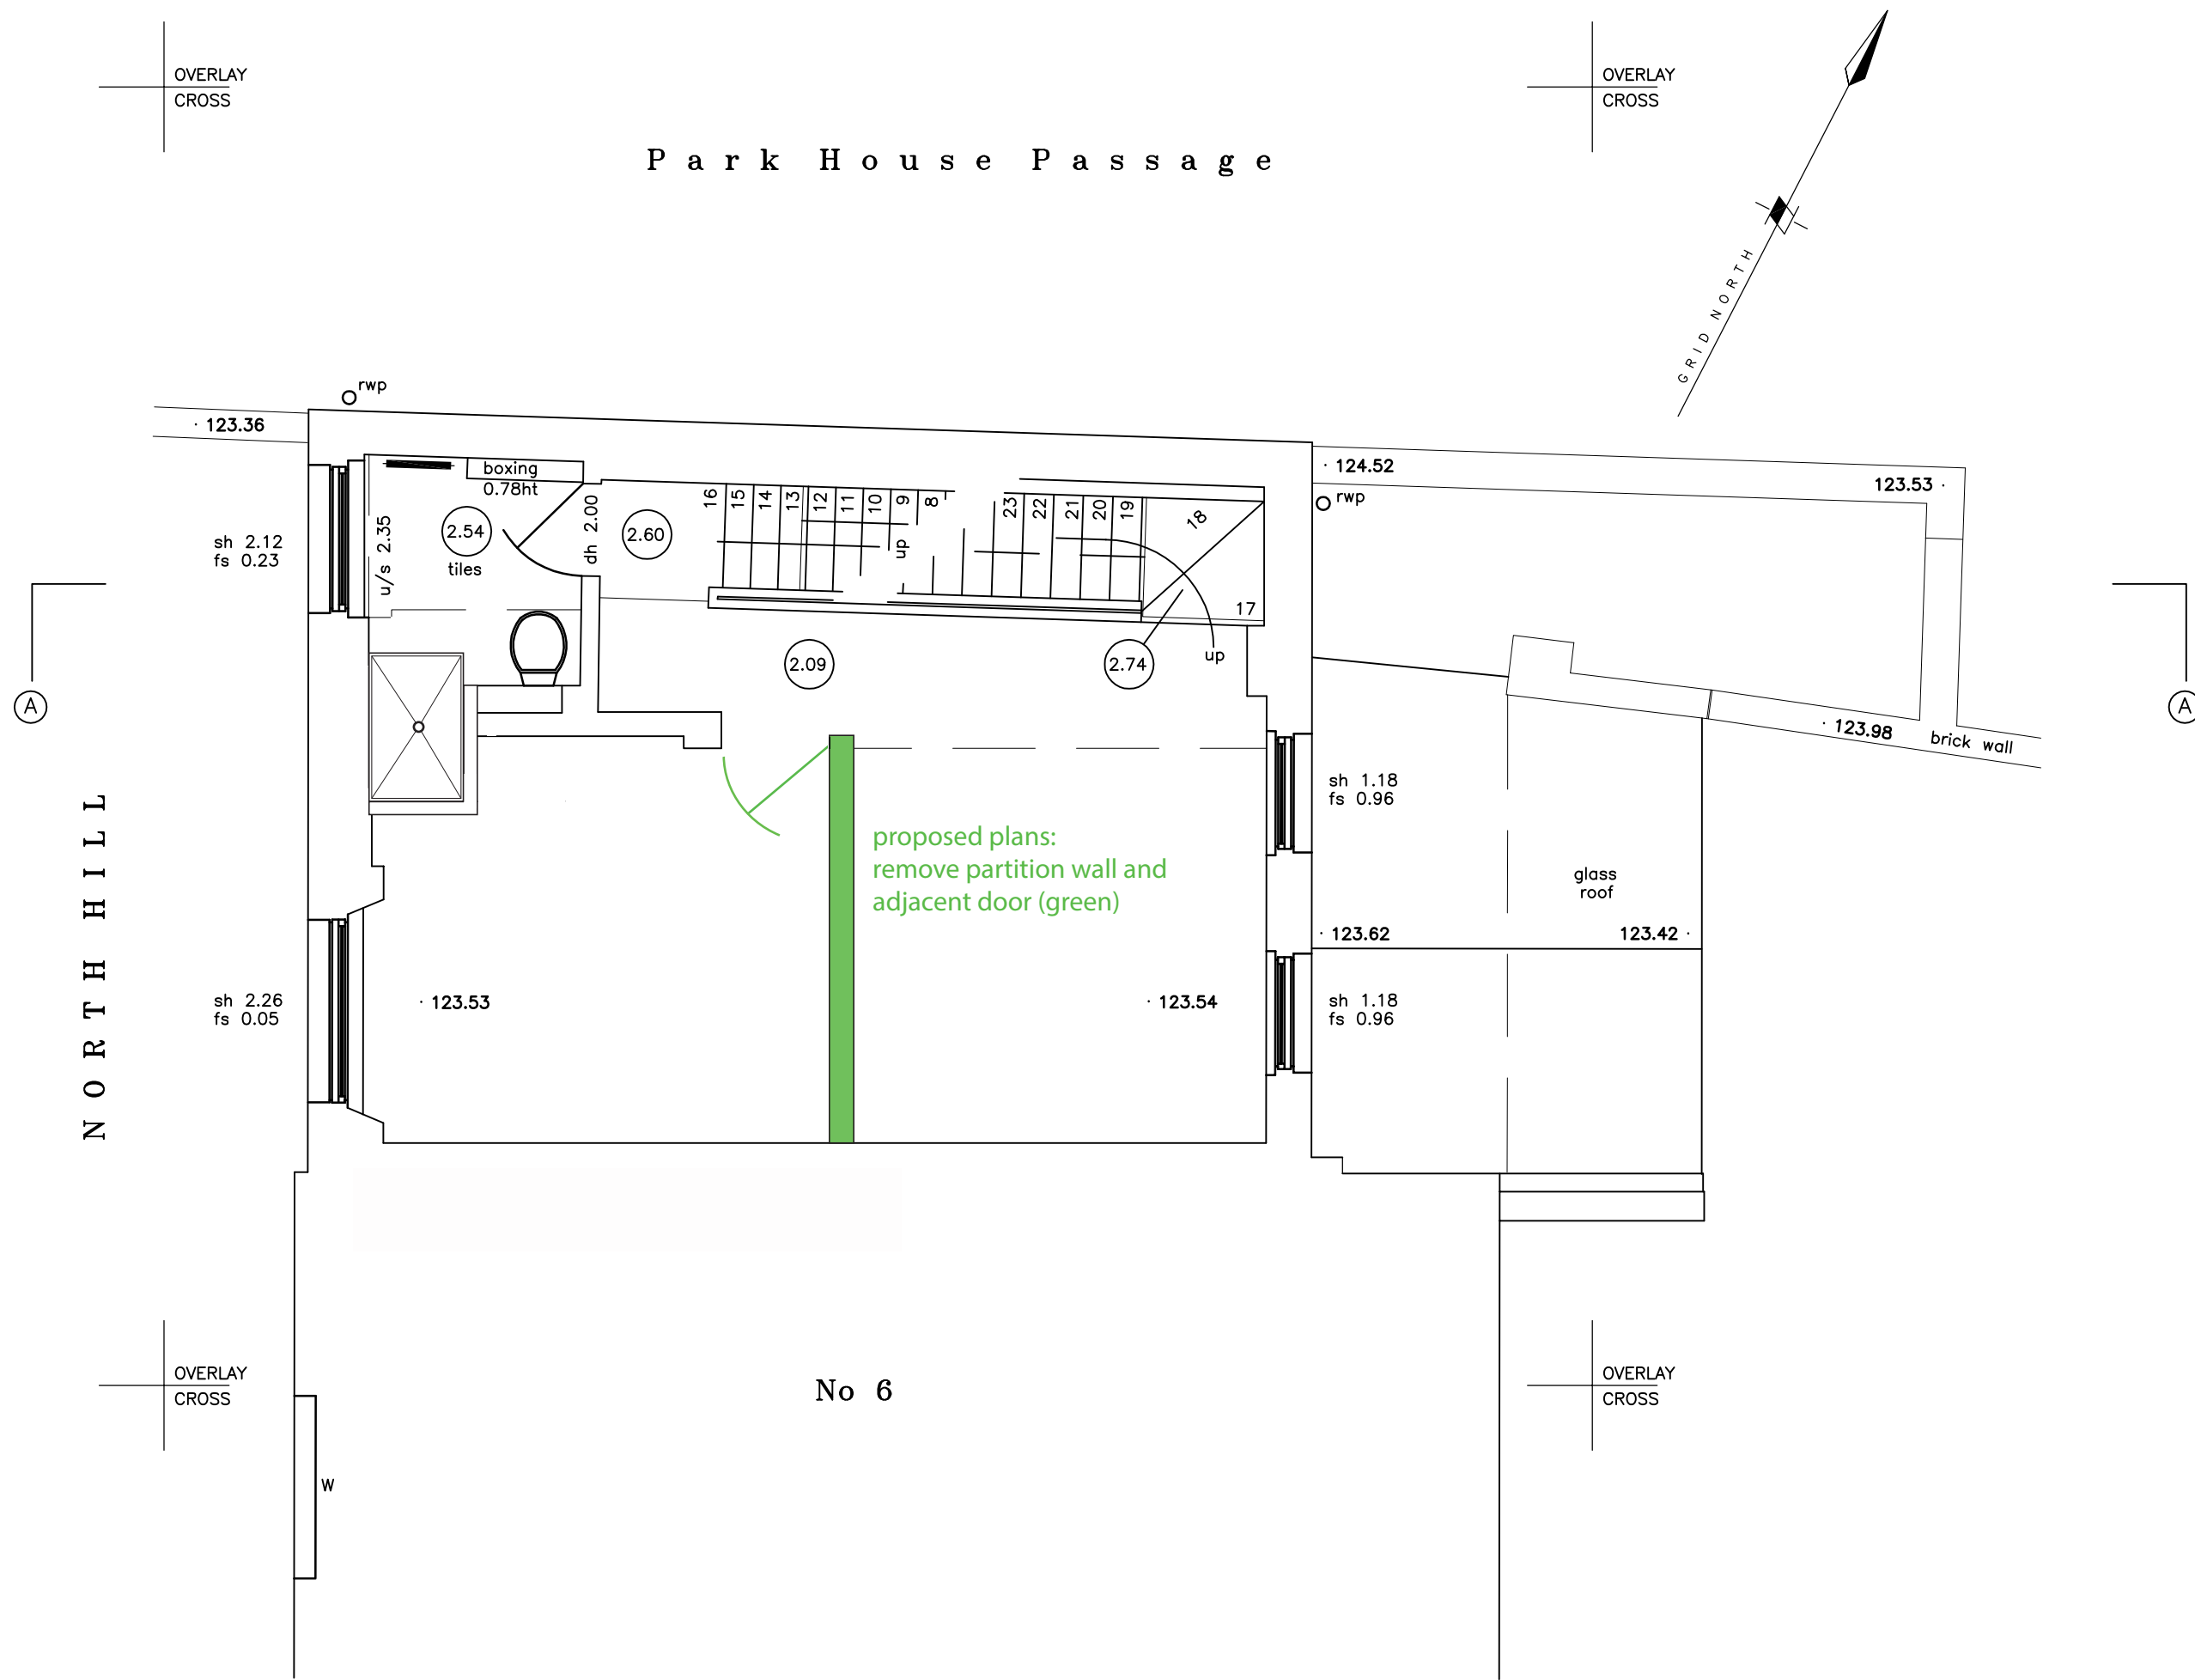
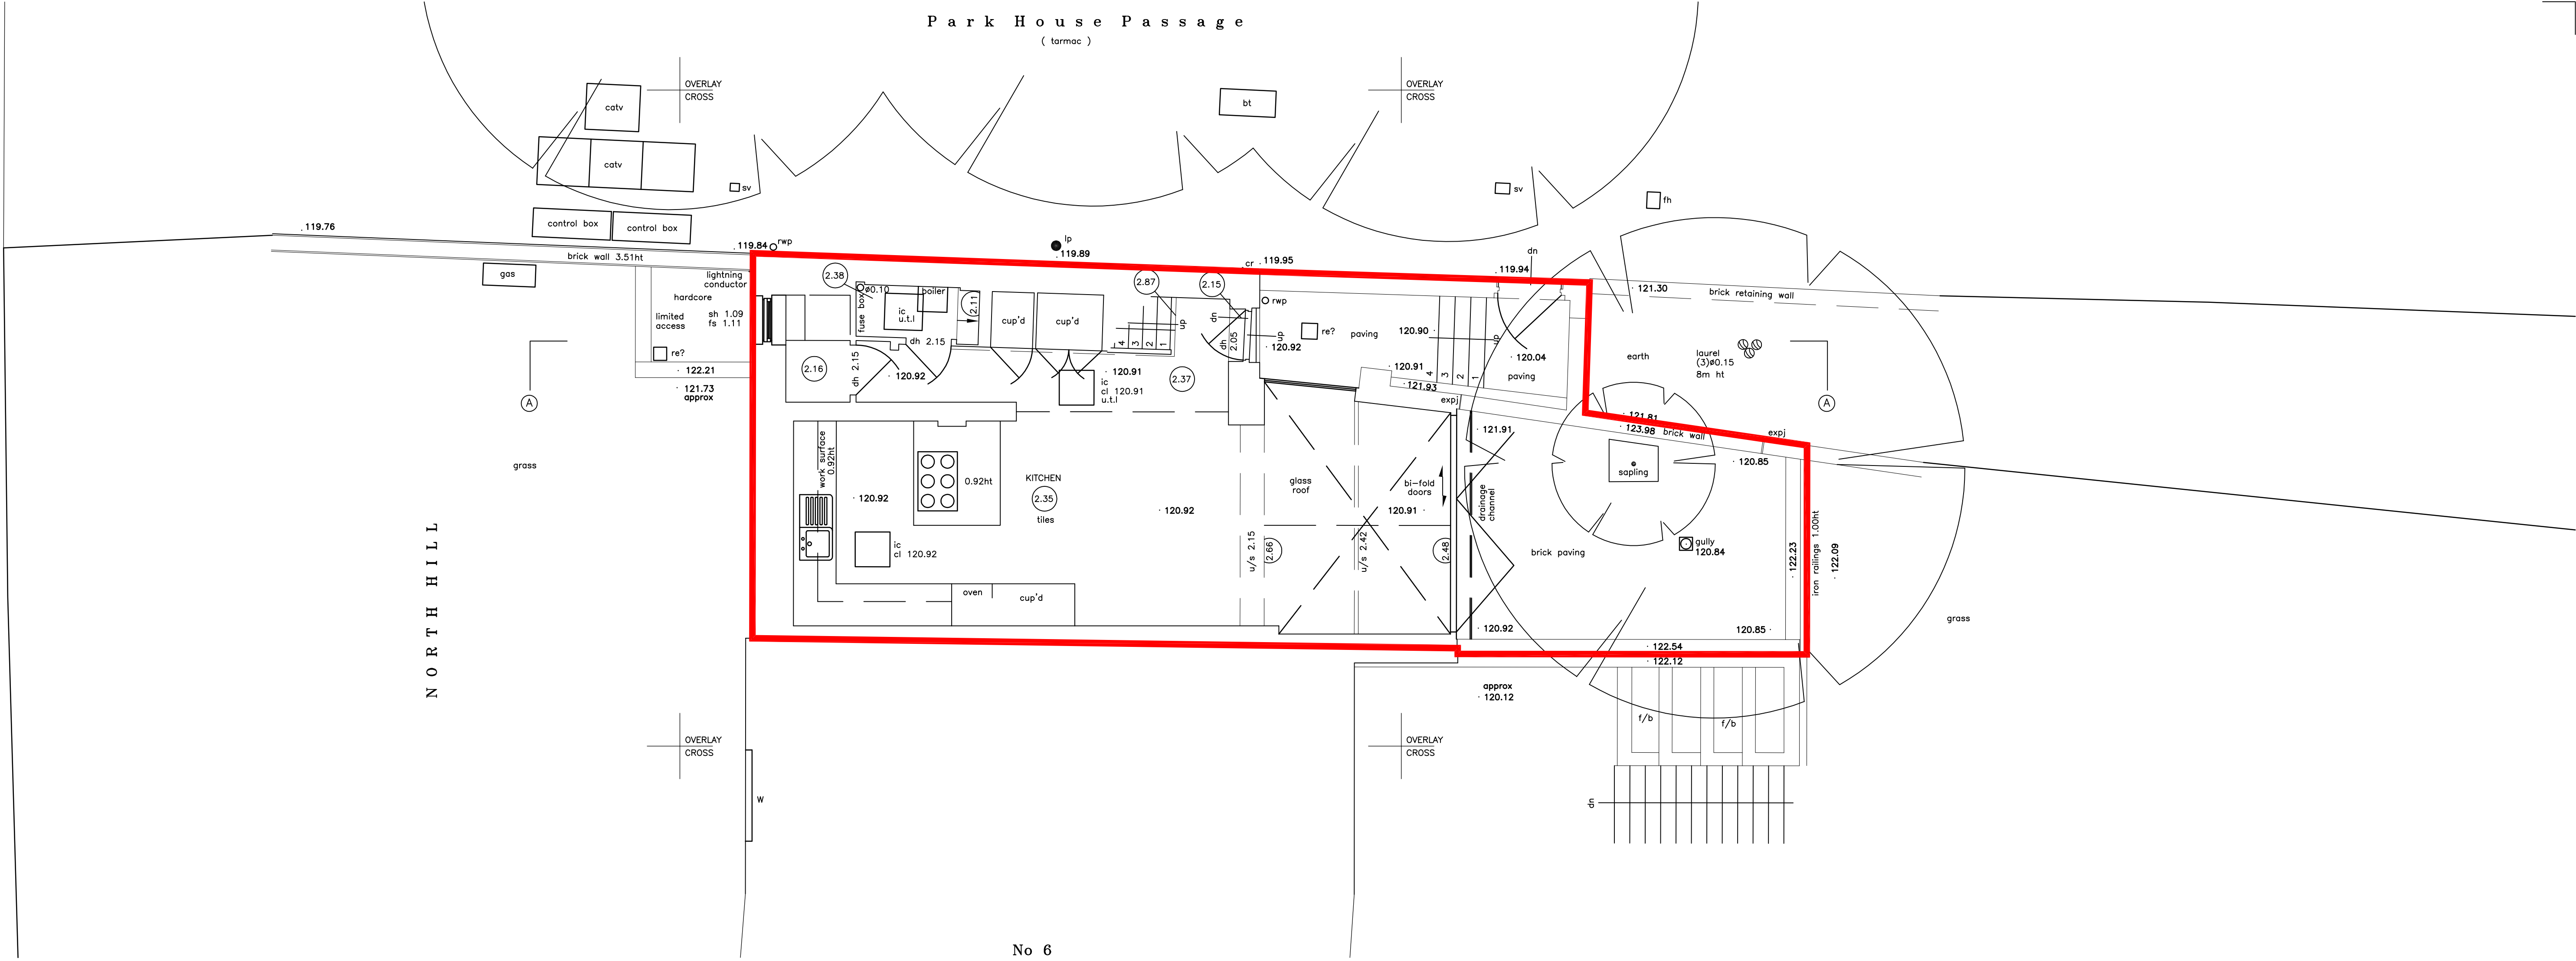


FOR PLANNING

revision	date	initials	description of amendments	
?	??/??/??	??	?	
?	??/??/??	??	?	

Omnibus, 39-41 North Road, London, N7 9DP Email: info@foundation-architecture.com					
project	3 ST GEORGE'S TERRACE N6 4PW				
title	GROUND / FIRST FLOORS				
scale	1:50 @ A1	date	DEC 2014	drawn	FAL
				checked	
				proj no	508
				stage	P100
All dimensions to be verified on site.					

*Scale is 1:100 at A3

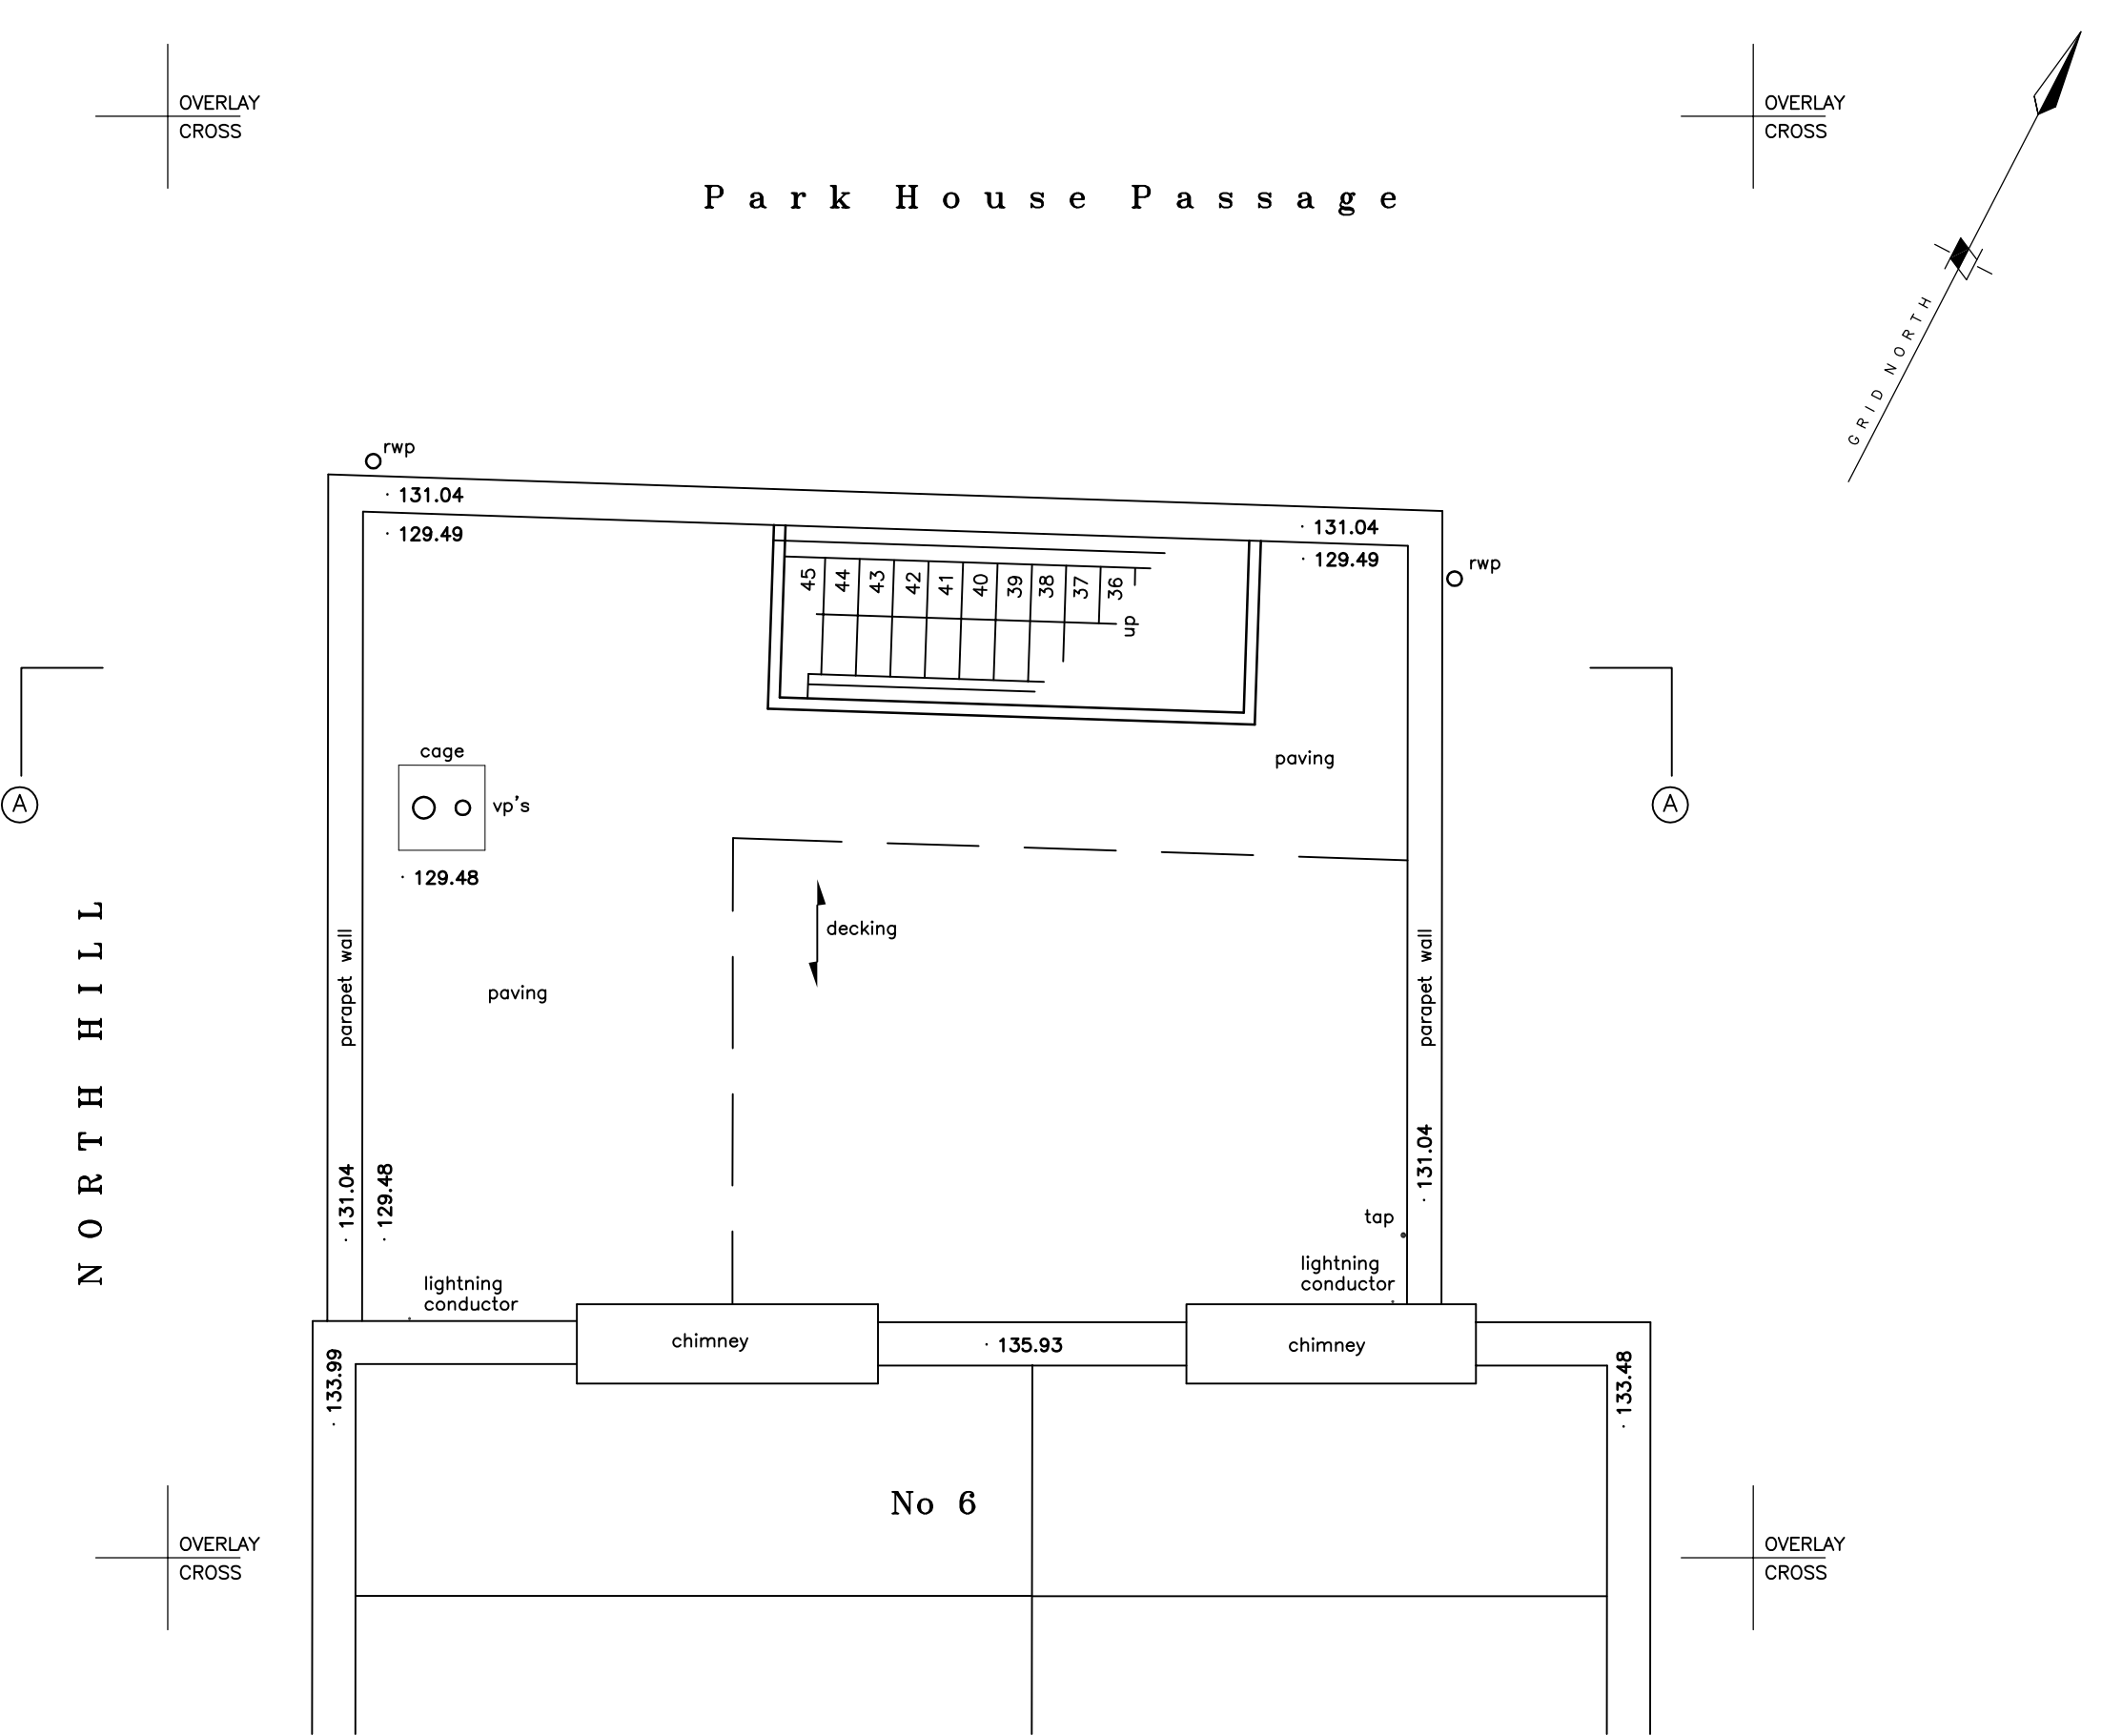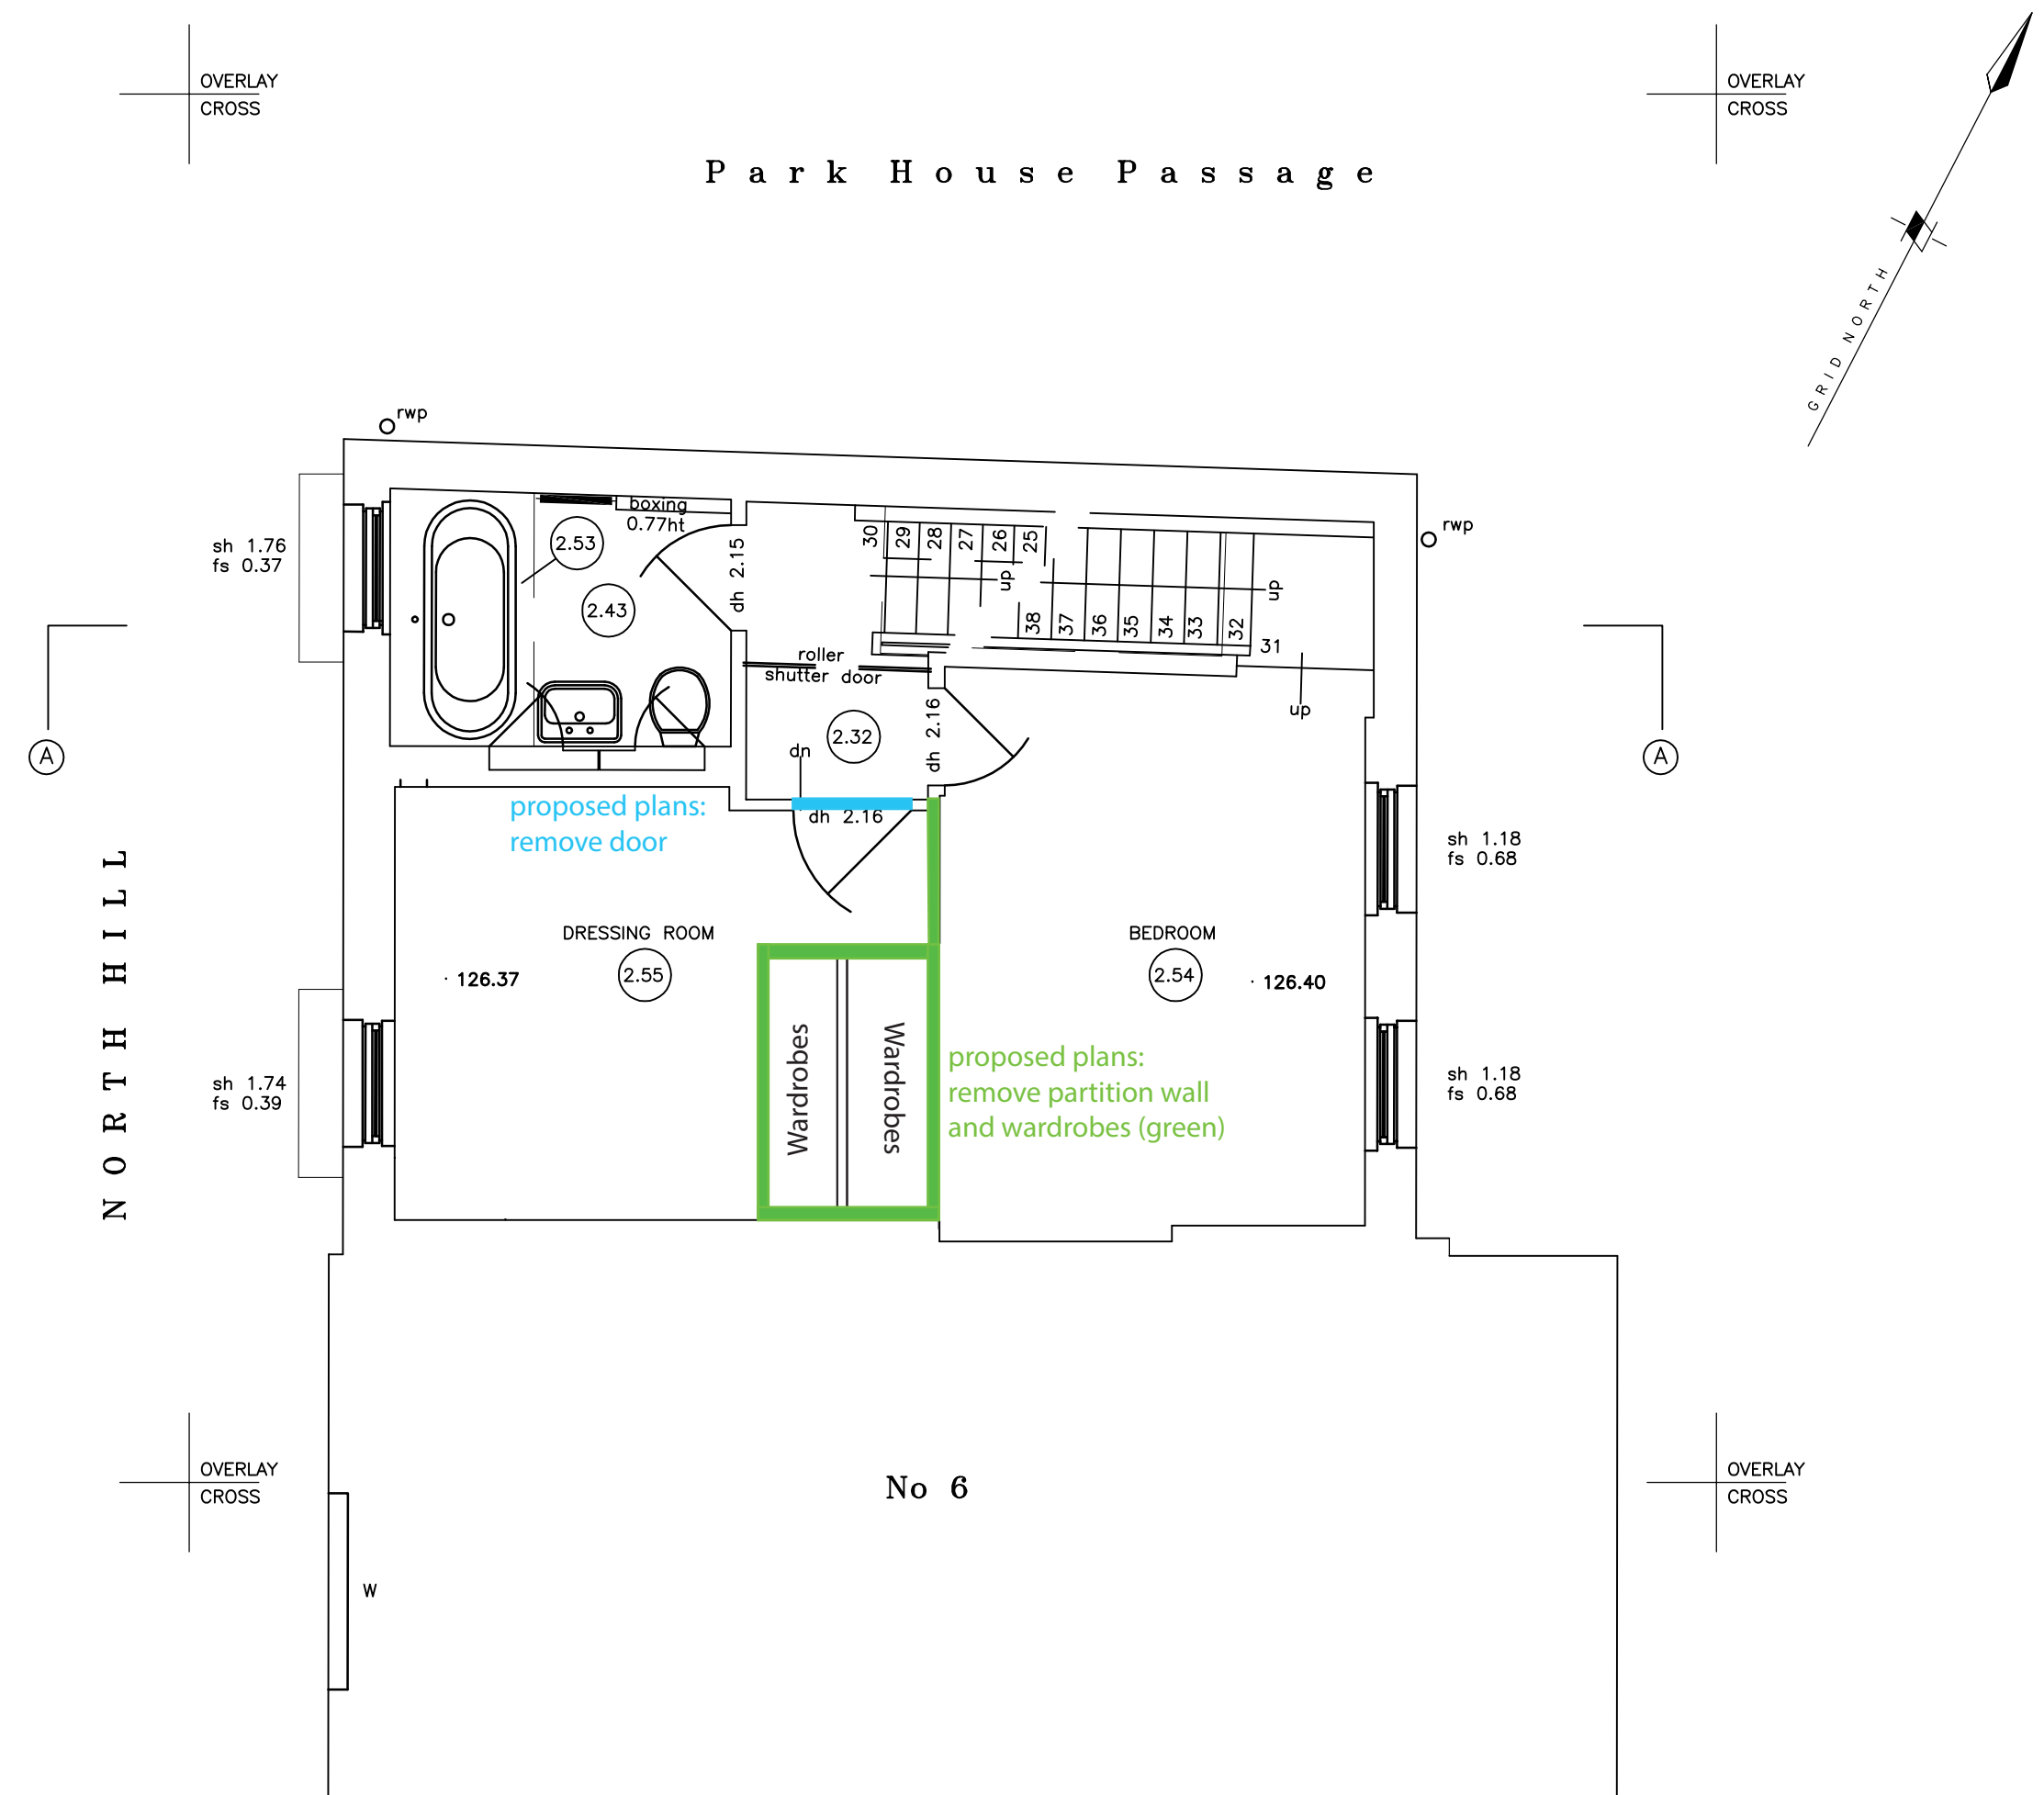


FOR PLANNING

revision	date	initials	description of amendments	
?	??/??/??	??	?	
?	??/??/??	??	?	

Ω Foundation architecture Ltd.	Omnibus, 39-41 North Road, London, N7 9DP Email: info@foundation-architecture.com				
	project	3 ST GEORGE'S TERRACE N6 4PW			
	title	SECOND / ROOF FLOORS			
	scale	date	drawn	checked	no. of
	1:50 @ A1	DEC 2014	FAL		508
	P101				
	All dimensions to be verified on site.				

*Scale is 1:100 at A3

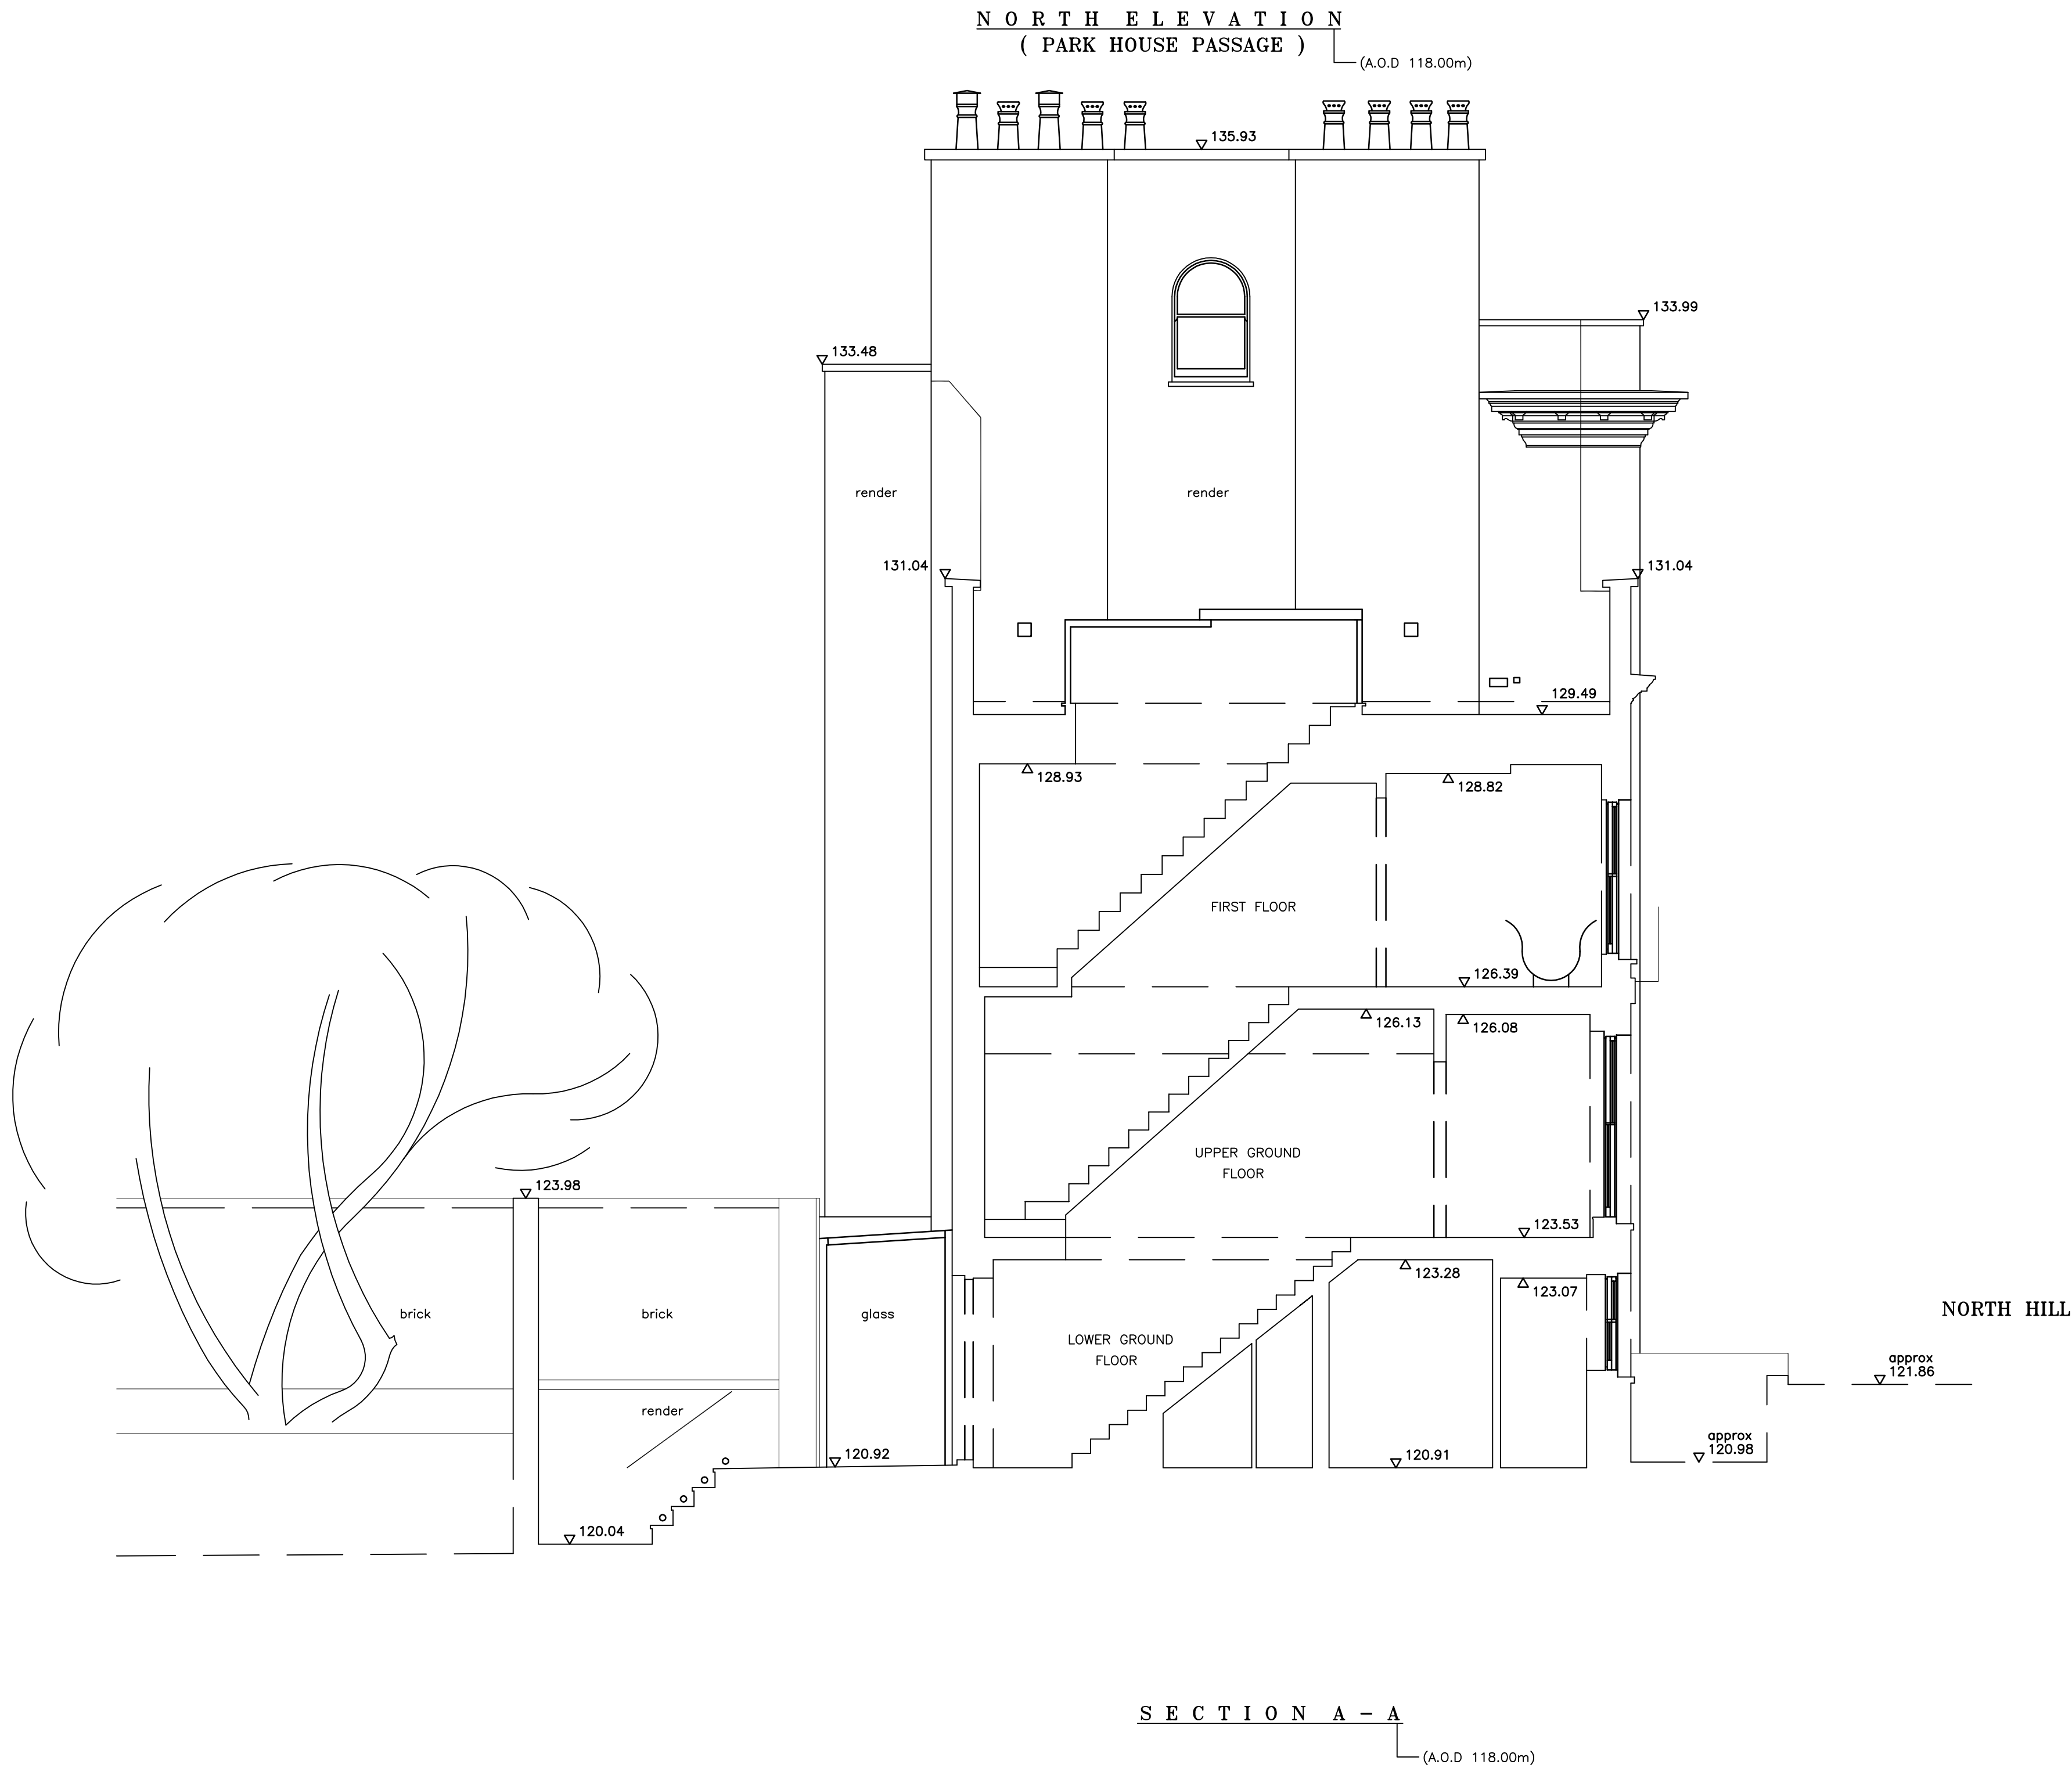


FOR PLANNING

revision	date	initials	description of amendments	
?	??/??/??	??	?	
?	??/??/??	??	?	


Ω Foundation architecture ltd.	Ornibus, 39-41 North Road, London, N7 9DP Email: info@foundation-architecture.com						
	project		3 ST GEORGE'S TERRACE N6 4PW				
	title						
	SECTION						
	scale	date	drawn	checked	job no	dwg no	rev.
1:50 @ A1	DEC 2014	FAL	☐	508	P200		
All dimensions to be verified on site.							

*Scale is 1:100 at A3

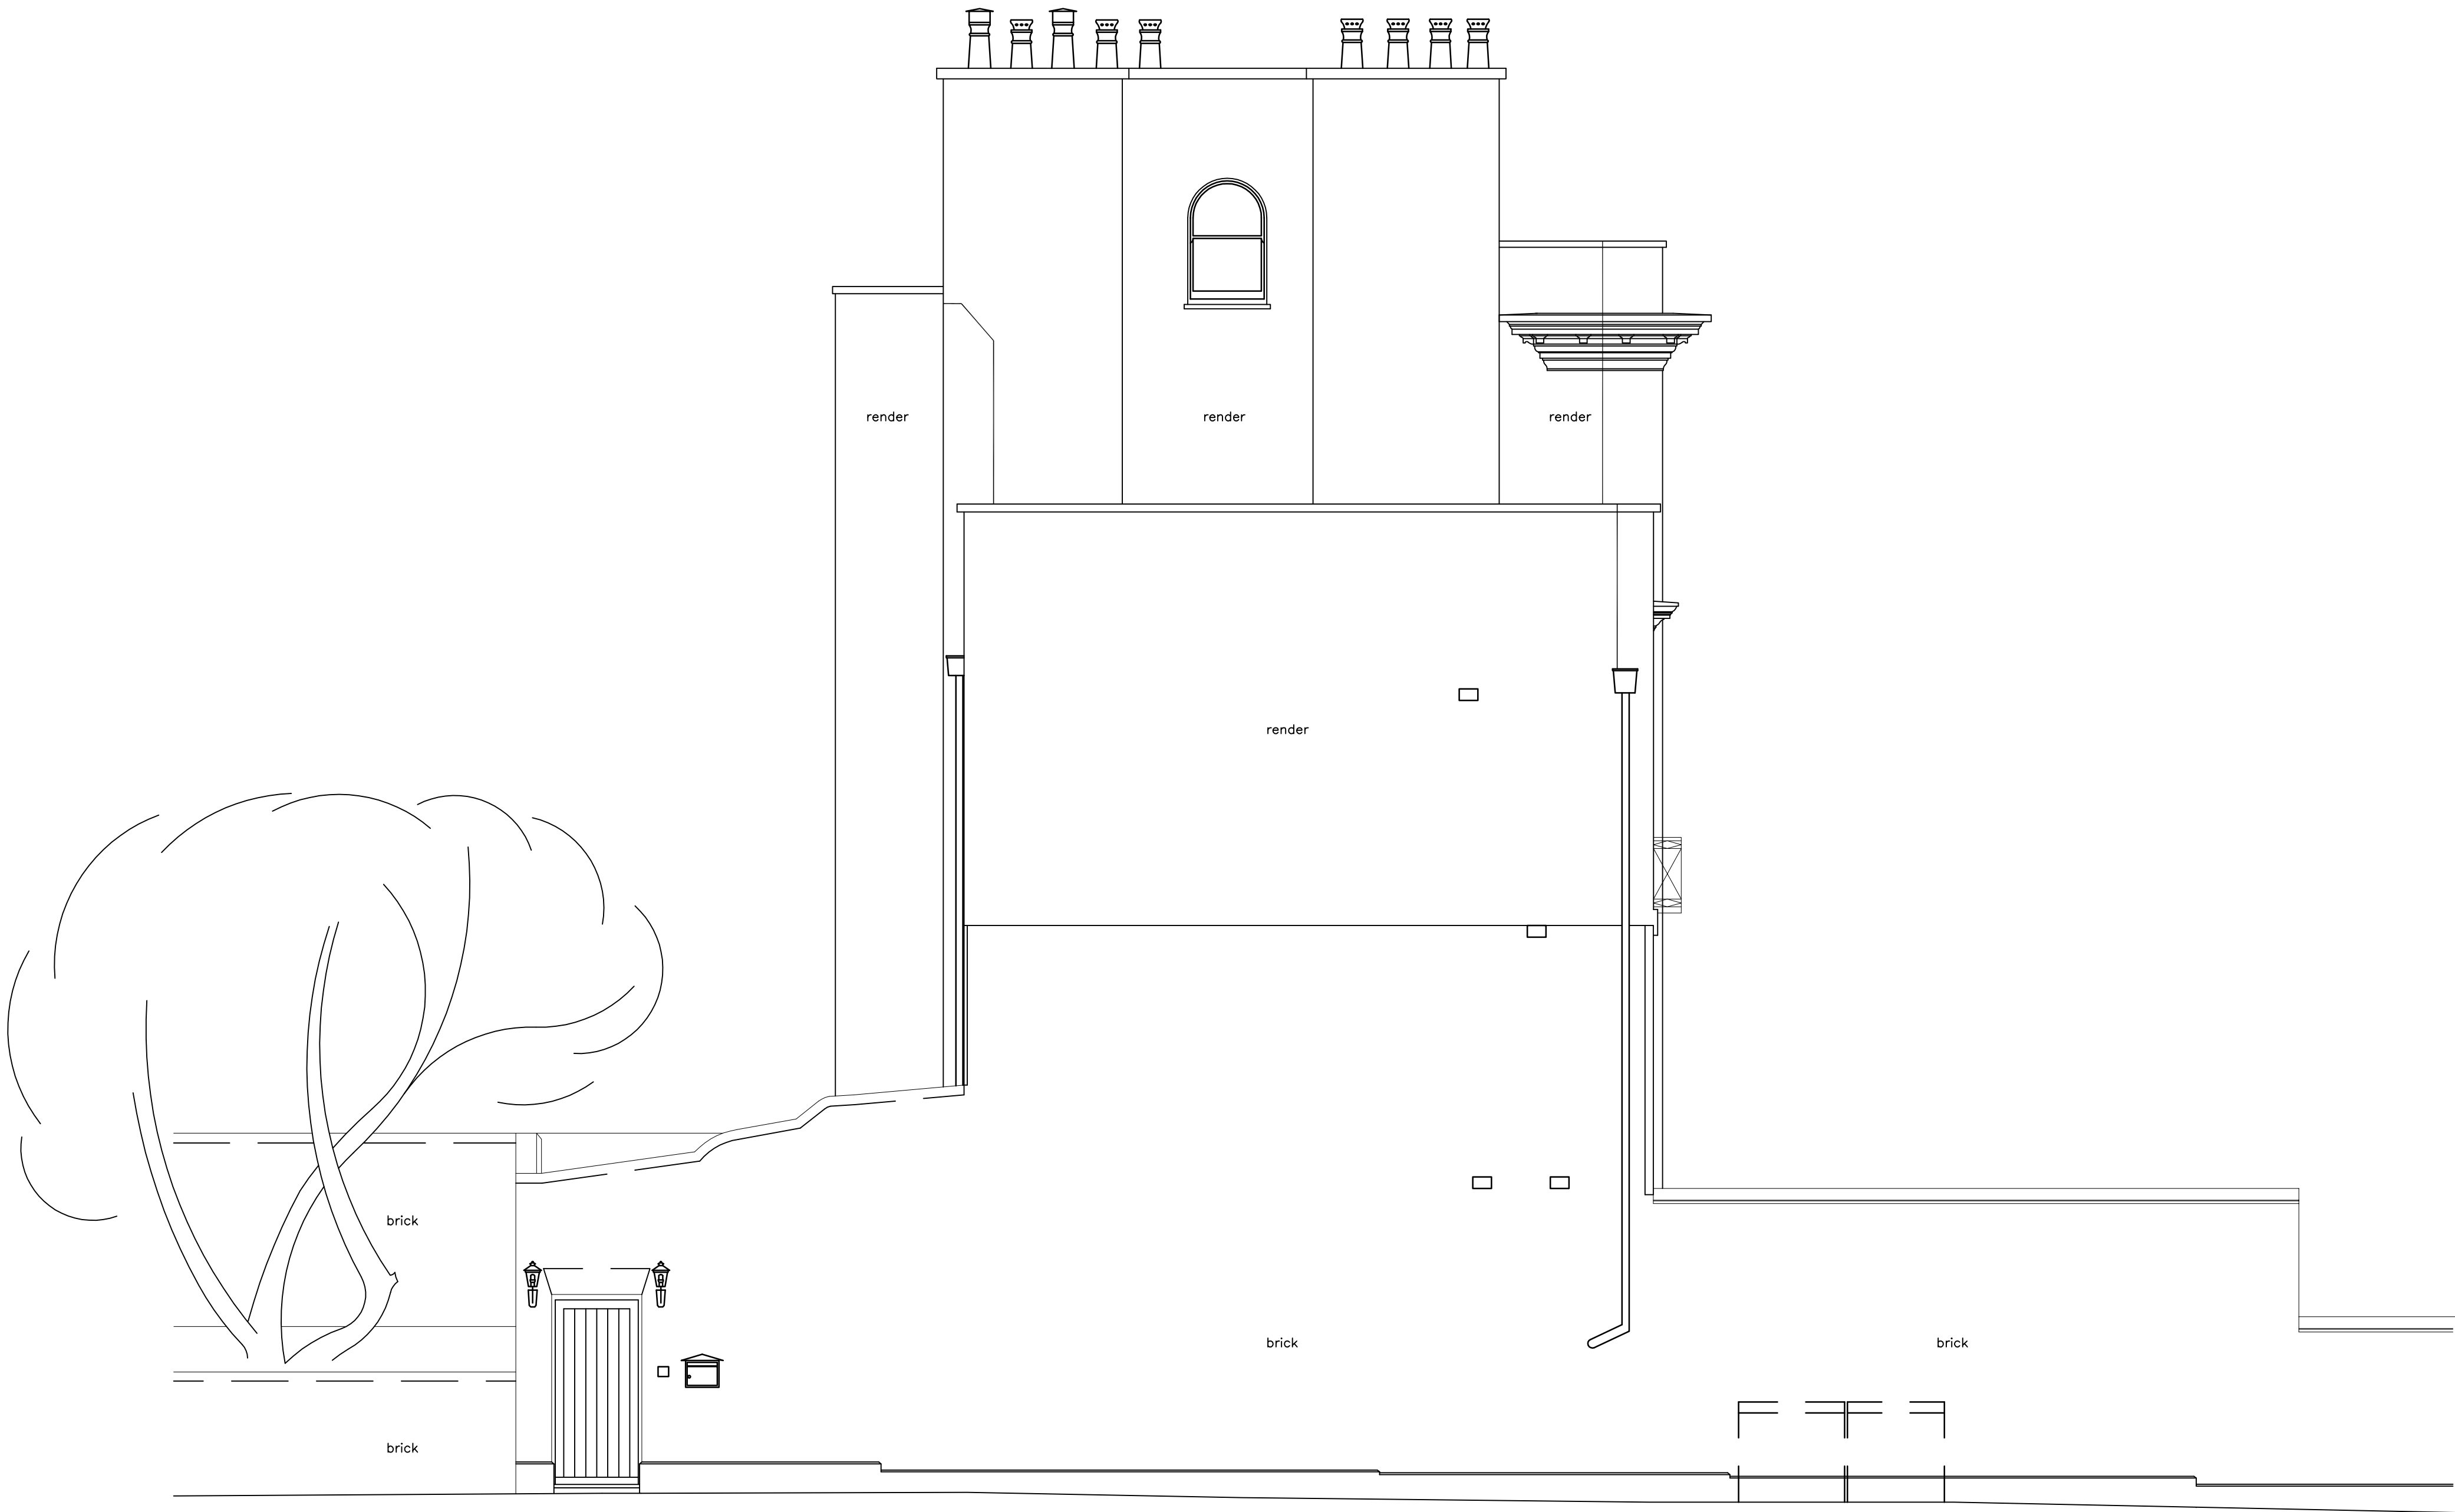

FOR PLANNING

revision	date	initials	description of amendments
?	??/??/??	??	?
?	??/??/??	??	?

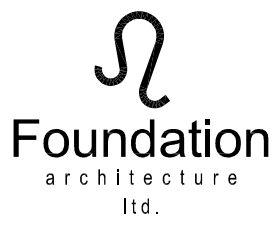	Ornibus, 39-41 North Road, London, N7 9DP Email: info@foundation-architecture.com					
	project 3 ST GEORGE'S TERRACE N6 4PW					
	title END ELEVATION					
scale 1:50 @ A1		date DEC 2014	drawn [FAL]	checked	pg no 508	sheet no P300
All dimensions to be verified on site.						

*Scale is 1:100 at A3



EAST ELEVATION
(REAR ELEVATION)
(A.O.D 118.00m)



EAST ELEVATION
(NORTH HILL)
(A.O.D 118.00m)

FOR PLANNING

revision	date	initials	description of amendments	
?	??/??/??	??	?	
?	??/??/??	??	?	

Ω Foundation architecture ltd.	Ornibus, 39-41 North Road, London, N7 9DP Email: info@foundation-architecture.com				
	project 3 ST GEORGE'S TERRACE N6 4PW				
	site FRONT / REAR ELEVATION				
	scale 1:50 @ A1	date DEC 2014	drawn [FAL]	checked 508	page no. P300
All dimensions to be verified on site.					

*Scale is 1:100 at A3