



EXISTING PLANS


SCALE 1:100 @ A3

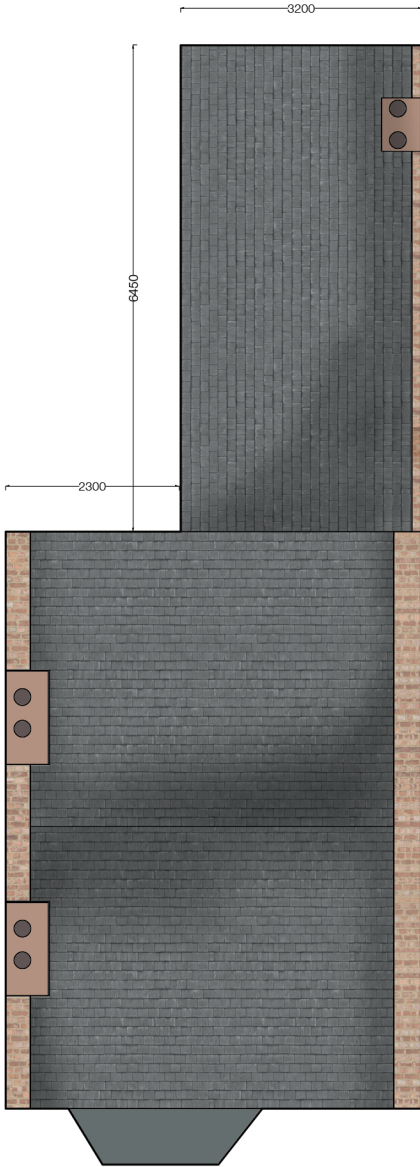

Existing Roof Plan

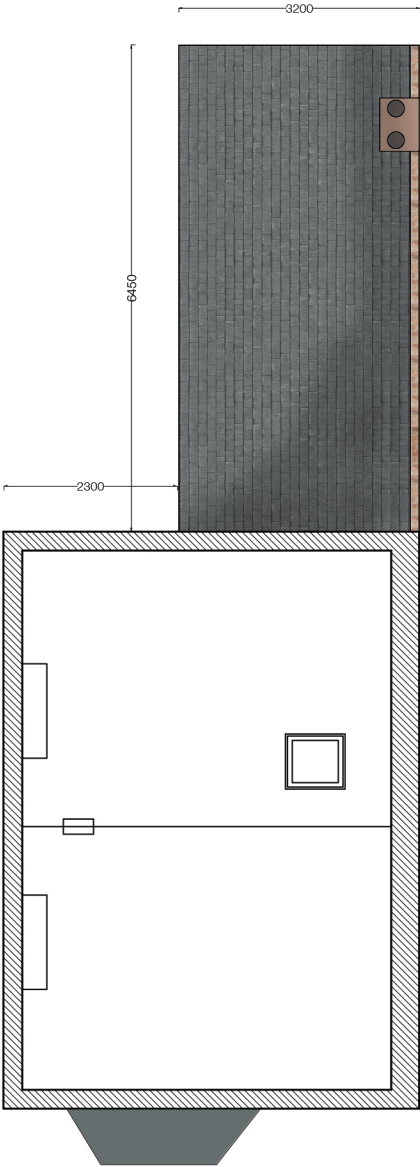

Existing Attic Plan

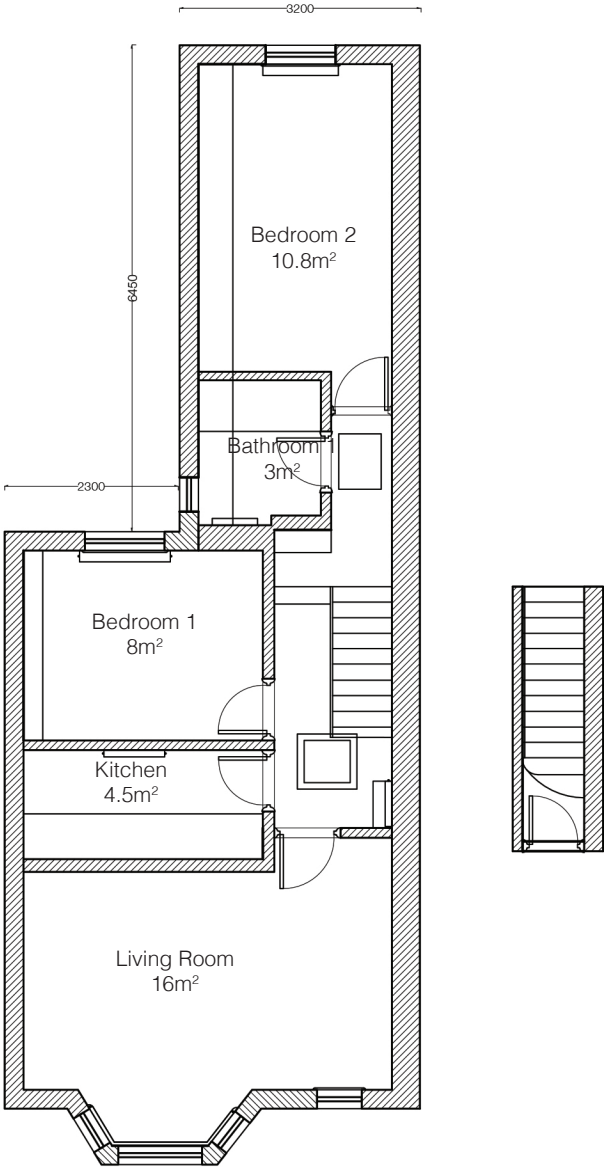

Existing First Floor Plan



NOT FOR CONSTRUCTION Refer to setting out strategy Do not scale from drawings All dimensions to be checked on site To be read in conjunction with all relevant support consultant's information i.e. LocalArchitect, MEP engineer, fire consultant, lighting designer, AV/security, surveyors, and others.	General Notes	Revision	Description	Date	Revision	Description	Date	Drawing	Drawn by	Checked by	File Name	 Studio Stefan Jovanović
		R_01	For Information	24/03/21				Existing Plans	SJ	SJ	23b CP.vwx	
		R_02	For Information	20/04/21				Project 23b Cranbrook Park	Drawing Number GA-002	Revision 05	Scale 1:100 @ A3	
		R_03	For Information	02/09/21								
		R_04	For Information	05/07/23								
		R_05	For Information	21/07/23								
										Date 21/07/2023		