


- THE COPYRIGHT OF THIS DRAWING IS VESTED IN © AC DESIGN SOLUTIONS LTD AND IT MAY NOT BE REPRODUCED IN FULL, PART OR USED FOR THE MANUFACTURE OF ANY ARTICLE WITHOUT THE EXPRESS PERMISSION OF THE COPYRIGHT HOLDER.
- DO NOT SCALE FROM THIS DRAWING**, UNLESS A SCALE BAR HAS BEEN PROVIDED. ALL DIMENSIONS AND LEVELS TO BE CHECKED ON SITE AND VERIFIED BY THE CONTRACTOR PRIOR TO PURCHASING ANY MATERIALS.
- ANY SPECIFICATION NOTED ON THESE **DRAWINGS SHOULD BE APPROVED BY BUILDING CONTROL** PRIOR TO PURCHASING ANY MATERIALS.
- ALL DIMENSION ARE IN MM UNLESS NOTED OTHERWISE.
- REPORT ALL DRAWING ERRORS, OMISSIONS AND DISCREPANCIES TO AC DESIGN SOLUTIONS LTD.
- THE TEMPORARY WORKS AND THE STRUCTURAL INTEGRITY OF THE EXISTING AND PROPOSED STRUCTURES WITHIN AND ADJACENT TO THE WORKS ARE THE SOLE RESPONSIBILITY OF THE CONTRACTOR.
- NO VARIATIONS TO THE DRAWINGS WILL BE PERMITTED WITHOUT THE WRITTEN APPROVAL OF AC DESIGN SOLUTIONS LTD.




1. PROPOSED FRONT ELEVATION
1 : 50



2. PROPOSED REAR ELEVATION
1 : 50

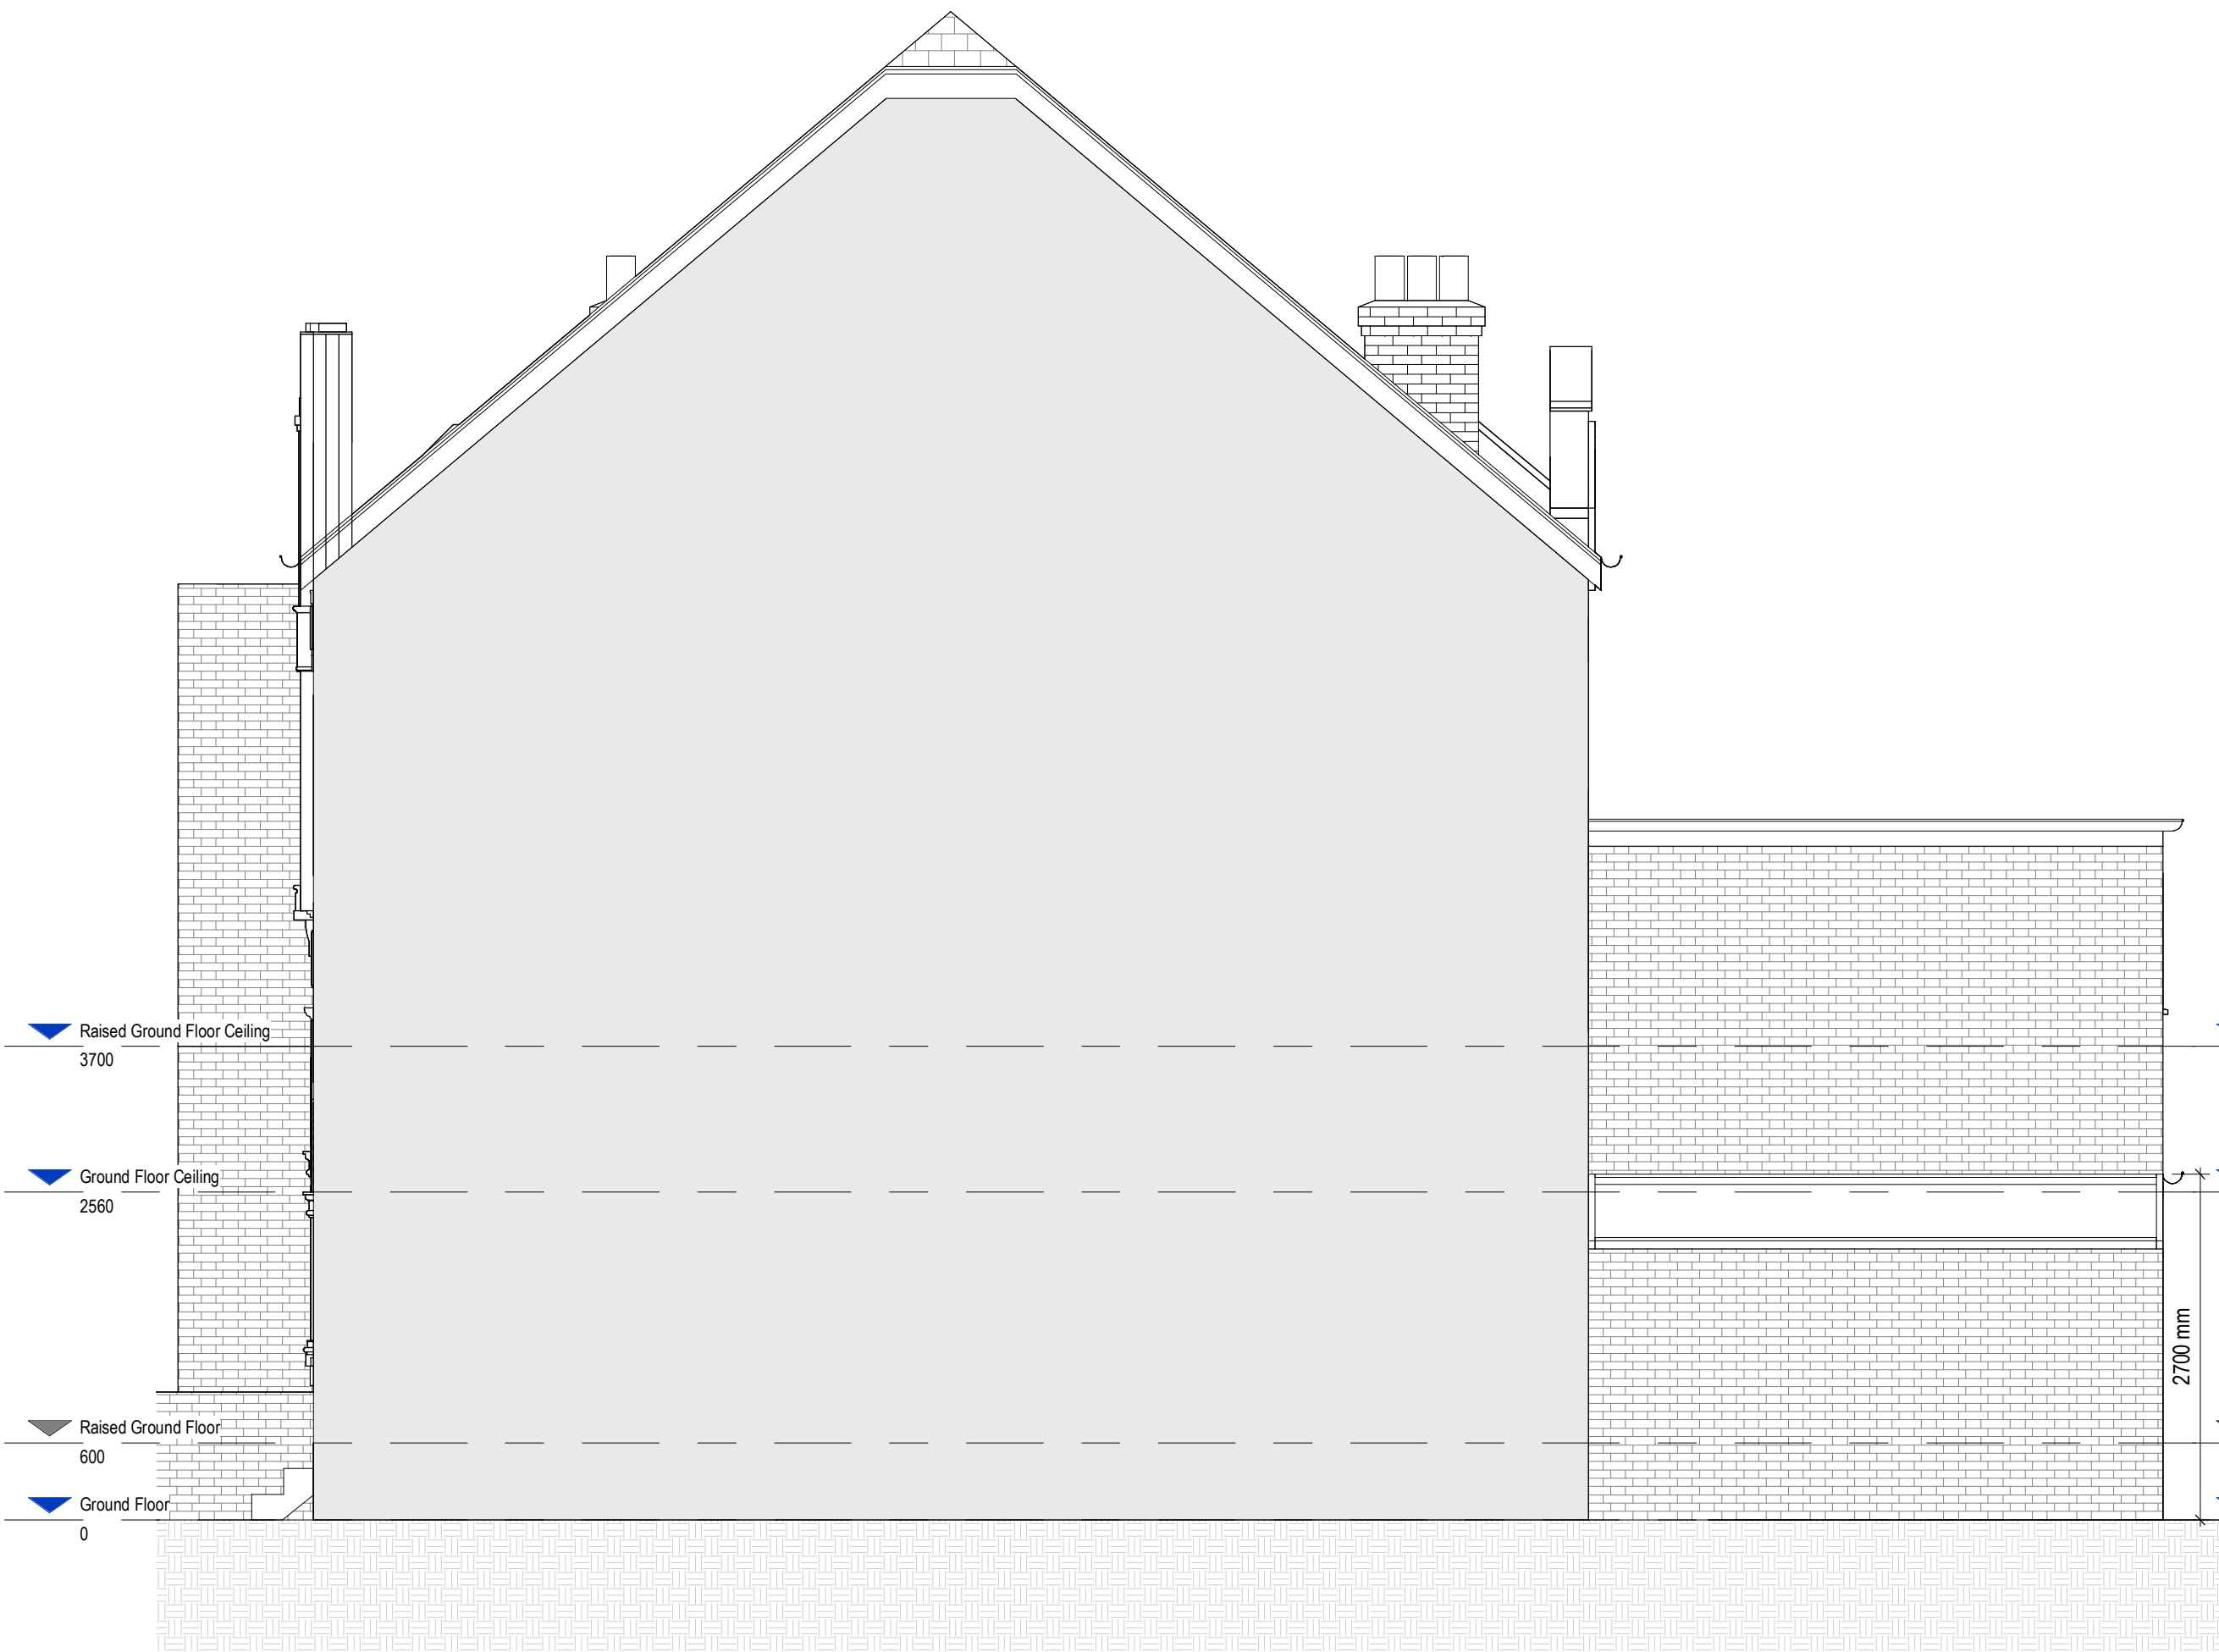


3. PROPOSED SIDE ELEVATION
1 : 50

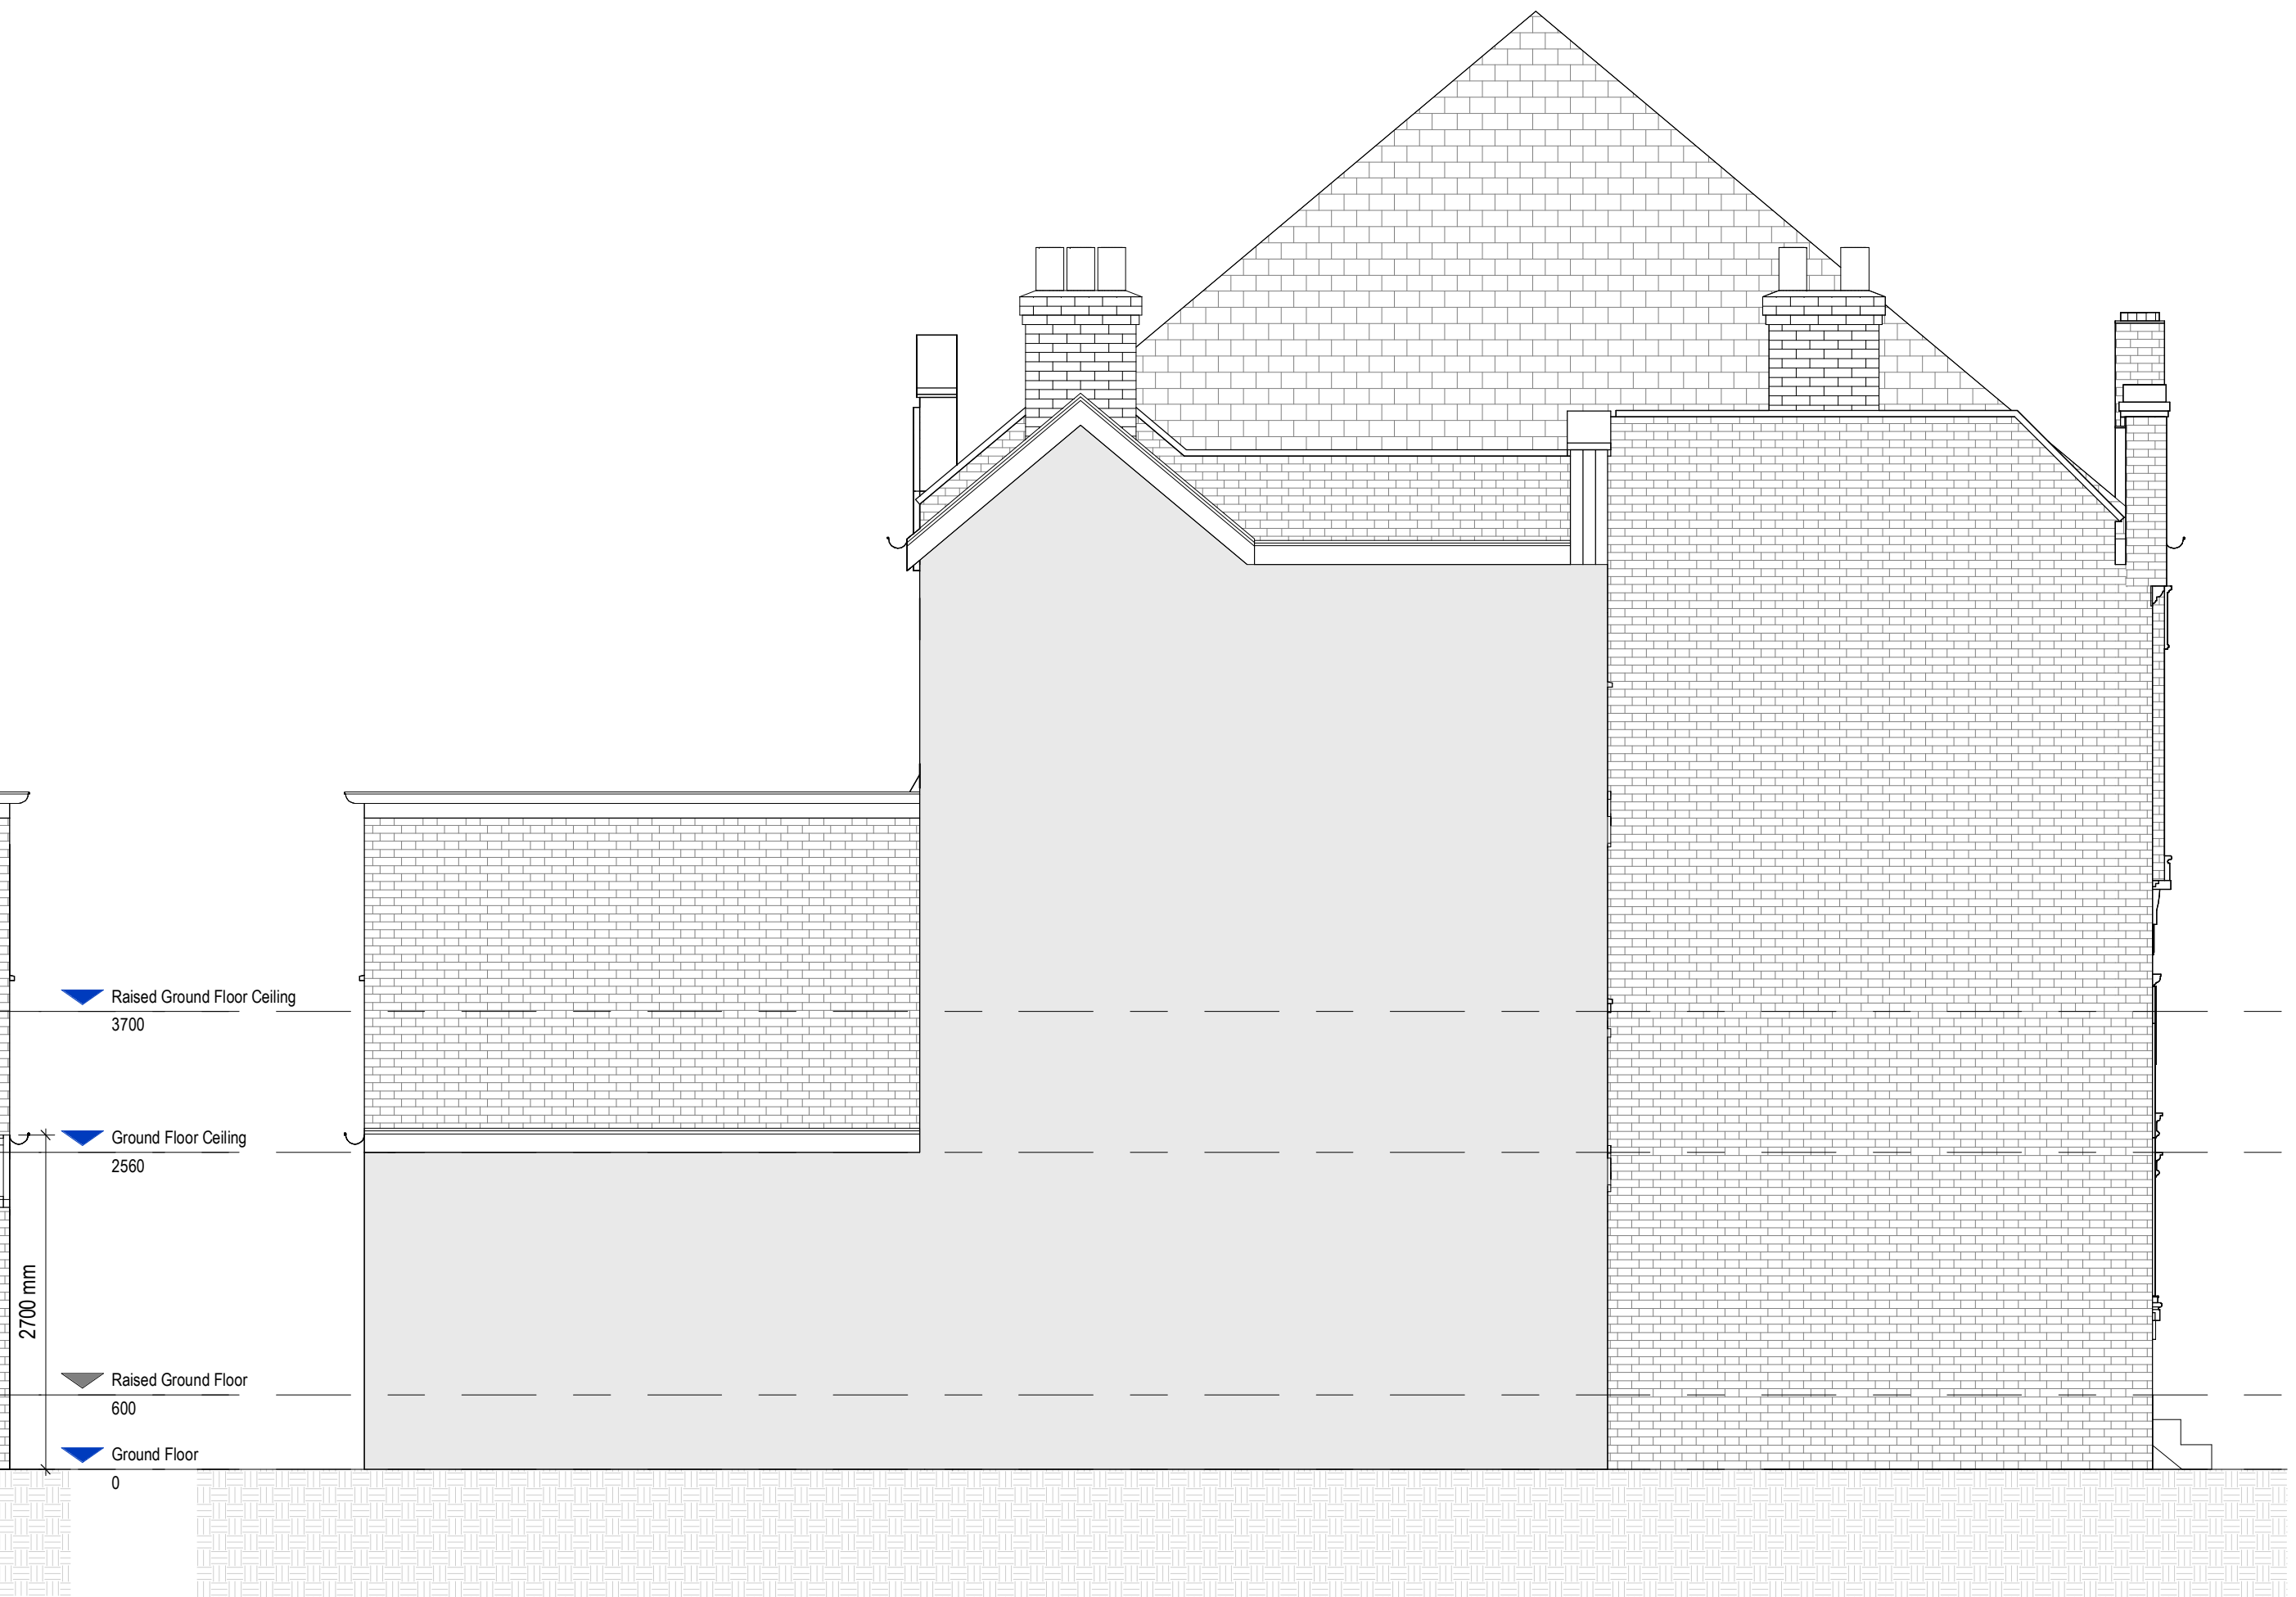

4. PROPOSED OTHER SIDE ELEVATION
1 : 50

REV	DESCRIPTION	DATE	BY

 

PROJECT STATUS	PLANNING		
PROJECT	39A WESTON PARK		
TITLE	PROPOSED ELEVATIONS		
CLIENT	FLORIAN		
DRAWN BY ME	CHECKED BY ZC	DATE 09/10/2023	SCALE (@A1) 1 : 50
DRAWING NUMBER UK23084	UK23084-TD-A-202		
PROJECT NUMBER UK23084	BUILDING CLASS	PHASE	REVISION