




EXISTING 1:50

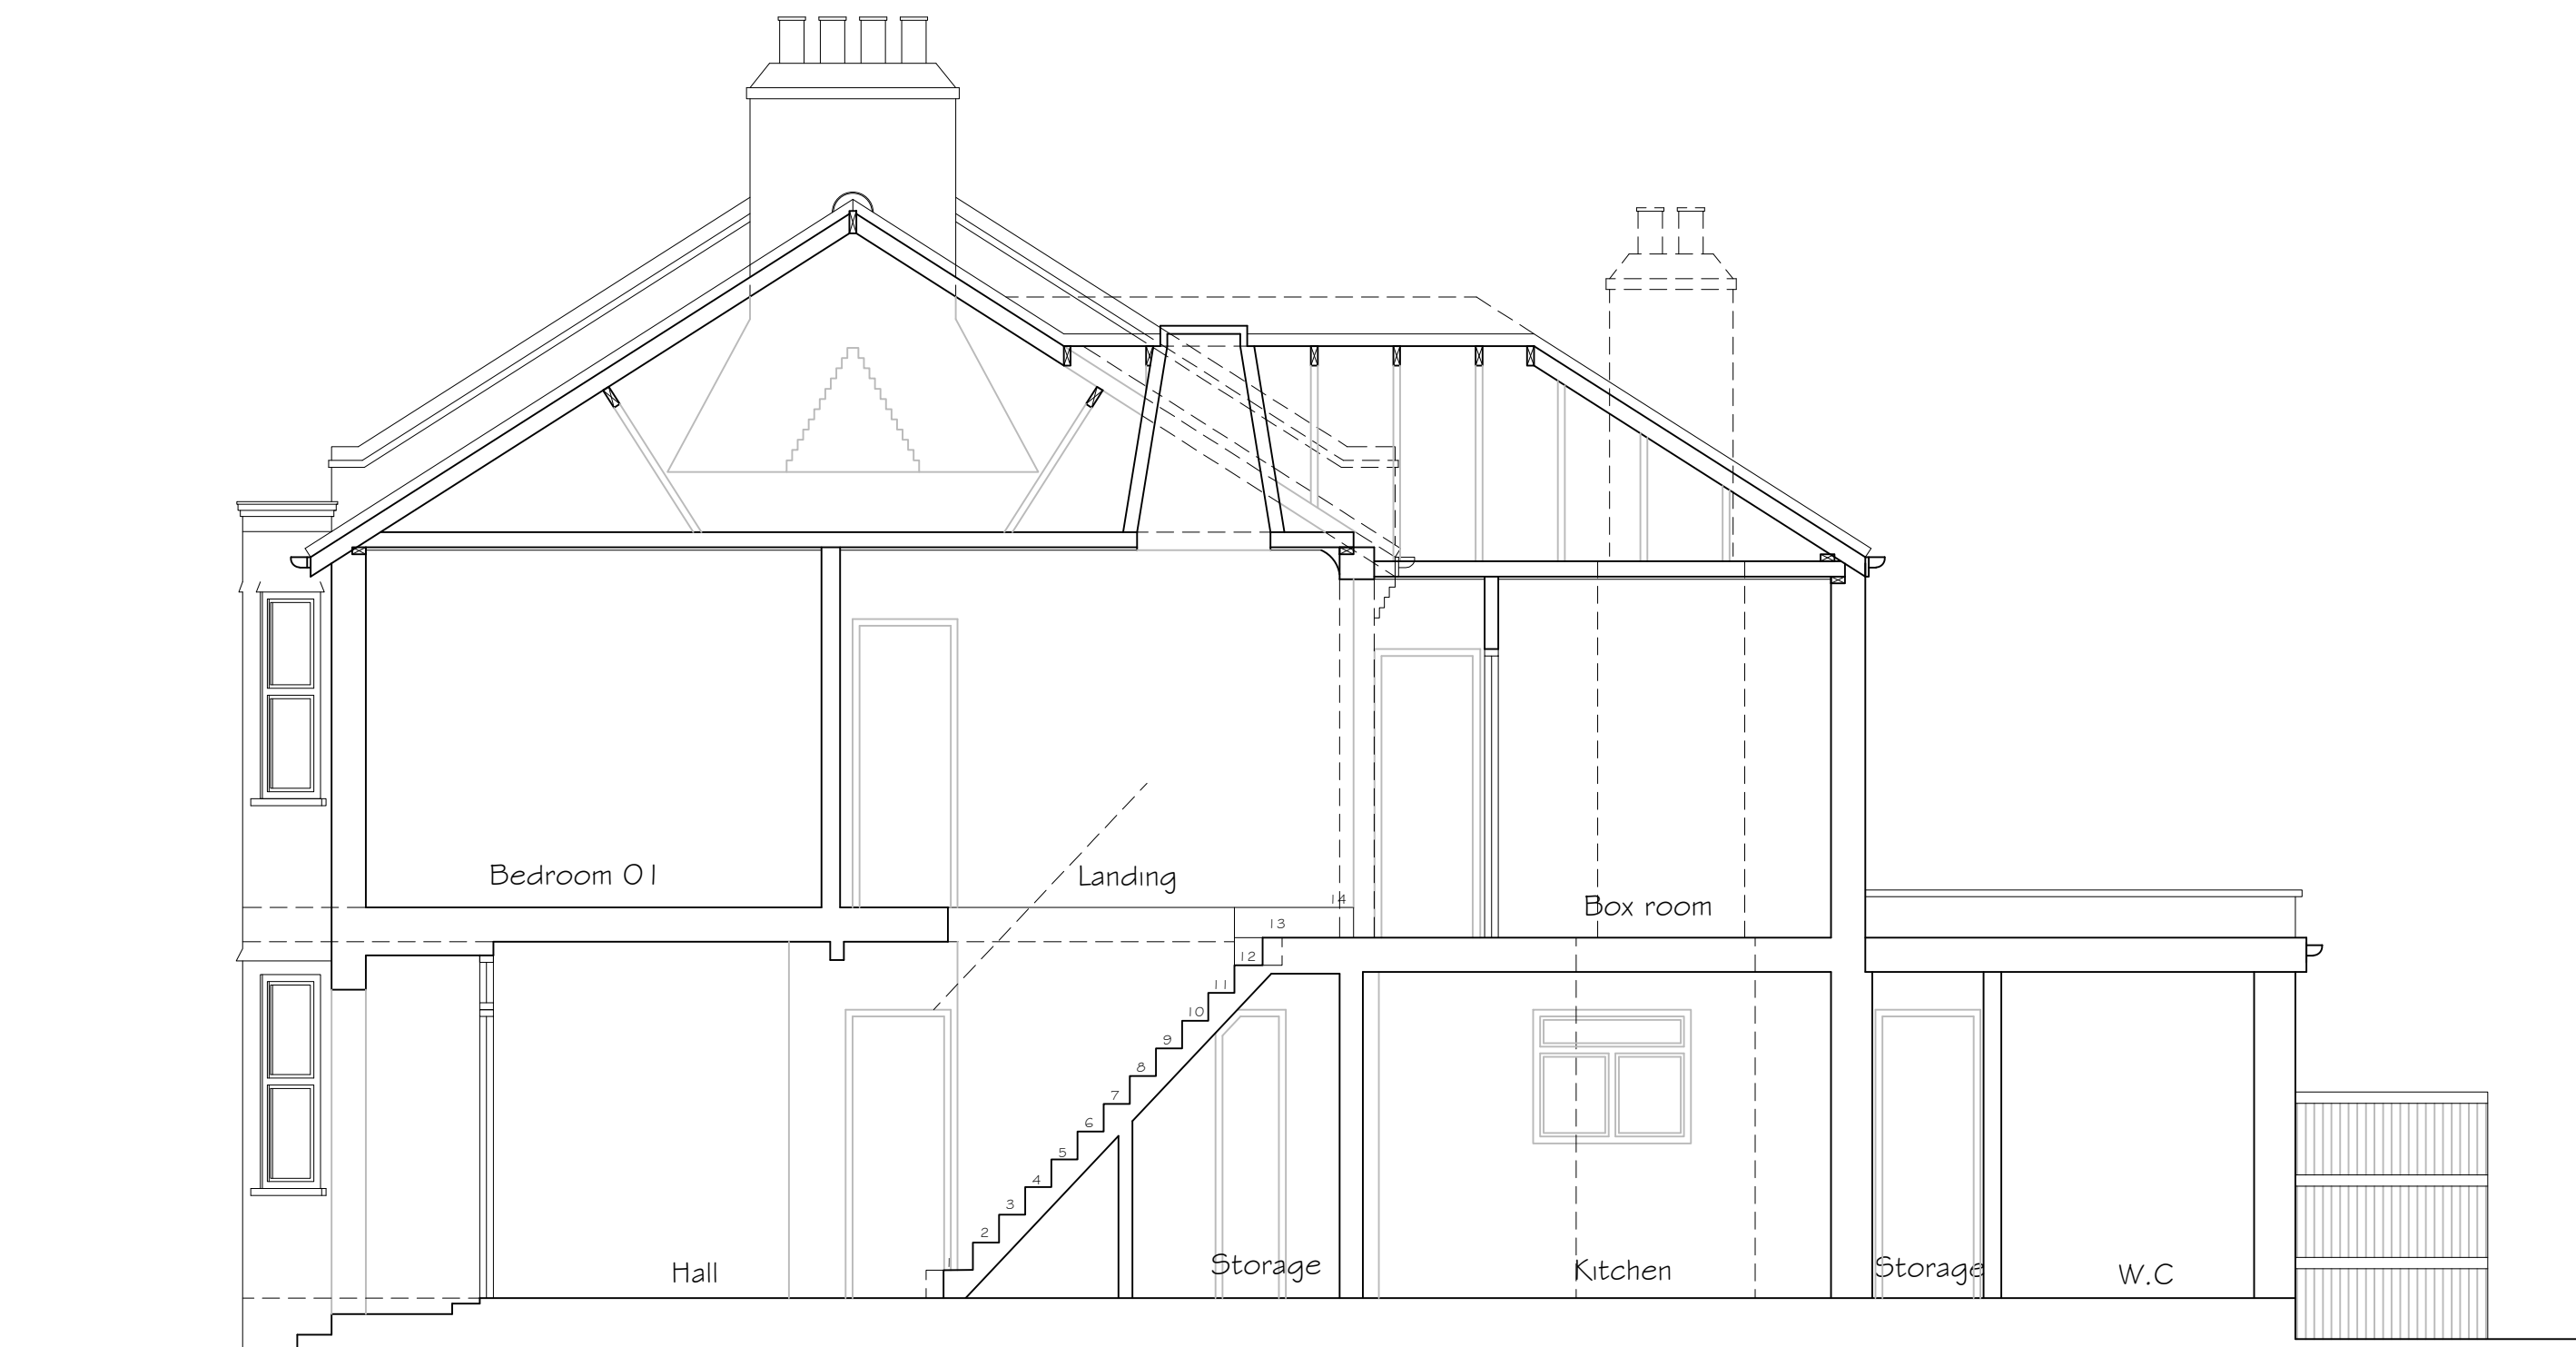

EXISTING SECTION A-A

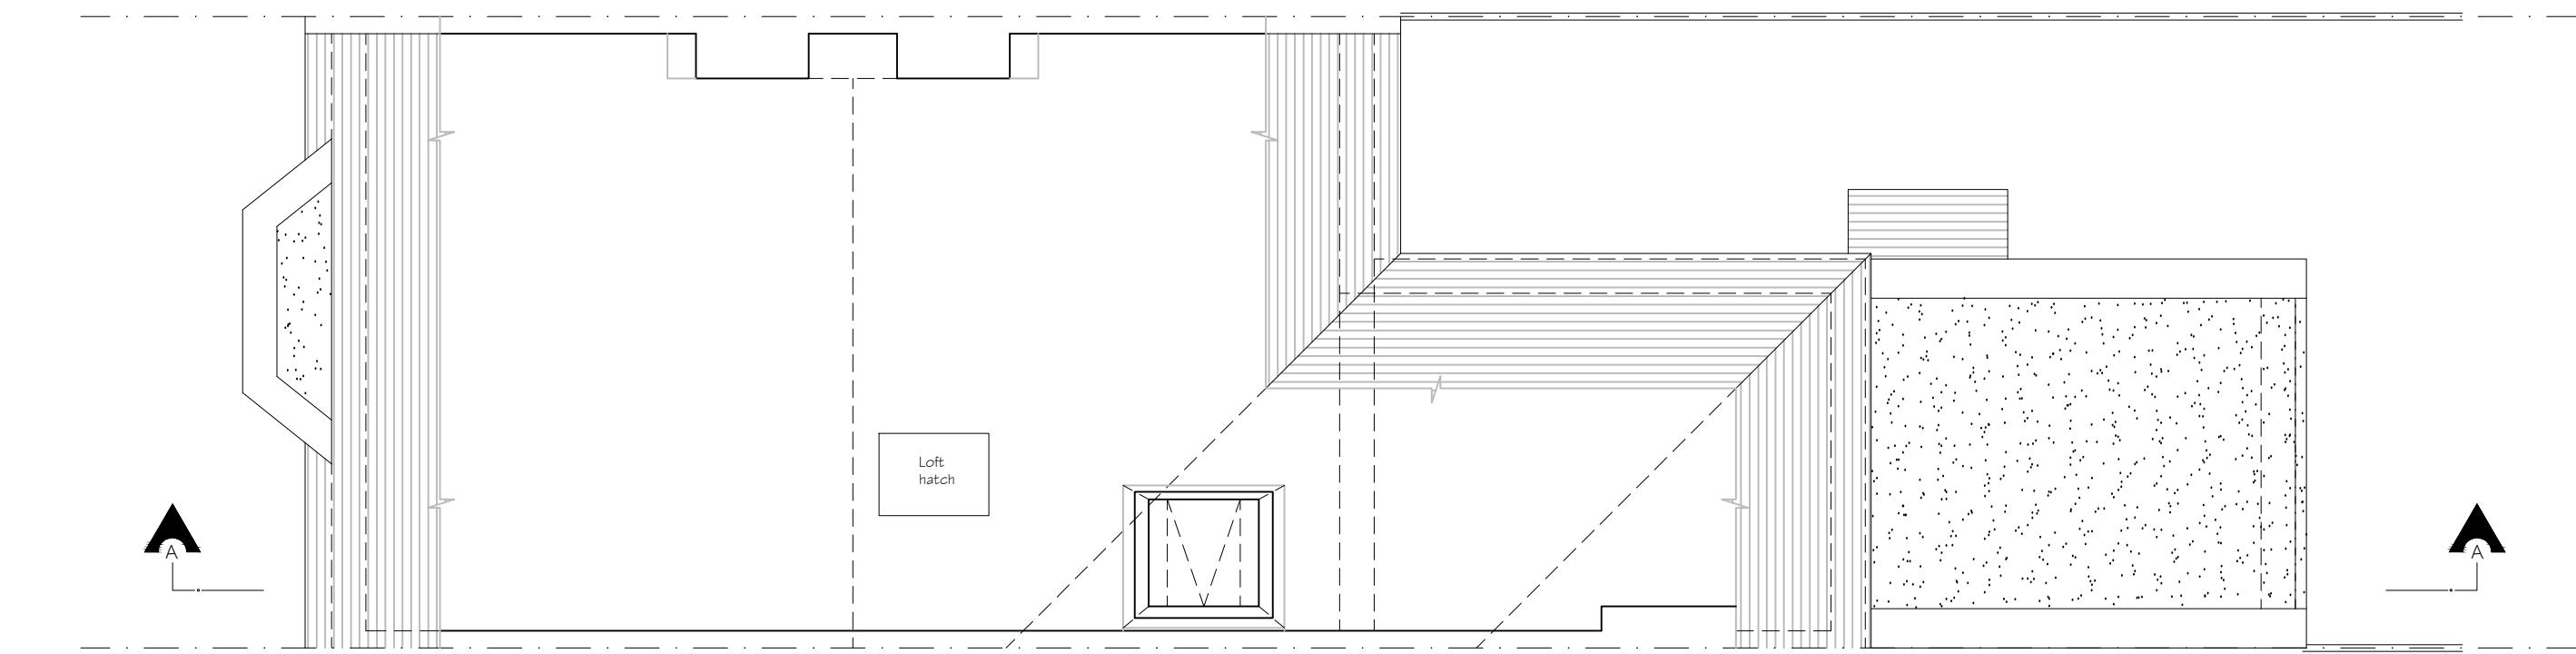

EXISTING LOFT PLAN

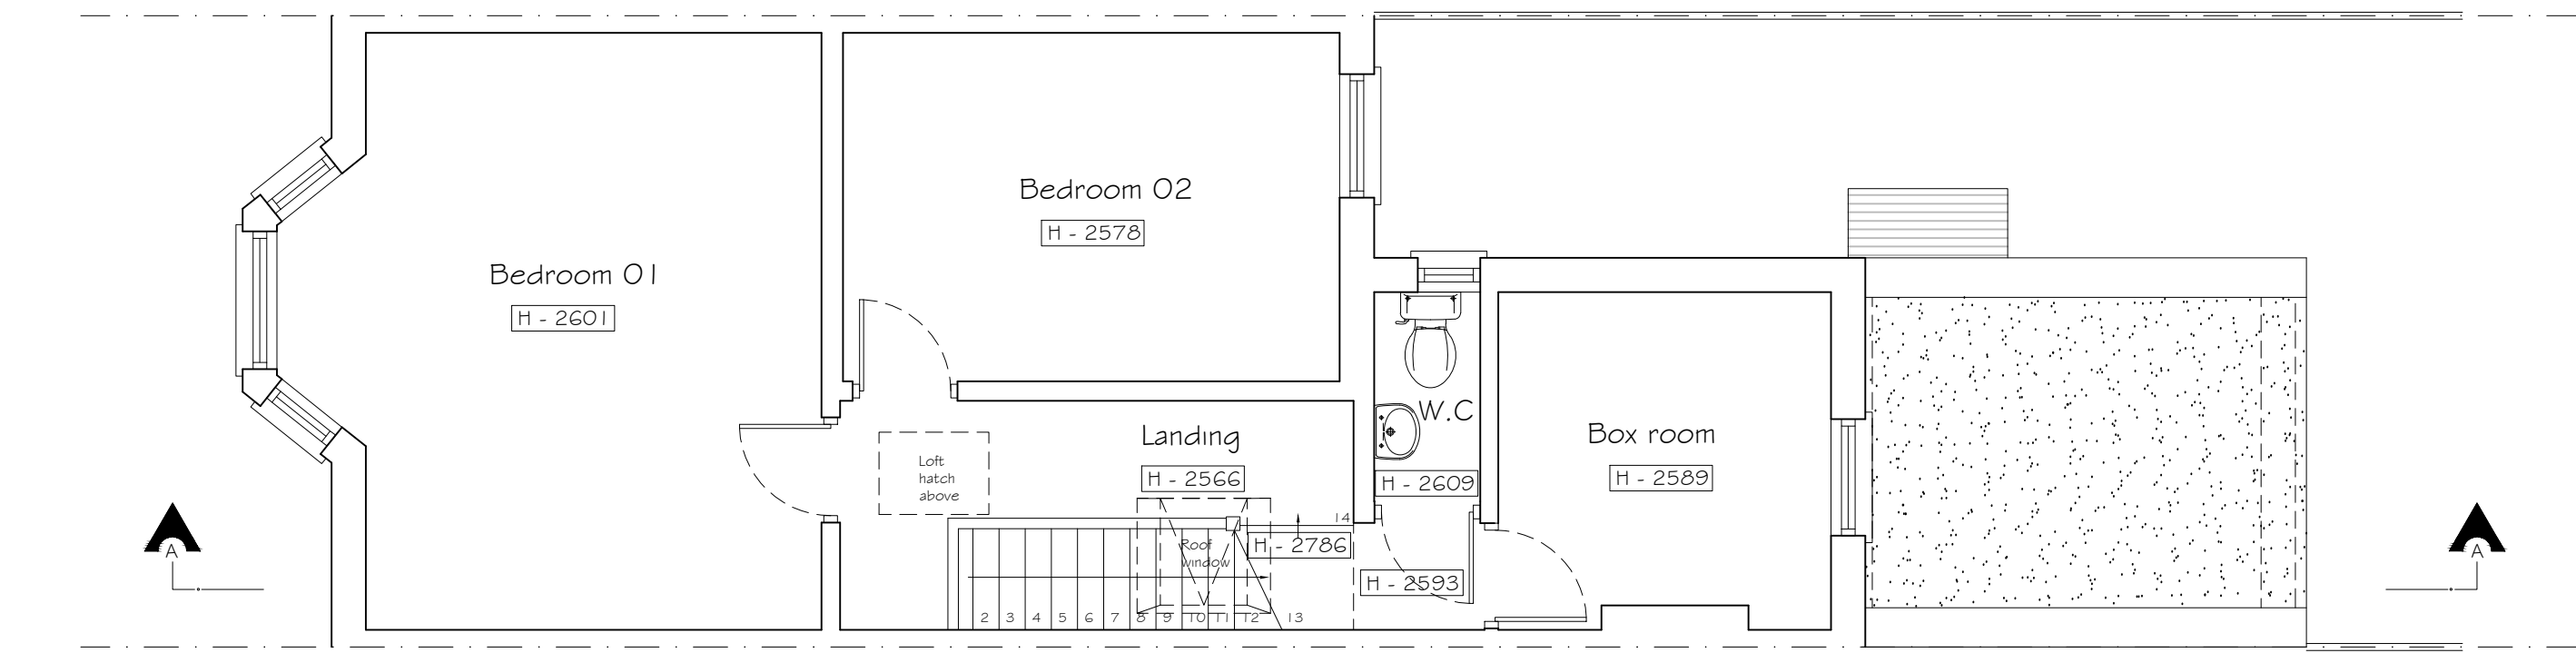

EXISTING FIRST FLOOR PLAN


EXISTING 1:100




EXISTING FRONT ELEVATION




EXISTING SIDE ELEVATION 01

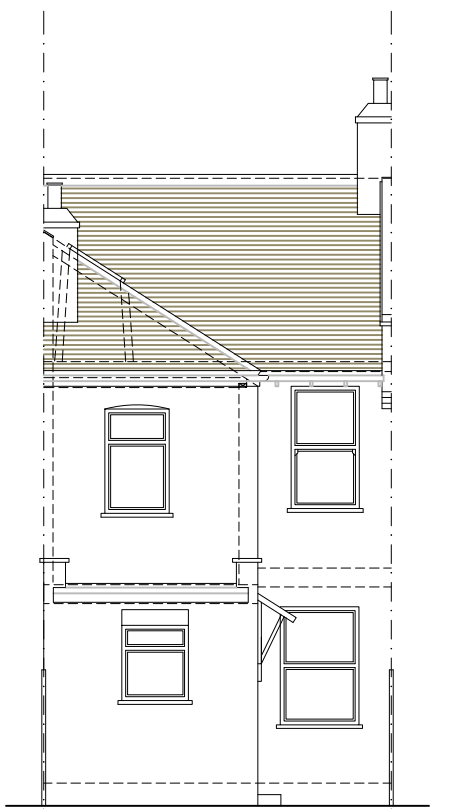


EXISTING REAR ELEVATION

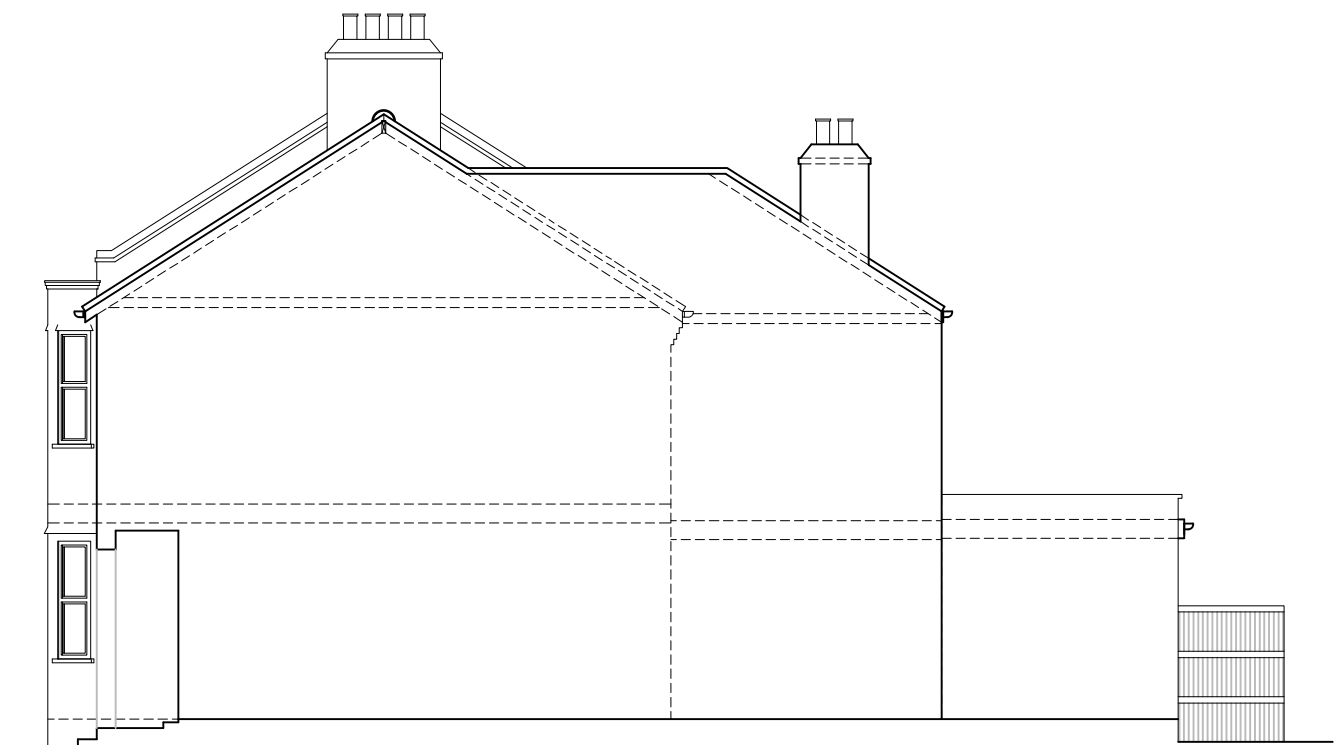

EXISTING SIDE ELEVATION 02

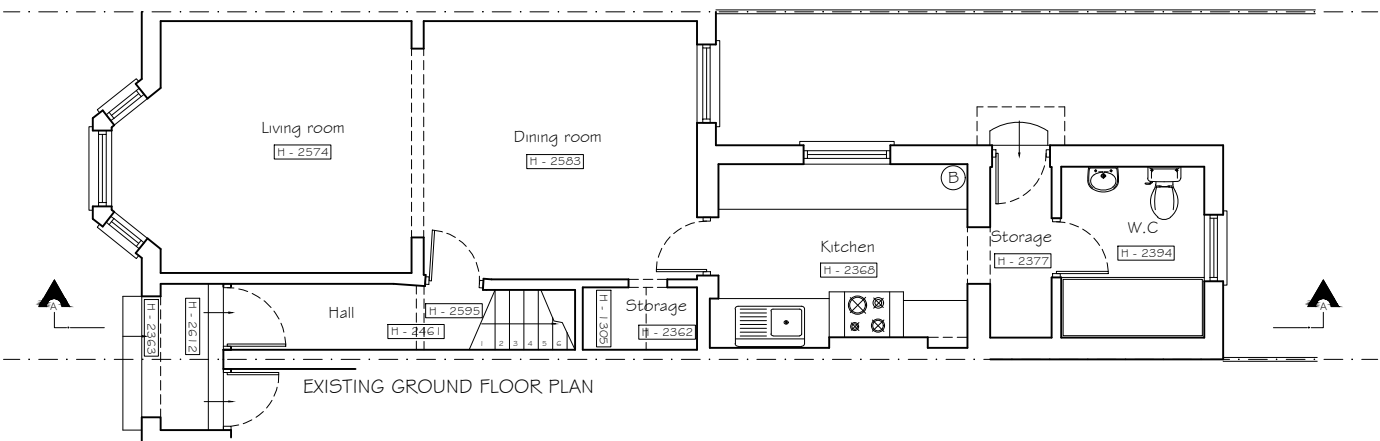

EXISTING GROUND FLOOR PLAN

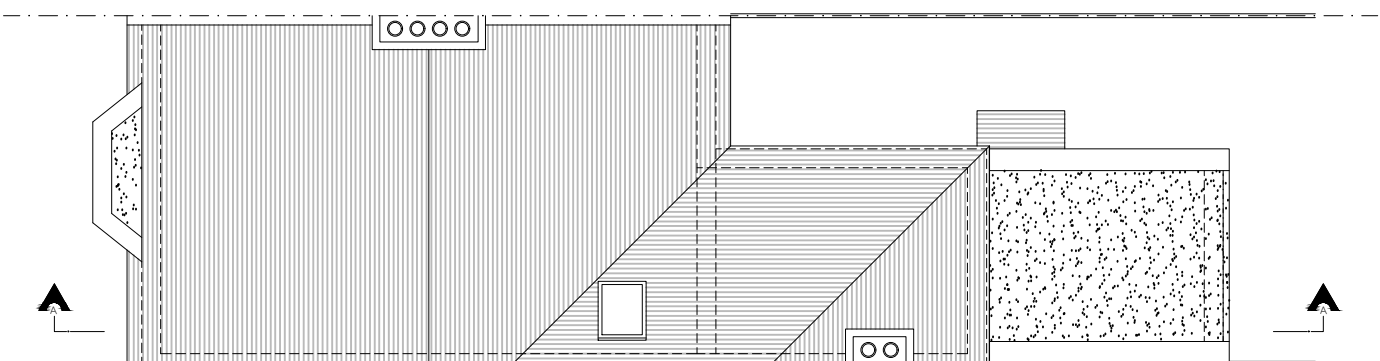

EXISTING ROOF PLAN

Copyright © Studio 136 Architects Ltd  
This drawing which is the property of Studio 136 Architects Ltd is the subject of Intellectual Property Rights including copyright and design right and shall not be reproduced, copied, loaned or submitted to any other party without the written consent of Studio 136 Architects Ltd

This drawing is not to be scaled. Only figured dimensions to be taken. Any discrepancies to be reported to the Studio 136 Architects Ltd prior to setting out or ordering of any materials

studio

136 architects

6 The Broadway, Wembley, Middlesex, HA9 8JT

Tel/Fax: 020 8907 7131

e-mail: info@studio136.co.uk

Project

FIRST FLOOR EXTENSION & LOFT CONVERSION AT  
5 WALTHEOF AVENUE  
LONDON  
N17 7PL

Client

MS RASMIM RAHMAN AND MR KAMAL HUSSAIN  
5 WALTHEOF AVENUE  
LONDON  
N17 7PL

Drawing Title

EXISTING PLANS  
SECTION & ELEVATIONS

|                   |                     |         |            |
|-------------------|---------------------|---------|------------|
| Scale             | Drawn               | Checked | Authorised |
| 1:100 / 1:50 @ A1 |                     | -       | -          |
|                   | SEPTEMBER 2023      | -       | -          |
| Drawing Number    | ST_SEP 23_5 WAL_001 |         | Rev        |
|                   |                     |         | -          |