

AS APPROVED REAR EXTENSION REF: HGY/2023/1569





1 Existing Front Elevation
1:100




2 Existing Rear Elevation
1:100




3 Existing Side Elevation
1:100

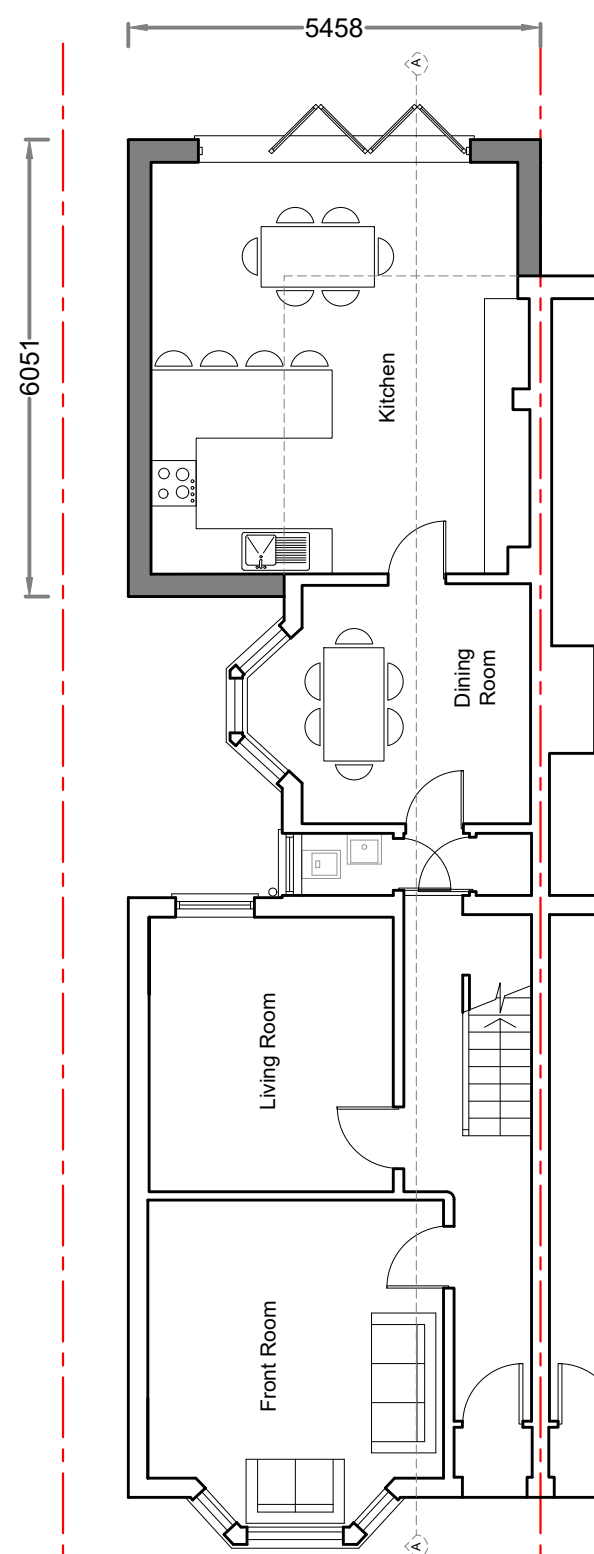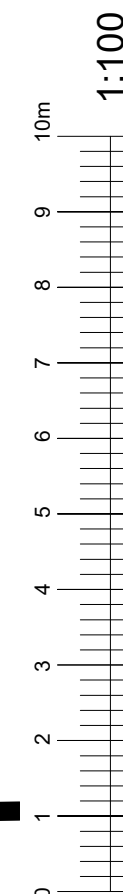

4 Existing Ground Floor Plan
1:100

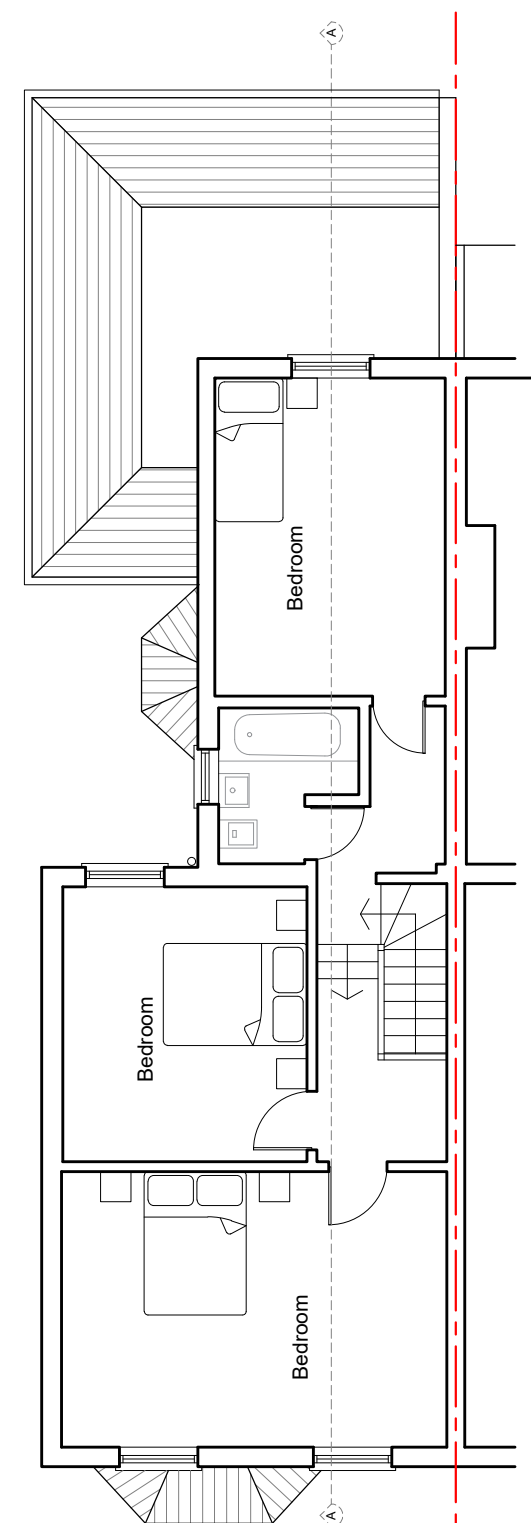

5 Existing First Floor Plan
1:100

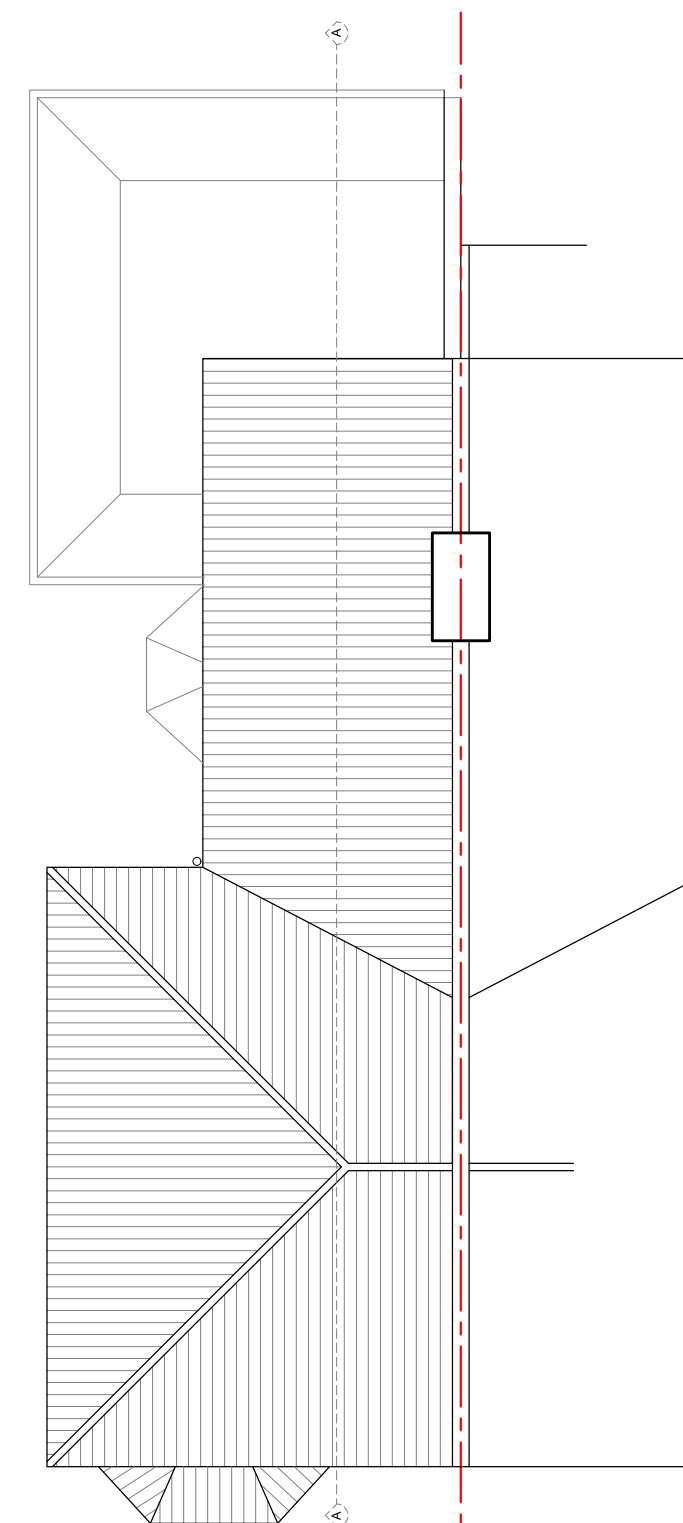

6 Existing Roof Plan
1:100

[illegible]

Site address	48 Marlborough Rd, London, N22 8NN
Project Description	Flat conversion
Drawing Title	As Approved Rear Extension
Drawn	BWO/B/ KNR
Checked by	DP
Issued for	Planning Approval
Scale	1:100@@A2
Drawing No.	1646_311
Date	May 2023