



AS APPROVED LOFT CONVERSION REF: HGY/2023/1534

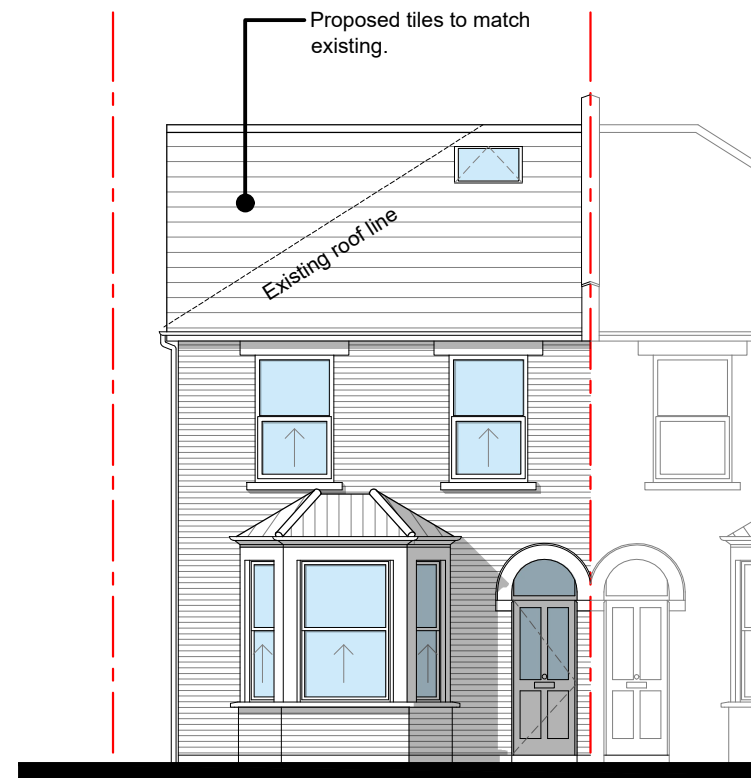



1 Existing Front Elevation
1:100




2 Existing Rear Elevation
1:100

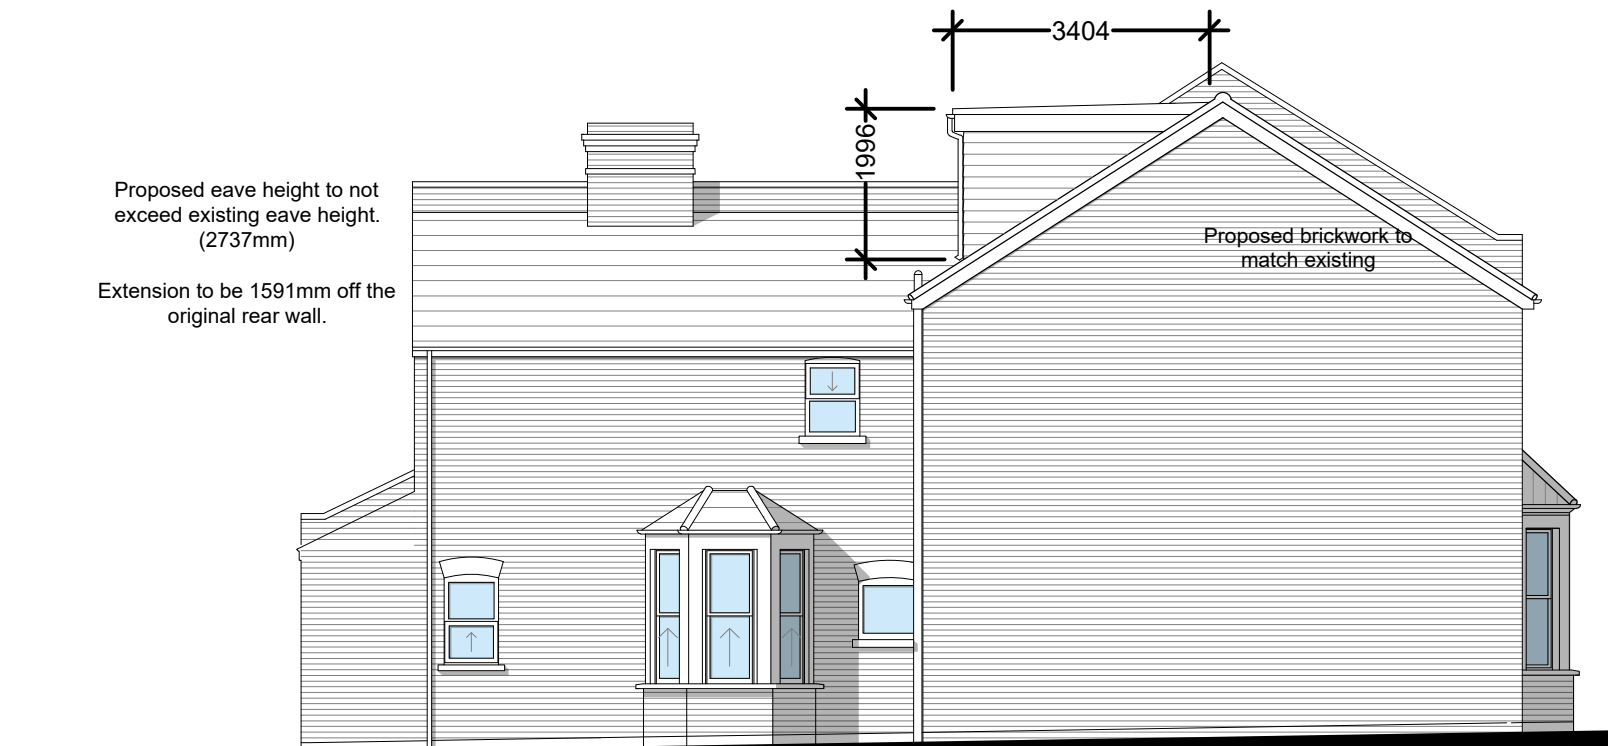


3 Existing Side Elevation
1:100

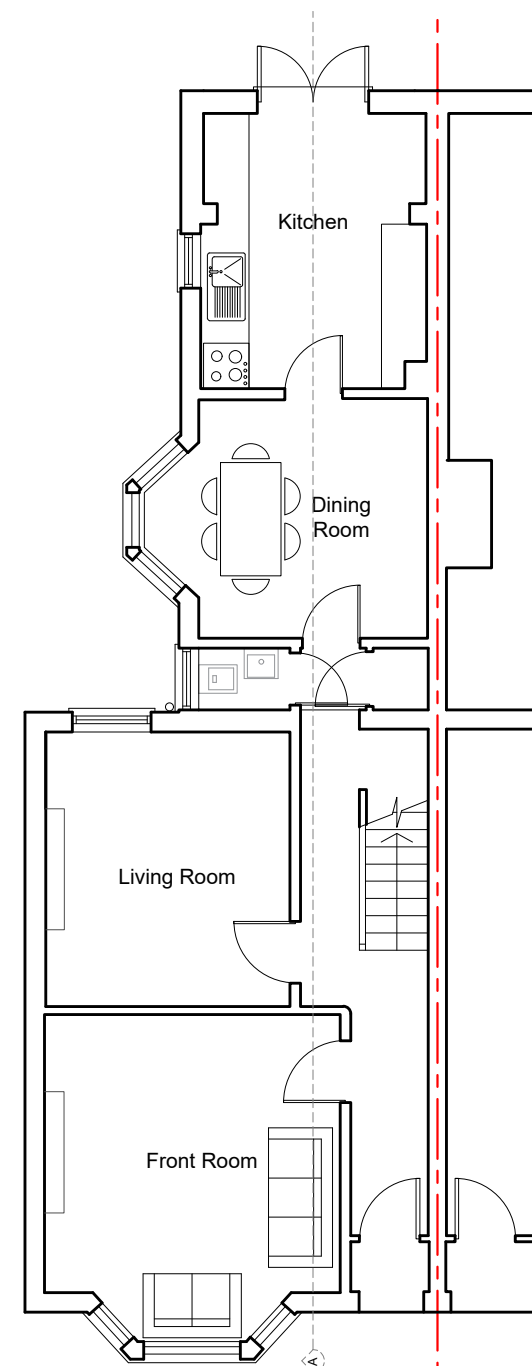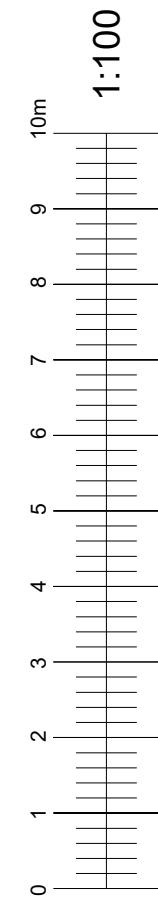

4 Existing Ground Floor Plan
1:100

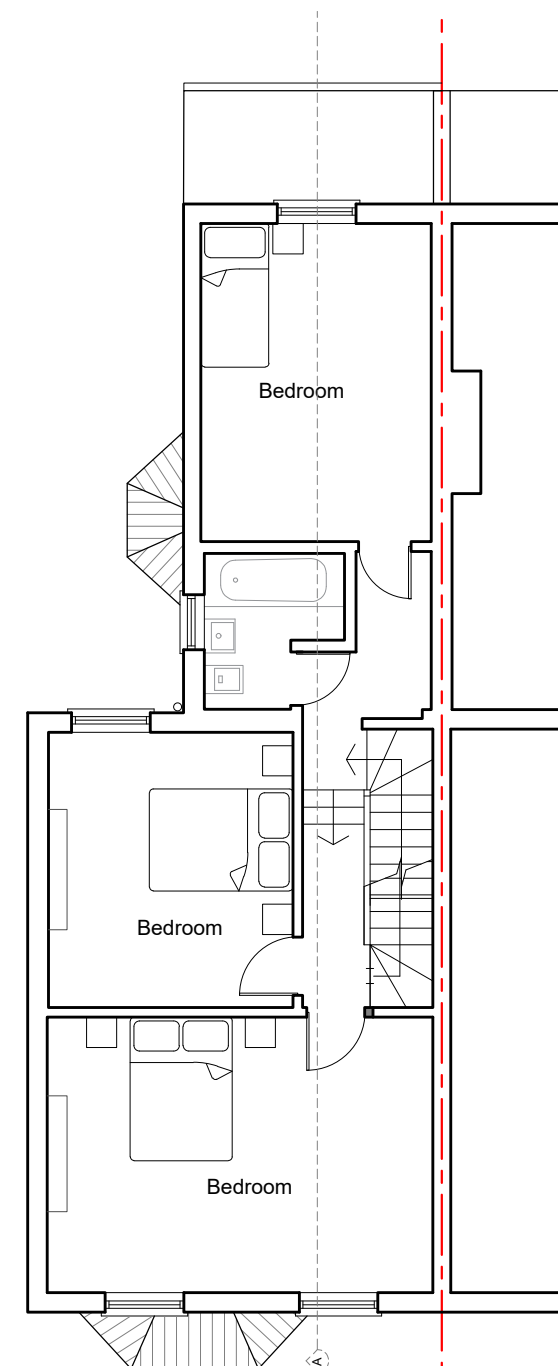

5 Existing First Floor Plan
1:100

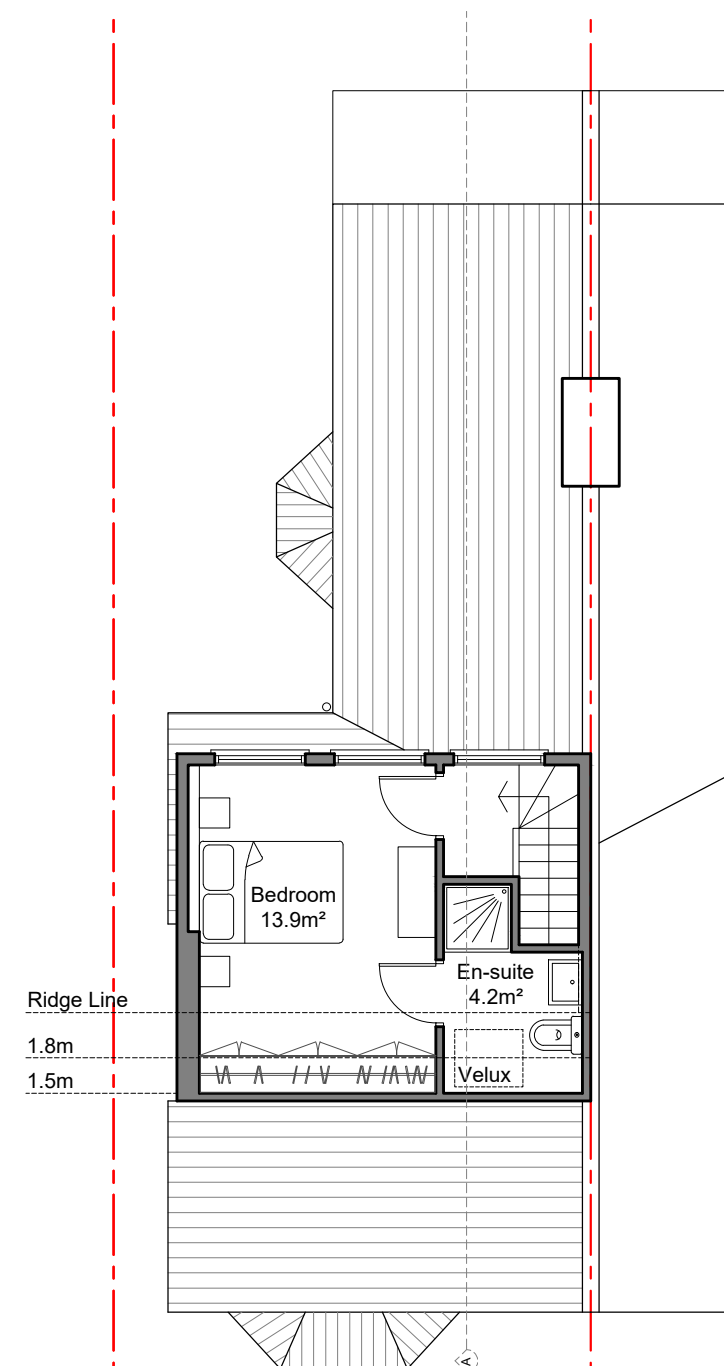

6 Existing Roof Plan
1:100

Roof Volume Increase	
Hip to Gable	14.3m ³
Dormer	17.7m ³
Total:	32m ³

[illegible]

dpa

ARCHITECTS
INTERIOR DESIGNERS
PARTY WALL SURVEYORS
PLANNING CONSULTANTS

Hertfordshire Office
25 Tudor Hall
Brewery Road
Hoddesdon, Herts
EN11 8FP

London Office
9 Devonshire square
London
EC2M 4YF

RIBA 

01992 469001
info@dpa-architects.co.uk
www.dpa-architects.co.uk

Site address 48 Marlborough Rd,
London,
N22 8NN

Project Description	Flat conversion
----------------------------	-----------------

Drawing Title	As Approved Loft Conversion
---------------	-----------------------------

Drawn BWO'B/ KNR

Checked by	DP
------------	----

Issued for	Planning Approval
------------	-------------------

Scale 1:100@A2

Drawing No.	1646_312
-------------	----------

Date	May 2023
------	----------