


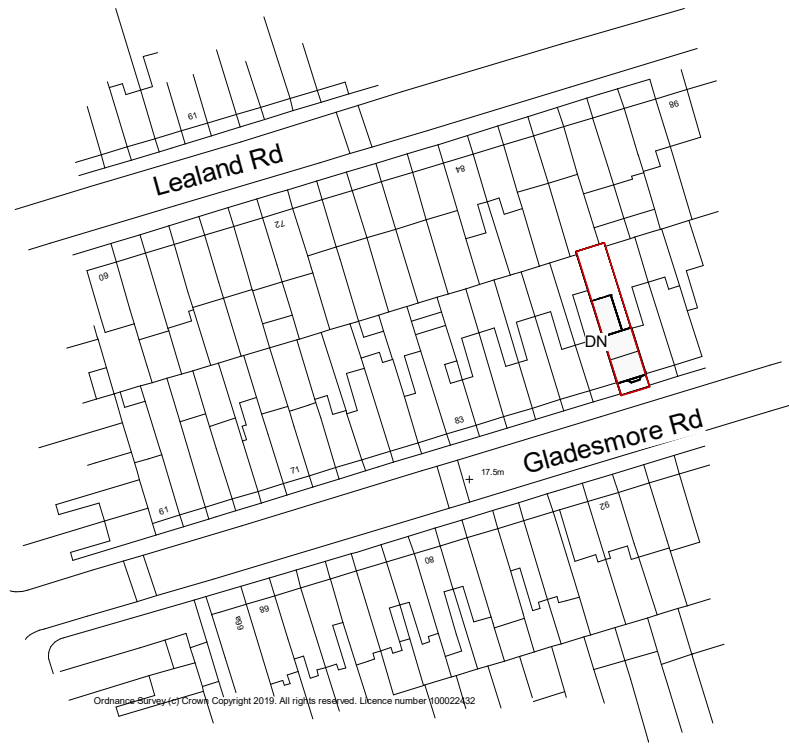


0 10 25 40 50
Scale In Meters
1 : 1250

 Property boundary
Property area 121.3m²



0 2 4 6 8 10
Scale In Meters
1 : 200

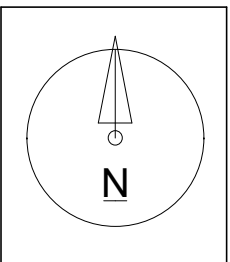




NOTES:
CONTRACTORS MUST VERIFY ALL DIMENSIONS
AT THE
SITE BEFORE COMENCING ANY WORK.
NO CONSTRUCTION WORK BEFORE BUILDING
CONTROL
APPROVAL AND STRUCTURAL ENGINEER
CONFIRMATION.
ANY DISCREPANCIES TO BE REPORTED TO
GRIDKUNE.
ALL DRAWINGS ARE TO BE READ IN
CONJUNCTION WITH
ALL RELEVANT DRAWINGS AND
SPECIFICATIONS.

Rev	Description	Date

PROJECT TITLE		
95 Gladesmore Road. London N15 6TL		
Date	Project number	DRWAING NUMBER
31/08/2023	7468	EX - L001

DRAWING TITLE	
Existing Location And Os Map	
CLIENT	
Mr Abraham Wajsman	
Scale (@ A3)	Drawn by
As indicated	Cheski



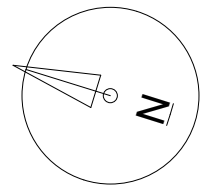 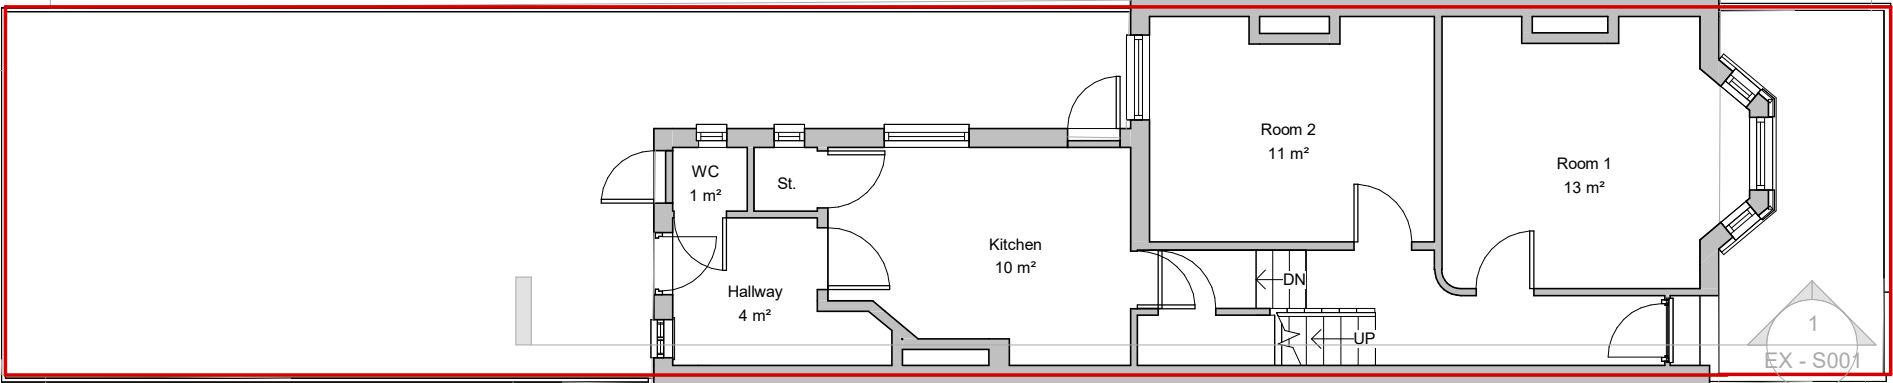

NOTES:
CONTRACTORS MUST VERIFY ALL DIMENSIONS
AT THE
SITE BEFORE COMENCING ANY WORK.

NO CONSTRUCTION WORK BEFORE BUILDING
CONTROL
APPROVAL AND STRUCTURAL ENGINEER
CONFIRMATION.

ANY DISCREPANCIES TO BE REPORTED TO
GRIDKUNE.
ALL DRAWINGS ARE TO BE READ IN
CONJUNCTION WITH
ALL RELEVANT DRAWINGS AND
SPECIFICATIONS.

Rev	Description	Date

PROJECT TITLE

95 Gladesmore Road. London N15 6TL

Date
31/08/2023

Project number
7468

DRWAING NUMBER
EX - P001

DRAWING TITLE

Existing Ground Floor




CLIENT

Mr Abraham Wajsman

Scale (@ A3)
1 : 100

Drawn by
Cheski



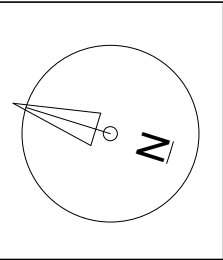 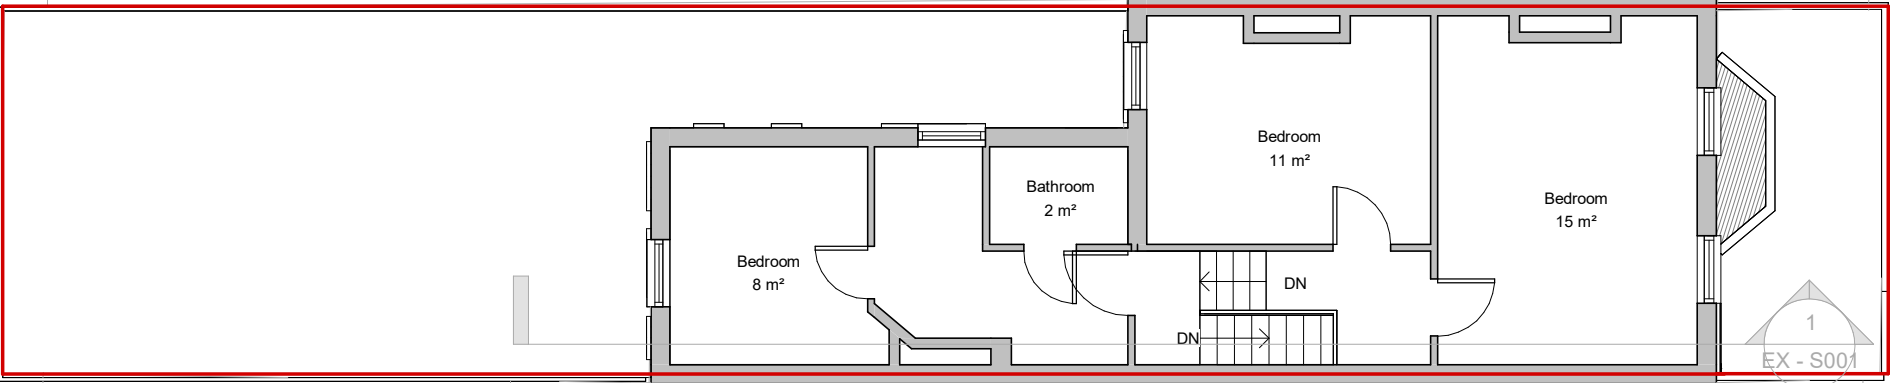

NOTES.
CONTRACTORS MUST VERIFY ALL DIMENSIONS
AT THE
SITE BEFORE COMENCING ANY WORK.

NO CONSTRUCTION WORK BEFORE BUILDING
CONTROL
APPROVAL AND STRUCTURAL ENGINEER
CONFIRMATION.



ANY DISCREPANCIES TO BE REPORTED TO
GRIDKUNE.
ALL DRAWINGS ARE TO BE READ IN
CONJUNCTION WITH
ALL RELEVANT DRAWINGS AND
SPECIFICATIONS.

Rev	Description	Date

PROJECT TITLE			DRAWING TITLE	
95 Gladesmore Road. London N15 6TL			Existing First Floor	
Date 31/08/2023			CLIENT Mr Abraham Wajsman	
Project number 7468		DRWAING NUMBER EX - P002	Scale (@ A3) 1 : 100	Drawn by Cheski



PLANNING SERVICES

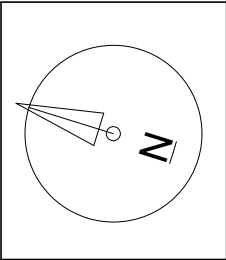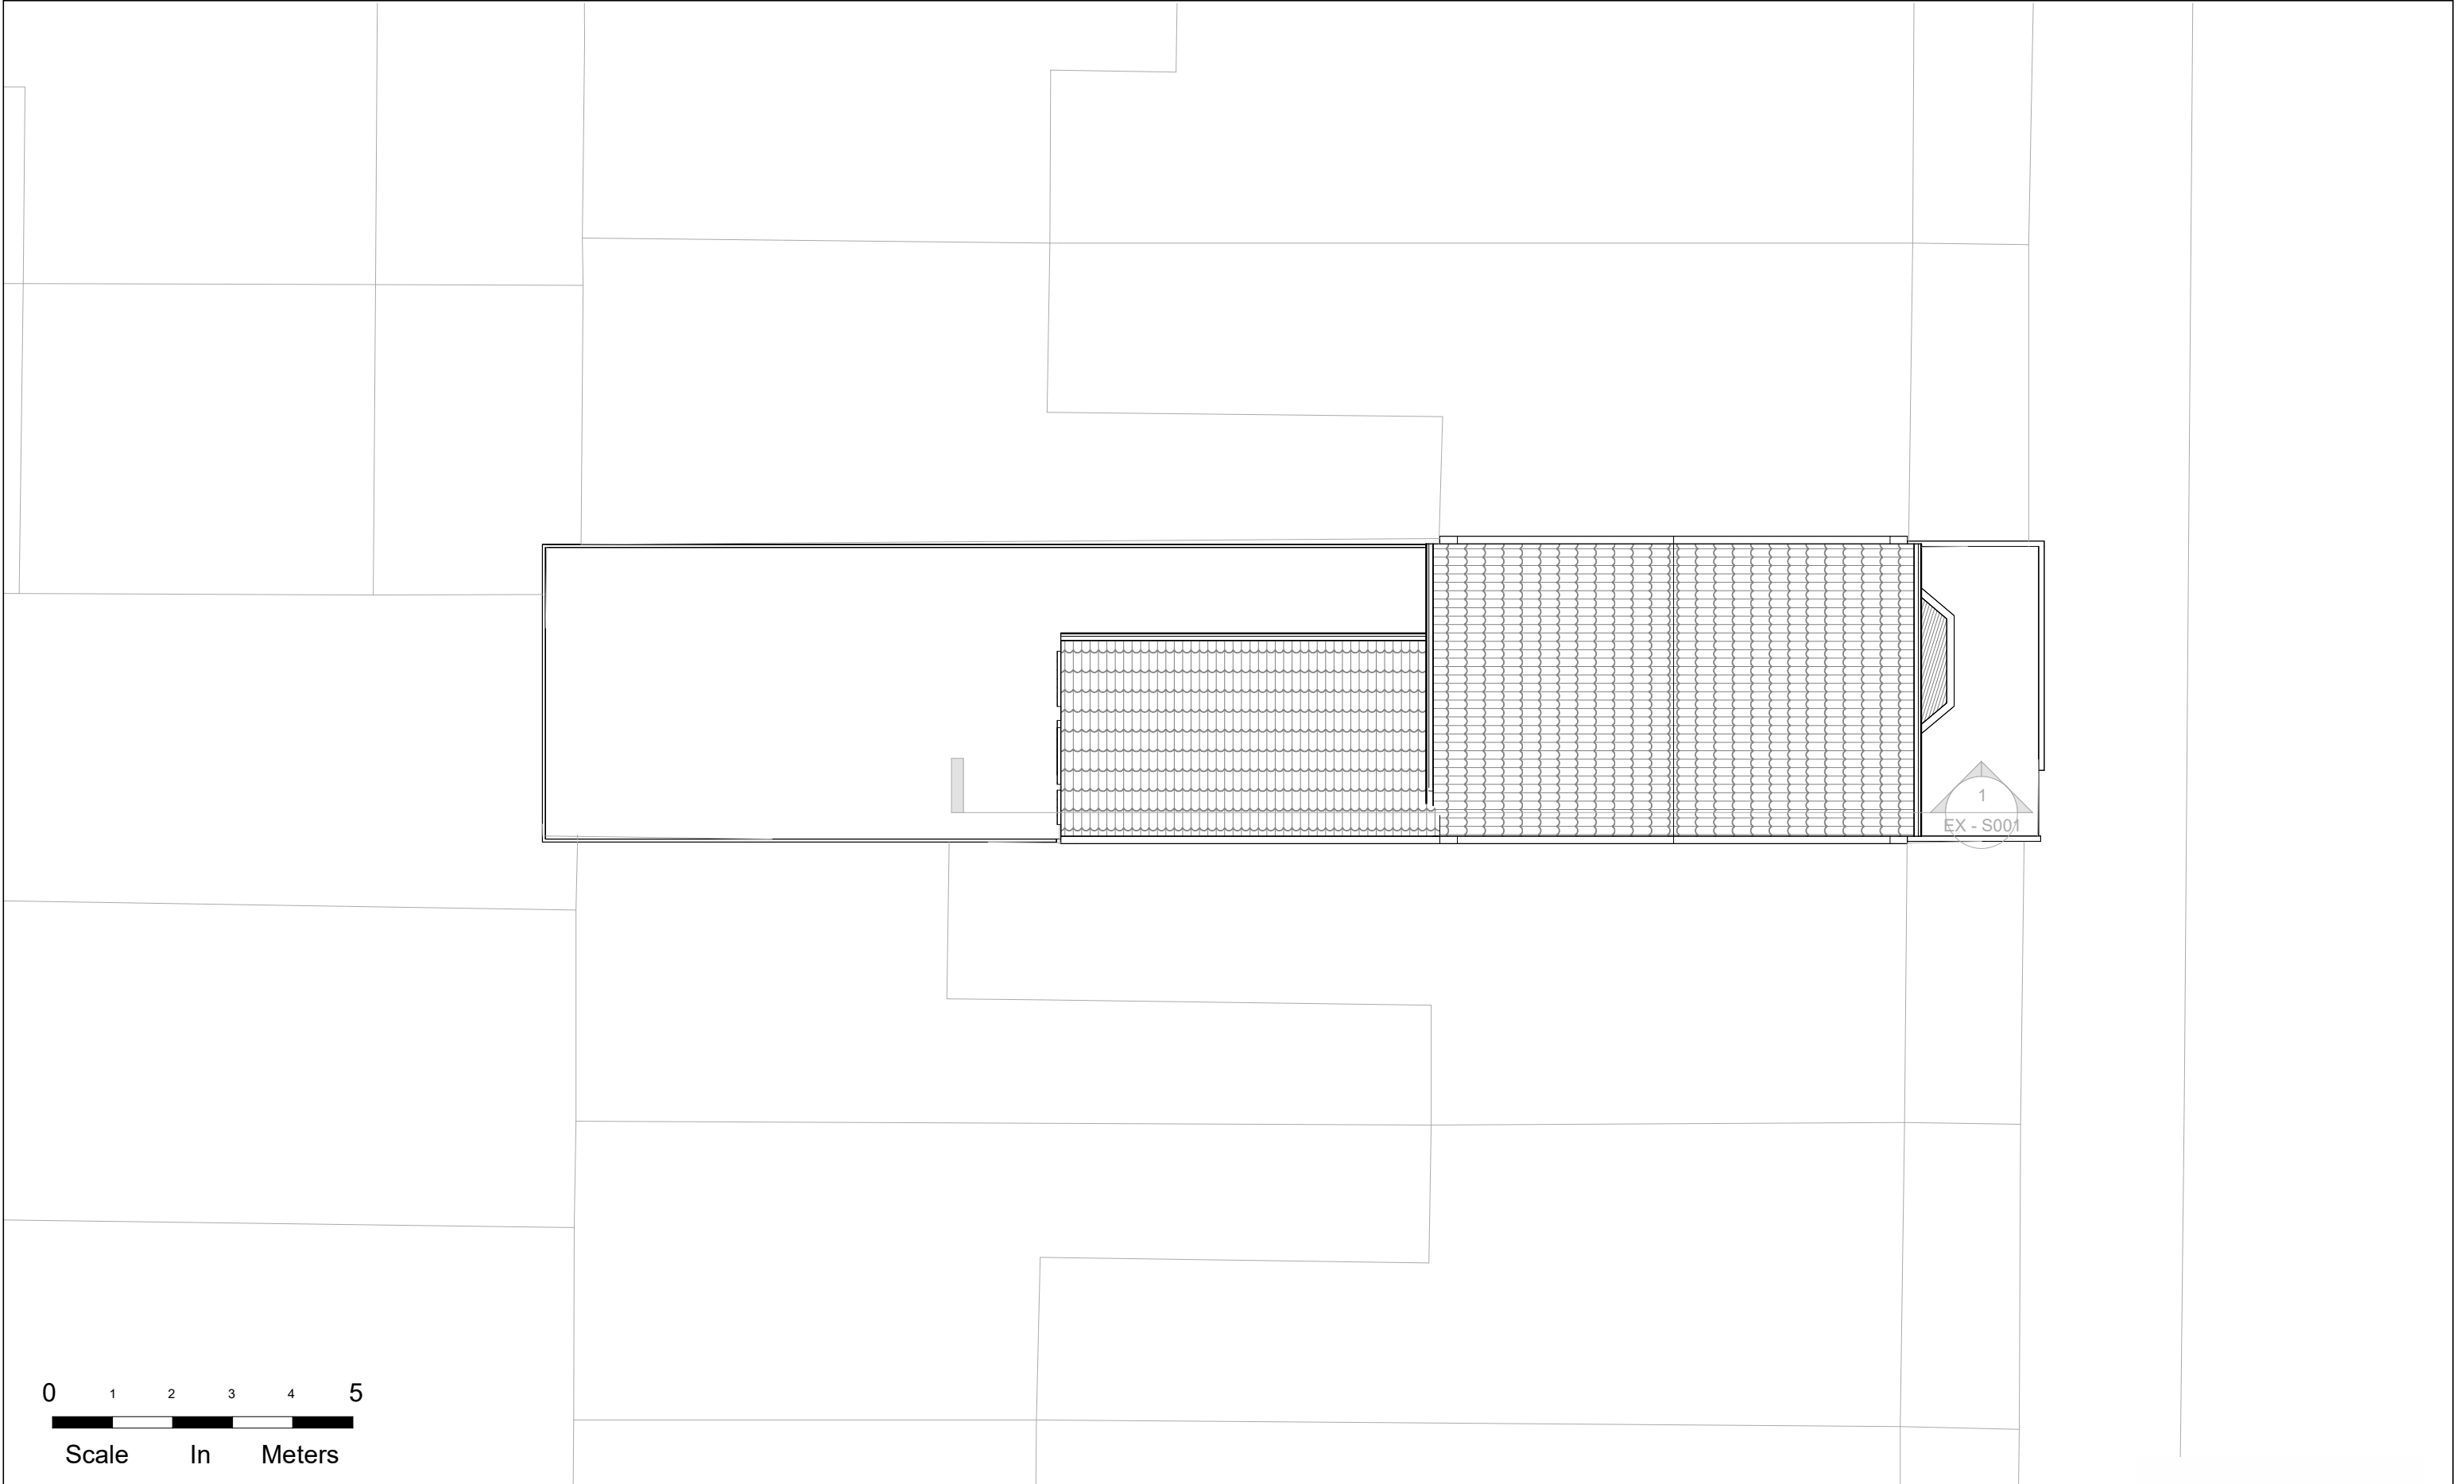


NOTES.
CONTRACTORS MUST VERIFY ALL DIMENSIONS
AT THE
SITE BEFORE COMENCING ANY WORK.

NO CONSTRUCTION WORK BEFORE BUILDING
CONTROL
APPROVEL AND STRUCTURAL ENGINEER
CONFIRMATION.

ANY DISCREPANCIES TO BE REPORTED TO
GRIDKUNE.
ALL DRAWINGS ARE TO BE READ IN
CONJUNCTION WITH
ALL RELEVANT DRAWINGS AND
SPECIFICATIONS.

Rev	Description	Date


PROJECT TITLE 95 Gladesmore Road. London N15 6TL			DRAWING TITLE Existing Roof Plan		 PLANNING SERVICES
			CLIENT Mr Abraham Wajzman		
Date 31/08/2023	Project number 7468	DRWAING NUMBER EX - P003	Scale (@ A3) 1 : 100	Drawn by Cheski	

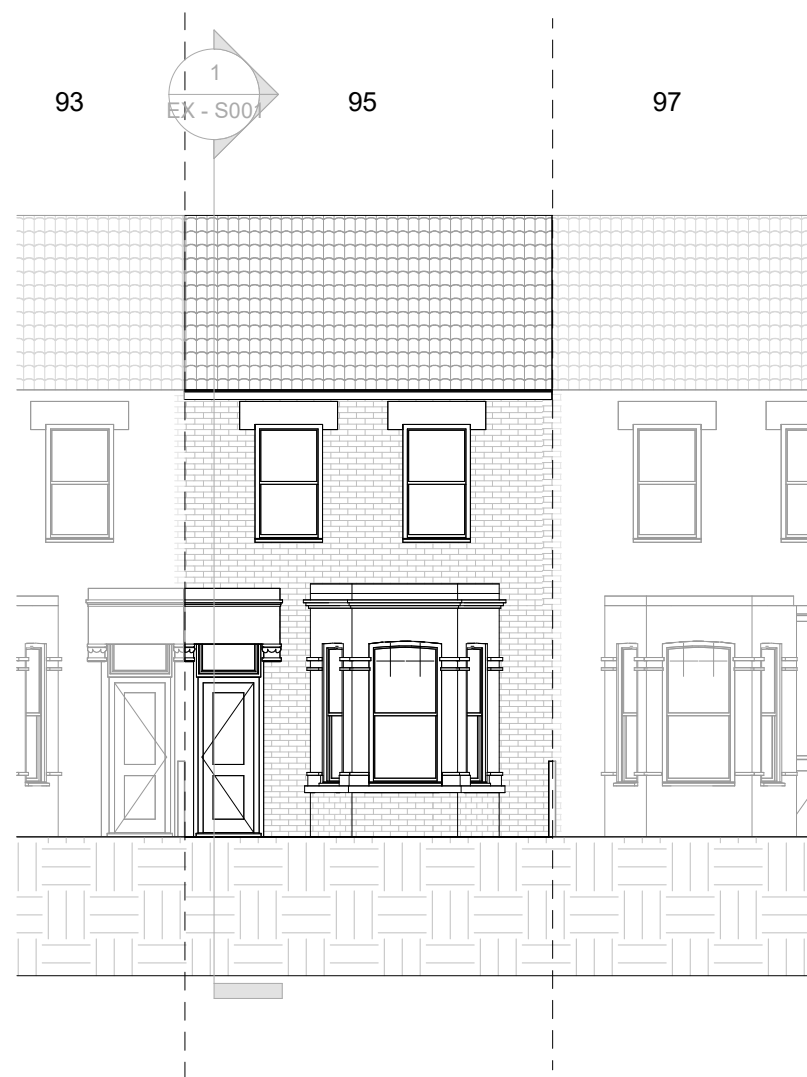

Front



Rear

 

NOTES.
CONTRACTORS MUST VERIFY ALL DIMENSIONS
AT THE
SITE BEFORE COMENCING ANY WORK.
NO CONSTRUCTION WORK BEFORE BUILDING
CONTROL APPROVAL AND STRUCTURAL ENGINEER
CONFIRMATION.
ANY DISCREPANCIES TO BE REPORTED TO
GRIDKUNE.
ALL DRAWINGS ARE TO BE READ IN
CONJUNCTION WITH
ALL RELEVANT DRAWINGS AND
SPECIFICATIONS.

Rev	Description	Date

PROJECT TITLE

95 Gladesmore Road. London N15 6TL

Date
31/08/2023

Project number
7468

DRWAING NUMBER
EX - E001

DRAWING TITLE

Existing Front And Rear Elevation




CLIENT

Mr Abraham Wajsman



Scale (@ A3)
1 : 100

Drawn by
Cheski



 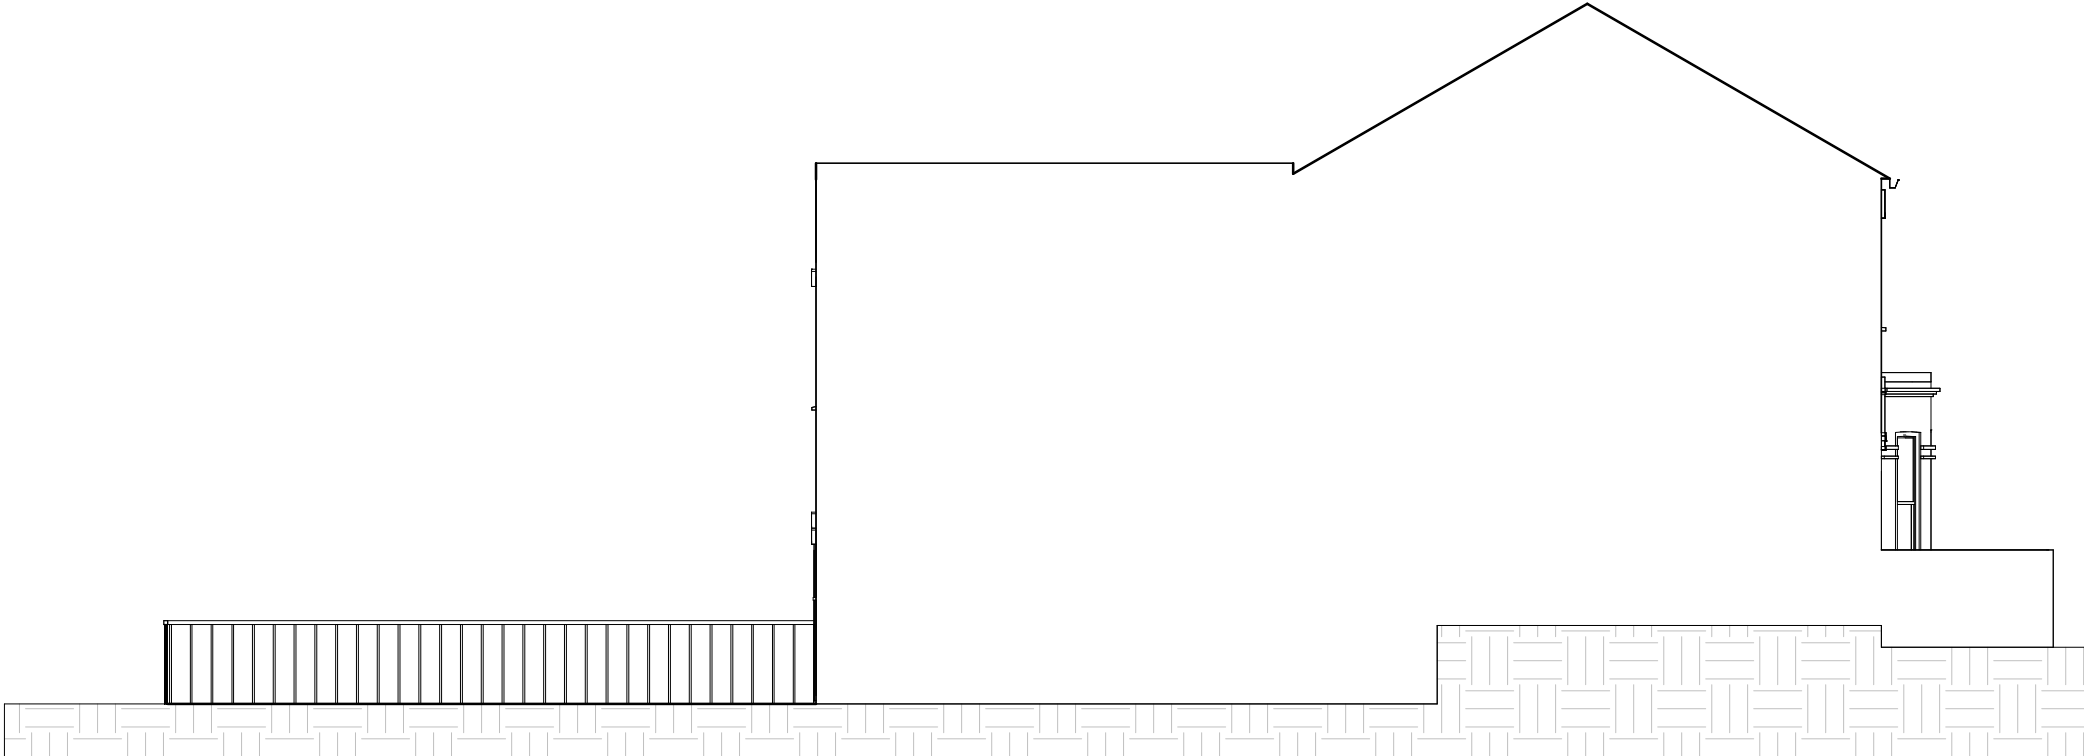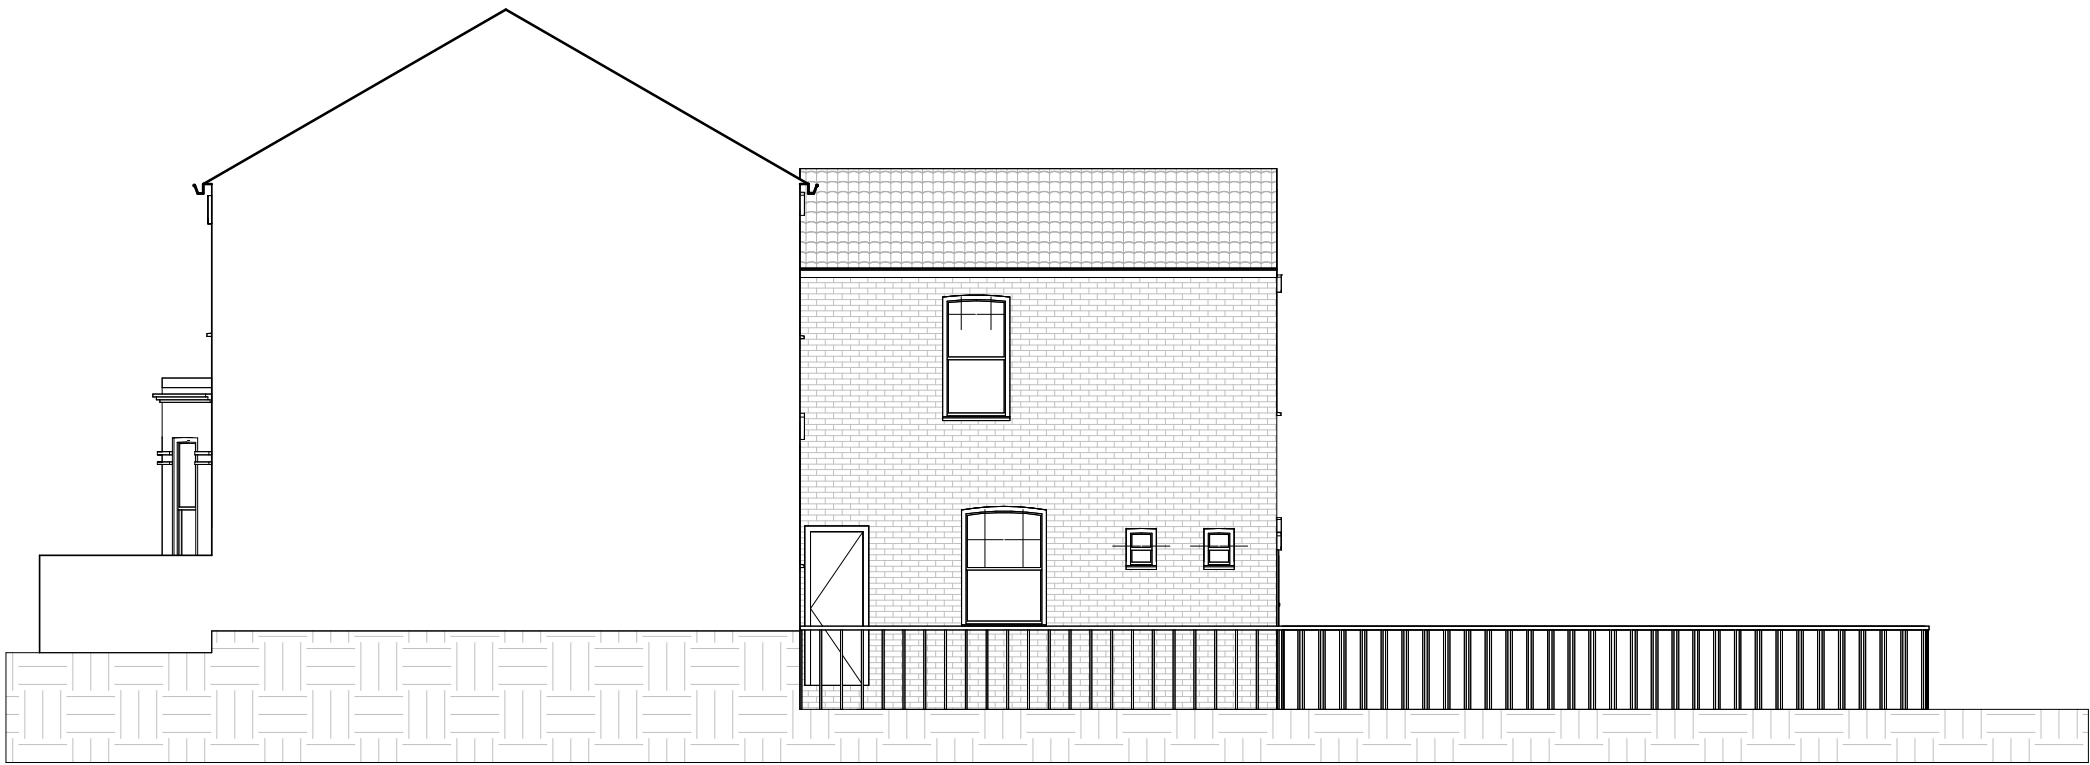


NOTES. CONTRACTORS MUST VERIFY ALL DIMENSIONS AT THE SITE BEFORE COMENCING ANY WORK. NO CONSTRUCTION WORK BEFORE BUILDING CONTROL APPROVEL AND STRUCTURAL ENGINEER CONFIRMATION. ANY DISCREPANCIES TO BE REPORTED TO GRIDKUNE. ALL DRAWINGS ARE TO BE READ IN CONJUNCTION WITH ALL RELEVANT DRAWINGS AND SPECIFICATIONS.	Rev	Description	Date	PROJECT TITLE			DRAWING TITLE		
				95 Gladesmore Road. London N15 6TL			Exsiting Side Elevations		
							CLIENT		
							Mr Abraham Wajsman		
				Date	Project number	DRWAING NUMBER	Scale (@ A3)	Drawn by	
				31/08/2023	7468	EX - E002	1 : 100	Cheski	

 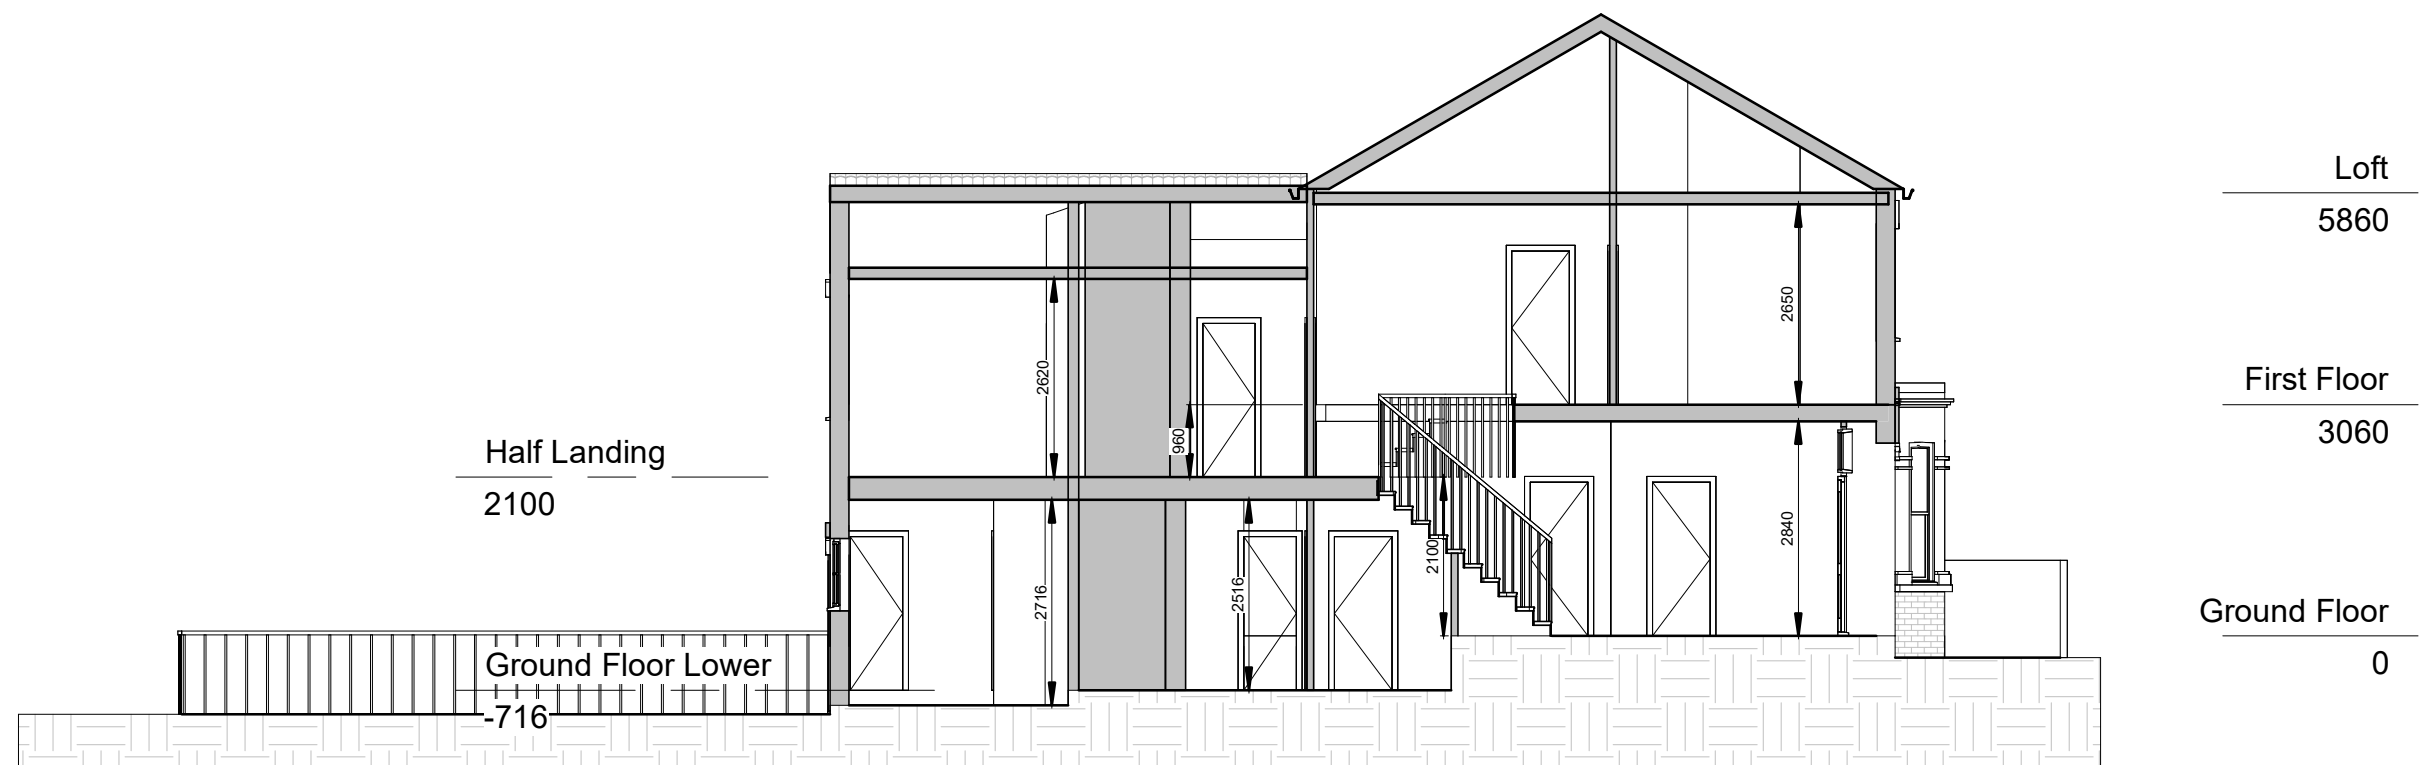

NOTES:
CONTRACTORS MUST VERIFY ALL DIMENSIONS AT THE SITE BEFORE COMMENCING ANY WORK.
NO CONSTRUCTION WORK BEFORE BUILDING CONTROL APPROVAL AND STRUCTURAL ENGINEER CONFIRMATION.
ANY DISCREPANCIES TO BE REPORTED TO GRIDKUNE.
ALL DRAWINGS ARE TO BE READ IN CONJUNCTION WITH ALL RELEVANT DRAWINGS AND SPECIFICATIONS.

Rev	Description	Date

PROJECT TITLE 95 Gladesmore Road. London N15 6TL			DRAWING TITLE Existing Section		
			CLIENT Mr Abraham Wajsman		
Date 31/08/2023	Project number 7468	DRWAING NUMBER EX - S001	Scale (@ A3) 1 : 100	Drawn by Cheski	

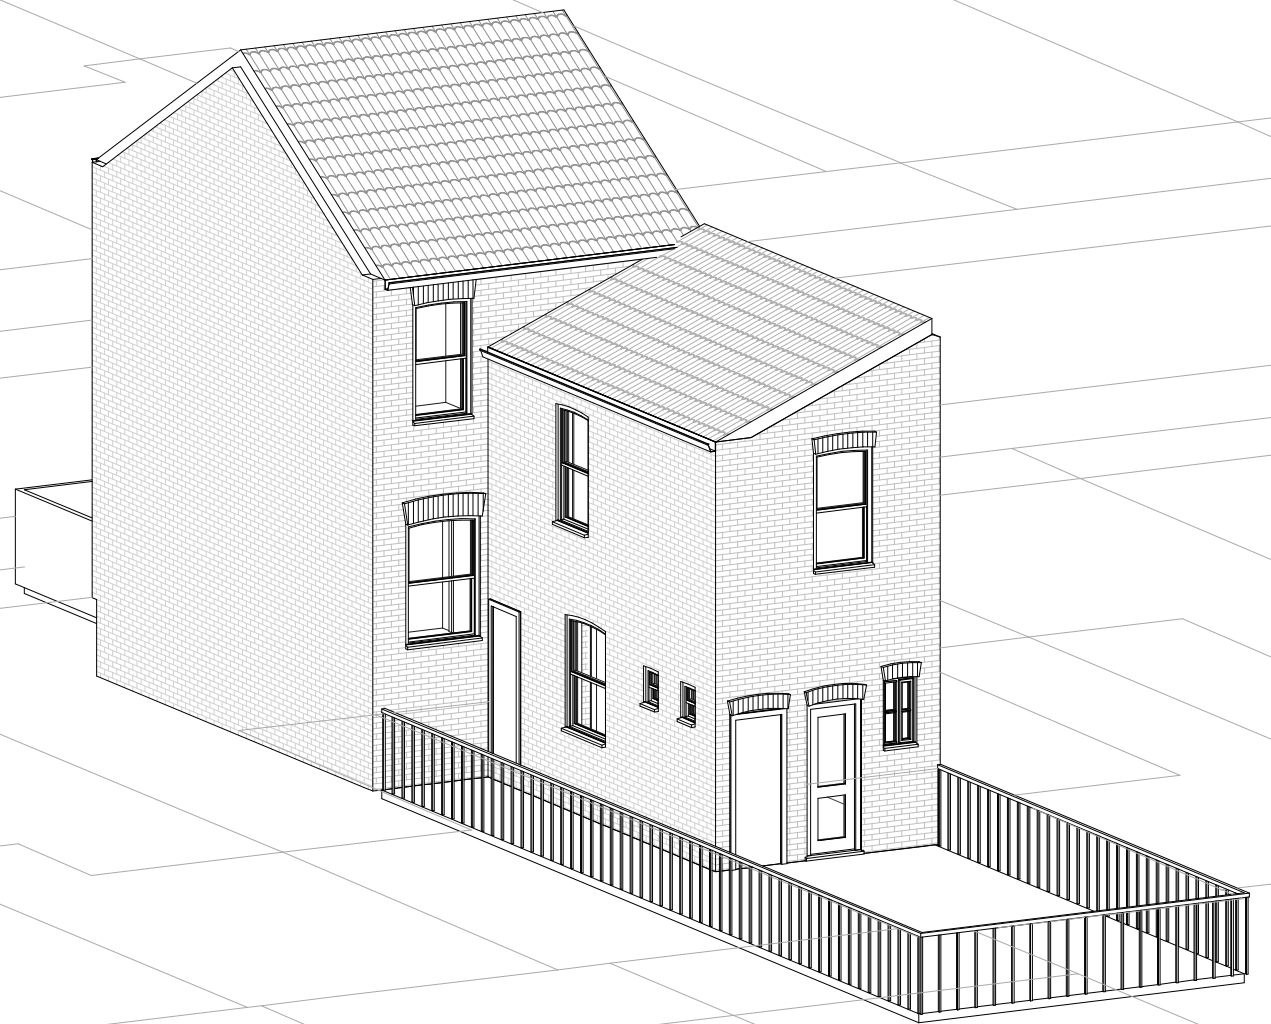

NOTES:
CONTRACTORS MUST VERIFY ALL DIMENSIONS
AT THE
SITE BEFORE COMENCING ANY WORK.

NO CONSTRUCTION WORK BEFORE BUILDING
CONTROL APPROVAL AND STRUCTURAL ENGINEER
CONFIRMATION.

ANY DISCREPANCIES TO BE REPORTED TO
GRIDKUNE.
ALL DRAWINGS ARE TO BE READ IN
CONJUNCTION WITH
ALL RELEVANT DRAWINGS AND
SPECIFICATIONS.

Rev	Description	Date

PROJECT TITLE

95 Gladesmore Road. London N15 6TL

Date
31/08/2023

Project number
7468

DRWAING NUMBER
EX - PR001

DRAWING TITLE

Existing Perspective Views

CLIENT

Mr Abraham Wajsman

Scale (@ A3)

Drawn by
Cheski

