



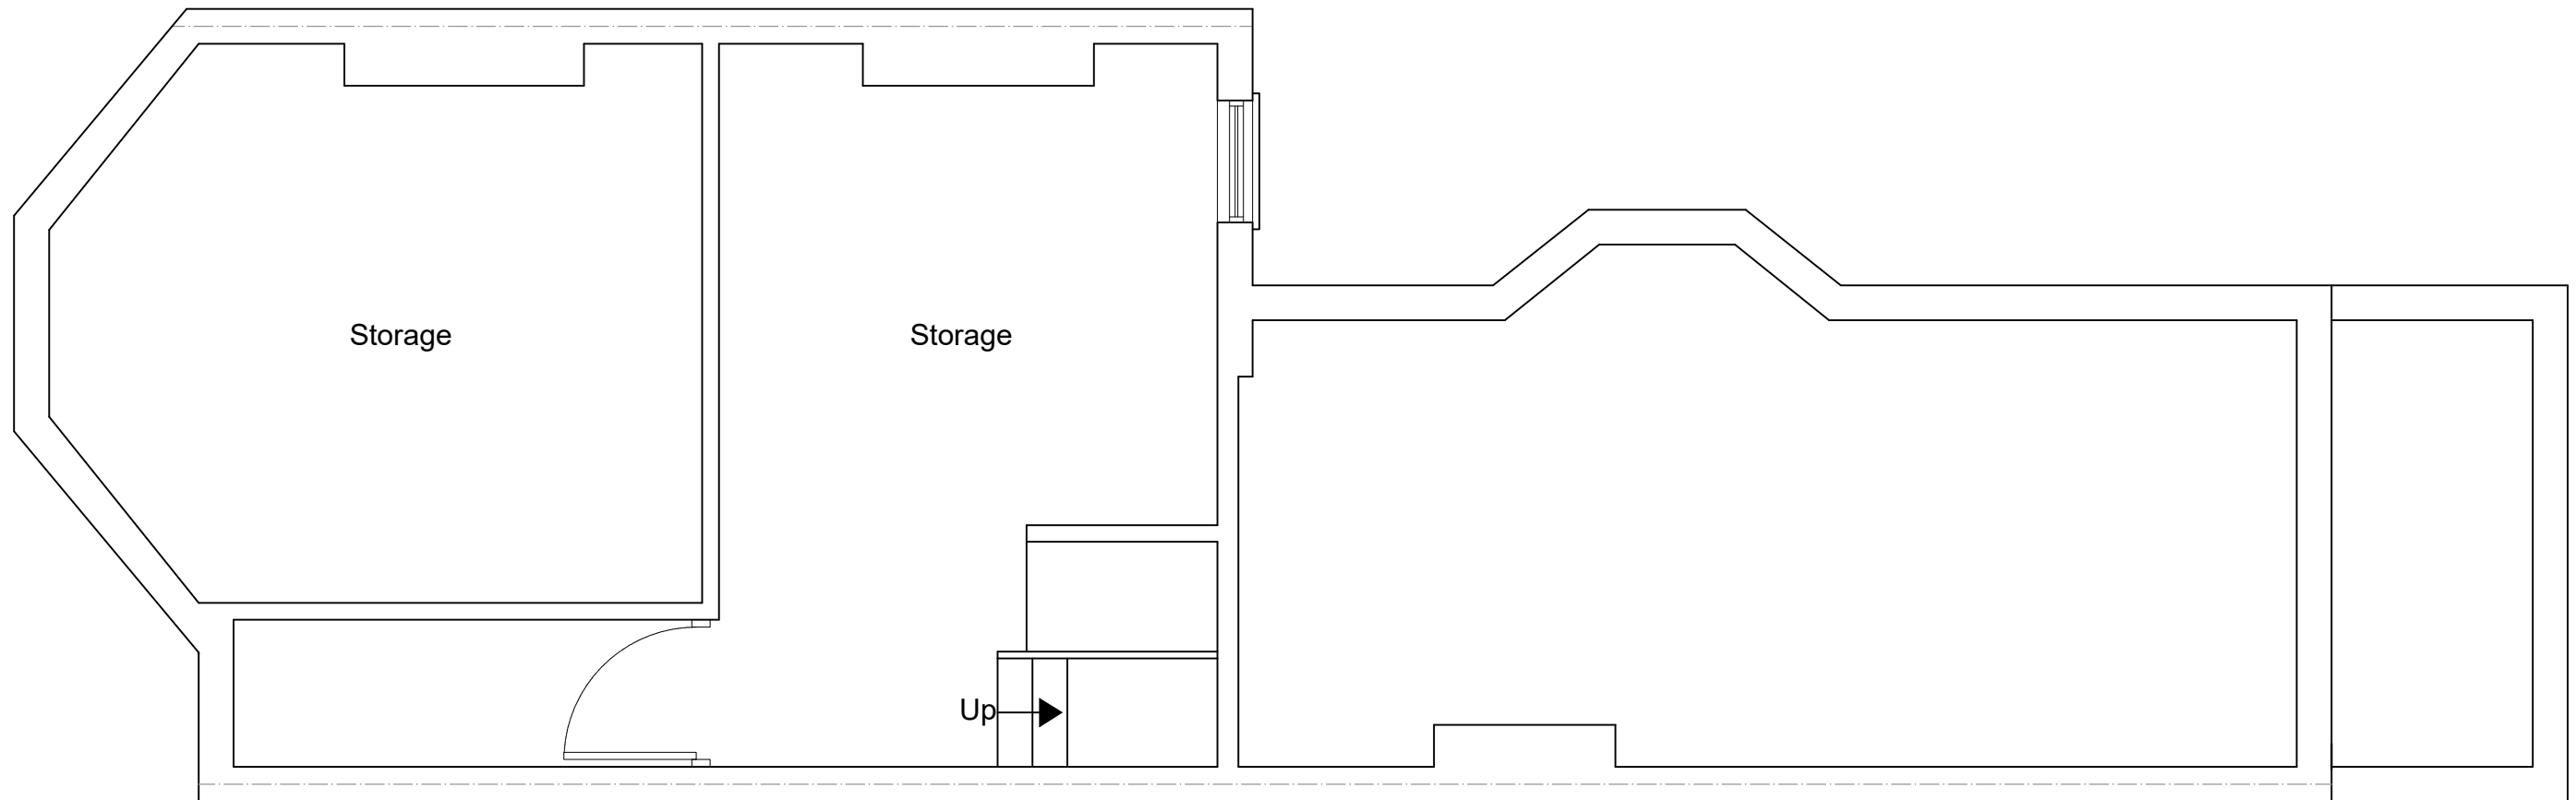

EXISTING BASEMENT
SCALE 1:50

 

www.FastPlansUK.co.uk

Project: LOFT CONVERSION WITH ROOF
TERRACE PLUS REINSTATE
FRONT PEDIMENT


Address:
24 SEYMOUR ROAD N8 0BE

Scale: 1:50 @ A3	Dwg. no: A01
---------------------	-----------------


Drawn by: O.B.S	Date Drawn: 07-SEP-2023
--------------------	----------------------------

For Drawings Tel: 020 3542 1777

E-mail: plans@FastPlansUK.co.uk

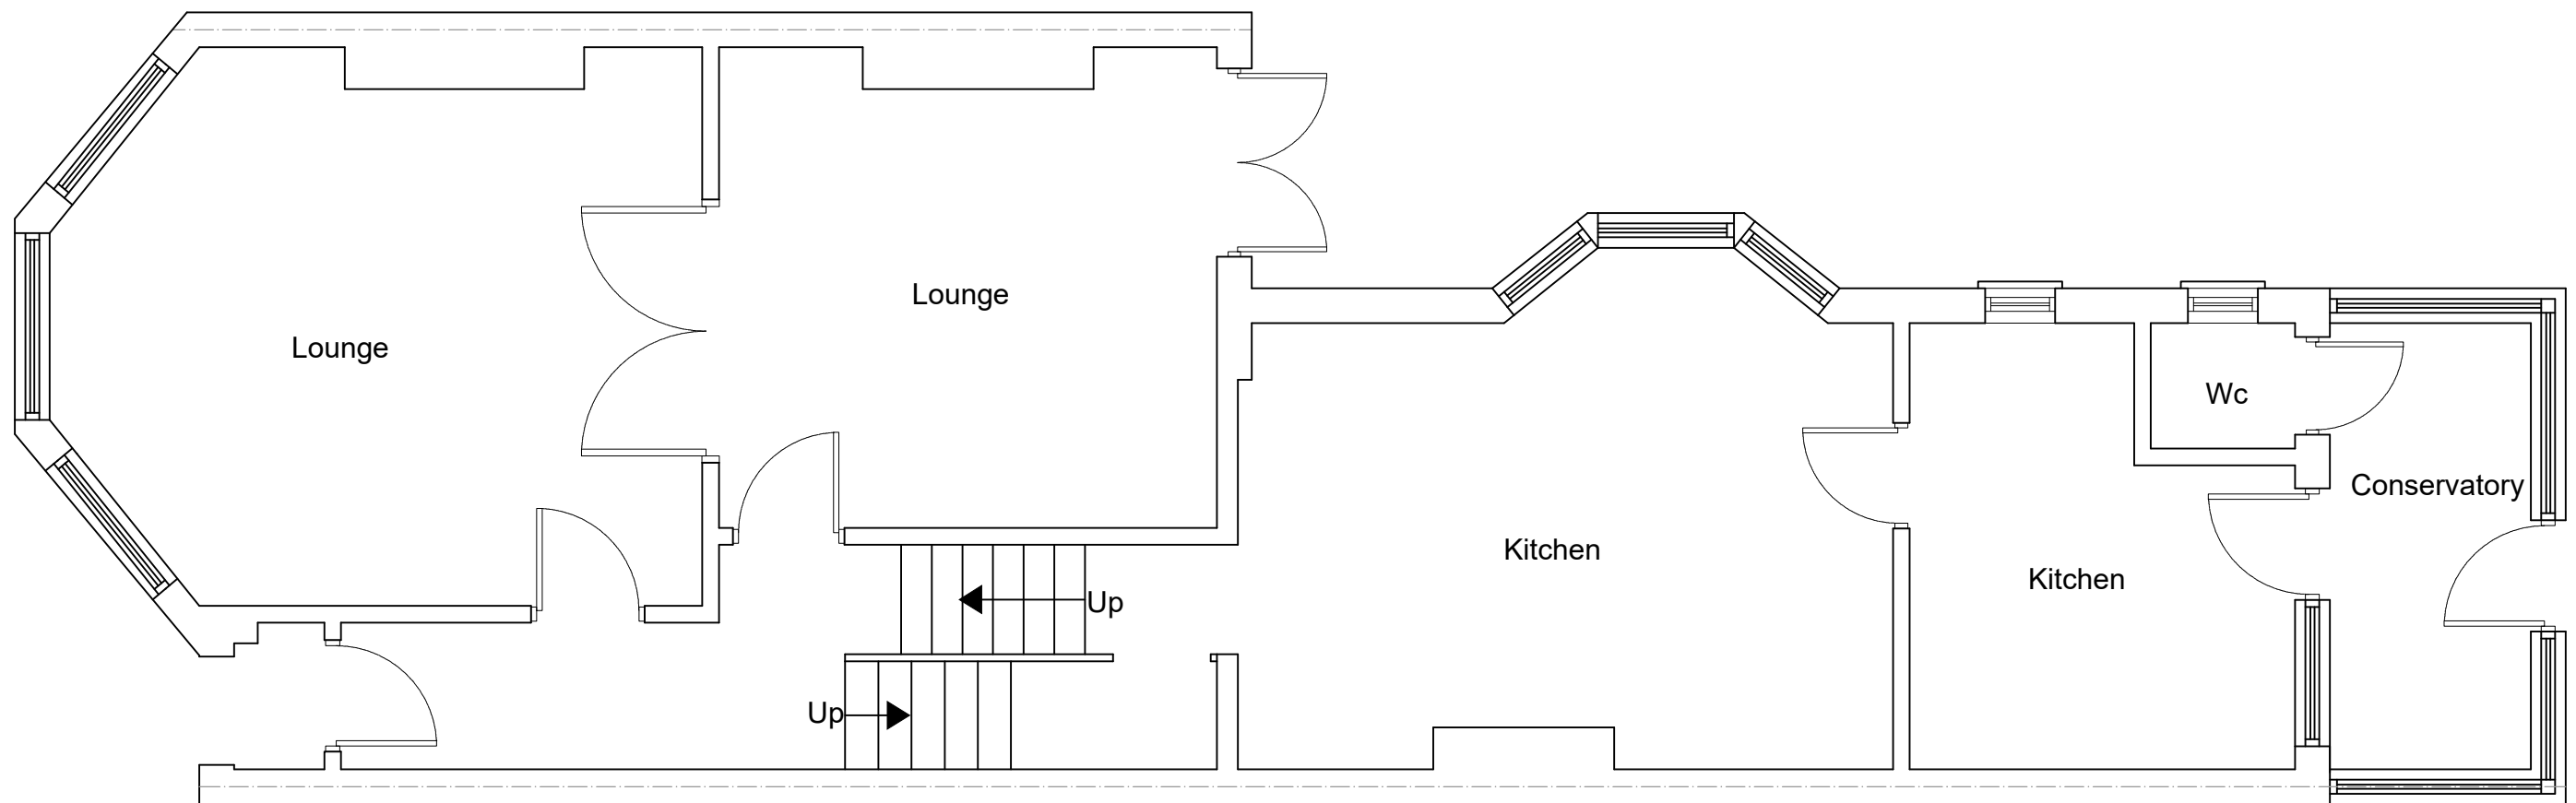

EXISTING GROUND FLOOR PLAN
SCALE 1:50

 

www.FastPlansUK.co.uk


Project: LOFT CONVERSION WITH ROOF
TERRACE PLUS REINSTATE
FRONT PEDIMENT

Address:
24 SEYMOUR ROAD N8 0BE


Scale: 1:50 @ A3	Dwg. no: A02
Drawn by: O.B.S	Date Drawn: 07-SEP-2023

For Drawings Tel: 020 3542 1777

E-mail: plans@FastPlansUK.co.uk

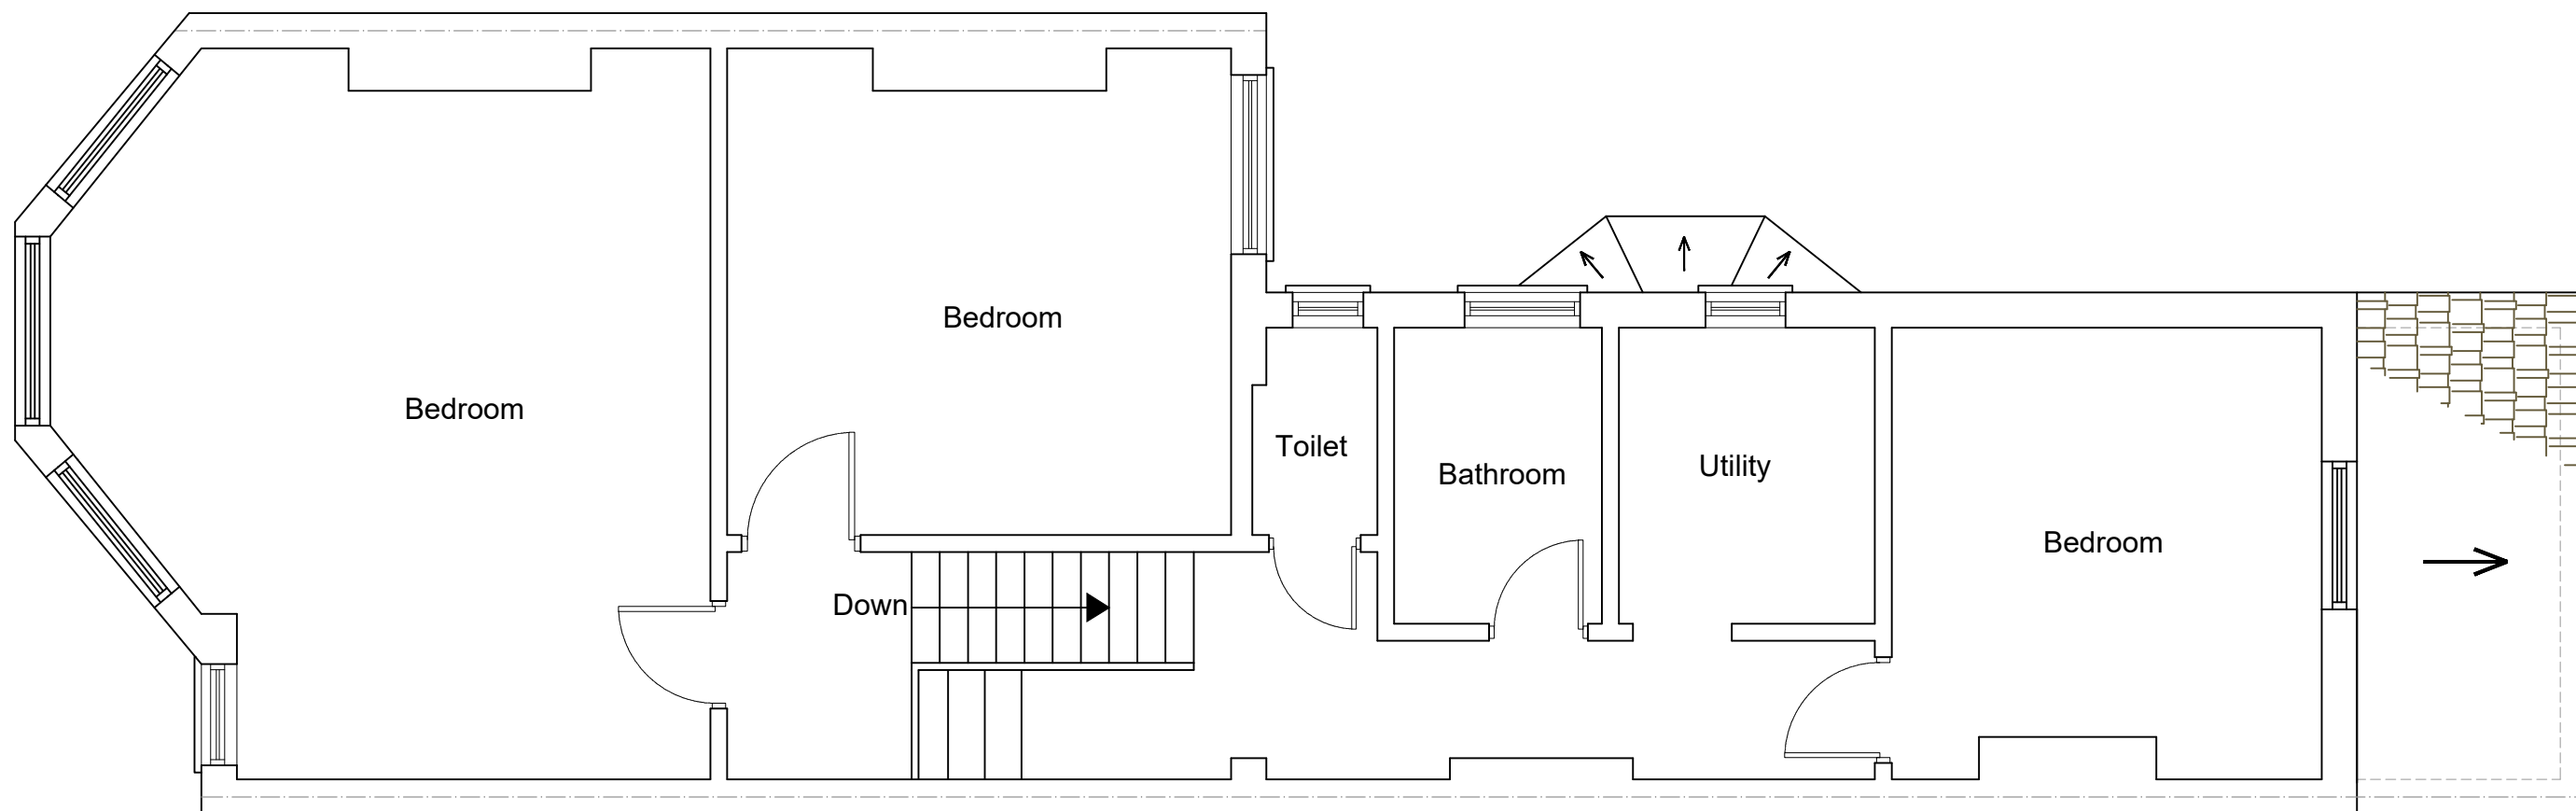

EXISTING FIRST FLOOR PLAN
SCALE 1:50

 

www.FastPlansUK.co.uk

Project: LOFT CONVERSION WITH ROOF
TERRACE PLUS REINSTATE
FRONT PEDIMENT


Address:
24 SEYMOUR ROAD N8 0BE

Scale: 1:50 @ A3 Dwg. no: A03


Drawn by: O.B.S Date Drawn: 07-SEP-2023

For Drawings Tel: 020 3542 1777

E-mail: plans@FastPlansUK.co.uk

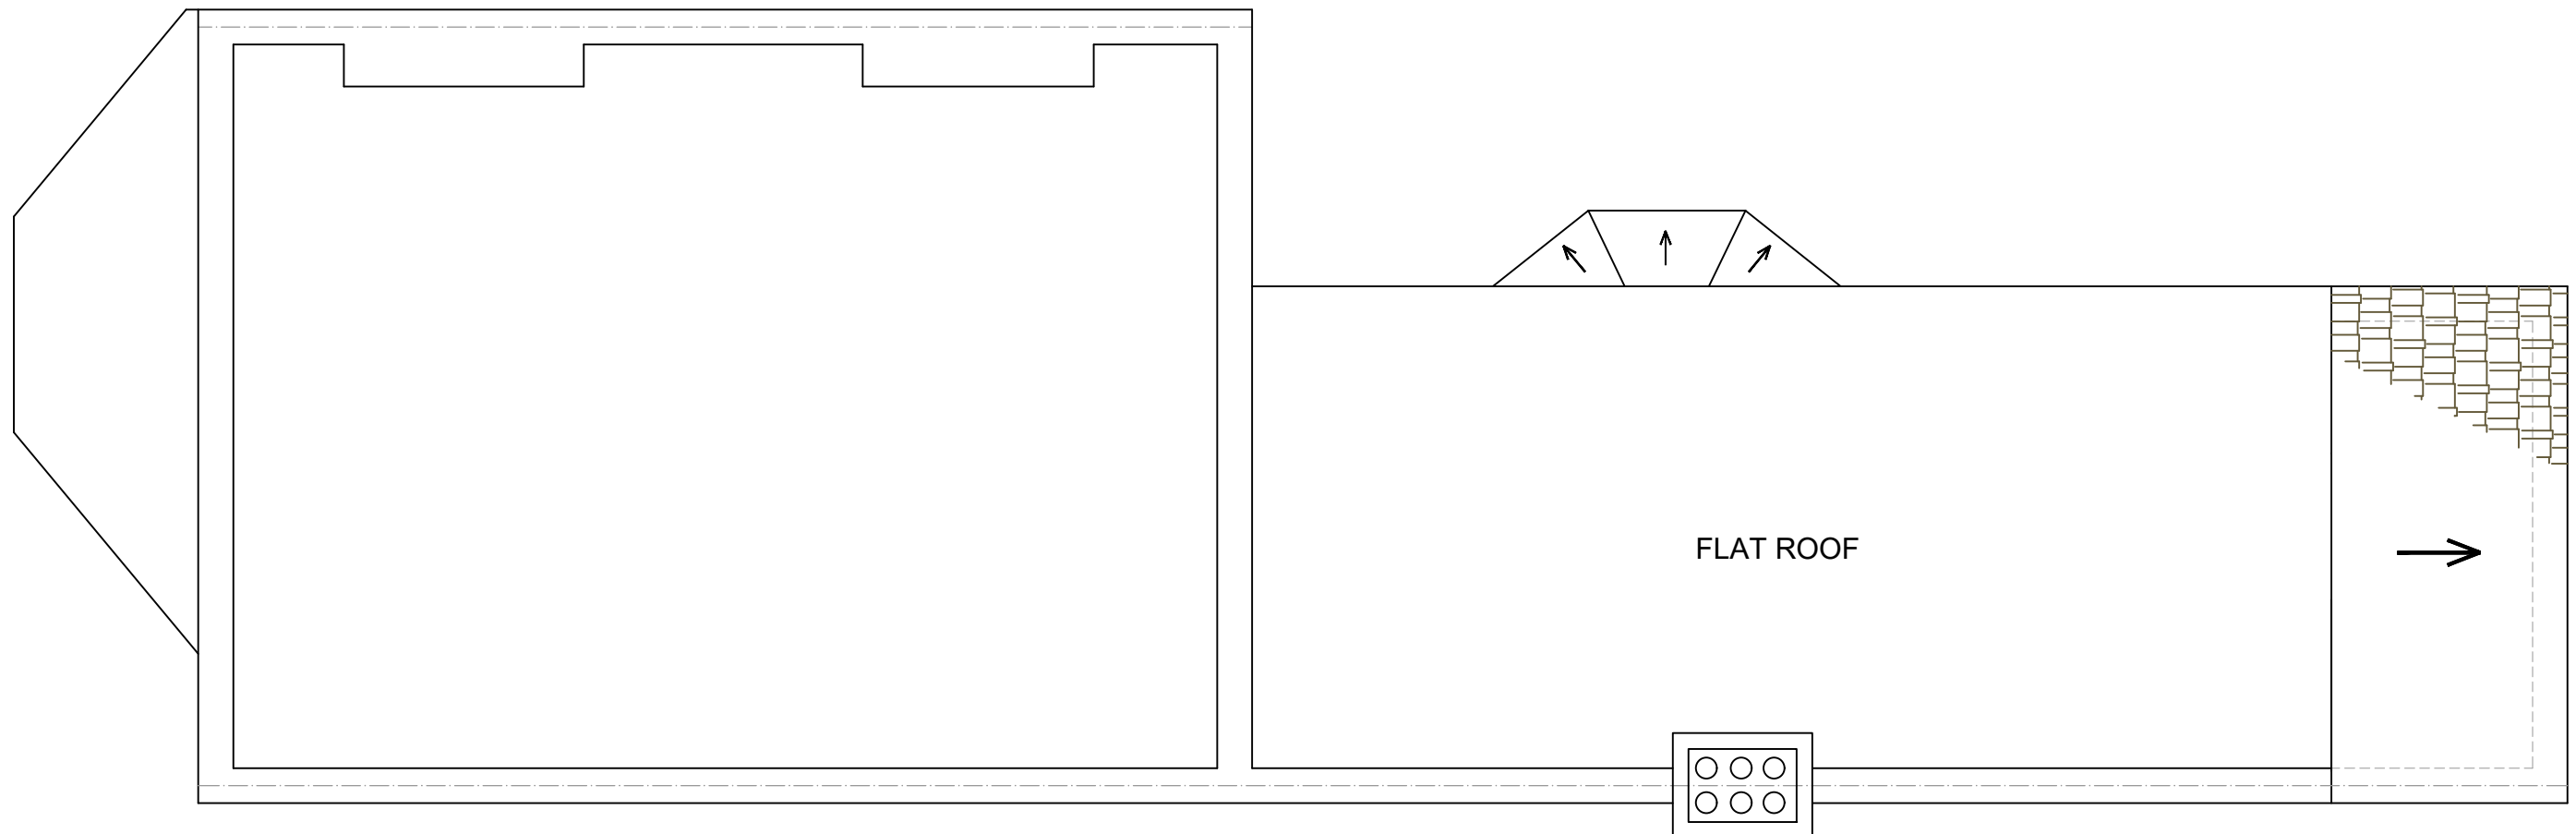

EXISTING LOFT PLAN
SCALE 1:50

 

www.FastPlansUK.co.uk

Project: LOFT CONVERSION WITH ROOF
TERRACE PLUS REINSTATE
FRONT PEDIMENT

Address:
24 SEYMOUR ROAD N8 0BE

Scale:
1:50 @ A3


Dwg. no:
A04

Drawn by:
O.B.S


Date Drawn:
07-SEP-2023

For Drawings Tel: 020 3542 1777

E-mail: plans@FastPlansUK.co.uk

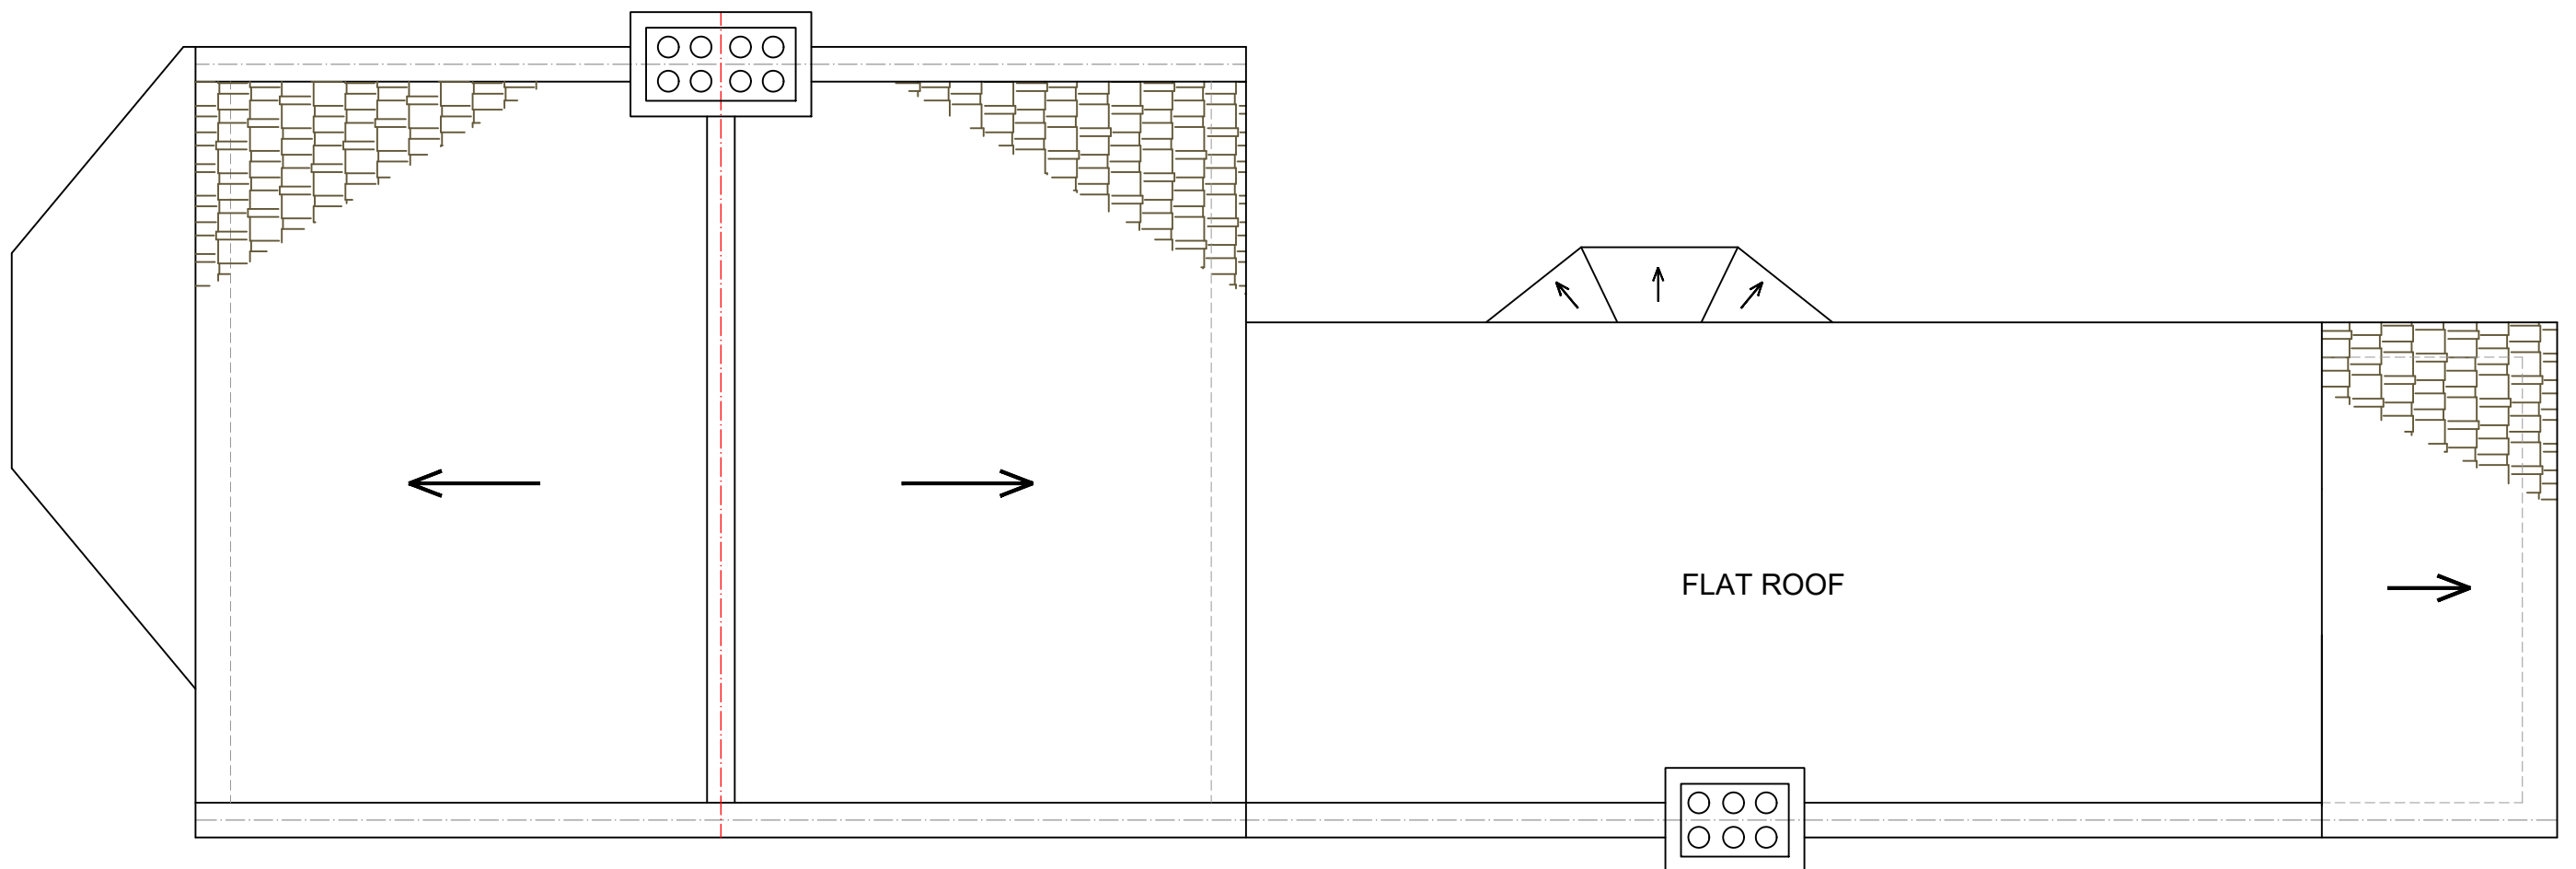

EXISTING ROOF PLAN
SCALE 1:50

 

www.FastPlansUK.co.uk

Project: LOFT CONVERSION WITH ROOF
 TERRACE PLUS REINSTATE
 FRONT PEDIMENT


Address:
 24 SEYMOUR ROAD N8 0BE

Scale: 1:50 @ A3 Dwg. no: A05


Drawn by: O.B.S Date Drawn: 07-SEP-2023

For Drawings Tel: 020 3542 1777

E-mail: plans@FastPlansUK.co.uk

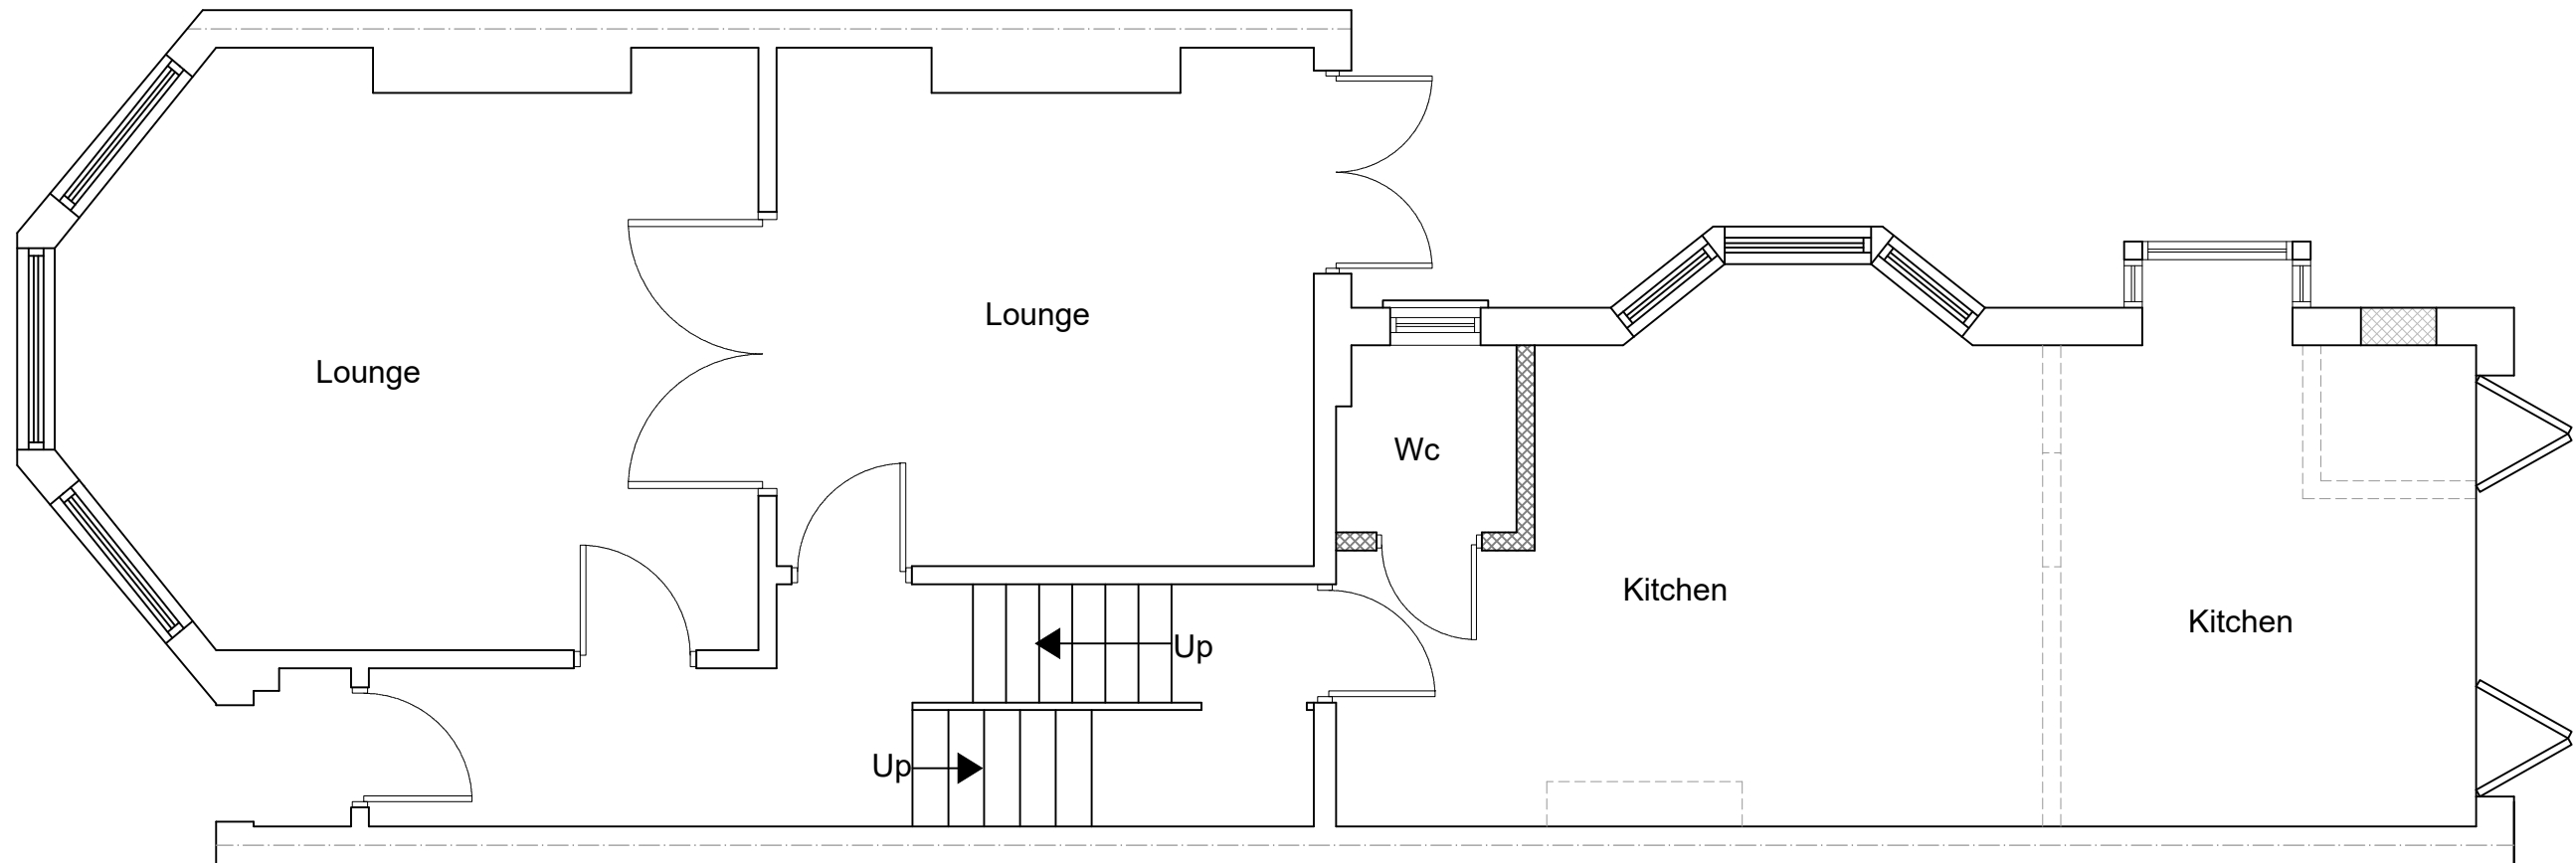

PROPOSED GROUND FLOOR PLAN
SCALE 1:50

 

www.FastPlansUK.co.uk

Project: LOFT CONVERSION WITH ROOF
 TERRACE PLUS REINSTATE
 FRONT PEDIMENT


Address:
 24 SEYMOUR ROAD N8 0BE

Scale: 1:50 @ A3 Dwg. no: A06


Drawn by: O.B.S Date Drawn: 07-SEP-2023

For Drawings Tel: 020 3542 1777

E-mail: plans@FastPlansUK.co.uk

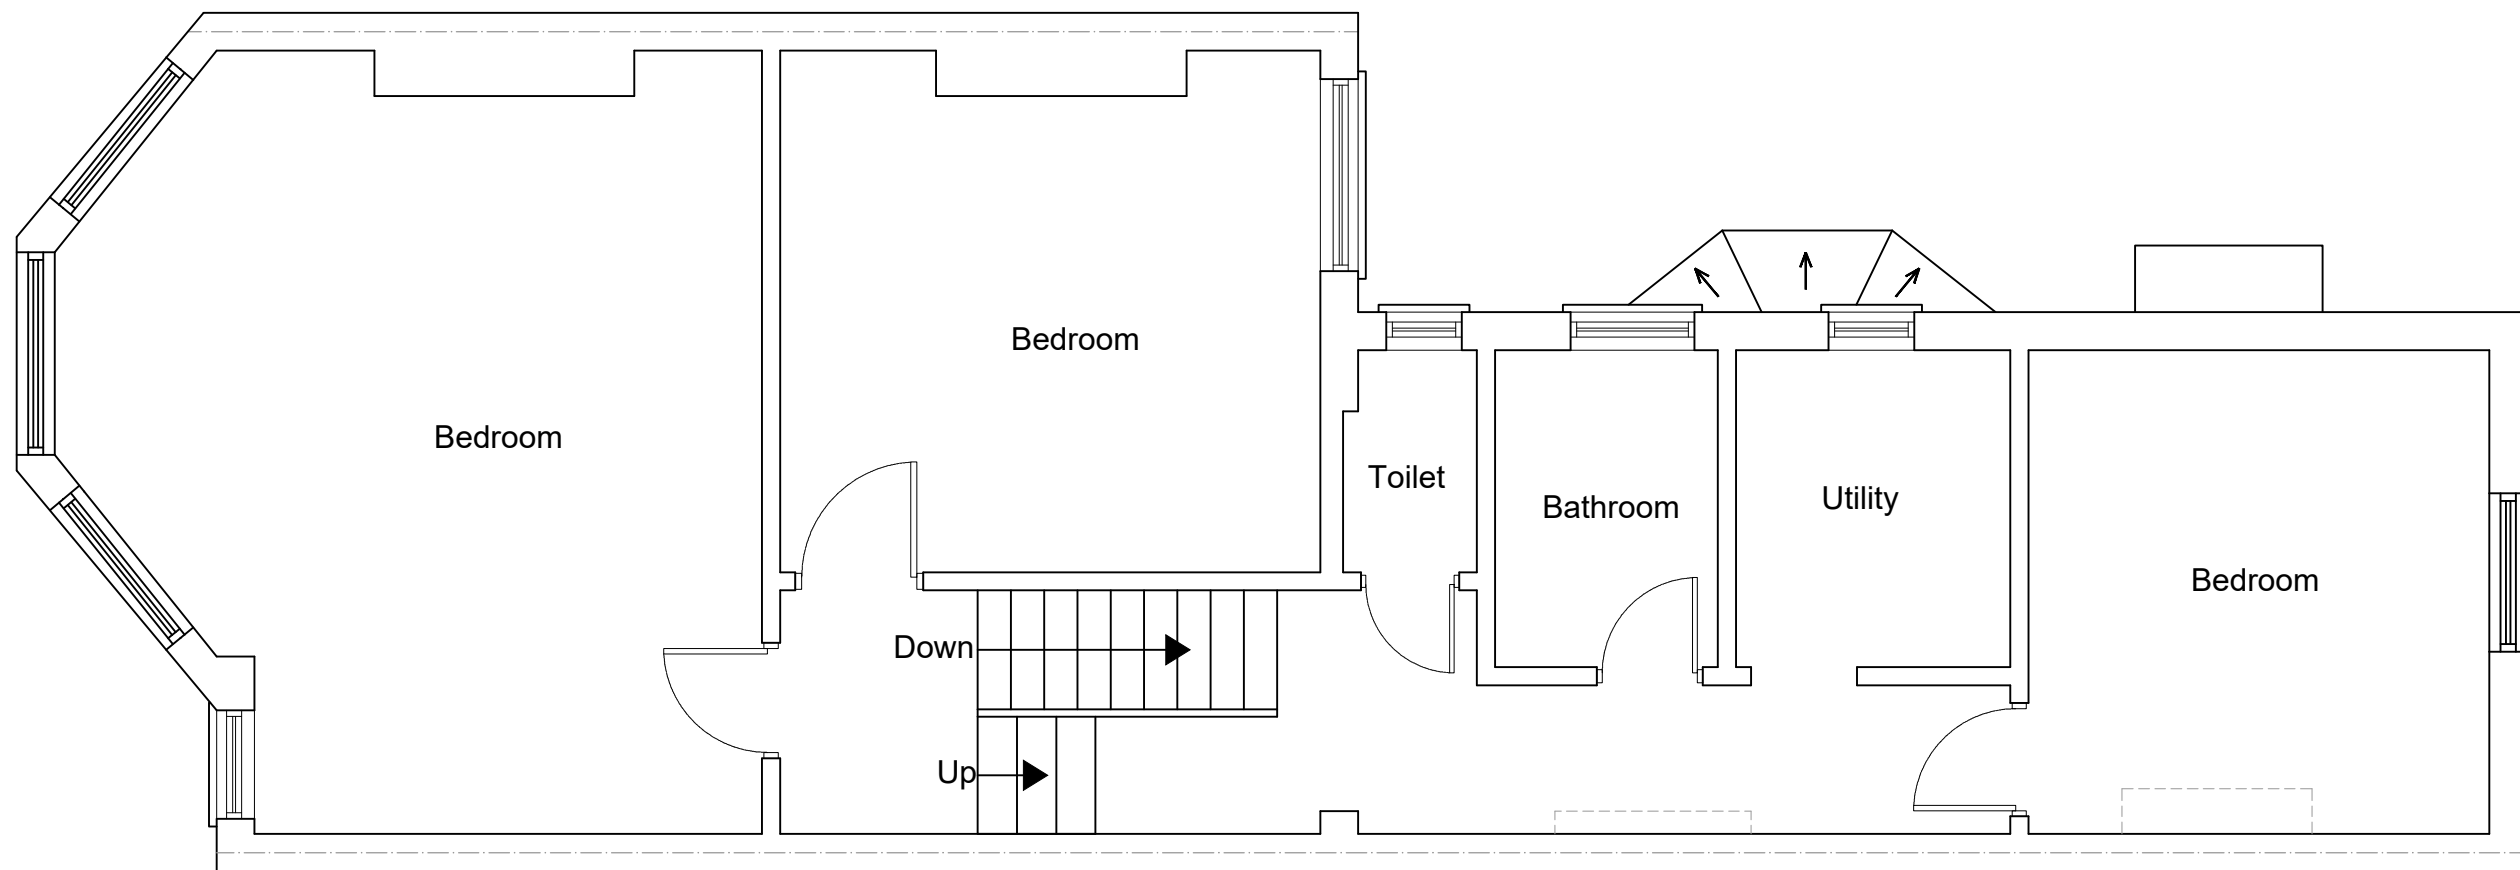

PROPOSED FIRST FLOOR PLAN
SCALE 1:50

 

www.FastPlansUK.co.uk

Project: LOFT CONVERSION WITH ROOF
TERRACE PLUS REINSTATE
FRONT PEDIMENT

Address:
24 SEYMOUR ROAD N8 0BE

Scale:
1:50 @ A3


Dwg. no:
A07

Drawn by:
O.B.S


Date Drawn:
07-SEP-2023

For Drawings Tel: 020 3542 1777

E-mail: plans@FastPlansUK.co.uk

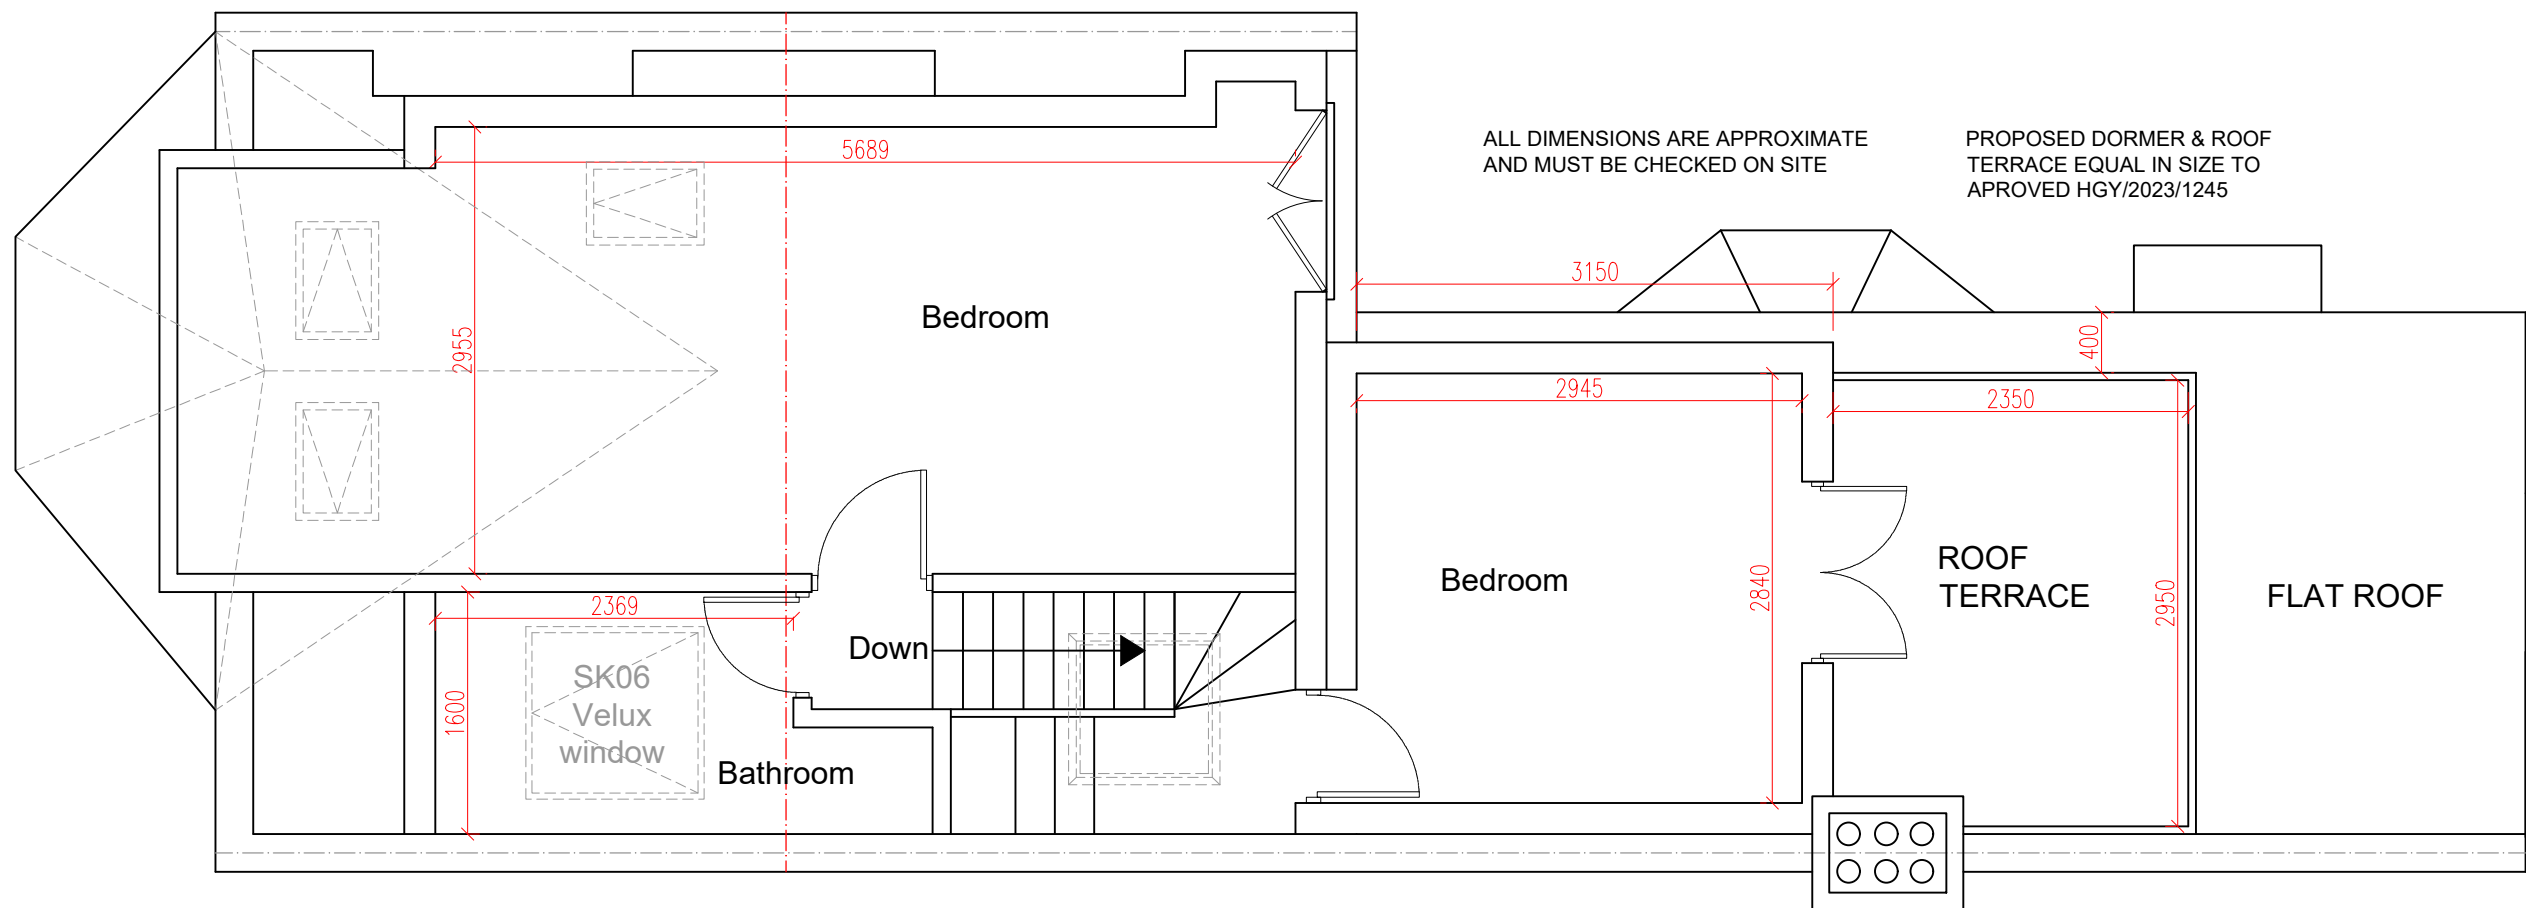

PROPOSED LOFT PLAN
SCALE 1:50

 

www.FastPlansUK.co.uk


Project: LOFT CONVERSION WITH ROOF
TERRACE PLUS REINSTATE
FRONT PEDIMENT

Address:
24 SEYMOUR ROAD N8 0BE


Scale: 1:50 @ A3	Dwg. no: A08
Drawn by: O.B.S	Date Drawn: 07-SEP-2023

For Drawings Tel: 020 3542 1777

E-mail: plans@FastPlansUK.co.uk

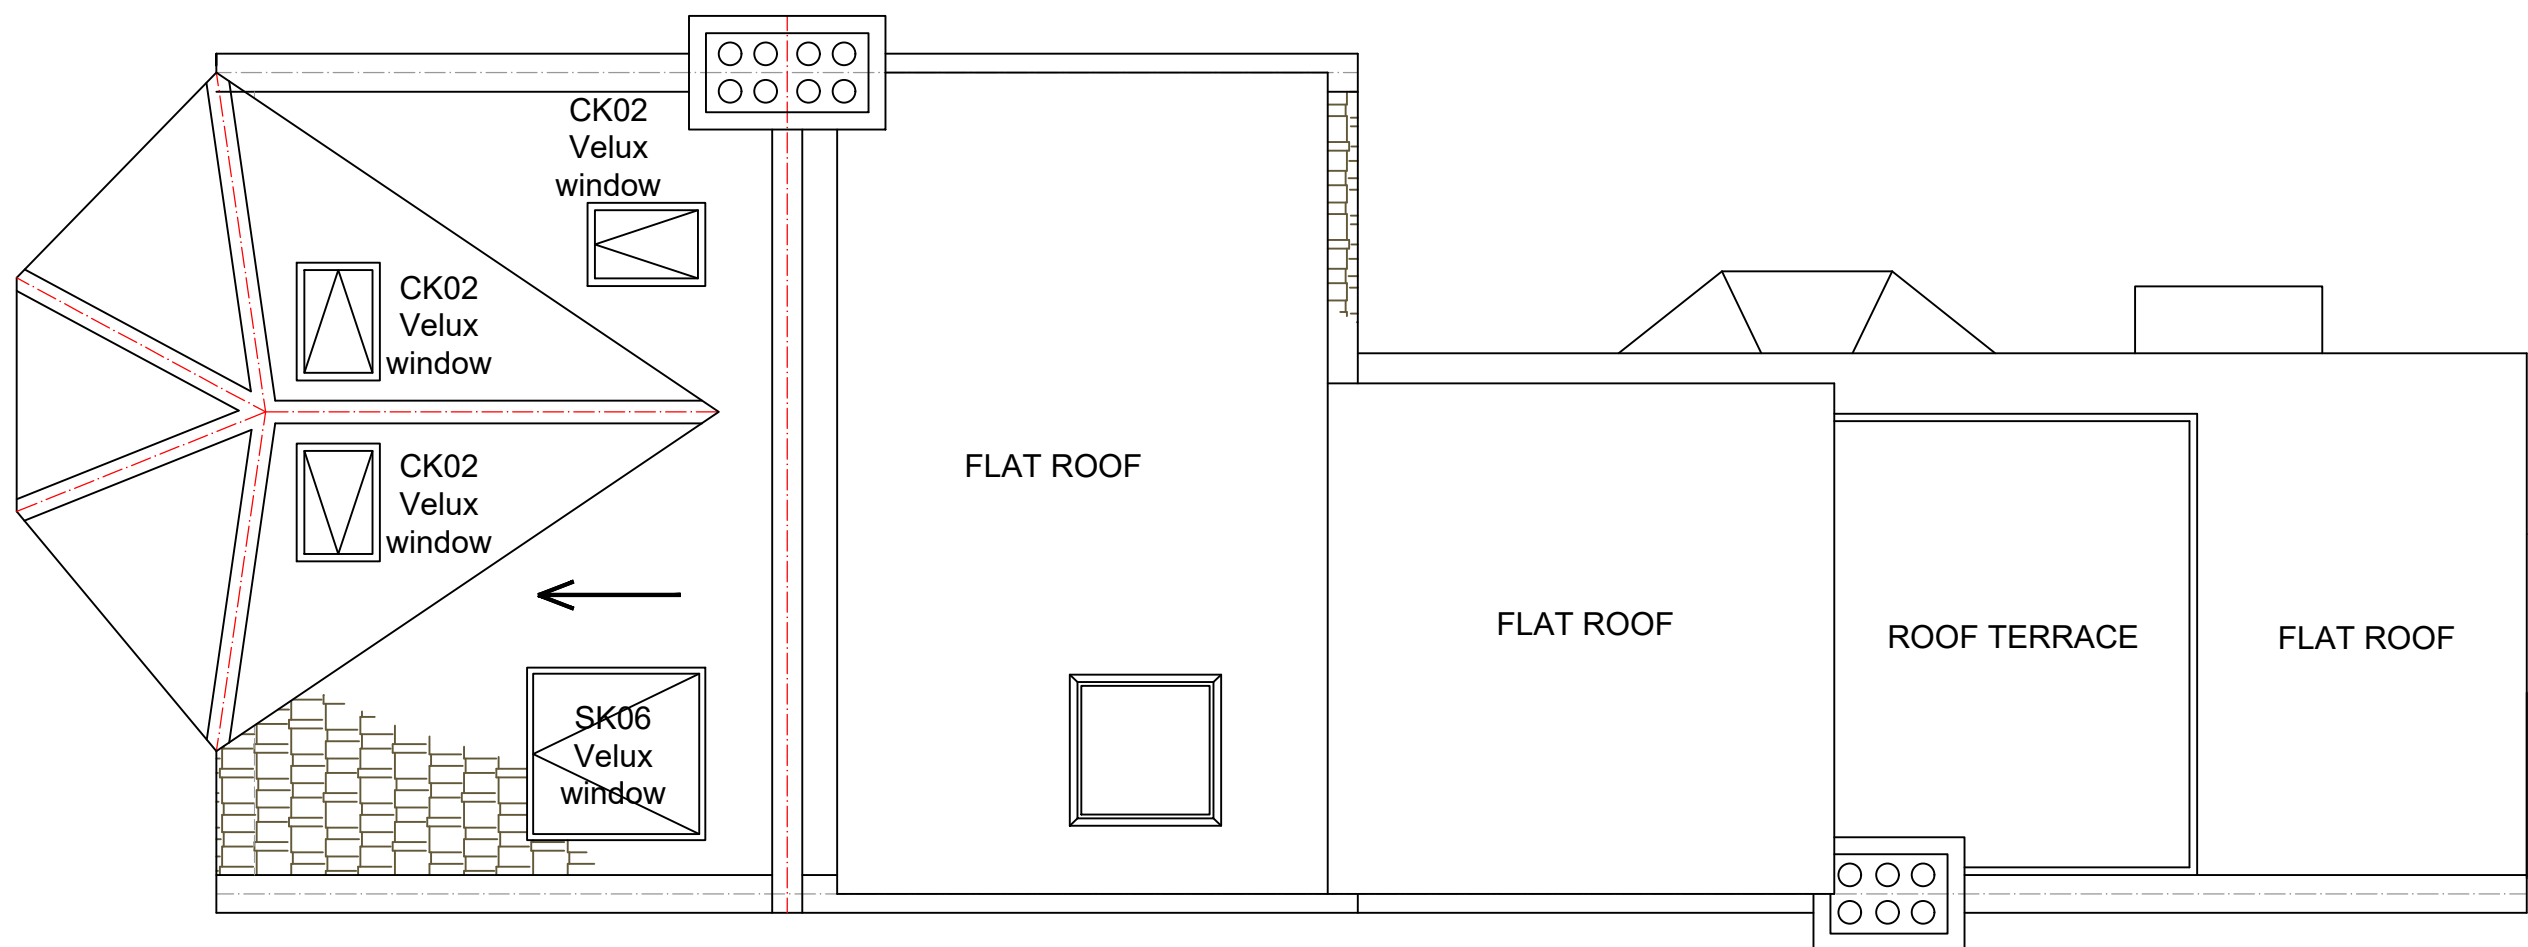

PROPOSED ROOF PLAN
SCALE 1:50

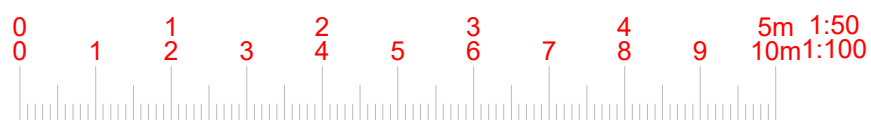

www.FastPlansUK.co.uk

Project: LOFT CONVERSION WITH ROOF
TERRACE PLUS REINSTATE
FRONT PEDIMENT

Address:
24 SEYMOUR ROAD N8 0BE

Scale: 1:50 @ A3 Dwg. no: A09

Drawn by: O.B.S Date Drawn: 07-SEP-2023

For Drawings Tel: 020 3542 1777


E-mail: plans@FastPlansUK.co.uk



EXISTING FRONT ELEVATION
SCALE 1:100



EXISTING REAR ELEVATION
SCALE 1:100

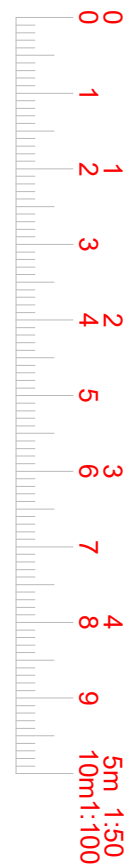

www.FastPlansUK.co.uk

Project: LOFT CONVERSION WITH ROOF
TERRACE PLUS REINSTATE
FRONT PEDIMENT


Address:
24 SEYMOUR ROAD N8 0BE

Scale: 1:100 @ A3 Dwg. no: A10

Drawn by: O.B.S Date Drawn: 07-SEP-2023

For Drawings Tel: 020 3542 1777

E-mail: plans@FastPlansUK.co.uk

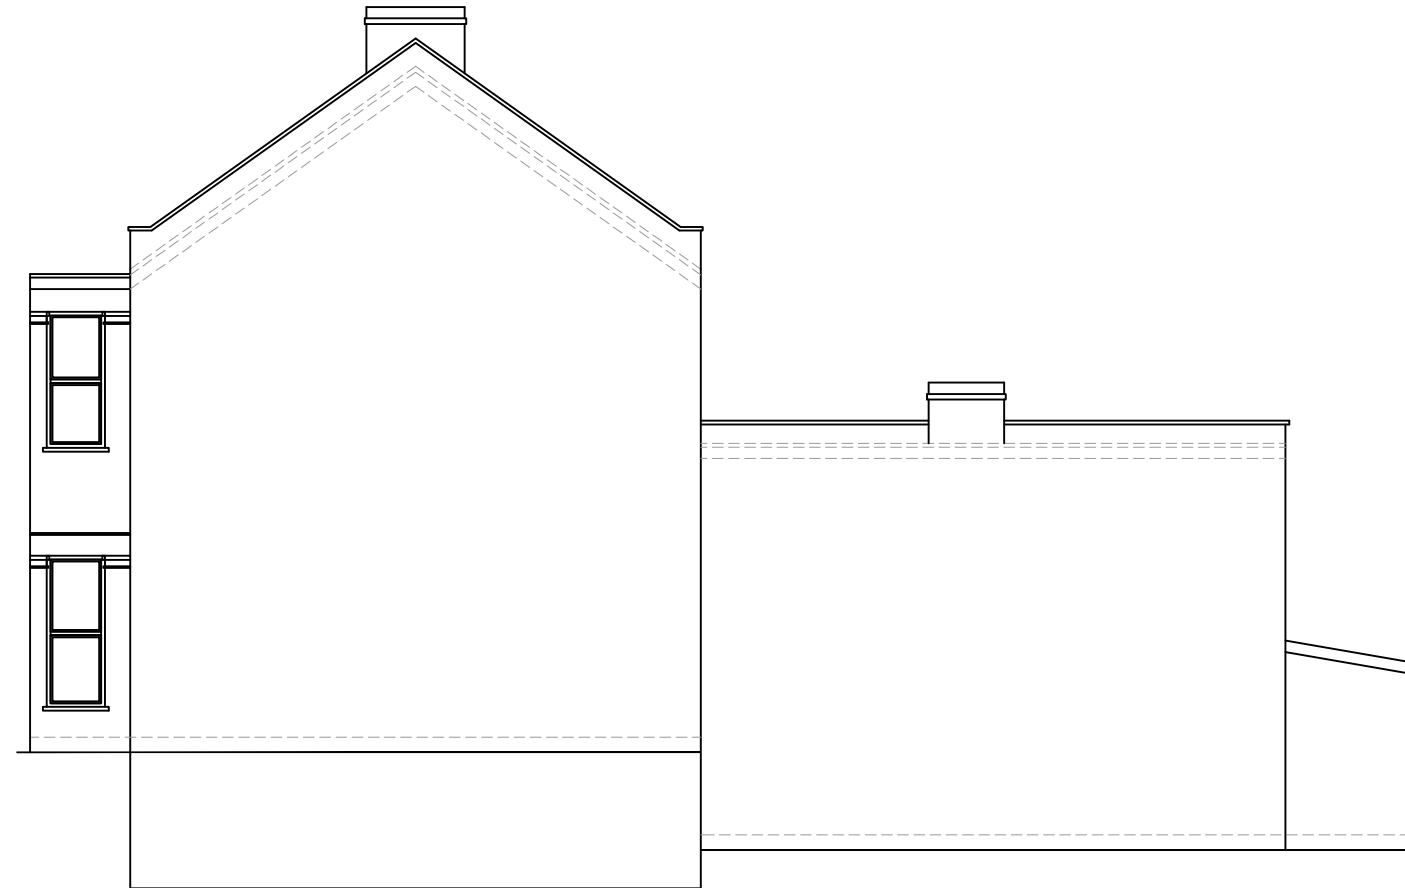

EXISTING ELEVATION SIDE A
SCALE 1:100



EXISTING ELEVATION SIDE B
SCALE 1:100



www.FastPlansUK.co.uk

Project: LOFT CONVERSION WITH ROOF
TERRACE PLUS REINSTATE
FRONT PEDIMENT

Address:
24 SEYMOUR ROAD N8 0BE

Scale: 1:100 @ A3 Dwg. no: A11

Drawn by: O.B.S Date Drawn: 07-SEP-2023

For Drawings Tel: 020 3542 1777

E-mail: plans@FastPlansUK.co.uk



PROPOSED FRONT ELEVATION
SCALE 1:100



PROPOSED REAR ELEVATION
SCALE 1:100



www.FastPlansUK.co.uk


Project: LOFT CONVERSION WITH ROOF
TERRACE PLUS REINSTATE
FRONT PEDIMENT

Address:
24 SEYMOUR ROAD N8 0BE

Scale: 1:100 @ A3	Dwg. no: A12
Drawn by: O.B.S	Date Drawn: 07-SEP-2023

For Drawings Tel: 020 3542 1777

E-mail: plans@FastPlansUK.co.uk

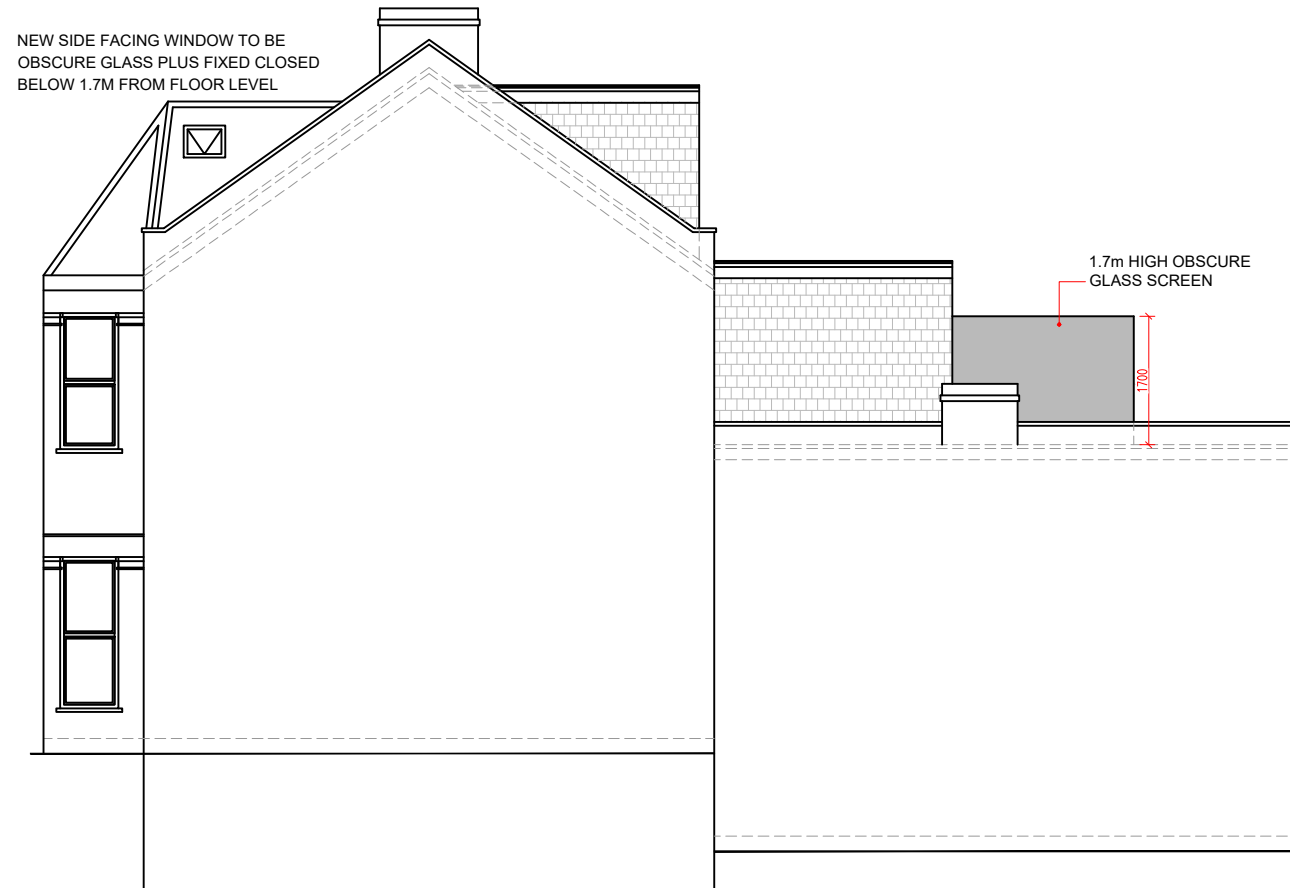


PROPOSED ELEVATION SIDE A
SCALE 1:100

ALL PROPOSED MATERIALS
TO MATCH THOSE OF
EXISTING PROPERTY



PROPOSED ELEVATION SIDE B
SCALE 1:100

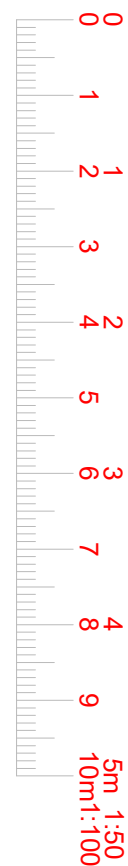

www.FastPlansUK.co.uk

Project: LOFT CONVERSION WITH ROOF
TERRACE PLUS REINSTATE
FRONT PEDIMENT


Address:
24 SEYMOUR ROAD N8 0BE

Scale: 1:100 @ A3 Dwg. no: A13


Drawn by: O.B.S Date Drawn: 07-SEP-2023

For Drawings Tel: 020 3542 1777

E-mail: plans@FastPlansUK.co.uk

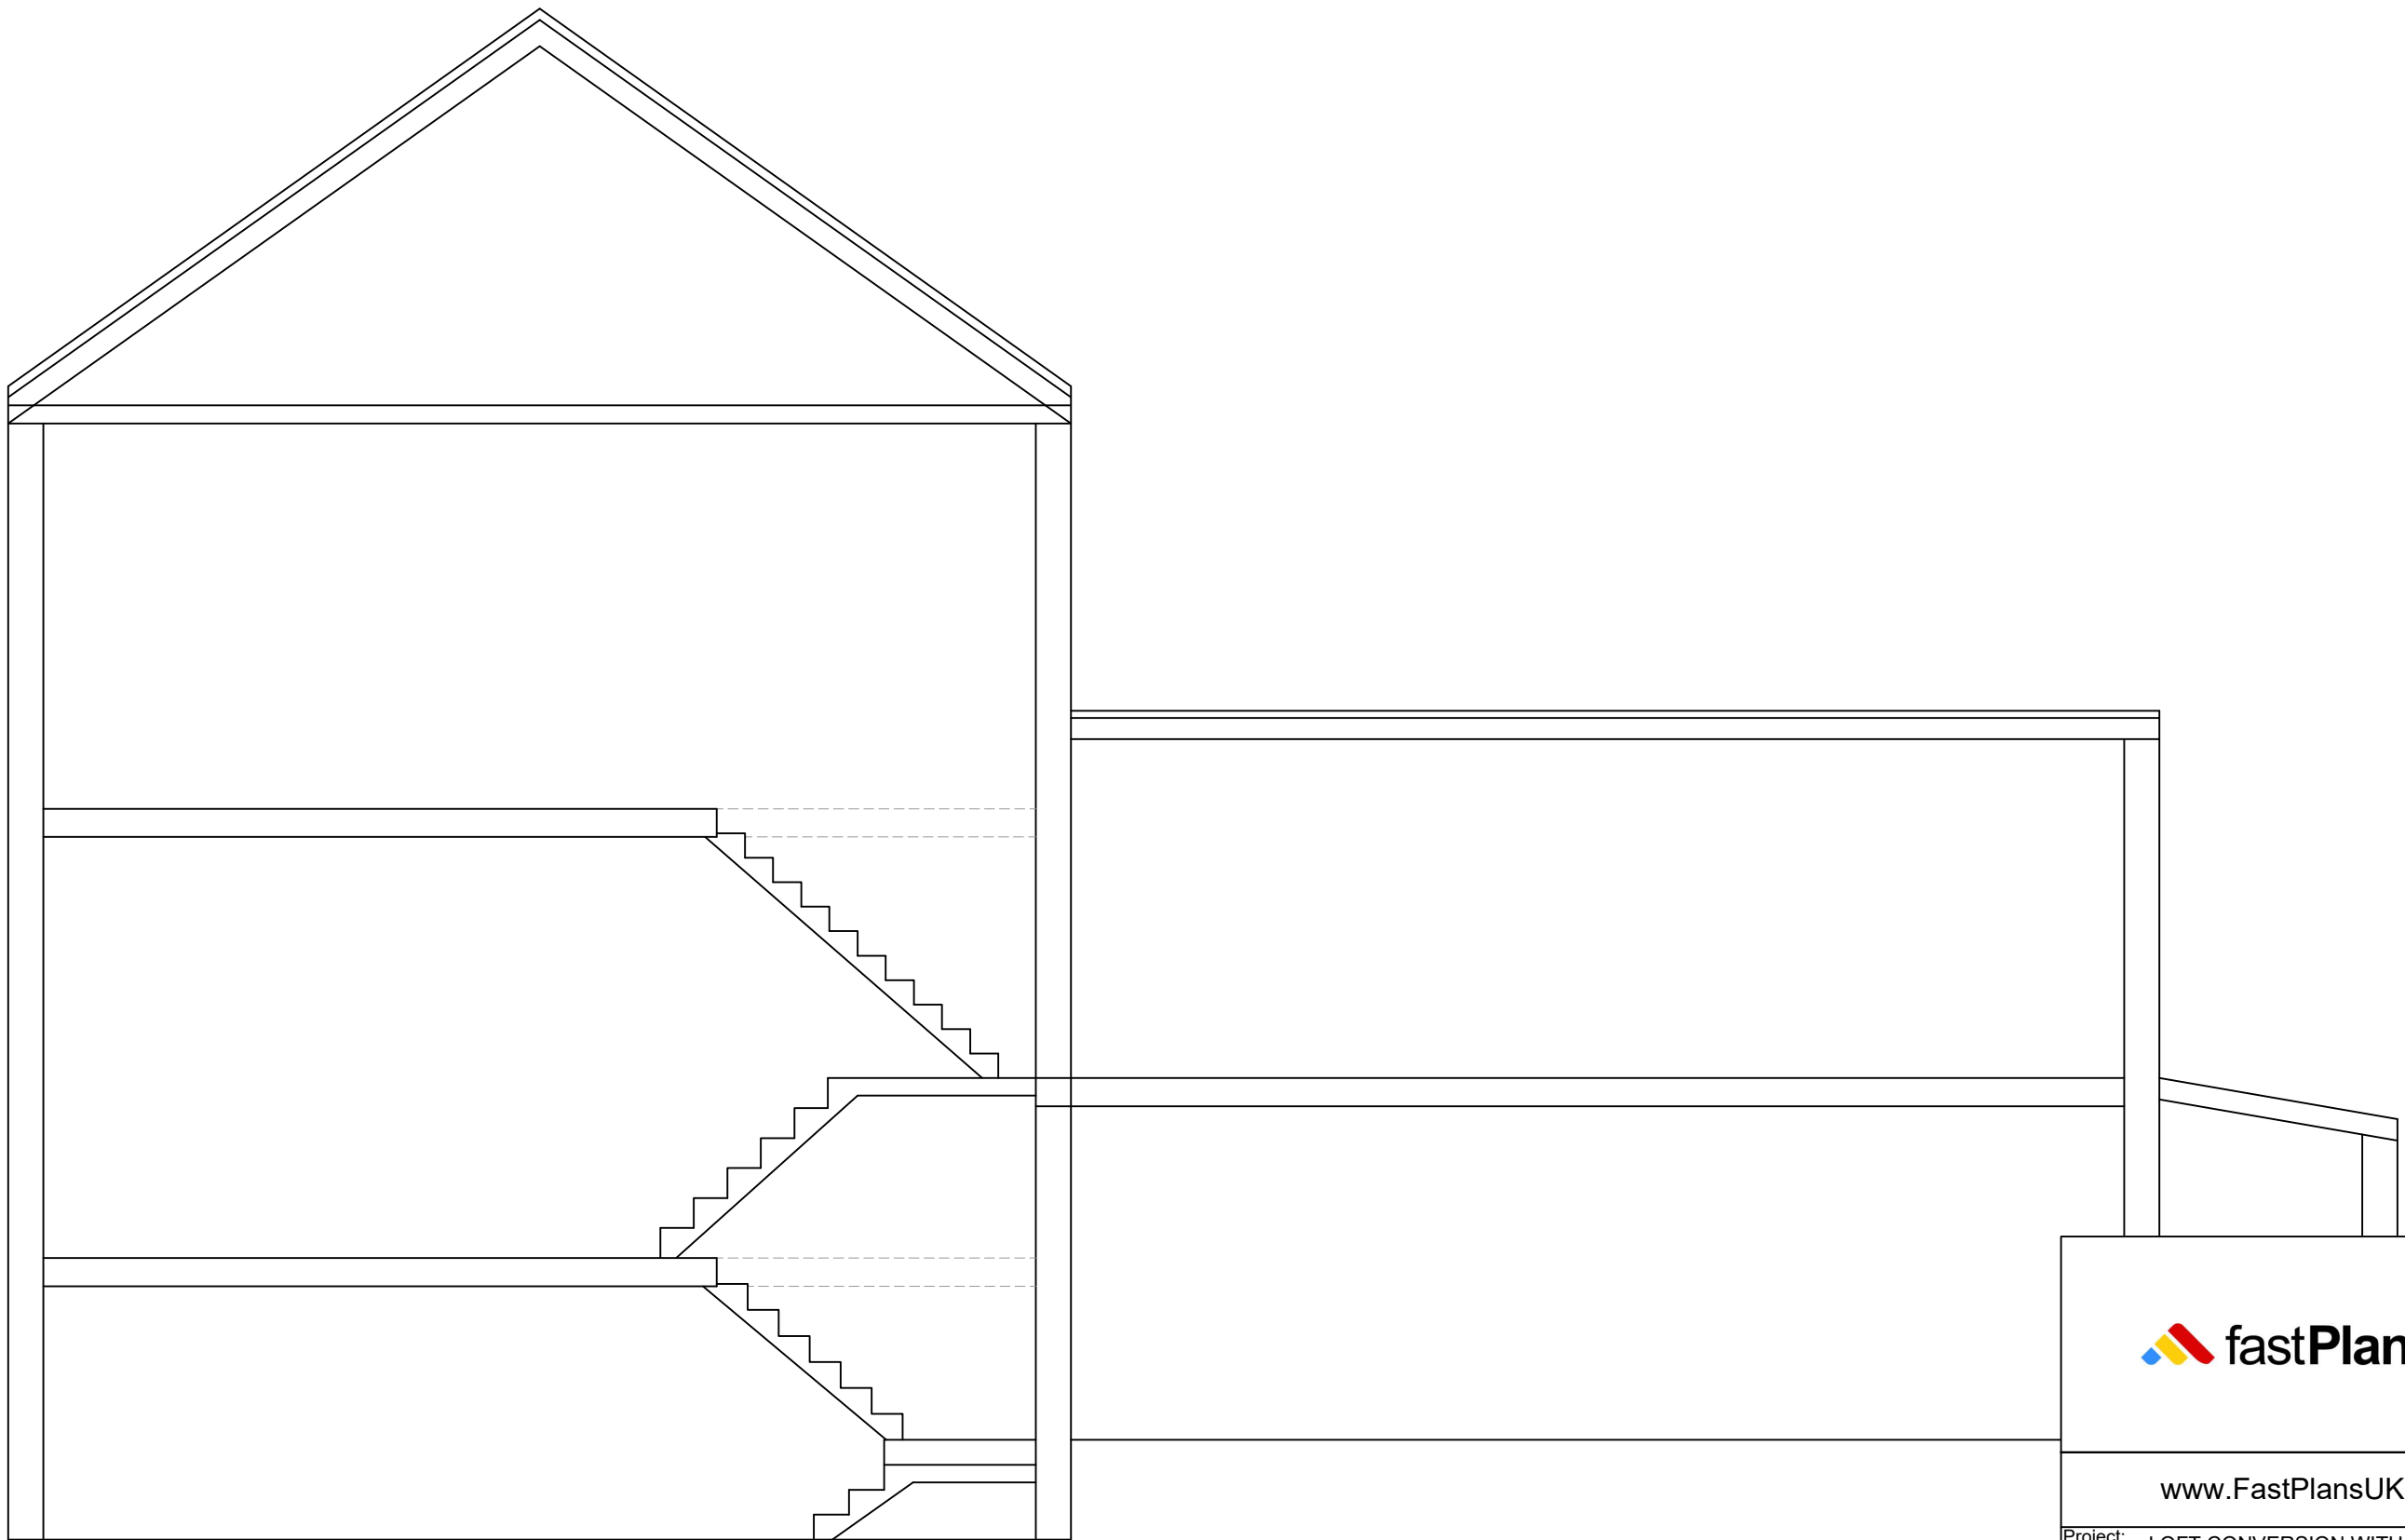

EXISTING SECTION AA
SCALE 1:50

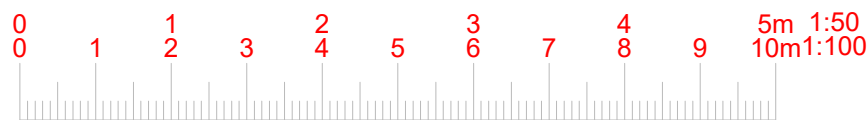

www.FastPlansUK.co.uk


Project: LOFT CONVERSION WITH ROOF
TERRACE PLUS REINSTATE
FRONT PEDIMENT

Address:
24 SEYMOUR ROAD N8 0BE


Scale: 1:50 @ A3	Dwg. no: A14
Drawn by: O.B.S	Date Drawn: 07-SEP-2023

For Drawings Tel: 020 3542 1777

E-mail: plans@FastPlansUK.co.uk

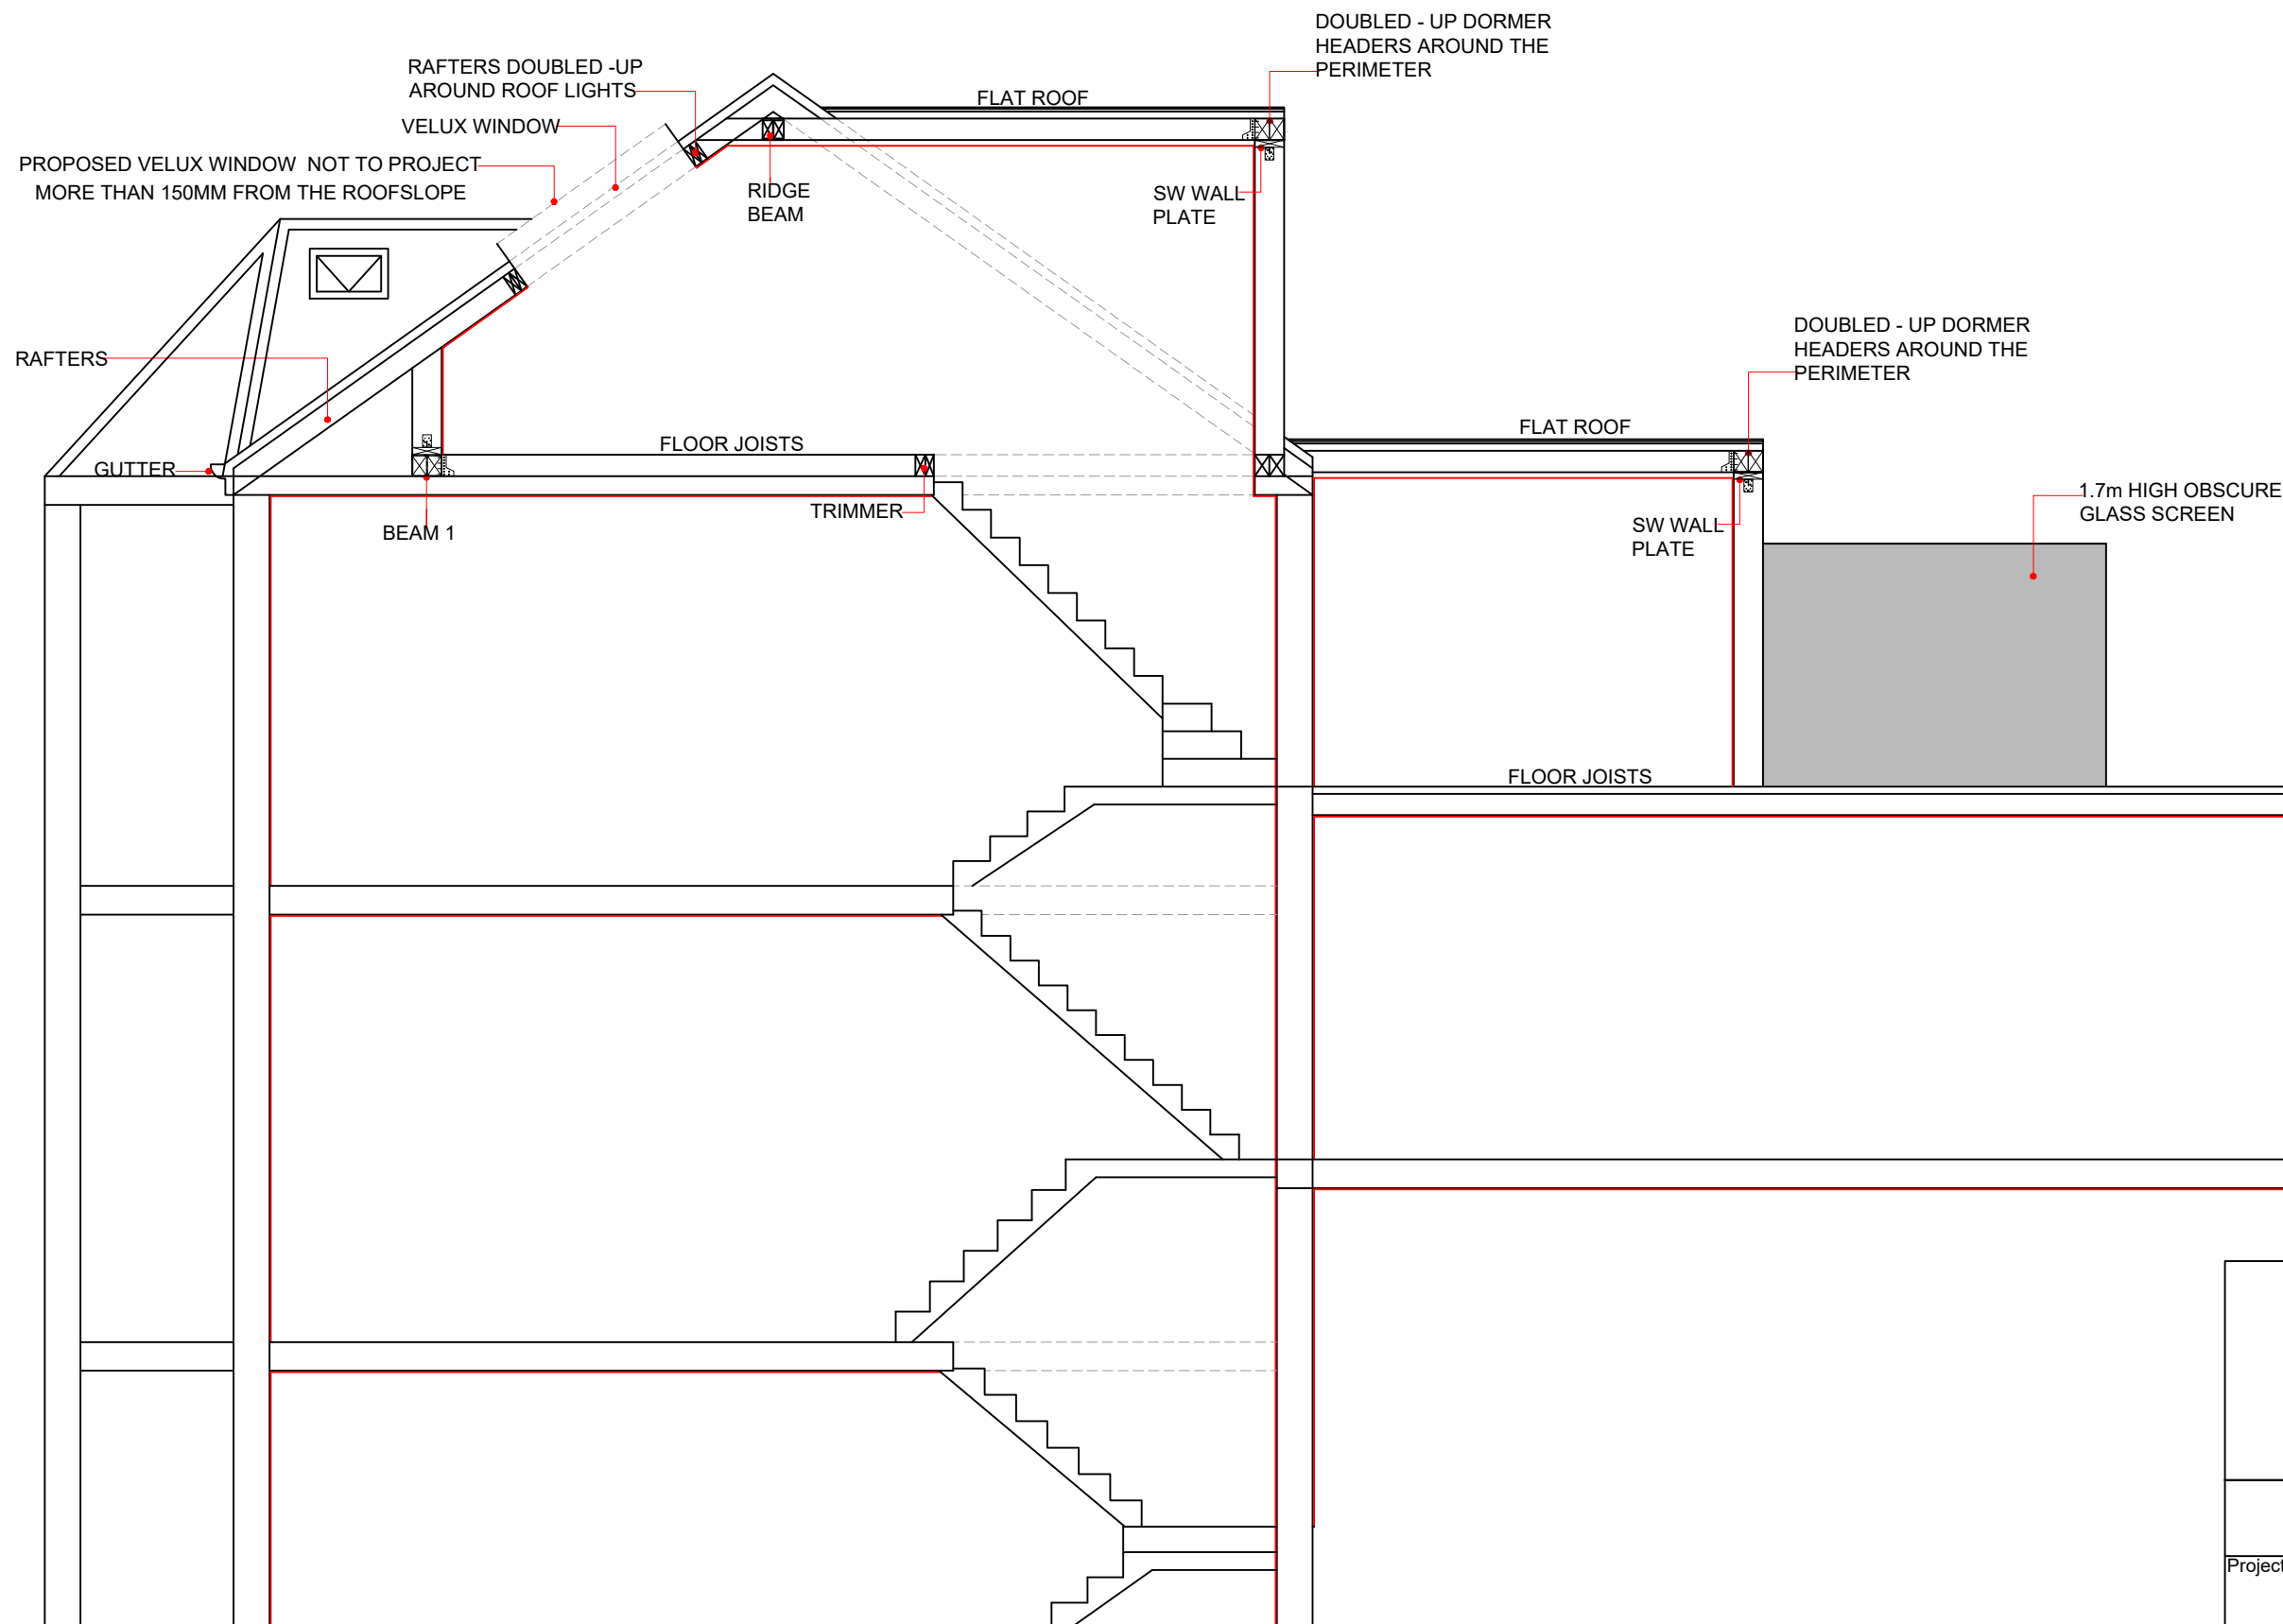

PROPOSED SECTION AA
SCALE 1:50

 

www.FastPlansUK.co.uk

Project: LOFT CONVERSION WITH ROOF
TERRACE PLUS REINSTATE
FRONT PEDIMENT

Address:
24 SEYMOUR ROAD N8 0BE

Scale:
1:50 @ A3


Dwg. no:
A15

Drawn by:
O.B.S


Date Drawn:
07-SEP-2023

For Drawings Tel: 020 3542 1777


E-mail: plans@FastPlansUK.co.uk

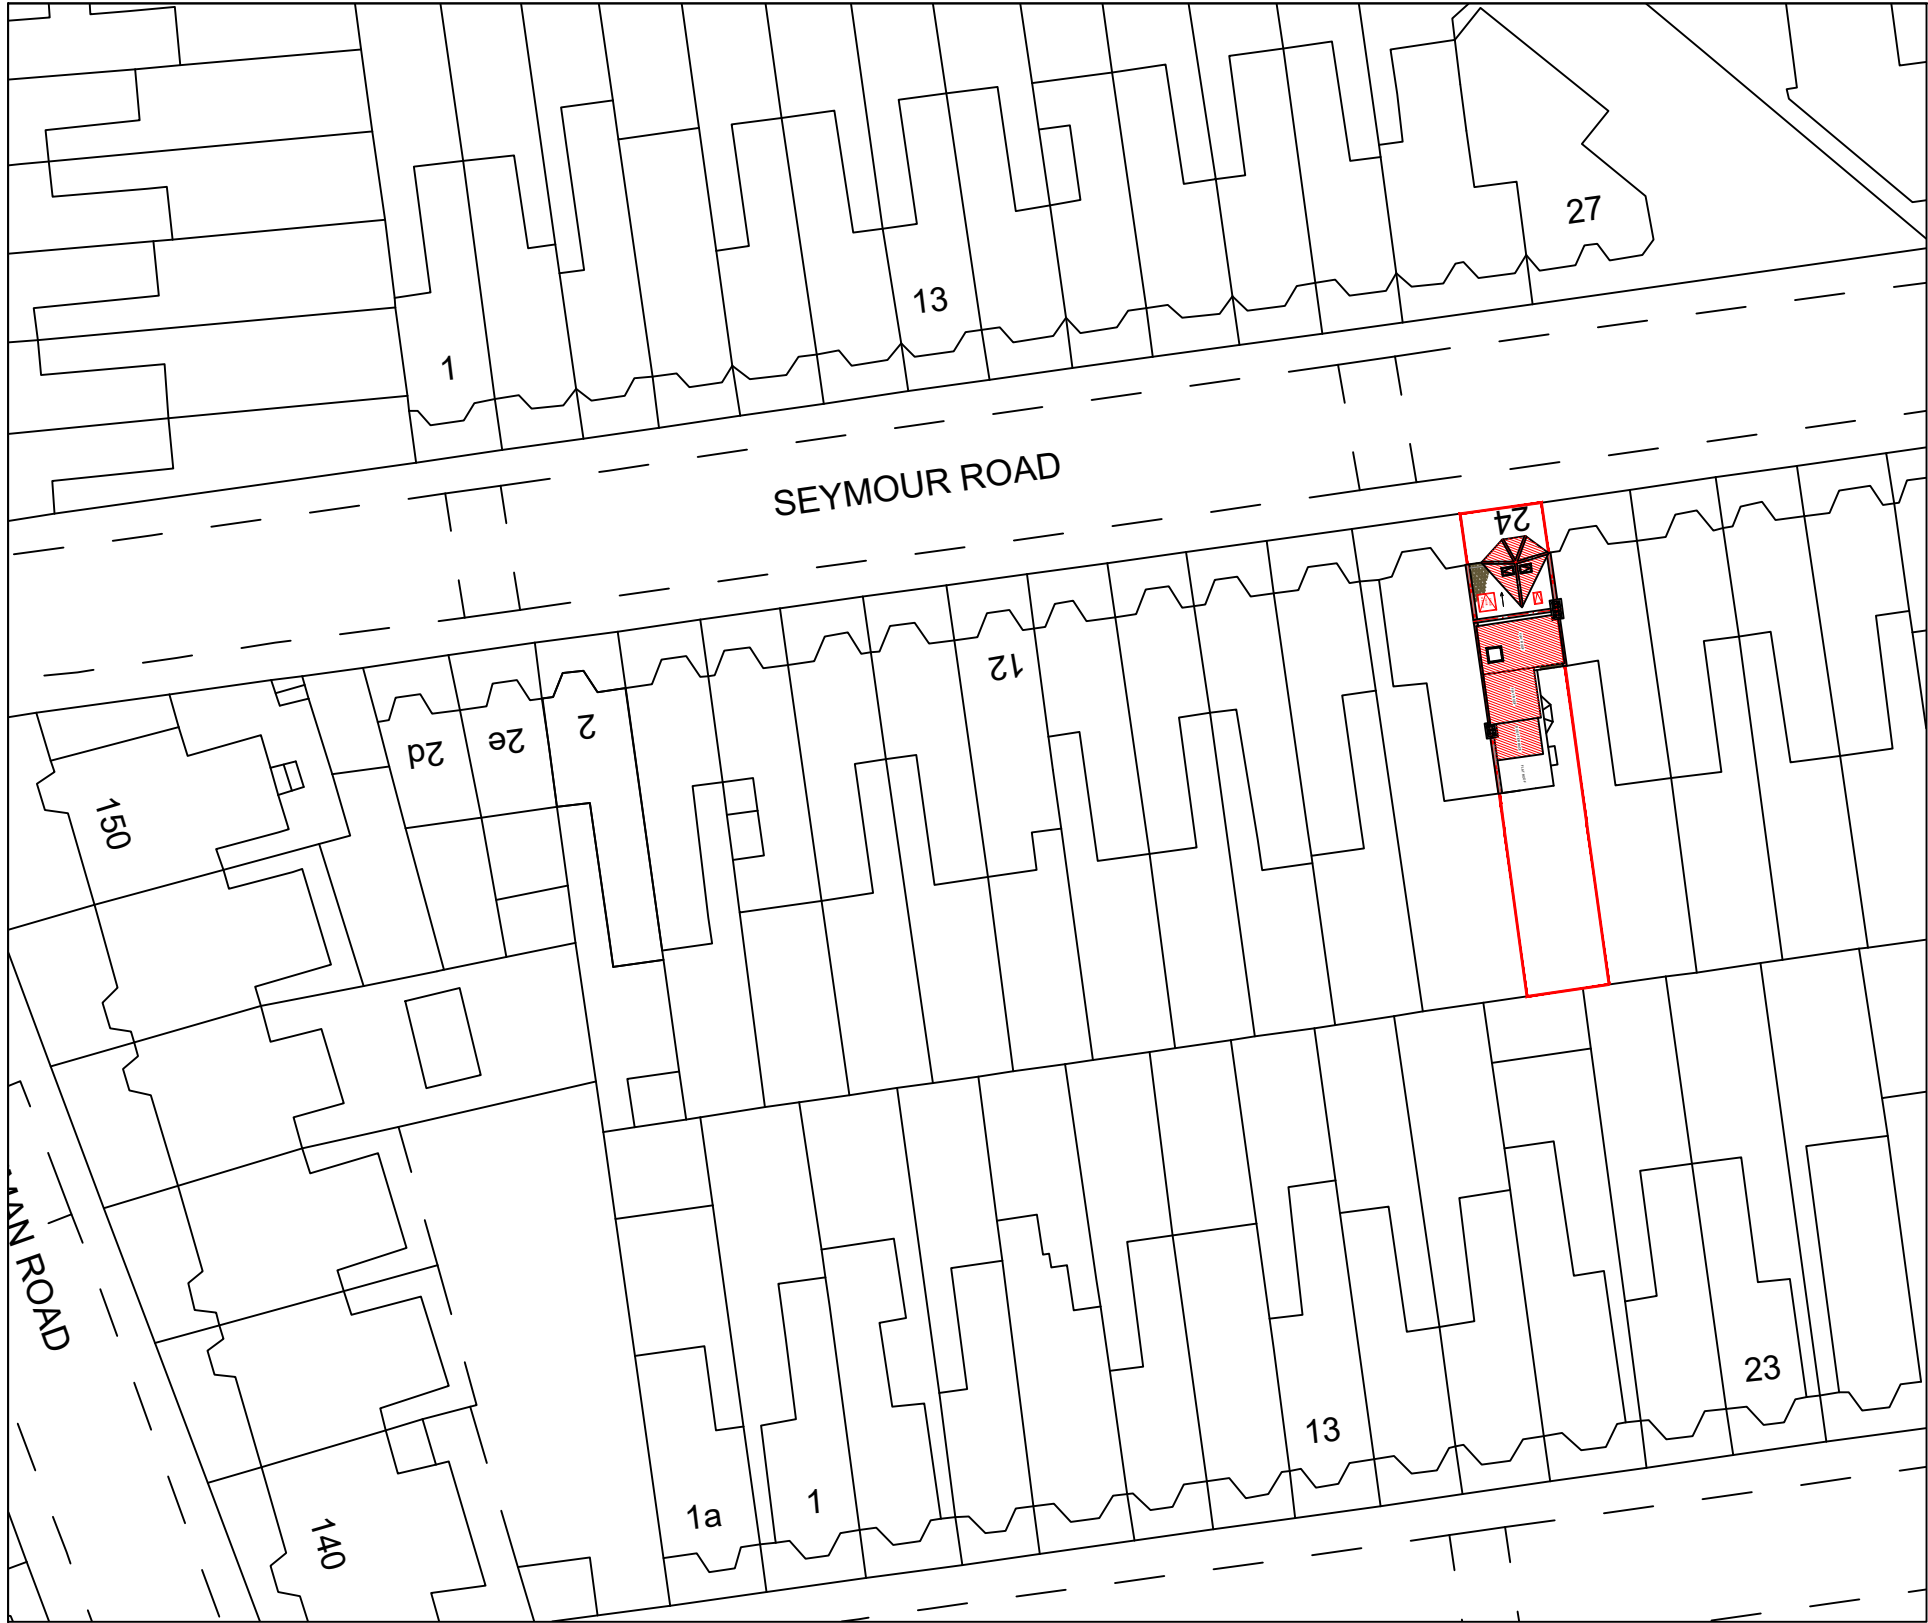

BLOCK PLAN
SCALE 1:500

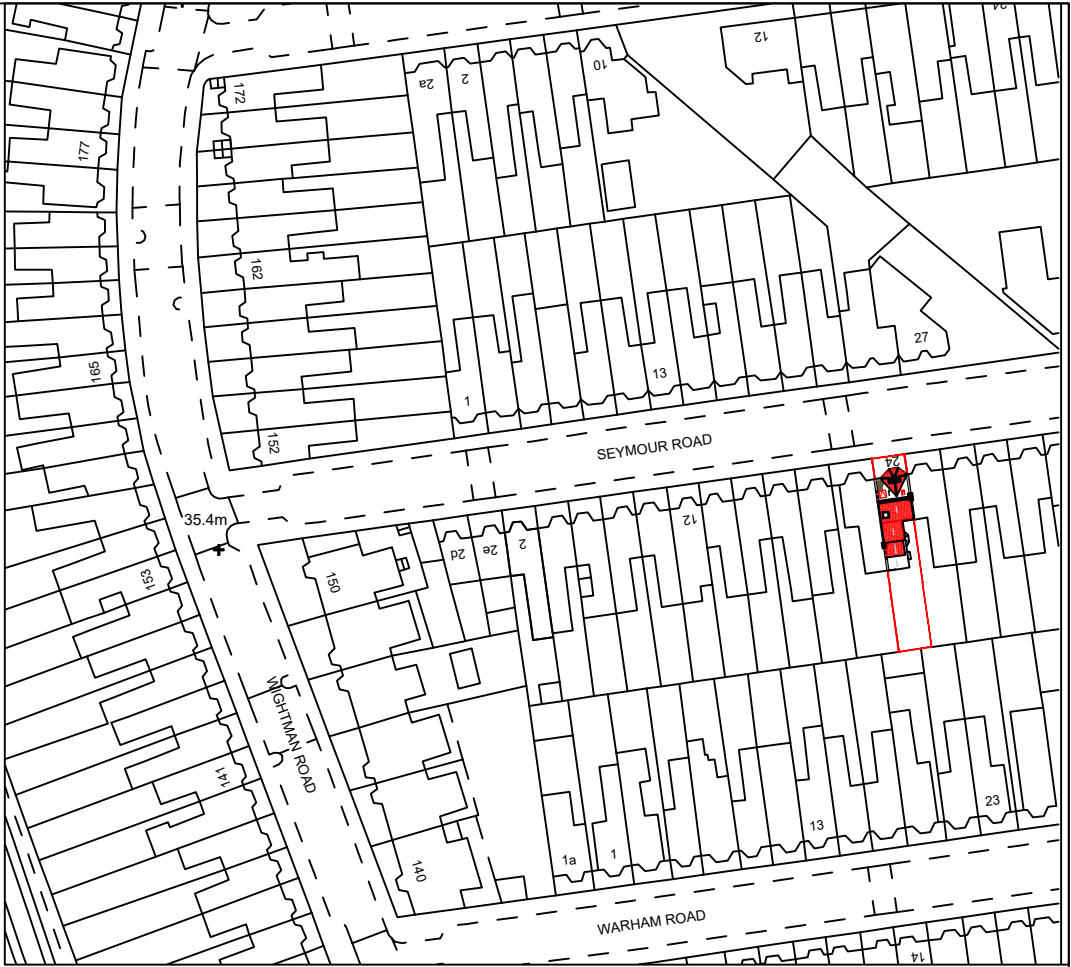

LOCATION PLAN
SCALE 1:1250

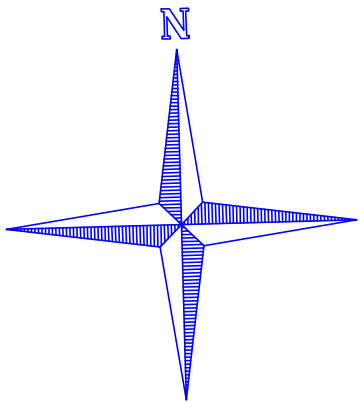

www.FastPlansUK.co.uk

Project: LOFT CONVERSION WITH ROOF
TERRACE PLUS REINSTATE
FRONT PEDIMENT

Address:
24 SEYMOUR ROAD N8 0BE

Scale:
1:500 @ A3

Dwg. no:
A16

Drawn by:
O.B.S

Date Drawn:
07-SEP-2023

For Drawings Tel: 020 3542 1777

E-mail: plans@FastPlansUK.co.uk