



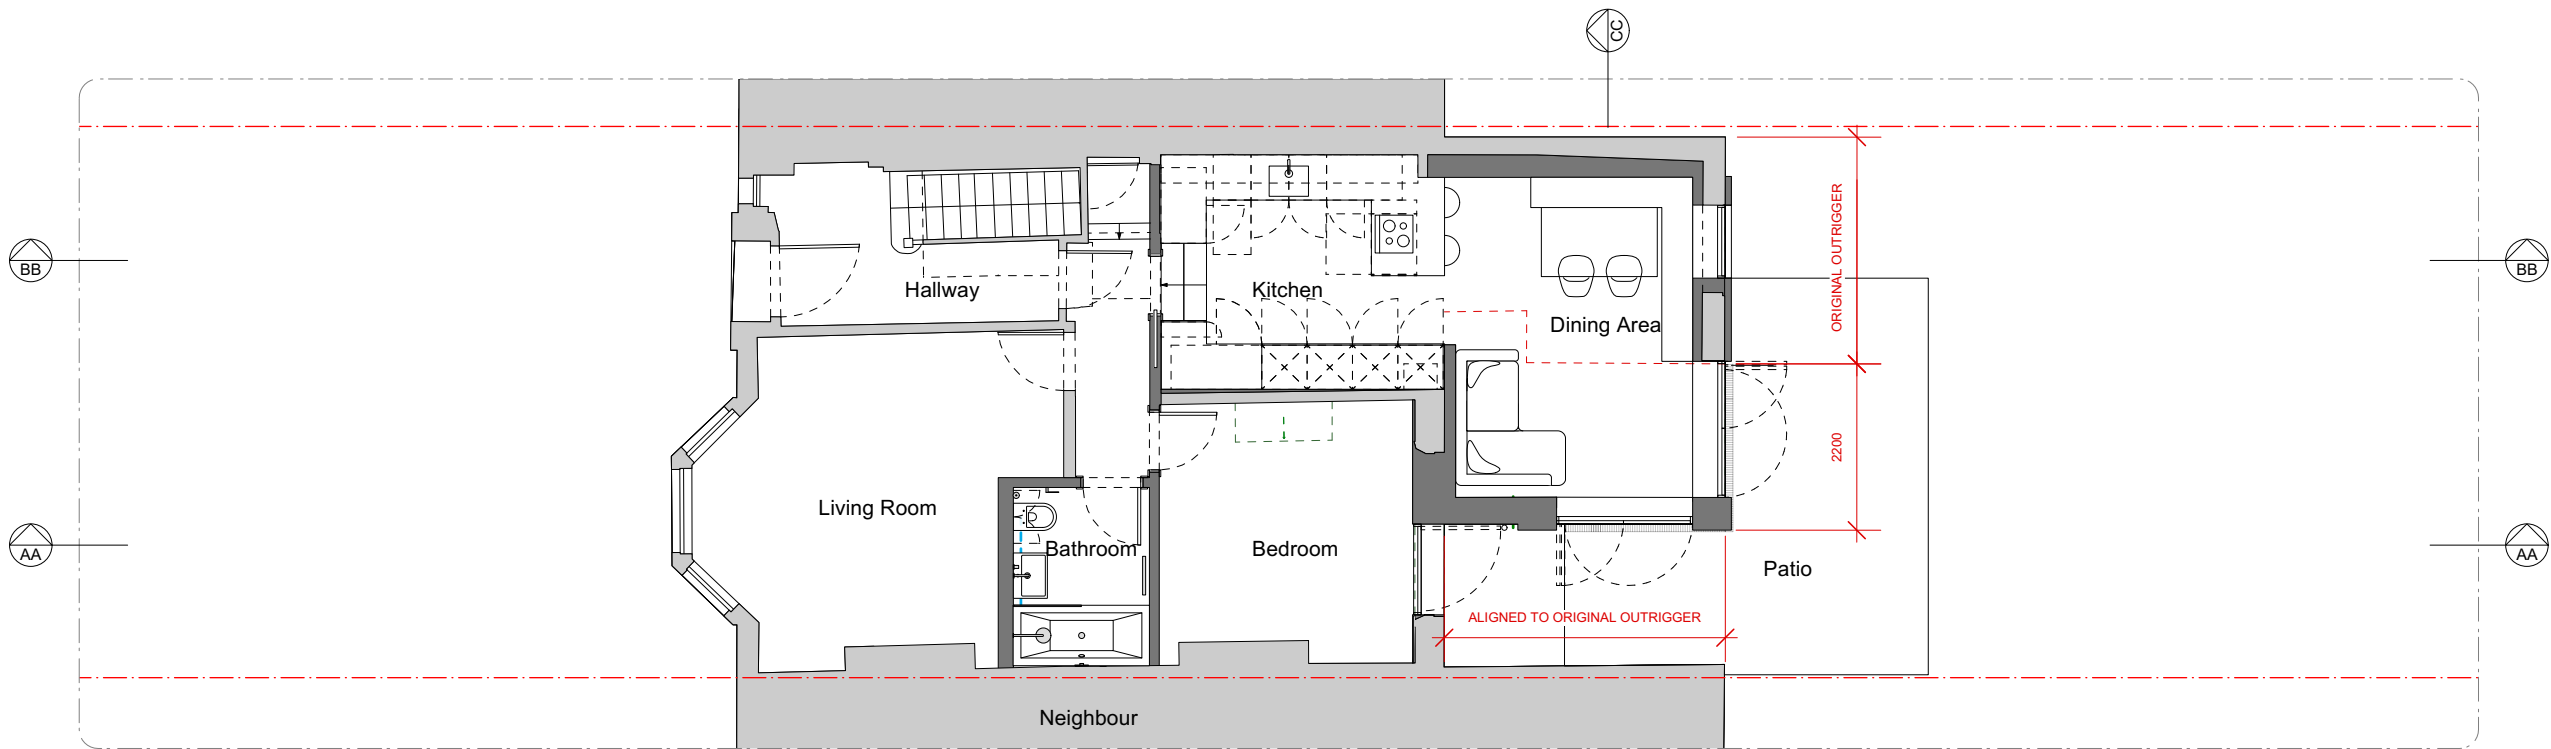

1 Ground Floor Plan

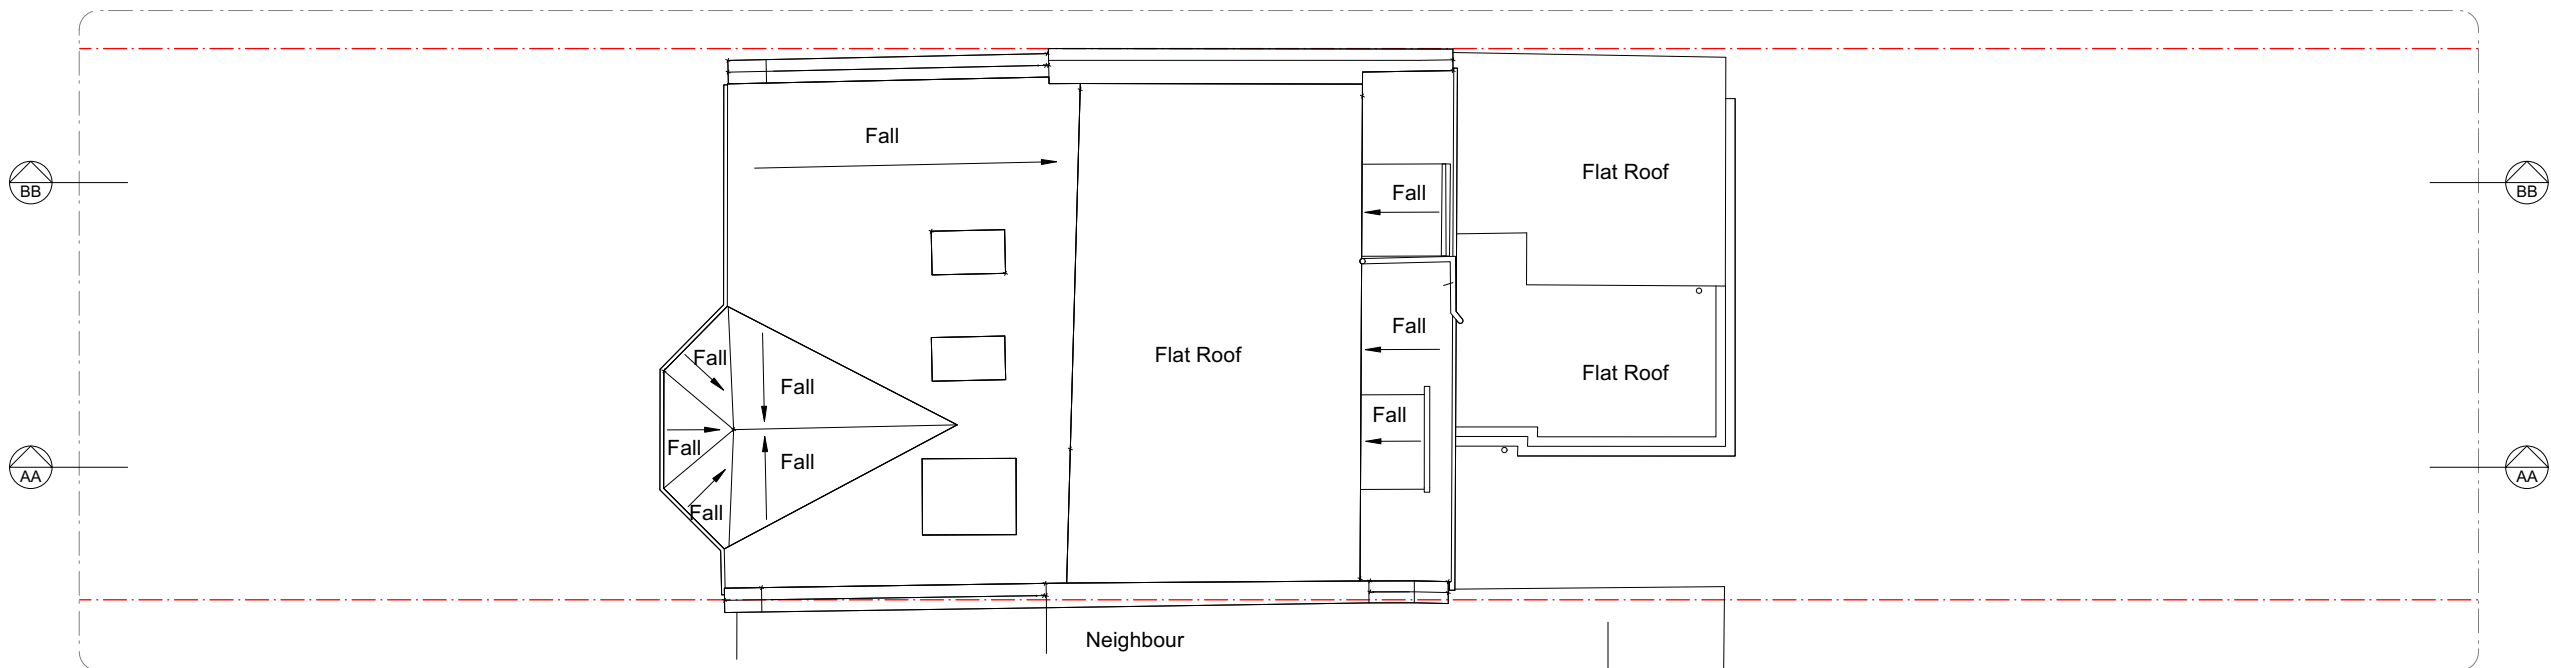

2 Roof Plan

SCALE BAR

0 1 2 3 5m

N

KEY:

- Boundary Line
- Existing structure
- Proposed structure
- Proposed furniture
- Ceiling Lines

-	10.2023	Planning	NR / TB
Rev	Issued	Status & Description	Drawn / Checked

Notes:

All dimensions to be checked on site prior to construction or fabrication of any element. Any discrepancies between figure dimensions reported to Architect for clarification prior to commencing work.

This drawing is to be read in conjunction with all consultants information.

Elements of services are indicated for coordination purposes. For full services layouts refer to Services Engineer's drawings and specification.

Elements of structure are indicated for coordination purposes. For full structural layouts refer to Structural Engineer's drawings and specification.

(C) Trevor Brown Architect Ltd. All rights described in chapter IV of the Copyright Designs and Patents Act 1988 have been asserted.

tba

Job
Denton Road

Address
62 Denton Road, London N8 9NT

Status
Planning

Drawing title
Proposed Floor Plans

Scale
1:100@A3

Drawing number
184_1001

Revision
-


Trevor Brown Architect Ltd.
www.trevorbrownarchitect.co.uk
+44 (0) 20 8826 1486
Suite 315, Ashley House, 235-239 High Road, London. N22 8HF



1 Section AA



3 Section CC

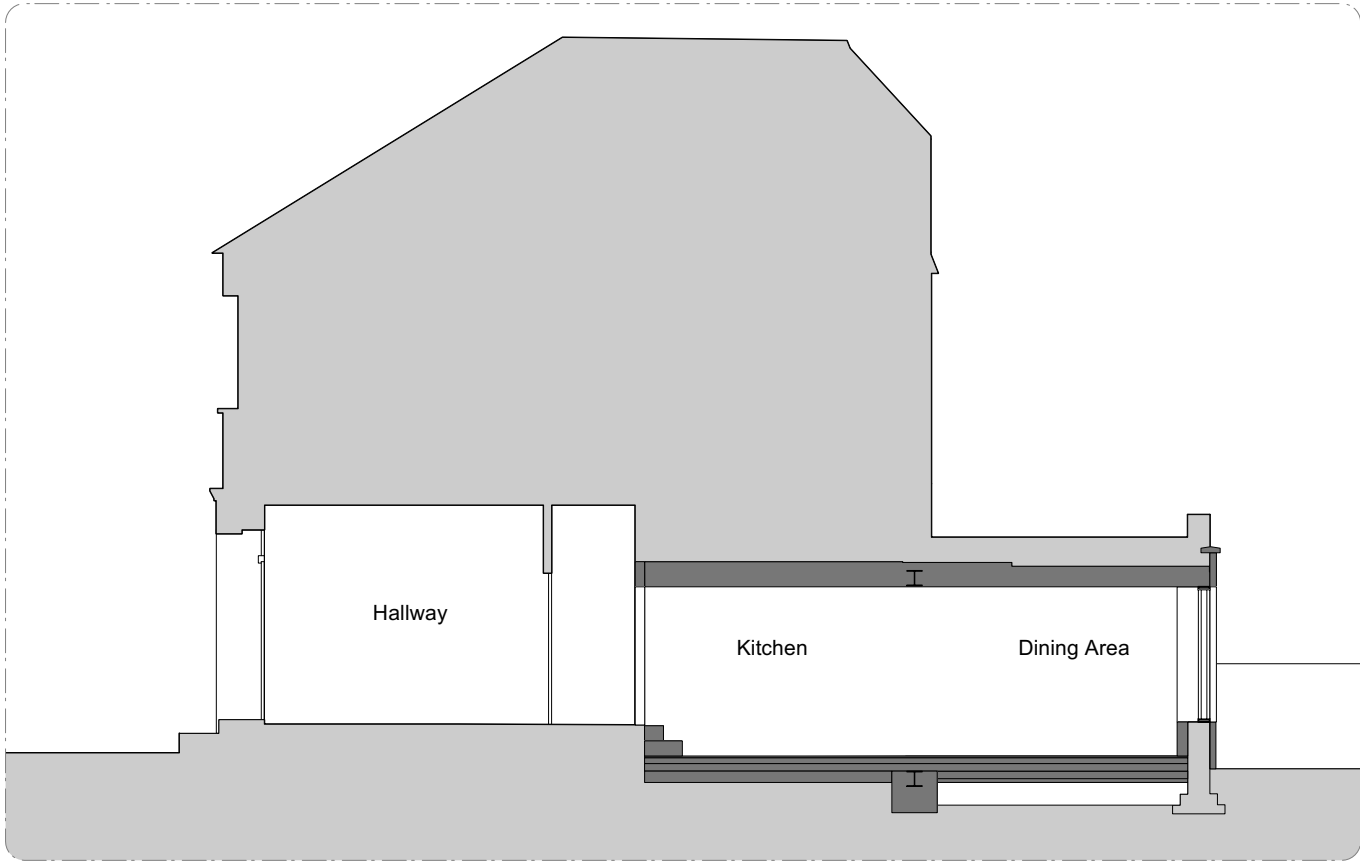

2 Section BB

SCALE BAR
0 1 2 3 5m

- KEY:
- Boundary Line
 - Existing structure
 - Proposed structure
 - Proposed furniture
 - Ceiling Lines

-	10.2023	Planning	NR / TB
Rev	Issued	Status & Description	Drawn / Checked

Notes:

All dimensions to be checked on site prior to construction or fabrication of any element. Any discrepancies between figure dimensions reported to Architect for clarification prior to commencing work.

This drawing is to be read in conjunction with all consultants information.

Elements of services are indicated for coordination purposes. For full services layouts refer to Services Engineer's drawings and specification.

Elements of stucture are indicated for coordination purposes. For full structural layouts refer to Structural Engineer's drawings and specification.

(C) Trevor Brown Architect Ltd. All rights desccribed in chapter IV of the Copyright Designs and Patents Act 1988 have been asserted.

tba

Job
Denton Road

Address
62 Denton Road, London N8 9NT

Status
Planning

Drawing title
Proposed Sections

Scale
1:100@A3

Drawing number
184_1100

Revision
-

Trevor Brown Architect Ltd.
www.trevorbrownarchitect.co.uk
+44 (0) 20 8826 1486
Suite 315, Ashley House, 235-239 High Road, London. N22 8HF



- KEY:
- Boundary Line
 - Existing structure
 - Proposed structure
 - Proposed furniture
 - Ceiling Lines

-	10.2023	Planning	NR / TB
Rev	Issued	Status & Description	Drawn / Checked

Notes:

All dimensions to be checked on site prior to construction or fabrication of any element. Any discrepancies between figure dimensions reported to Architect for clarification prior to commencing work.

This drawing is to be read in conjunction with all consultants information.

Elements of services are indicated for coordination purposes. For full services layouts refer to Services Engineer's drawings and specification.

Elements of stucture are indicated for coordination purposes. For full structural layouts refer to Structural Engineer's drawings and specification.

(C) Trevor Brown Architect Ltd. All rights described in chapter IV of the Copyright Designs and Patents Act 1988 have been asserted.

tba

Job
Denton Road

Address
62 Denton Road, London N8 9NT

Status
Planning

Drawing title
Proposed Elevations

Scale
1:100@A3

Drawing number
184_1200

Revision
-

Trevor Brown Architect Ltd.
www.trevorbrownarchitect.co.uk
+44 (0) 20 8826 1486
Suite 315, Ashley House, 235-239 High Road, London. N22 8HF