
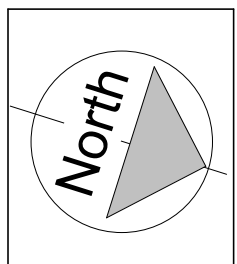


 Property Boundary

Property Boundary Area= 298 sqm


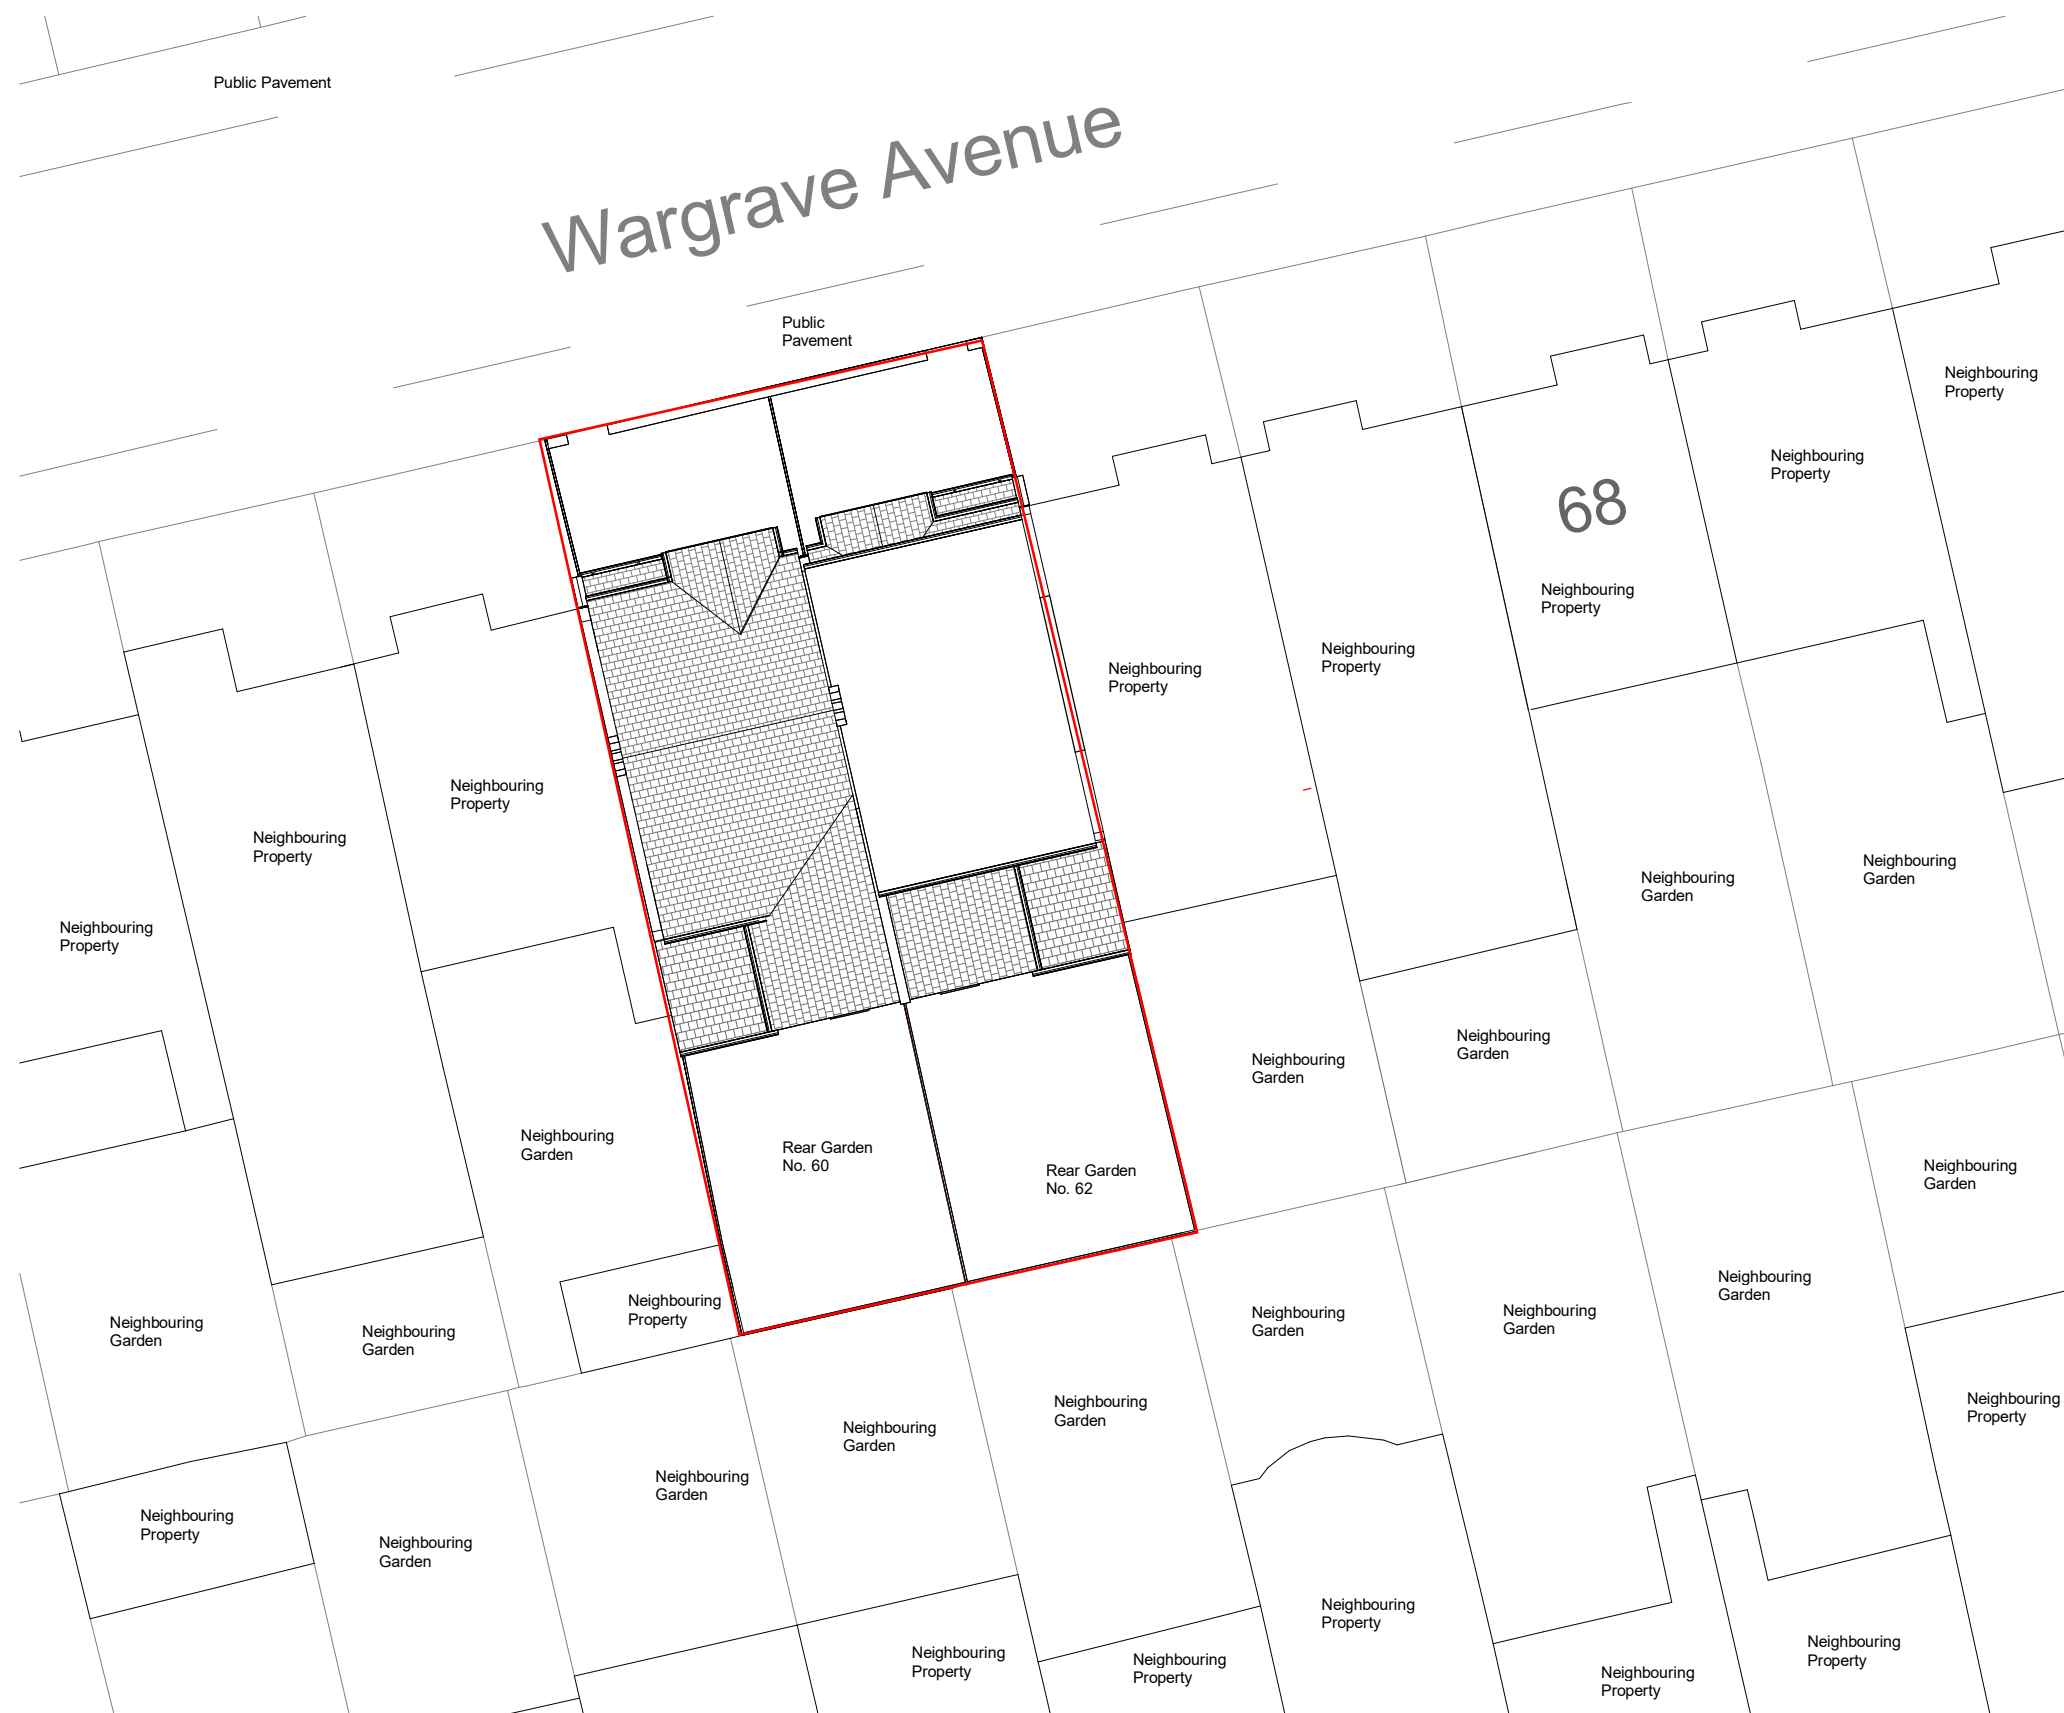


NOTES:
CONTRACTORS MUST VERIFY ALL DIMENSIONS AT THE SITE BEFORE COMMENCING ANY WORK.
NO CONSTRUCTION WORK BEFORE BUILDING CONTROL APPROVAL AND STRUCTURAL ENGINEER CONFIRMATION.
ANY DISCREPANCIES TO BE REPORTED TO GRIDKUNE.
ALL DRAWINGS ARE TO BE READ IN CONJUNCTION WITH ALL RELEVANT DRAWINGS AND SPECIFICATIONS.

Rev	Description	Date

PROJECT TITLE 60-62 Wargrave Avenue, Haringey, N15 6UB			DRAWING TITLE Proposed OS Map and Location Plan		
			CLIENT Mr Heuberger		
Date Sept' 23	Project number 7586	Drawing number PR-L001	Scale (@ A3) As indicated	Drawn by Niloufar	

Wargrave Avenue

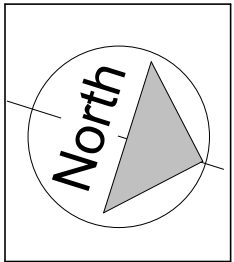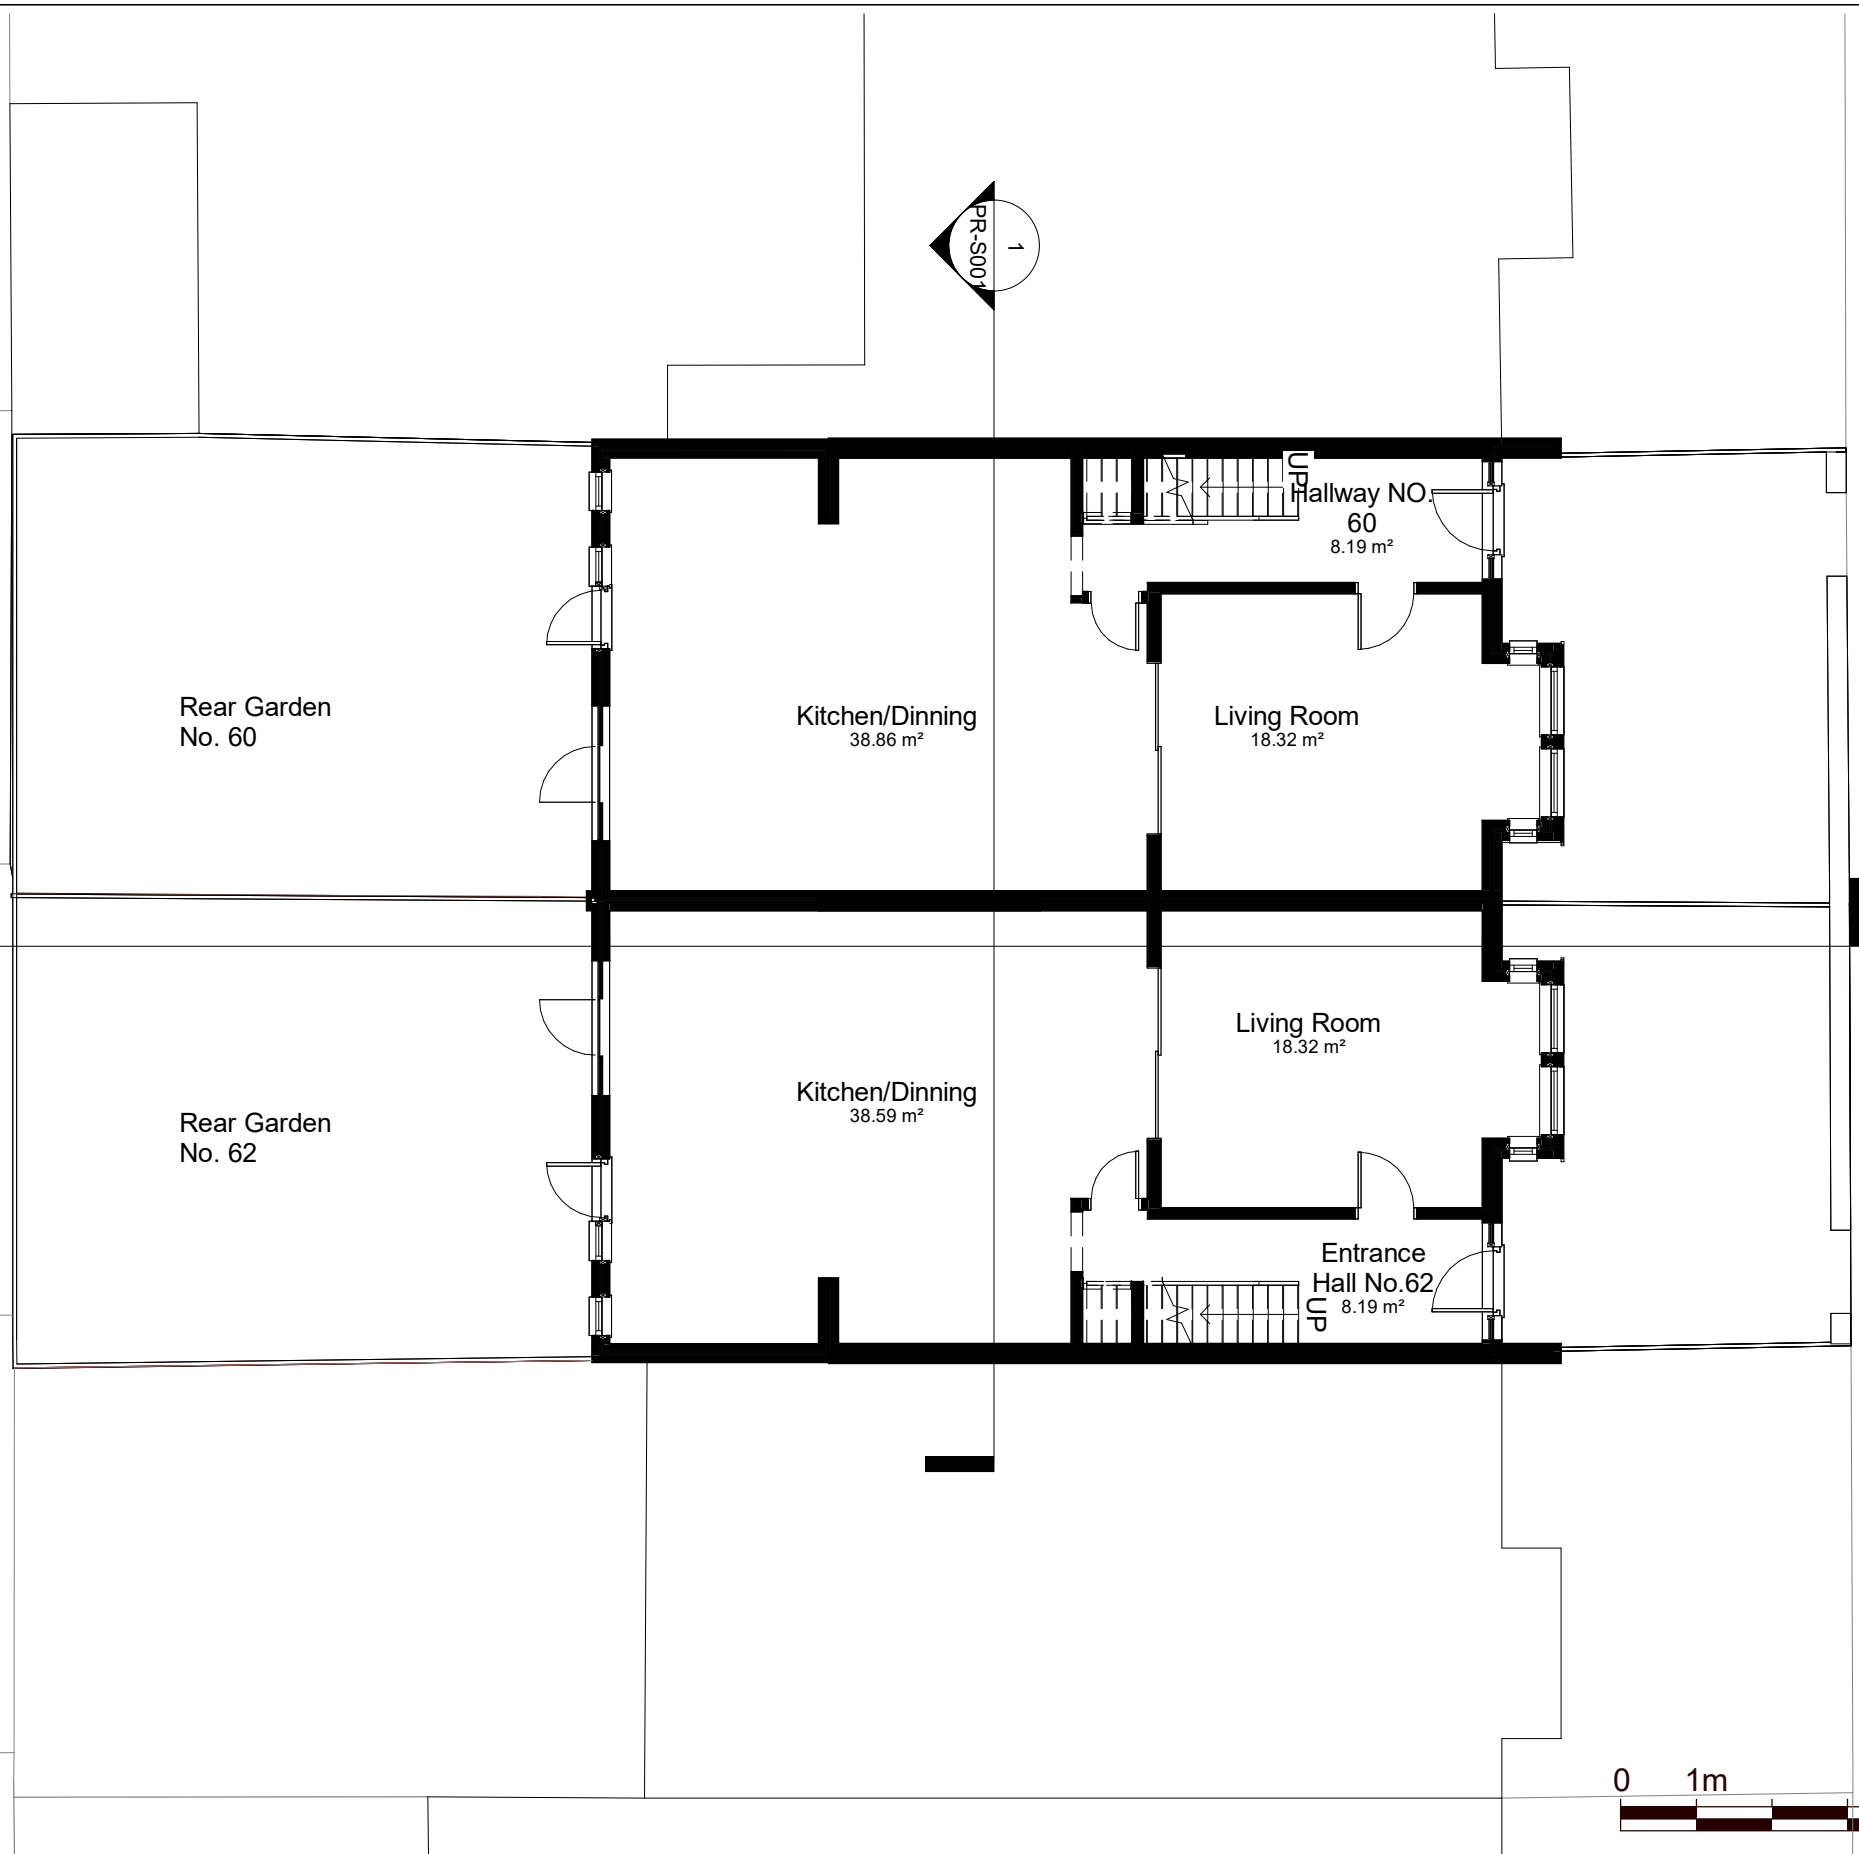


NOTES:
CONTRACTORS MUST VERIFY ALL DIMENSIONS AT THE SITE BEFORE COMENCING ANY WORK.
NO CONSTRUCTION WORK BEFORE BUILDING CONTROL APPROVAL AND STRUCTURAL ENGINEER CONFIRMATION.
ANY DISCREPANCIES TO BE REPORTED TO GRIDKUNE.
ALL DRAWINGS ARE TO BE READ IN CONJUNCTION WITH ALL RELEVANT DRAWINGS AND SPECIFICATIONS.

Rev	Description	Date

PROJECT TITLE			DRAWING TITLE	
60-62 Wargrave Avenue, Haringey, N15 6UB			Proposed Ground Floor Plan	
			CLIENT	
			Mr Heuberger	
Date	Project number	Drawing number	Scale (@ A3)	Drawn by
Sept' 23	7586	PR-P001	1 : 100	Niloufar



Wargrave Avenue

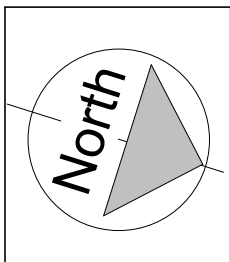

NOTES:
CONTRACTORS MUST VERIFY ALL DIMENSIONS AT THE SITE BEFORE COMENCING ANY WORK.
NO CONSTRUCTION WORK BEFORE BUILDING CONTROL APPROVAL AND STRUCTURAL ENGINEER CONFIRMATION.
ANY DISCREPANCIES TO BE REPORTED TO GRIDKUNE.
ALL DRAWINGS ARE TO BE READ IN CONJUNCTION WITH ALL RELEVANT DRAWINGS AND SPECIFICATIONS.



Rev	Description	Date

PROJECT TITLE		
60-62 Wargrave Avenue, Haringey, N15 6UB		
Date	Project number	Drawing number
Sept' 23	7586	PR-P002

DRAWING TITLE	
Proposed First Floor Plan	
CLIENT	
Mr Heuberger	
Scale (@ A3)	Drawn by
1 : 100	Niloufar



Wargrave Avenue

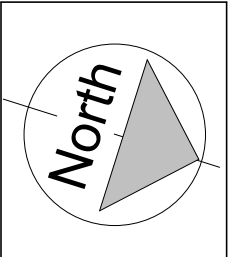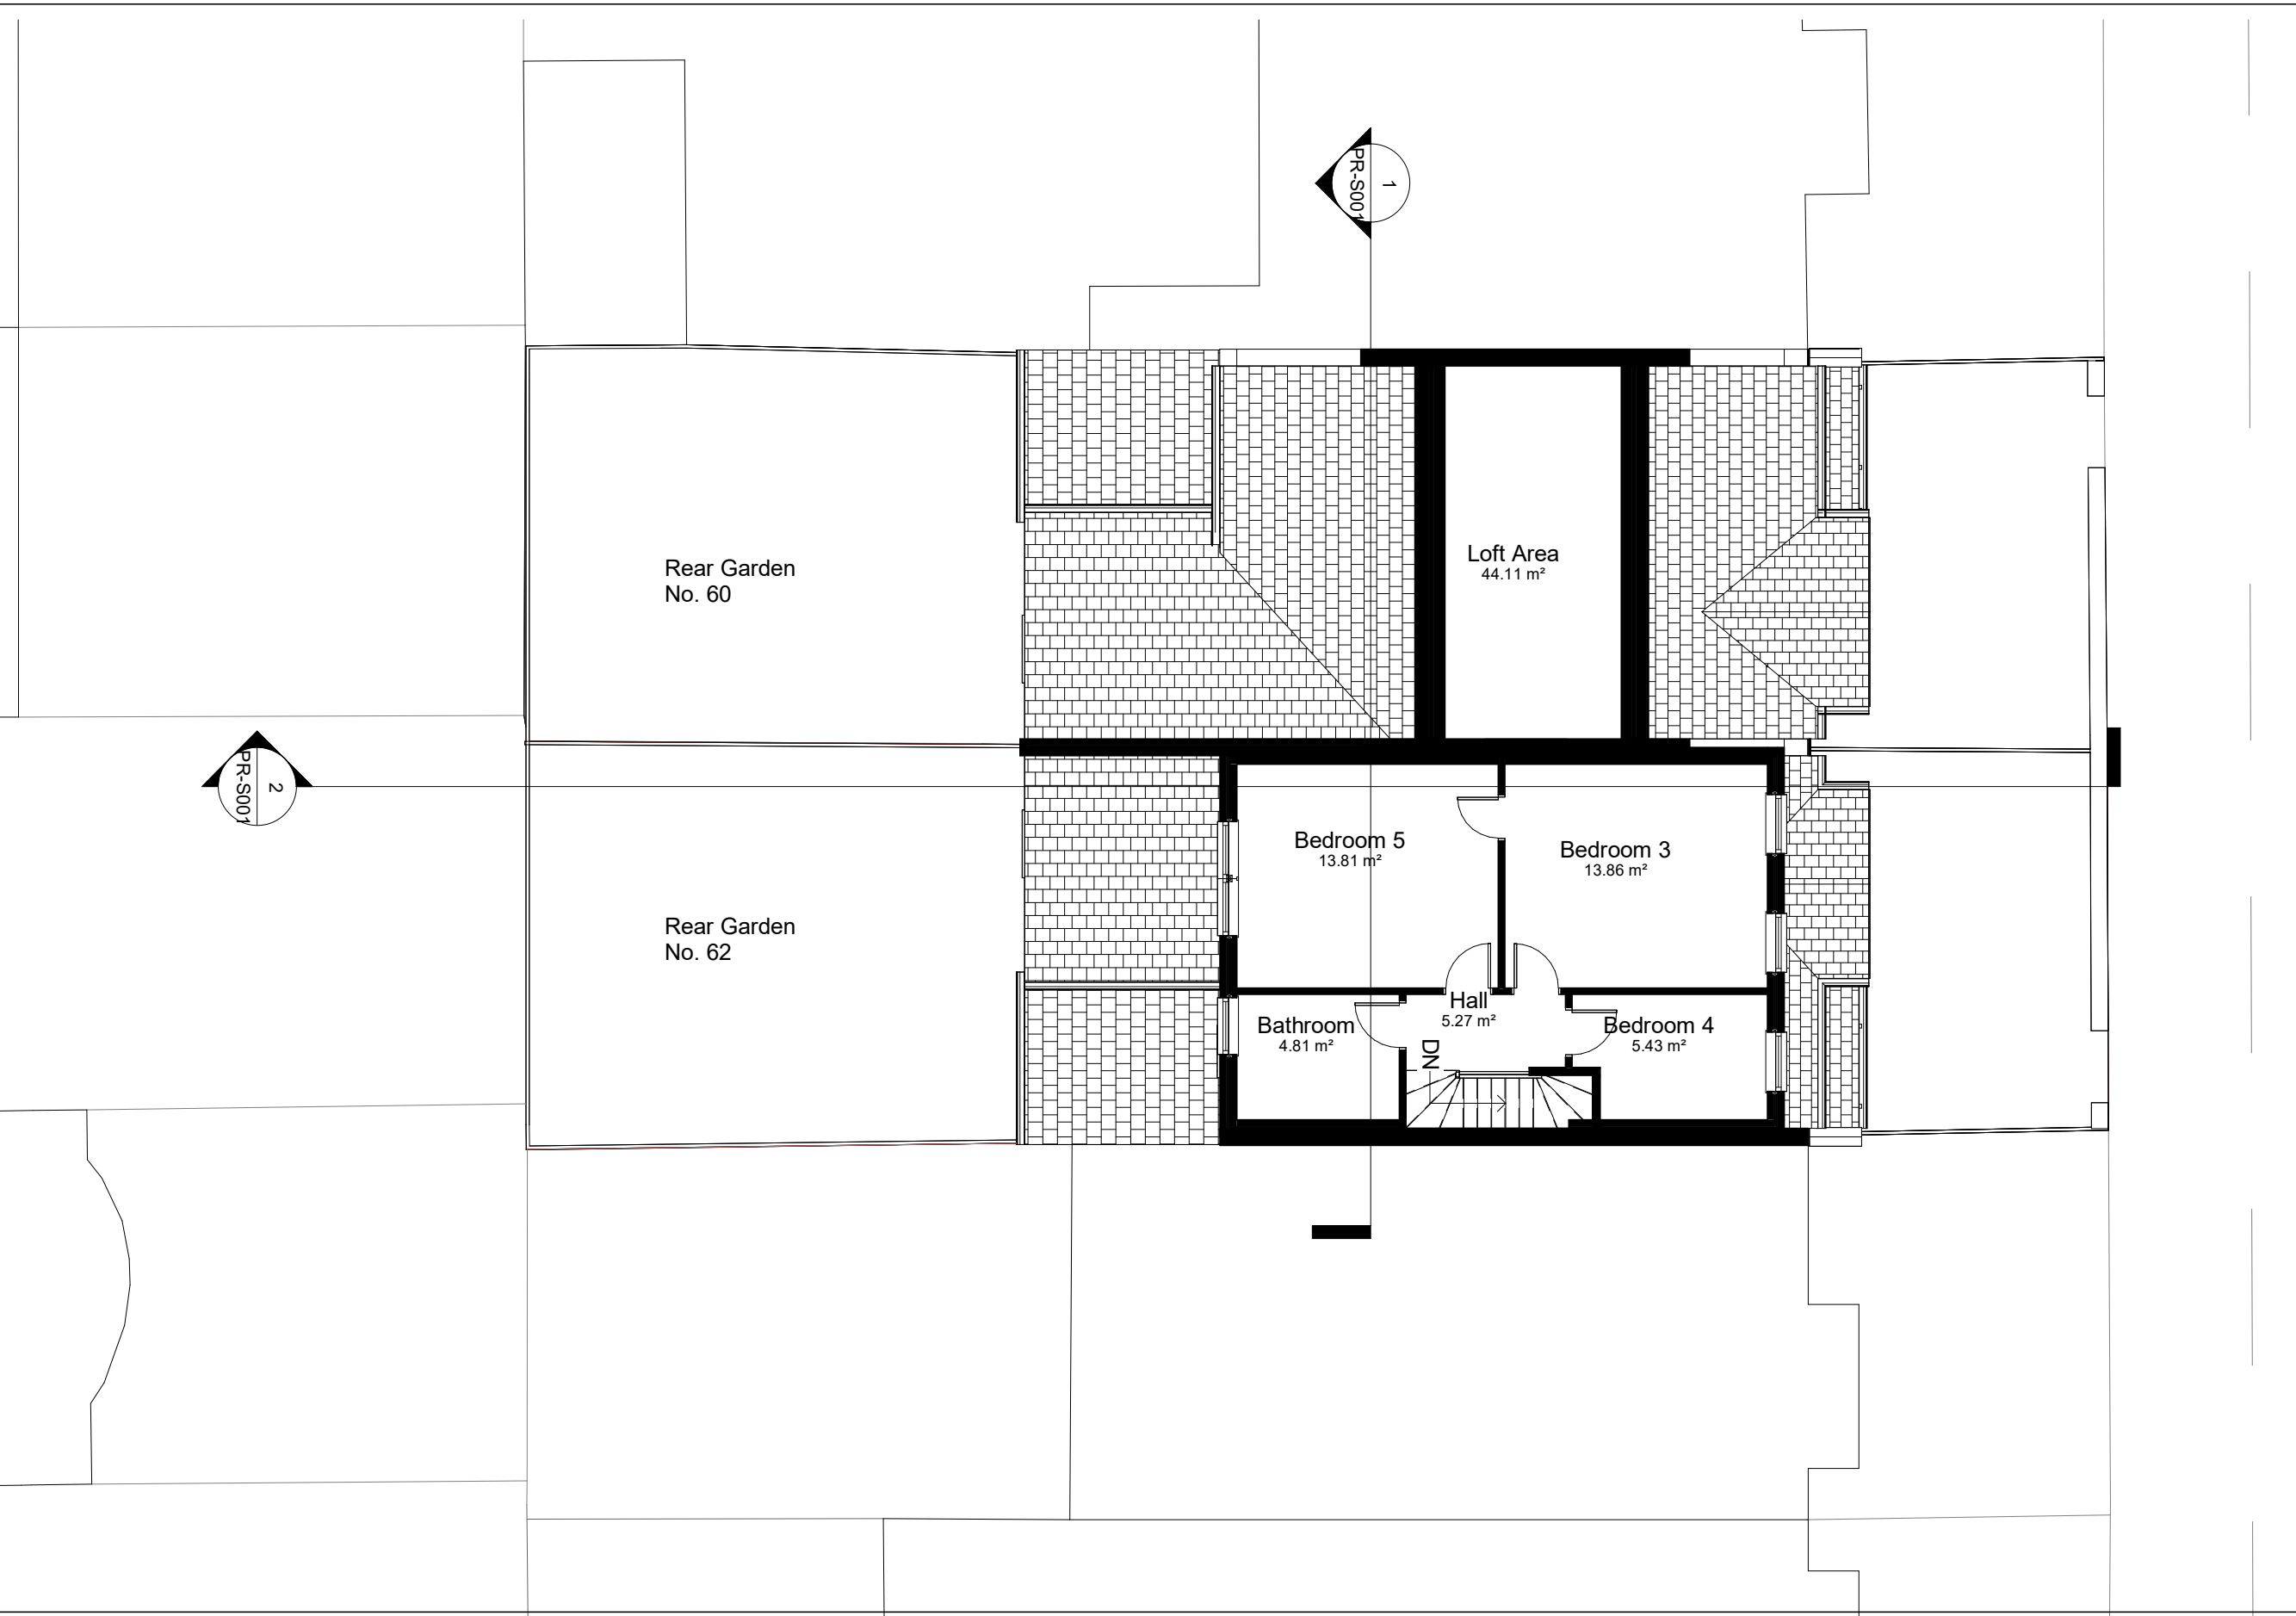


NOTES:
CONTRACTORS MUST VERIFY ALL DIMENSIONS AT THE SITE BEFORE COMENCING ANY WORK.
NO CONSTRUCTION WORK BEFORE BUILDING CONTROL APPROVAL AND STRUCTURAL ENGINEER CONFIRMATION.
ANY DISCREPANCIES TO BE REPORTED TO GRIDKUNE.
ALL DRAWINGS ARE TO BE READ IN CONJUNCTION WITH ALL RELEVANT DRAWINGS AND SPECIFICATIONS.


Rev	Description	Date

PROJECT TITLE		
60-62 Wargrave Avenue, Haringey, N15 6UB		
Date	Project number	Drawing number
Sept' 23	7586	PR-P003

DRAWING TITLE	
Proposed Loft Floor Plan	
CLIENT	
Mr Heuberger	
Scale (@ A3)	Drawn by
1 : 100	Niloufar



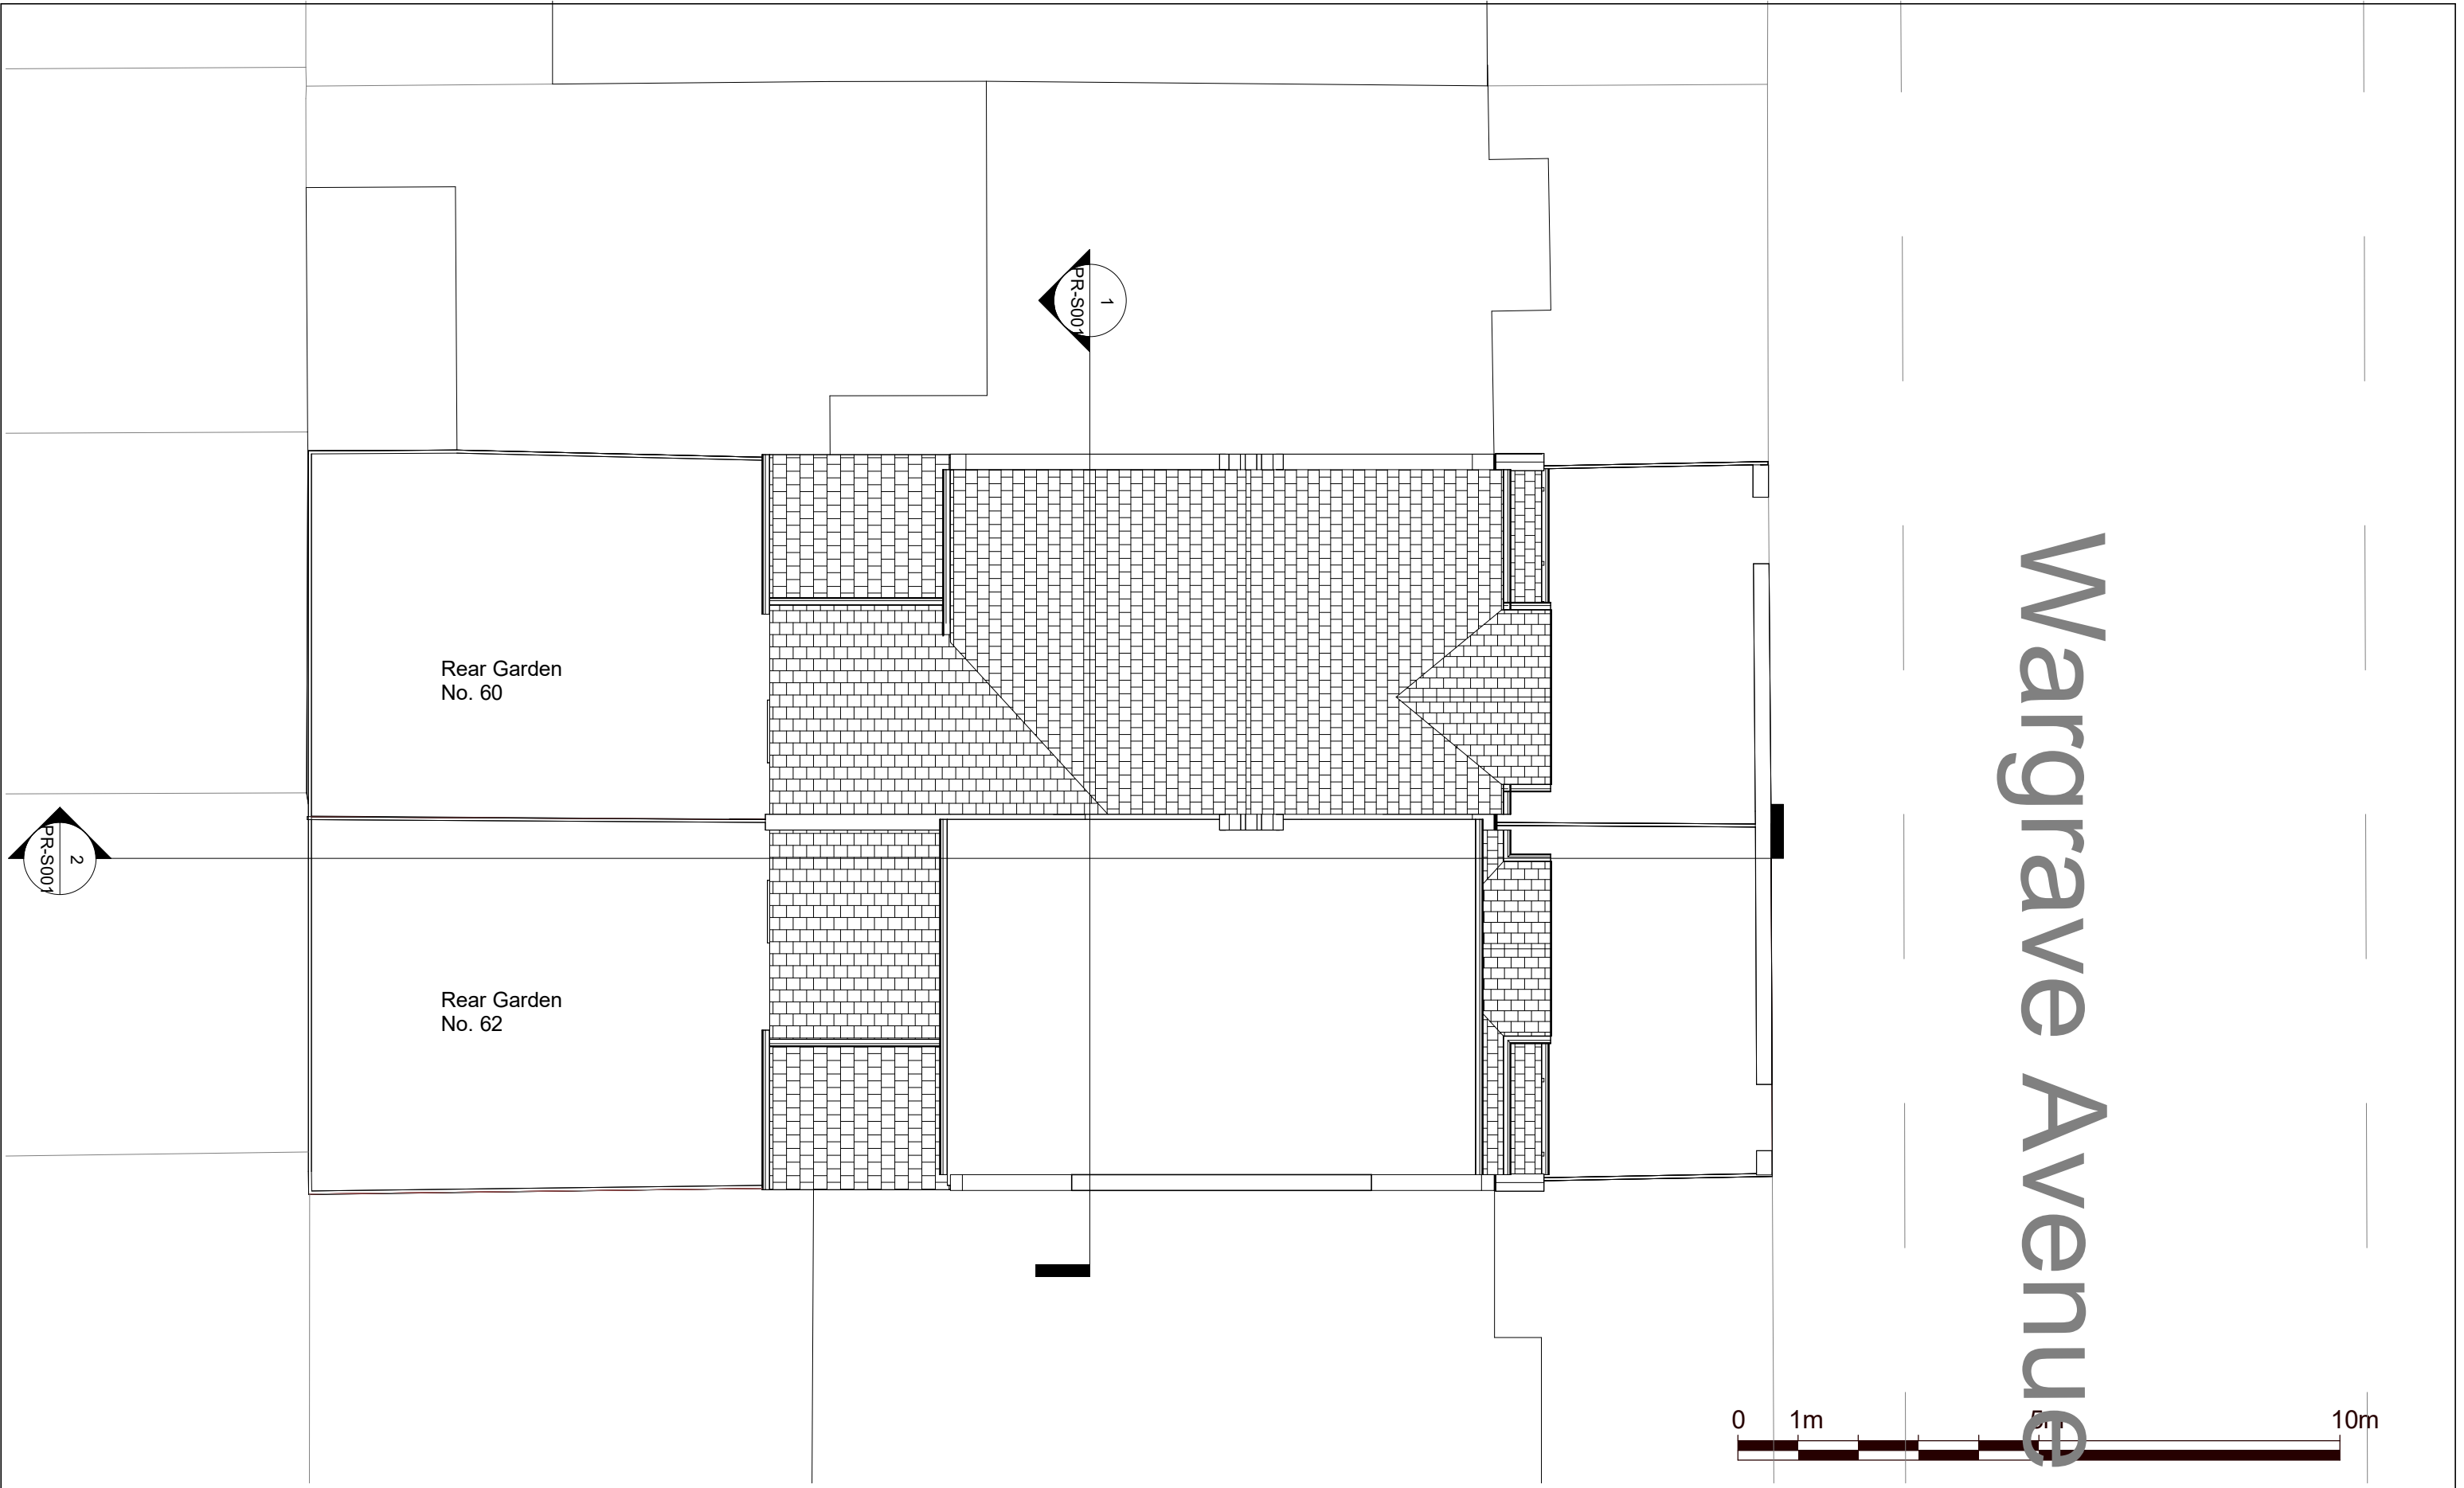

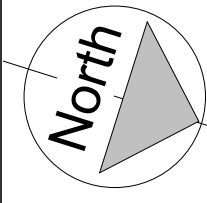

North

NOTES:
CONTRACTORS MUST VERIFY ALL DIMENSIONS AT THE SITE BEFORE COMENCING ANY WORK.

NO CONSTRUCTION WORK BEFORE BUILDING CONTROL APPROVAL AND STRUCTURAL ENGINEER CONFIRMATION.

ANY DISCREPANCIES TO BE REPORTED TO GRIDKUNE.
ALL DRAWINGS ARE TO BE READ IN CONJUNCTION WITH ALL RELEVANT DRAWINGS AND SPECIFICATIONS.

Rev	Description	Date

PROJECT TITLE

60-62 Wargrave Avenue, Haringey, N15 6UB

Date
Sept' 23

Project number
7586

Drawing number
PR-P004

DRAWING TITLE

Proposed Roof Plan

CLIENT

Mr Heuberger

Scale (@ A3)
1 : 100


Drawn by
Niloufar





1 Front Elevation
1 : 100


2 Rear Elevation
1 : 100

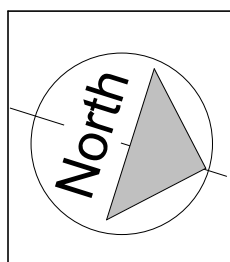



NOTES:
CONTRACTORS MUST VERIFY ALL DIMENSIONS AT THE SITE BEFORE COMMENCING ANY WORK.
NO CONSTRUCTION WORK BEFORE BUILDING CONTROL APPROVAL AND STRUCTURAL ENGINEER CONFIRMATION.
ANY DISCREPANCIES TO BE REPORTED TO GRIDKUNE.
ALL DRAWINGS ARE TO BE READ IN CONJUNCTION WITH ALL RELEVANT DRAWINGS AND SPECIFICATIONS.

Rev	Description	Date

PROJECT TITLE 60-62 Wargrave Avenue, Haringey, N15 6UB			DRAWING TITLE Proposed Front and Rear Elevations		
			CLIENT Mr Heuberger		
Date Sept' 23	Project number 7586	Drawing number PR-E001	Scale (@ A3) 1 : 100	Drawn by Niloufar	

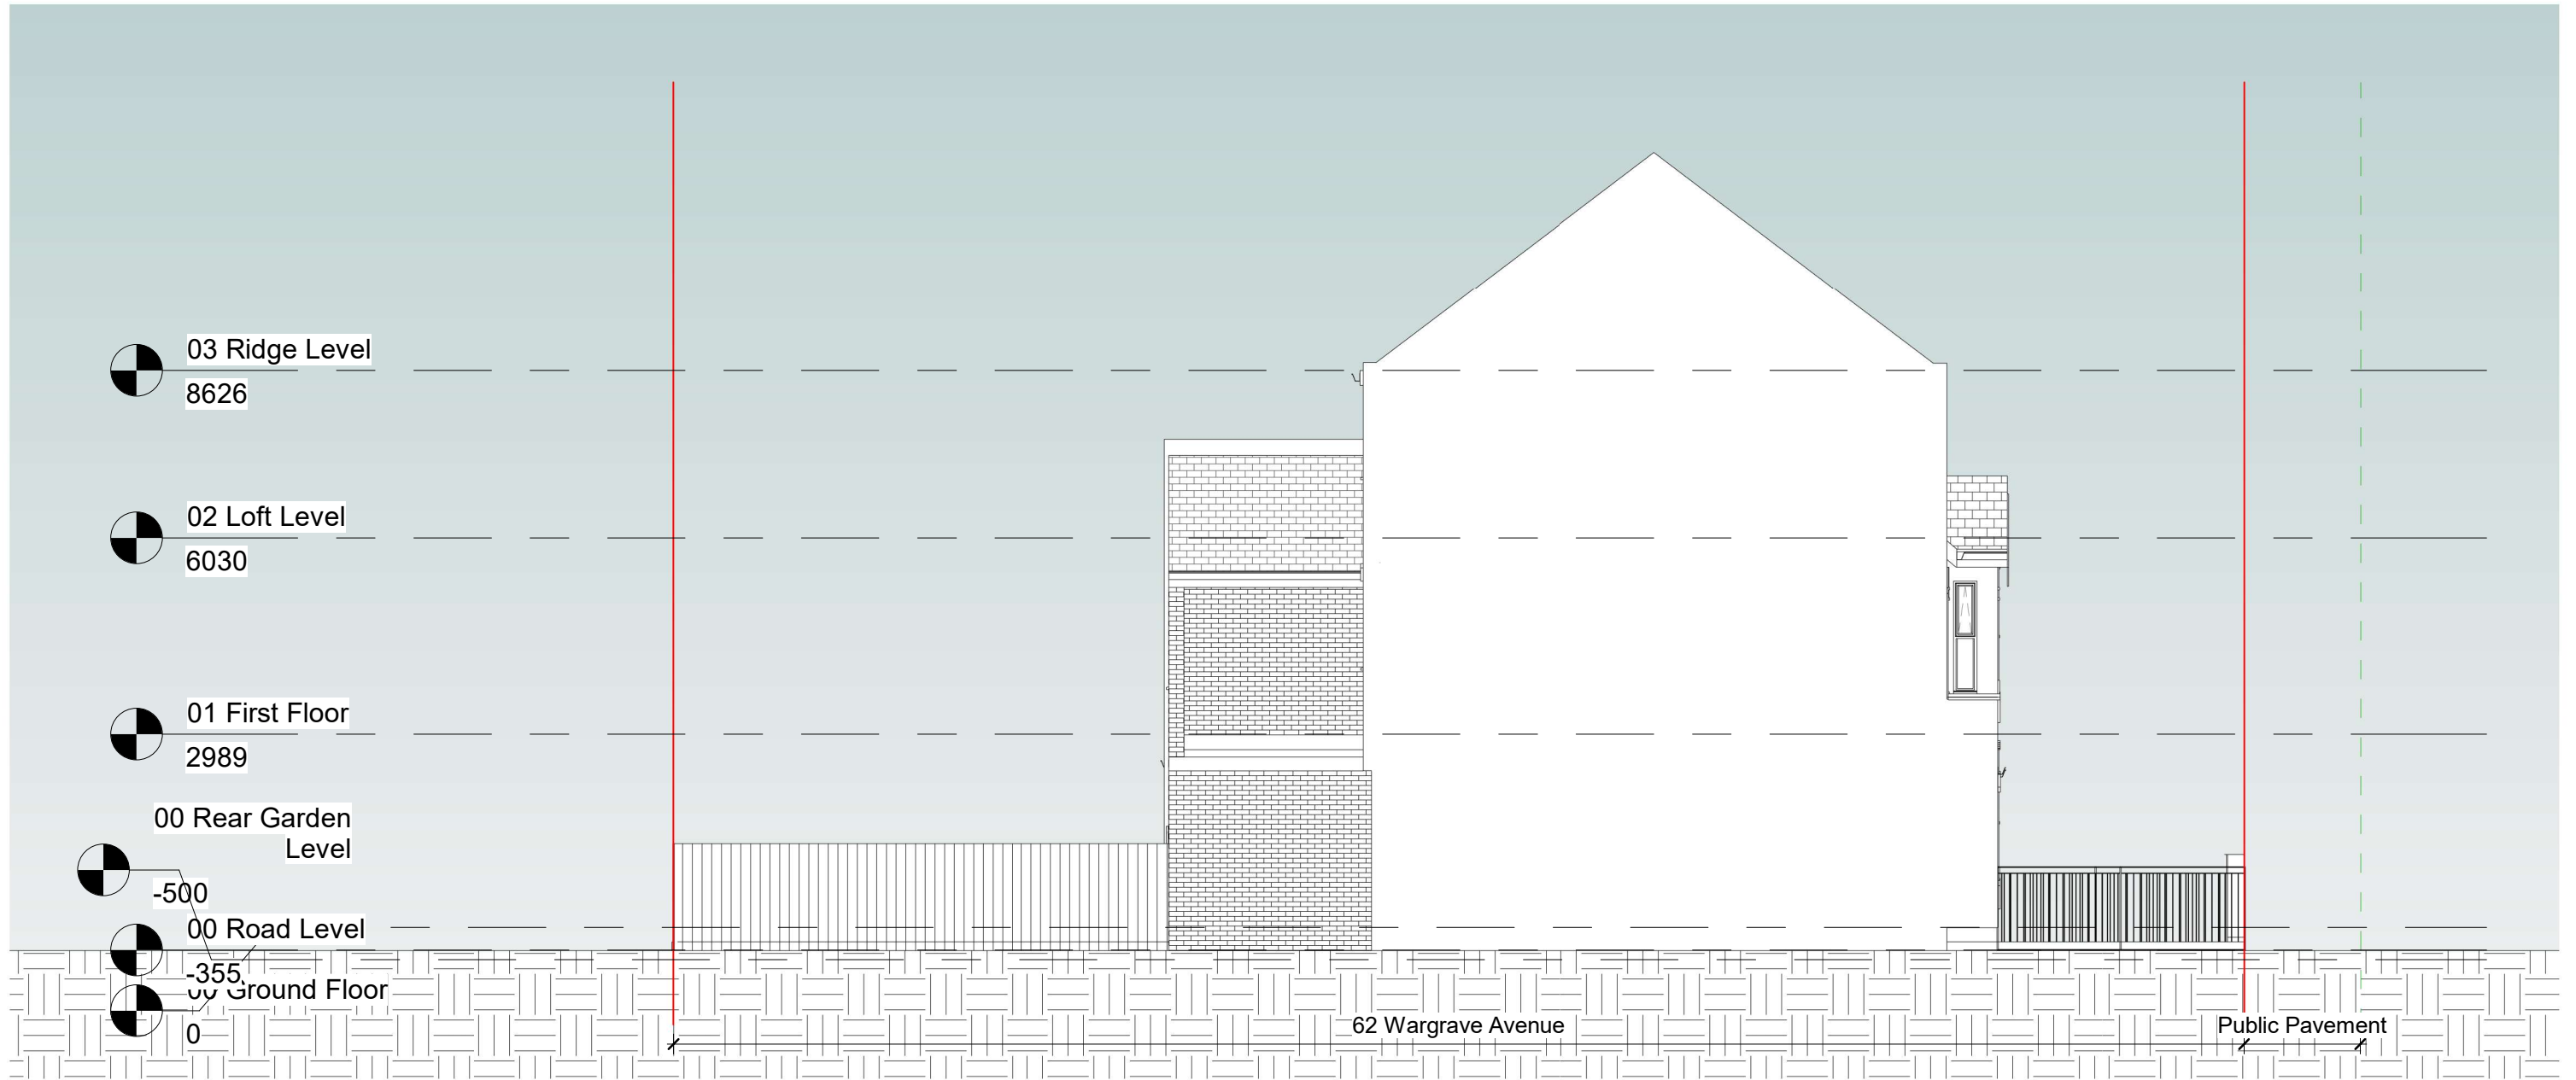

1 Side Elevation 1
1 : 100

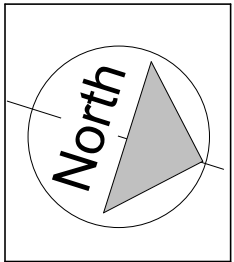 

NOTES:
CONTRACTORS MUST VERIFY ALL DIMENSIONS
AT THE
SITE BEFORE COMMENCING ANY WORK.


NO CONSTRUCTION WORK BEFORE BUILDING
CONTROL
APPROVAL AND STRUCTURAL ENGINEER
CONFIRMATION.

ANY DISCREPANCIES TO BE REPORTED TO
GRIDKUNE.
ALL DRAWINGS ARE TO BE READ IN
CONJUNCTION WITH
ALL RELEVANT DRAWINGS AND
SPECIFICATIONS.


Rev	Description	Date

PROJECT TITLE			DRAWING TITLE	
60-62 Wargrave Avenue, Haringey, N15 6UB			Proposed Side Elevation 1	
			CLIENT	
			Mr Heuberger	
Date	Project number	Drawing number	Scale (@ A3)	Drawn by
Sept' 23	7586	PR-E002	1 : 100	Niloufar



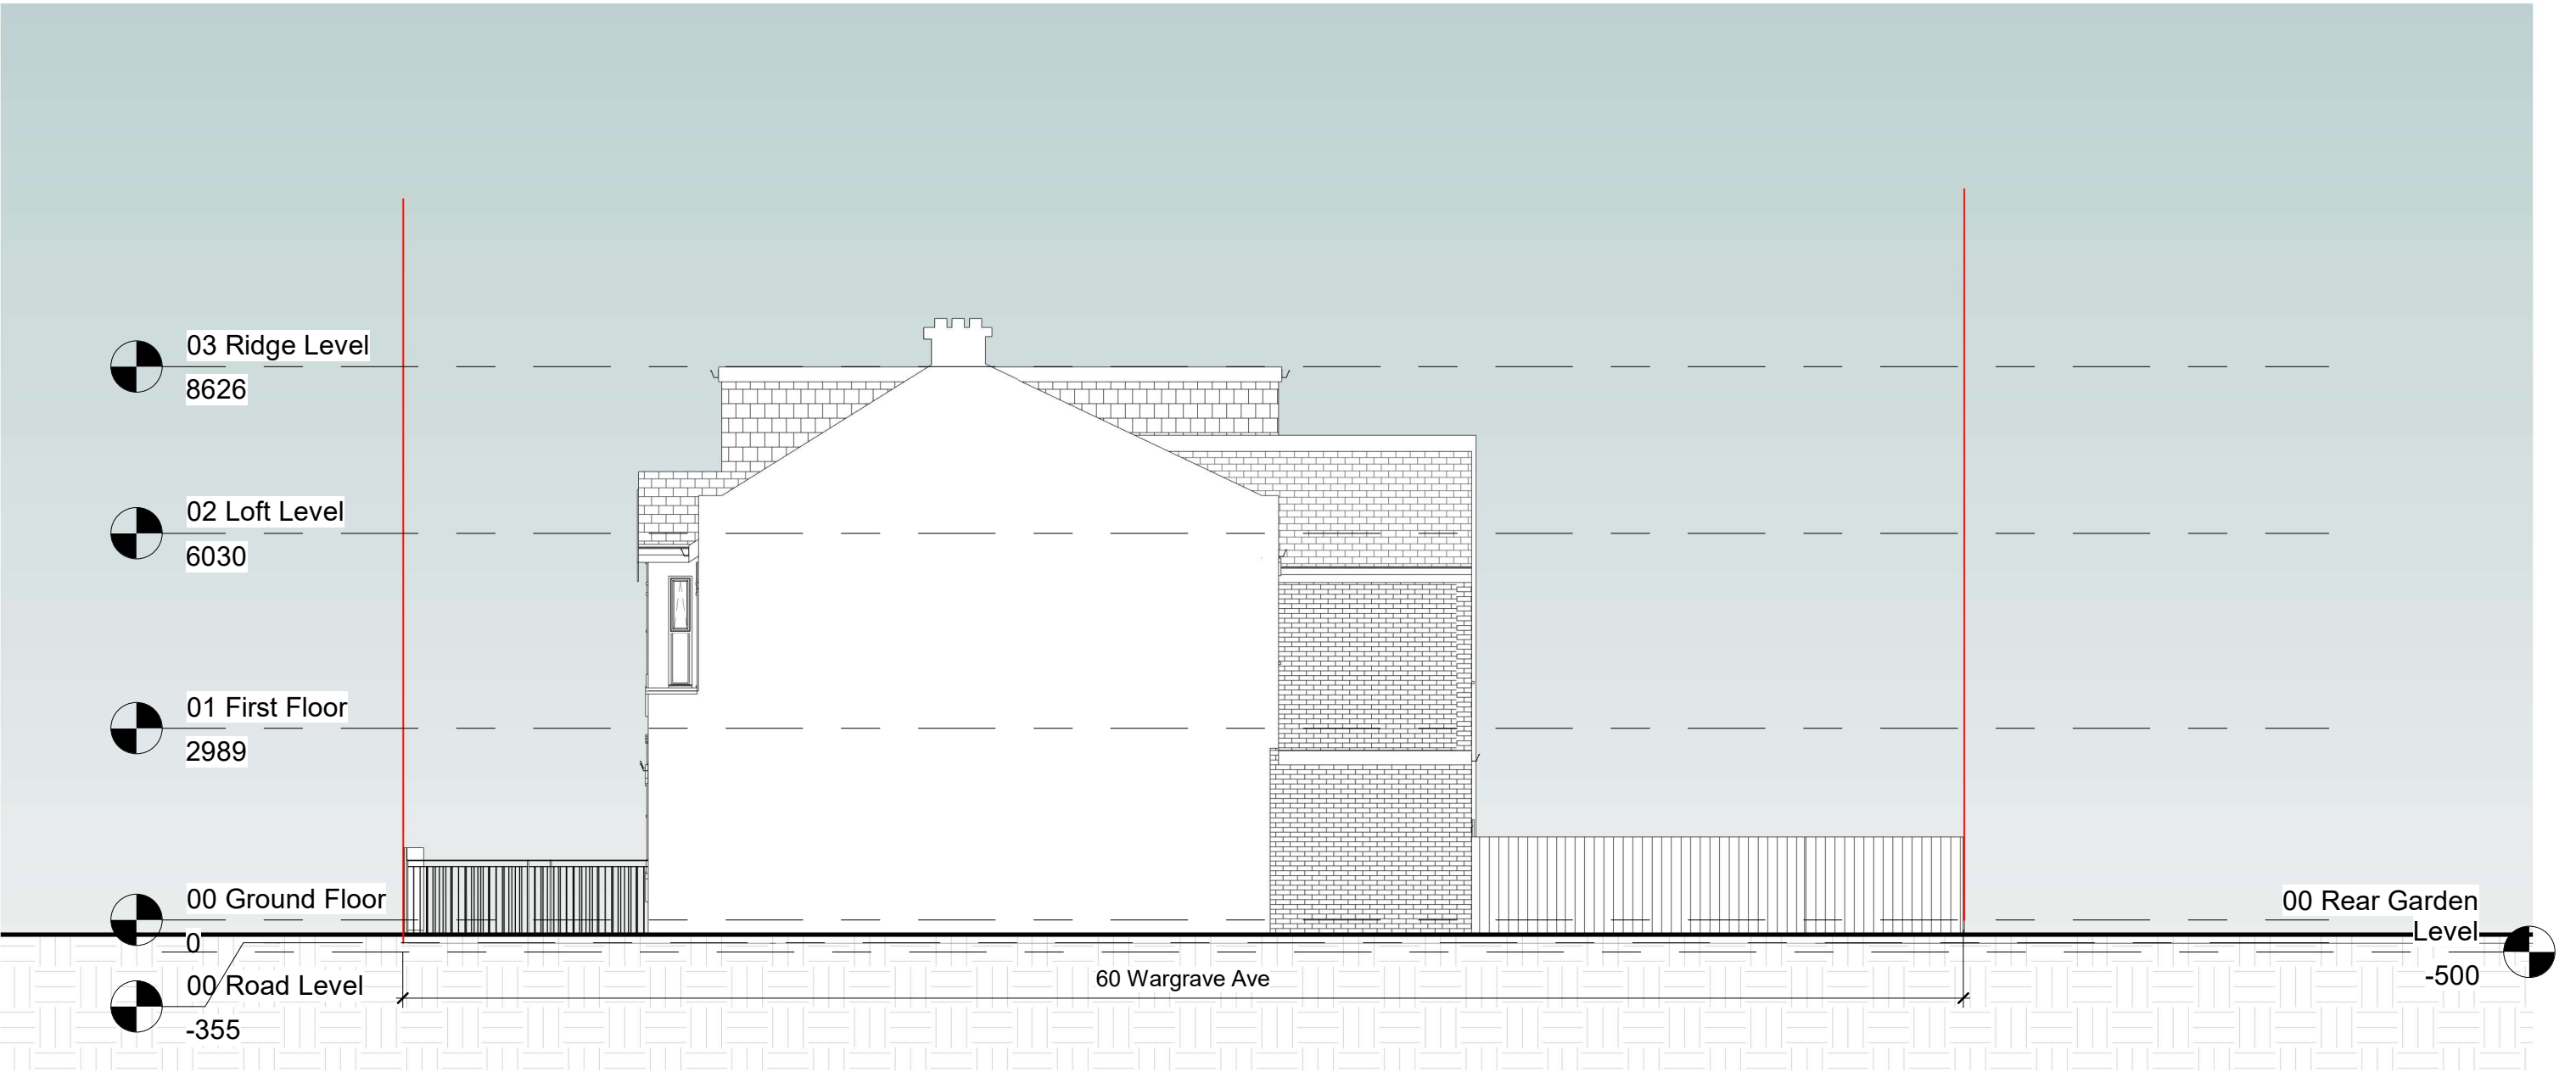

1 **Side Elevation 2**
1 : 100

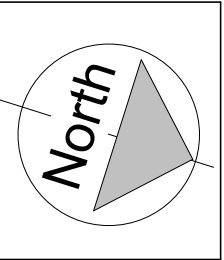

NOTES:
CONTRACTORS MUST VERIFY ALL DIMENSIONS AT THE SITE BEFORE COMMENCING ANY WORK.

NO CONSTRUCTION WORK BEFORE BUILDING CONTROL APPROVAL AND STRUCTURAL ENGINEER CONFIRMATION.

ANY DISCREPANCIES TO BE REPORTED TO GRIDKUNE.
ALL DRAWINGS ARE TO BE READ IN CONJUNCTION WITH ALL RELEVANT DRAWINGS AND SPECIFICATIONS.


Rev	Description	Date


PROJECT TITLE			DRAWING TITLE	
60-62 Wargrave Avenue, Haringey, N15 6UB			Proposed Side Elevation 2	
Date Sept' 23			CLIENT Mr Heuberger	
Project number 7586		Drawing number PR-E003	Scale (@ A3) 1 : 100	Drawn by Niloufar





1 **Section 1**
1 : 100

2 **Section 2**
1 : 100

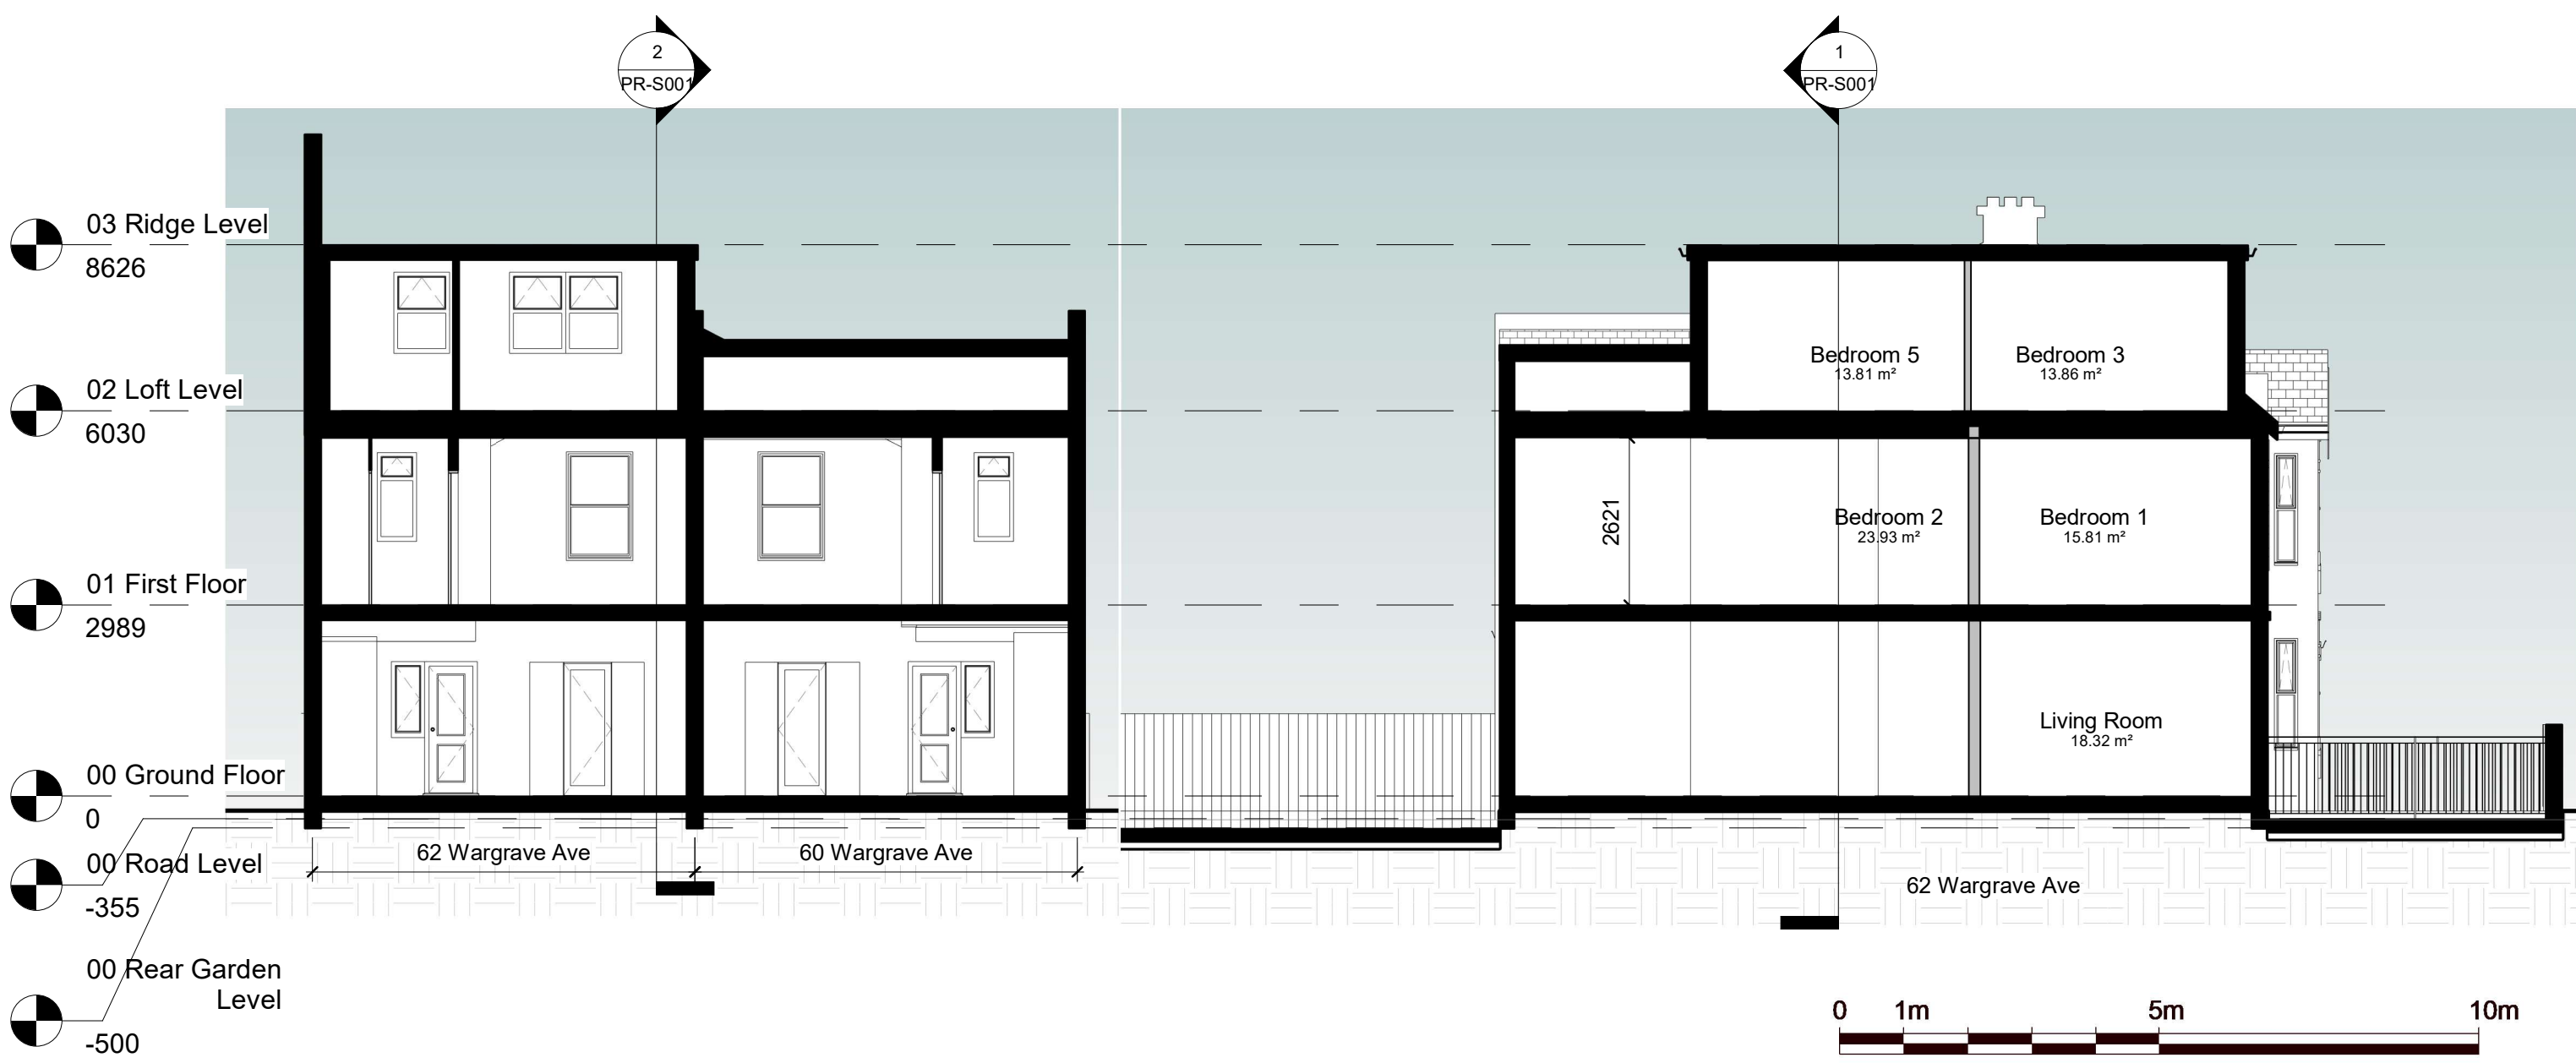

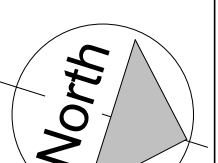 NOTES: CONTRACTORS MUST VERIFY ALL DIMENSIONS AT THE SITE BEFORE COMENCING ANY WORK. NO CONSTRUCTION WORK BEFORE BUILDING CONTROL APPROVAL AND STRUCTURAL ENGINEER CONFIRMATION. ANY DISCREPANCIES TO BE REPORTED TO GRIDKUNE. ALL DRAWINGS ARE TO BE READ IN CONJUNCTION WITH ALL RELEVANT DRAWINGS AND SPECIFICATIONS.	Rev	Description	Date	PROJECT TITLE			DRAWING TITLE		
				60-62 Wargrave Avenue, Haringey, N15 6UB			Proposed Sections		
							CLIENT		
							Mr Heuberger		
				Date	Project number	Drawing number	Scale (@ A3)	Drawn by	
				Sept' 23	7586	PR-S001	1 : 100	Niloufar	

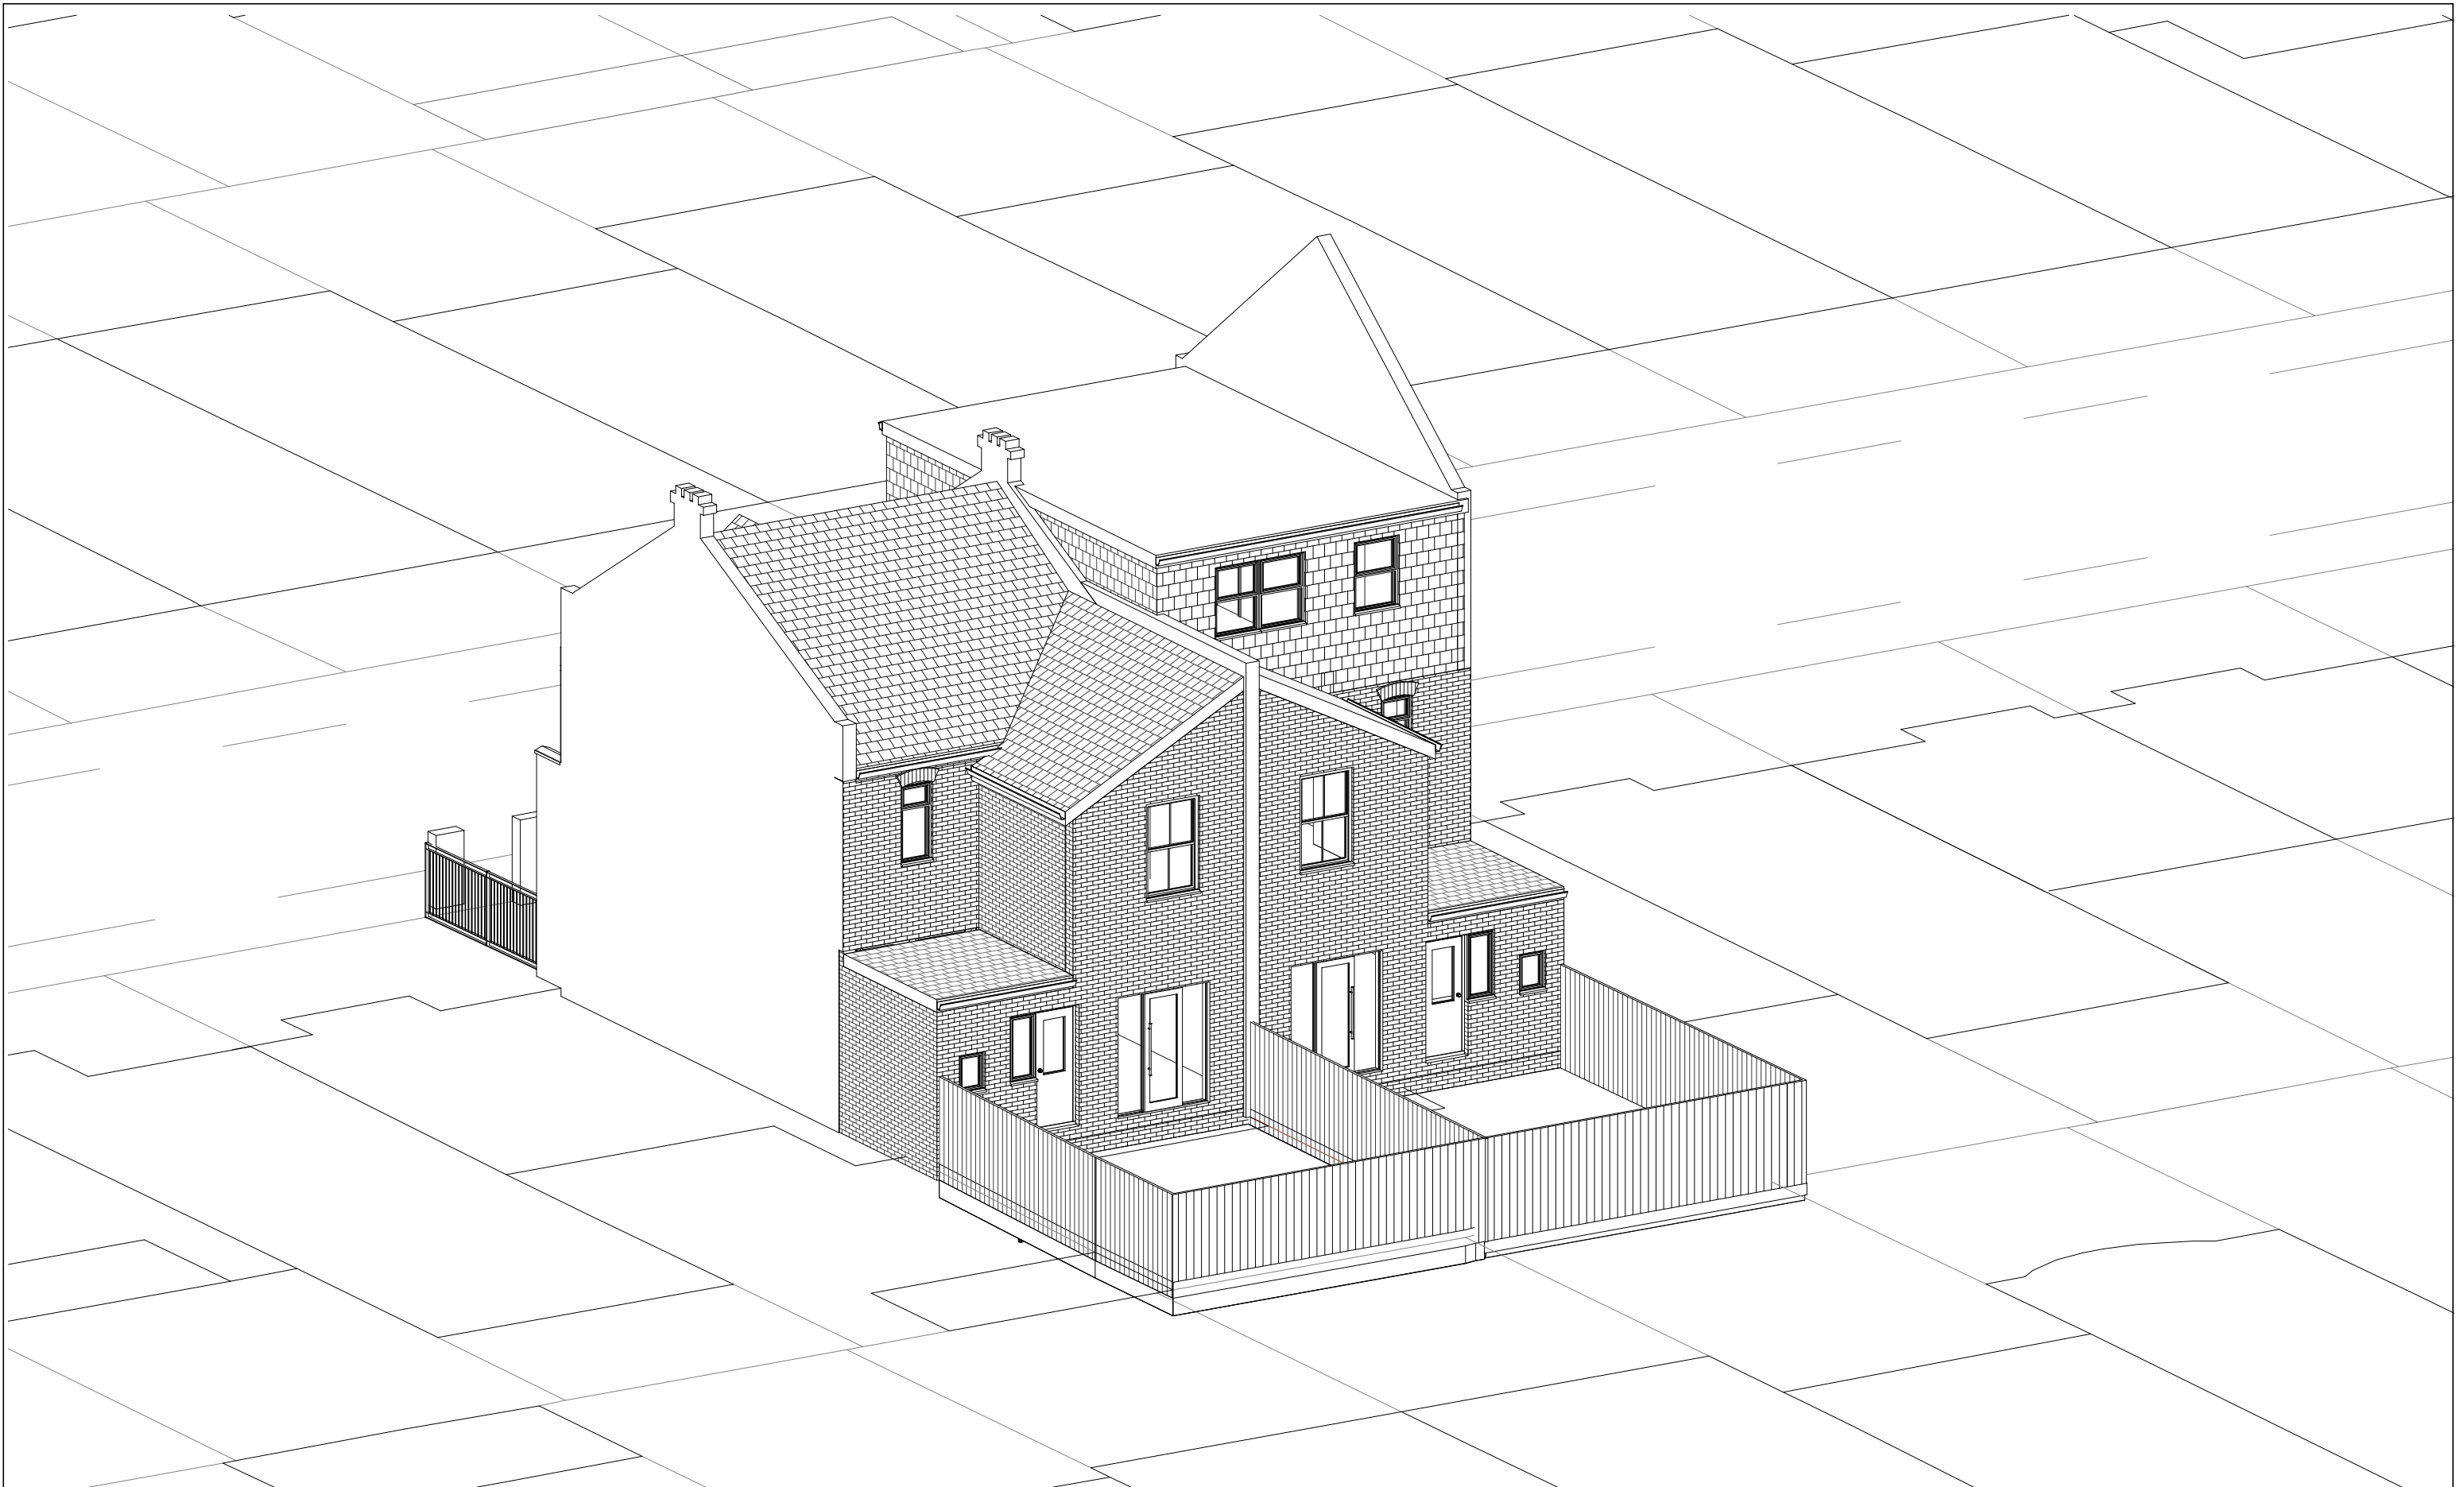

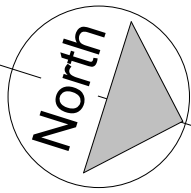

NOTES:
CONTRACTORS MUST VERIFY ALL DIMENSIONS AT THE SITE BEFORE COMENCING ANY WORK.

NO CONSTRUCTION WORK BEFORE BUILDING CONTROL APPROVAL AND STRUCTURAL ENGINEER CONFIRMATION.

ANY DISCREPANCIES TO BE REPORTED TO GRIDKUNE.
ALL DRAWINGS ARE TO BE READ IN CONJUNCTION WITH ALL RELEVANT DRAWINGS AND SPECIFICATIONS.

Rev	Description	Date

PROJECT TITLE

60-62 Wargrave Avenue, Haringey, N15 6UB

Date

Sept' 23

Project number

7586

Drawing number

PR-PE001

DRAWING TITLE

Proposed Perspective view

CLIENT

Mr Heuberger

Scale (@ A3)

Drawn by

Niloufar

