
 


GLADESMORE ROAD

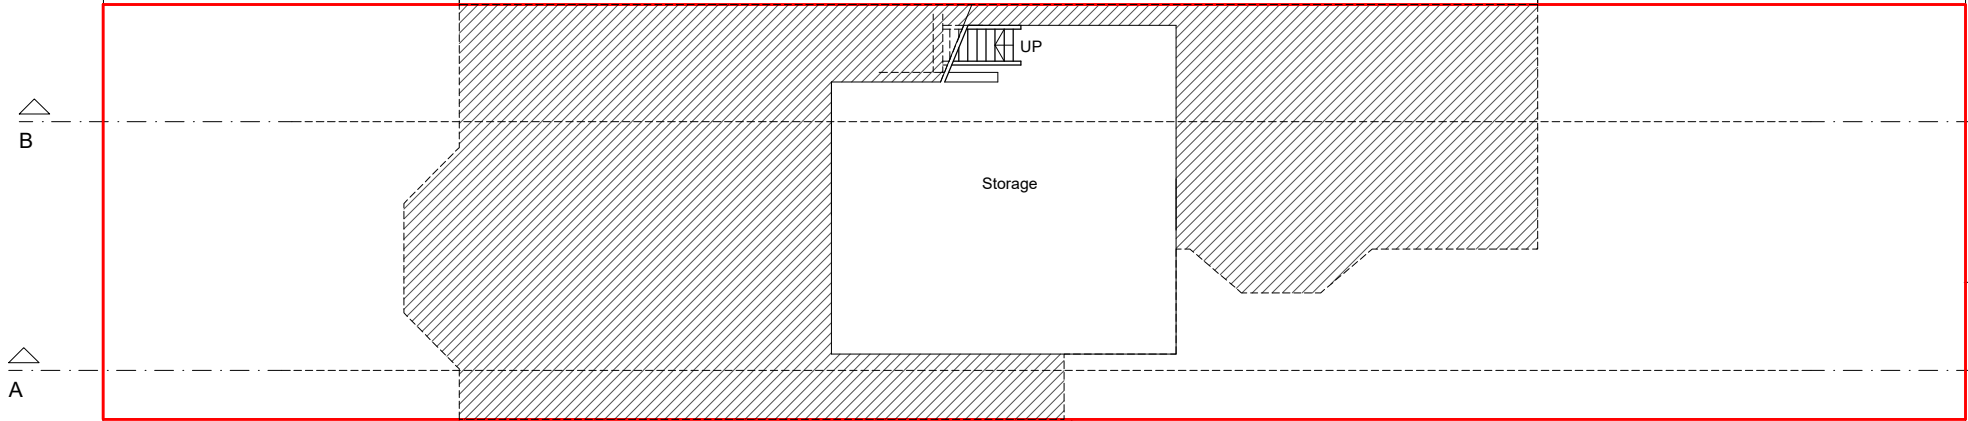


Notes.  
Contractors must verify all dimensions at the site before comencing any work.  
No construction work before Building Control approval and structural engineer confirmation.  
Any discrepancies to be reported to Gridline.  
All drawings are to be read in conjunction with all relevant drawings and specifications.

| Project No.S |      |             |    |    |
|--------------|------|-------------|----|----|
| REV          | DATE | DESCRIPTION | BY | CH |
|              |      |             |    |    |
|              |      |             |    |    |

| PROJECT TITLE                    |             |
|----------------------------------|-------------|
| 15<br>Gladesmore Road<br>N15 6TA |             |
| DATE                             | Project No. |
| June 2022                        | 5561        |

| DRAWING TITLE             |            |
|---------------------------|------------|
| Proposed - Basement Floor |            |
| CLIENT                    |            |
| Mr David Gluck            |            |
| DRAWING No.               | SCALE @ A3 |
| PR-P001                   | 1:100      |

GLADESMORE ROAD

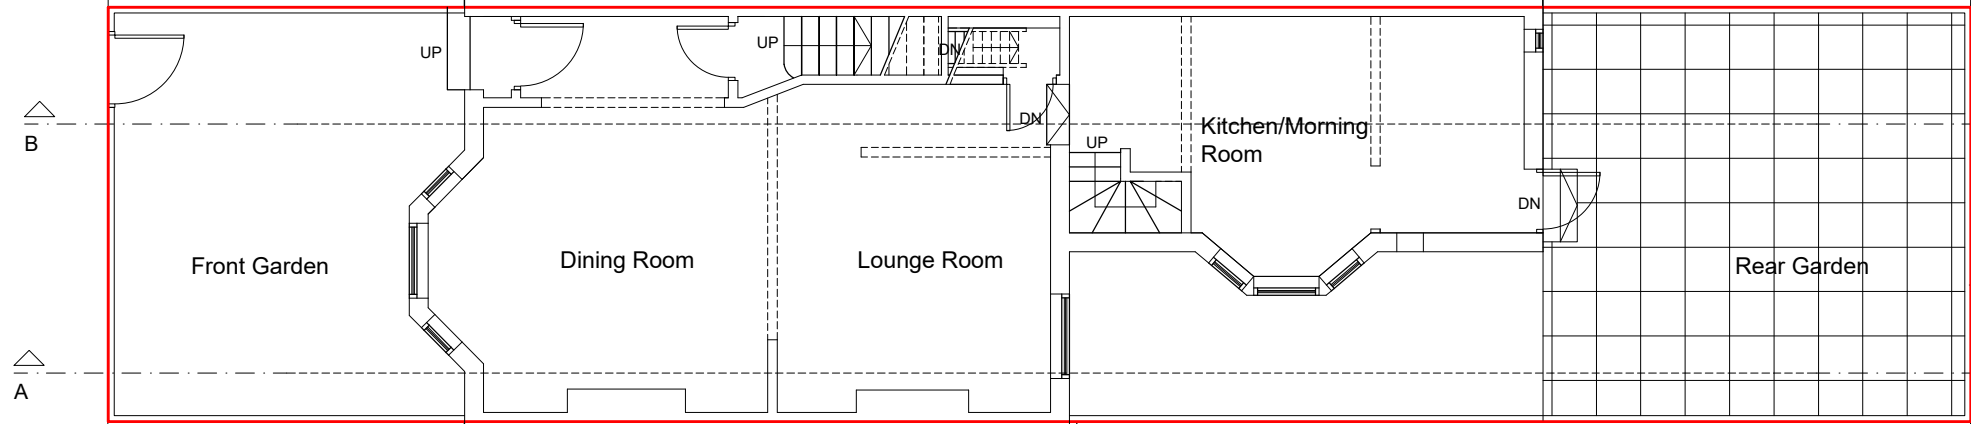




Notes.  
Contractors must verify all dimensions at the site before comencing any work.  
No construction work before Building Control approval and structural engineer confirmation.  
Any discrepancies to be reported to Gridline.  
All drawings are to be read in conjunction with all relevant drawings and specifications.

| Project No.S |      |             |    |    |
|--------------|------|-------------|----|----|
| REV          | DATE | DESCRIPTION | BY | CH |
|              |      |             |    |    |
|              |      |             |    |    |

| PROJECT TITLE                    |             |
|----------------------------------|-------------|
| 15<br>Gladesmore Road<br>N15 6TA |             |
| DATE                             | Project No. |
| June 2022                        | 5561        |

| DRAWING TITLE                |            |
|------------------------------|------------|
| Proposed - Ground Floor Plan |            |
| CLIENT                       |            |
| Mr David Gluck               |            |
| DRAWING No.                  | SCALE @ A3 |
| PR-P002                      | 1:100      |

GLADESMORE ROAD

 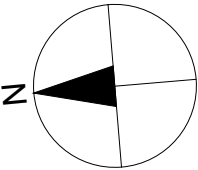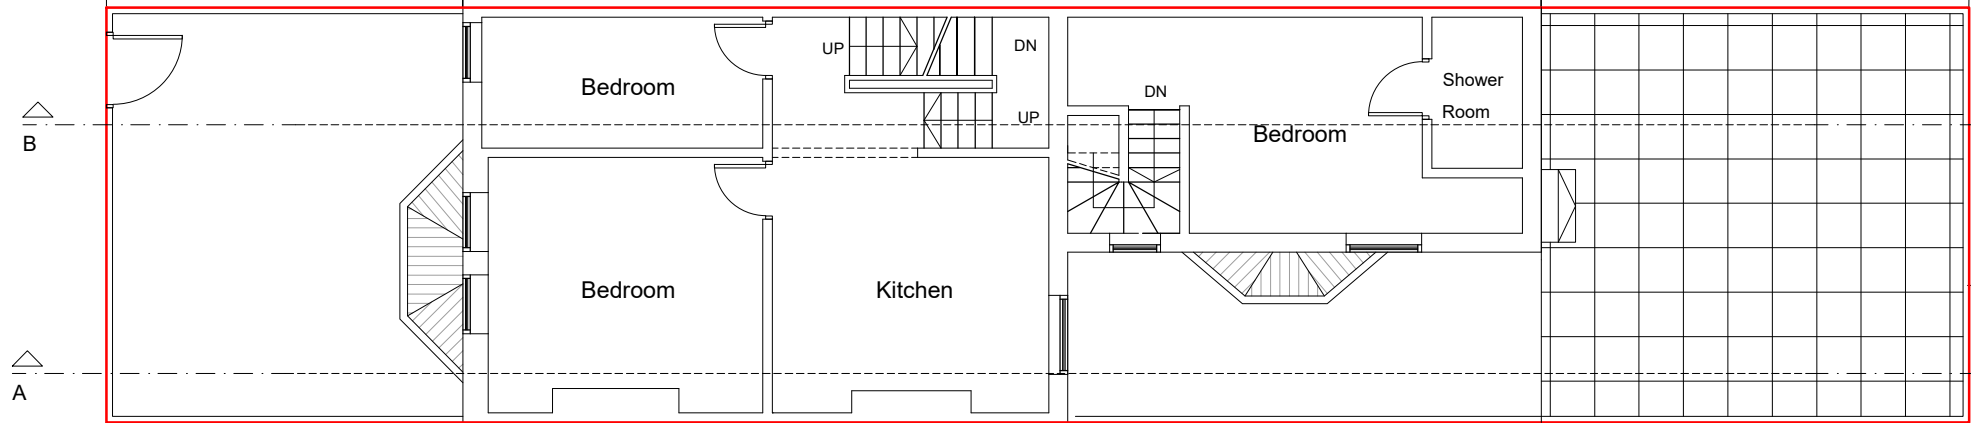




Notes.  
Contractors must verify all dimensions at the site before comencing any work.  
No construction work before Building Control approval and structural engineer confirmation.  
Any discrepancies to be reported to Gridline.  
All drawings are to be read in conjunction with all relevant drawings and specifications.

| Project No.S |      |             |    |    |
|--------------|------|-------------|----|----|
| REV          | DATE | DESCRIPTION | BY | CH |
|              |      |             |    |    |
|              |      |             |    |    |

| PROJECT TITLE                    |             |
|----------------------------------|-------------|
| 15<br>Gladesmore Road<br>N15 6TA |             |
| DATE                             | Project No. |
| June 2022                        | 5561        |

| DRAWING TITLE               |            |
|-----------------------------|------------|
| Proposed - First Floor Plan |            |
| CLIENT                      |            |
| Mr David Gluck              |            |
| DRAWING No.                 | SCALE @ A3 |
| PR-P003                     | 1:100      |

GLADESMORE ROAD

 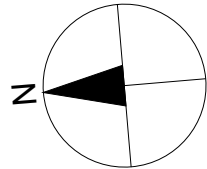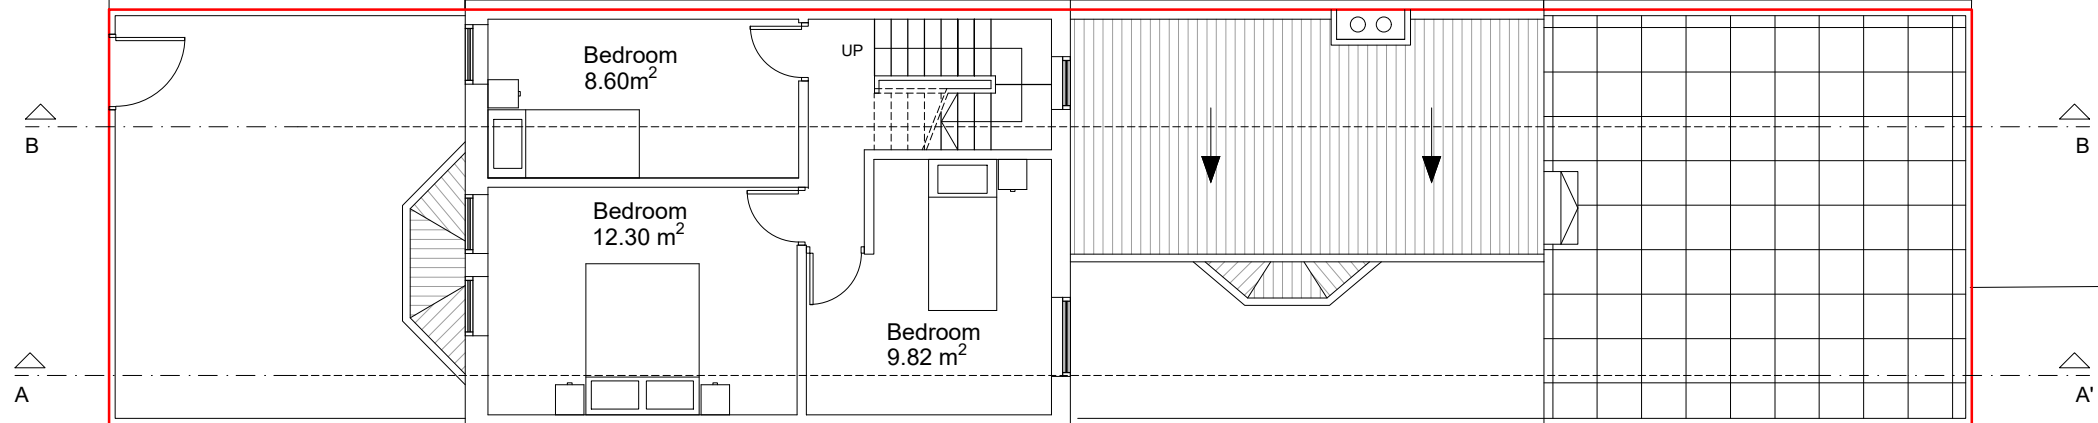



Notes.  
Contractors must verify all dimensions at the site before comencing any work.  
No construction work before Building Control approval and structural engineer confirmation.  
Any discrepancies to be reported to Gridline.  
All drawings are to be read in conjunction with all relevant drawings and specifications.

| Project No.S |      |             |    |    |
|--------------|------|-------------|----|----|
| REV          | DATE | DESCRIPTION | BY | CH |
|              |      |             |    |    |
|              |      |             |    |    |

| PROJECT TITLE                    |             |
|----------------------------------|-------------|
| 15<br>Gladesmore Road<br>N15 6TA |             |
| DATE                             | Project No. |
| June 2022                        | 5561        |

| DRAWING TITLE                |            |
|------------------------------|------------|
| Proposed - Second Floor Plan |            |
| CLIENT<br>Mr David Gluck     |            |
| DRAWING No.                  | SCALE @ A3 |
| PR-P004                      | 1:100      |

# GLADESMORE ROAD

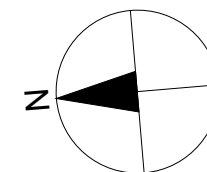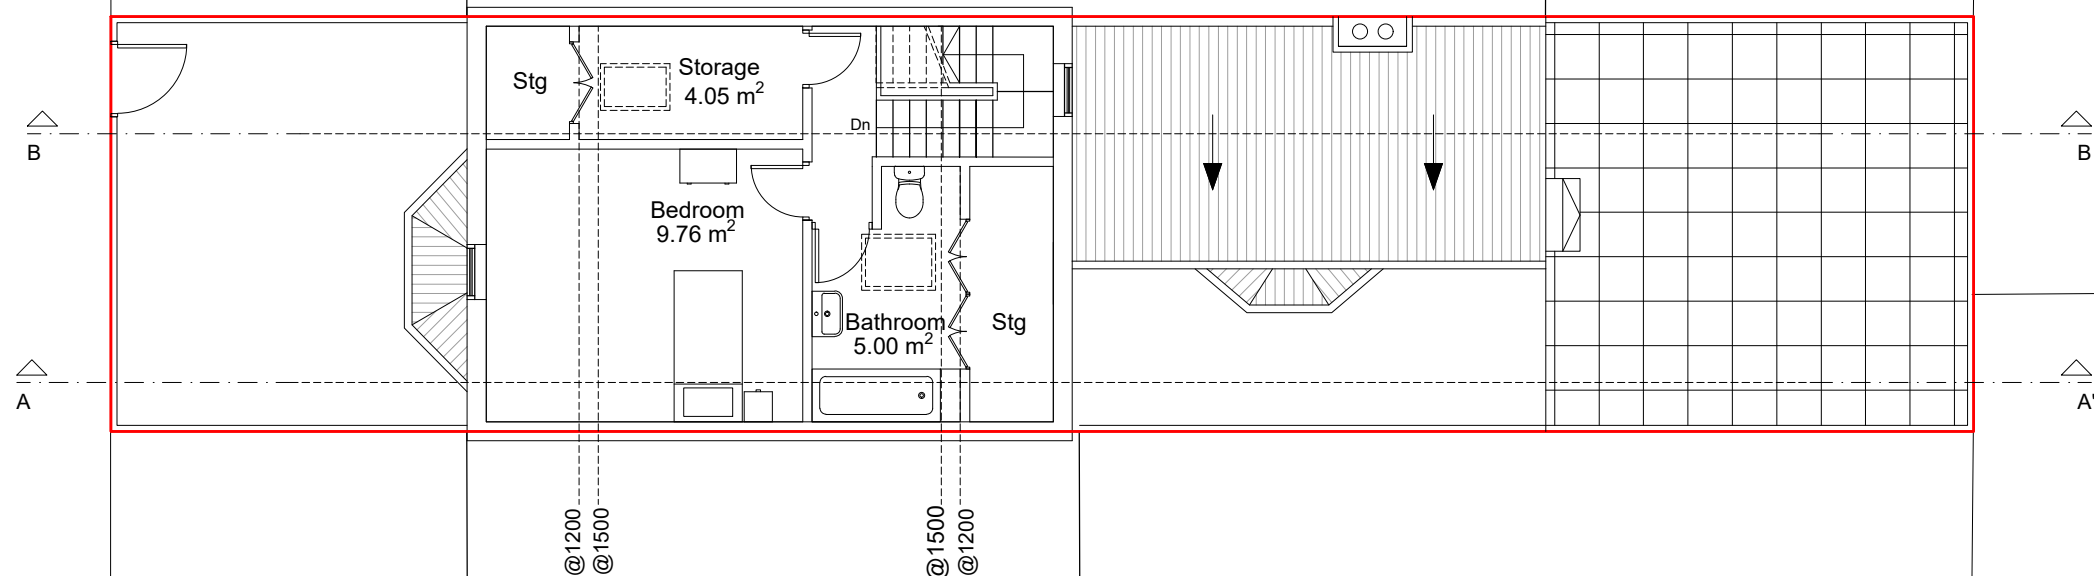

Notes.

Contractors must verify all dimensions at the site before commencing any work.



No construction work before Building Control approval and structural engineer confirmation.

Any discrepancies to be reported to Gridline.

All drawings are to be read in conjunction with all relevant drawings and specifications.

|                     |      |             |    |    |                      |                    |                            |                   |
|---------------------|------|-------------|----|----|----------------------|--------------------|----------------------------|-------------------|
| <b>Project No.S</b> |      |             |    |    | <b>PROJECT TITLE</b> |                    | <b>DRAWING TITLE</b>       |                   |
| REV                 | DATE | DESCRIPTION | BY | CH | 15                   |                    | Proposed - Loft Floor Plan |                   |
|                     |      |             |    |    | Gladesmore Road      |                    | <b>CLIENT</b>              |                   |
|                     |      |             |    |    | N15 6TA              |                    | Mr David Gluck             |                   |
|                     |      |             |    |    | <b>DATE</b>          | <b>Project No.</b> | <b>DRAWING No.</b>         | <b>SCALE @ A3</b> |
|                     |      |             |    |    | June 2022            | 5561               | PR-P005                    | 1:100             |

GLADESMORE ROAD

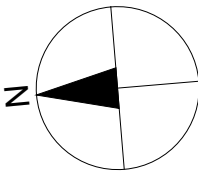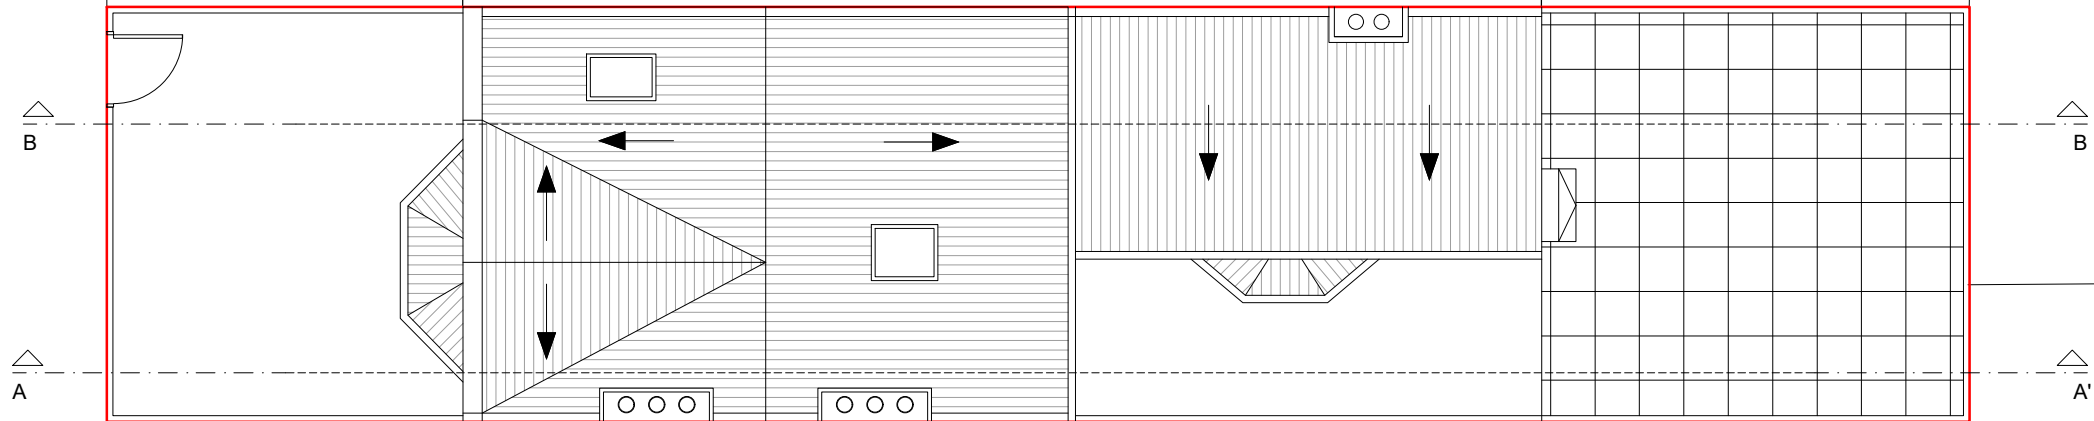


Notes.  
Contractors must verify all dimensions at the site before comencing any work.  
No construction work before Building Control approval and structural engineer confirmation.  
Any discrepancies to be reported to Gridline.  
All drawings are to be read in conjunction with all relevant drawings and specifications.


| Project No.S |      |             |    |    |
|--------------|------|-------------|----|----|
| REV          | DATE | DESCRIPTION | BY | CH |
|              |      |             |    |    |
|              |      |             |    |    |

| PROJECT TITLE                    |             |
|----------------------------------|-------------|
| 15<br>Gladesmore Road<br>N15 6TA |             |
| DATE                             | Project No. |
| June 2022                        | 5561        |


| DRAWING TITLE        |            |
|----------------------|------------|
| Proposed - Roof Plan |            |
| CLIENT               |            |
| Mr David Gluck       |            |
| DRAWING No.          | SCALE @ A3 |
| PR-P006              | 1:100      |

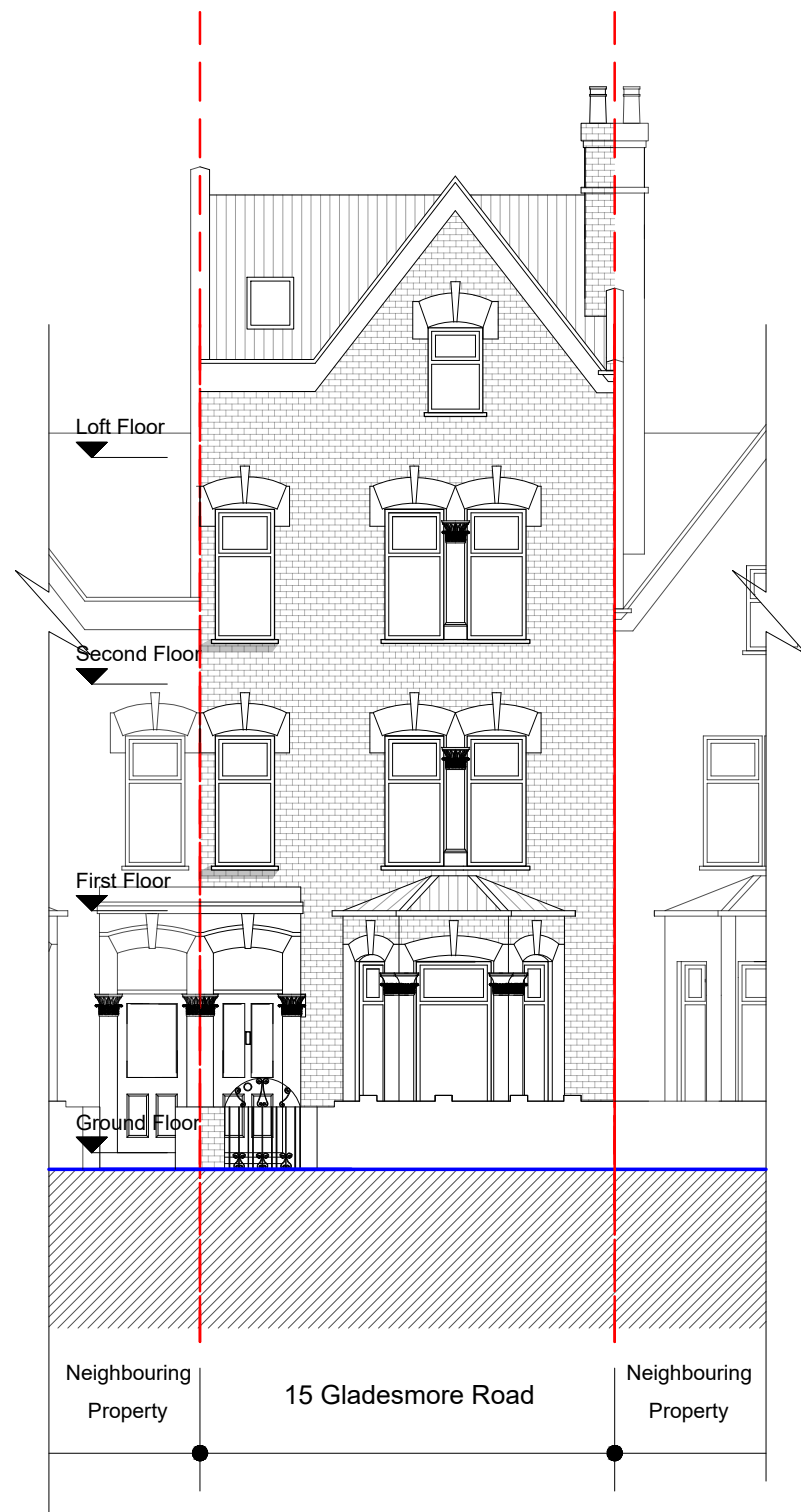

**Front Elevation**

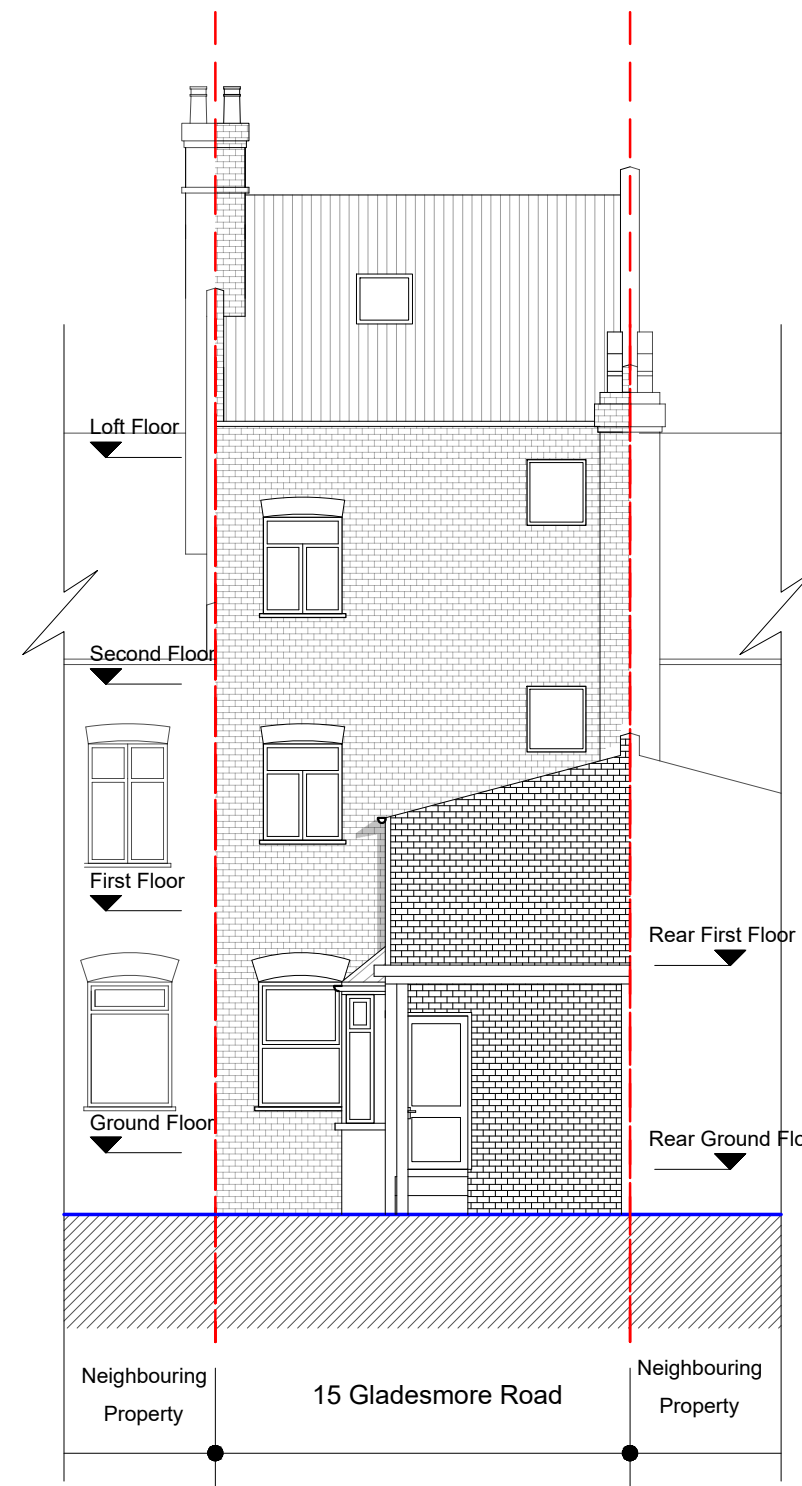

**Rear Elevation**

 


Notes.  
Contractors must verify all dimensions at the site before comencing any work.  
No construction work before Building Control approval and structural engineer confirmation.  
Any discrepancies to be reported to Gridline.  
All drawings are to be read in conjunction with all relevant drawings and specifications.

| Project No.S |      |             |    |    |
|--------------|------|-------------|----|----|
| REV          | DATE | DESCRIPTION | BY | CH |
|              |      |             |    |    |
|              |      |             |    |    |

| PROJECT TITLE              |             |
|----------------------------|-------------|
| 15 Gladesmore Road N15 6TA |             |
| DATE                       | Project No. |
| June 2022                  | 5561        |

| DRAWING TITLE                  |            |
|--------------------------------|------------|
| Proposed -Front/Rear Elevation |            |
| CLIENT                         |            |
| Mr David Gluck                 |            |
| DRAWING No.                    | SCALE @ A3 |
| PR-E001                        | 1:100      |

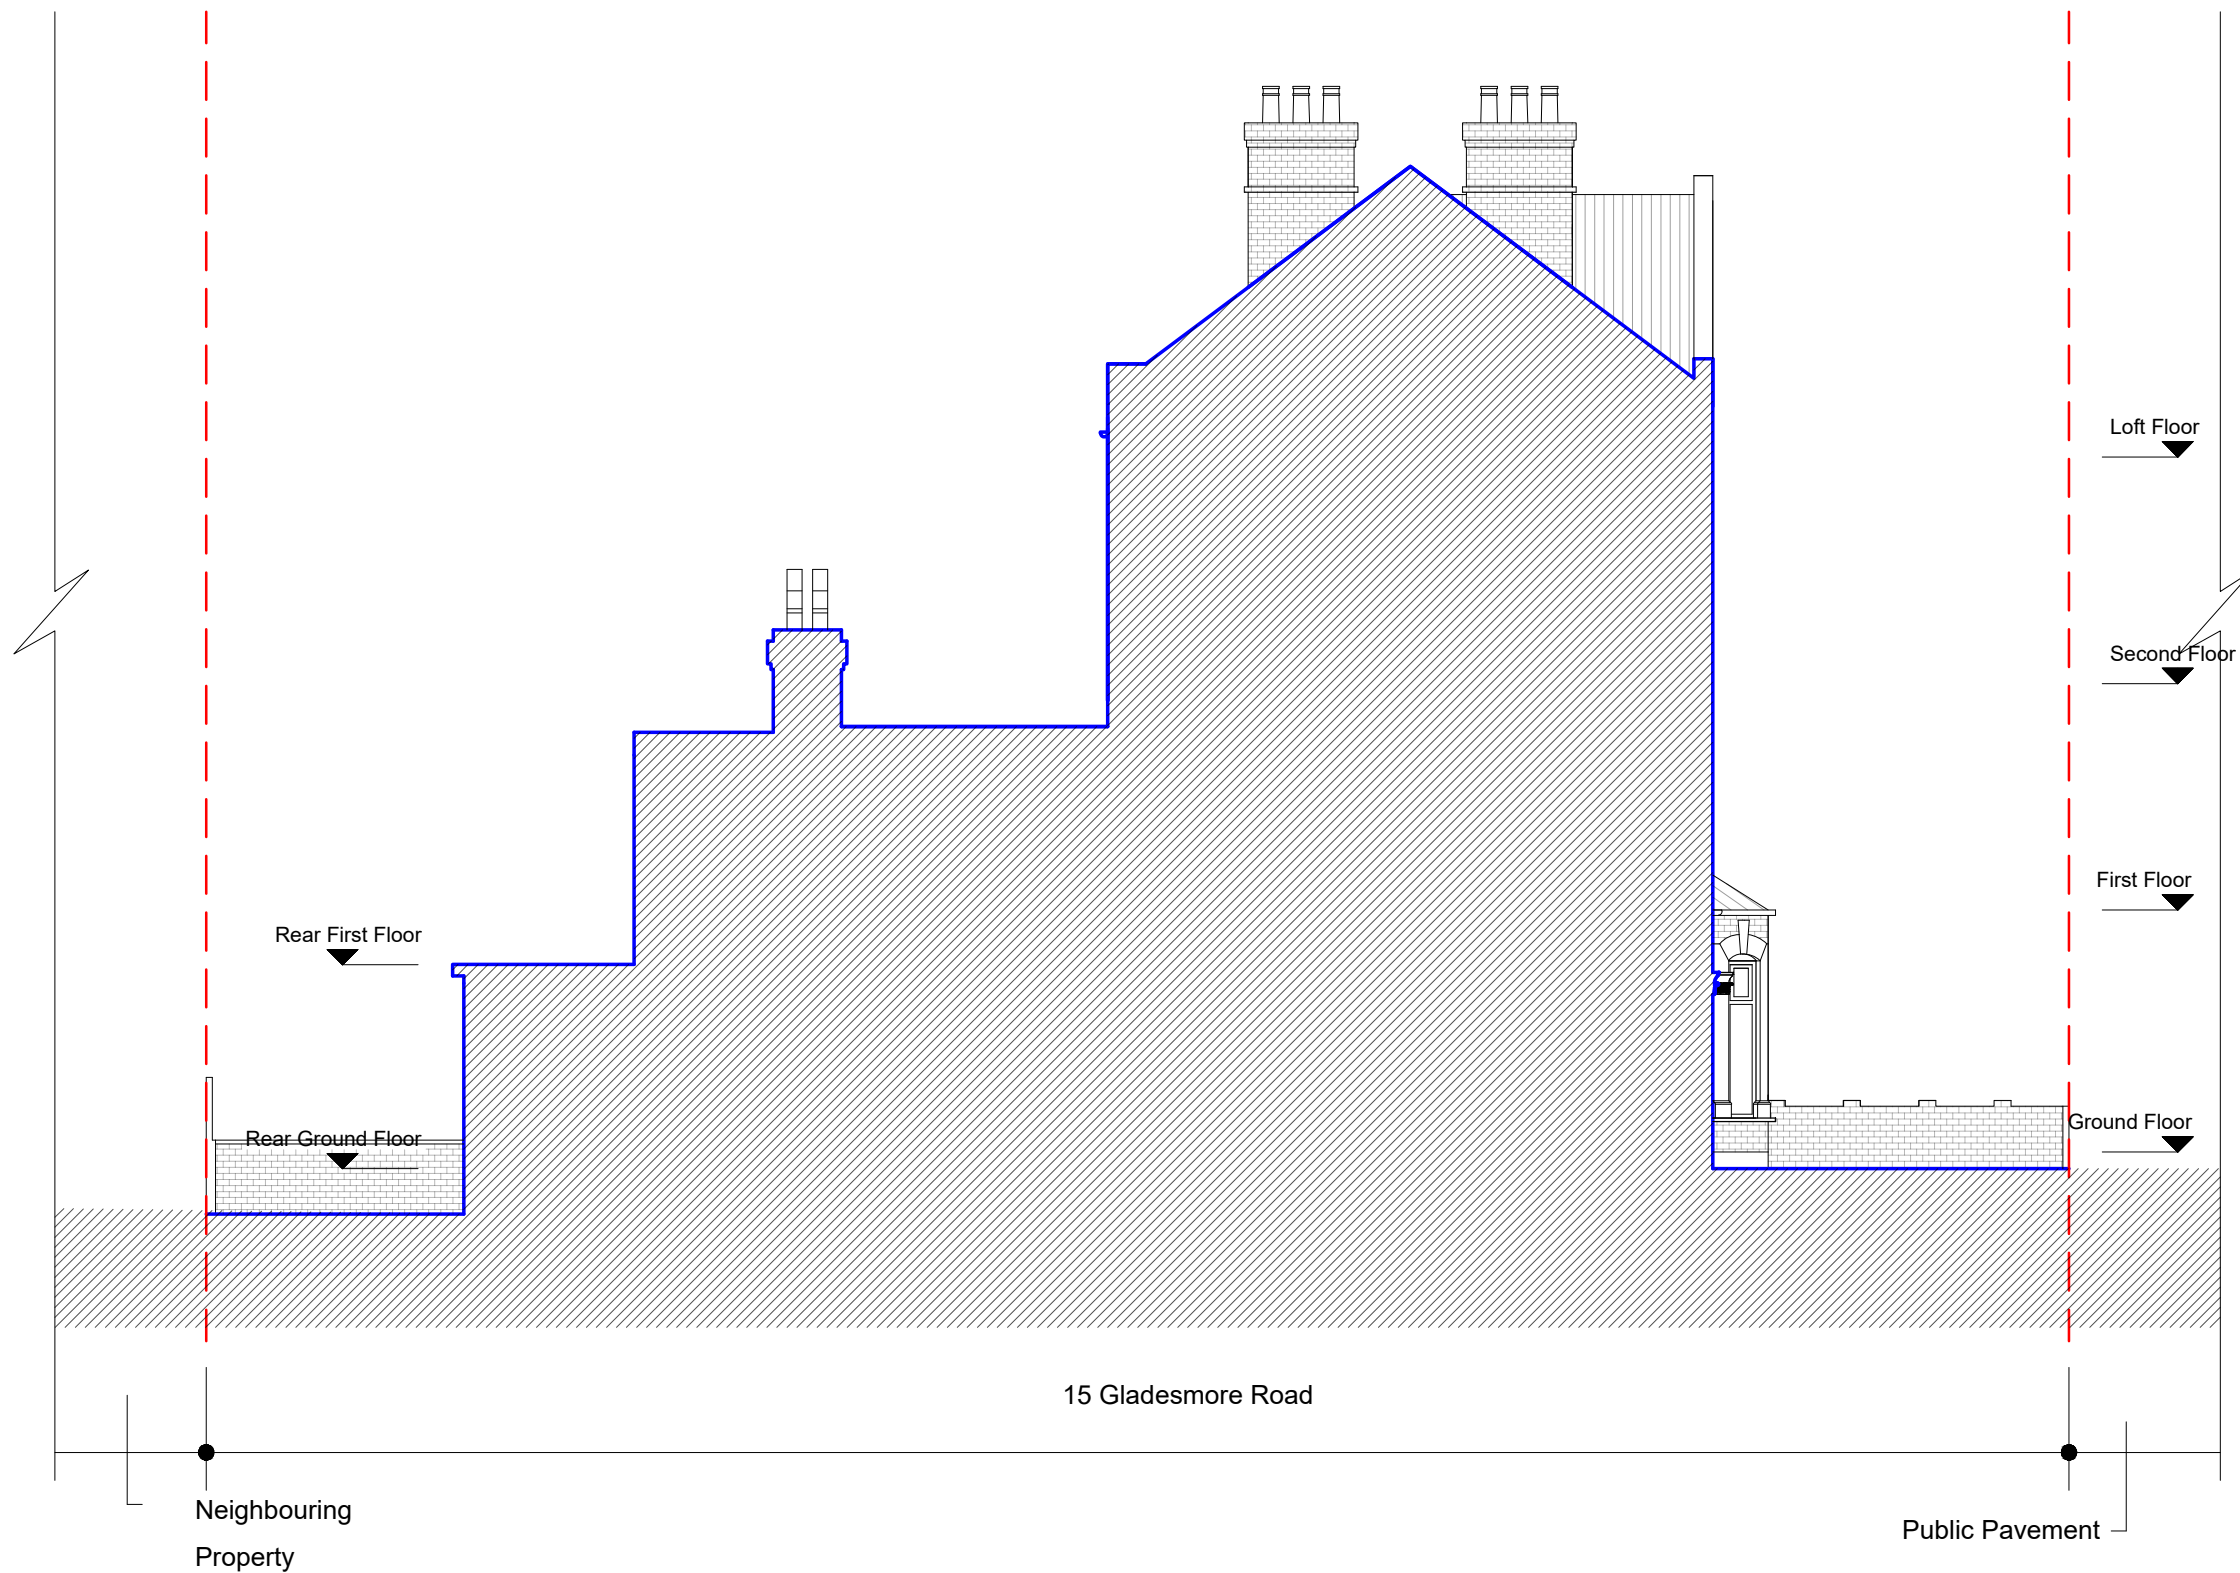


Notes.  
Contractors must verify all dimensions at the site before comencing any work.  
No construction work before Building Control approval and structural engineer confirmation.  
Any discrepancies to be reported to Gridline.  
All drawings are to be read in conjunction with all relevant drawings and specifications.

| Project No.S |      |             |    |    |
|--------------|------|-------------|----|----|
| REV          | DATE | DESCRIPTION | BY | CH |
|              |      |             |    |    |
|              |      |             |    |    |

| PROJECT TITLE                    |             |
|----------------------------------|-------------|
| 15<br>Gladesmore Road<br>N15 6TA |             |
| DATE                             | Project No. |
| June 2022                        | 5561        |

| DRAWING TITLE               |            |
|-----------------------------|------------|
| Proposed - Side Elevation 1 |            |
| CLIENT<br>Mr David Gluck    |            |
| DRAWING No.                 | SCALE @ A3 |
| PR-E002                     | 1:100      |


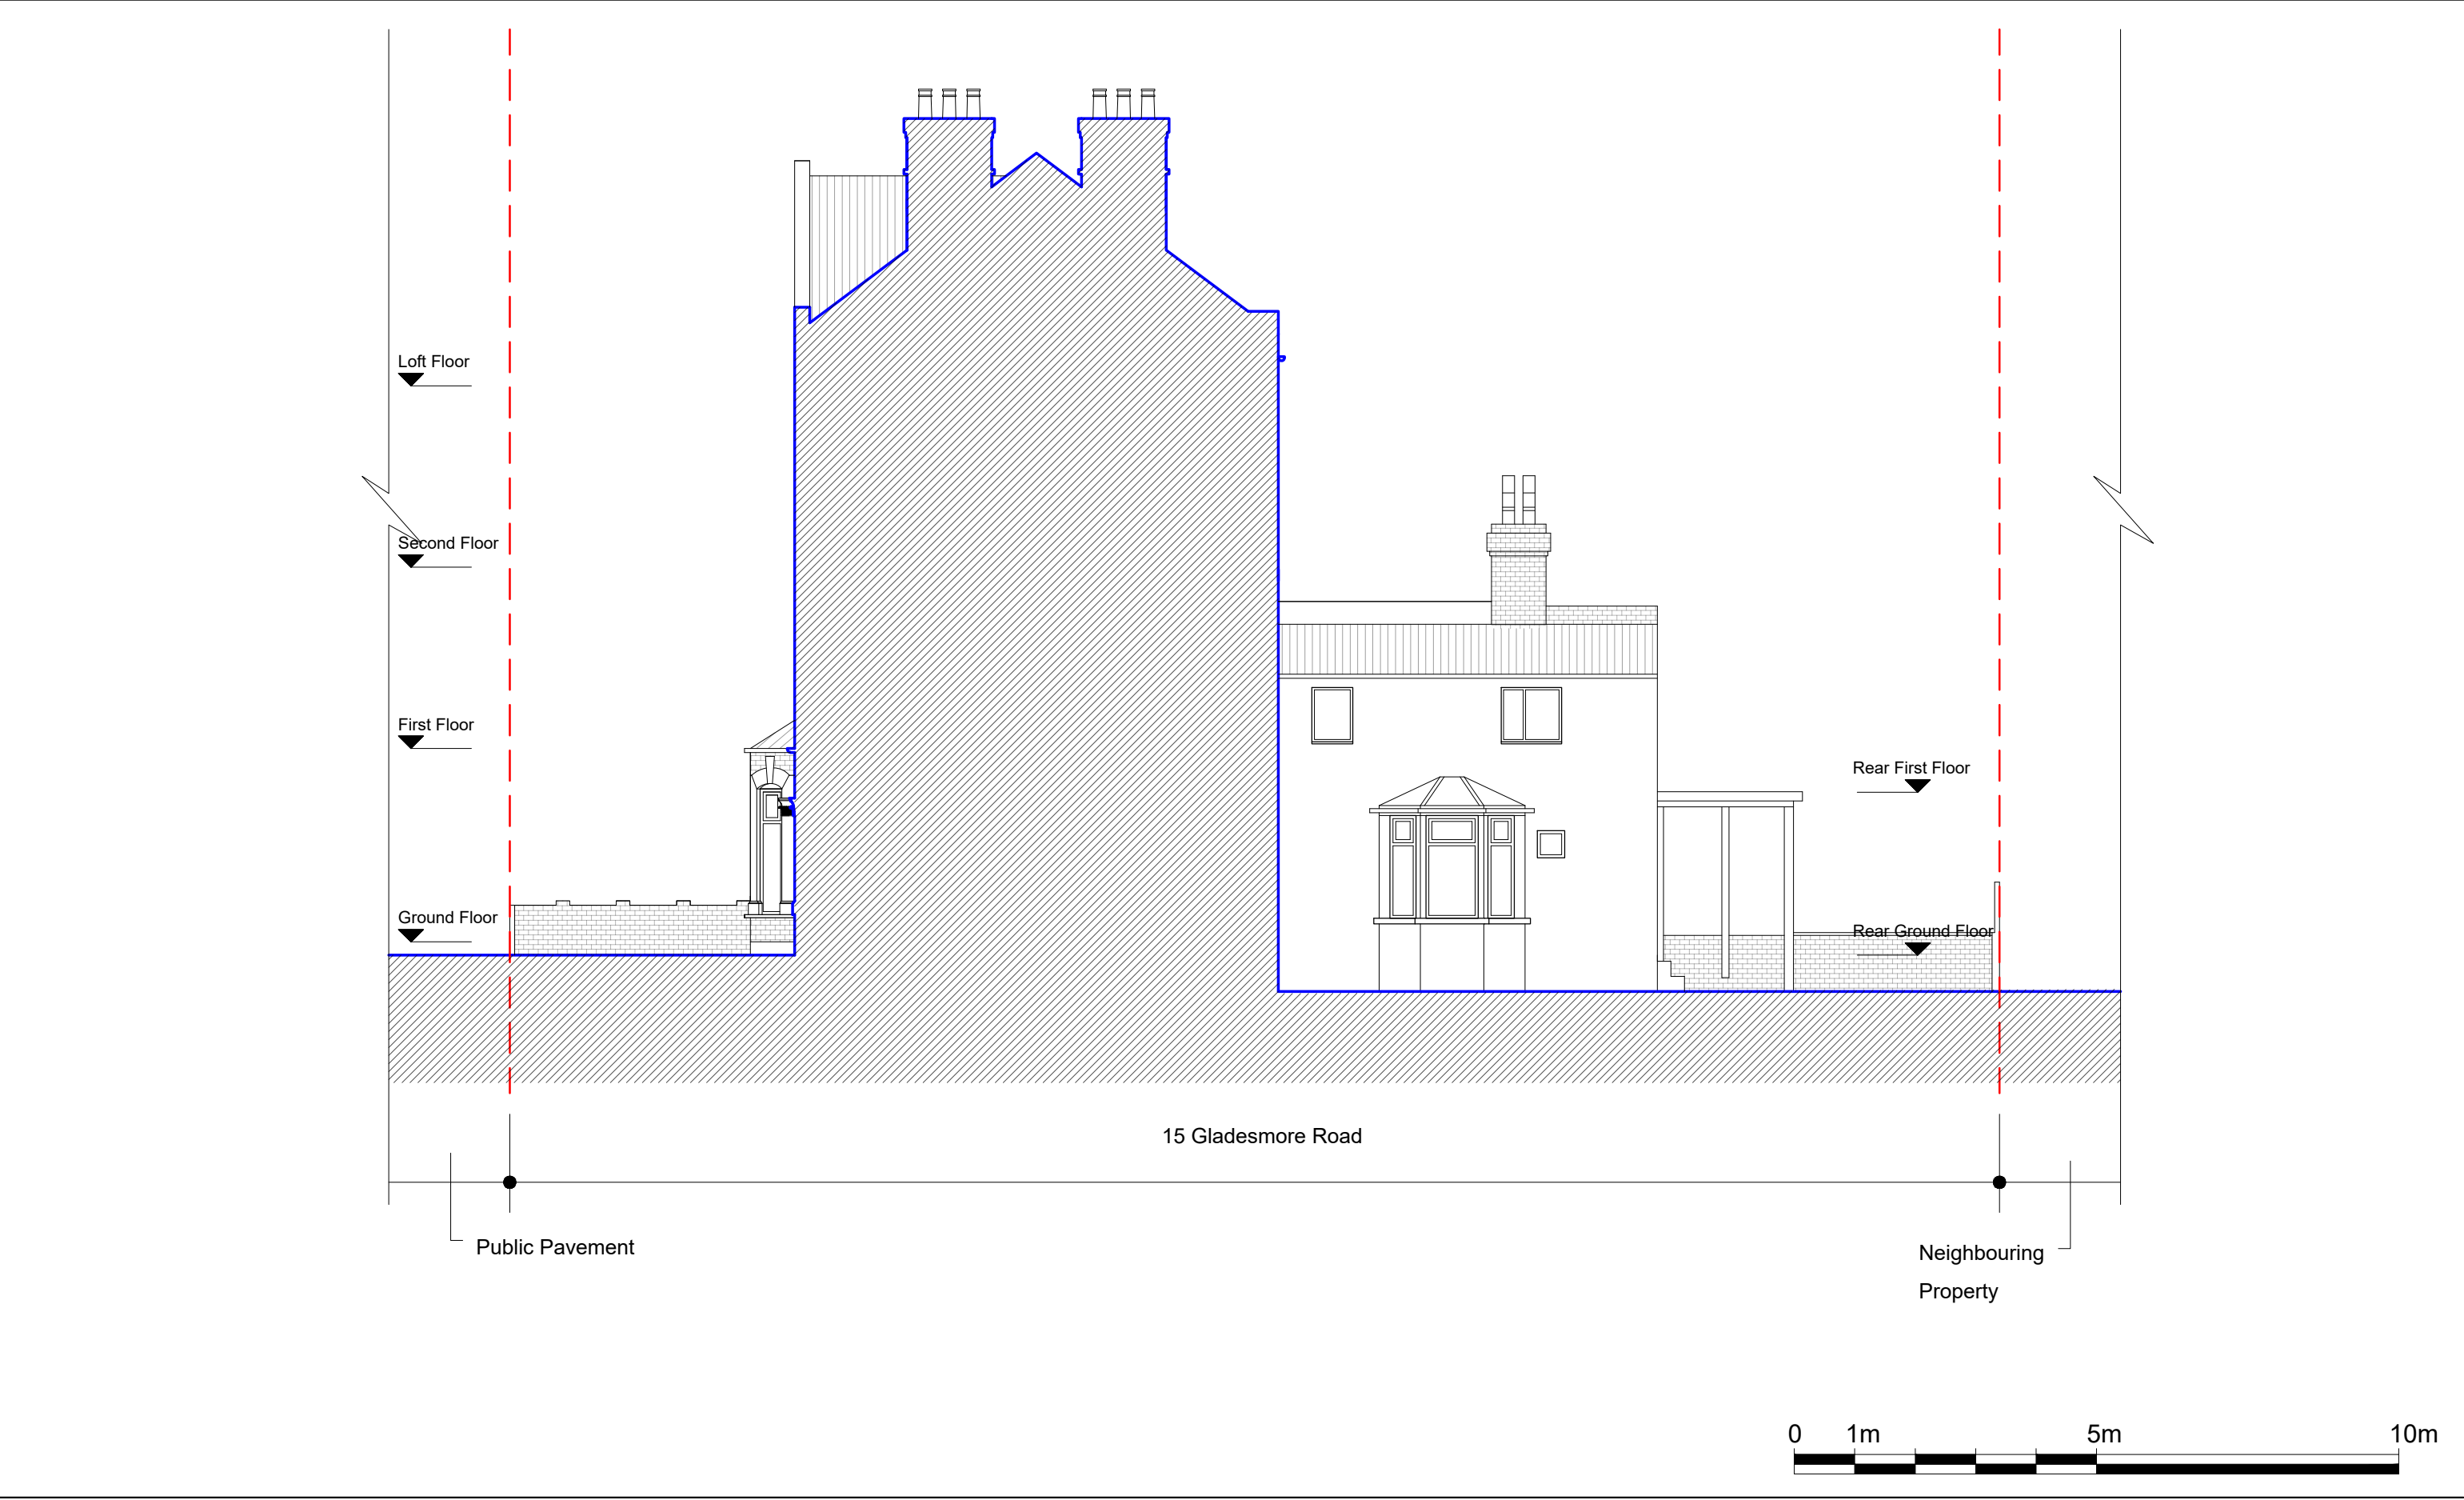


Notes.  
Contractors must verify all dimensions at the site before comencing any work.  
No construction work before Building Control approval and structural engineer confirmation.  
Any discrepancies to be reported to Gridline.  
All drawings are to be read in conjunction with all relevant drawings and specifications.

| Project No.S |      |             |    |    |
|--------------|------|-------------|----|----|
| REV          | DATE | DESCRIPTION | BY | CH |
|              |      |             |    |    |
|              |      |             |    |    |

| PROJECT TITLE                    |             |
|----------------------------------|-------------|
| 15<br>Gladesmore Road<br>N15 6TA |             |
| DATE                             | Project No. |
| June 2022                        | 5561        |

| DRAWING TITLE               |            |
|-----------------------------|------------|
| Proposed - Side Elevation 2 |            |
| CLIENT<br>Mr David Gluck    |            |
| DRAWING No.                 | SCALE @ A3 |
| PR-E003                     | 1:100      |

 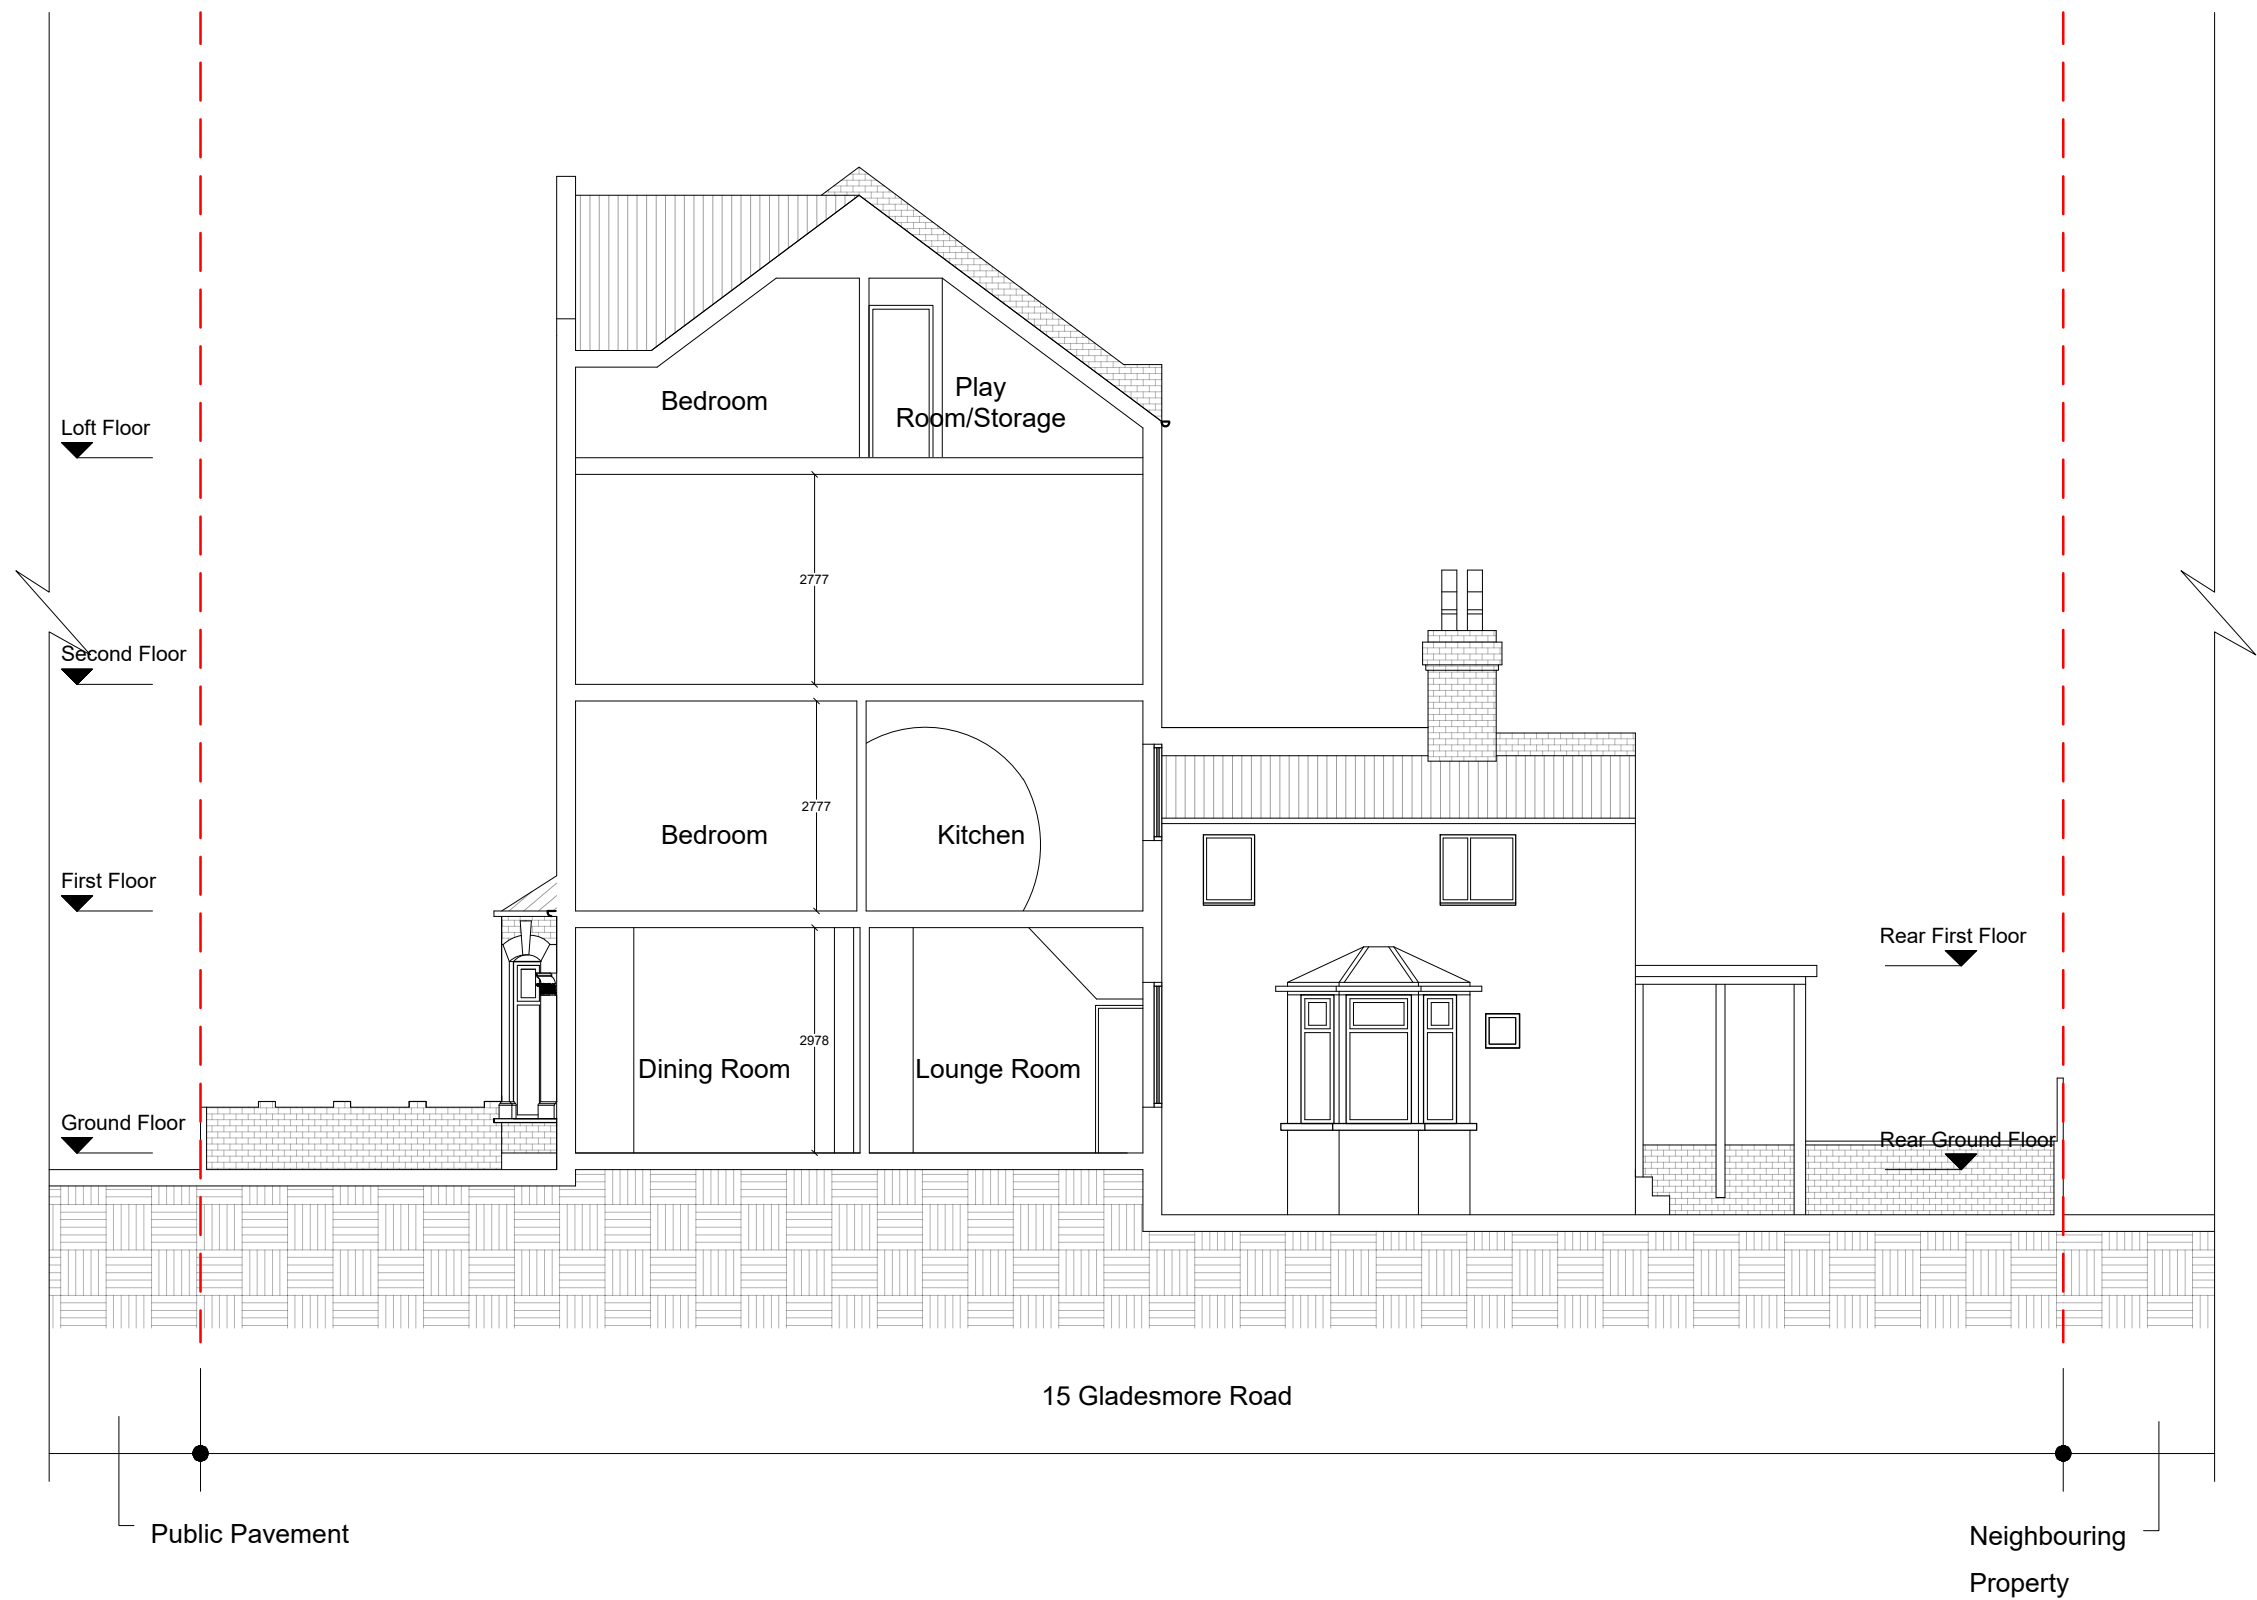


Notes.  
Contractors must verify all dimensions at the site before comencing any work.  
No construction work before Building Control approval and structural engineer confirmation.  
Any discrepancies to be reported to Gridline.  
All drawings are to be read in conjunction with all relevant drawings and specifications.

| Project No.S |      |             |    |    |
|--------------|------|-------------|----|----|
| REV          | DATE | DESCRIPTION | BY | CH |
|              |      |             |    |    |
|              |      |             |    |    |

| PROJECT TITLE                    |             |
|----------------------------------|-------------|
| 15<br>Gladesmore Road<br>N15 6TA |             |
| DATE                             | Project No. |
| June 2022                        | 5561        |

| DRAWING TITLE            |            |
|--------------------------|------------|
| Proposed - Section AA'   |            |
| CLIENT<br>Mr David Gluck |            |
| DRAWING No.              | SCALE @ A3 |
| PR-S001                  | 1:100      |

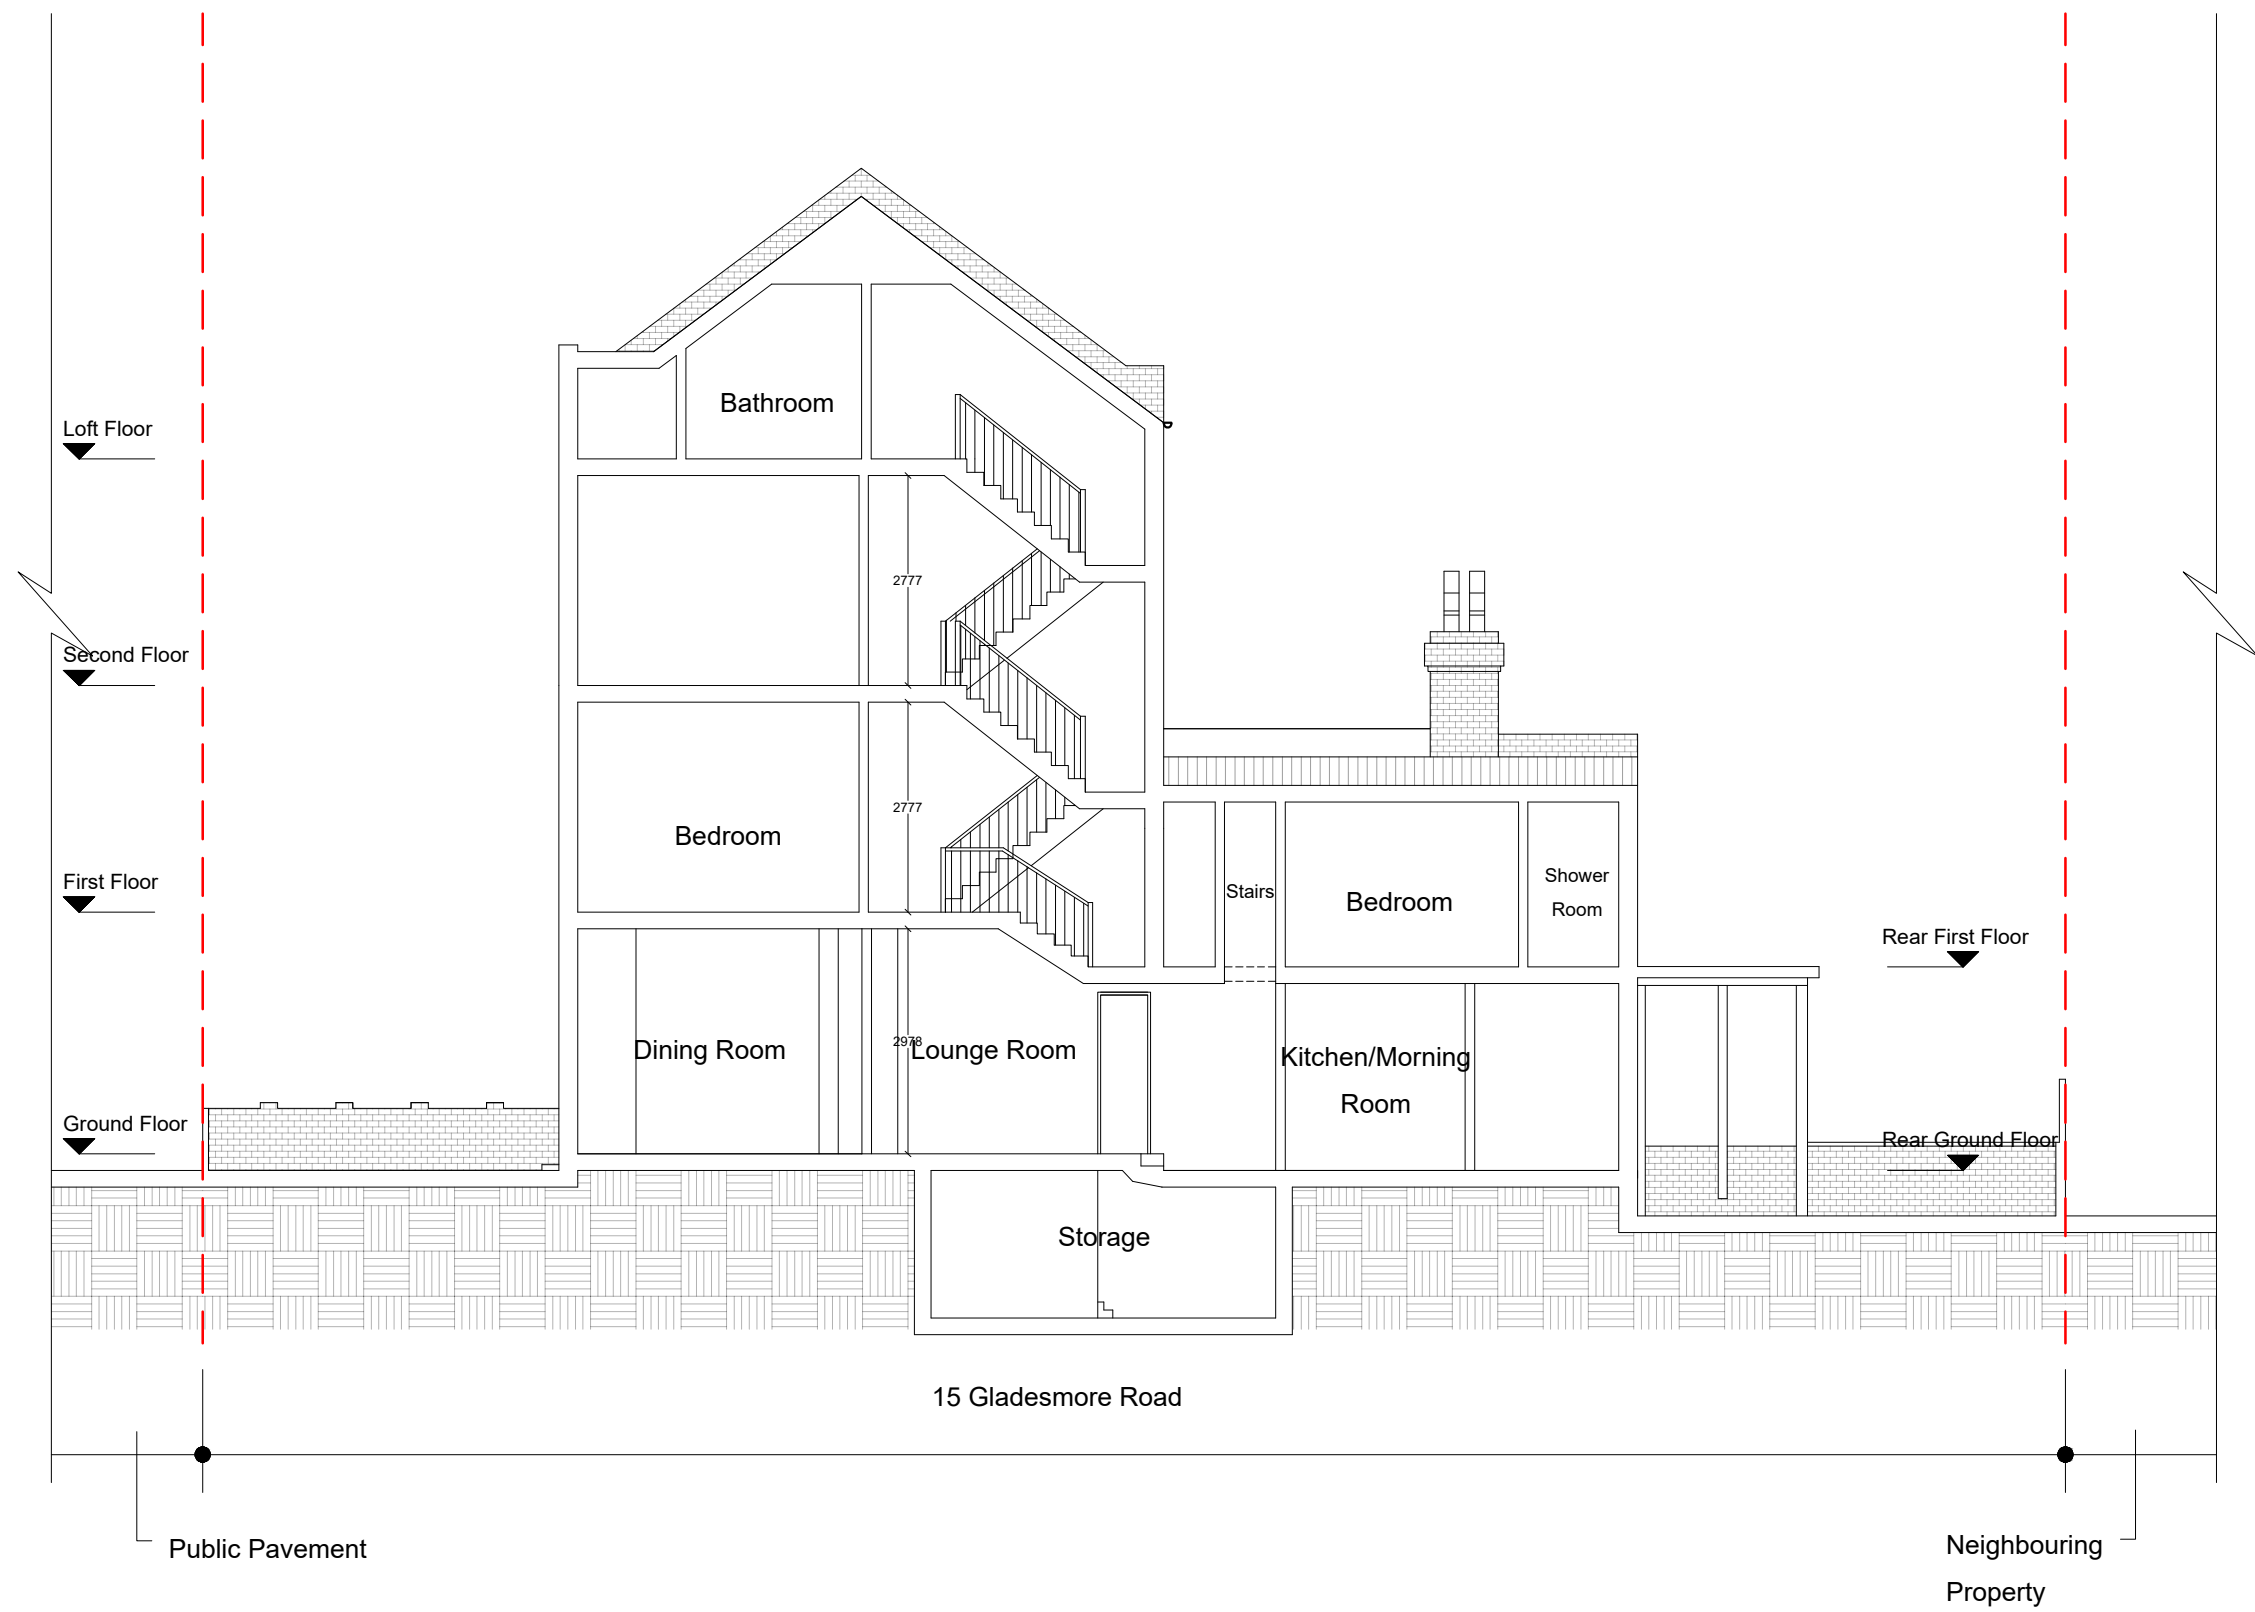

Notes.  
Contractors must verify all dimensions at the site before comencing any work.  
No construction work before Building Control approval and structural engineer confirmation.  
Any discrepancies to be reported to Gridline.  
All drawings are to be read in conjunction with all relevant drawings and specifications.

| Project No.S |      |             |    |    |
|--------------|------|-------------|----|----|
| REV          | DATE | DESCRIPTION | BY | CH |
|              |      |             |    |    |
|              |      |             |    |    |

| PROJECT TITLE              |             |
|----------------------------|-------------|
| 15 Gladesmore Road N15 6TA |             |
| DATE                       | Project No. |
| June 2022                  | 5561        |

| DRAWING TITLE          |            |
|------------------------|------------|
| Proposed - Section BB' |            |
| CLIENT                 |            |
| Mr David Gluck         |            |
| DRAWING No.            | SCALE @ A3 |
| PR-S002                | 1:100      |