




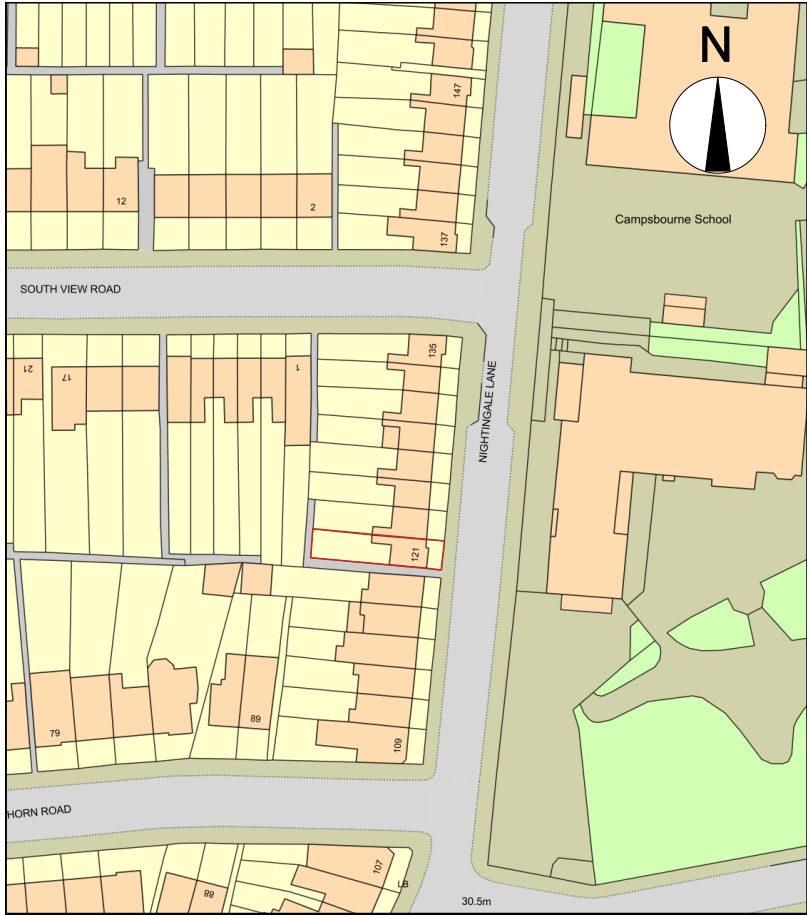

1 SITE LOCATION PLAN
Scale: 1:1250
0 50 M

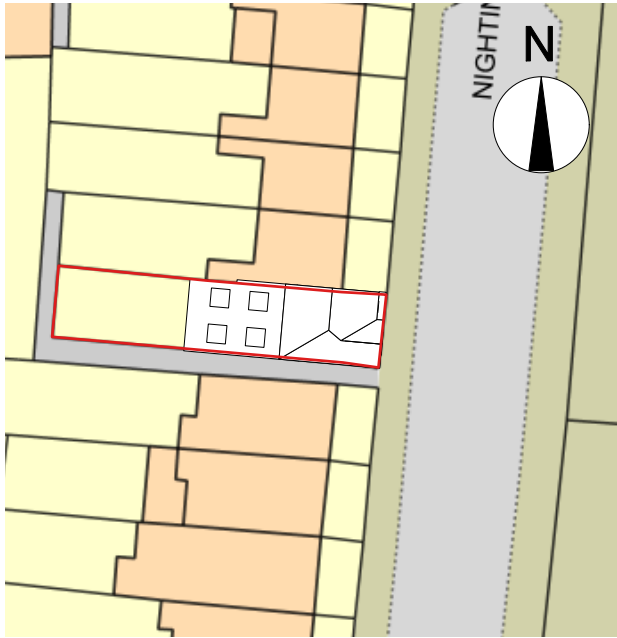

2 EXISTING BLOCK PLAN
Scale: 1:500
0 25 M

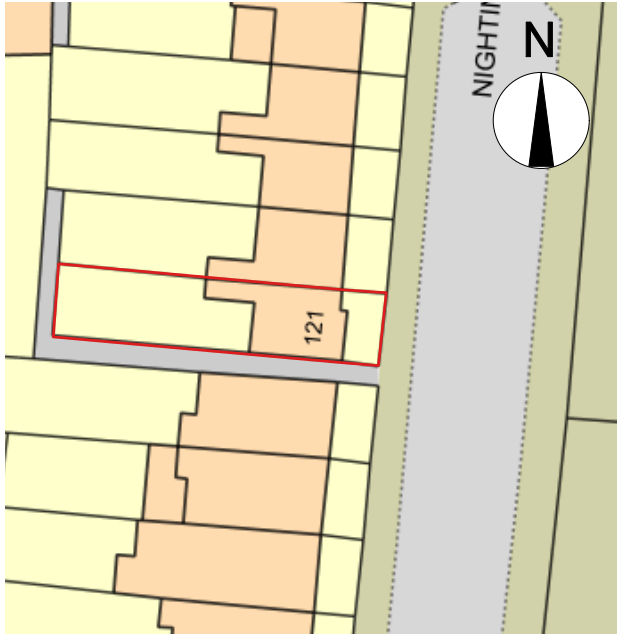

3 PROPOSED BLOCK PLAN
Scale: 1:500
0 25 M

ISSUE	DATE	ISSUE NOTE	BY
REVISION	DATE	REVISION NOTE	BY

NOTES

PROJECT
**INTERNAL ALTERATIONS &
SINGLE STOREY REAR EXTENSION**

ADDRESS
121 NIGHTINGALE LANE, LONDON, N8




CLIENT
MS GEMMA WAUGH

DRAWING
**SITE LOCATION, EXISTING & PROPOSED
BLOCK PLANS**




23 HASLEMERE AVENUE LONDON EN4 8EY T: 07779315051 E:INFO@KA-DESIGNS.CO.UK


PROJECT #	N01/2023	DWG STATUS
DWG DATE	23/06/2022	
ORIGINAL SHEET SIZE	ISO A3	N01/2023/PP/01
SCALE @ A1	1:1250 ; 1:500	
DRAWN	G.A	CHKD

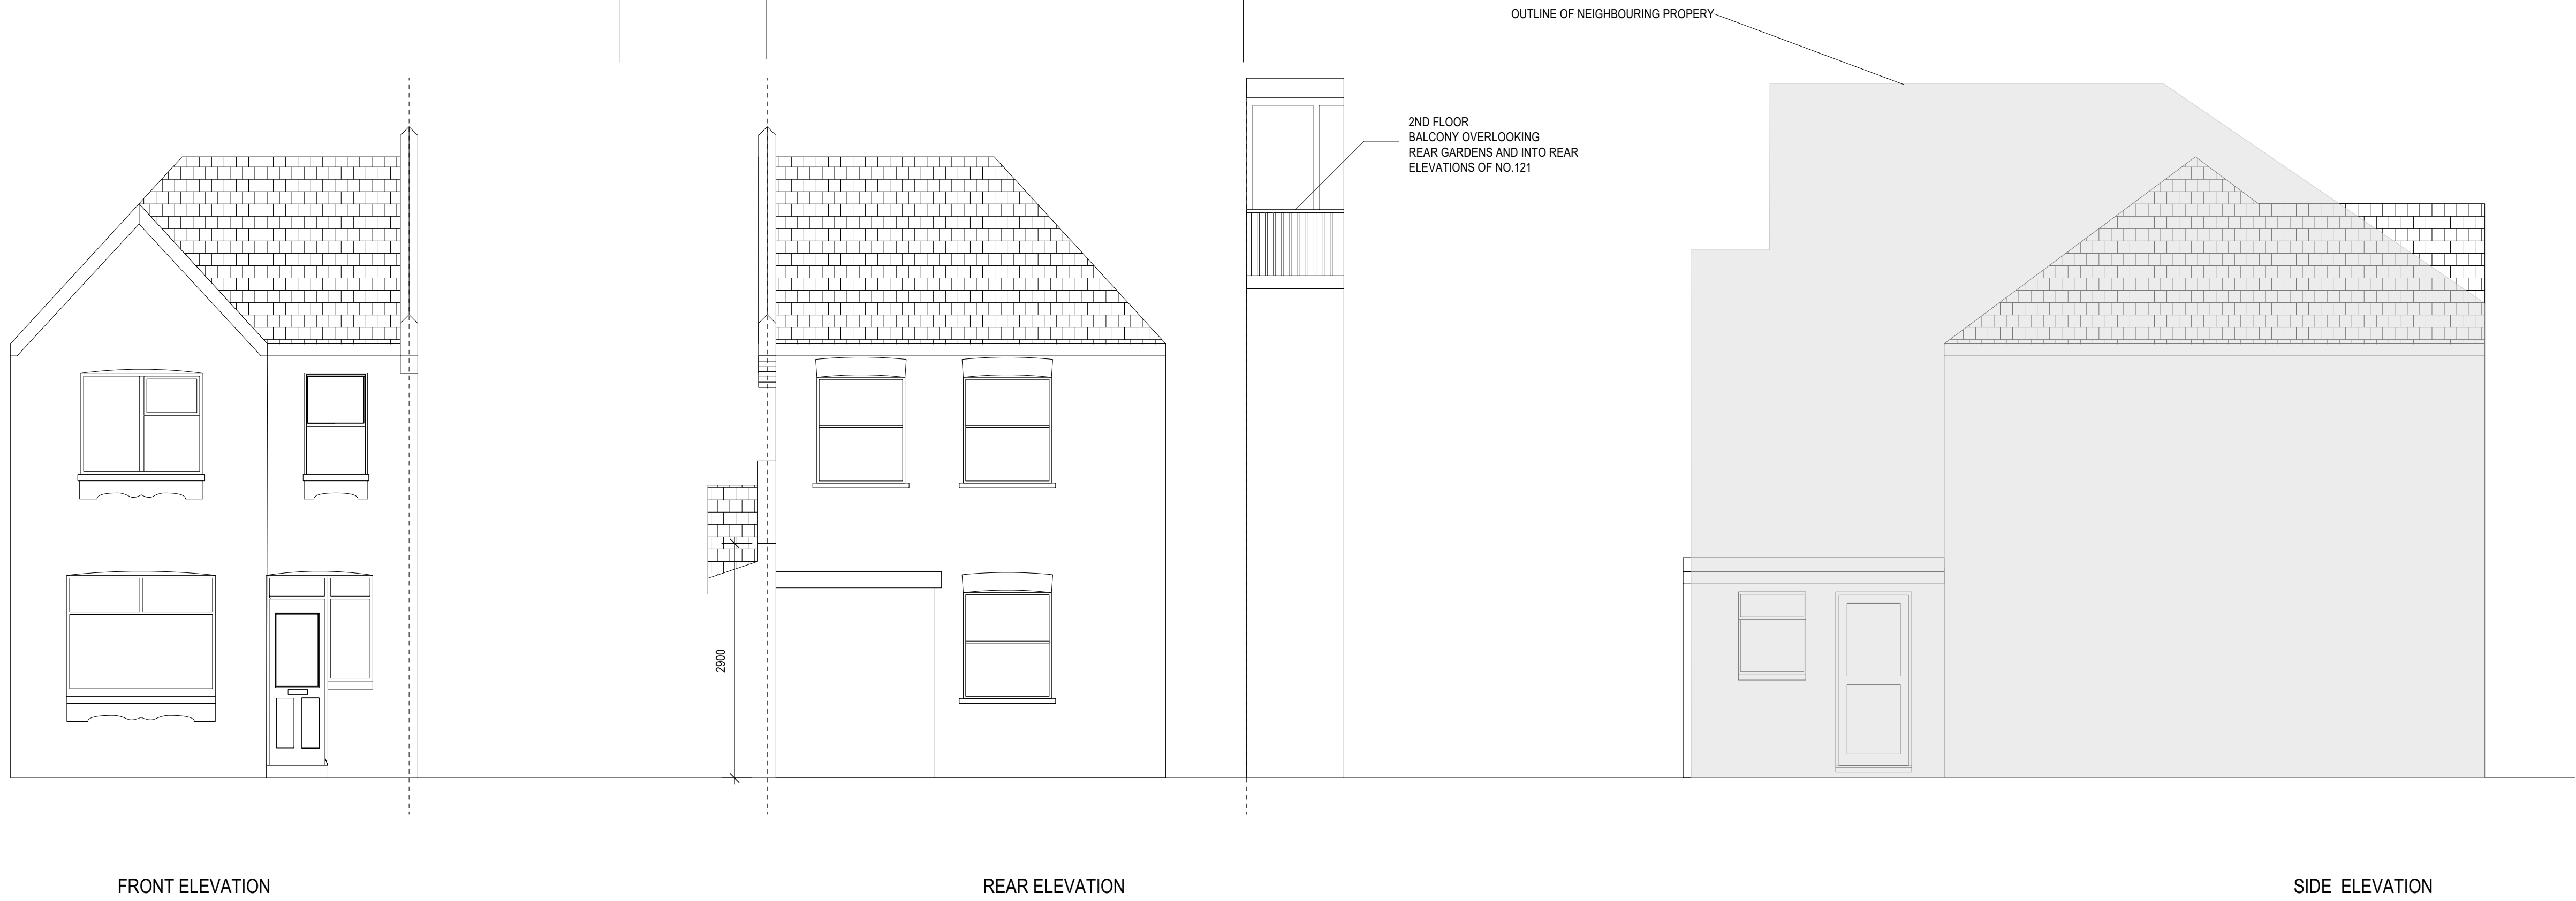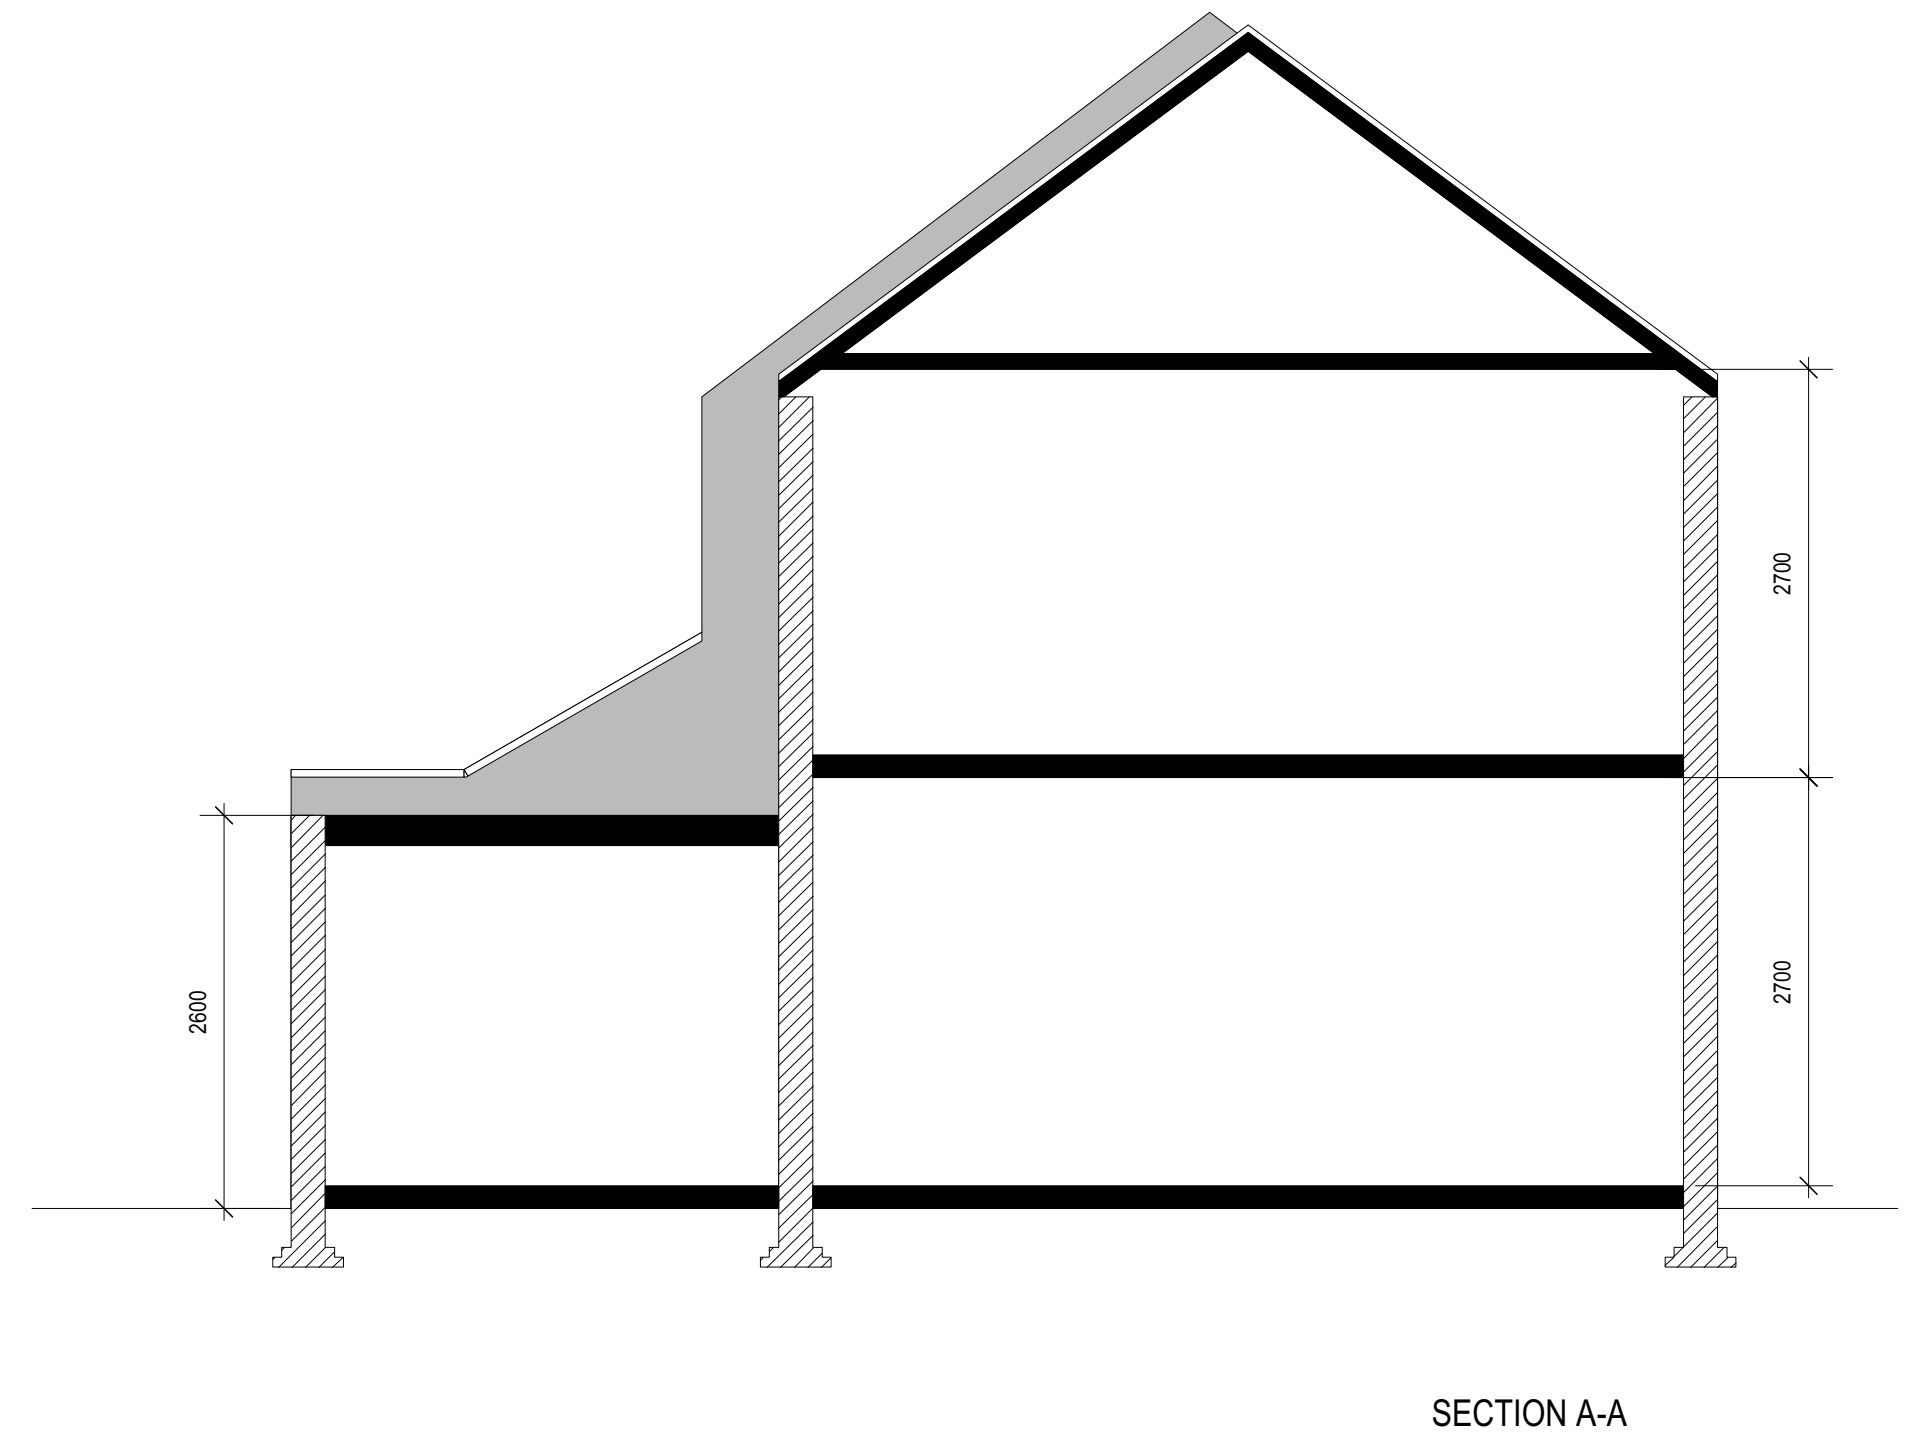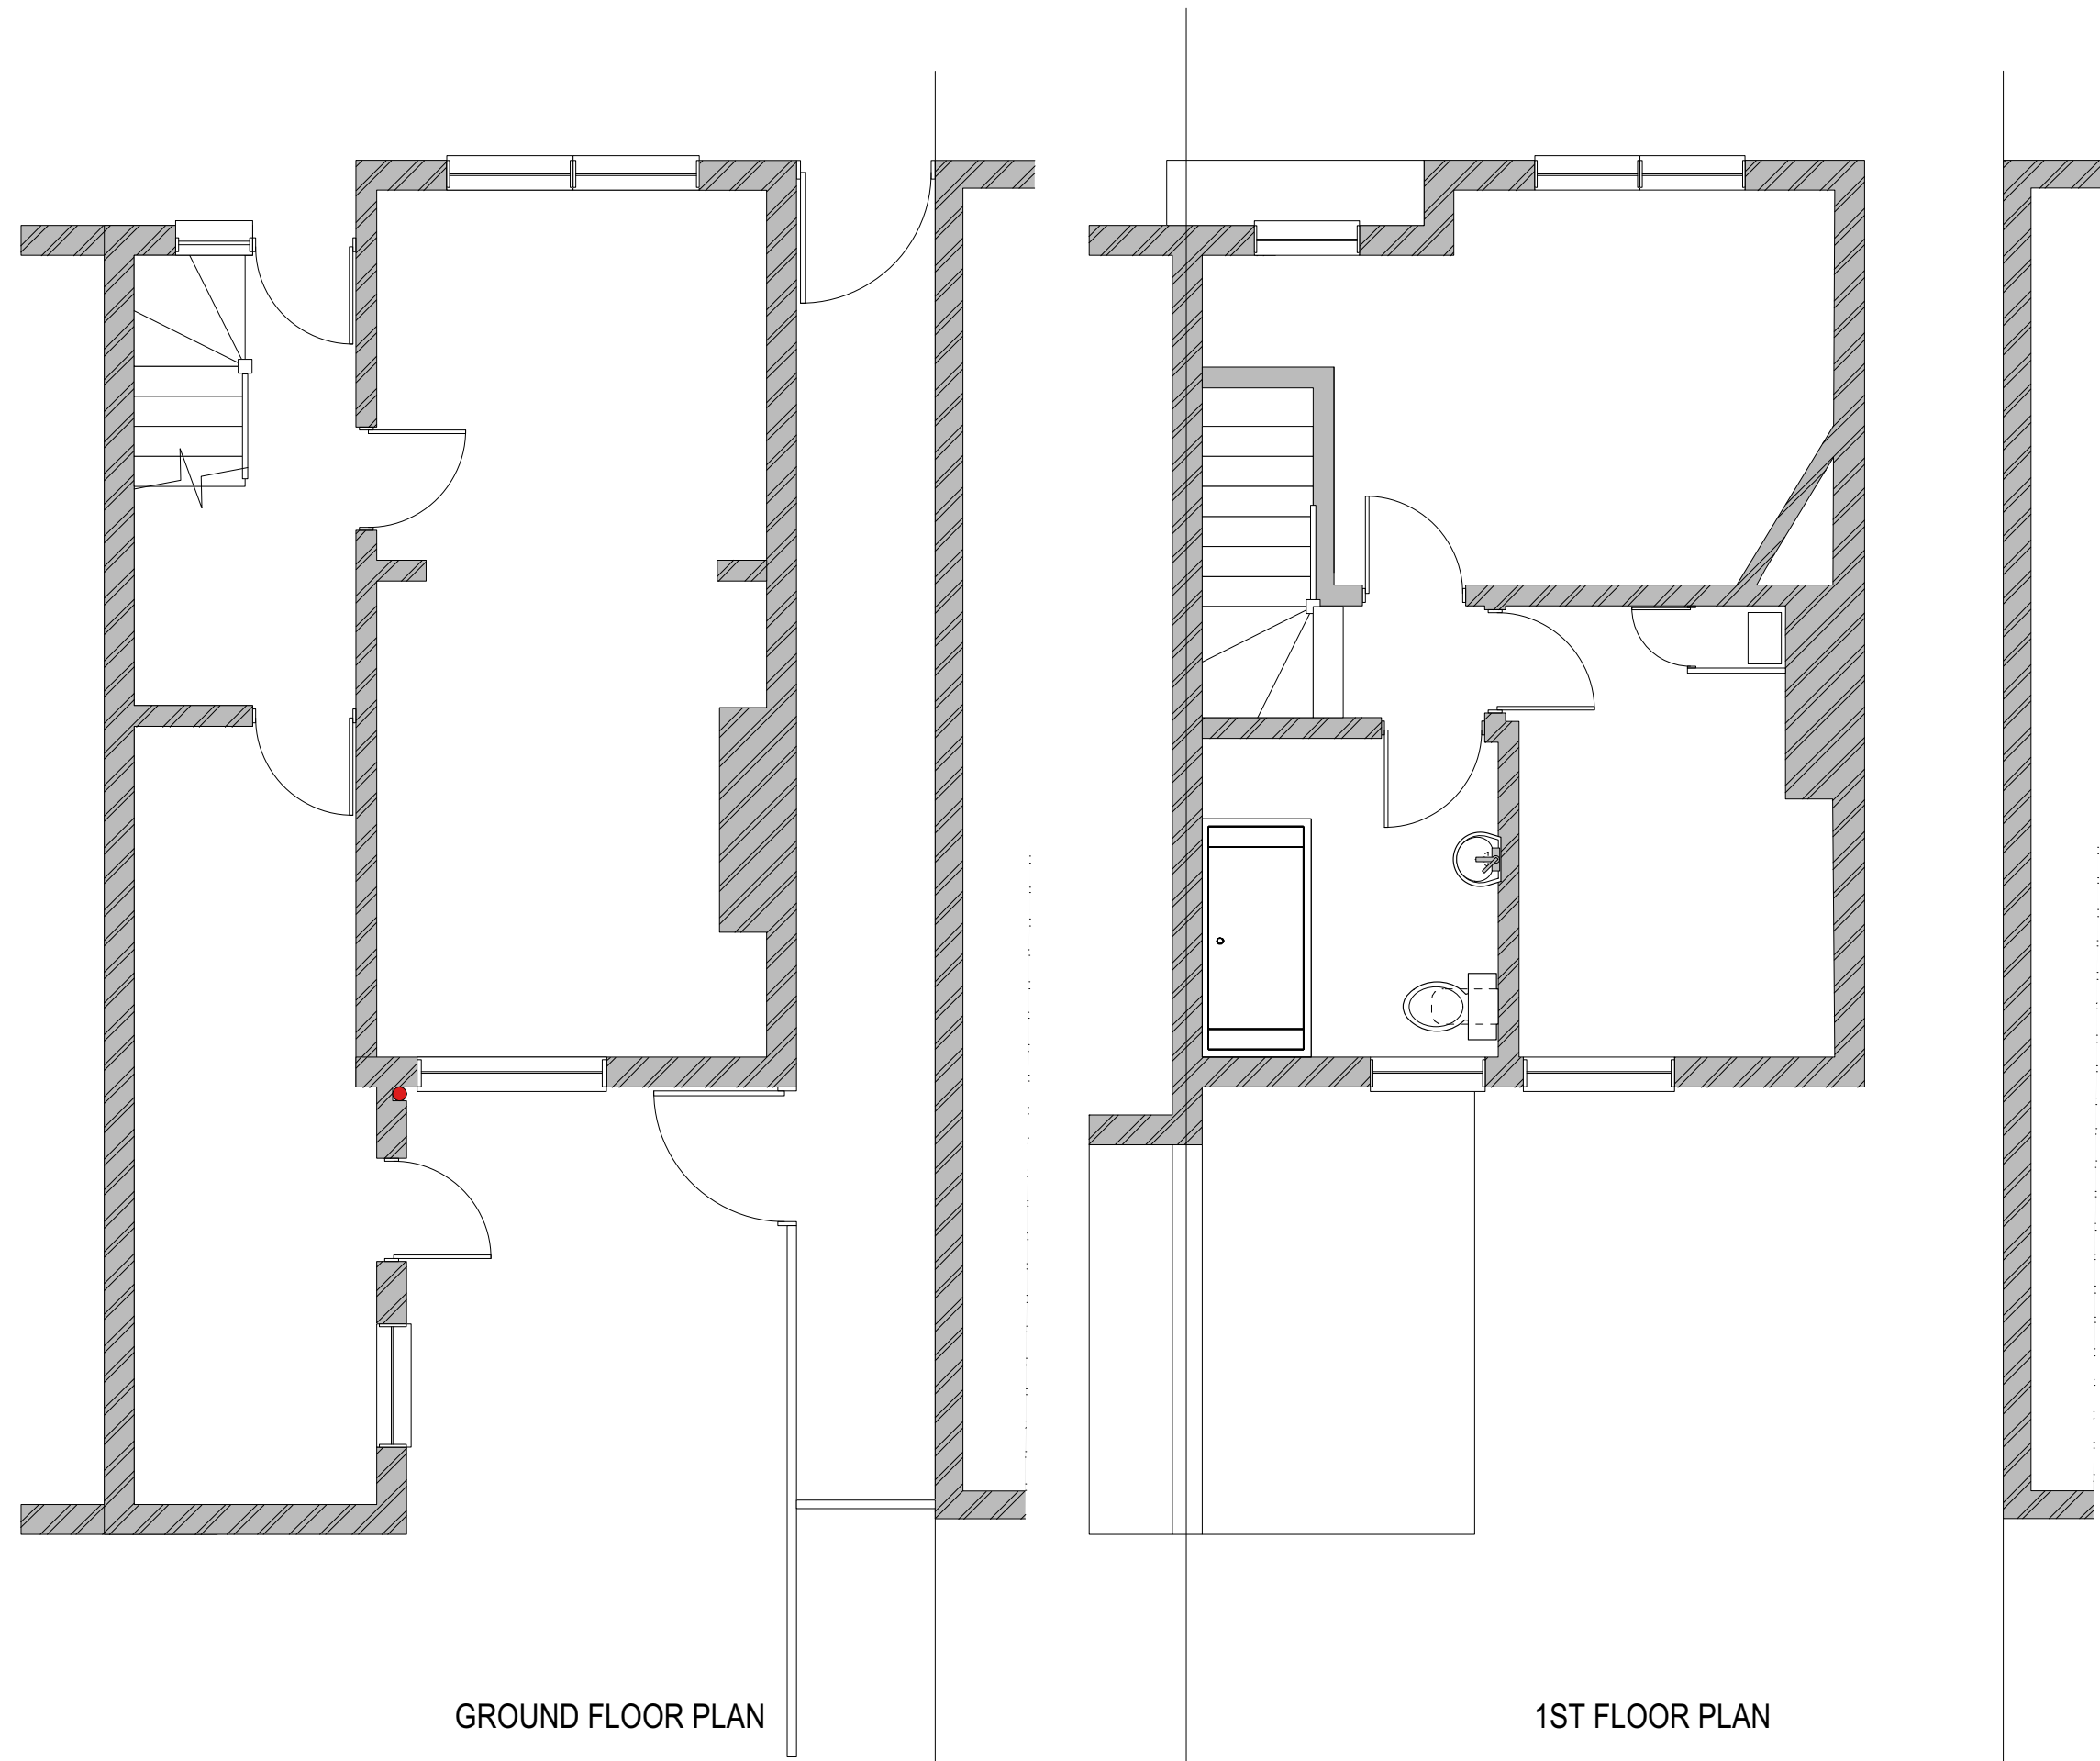


ISSUE	DATE	ISSUE NOTE	BY
REVISION	DATE	REVISION NOTE	BY
NOTES			
PROJECT			
INTERNAL ALTERATIONS & SINGLE STOREY REAR EXTENSION			
ADDRESS			
121 NIGHTINGALE LANE, LONDON, N8			
CLIENT			
MS GEMMA WAUGH			
DRAWING			
EXISTING PLANS & ELEVATIONS			
KA DESIGNS			
23 HASLEMERE AVENUE LONDON DN4 8EY T: 01773015051 E: INFO@KA-DESIGNS.CO.UK			
PROJECT #	N01/2023	DWG STATUS	
DWG DATE	23/06/2022	DWG #	
ORIGINAL SHEET SIZE	ISO A1	N01/2023/PP/02	
SCALE @ A1	1:50		
DRAWN	G.A.	CHECK	

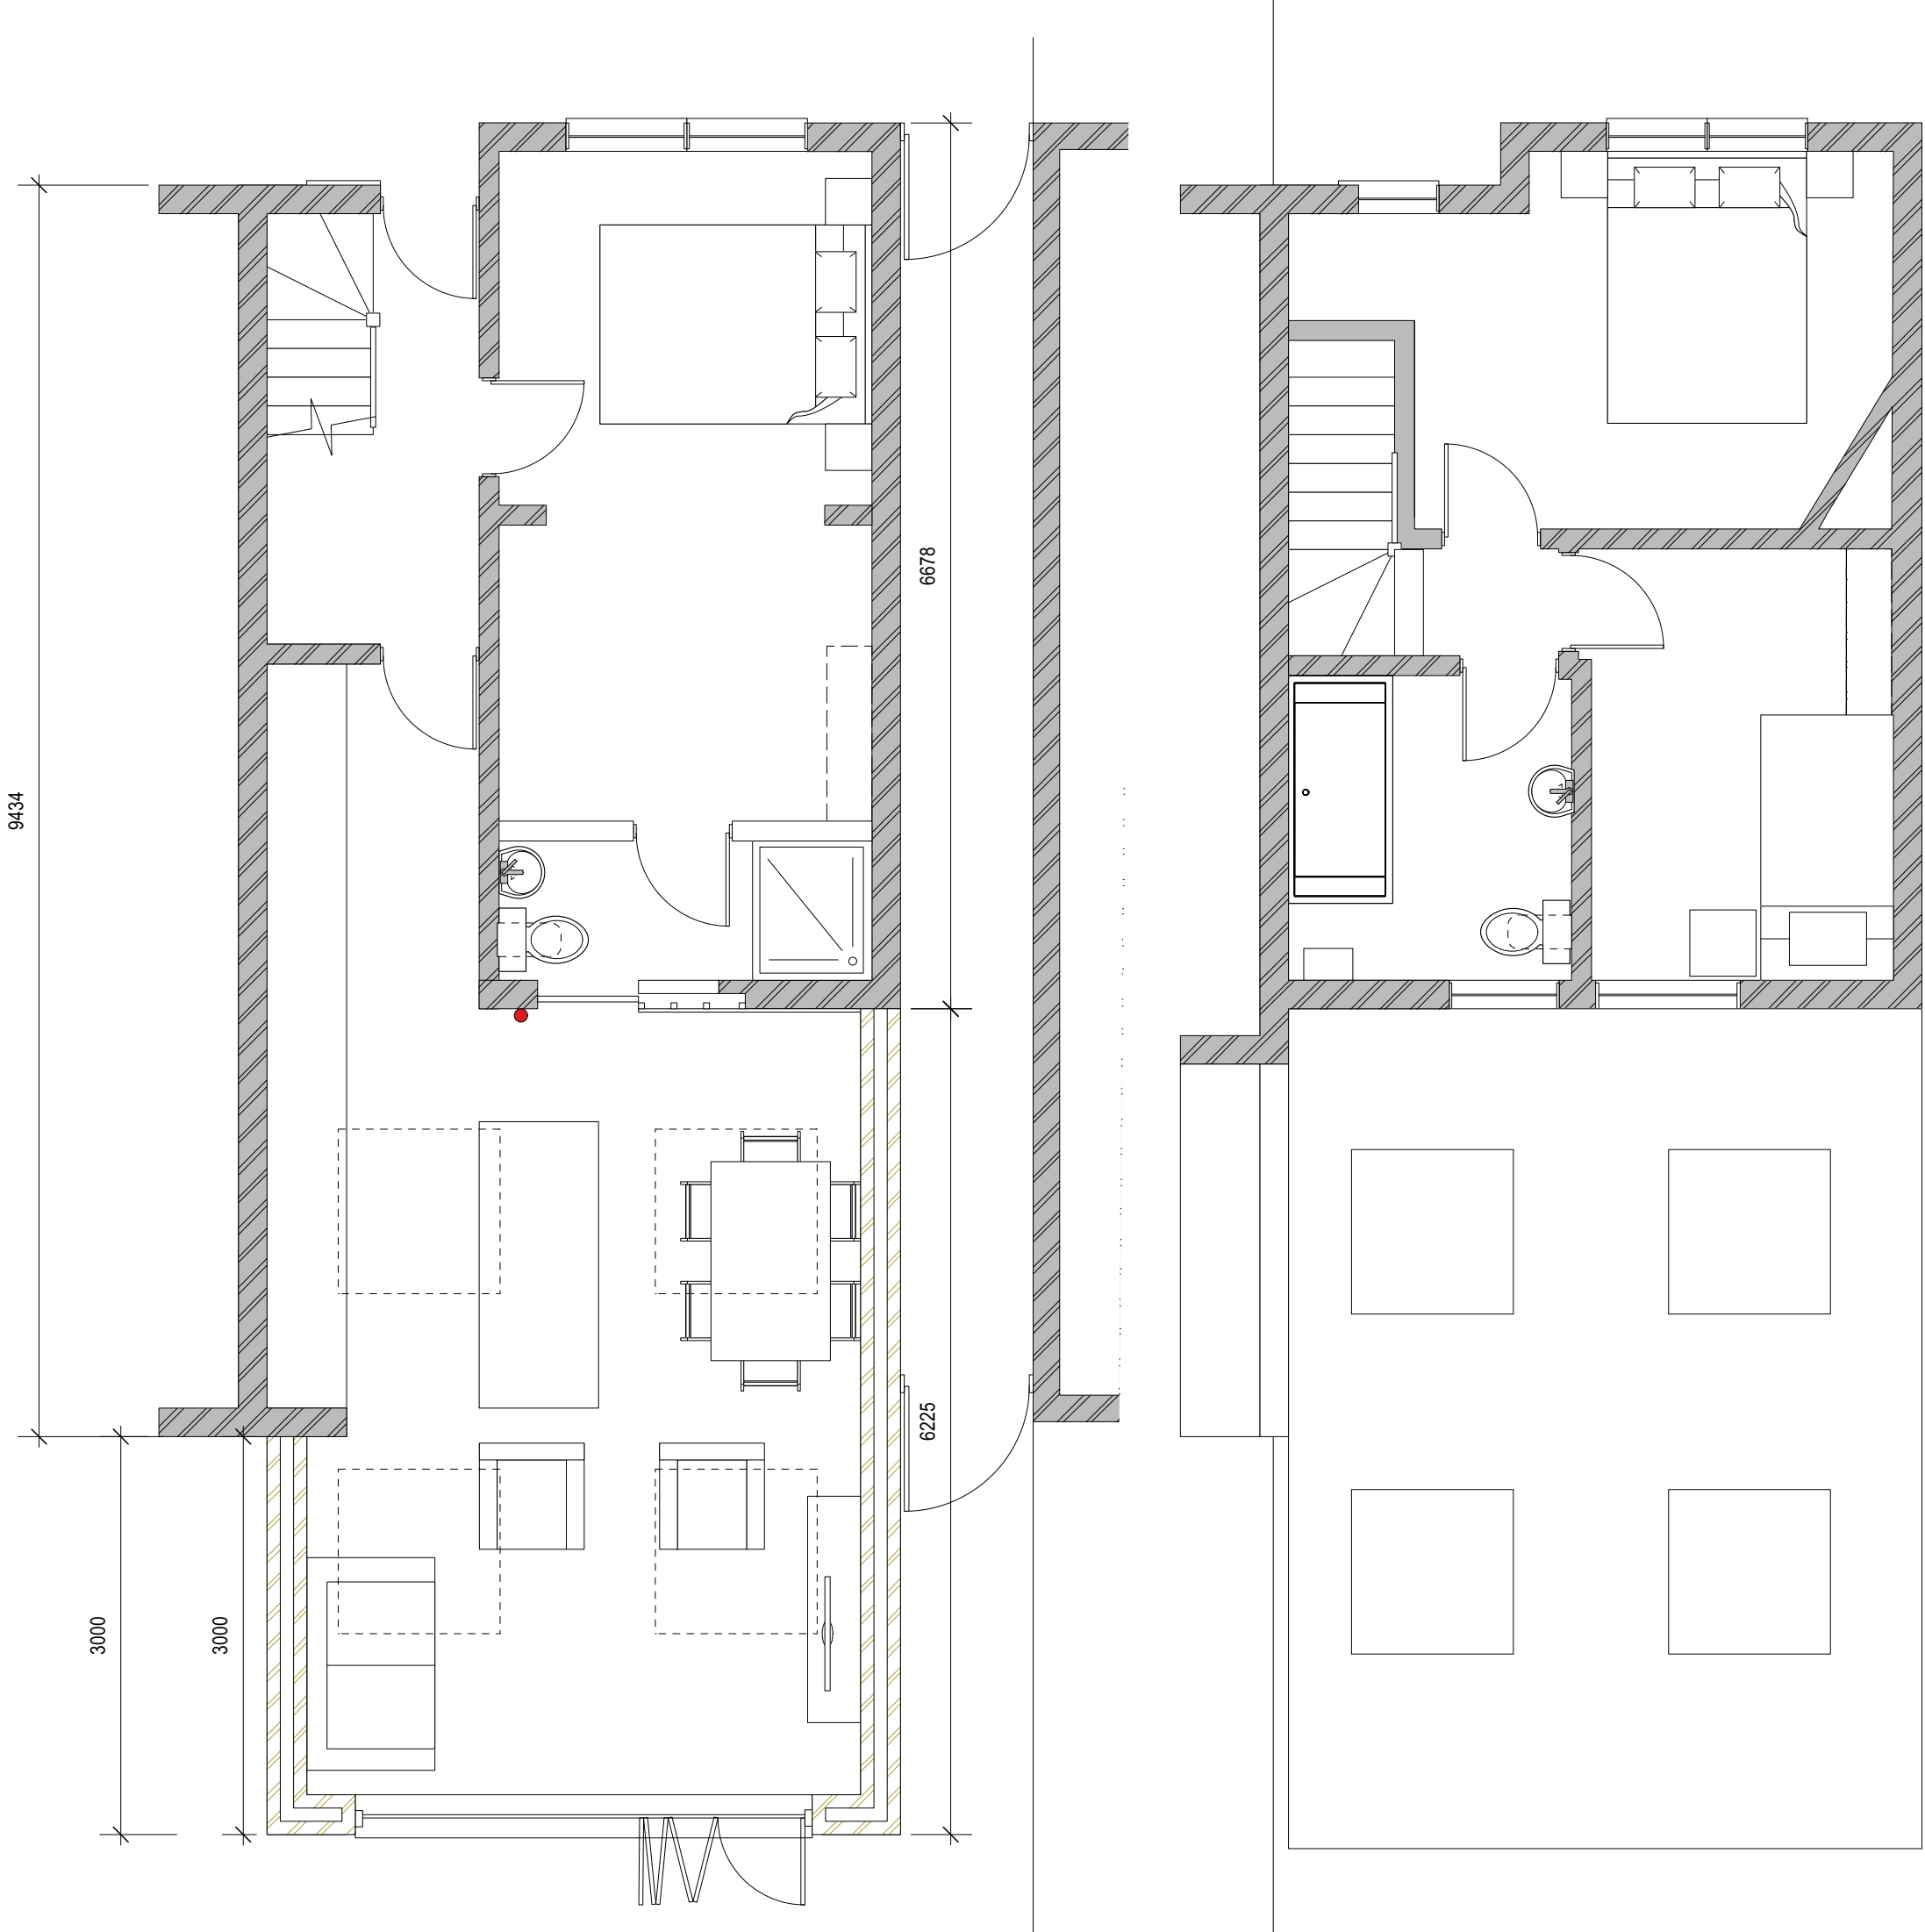


GROUND FLOOR PLAN

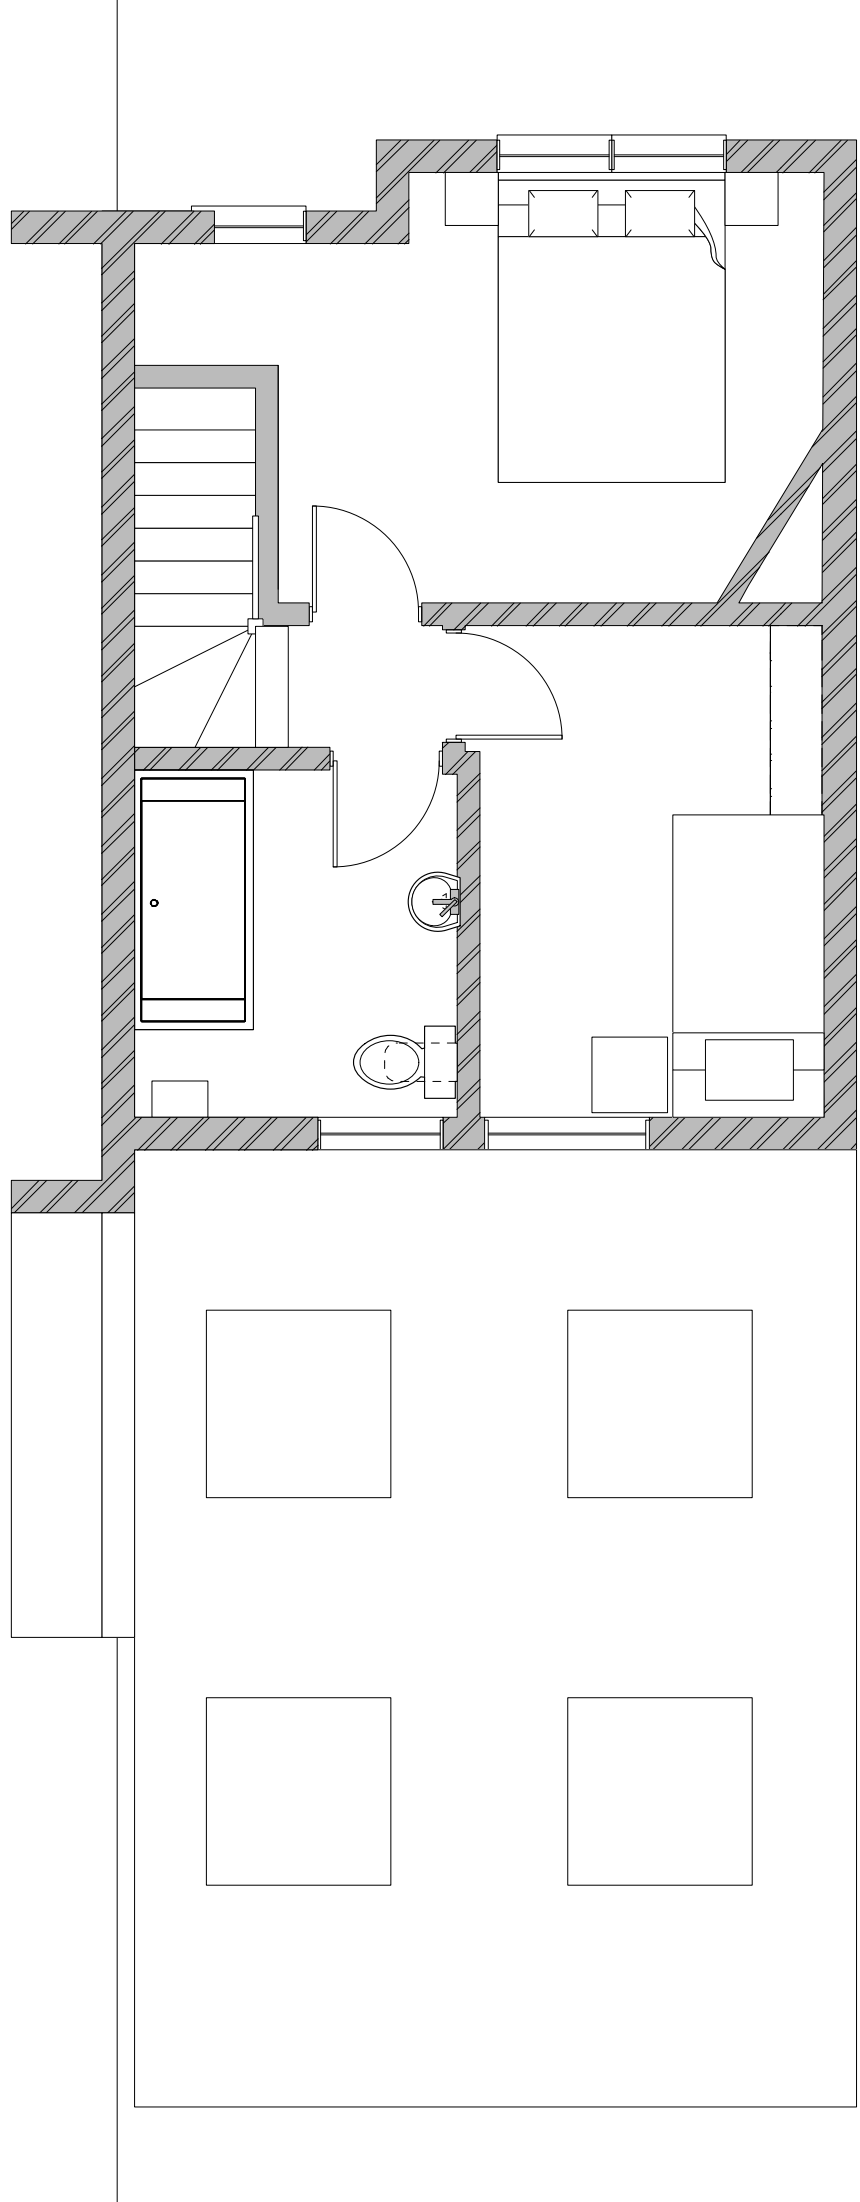


1ST FLOOR PLAN

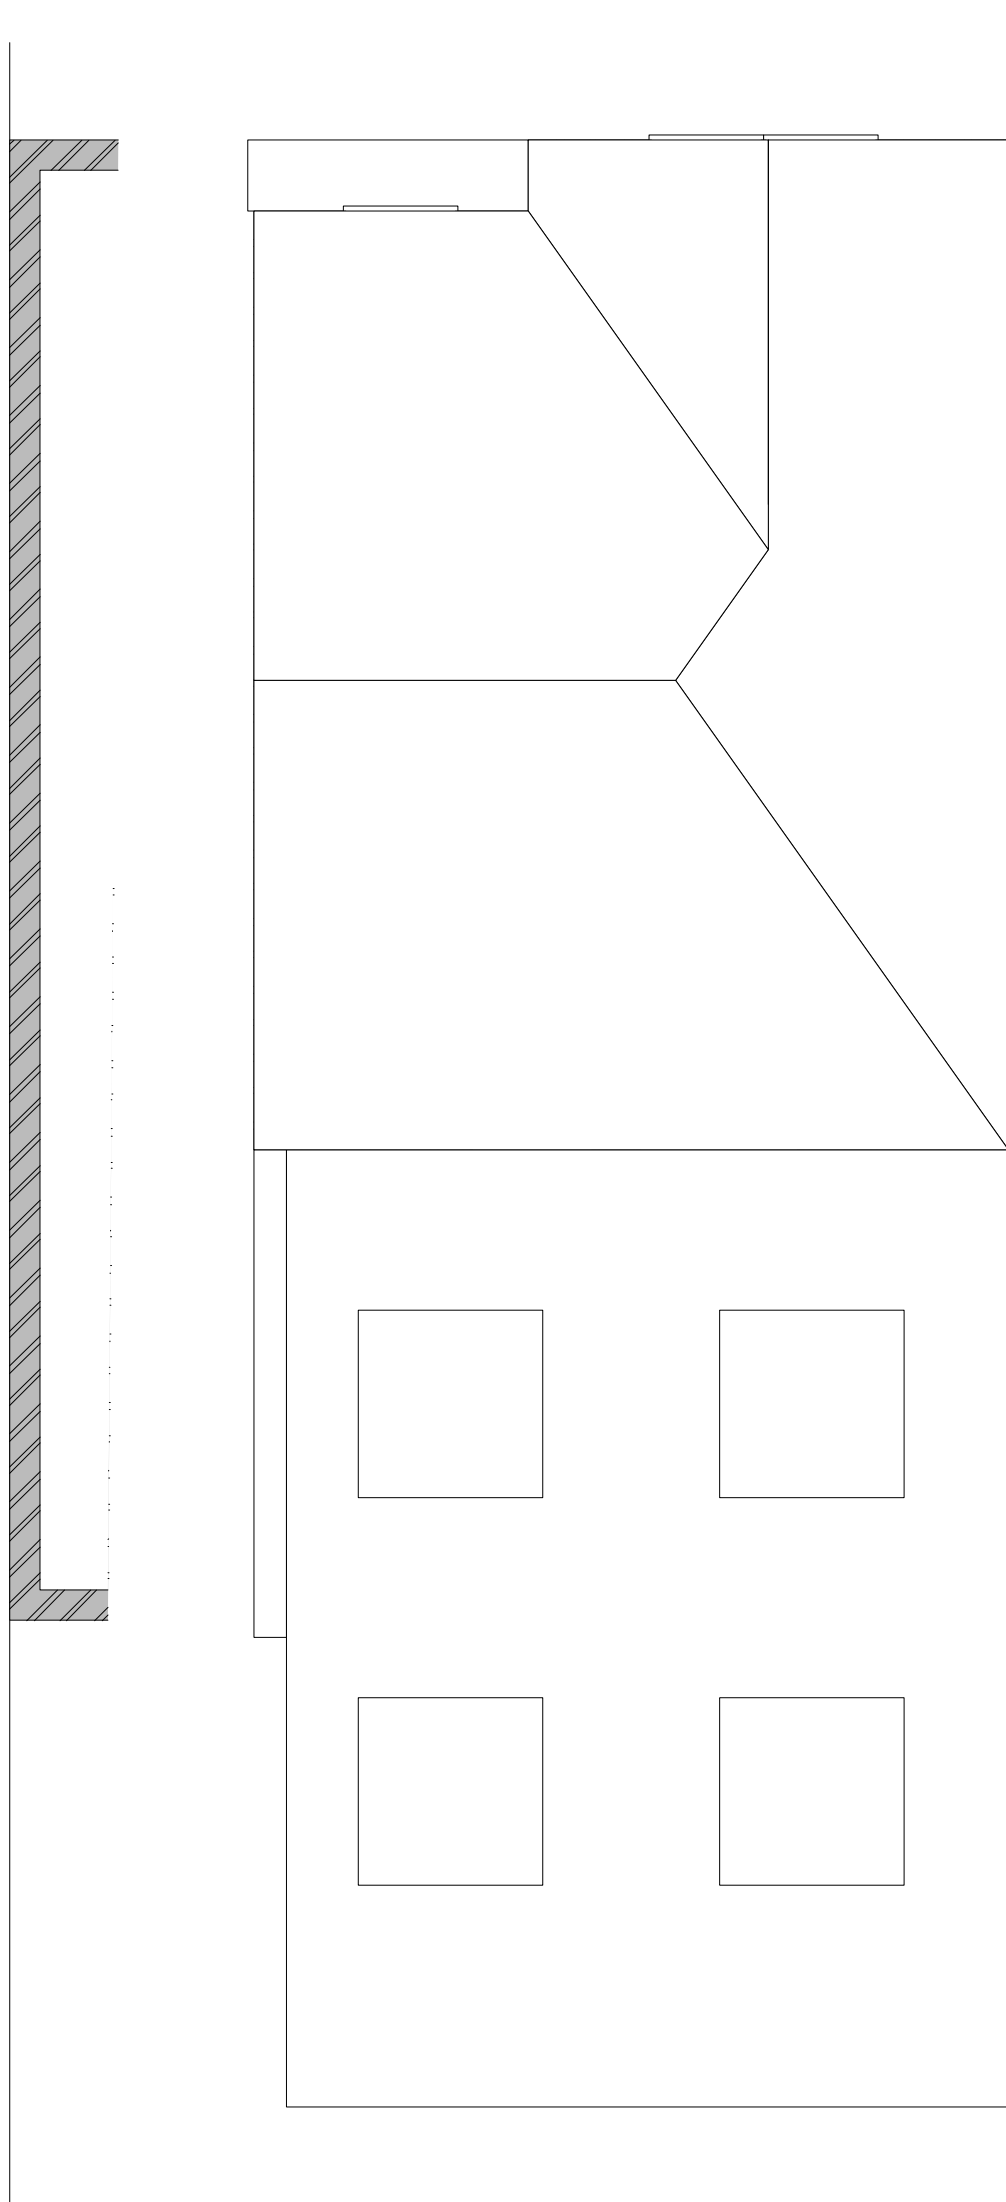


ROOF PLAN

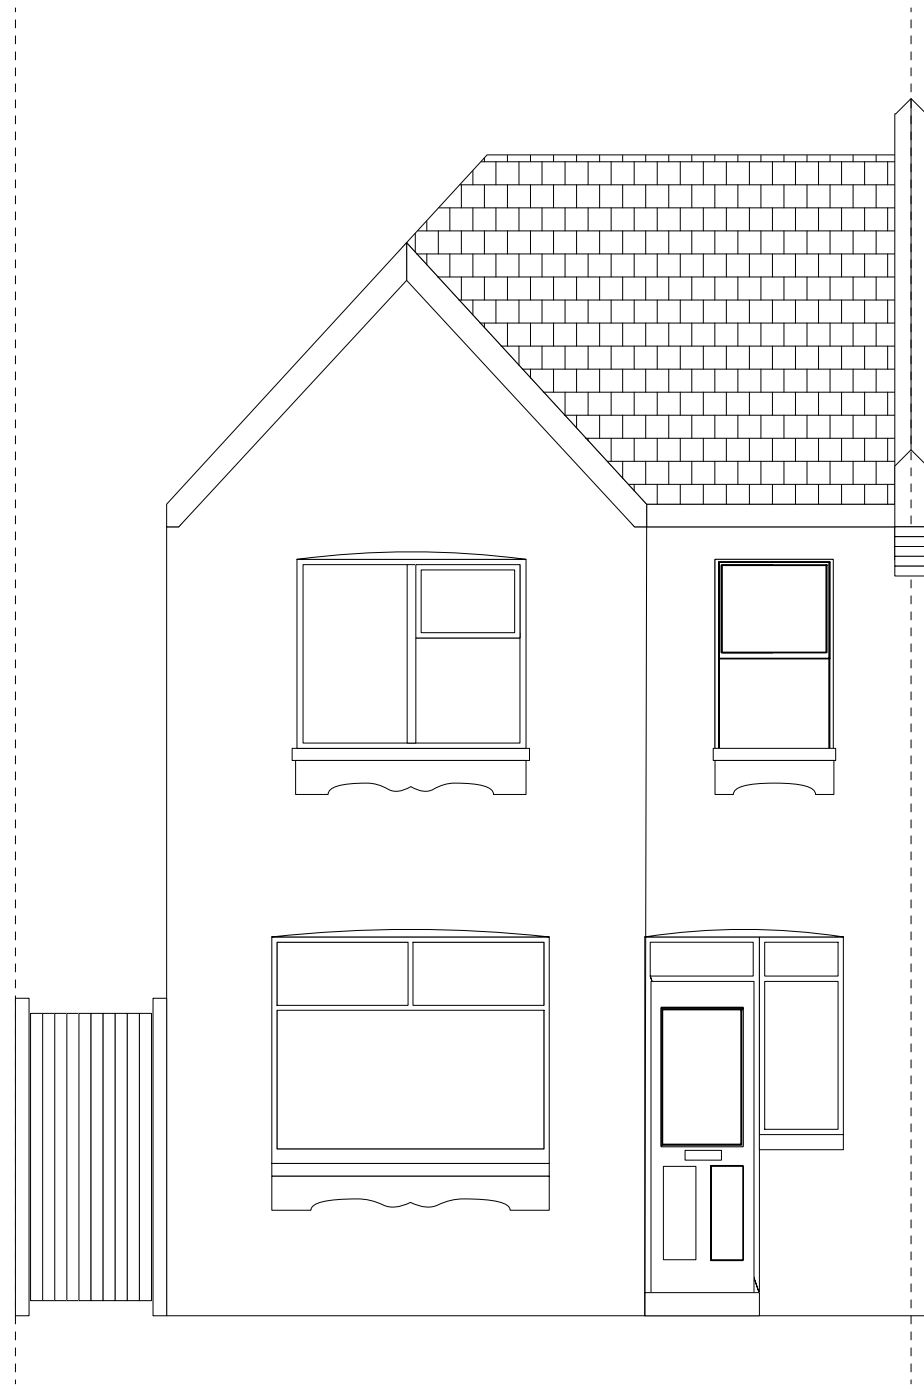


FRONT ELEVATION

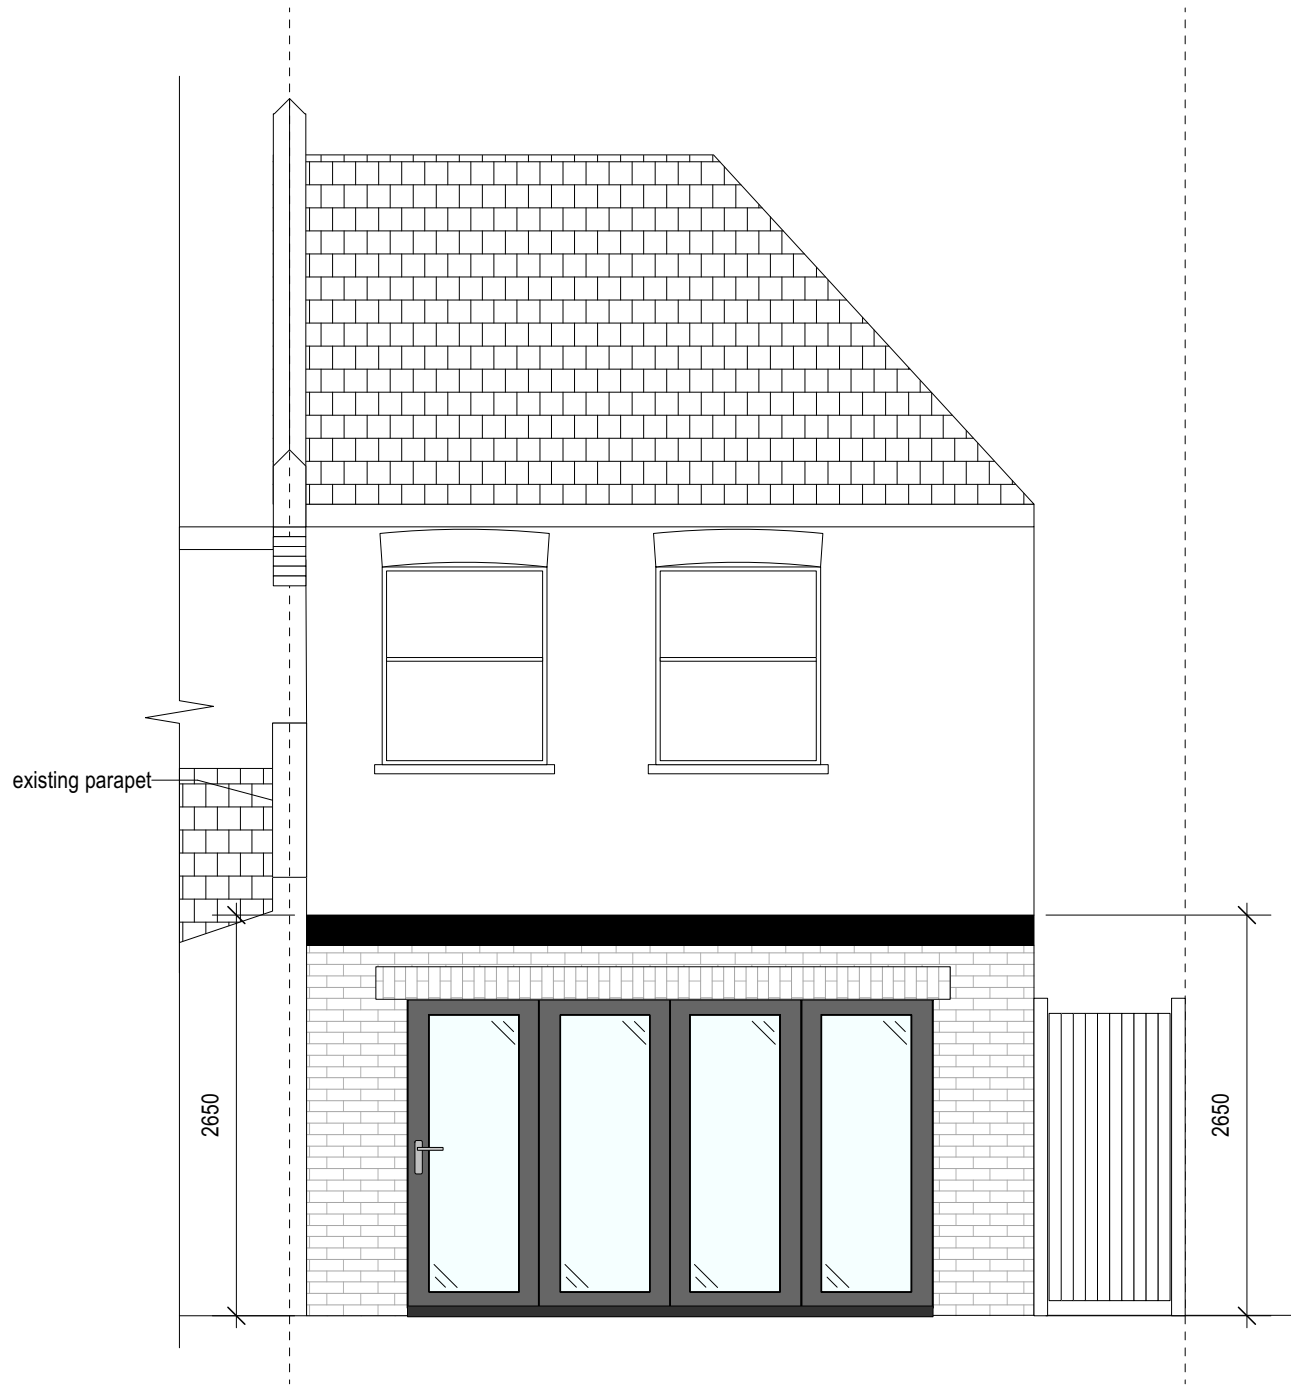

REAR ELEVATION

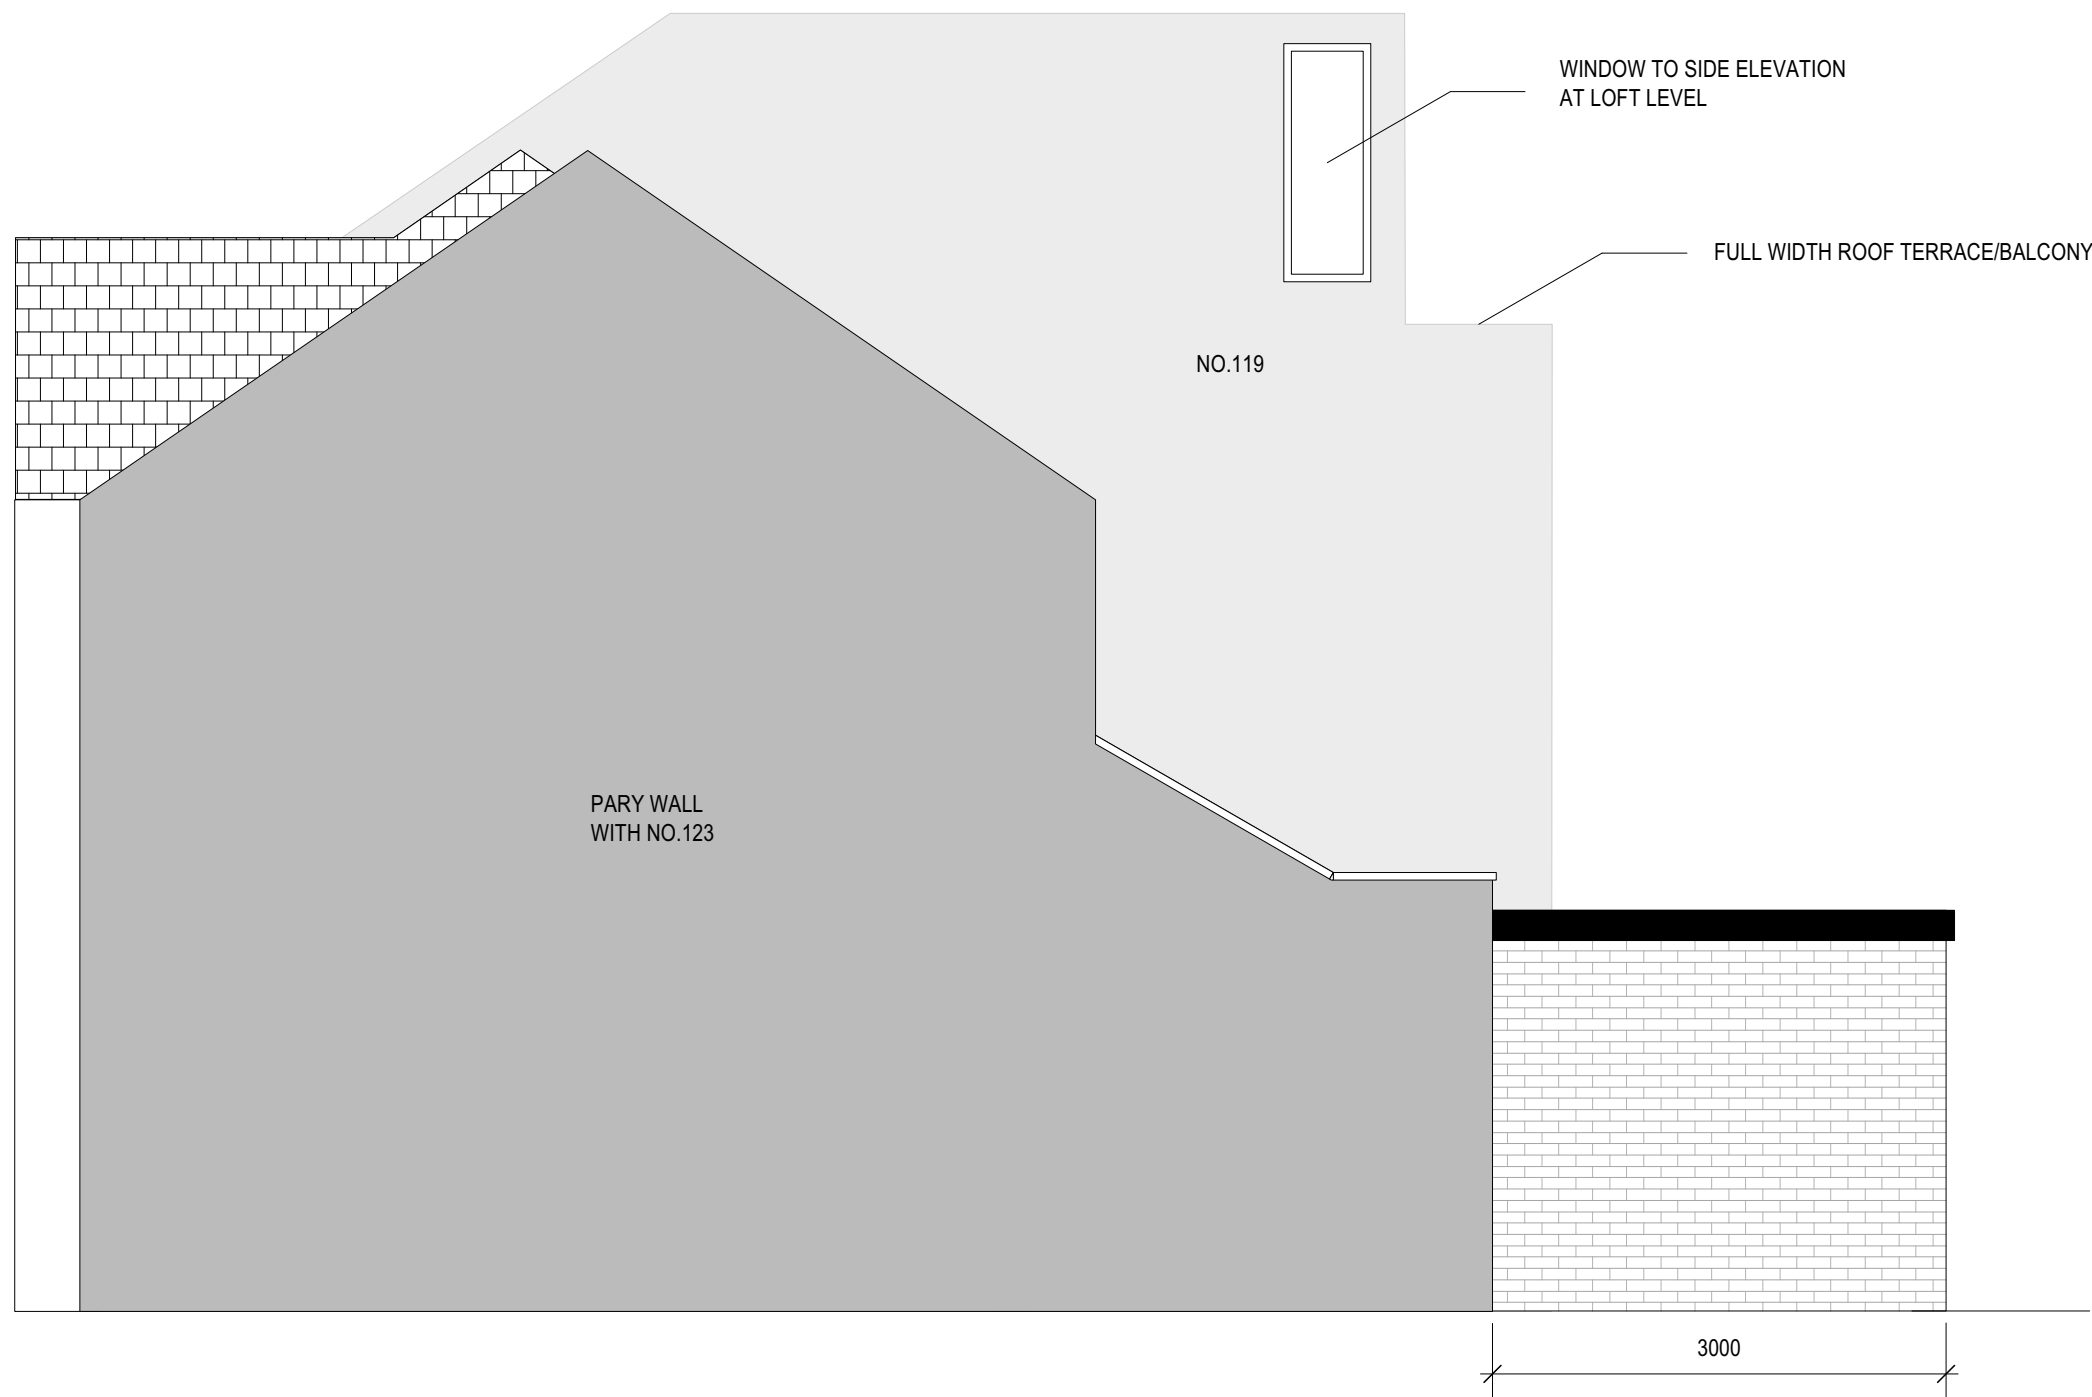


SIDE ELEVATION
view from no.123

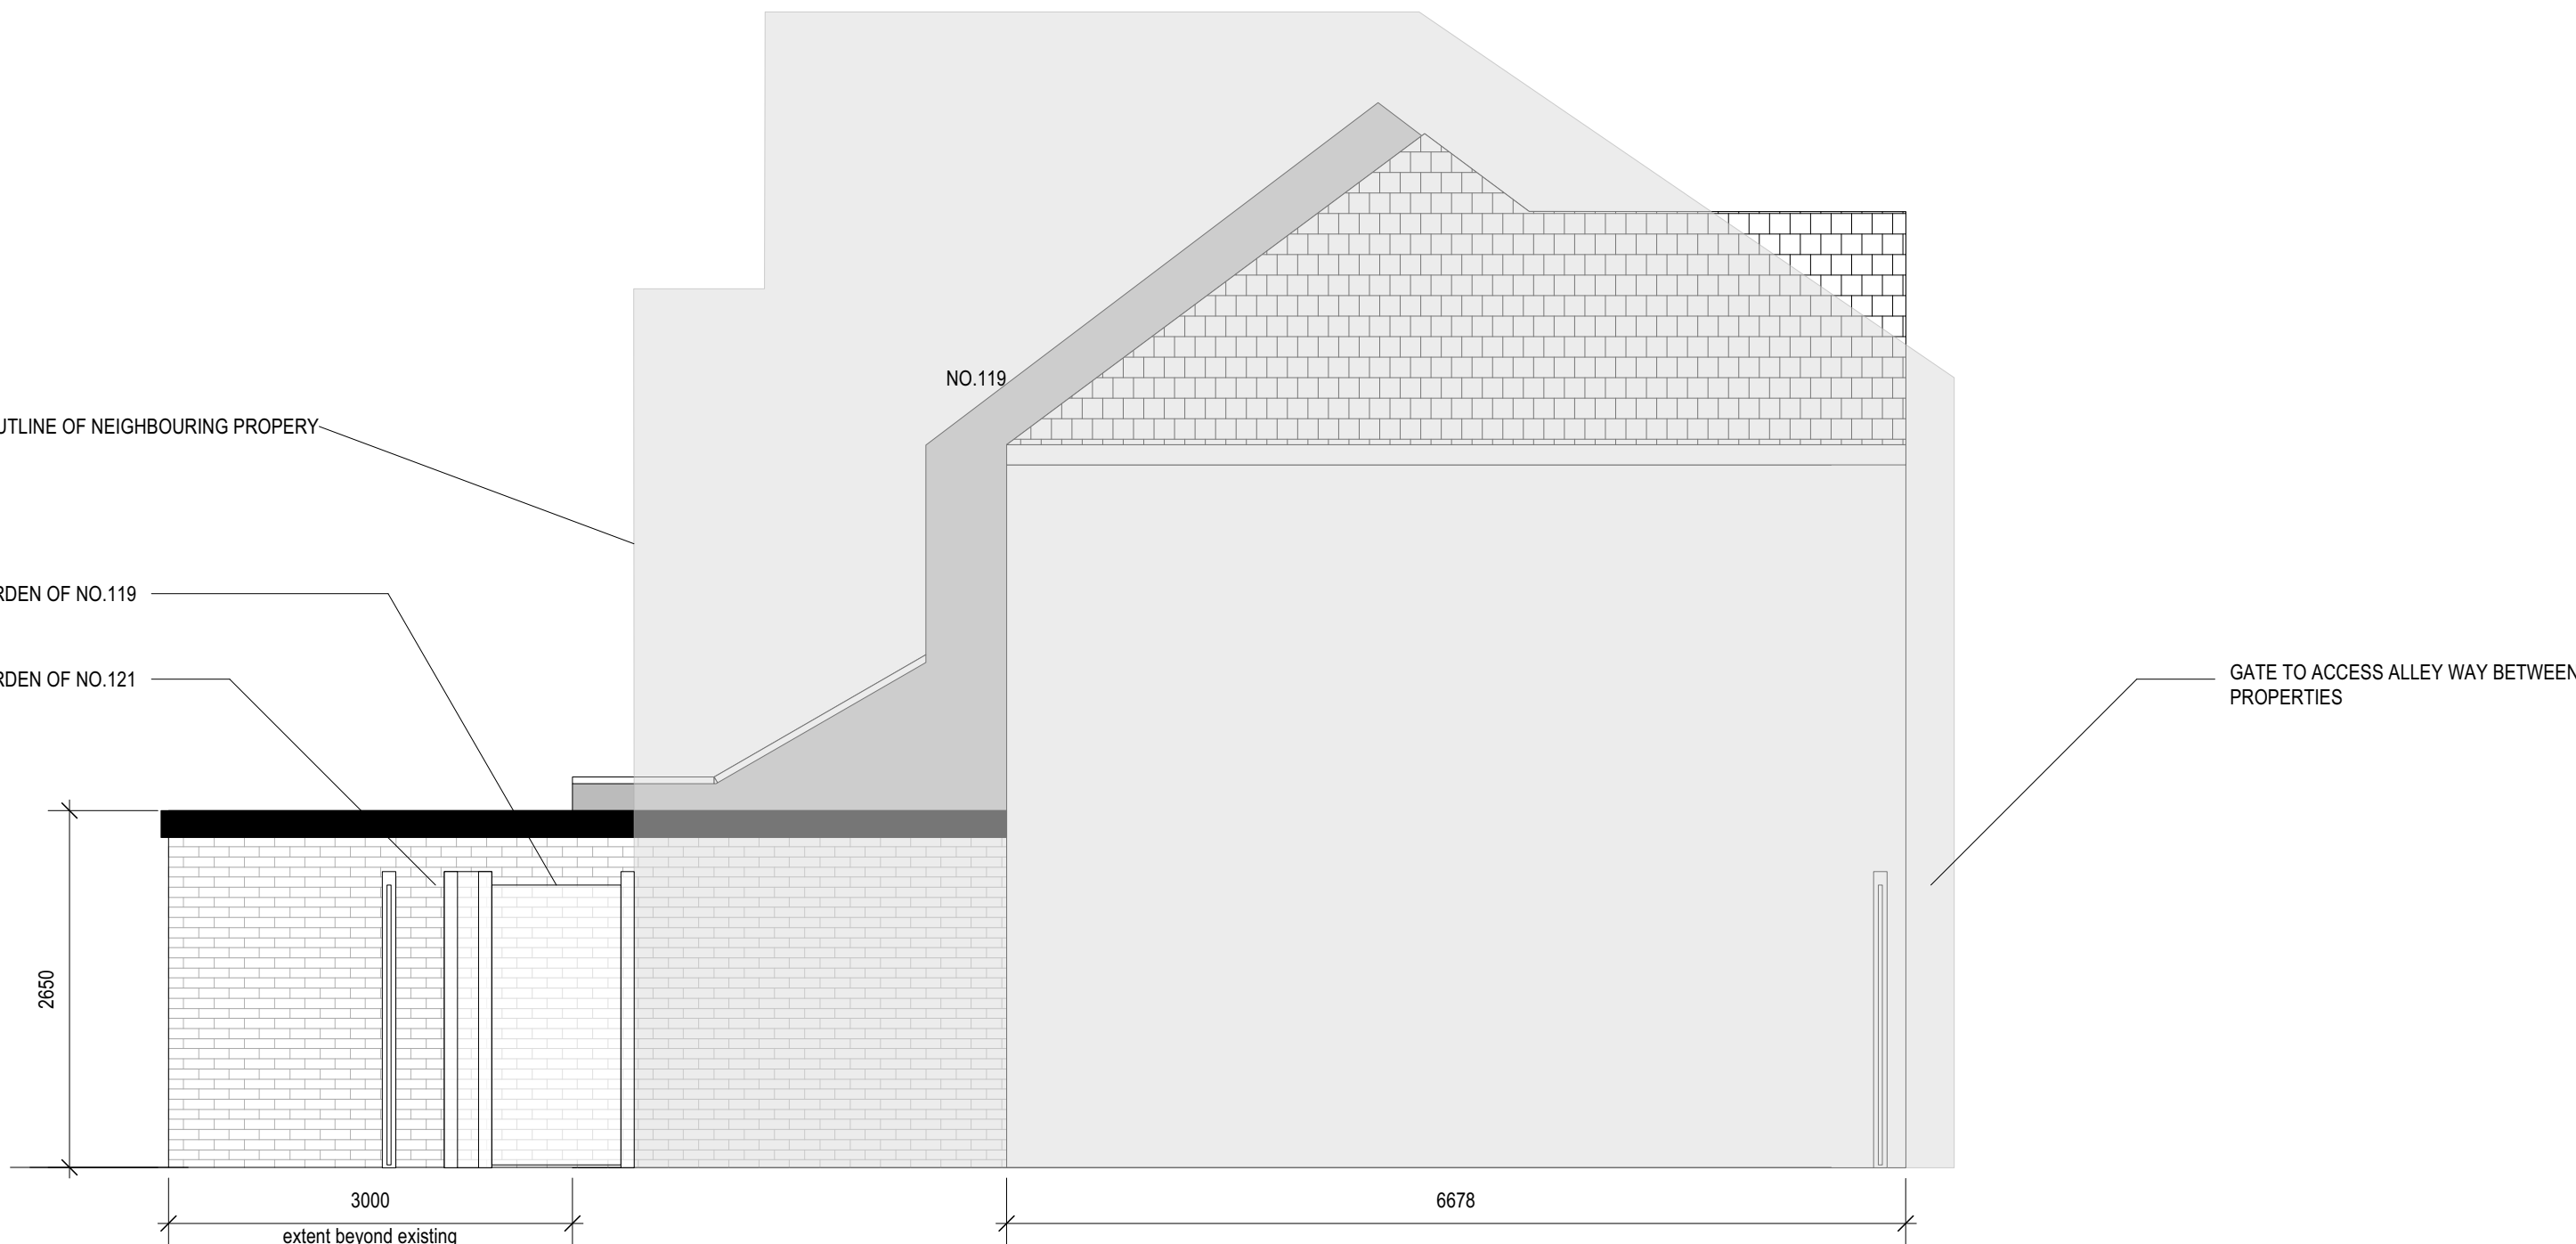

SIDE ELEVATION
VIEW FROM NO.119

ISSUE	DATE	ISSUE NOTE	BY
A	01/06/2023	Omit parapet walls and reduction of overall finished height. New side elevation and indication of neighbouring properties.	KA
REVISION	DATE	REVISION NOTE	BY
NOTES			
PROJECT INTERNAL ALTERATIONS & SINGLE STOREY REAR EXTENSION			
ADDRESS 121 NIGHTINGALE LANE, LONDON, N8			
CLIENT MS GEMMA WAUGH			
DRAWING			
PROPOSED PLANS & ELEVATIONS			
			
23 HASLEMERE AVENUE, LONDON EN4 8EY T: 07778315051 E: INFO@KA-DESIGNS.CO.UK			
PROJECT #	N01/2023		DWG STATUS
DWG DATE	23/06/2022		REVISION
ORIGINAL SHEET SIZE	ISO A1	N01/2023/PP/03	A
SCALE @ A1	1:50		
DRAWN	G.A	CHECK	

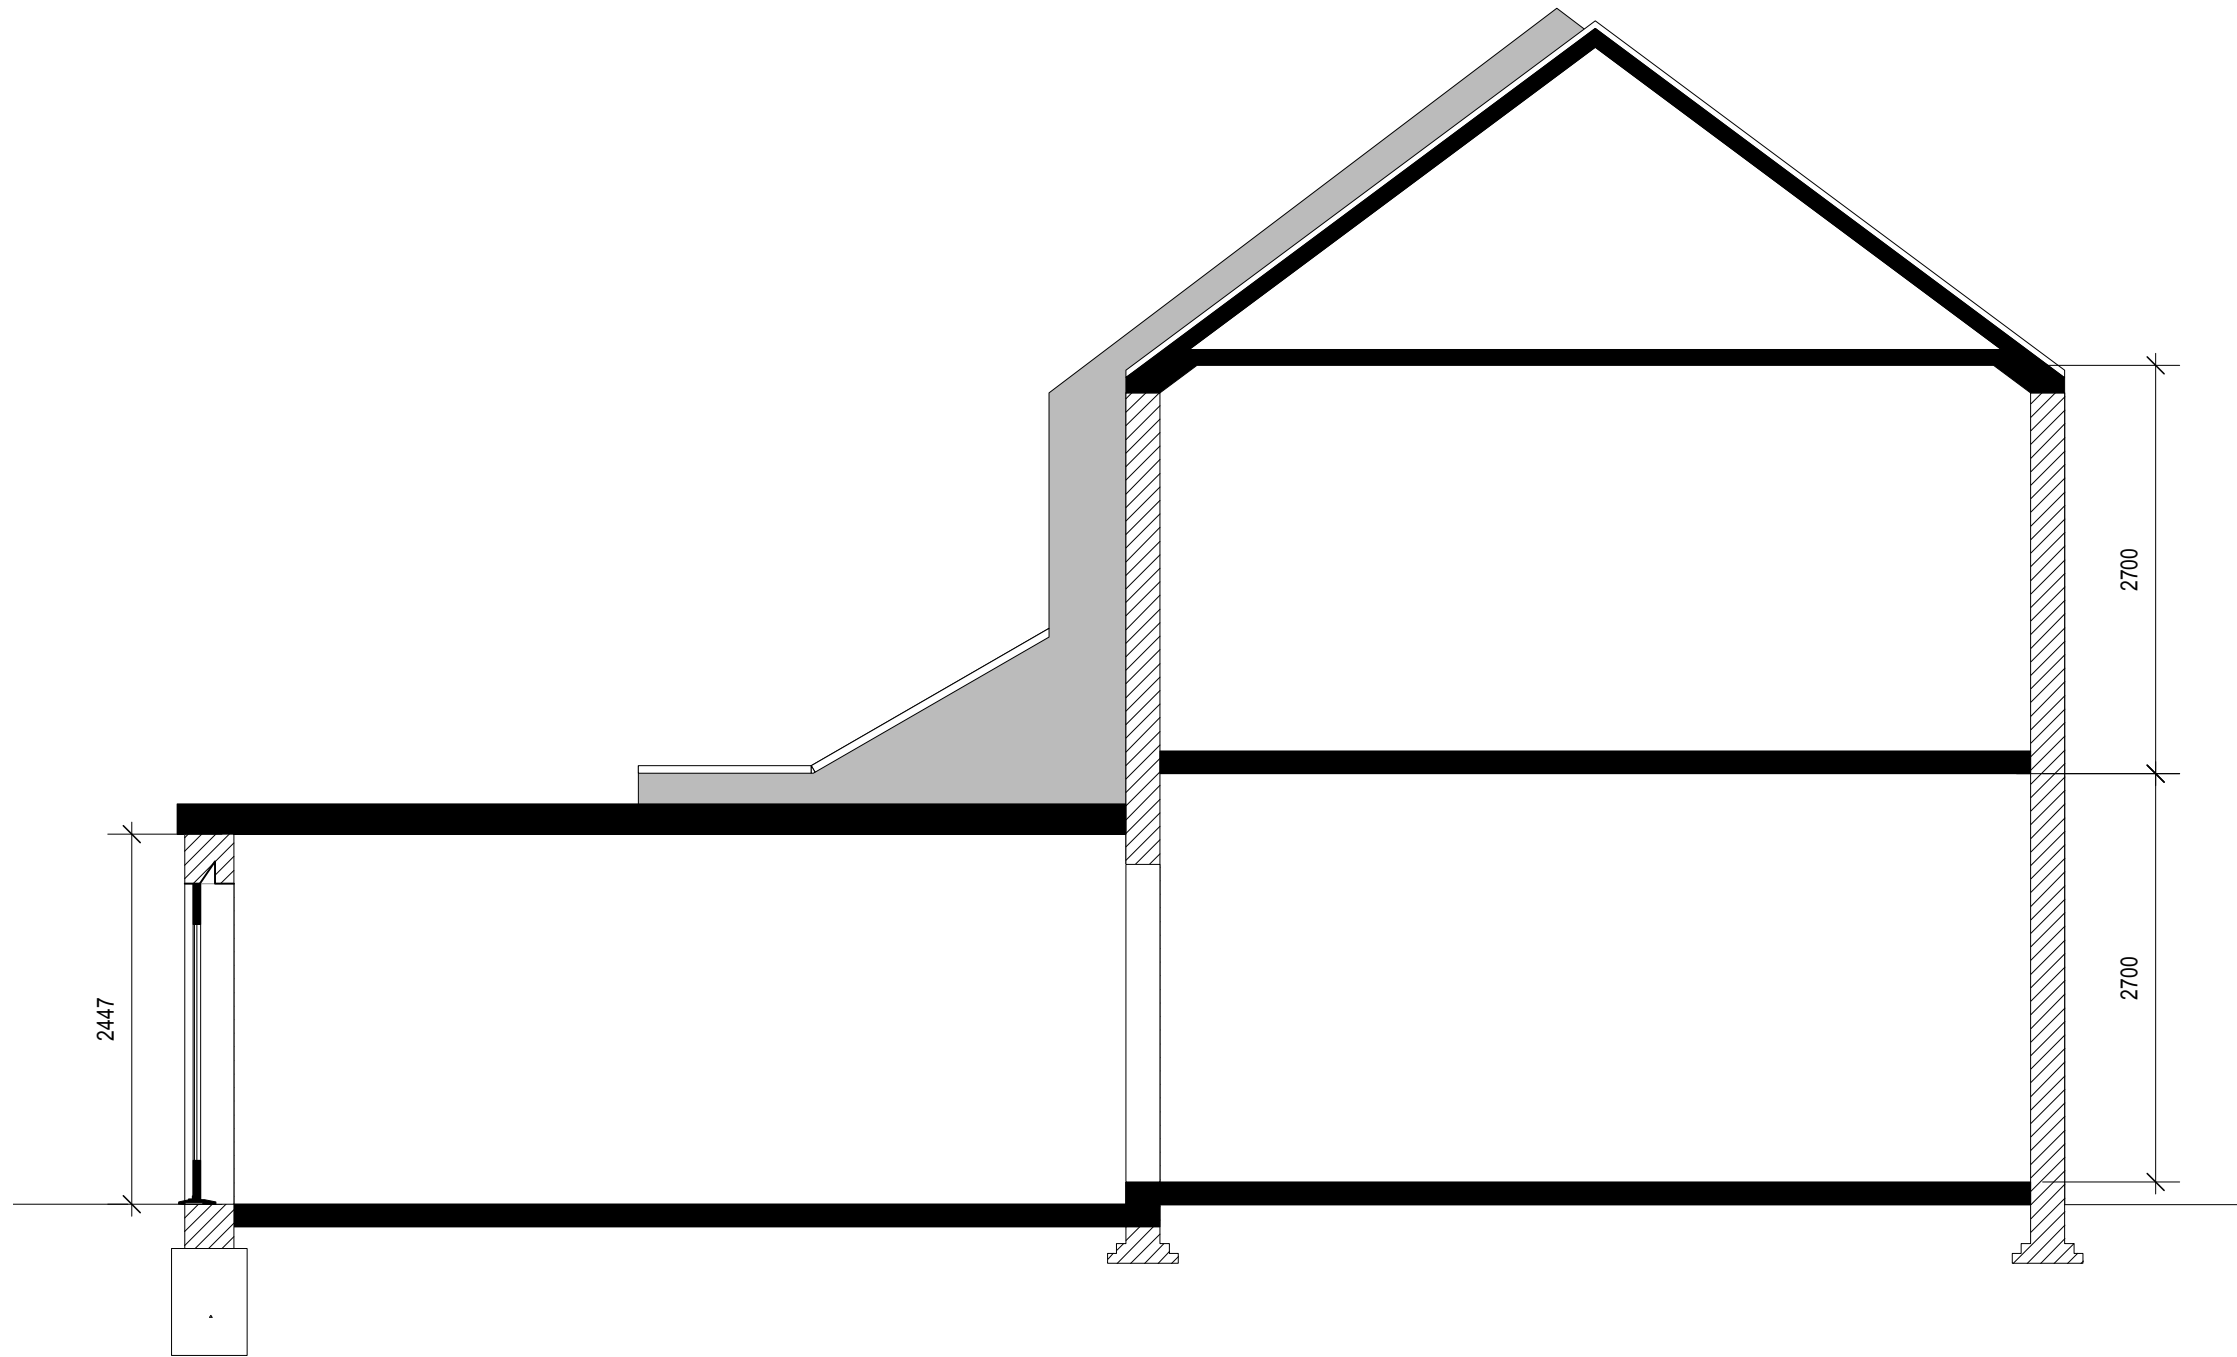

ISSUE	DATE	ISSUE NOTE	BY
REVISION	DATE	REVISION NOTE	BY

NOTES
PROJECT INTERNAL ALTERATIONS & SINGLE STOREY REAR EXTENSION
ADDRESS 121 NIGHTINGALE LANE, LONDON, N8
CLIENT MS GEMMA WAUGH
DRAWING PROPOSED SECTIONS



23 HASLEMERE AVENUE LONDON EN4 8EY T: 07779315051 E:INFO@KA-DESIGNS.CO.UK

PROJECT #	N01/2023	DWG STATUS
DWG DATE	23/06/2022	
ORIGINAL SHEET SIZE	ISO A3	REVISION
SCALE @ A1	1:50	
DRAWN	G.A	CHKD