




SITE PLAN
scale 1:500

0 10 20 30m


scale 1:500

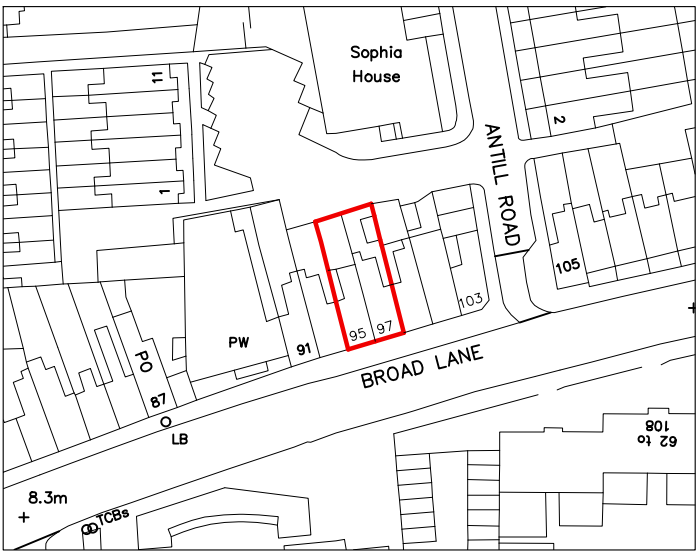

LOCATION PLAN
scale 1:1250

0 25 50 75m

scale 1:1250

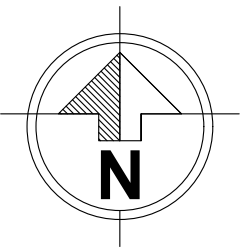

Notes

1- This drawing is prepared solely for design and planning submission purposes. It is not intended or suitable for either Building Regulations or Construction purposes and should not be used for such.

2- All Dimensions are in millimeters.


3- Dimensions are not to be scaled directly from drawings other than for Planning Purposes.

4- All dimensions are to be checked on site and the Architect is to be informed of any discrepancies before construction commences.

5- All references to drawings refer to current revision of that drawing.

6- The Copyright of this drawing belongs to Archpl Ltd.

Rev.	Date	Revisions
PLANNING		
 ARCH ARCHITECTURAL DESIGN STUDIO 400 West Green Road, West Green, London, N15 3PX Tel: 07842410527 Web: www.archpl.co.uk		
Client MR OKKES SAKO		
Project 95-97 BROAD LANE N15 4DW		
Scale	1/500;1/1250@A3	Date 10/2023
Drawn By	RG	Checked By AEC
Project No.	Drawing No.	Revision
23028	L100	-
Drawing title Location and Block Plans		

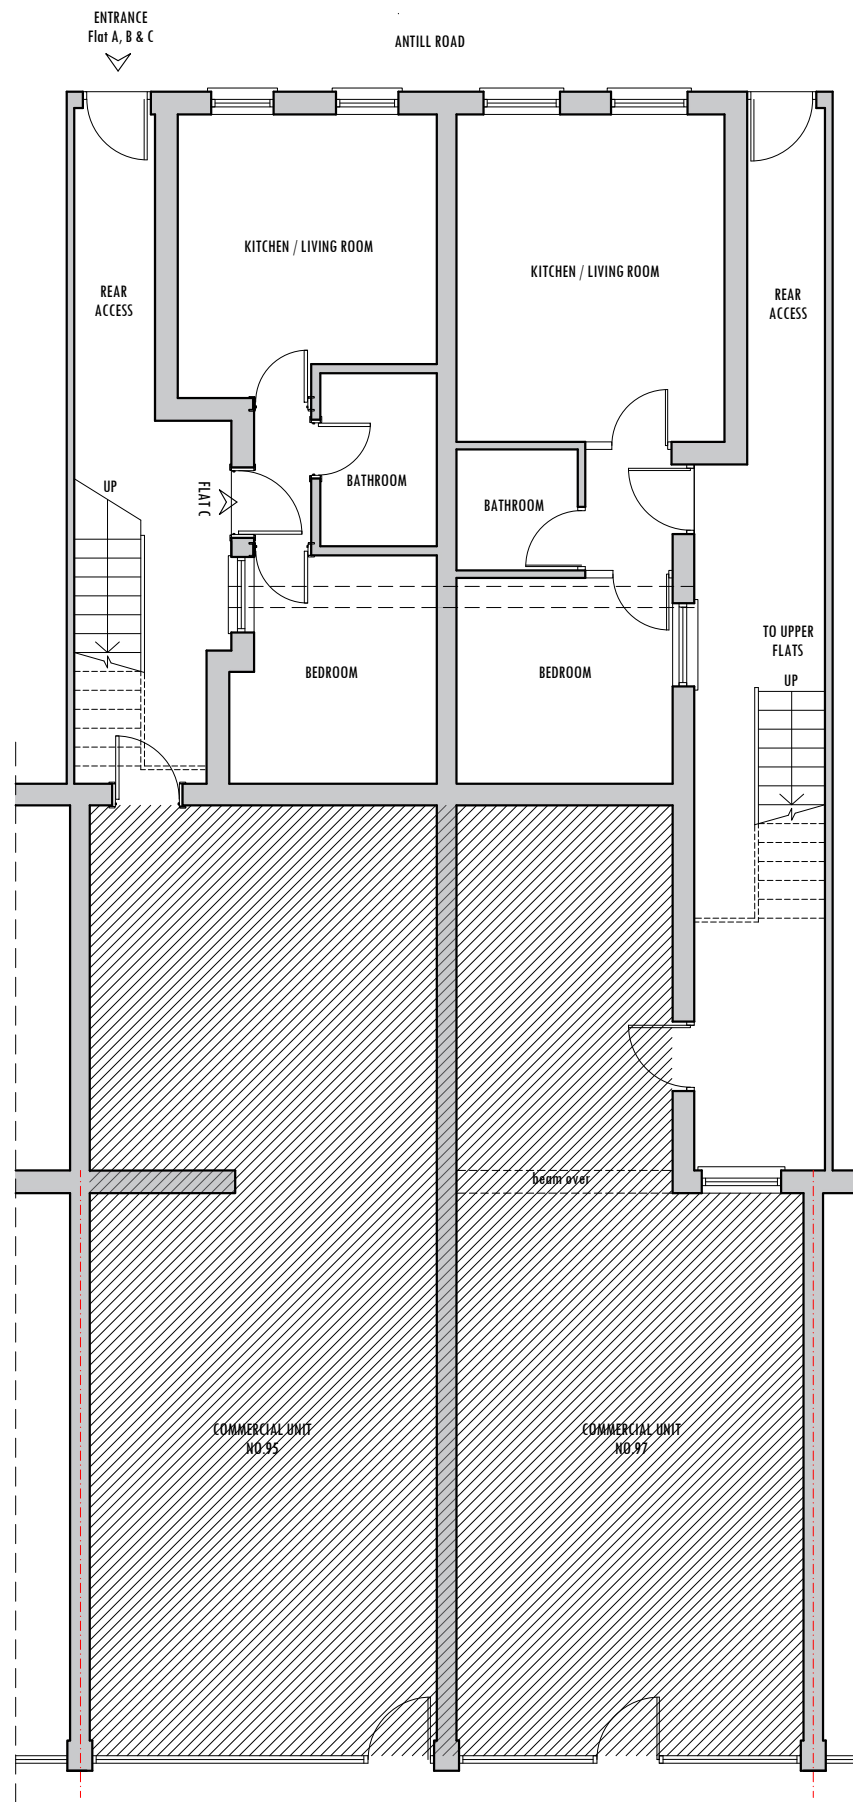


EXISTING GROUND FLOOR PLAN
Scale: 1/100



IMAGES OF THE SITE FROM THE REAR OFF ANTILL ROAD


WALLS / CEILINGS LEGEND:
EXISTING WALLS / CEILINGS
PROPOSED WALLS / CEILINGS
WALLS / PARTITION TO BE REMOVED

LINES / HATCHES LEGEND:
REMOVING INTERVENTIONS
PROPOSED INTERVENTIONS
NEIGHBOURING PROPERTIES

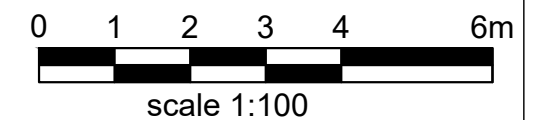


- Notes
- 1- This drawing is prepared solely for design and planning submission purposes. It is not intended or suitable for either Building Regulations or Construction purposes and should not be used for such.
 - 2- All Dimensions are in millimeters.
 - 3- Dimensions are not to be scaled directly from drawings other than for Planning Purposes.
 - 4- All dimensions are to be checked on site and the Architect is to be informed of any discrepancies before construction commences.
 - 5- All references to drawings refer to current revision of that drawing.
 - 6- The Copyright of this drawing belongs to Archpl Ltd.

Rev.	Date	Revisions
PLANNING		
 ARCH ARCHITECTURAL DESIGN STUDIO 400 West Green Road, West Green, London, N15 3PX Tel: 07842410527 Web: www.archpl.co.uk		
Client MR OKKES SAKO		
Project 95-97 BROAD LANE N15 4DW		
Scale	1/100@A3	Date 10/2023
Drawn By	RG	Checked By AEC
Project No.	23028	Drawing No. E101
Drawing title		Existing Ground Floor Plan

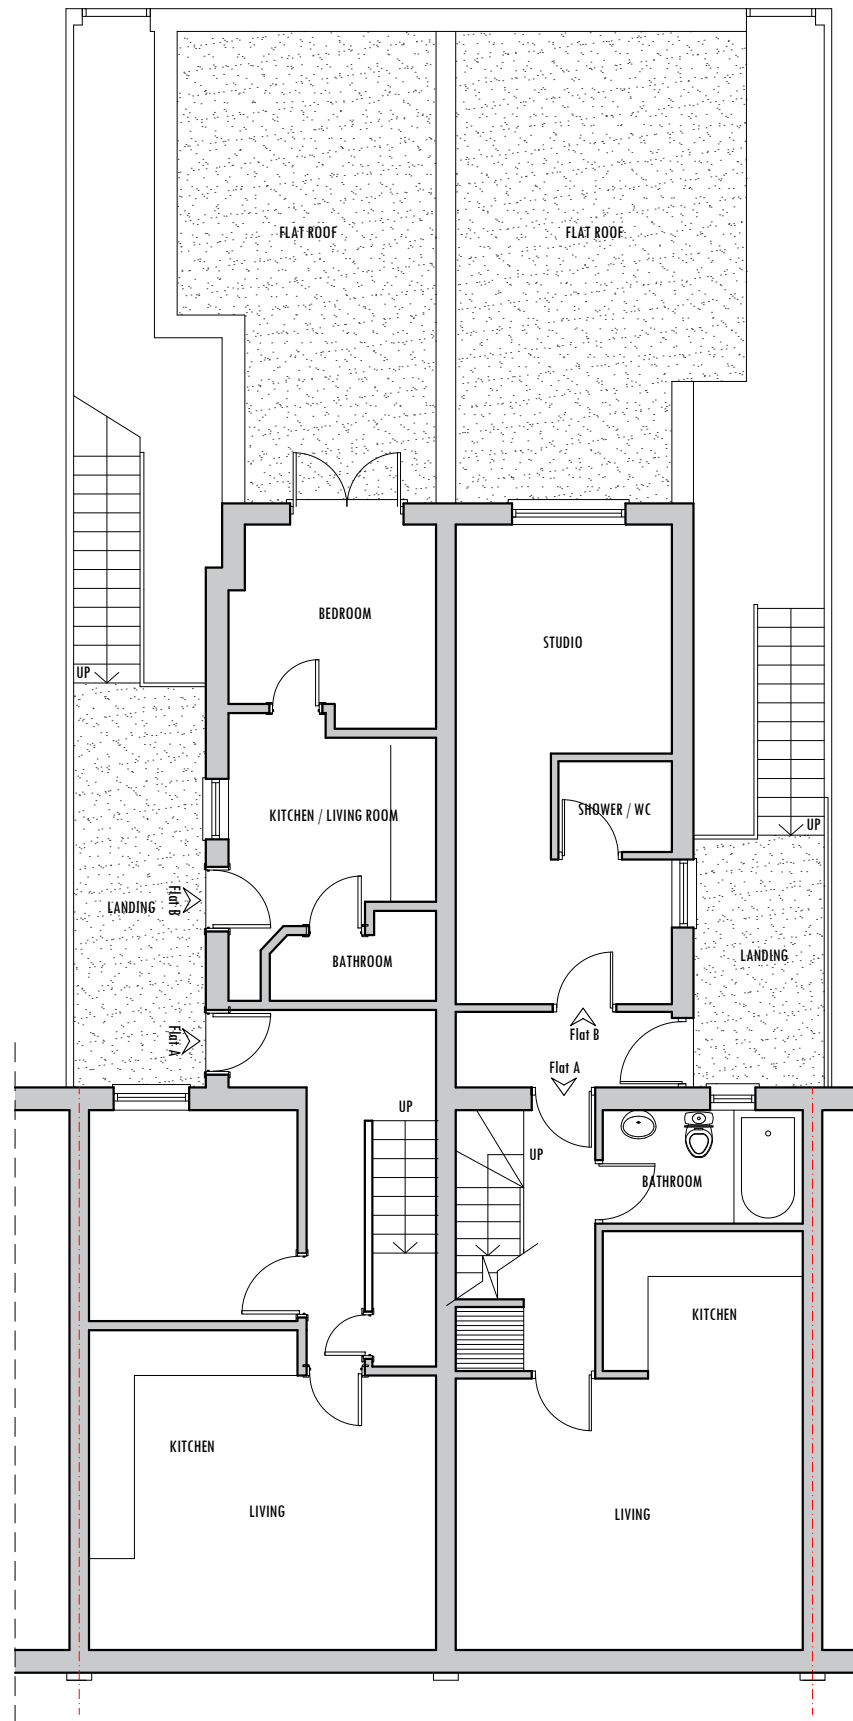


EXISTING FIRST FLOOR PLAN
Scale: 1/100

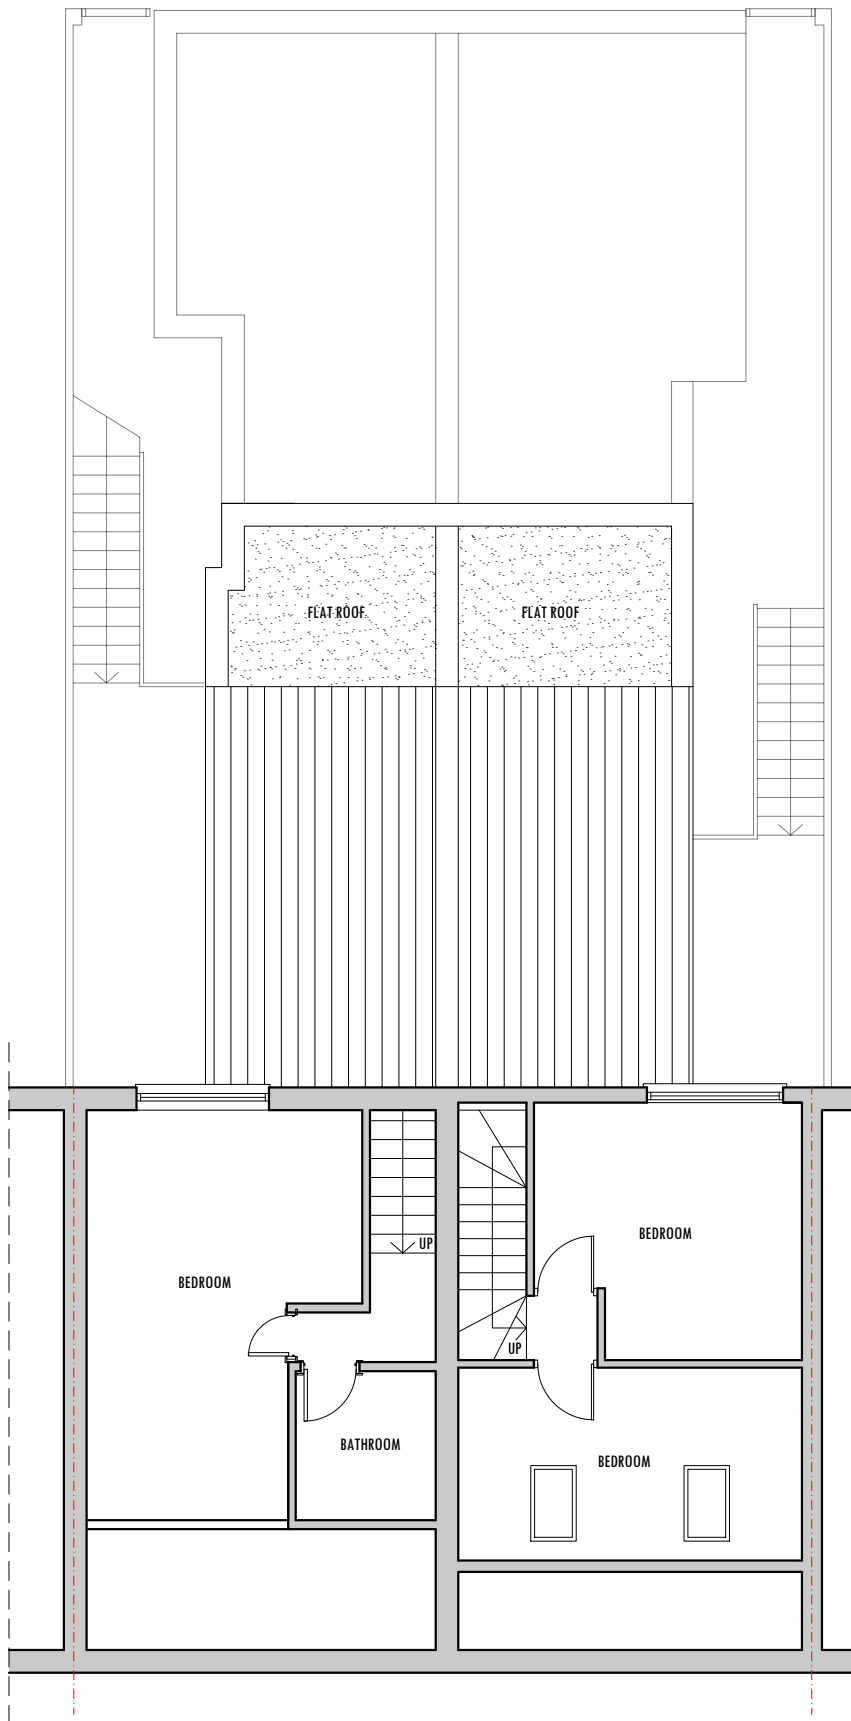

EXISTING ROOF PLAN
Scale: 1/100

- WALLS / CEILINGS LEGEND:
- EXISTING WALLS / CEILINGS
 - PROPOSED WALLS / CEILINGS
 - WALLS / PARTITION TO BE REMOVED
- LINES / HATCHES LEGEND:
- REMOVING INTERVENTIONS
 - PROPOSED INTERVENTIONS
 - NEIGHBOURING PROPERTIES

 


scale 1:100

- Notes
- 1- This drawing is prepared solely for design and planning submission purposes. It is not intended or suitable for either Building Regulations or Construction purposes and should not be used for such.
 - 2- All Dimensions are in millimeters.
 - 3- Dimensions are not to be scaled directly from drawings other than for Planning Purposes.
 - 4- All dimensions are to be checked on site and the Architect is to be informed of any discrepancies before construction commences.
 - 5- All references to drawings refer to current revision of that drawing.
 - 6- The Copyright of this drawing belongs to Archpl Ltd.

Rev.	Date	Revisions
PLANNING		
 ARCH ARCHITECTURAL DESIGN STUDIO 400 West Green Road, West Green, London, N15 3PX Tel: 07842410527 Web: www.archpl.co.uk		
Client MR OKKES SAKO		
Project 95-97 BROAD LANE N15 4DW		
Scale	1/100@A3	Date 10/2023
Drawn By	RG	Checked By AEC
Project No.	Drawing No.	Revision
23028	E102	-
Drawing title Existing First Floor and Roof Plans		



EXISTING REAR ELEVATION
Scale: 1/100

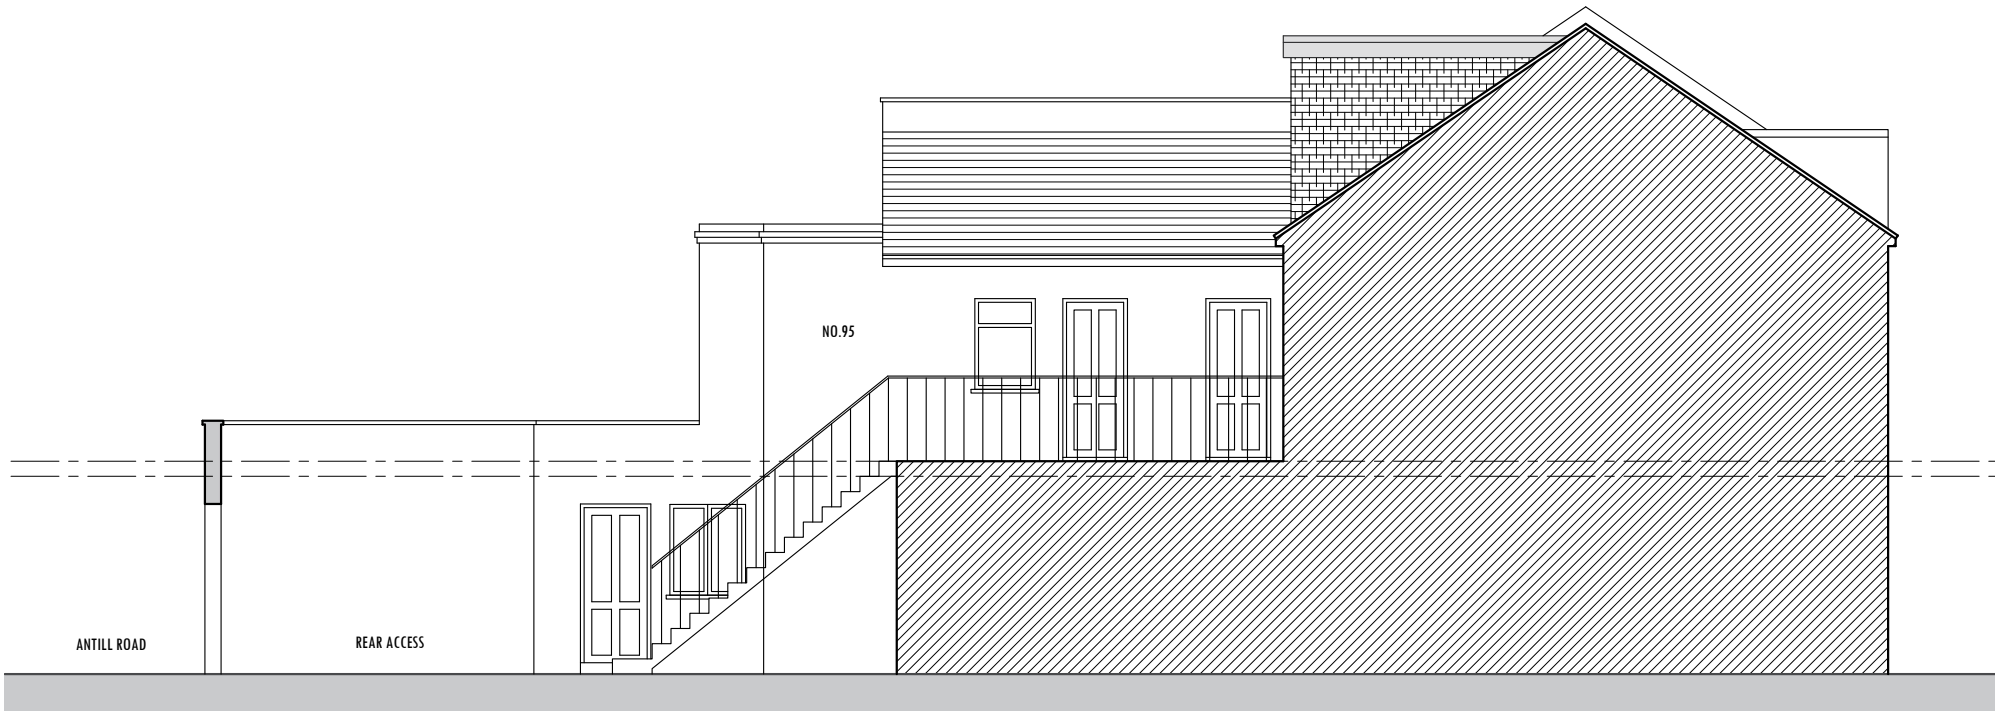

EXISTING WEST ELEVATION
Scale: 1/100




EXISTING EAST ELEVATION
Scale: 1/100

WALLS / CEILINGS LEGEND:

- EXISTING WALLS / CEILINGS
- PROPOSED WALLS / CEILINGS
- WALLS / PARTITION TO BE REMOVED

LINES / HATCHES LEGEND:

- REMOVING INTERVENTIONS
- PROPOSED INTERVENTIONS
- NEIGHBOURING PROPERTIES

 

Notes

1- This drawing is prepared solely for design and planning submission purposes. It is not intended or suitable for either Building Regulations or Construction purposes and should not be used for such.

2- All Dimensions are in millimeters.


3- Dimensions are not to be scaled directly from drawings other than for Planning Purposes.

4- All dimensions are to be checked on site and the Architect is to be informed of any discrepancies before construction commences.

5- All references to drawings refer to current revision of that drawing.


6- The Copyright of this drawing belongs to Archpl Ltd.

Rev.	Date	Revisions
PLANNING		
 ARCHITECTURAL DESIGN STUDIO 400 West Green Road, West Green, London, N15 3PX Tel: 07842410527 Web: www.archpl.co.uk		
Client MR OKKES SAKO		
Project 95-97 BROAD LANE N15 4DW		
Scale 1/100@A3	Date 10/2023	
Drawn By RG	Checked By AEC	
Project No. 23028	Drawing No. E103	Revision -
Drawing title Existing Elevations		

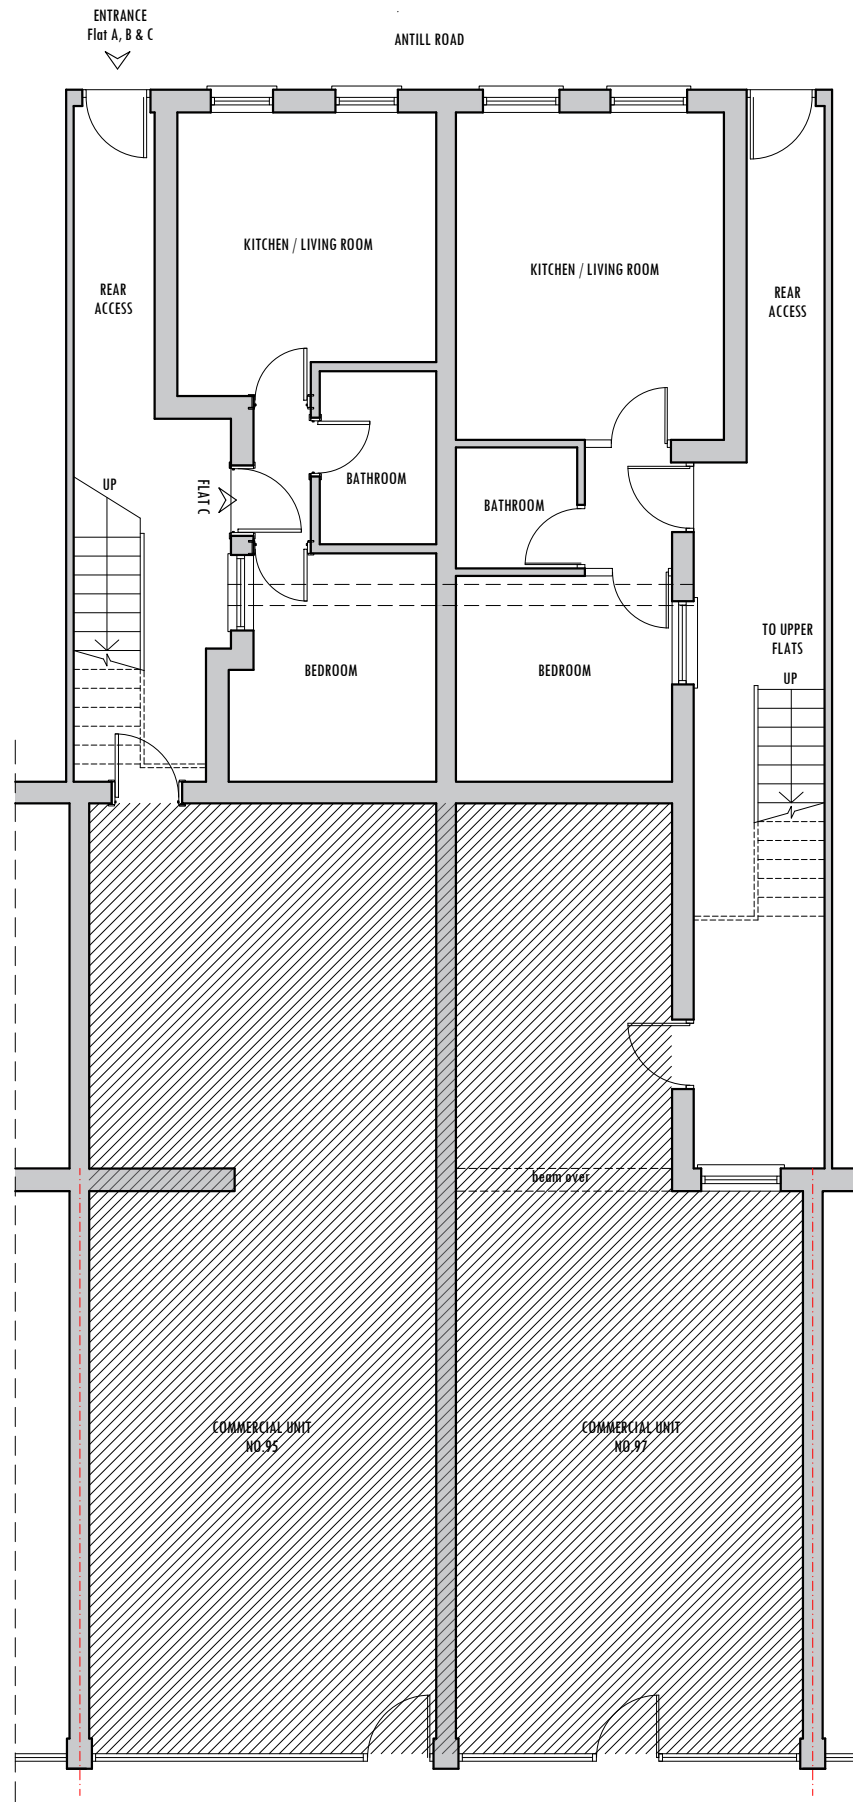


PROPOSED GROUND FLOOR PLAN - No Change
Scale: 1/100

- WALLS / CEILINGS LEGEND:**
- EXISTING WALLS / CEILINGS
 - PROPOSED WALLS / CEILINGS
 - WALLS / PARTITION TO BE REMOVED
- LINES / HATCHES LEGEND:**
- REMOVING INTERVENTIONS
 - PROPOSED INTERVENTIONS
 - NEIGHBOURING PROPERTIES

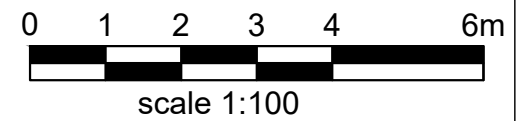


- Notes**
- 1- This drawing is prepared solely for design and planning submission purposes. It is not intended or suitable for either Building Regulations or Construction purposes and should not be used for such.
 - 2- All Dimensions are in millimeters.
 - 3- Dimensions are not to be scaled directly from drawings other than for Planning Purposes.
 - 4- All dimensions are to be checked on site and the Architect is to be informed of any discrepancies before construction commences.
 - 5- All references to drawings refer to current revision of that drawing.
 - 6- The Copyright of this drawing belongs to Archpl Ltd.

Rev.	Date	Revisions
PLANNING		
 ARCH ARCHITECTURAL DESIGN STUDIO 400 West Green Road, West Green, London, N15 3PX Tel: 07842410527 Web: www.archpl.co.uk		
Client	MR OKKES SAKO	
Project	95-97 BROAD LANE N15 4DW	
Scale	1/100@A3	Date 10/2023
Drawn By	RG	Checked By AEC
Project No.	Drawing No.	Revision
23028	P101	-
Drawing title Proposed Ground Floor Plan		

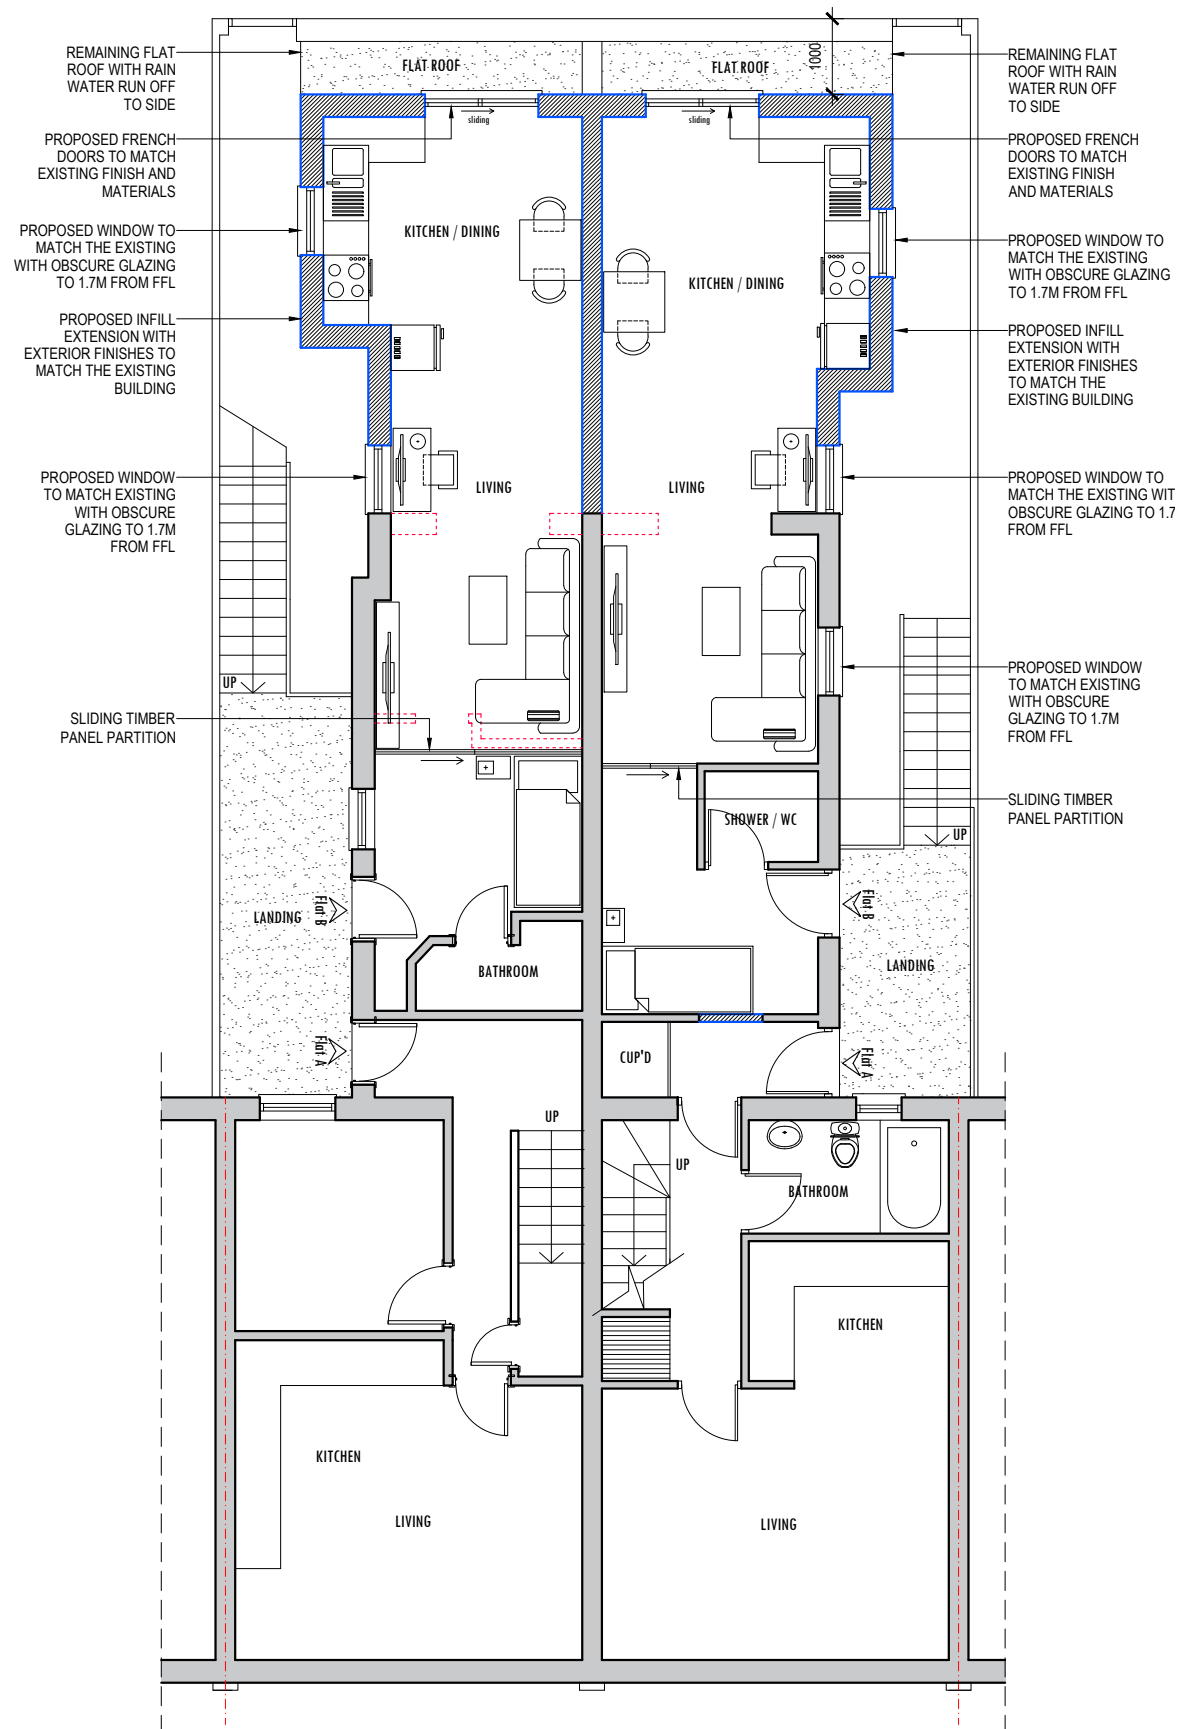

PROPOSED FIRST FLOOR PLAN
Scale: 1/100

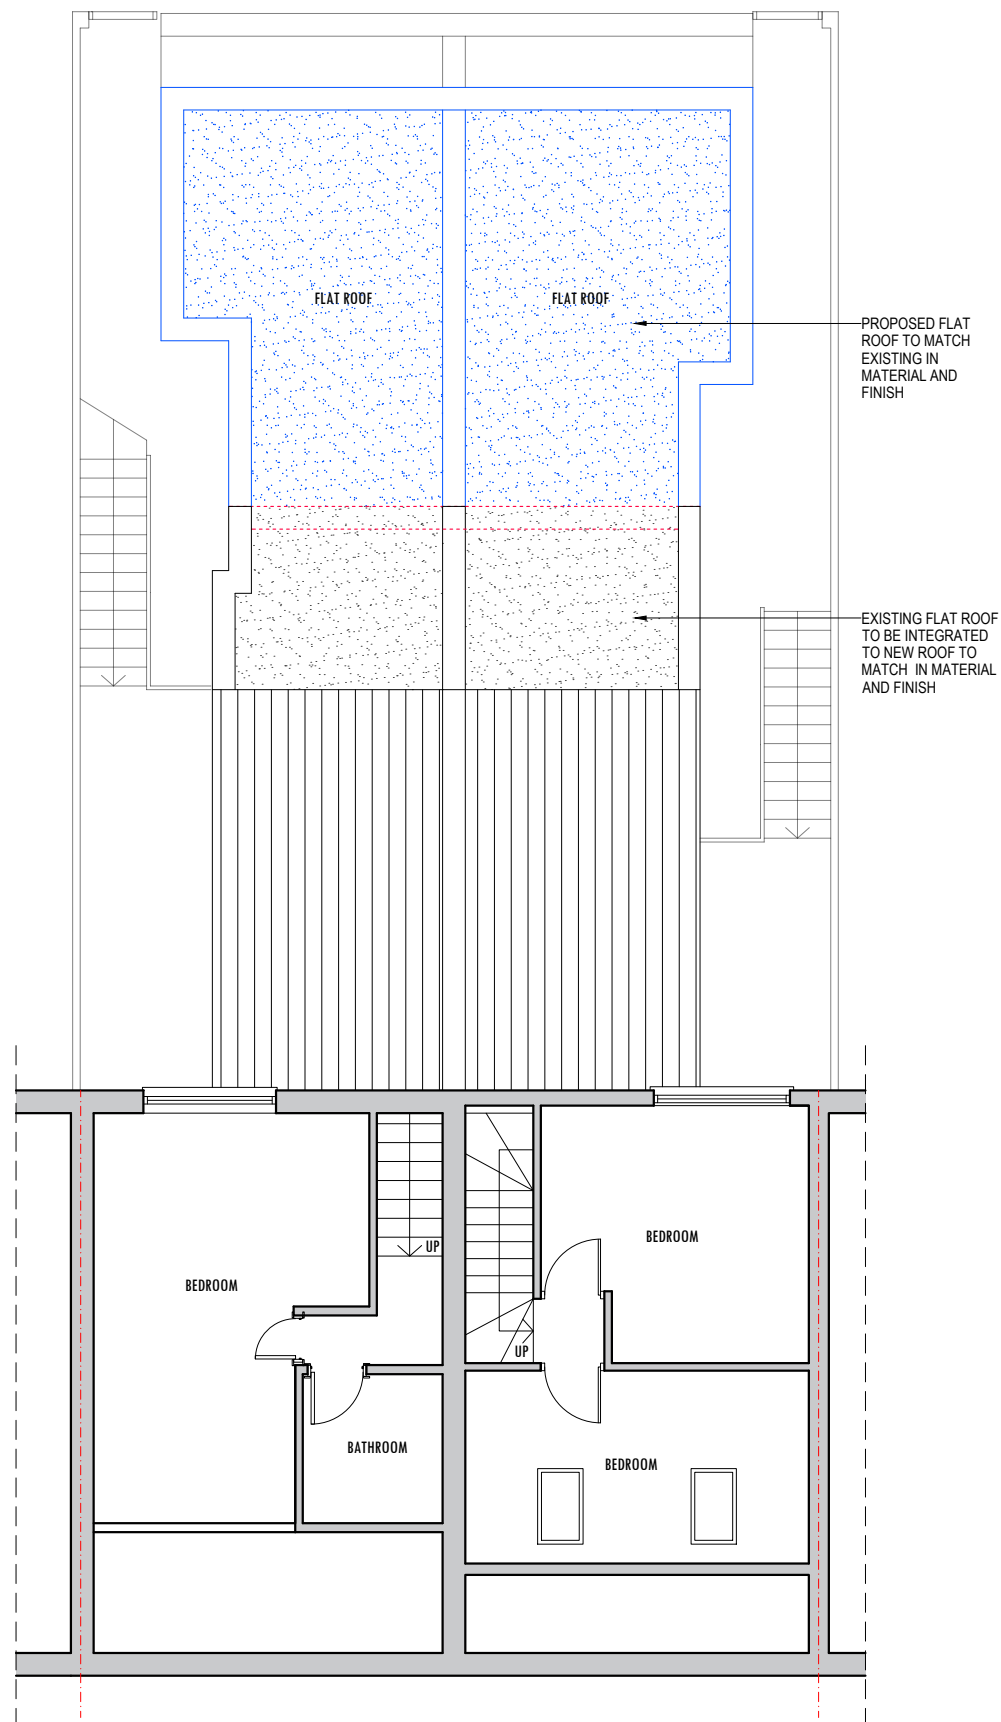


PROPOSED ROOF PLAN
Scale: 1/100

- WALLS / CEILINGS LEGEND:
- EXISTING WALLS / CEILINGS
 - PROPOSED WALLS / CEILINGS
 - WALLS / PARTITION TO BE REMOVED
- LINES / HATCHES LEGEND:
- REMOVING INTERVENTIONS
 - PROPOSED INTERVENTIONS
 - NEIGHBOURING PROPERTIES




- Notes
- 1- This drawing is prepared solely for design and planning submission purposes. It is not intended or suitable for either Building Regulations or Construction purposes and should not be used for such.
 - 2- All Dimensions are in millimeters.
 - 3- Dimensions are not to be scaled directly from drawings other than for Planning Purposes.
 - 4- All dimensions are to be checked on site and the Architect is to be informed of any discrepancies before construction commences.
 - 5- All references to drawings refer to current revision of that drawing.
 - 6- The Copyright of this drawing belongs to Archpl Ltd.


Rev.	Date	Revisions
PLANNING		
 ARCH ARCHITECTURAL DESIGN STUDIO 400 West Green Road, West Green, London, N15 3PX Tel: 07842410527 Web: www.archpl.co.uk		
Client MR OKKES SAKO		
Project 95-97 BROAD LANE N15 4DW		
Scale	1/100@A3	Date 10/2023
Drawn By	RG	Checked By AEC
Project No.	23028	Drawing No. P102
Drawing title		Revision -
Proposed First Floor and Roof Plans		

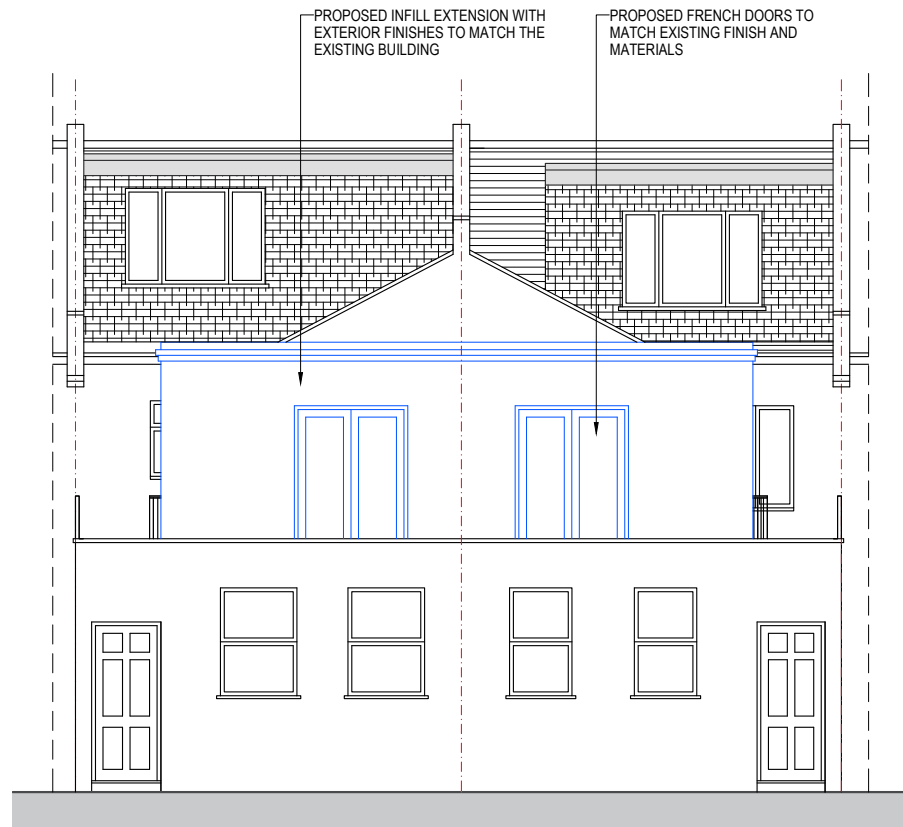

PROPOSED REAR ELEVATION
Scale: 1/100

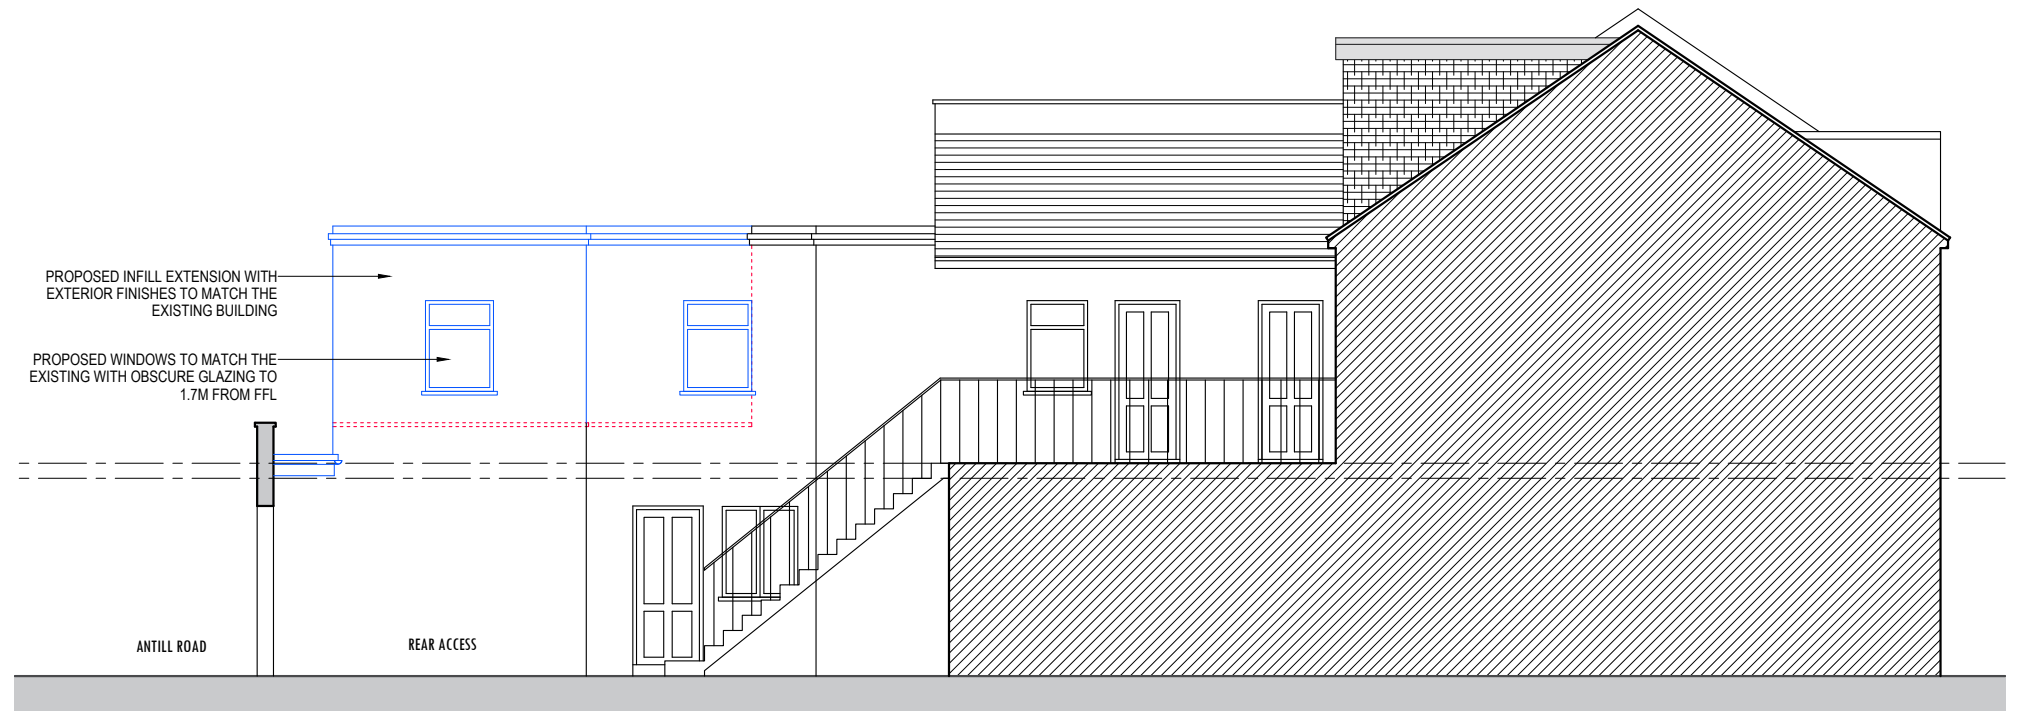


PROPOSED WEST ELEVATION
Scale: 1/100

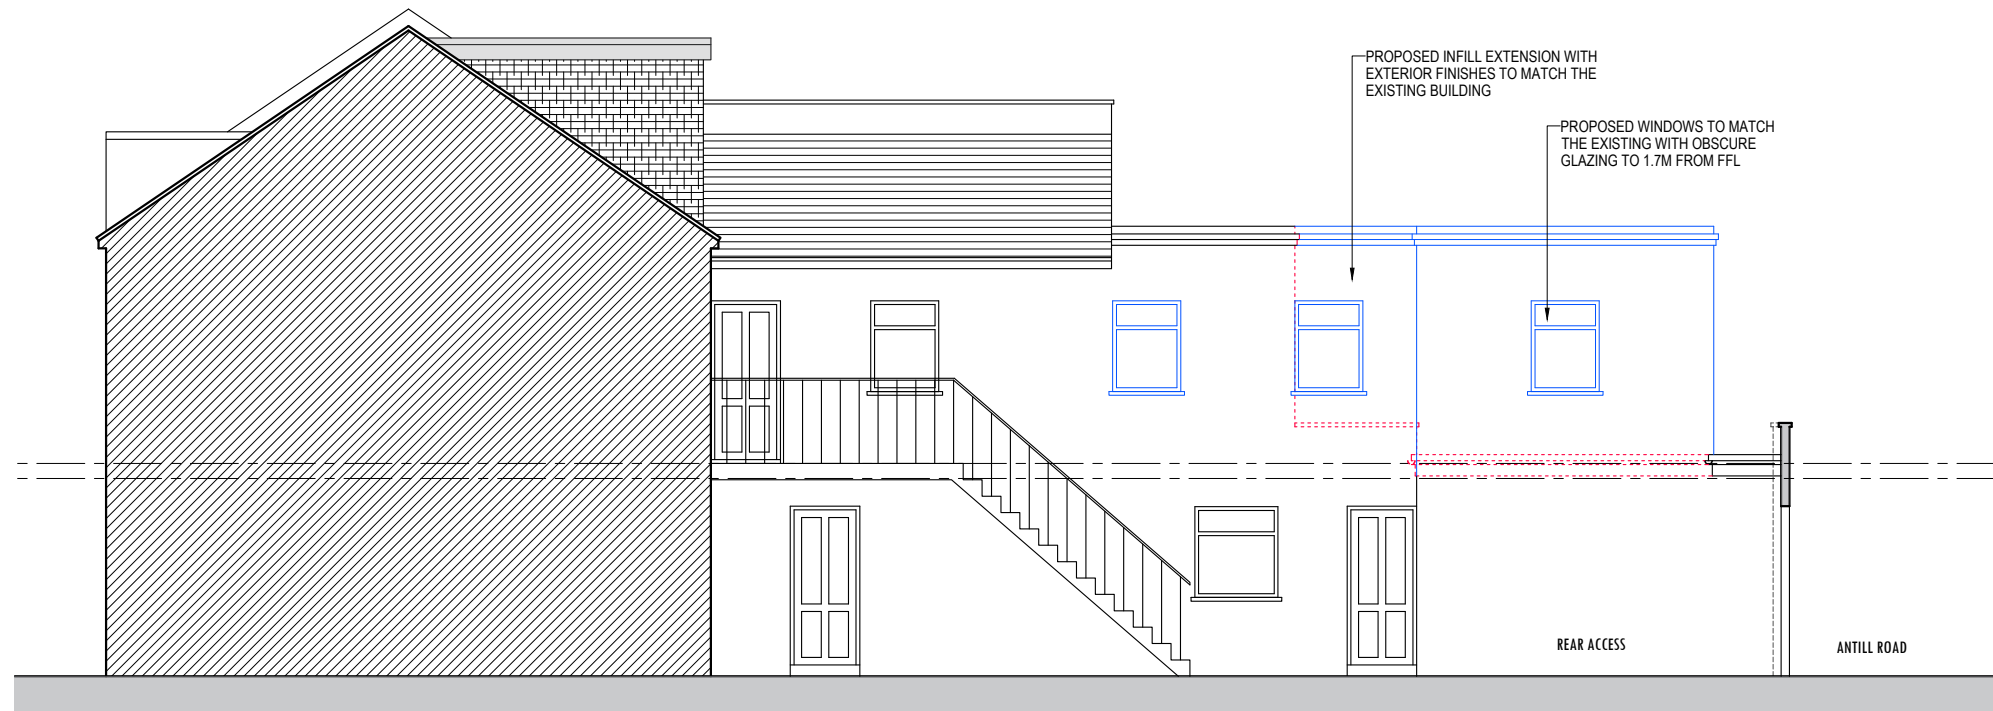

PROPOSED EAST ELEVATION
Scale: 1/100

- WALLS / CEILINGS LEGEND:
- EXISTING WALLS / CEILINGS
 - PROPOSED WALLS / CEILINGS
 - WALLS / PARTITION TO BE REMOVED
- LINES / HATCHES LEGEND:
- REMOVING INTERVENTIONS
 - PROPOSED INTERVENTIONS
 - NEIGHBOURING PROPERTIES

 

- Notes
- 1- This drawing is prepared solely for design and planning submission purposes. It is not intended or suitable for either Building Regulations or Construction purposes and should not be used for such.
 - 2- All Dimensions are in millimeters.
 - 3- Dimensions are not to be scaled directly from drawings other than for Planning Purposes.
 - 4- All dimensions are to be checked on site and the Architect is to be informed of any discrepancies before construction commences.
 - 5- All references to drawings refer to current revision of that drawing.
 - 6- The Copyright of this drawing belongs to Archpl Ltd.

Rev.	Date	Revisions
PLANNING		
 ARCHITECTURAL DESIGN STUDIO 400 West Green Road, West Green, London, N15 3PX Tel: 07842410527 Web: www.archpl.co.uk		
Client MR OKKES SAKO		
Project 95-97 BROAD LANE N15 4DW		
Scale 1/100@A3	Date 10/2023	
Drawn By RG	Checked By AEC	
Project No. 23028	Drawing No. P103	Revision -
Drawing title Proposed Elevations		