



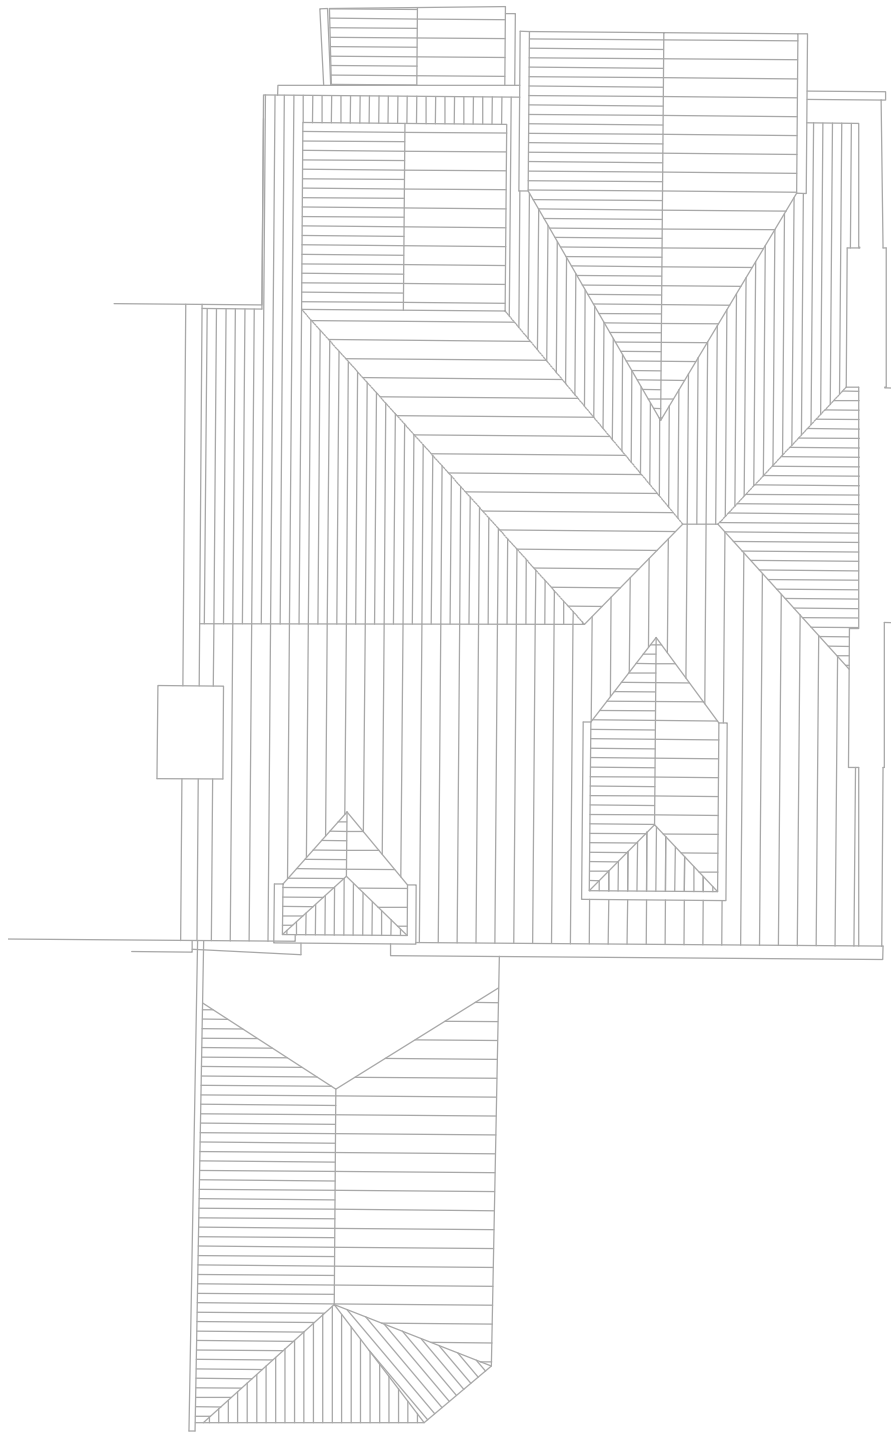

1 Existing Roof Plan
11-105 1 : 100

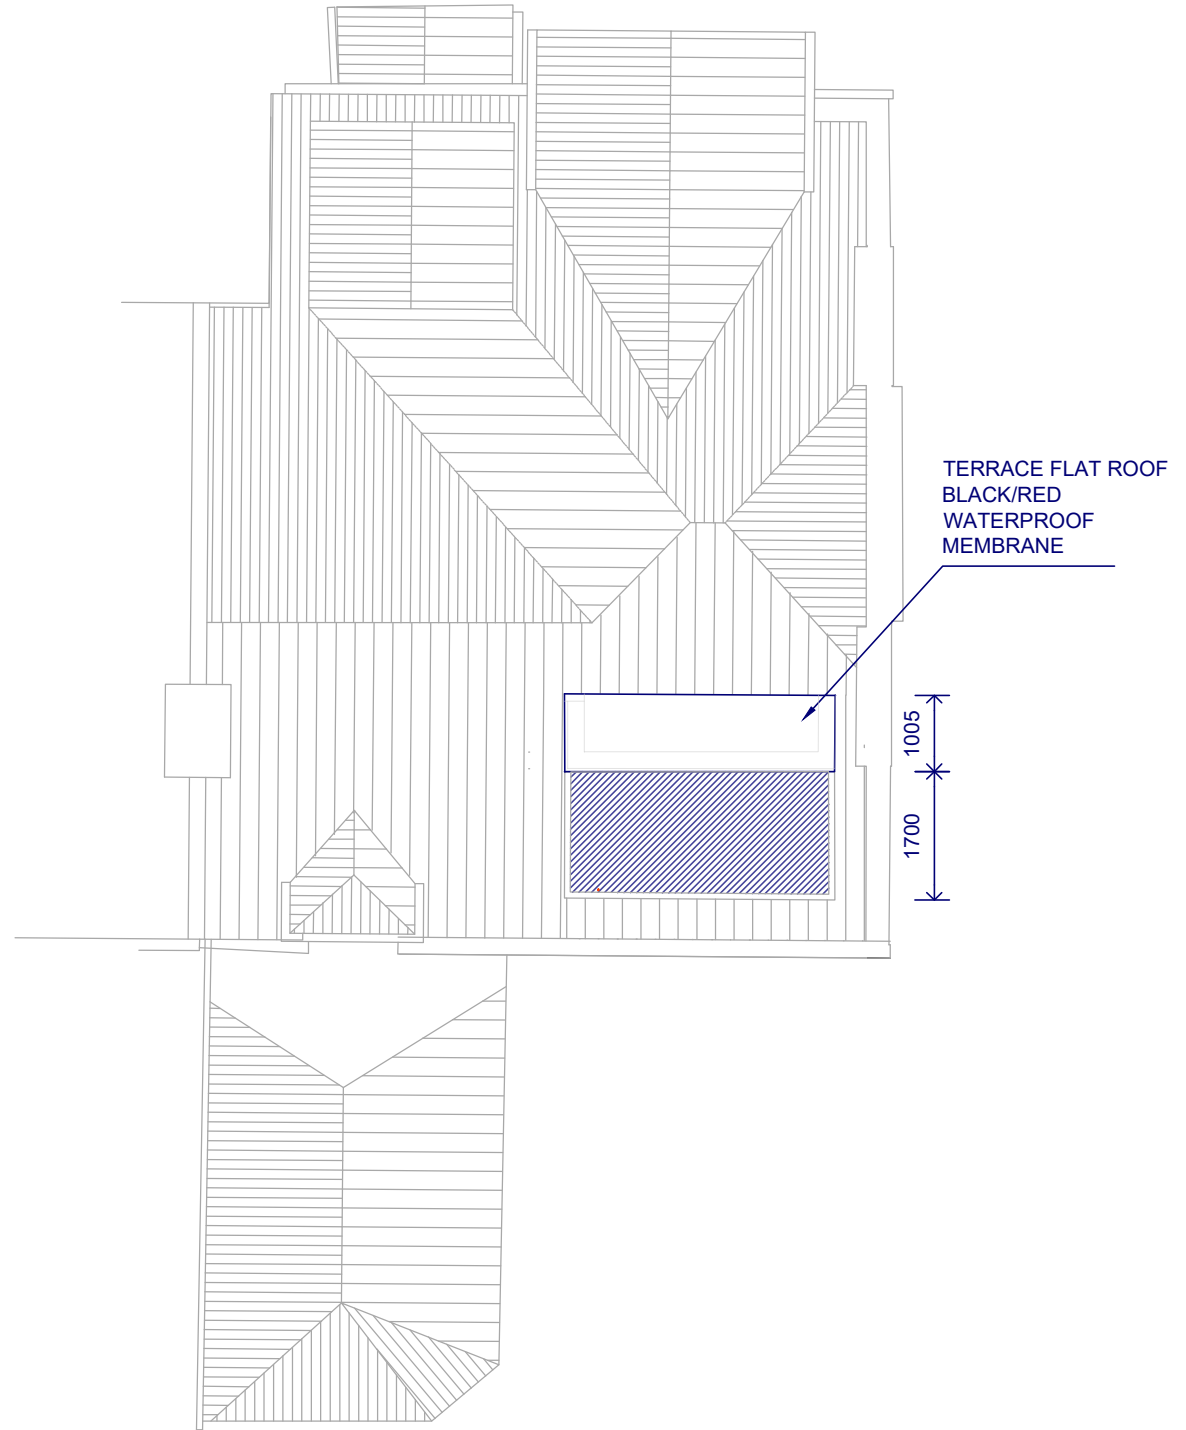

2 Proposed Roof Plan
11-105 1 : 100



Notes

Unagru Limited takes no responsibility for dimensions obtained by scaling from this drawing. If no dimension is shown the recipient must ascertain the dimension specifically from the architect or by site measurement and may not rely on the drawing. Supply of the drawing in digital form is solely for convenience and no reliance may be placed on any data in digital form. All data must be checked against hard copy.

This drawing is issued for design intent only and should not be used for construction unless stated. All work must comply with relevant British Standards and Building Regulation requirements. Copyright Unagru Limited. Unagru Limited is a registered company in England & Wales: 11296561 Registered Office: Unit LG3 Cell Studios 23-27 Arcola Street, London E8 2DJ. This drawing is the property of Unagru Limited. No disclosure or copy of it may be made without the written permission.

Project Name
23 Wolseley Road

Drawing Title
Existing and Proposed Roof Plan

  

A-11-105

Status	Stage 2	
Date	06/10/2023	Job No. 196
Rev.	00	
SCALE	1 : 100	@ A3



1
11-301

Proposed Side Elevation
1 : 100

Notes

Unagru Limited takes no responsibility for dimensions obtained by scaling from this drawing. If no dimension is shown the recipient must ascertain the dimension specifically from the architect or by site measurement and may not rely on the drawing. Supply of the drawing in digital form is solely for convenience and no reliance may be placed on any data in digital form. All data must be checked against hard copy.

This drawing is issued for design intent only and should not be used for construction unless stated. All work must comply with relevant British Standards and Building Regulation requirements. Copyright Unagru Limited. Unagru Limited is a registered company in England & Wales: 11296561 Registered Office: Unit LG3 Cell Studios 23-27 Arcola Street, London E8 2DJ. This drawing is the property of Unagru Limited. No disclosure or copy of it may be made without the written permission.

Project Name
23 Wolseley Road

Drawing Title
Proposed side elevation

1:100



A-11-301

Status	Stage 2	
Date	06/10/2023	Job No. 196
Rev.	00	
SCALE	1 : 100	@ A3



1 Existing and Proposed Rear Elevation 11-301 1 : 100

Unagru Architecture & Urbanism
mail@unagru.com // www.unagru.com // 02072544777

Notes

Unagru Limited takes no responsibility for dimensions obtained by scaling from this drawing. If no dimension is shown the recipient must ascertain the dimension specifically from the architect or by site measurement and may not rely on the drawing. Supply of the drawing in digital form is solely for convenience and no reliance may be placed on any data in digital form. All data must be checked against hard copy.

This drawing is issued for design intent only and should not be used for construction unless stated. All work must comply with relevant British Standards and Building Regulation requirements. Copyright Unagru Limited. Unagru Limited is a registered company in England & Wales: 11296561 Registered Office: Unit LG3 Cell Studios 23-27 Arcola Street, London E8 2DJ. This drawing is the property of Unagru Limited. No disclosure or copy of it may be made without the written permission.

Project Name
23 Wolseley Road

Drawing Title
Existing and Proposed Rear Elevation

1:100



A-11-301

Status	Stage 2	
Date	06/10/2023	Job No. 196
Rev.	00	
SCALE	1 : 100	@ A3