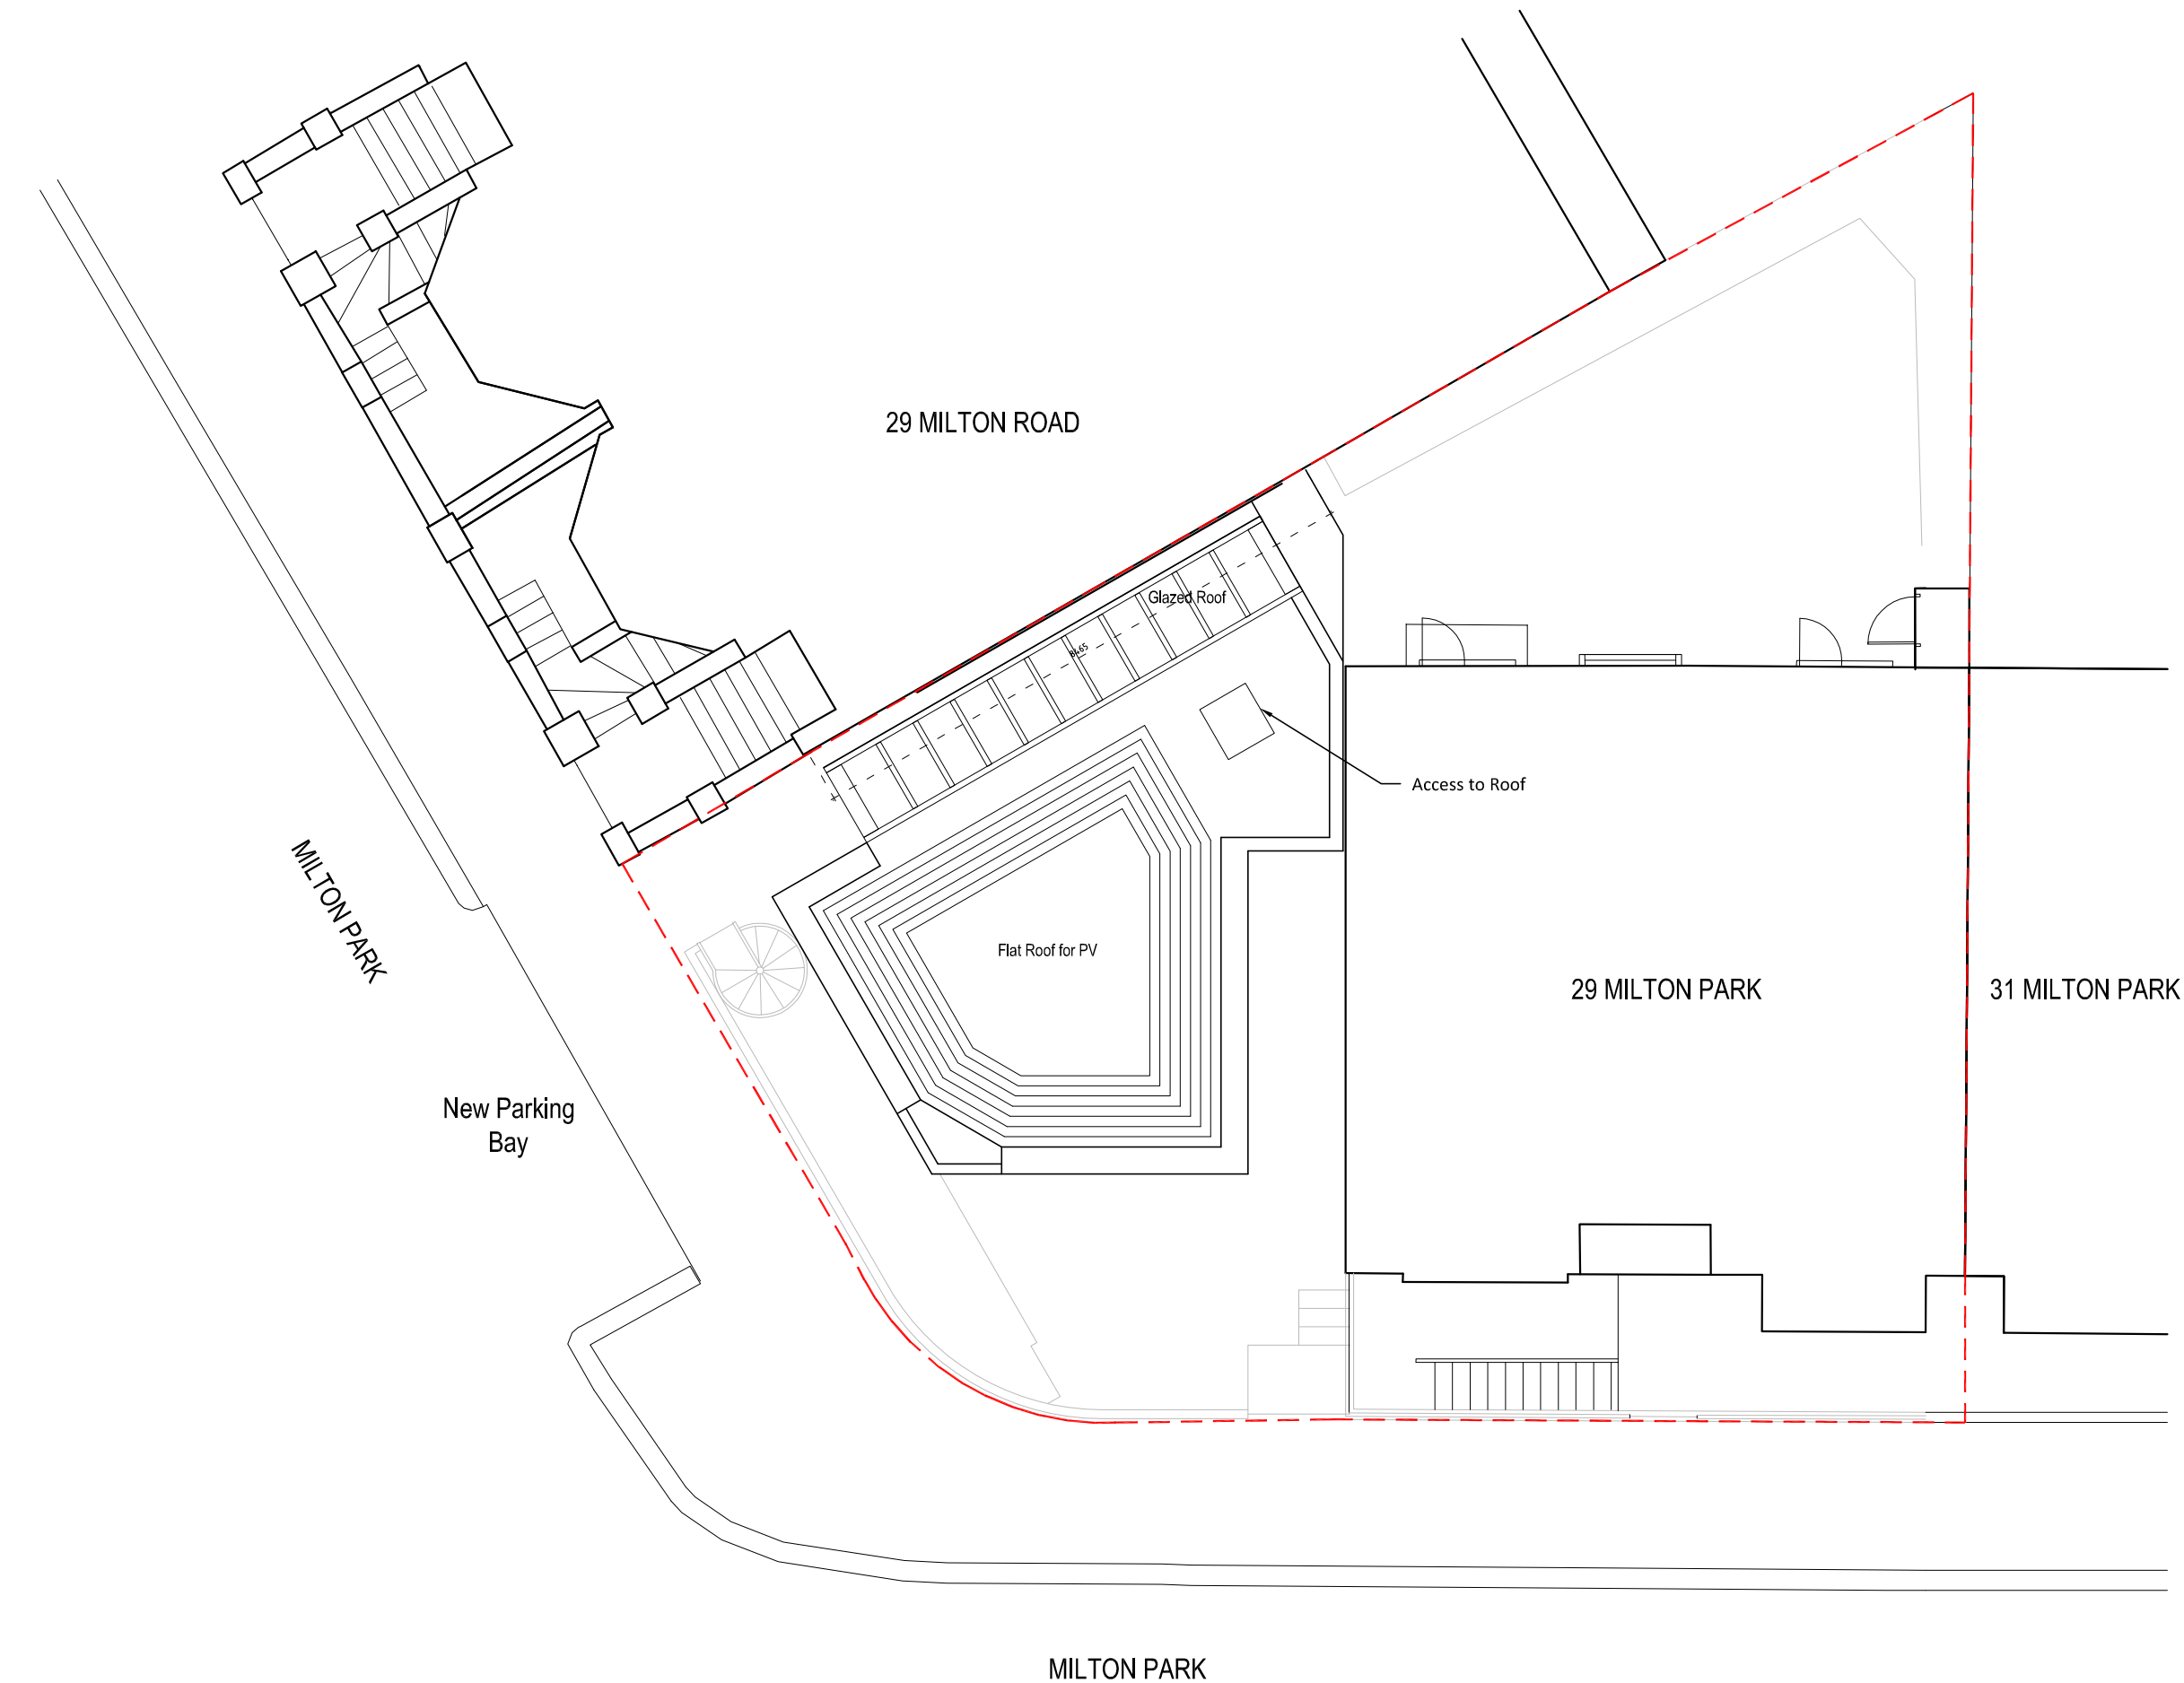


--- BOUNDARY LINE

CLIENT
John Healy
Siobhan O'Shaughnessy

ARCHITECT
ice
ICE ARCHITECTS | 70 White Lion Street | N1 9PP London | uk
telephone + 44 (0) 20 32150015
www.ice-architects.com | ice-london@ice-architects.com

KEYPLAN

NOTES

N

D	13/10/2023	Boundary line
C	13/06/2023	Planning Issue
B	16.08.2022	Planning Issue
A	22.07.2022	Post Pre Planning - Client Issue
-	22.04.2022	First Issue



NO.	DATE	ISSUE
REVISIONS		
PROJECT		

Land adjacent to
29 Milton Park

DRAWING TITLE
SITE PLAN - PROPOSED

DATE	DRAWING NO.	REVISION
01.11.2021		
SCALE		
1/100 @ A3	PL2.0	D
ICE JOB NO.		
ICE 21 273		
CAD FILE NAME		
PL01		

© Copyright ICE ARCHITECTS LTD. 2023

 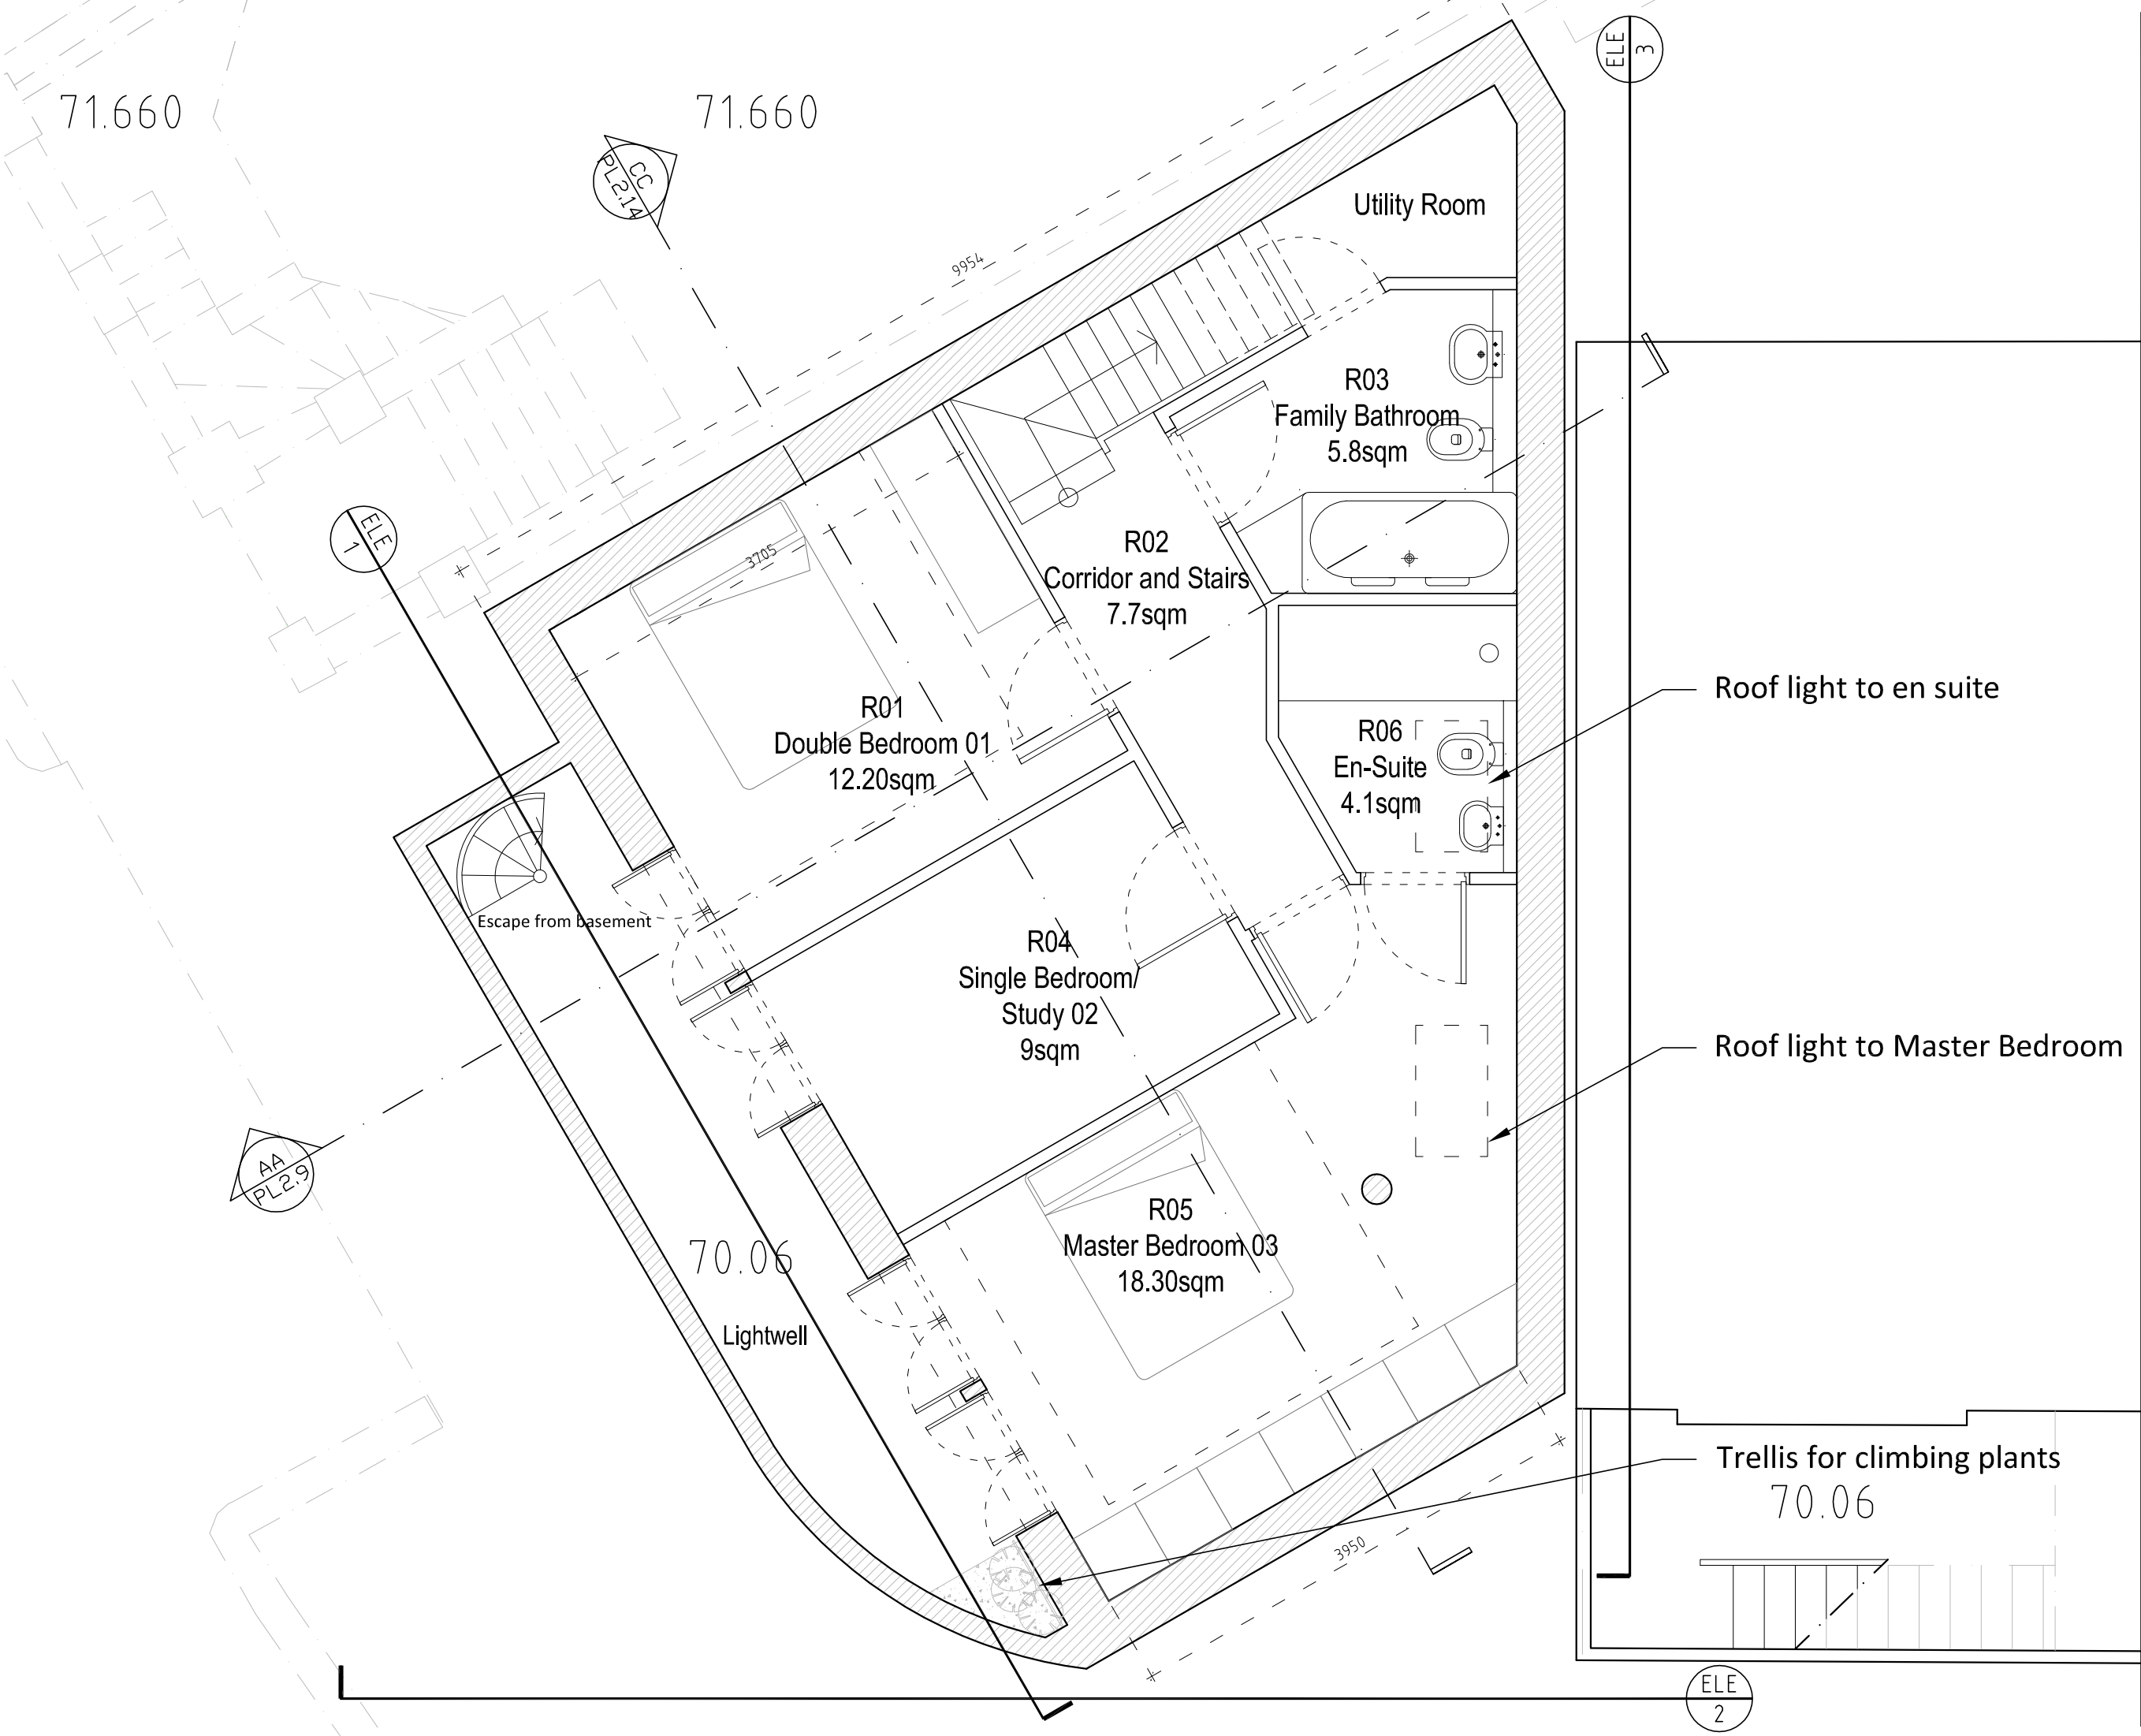


CLIENT
John Healy
Siobhan O'Shaughnessy

ARCHITECT

ice

ICE ARCHITECTS | 70 White Lion Street | N1 9PP London | uk
telephone + 44 (0) 20 32150015
www.ice-architects.com | ice-london@ice-architects.com

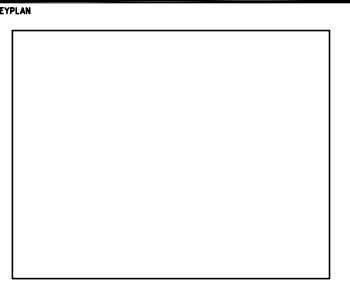

NOTES:


G	12.10.2023	Dimension Added
F	13.06.2023	Planning Issue
E	04.04.2023	DRAFT02
D	22.12.2022	DRAFT - Post Refusal
C	16.08.2022	Planning Issue
B	22.07.2022	Post Pre Planning - Client Issue
A	28.06.2022	First Revision Post Pre Plan
-	22.04.2022	First Issue

NO.	DATE	ISSUE
REVISIONS		
PROJECT		



Land adjacent to
29 Milton Park

DRAWING TITLE
**BASEMENT PLAN -
PROPOSED**

DATE 01.11.2021	DRAWING NO. PL2.1	REVISION G
SCALE 1/50 @ A3		
ICE JOB NO. ICE 21 273		
CAD FILE NAME PL01		

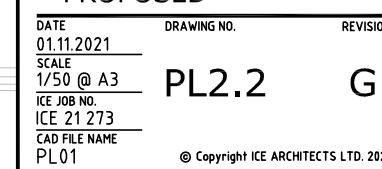


DATE	DRAWING NO.	REVISION
01.11.2021	PL2.2	G
SCALE		
1/50 @ A3		
ICE JOB NO.		
ICE 21 273		
CAD FILE NAME		
PL01	© Copyright ICE ARCHITECTS LTD. 2021	

 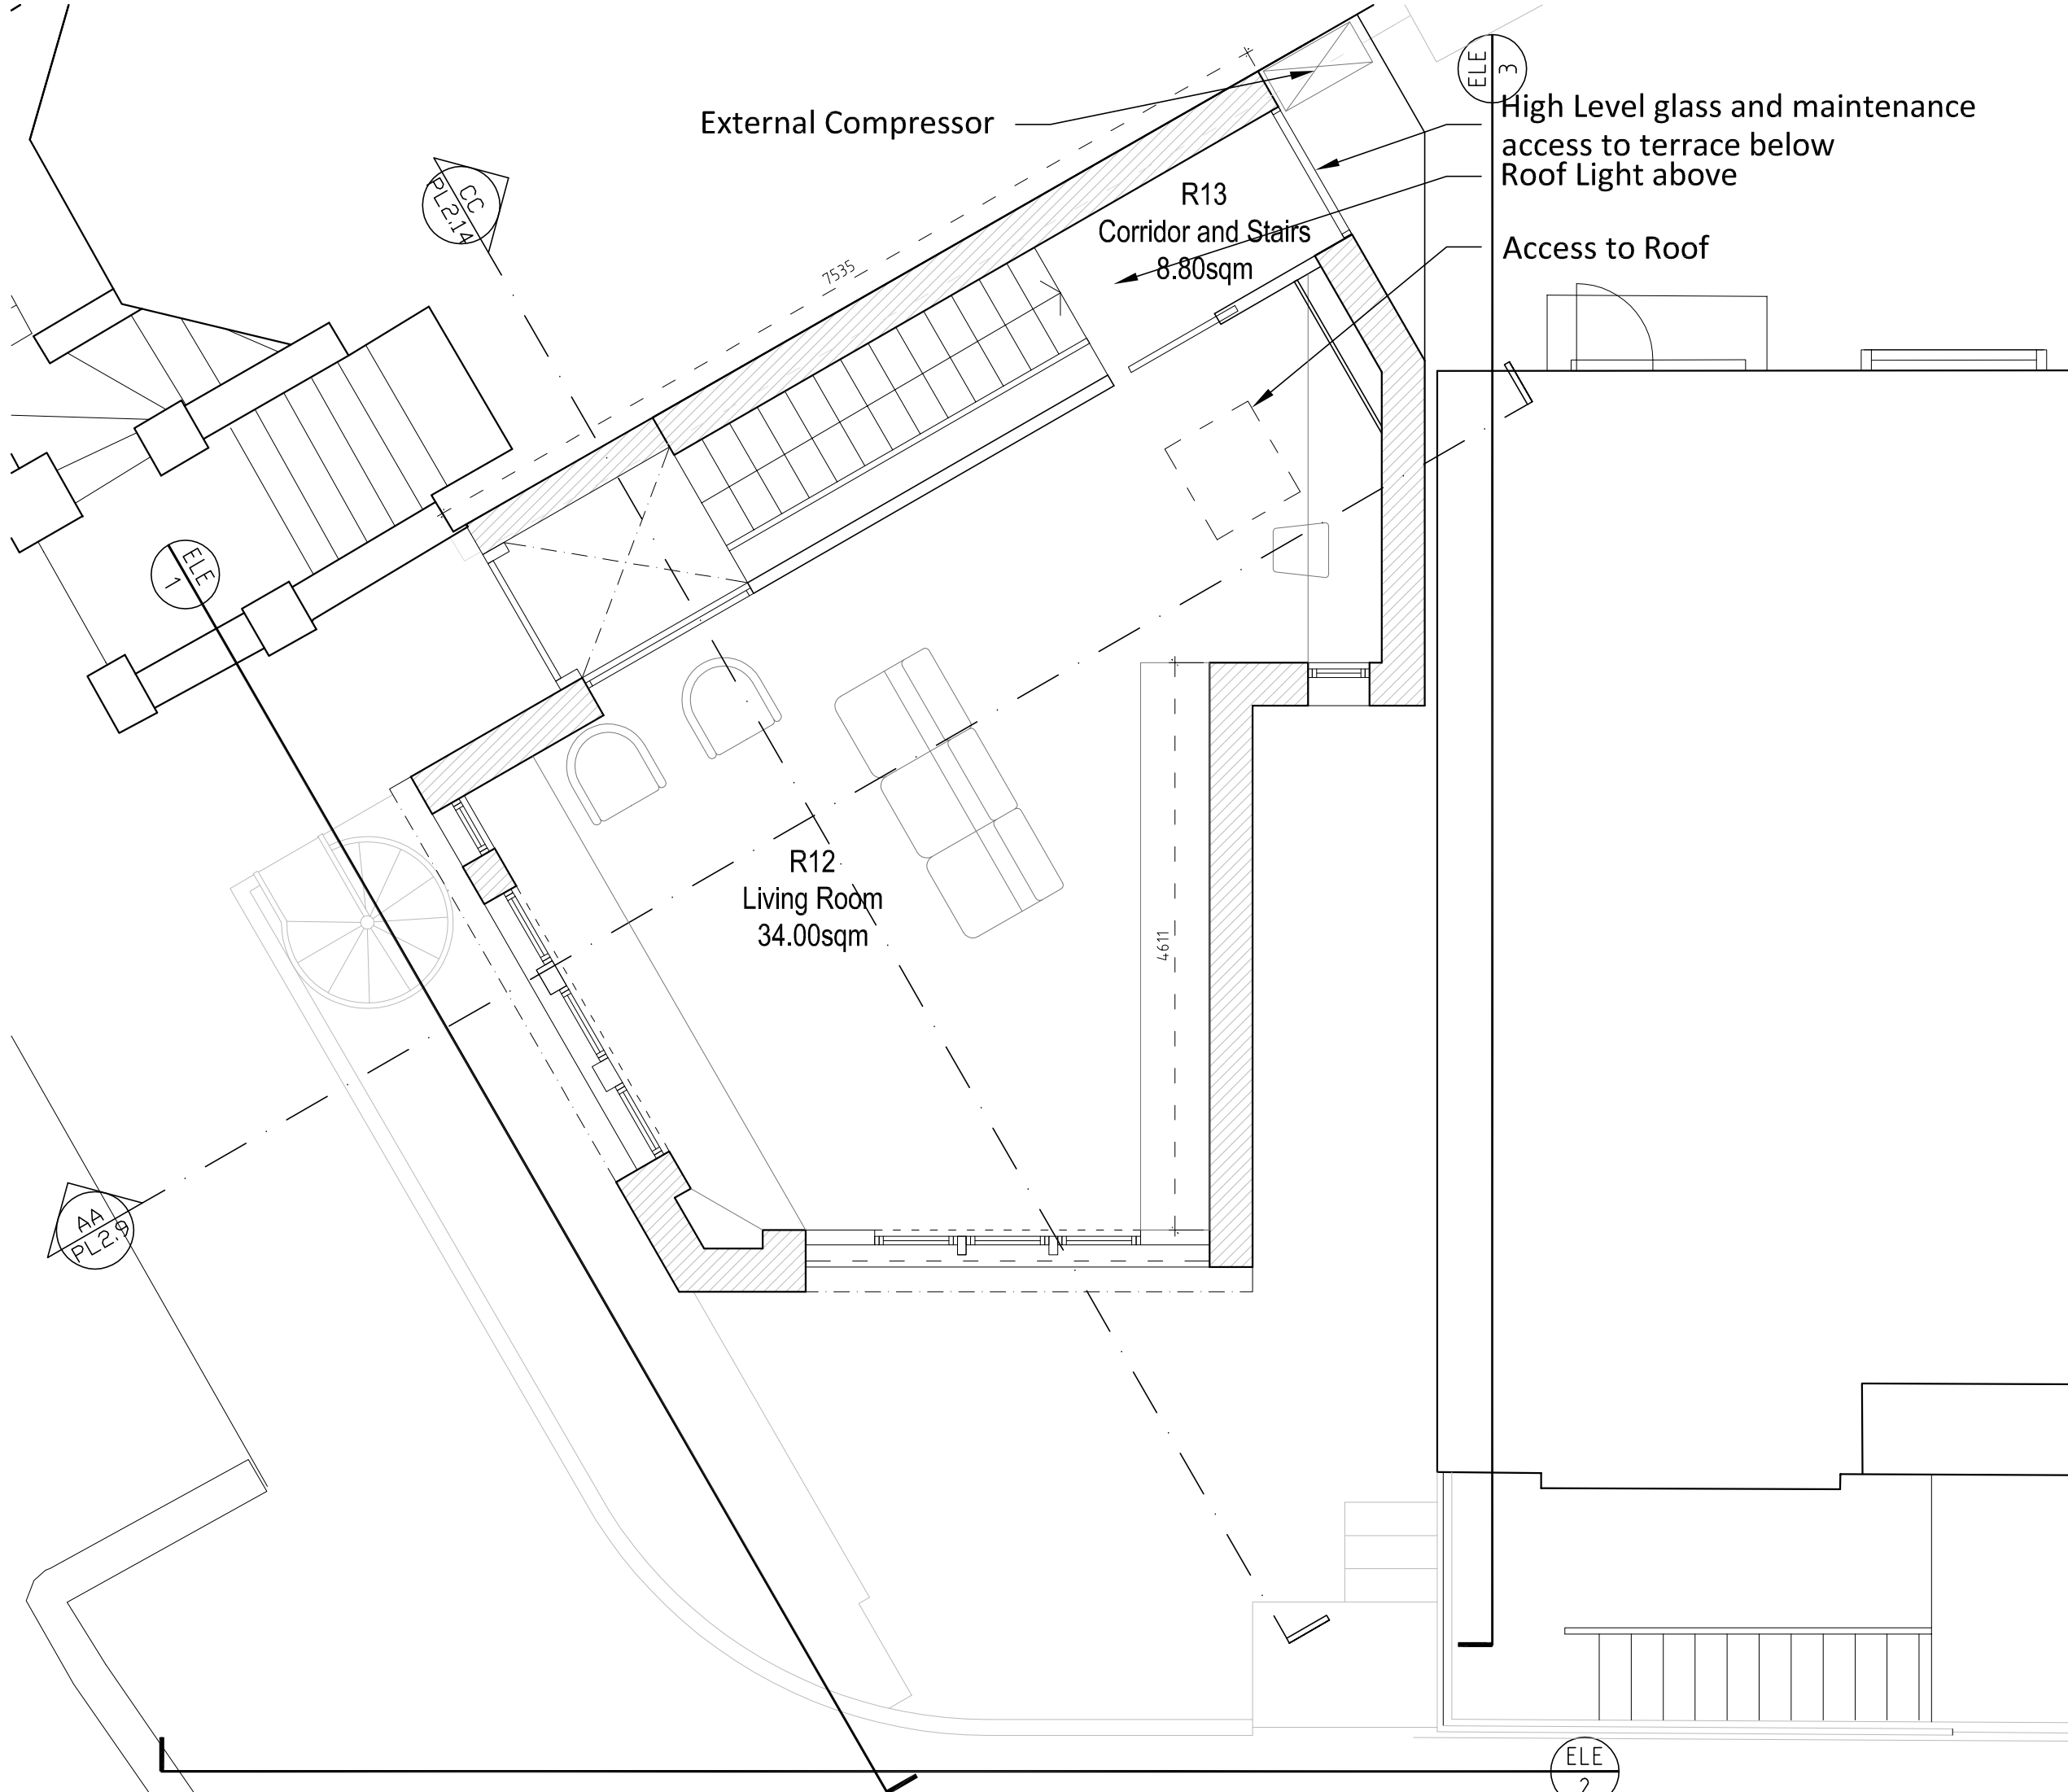

CLIENT
John Healy
Siobhan O'Shaughnessy

ARCHITECT
ice
ICE ARCHITECTS | 70 White Lion Street | N1 9PP London | uk
telephone +44 (0) 20 32150015
www.ice-architects.com | ice-london@ice-architects.com

KEYPLAN

 

NOTES

G	12.10.2023	Dimension Added
F	13.06.2023	Planning Issue
E	04.04.2023	DRAFT02
D	22.12.2022	DRAFT - Post Refusal
C	16.08.2022	Planning Issue
B	22.07.2022	Post Pre Planning - Client Issue
A	28.06.2022	First Revision Post Pre Plan
-	22.04.2022	First Issue

NO.	DATE	ISSUE
-----	------	-------



REVISIONS

PROJECT

Land adjacent to
29 Milton Park


DRAWING TITLE
**FIRST FLOOR PLAN -
PROPOSED**

DATE	DRAWING NO.	REVISION
01.11.2021		
SCALE		
1/50 @ A3	PL2.3	G
ICE JOB NO.		
ICE 21 273		
CAD FILE NAME		
PL01		

 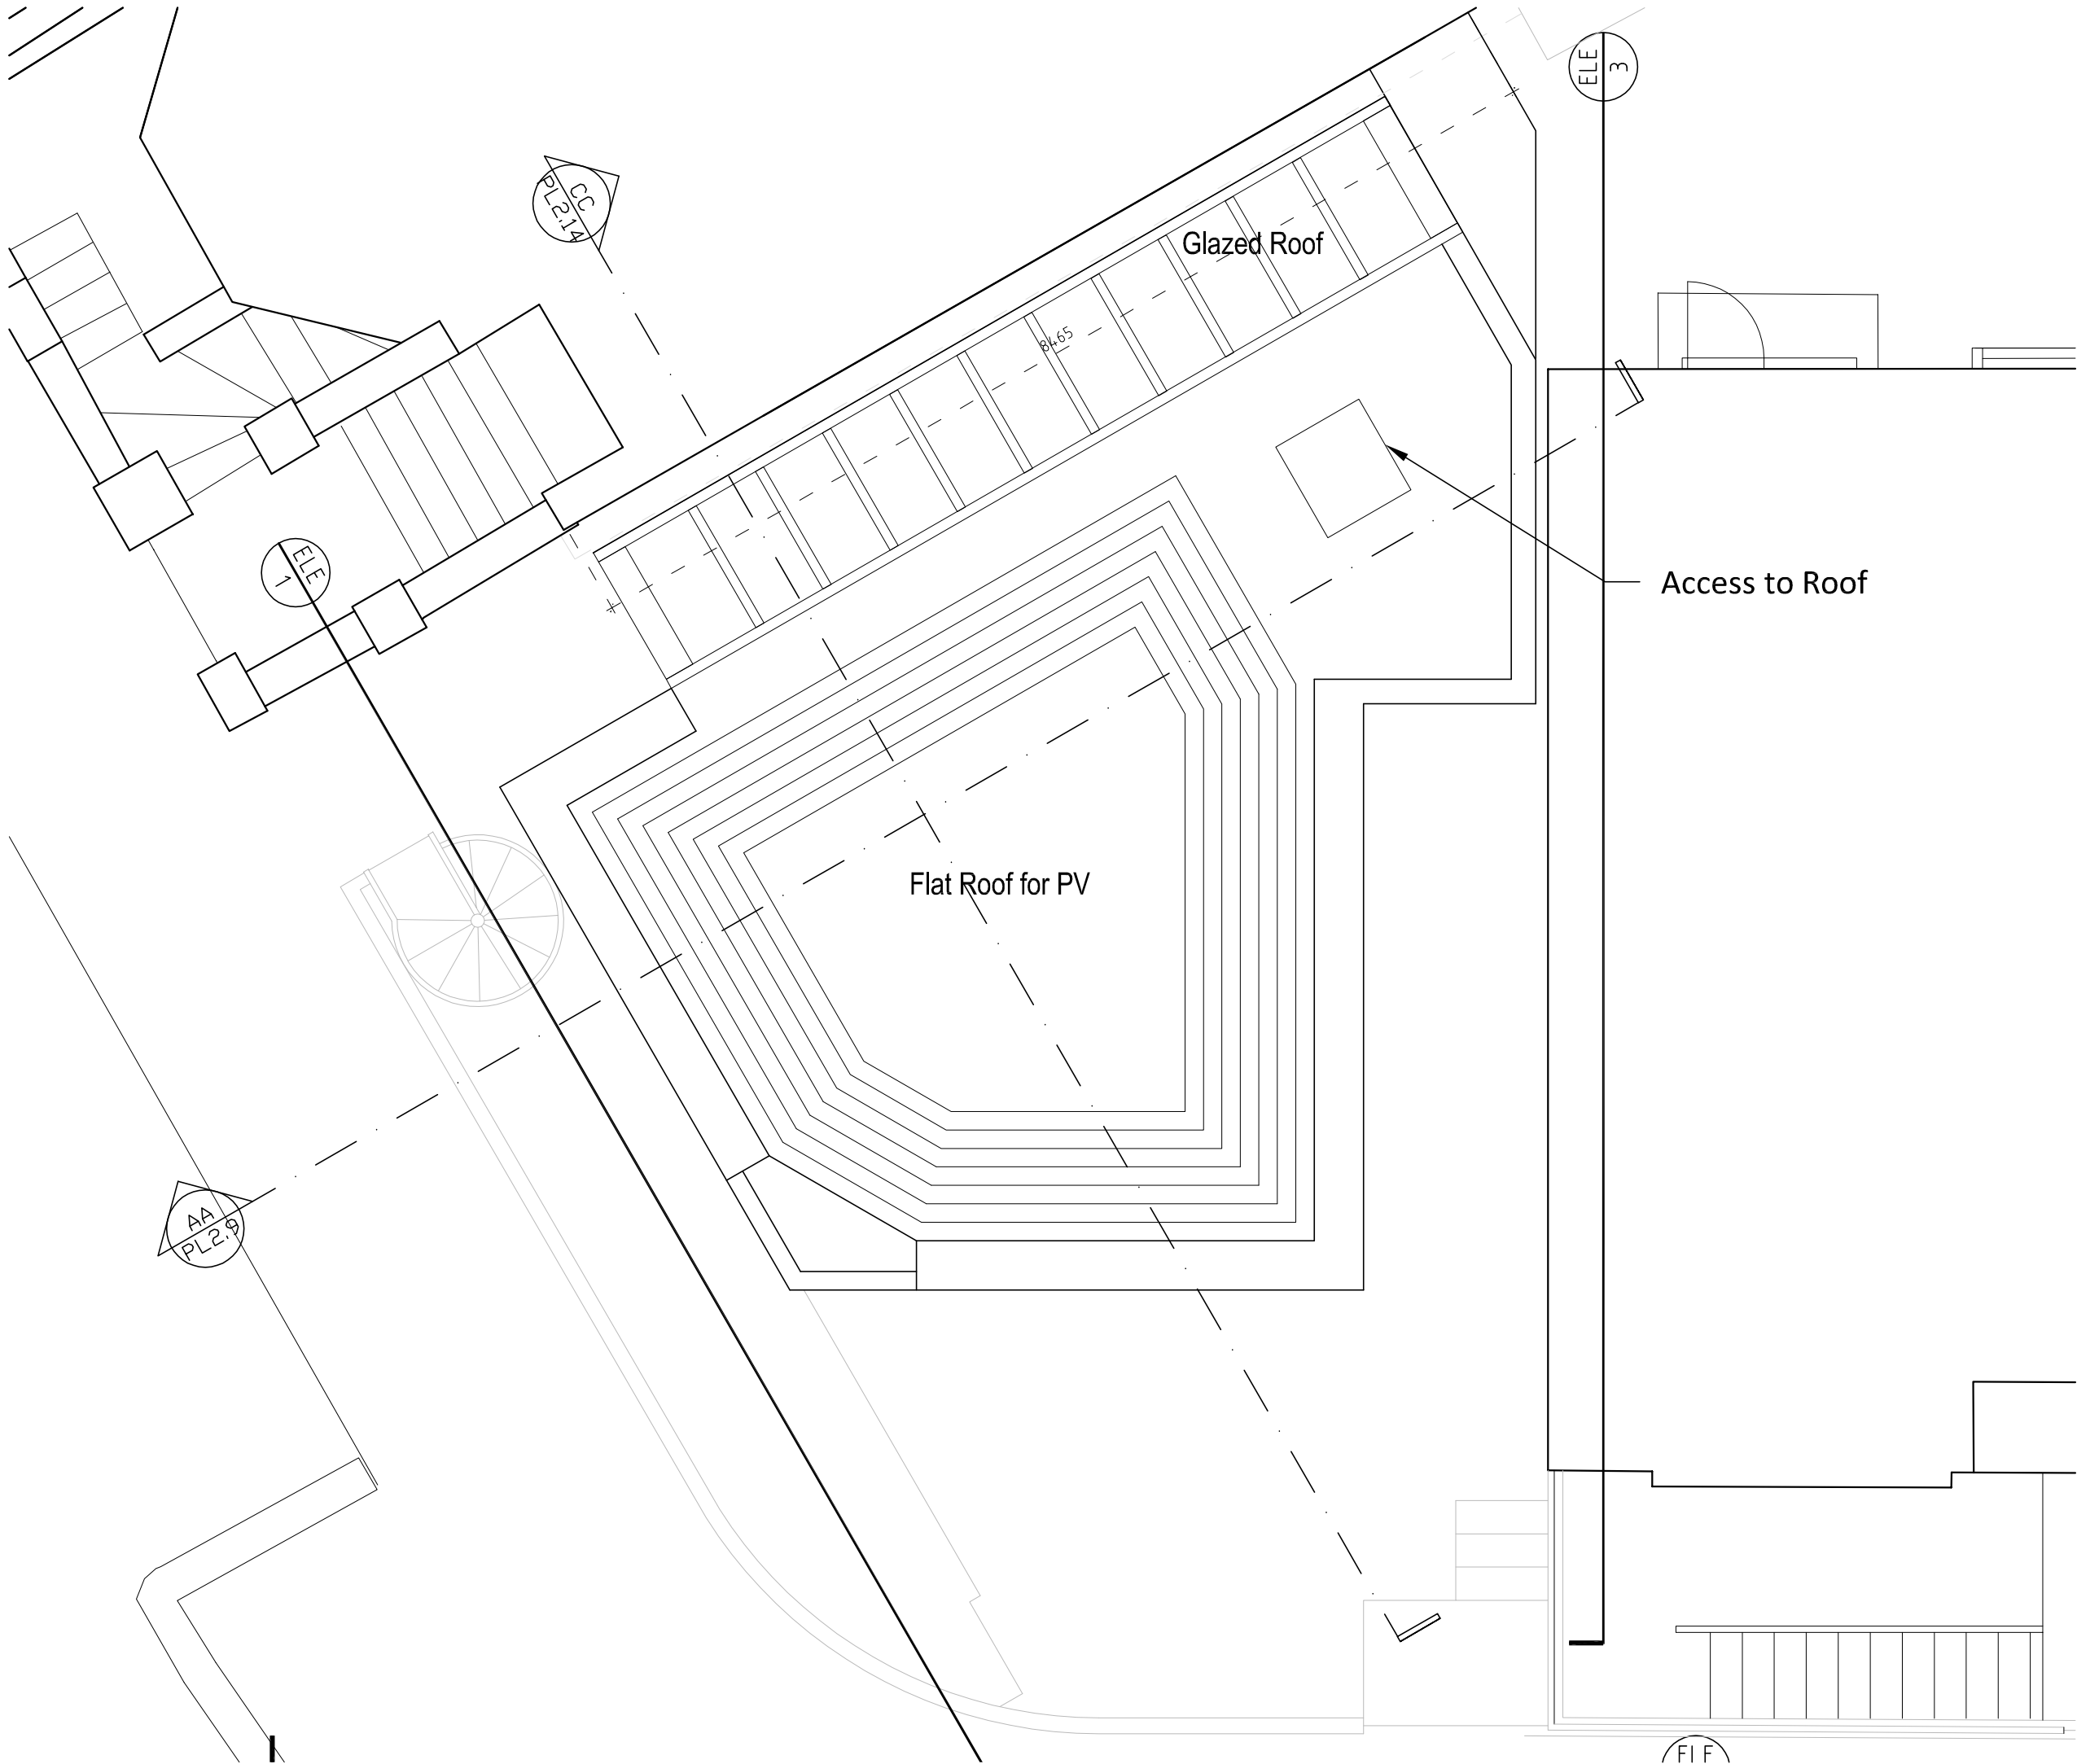

CLIENT
John Healy
Siobhan O'Shaughnessy

ARCHITECT
ice
ICE ARCHITECTS | 70 White Lion Street | N1 9PP London | uk
telephone + 44 (0) 20 32150015
www.ice-architects.com | ice-london@ice-architects.com

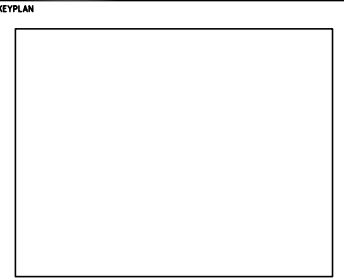

NOTES:



F	12.10.2023	Dimension Added
E	13.06.2023	Planning Issue
D	22.12.2022	DRAFT - Post Refusal
C	16.08.2022	Planning Issue
B	22.07.2022	Post Pre Planning - Client Issue
A	28.06.2022	First Revision Post Pre Plan
-	22.04.2022	First Issue

NO.	DATE	ISSUE
REVISIONS		
PROJECT		

Land adjacent to
29 Milton Park


DRAWING TITLE
ROOF PLAN - PROPOSED

DATE	DRAWING NO.	REVISION
01.11.2021		
SCALE		
1/50 @ A3	PL2.5	F
ICE JOB NO.		
ICE 21 273		
CAD FILE NAME		
PL01		

 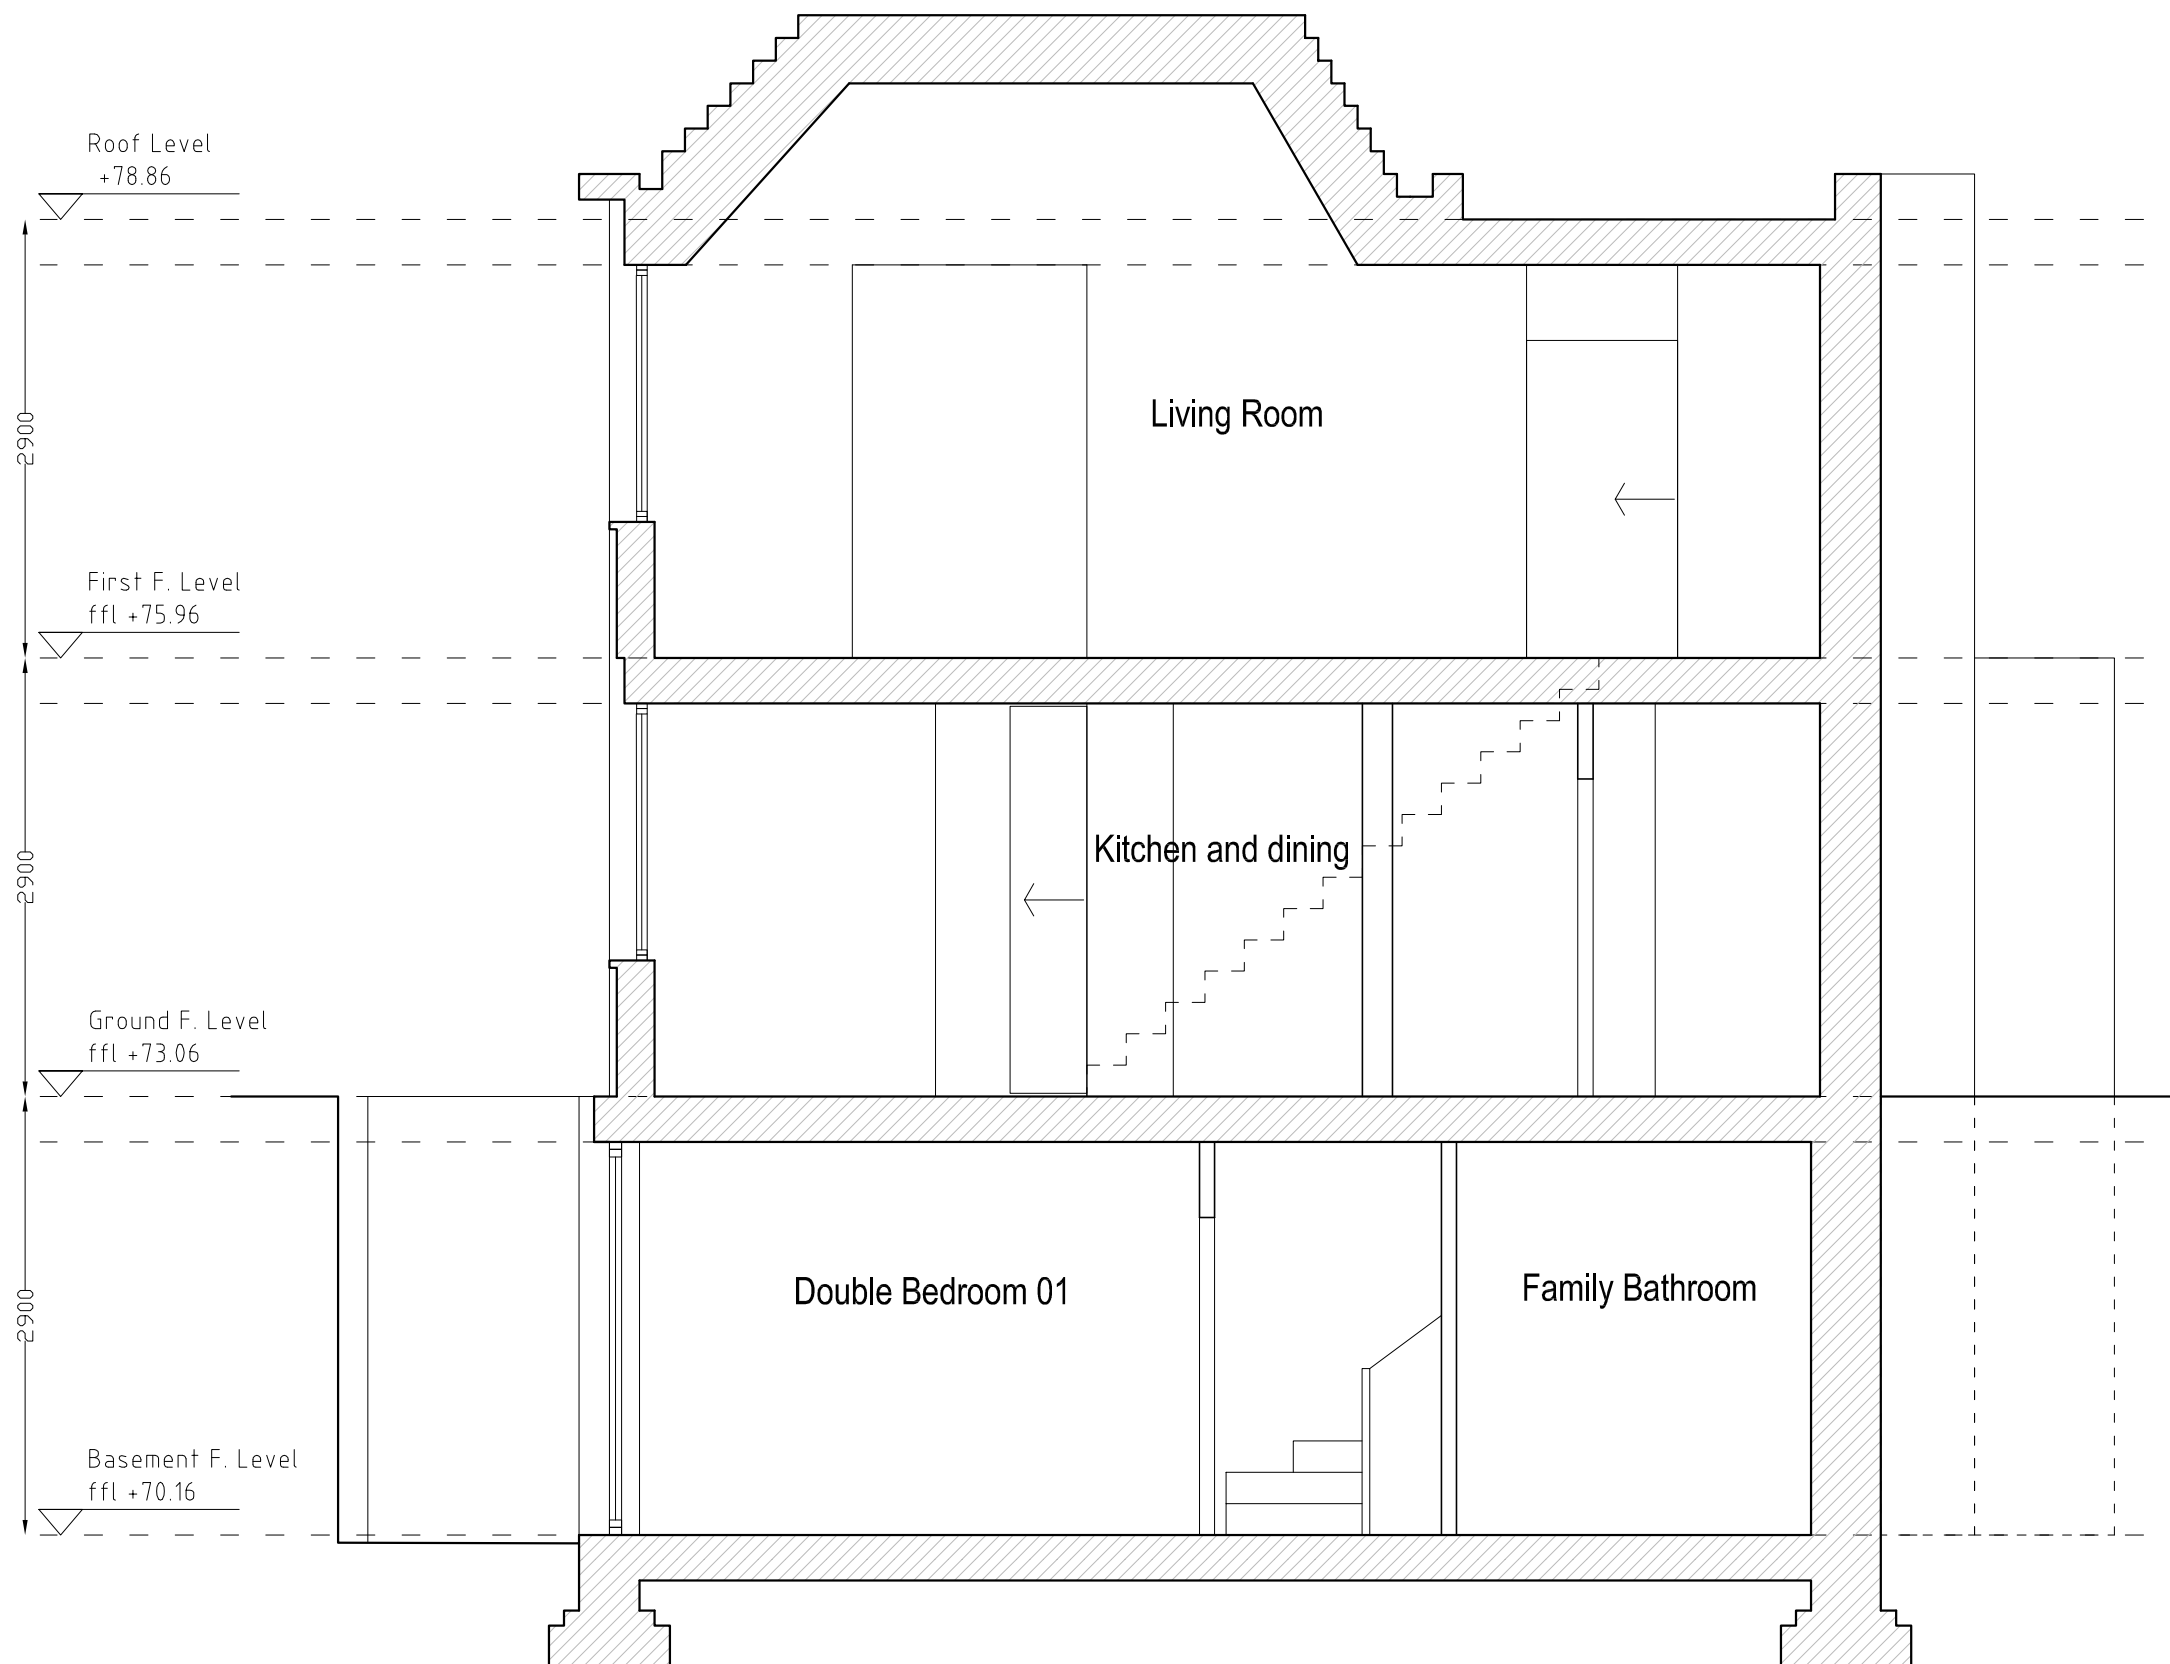

CLIENT
John Healy
Siobhan O'Shaughnessy

ARCHITECT
ice
ICE ARCHITECTS | 70 White Lion Street | N1 9PP London | uk
telephone + 44 (0) 20 32150015
www.ice-architects.com | ice-london@ice-architects.com

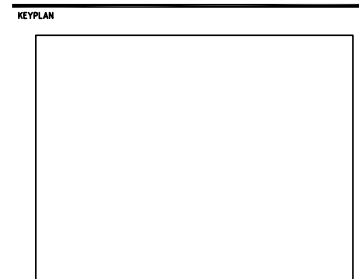

NOTES

C	13.06.2023	Planning Issue
B	16.08.2022	Planning Issue
A	22.07.2022	Post Pre Planning - Client Issue
-	22.04.2022	First Issue

NO.	DATE	ISSUE
-----	------	-------

REVISIONS
PROJECT

Land adjacent to
29 Milton Park

DRAWING TITLE
SECTION CC - PROPOSED

DATE	DRAWING NO.	REVISION
01.11.2021		
SCALE		
1/50 @ A3	PL2.12	C
ICE JOB NO.		
ICE 21 273		
CAD FILE NAME		
PL01		