




DETAIL A - window surround

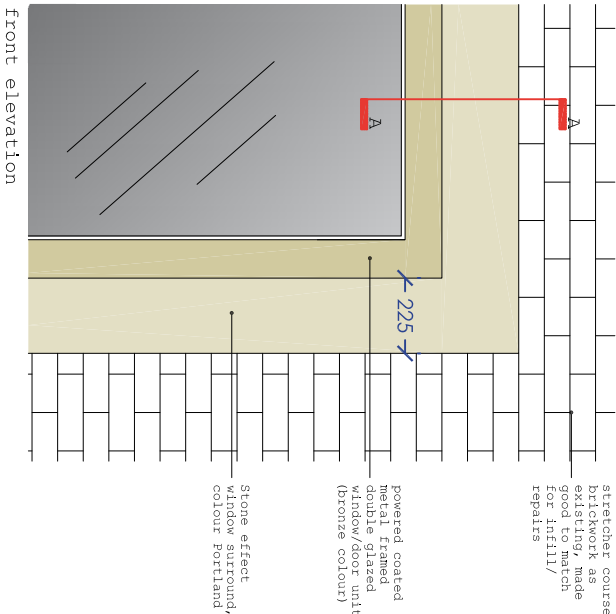


DETAIL B - standard window

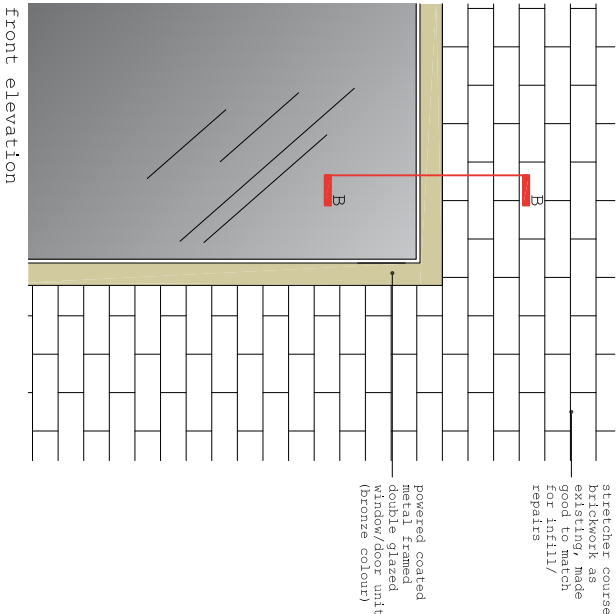


DETAIL C - balcony railing

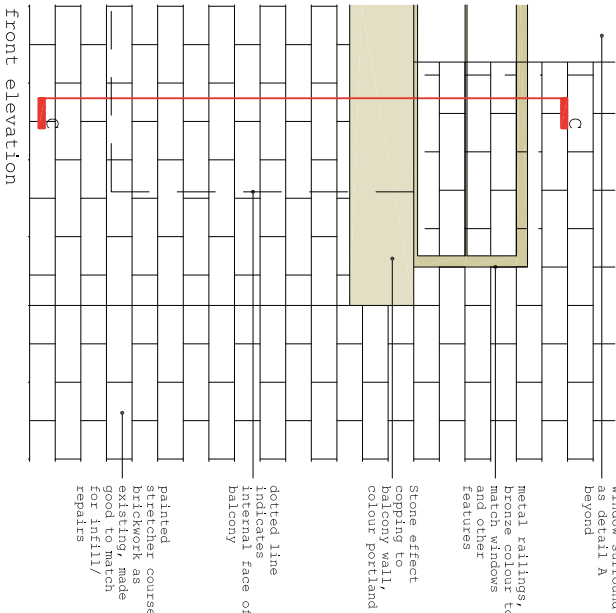


DETAIL D - roof / cladding junction

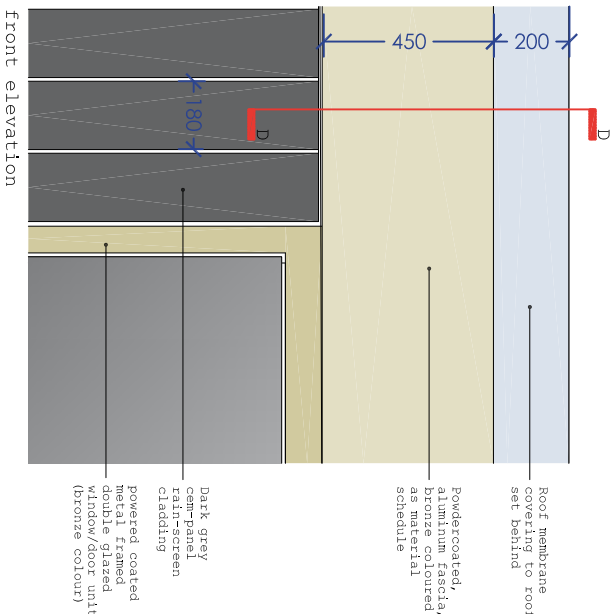


DETAIL E - roof corner window

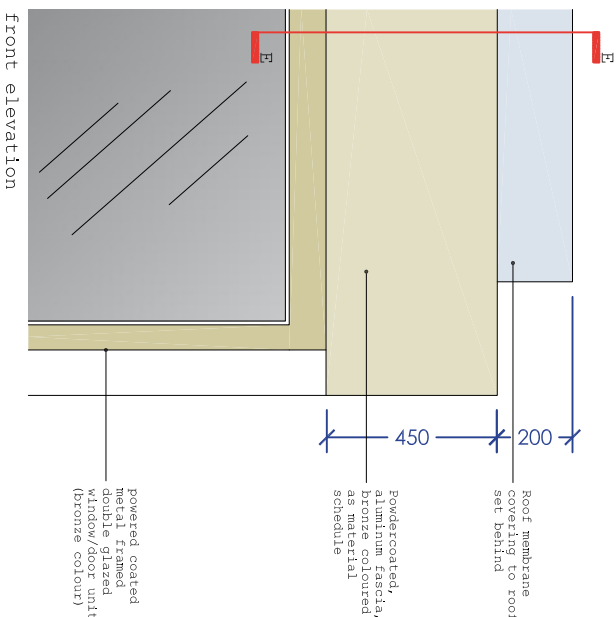


front elevation

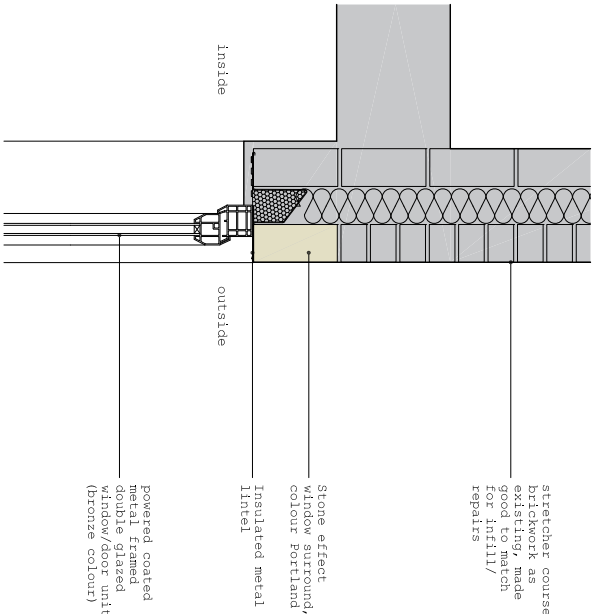


front elevation

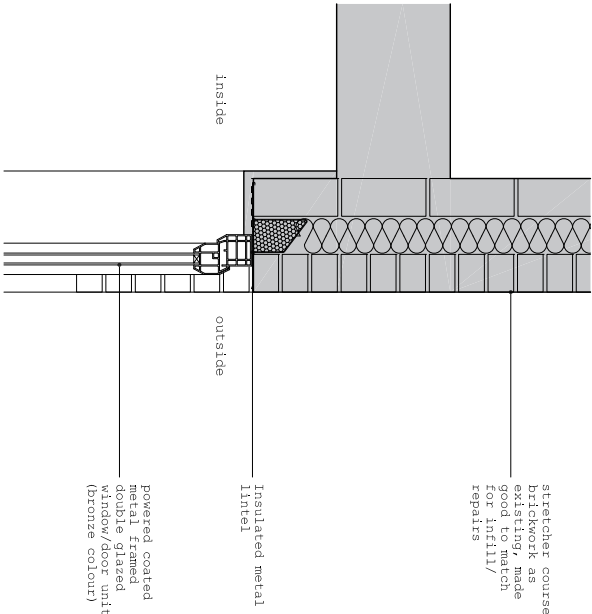


front elevation

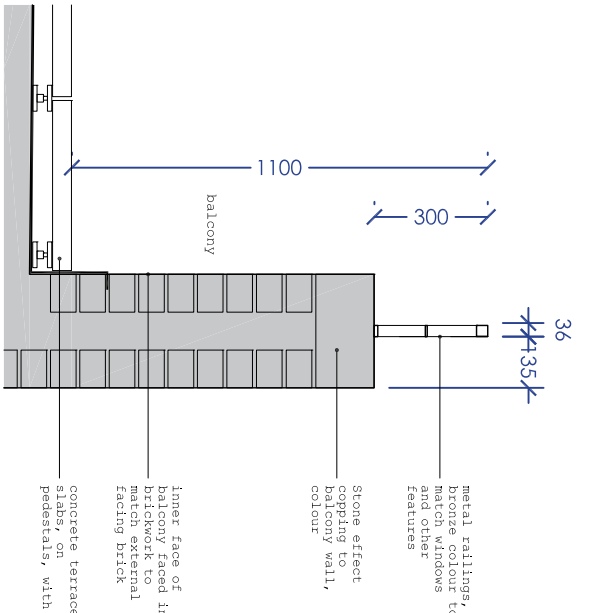

front elevation

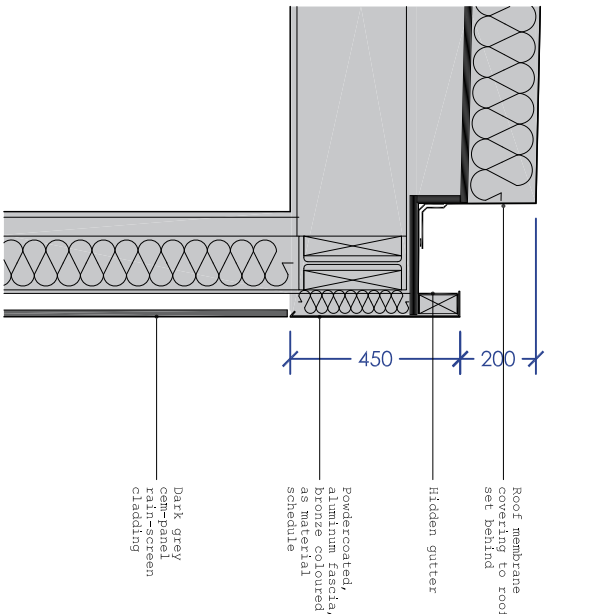

front elevation

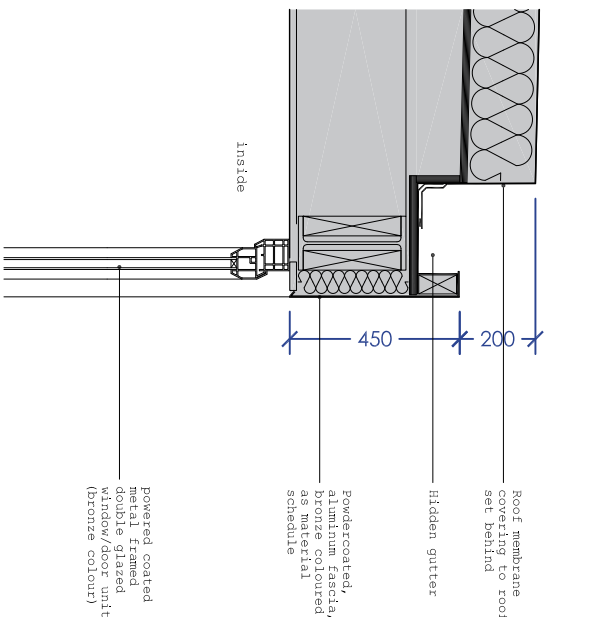

section A-A



section B-B




section C-C



section D-D



Section E-E

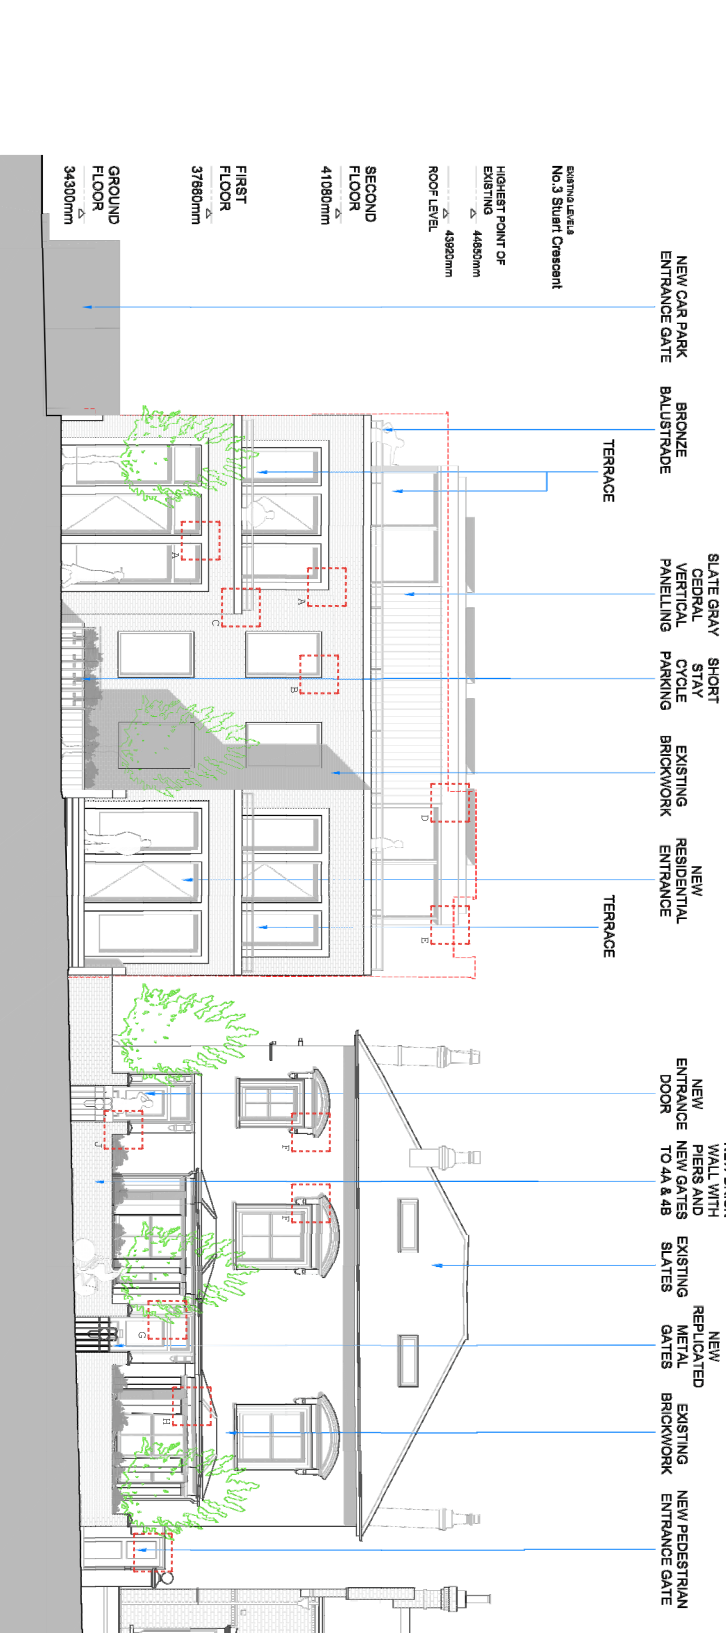

all drawings remain the copyright of colony and cannot be reproduced on whole or part without our approval. This drawing is for planning purposes only and not a construction issue documents & drawings are not to be altered without the consent of colony dimensional accuracy only applies to the written notation drawings issued by colony are to be used as a guide only and not to be used with other relevant consultants' information		Project: Wood Green Social Club 3-4 Stuart Cres, London N22 5NU	Drawing Name: Facade details sheet 1 1:20 @ A3	Status: p conditions	Checked By: SS	The Wine Store, Brewery Court, Theatre, Reading, RG7 5AU +44 (0)118 380 0328 hello@colonyarchitects.com colonyarchitects.com
if any contradiction is found in the drawing set, or if you are in any doubt, ask the architect	Collaborating with: CDS Planning Job: 960 Drawing: 20-01 Revision: - Drawn By: EM	0.5	0.1	1.5	02	
NOTES	1:20					