




DETAIL F - existing window

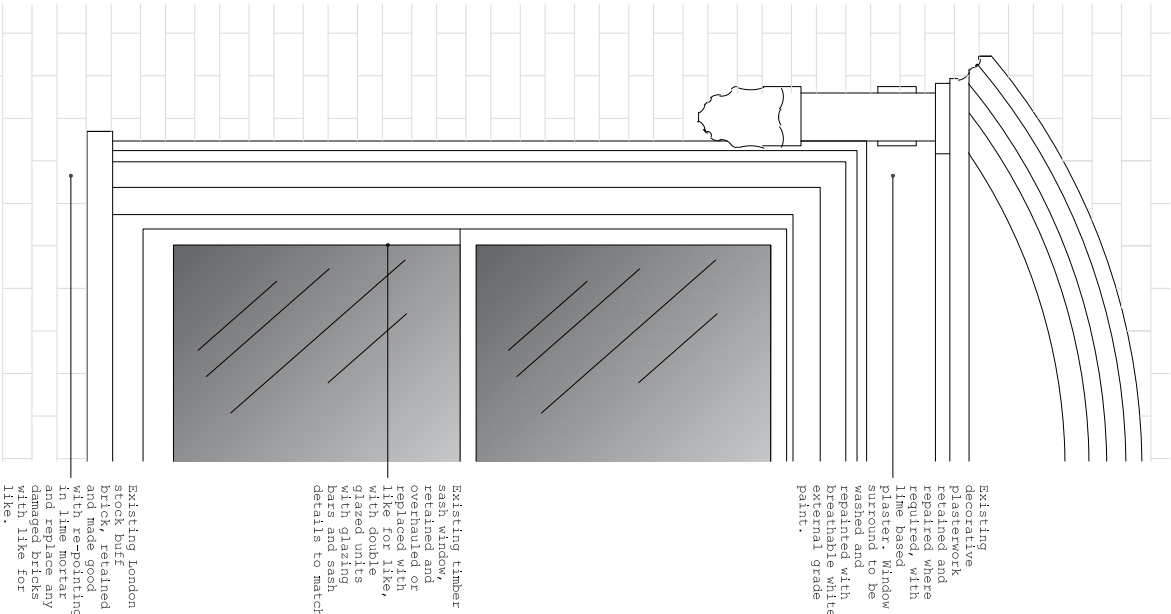


DETAIL G - front door

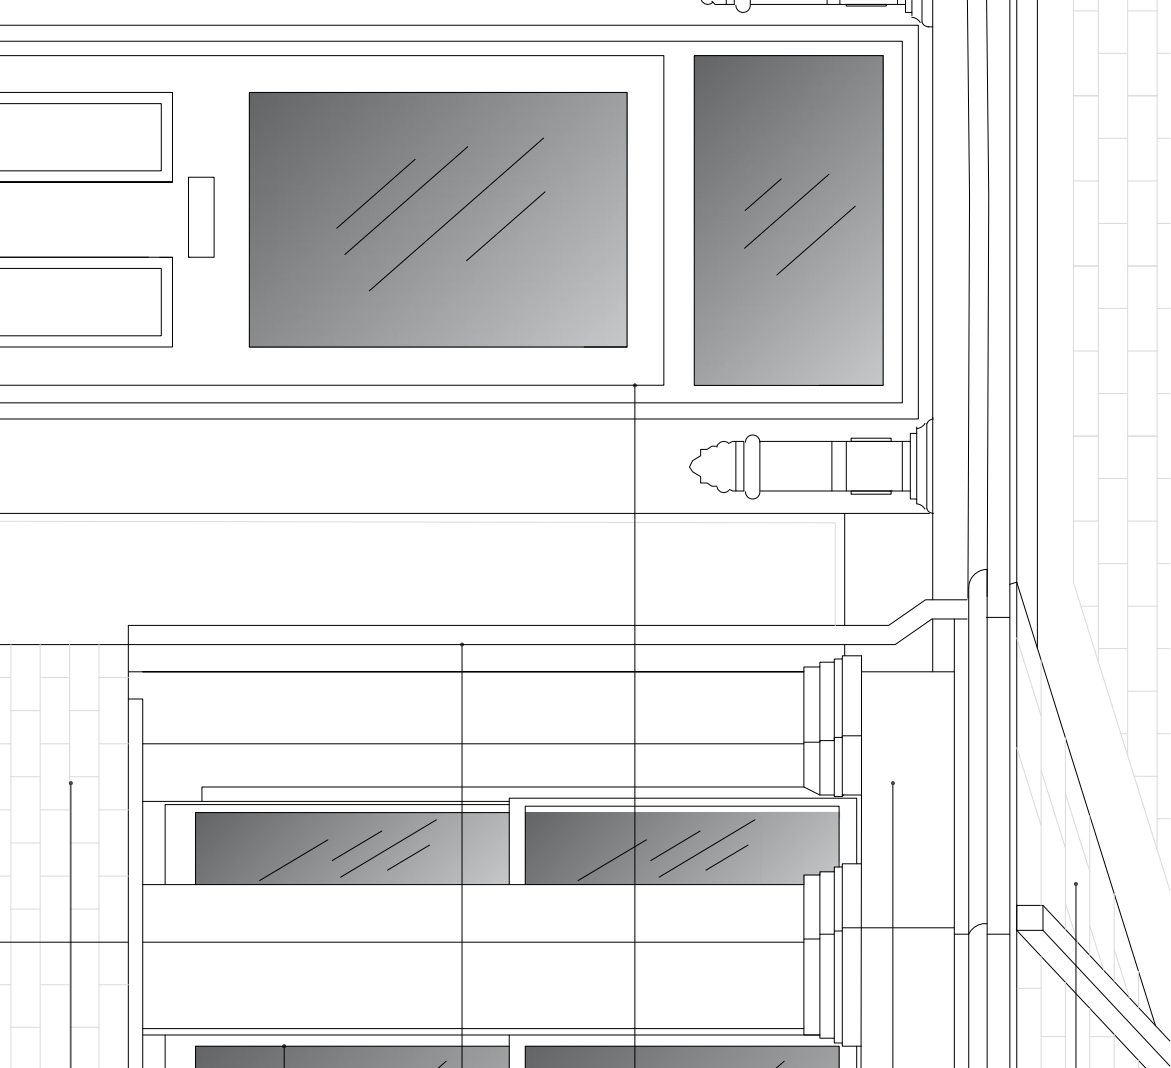


DETAIL H - bay window

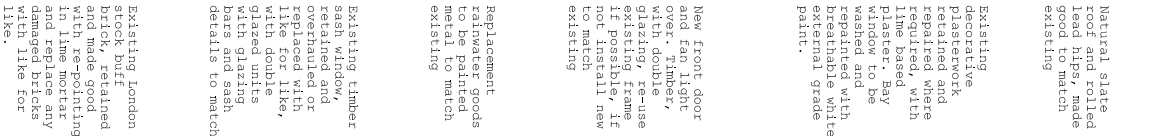


DETAIL J - front boundary wall

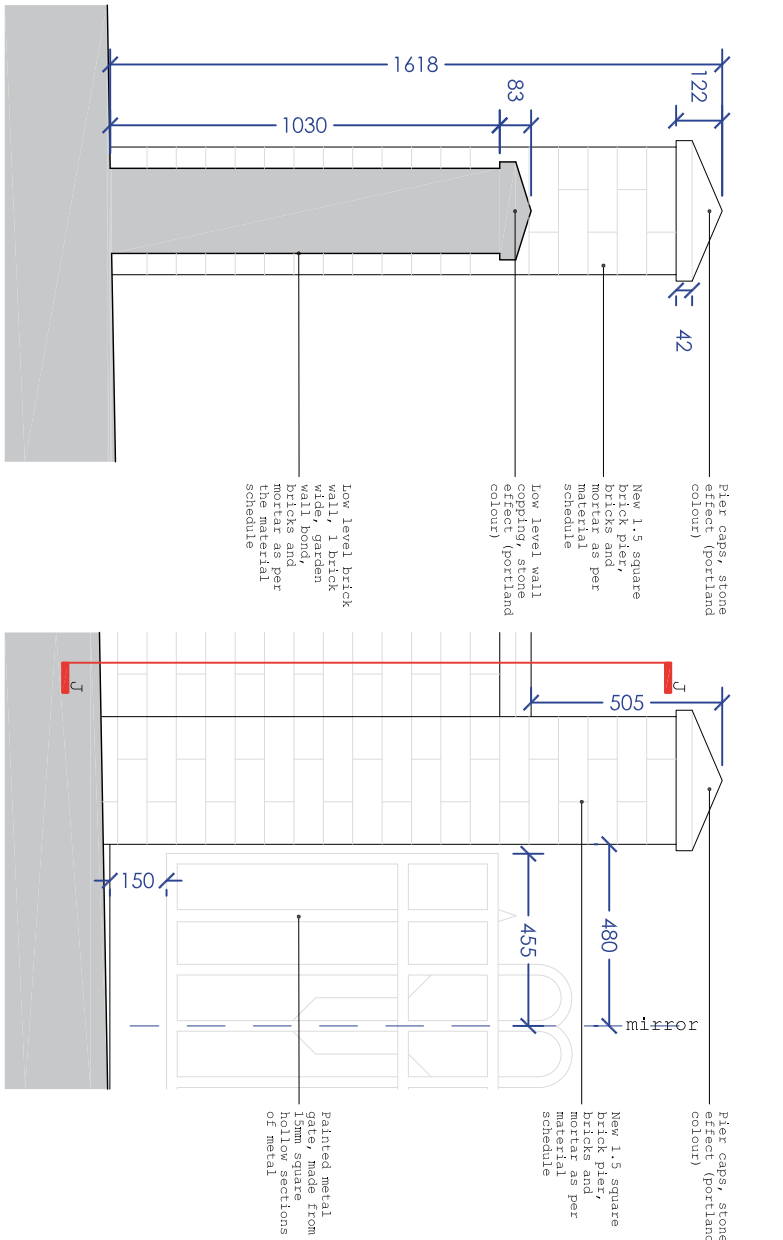


DETAIL I - side gate

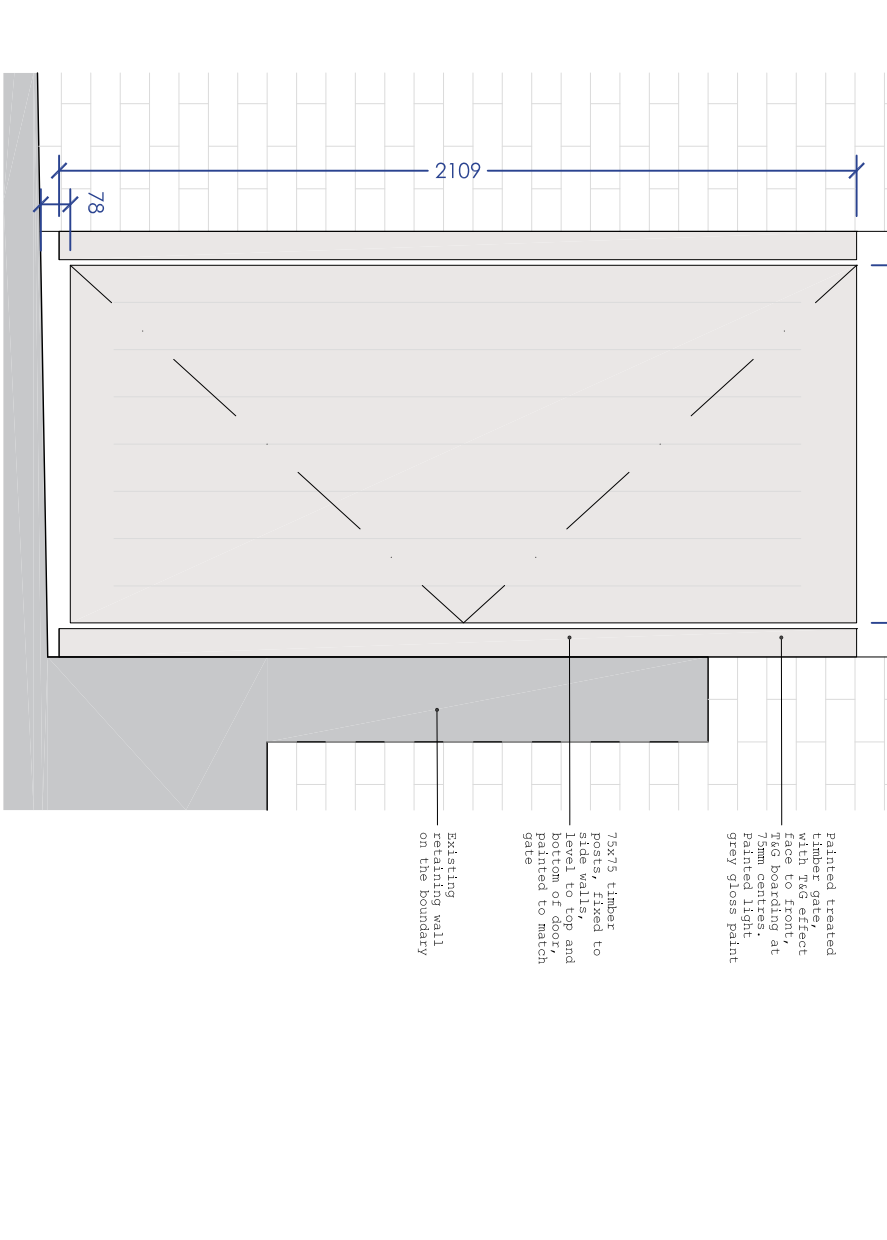



front elevation

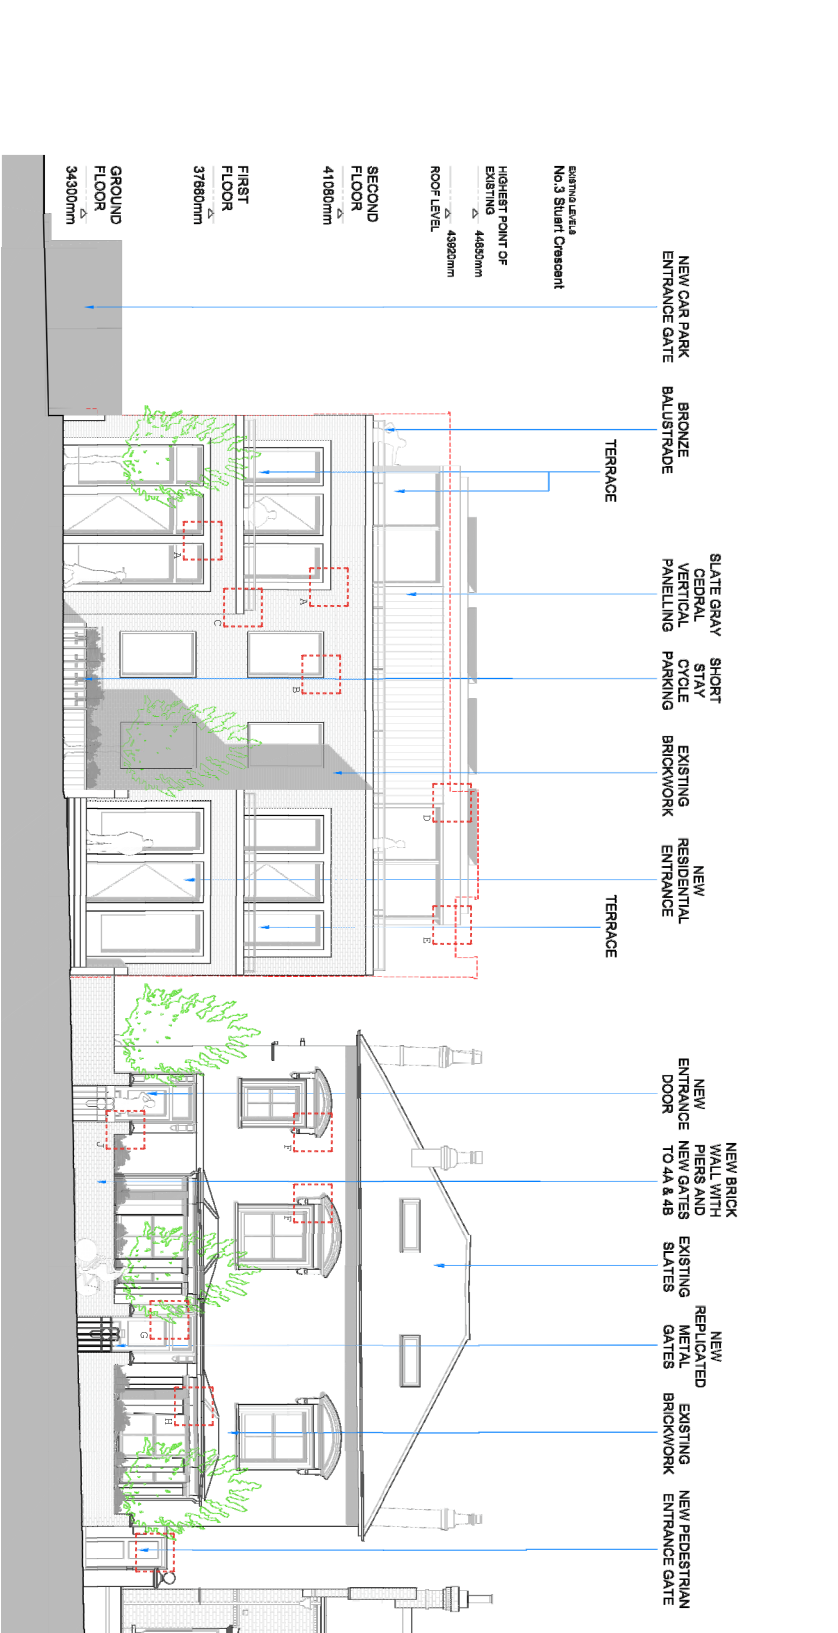

front elevation

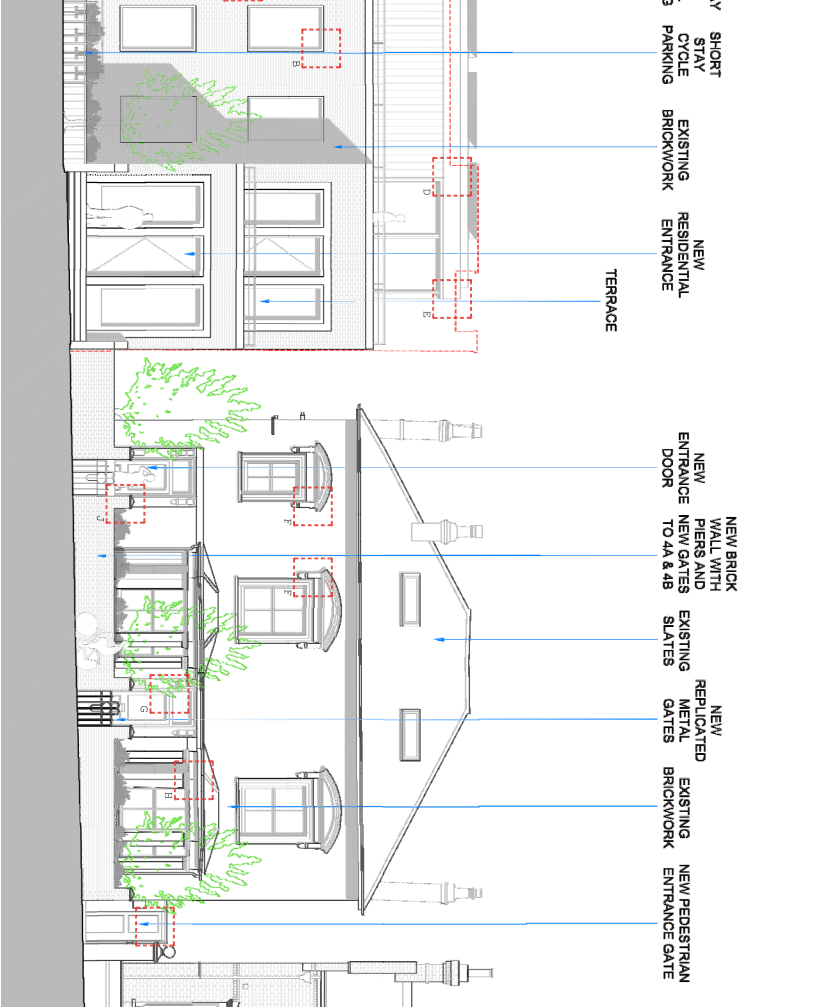

Approved front elevation drawings by EMRYS Architects - Annotated by Colony Architects to illustrate detail locations

  all drawings remain the copyright of colony and cannot be reproduced on whole or part without our approval. This drawing is for planning purposes only and not a construction issue document. & drawings are not to be altered without the consent of colony. dimensional accuracy only applies to the written notation. drawings issued by colony are to be used as a guide and are not to be used with other relevant consultants' information. If any contradiction is found in the drawing set, or if you are in any doubt, ask the architect.	NOTES	1:20 0.5 0.1 1.5 0.2	0.2
collaborating with: CDS Planning Job: 960 Drawing: 20-02 Revision: -		Project: Wood Green Social Club 3-4 Stuart Cres, London N22 5NU Drawing Name: Facade details sheet 2 1:20 @ A3 Date: 07.23 Status: P conditions Drawn By: SS Checked By: SS	
drawings issued by colony are to be used as a guide and are not to be used with other relevant consultants' information. If any contradiction is found in the drawing set, or if you are in any doubt, ask the architect.	collaborating with: CDS Planning Job: 960 Drawing: 20-02 Revision: -	Project: Wood Green Social Club 3-4 Stuart Cres, London N22 5NU Drawing Name: Facade details sheet 2 1:20 @ A3 Date: 07.23 Status: P conditions Drawn By: SS Checked By: SS	
