



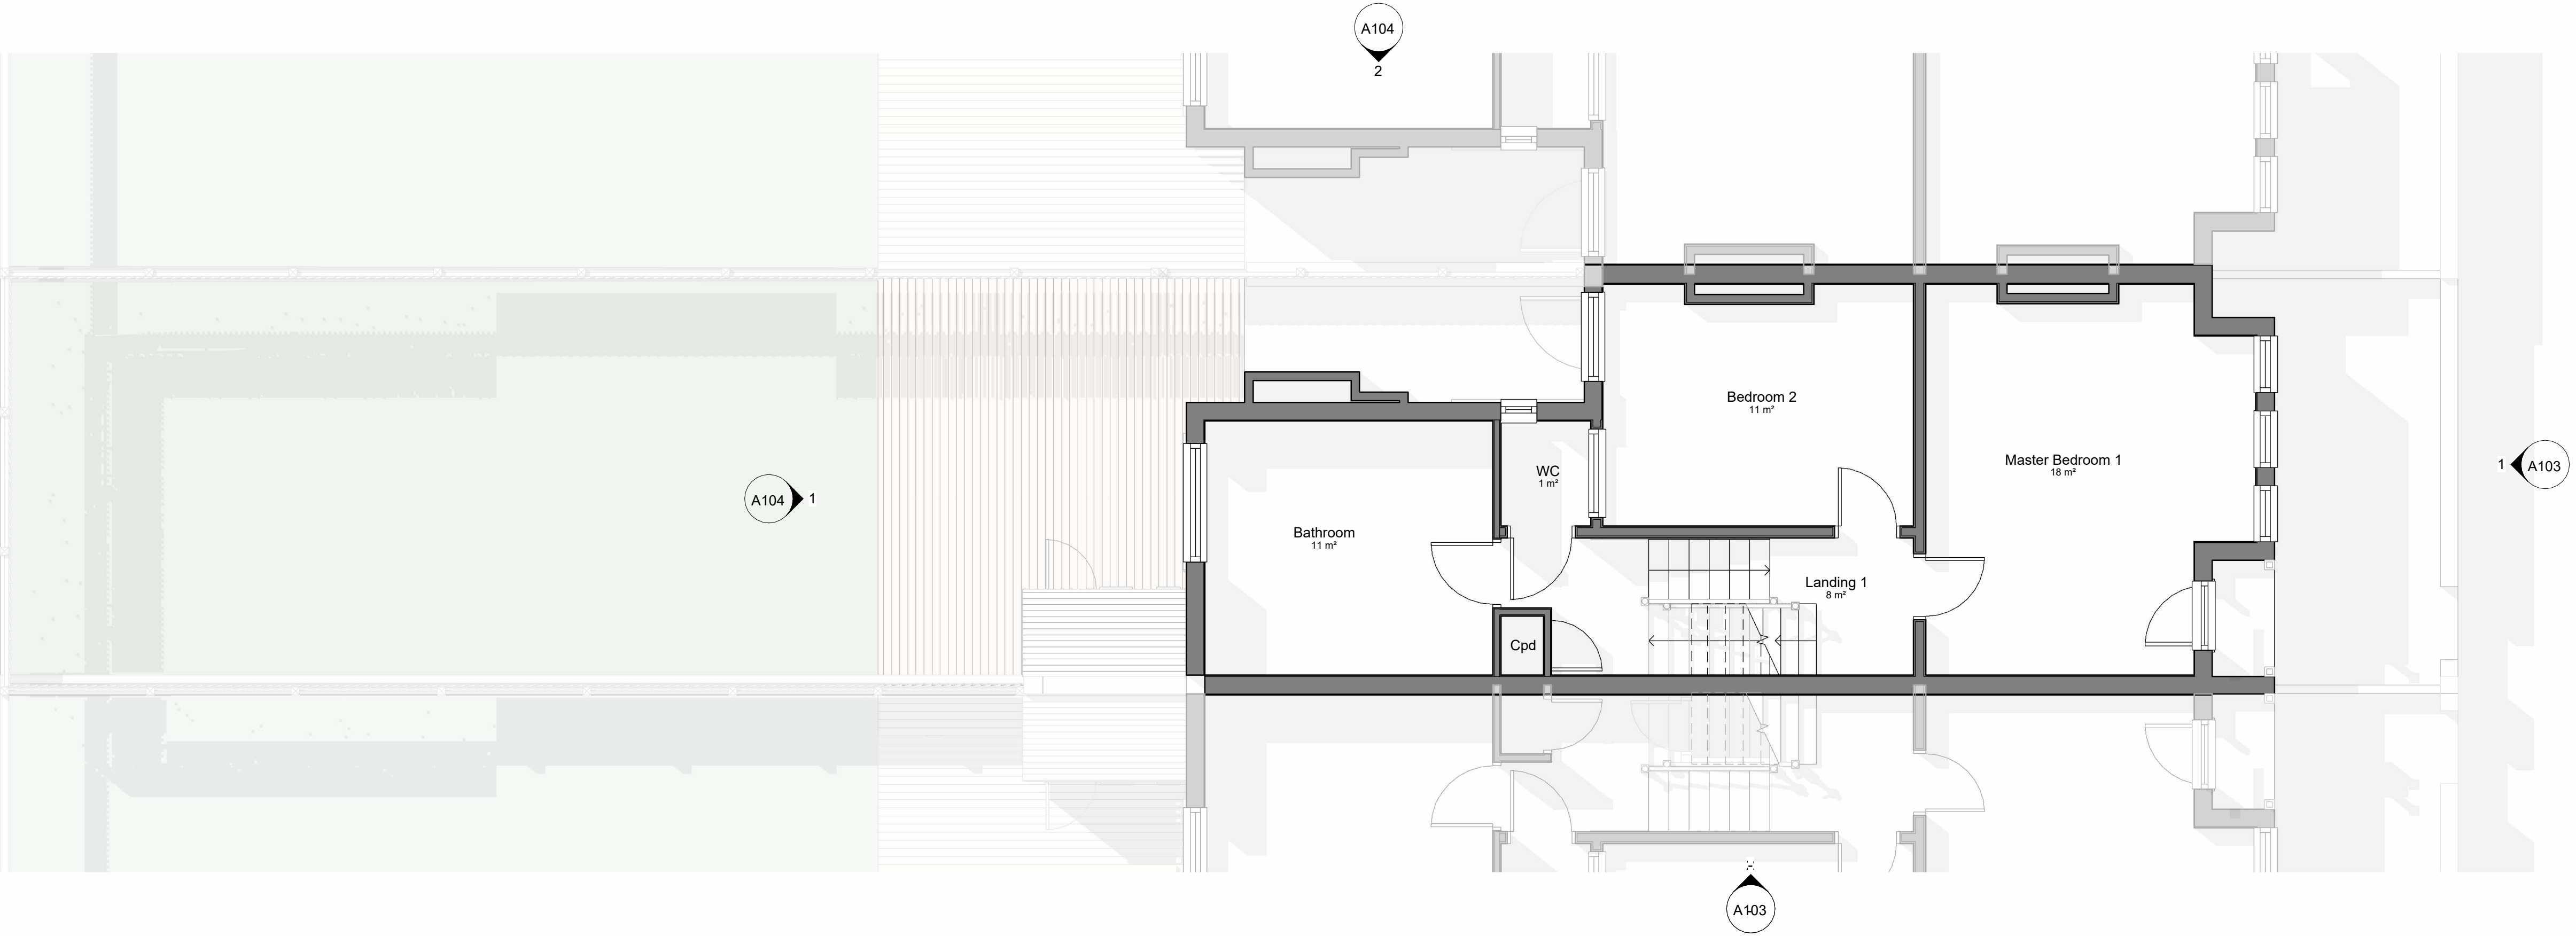


2 Level 01 - Existing
1 : 50

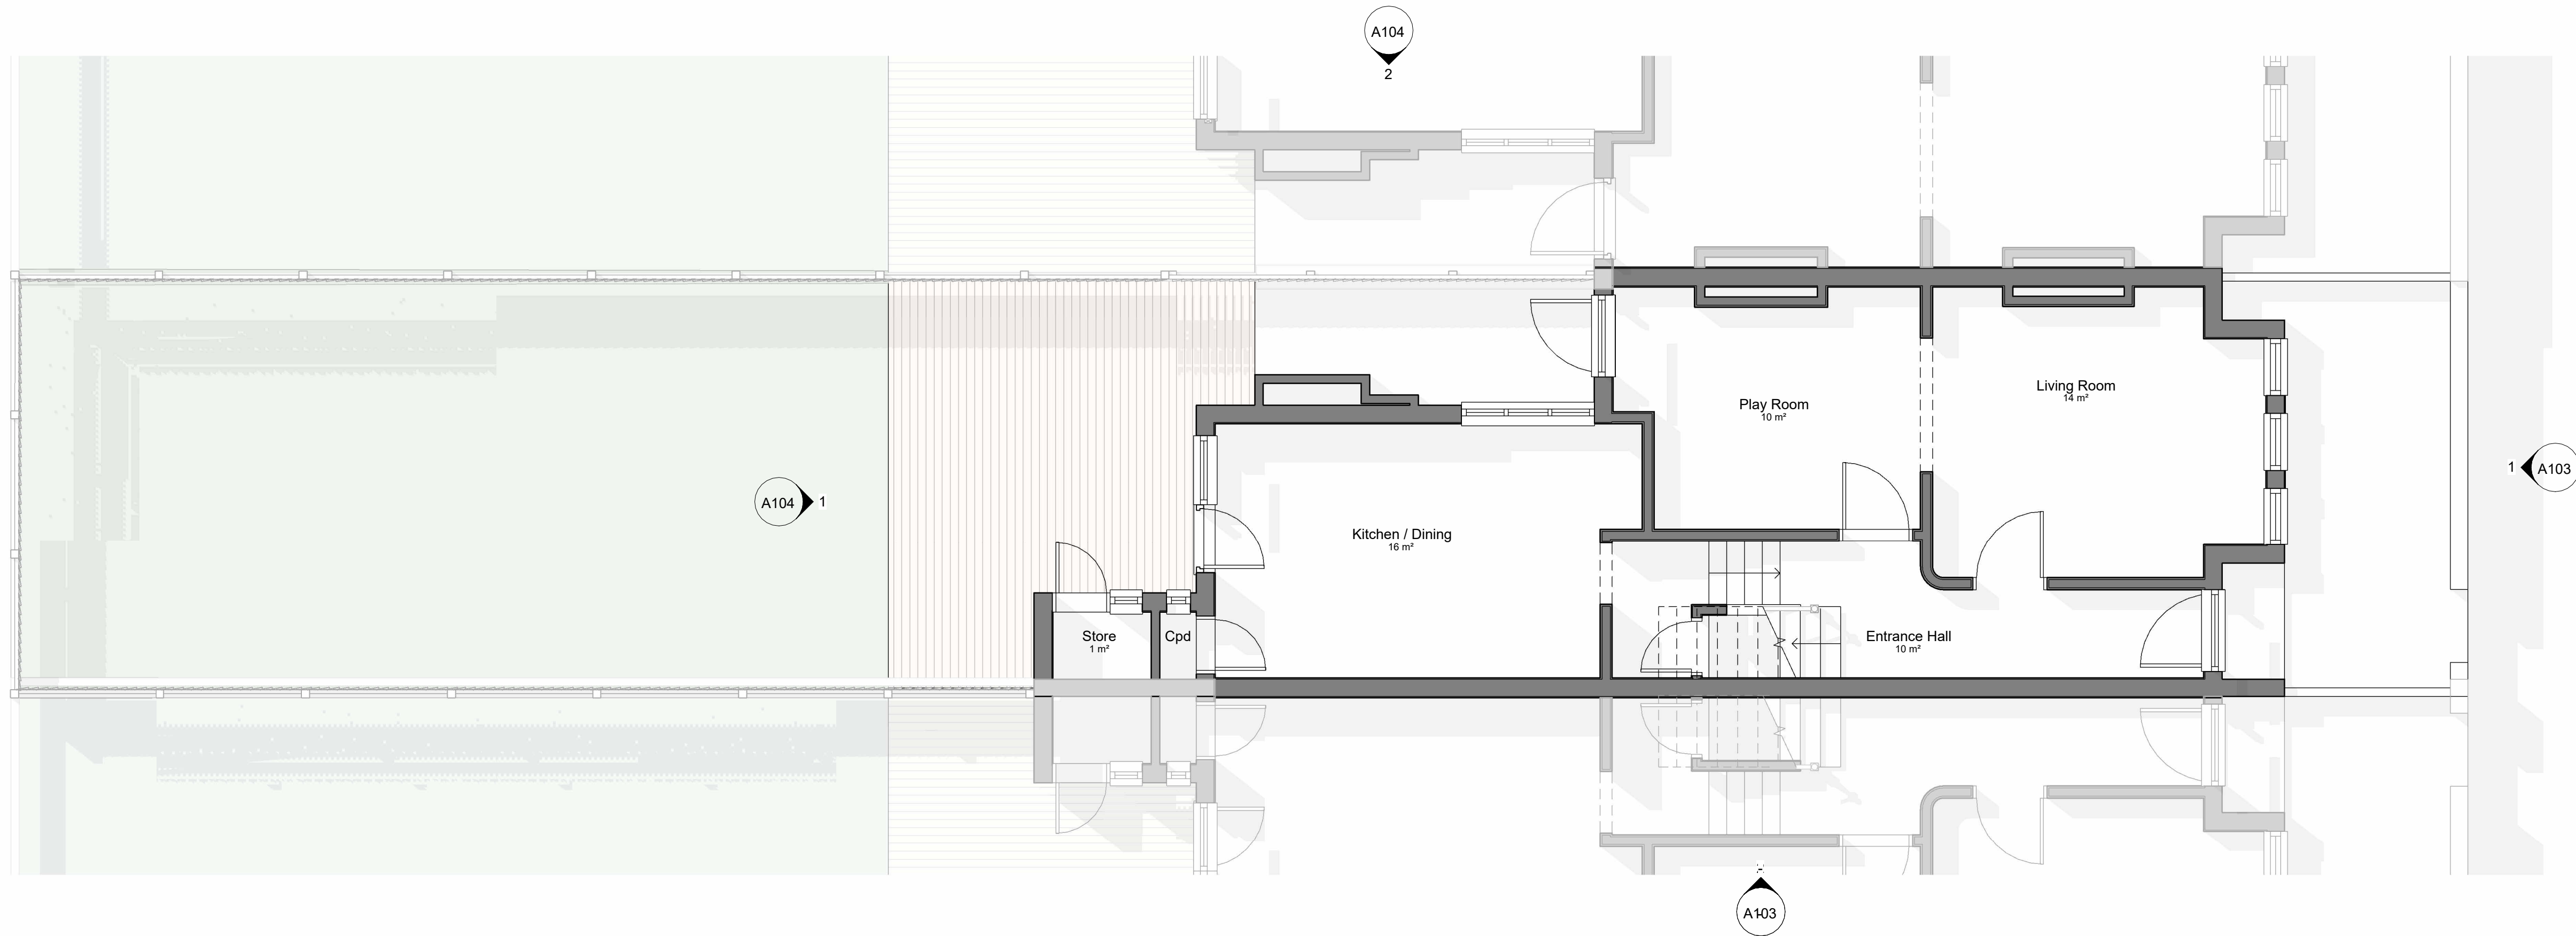

1 Level 00 - Existing
1 : 50

Notes:
All dimensions are to be checked on site prior to commencement of works. Contractors are not to scale dimensions from this drawing. Any discrepancies are to be reported prior to work commencing.
This drawing is copyright protected.

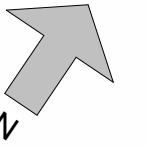

B	Planning Issue 1	06/10/23
A	Existing Drawings Issue	02/08/23

Rev.	Revision Description	Date
Revision Schedule		

**STUDIO
: MASS**
info@studio-mass.com
www.studio-mass.com
London 0208 638 6727
Nottingham 0115 888 3112

PROJECT

34 Rathcoole Gardens
London

TITLE

Ground and First Floor Plans - Existing

CLIENT
Tom Hutchings & Fay Ferguson

DRAWN BY RM	CHECKED BY RM	DATE 07/20/23
SCALE @ A1 (x2 @ A3) 1 : 50	PROJECT NUMBER 2385	

DRAWING NUMBER A101	REV B
------------------------	----------