


Notes:
All dimensions are to be checked on site prior to commencement of works. Contractors are not to scale dimensions from this drawing. Any discrepancies are to be reported prior to work commencing.
This drawing is copyright protected.



1 Front Elevation - Proposed
1 : 50

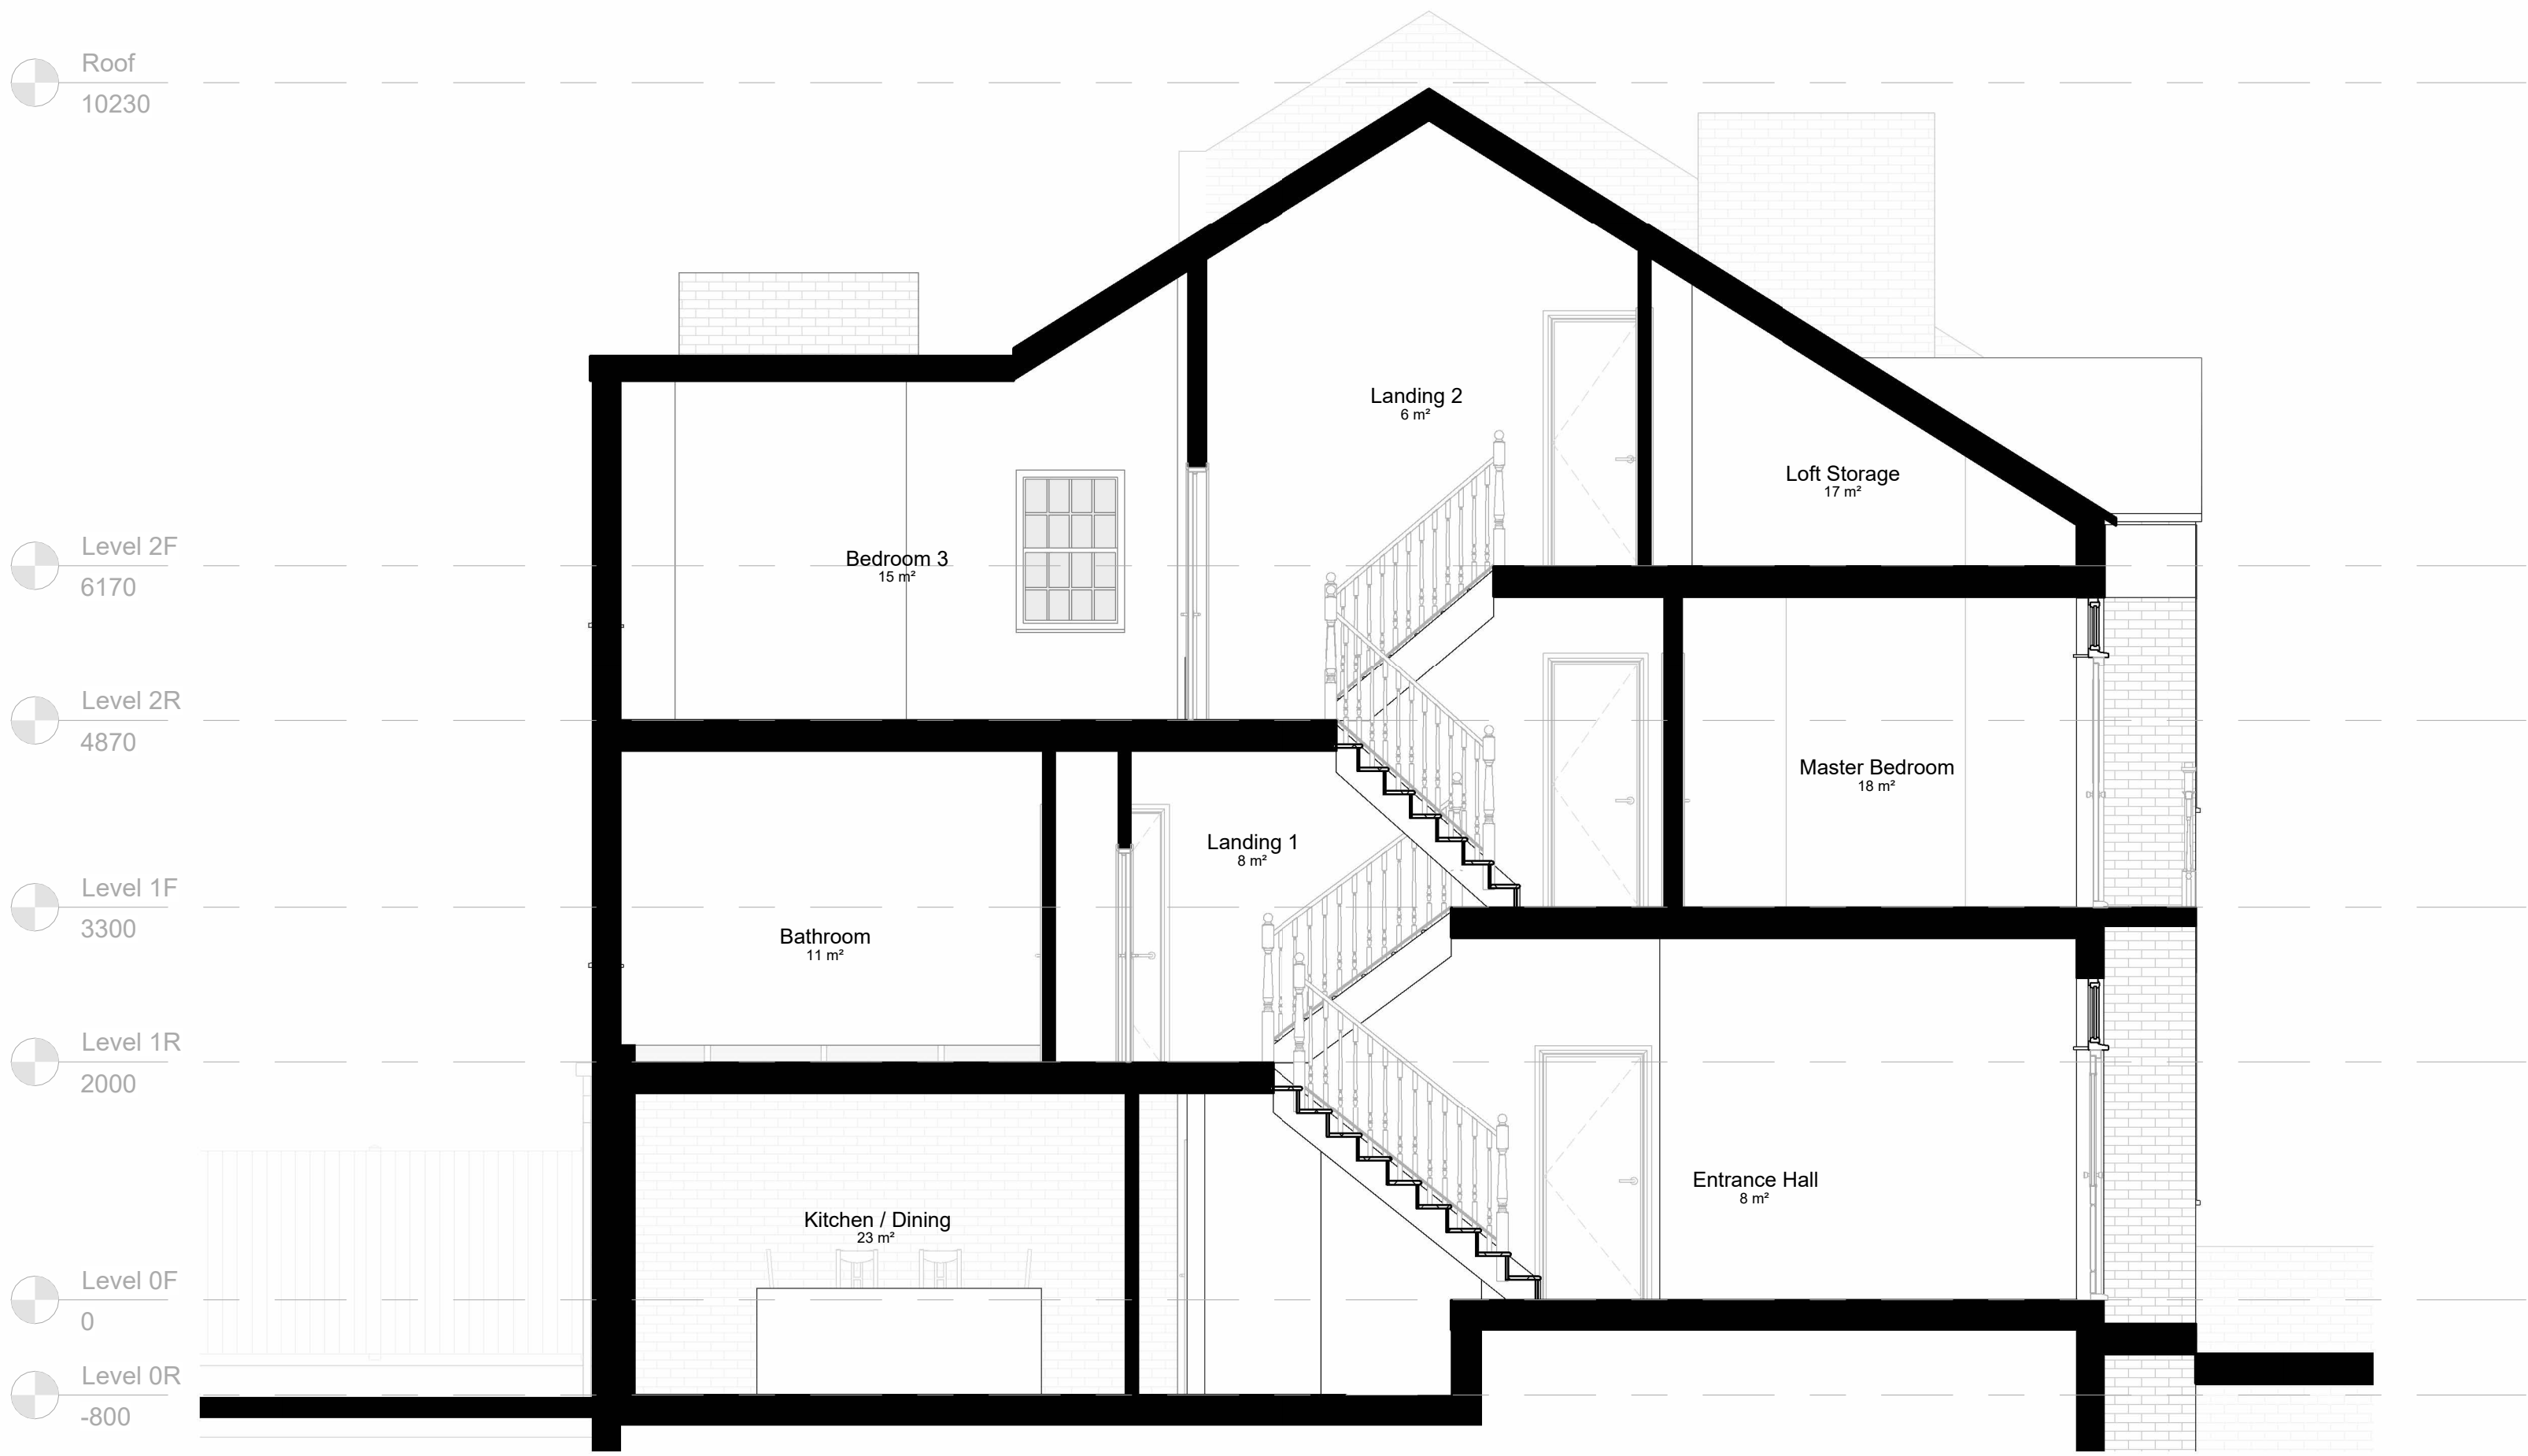

2 Key (South) Section - Proposed
1 : 50


A | Planning Issue 1 06/10/23

Rev.	Revision Description	Date
Revision Schedule		

STUDIO
: MASS

info@studio-mass.com
www.studio-mass.com

London 0208 638 6727
Nottingham 0115 888 3112

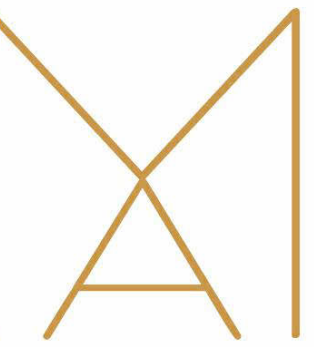

PROJECT

34 Rathcoole Gardens
London

TITLE

Front Elevation and Key Section - Proposed

CLIENT

Tom Hutchings & Fay Ferguson

DRAWN BY Author	CHECKED BY Checker	DATE 10/06/23
--------------------	-----------------------	------------------

SCALE @ A1 (x2 @ A3) 1 : 50	PROJECT NUMBER 2385
--------------------------------	------------------------

DRAWING NUMBER A203	REV A
------------------------	----------