



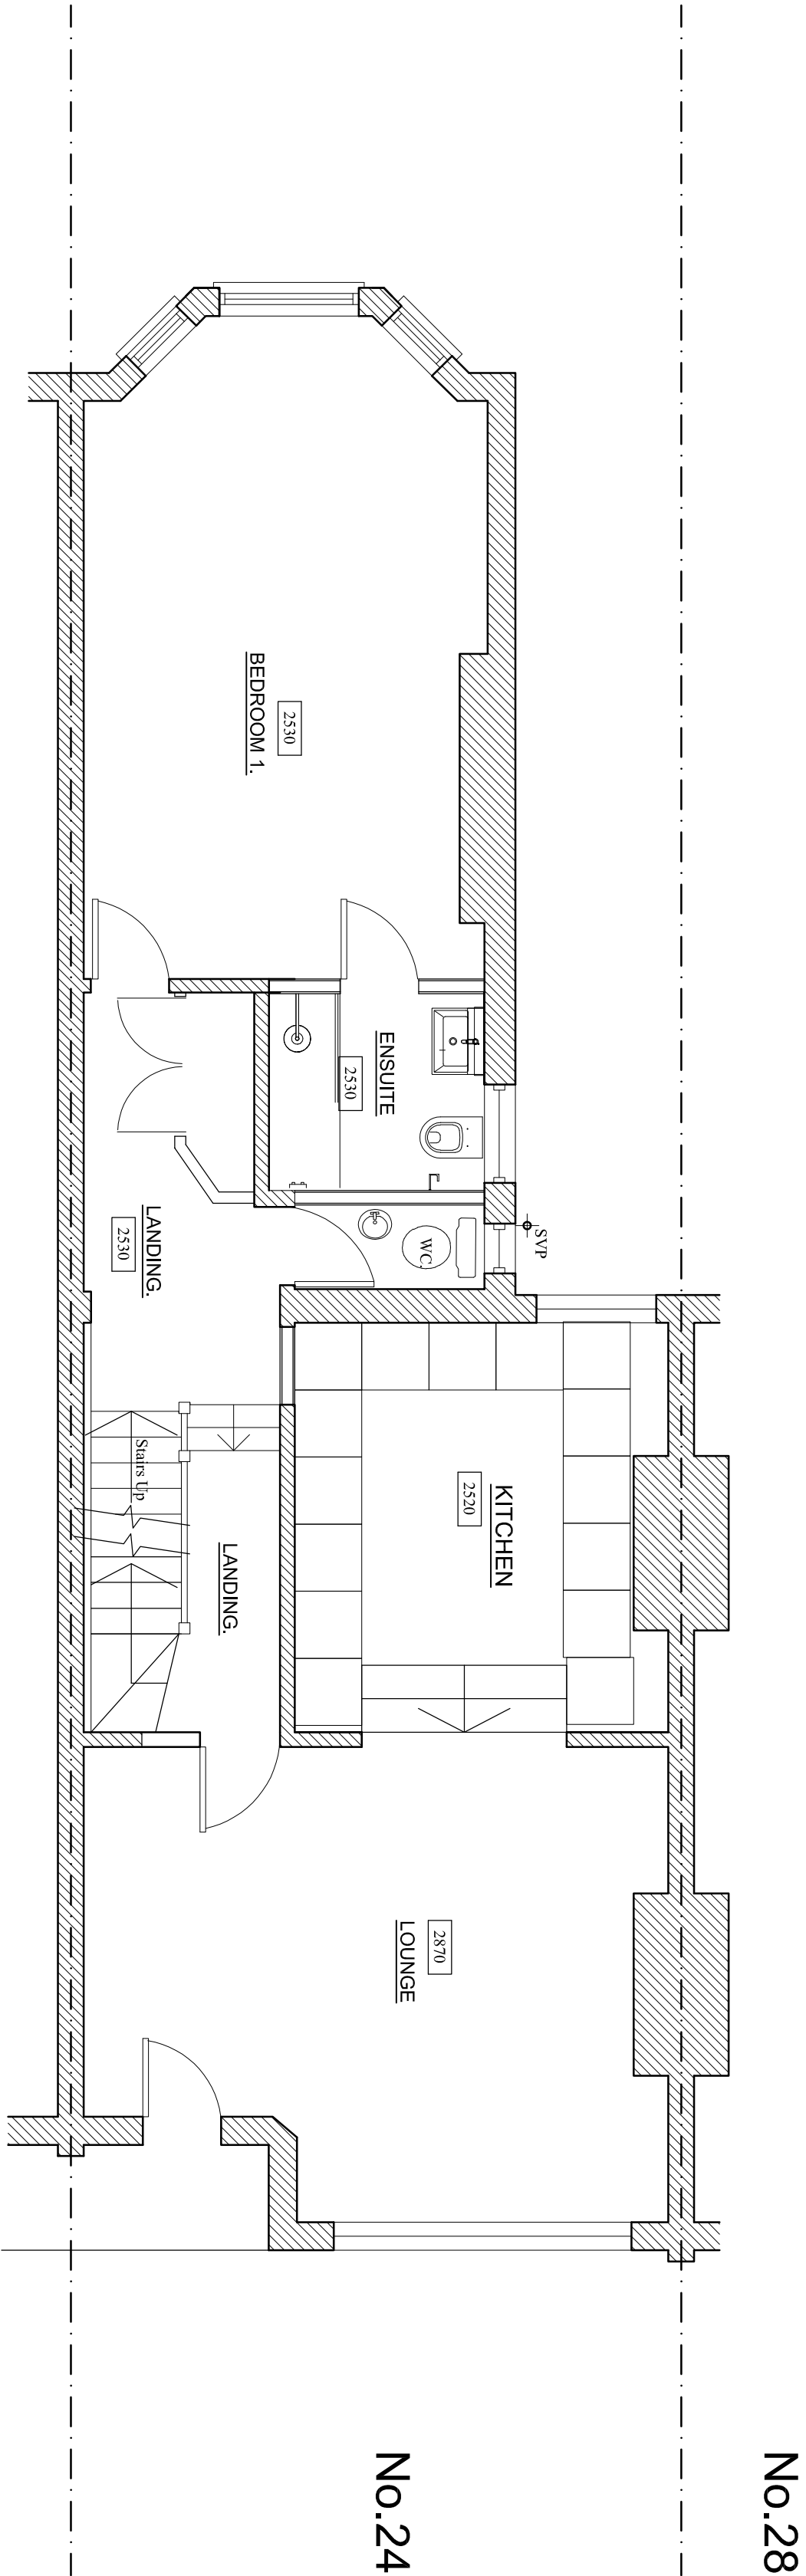



EXISTING FIRST FLOOR PLAN

MAIN HOUSE WALLS (GROUND FLOOR - FIRST FLOOR) - SOLID BRICKWORK CONSTRUCTION 215mm blk
MAIN HOUSE WALLS (FIRST FLOOR - EAVES) - SOLID BRICKWORK CONSTRUCTION 215mm blk
DOORS - SOLID OAK TIMBER
WINDOWS - SASHED

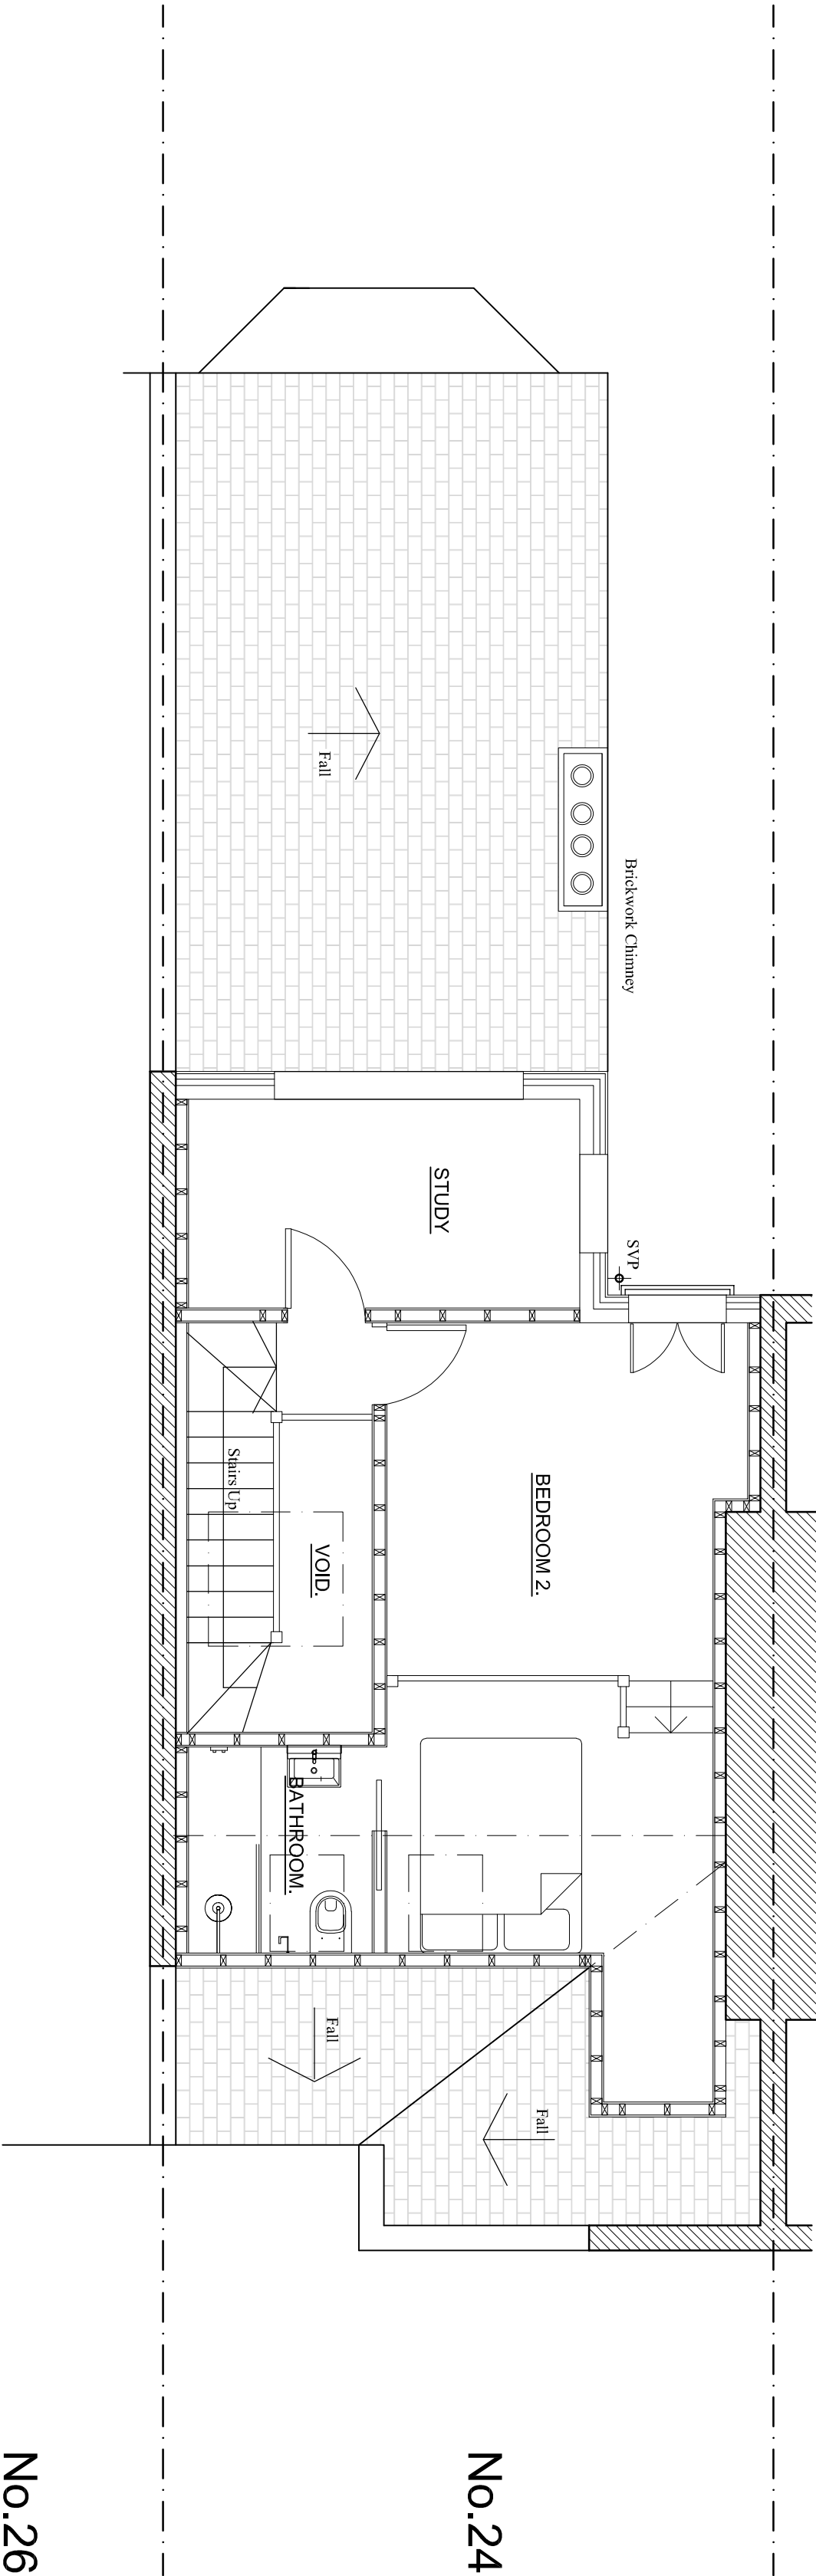

EXISTING SECOND FLOOR PLAN

MAIN HOUSE WALLS (GROUND FLOOR - FIRST FLOOR) - SOLID BRICKWORK CONSTRUCTION 215mm blk
MAIN HOUSE WALLS (FIRST FLOOR - EAVES) - SOLID BRICKWORK CONSTRUCTION 215mm blk
DOORS - SOLID OAK TIMBER
WINDOWS - SASHED

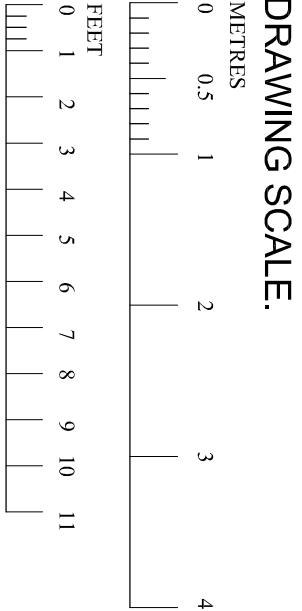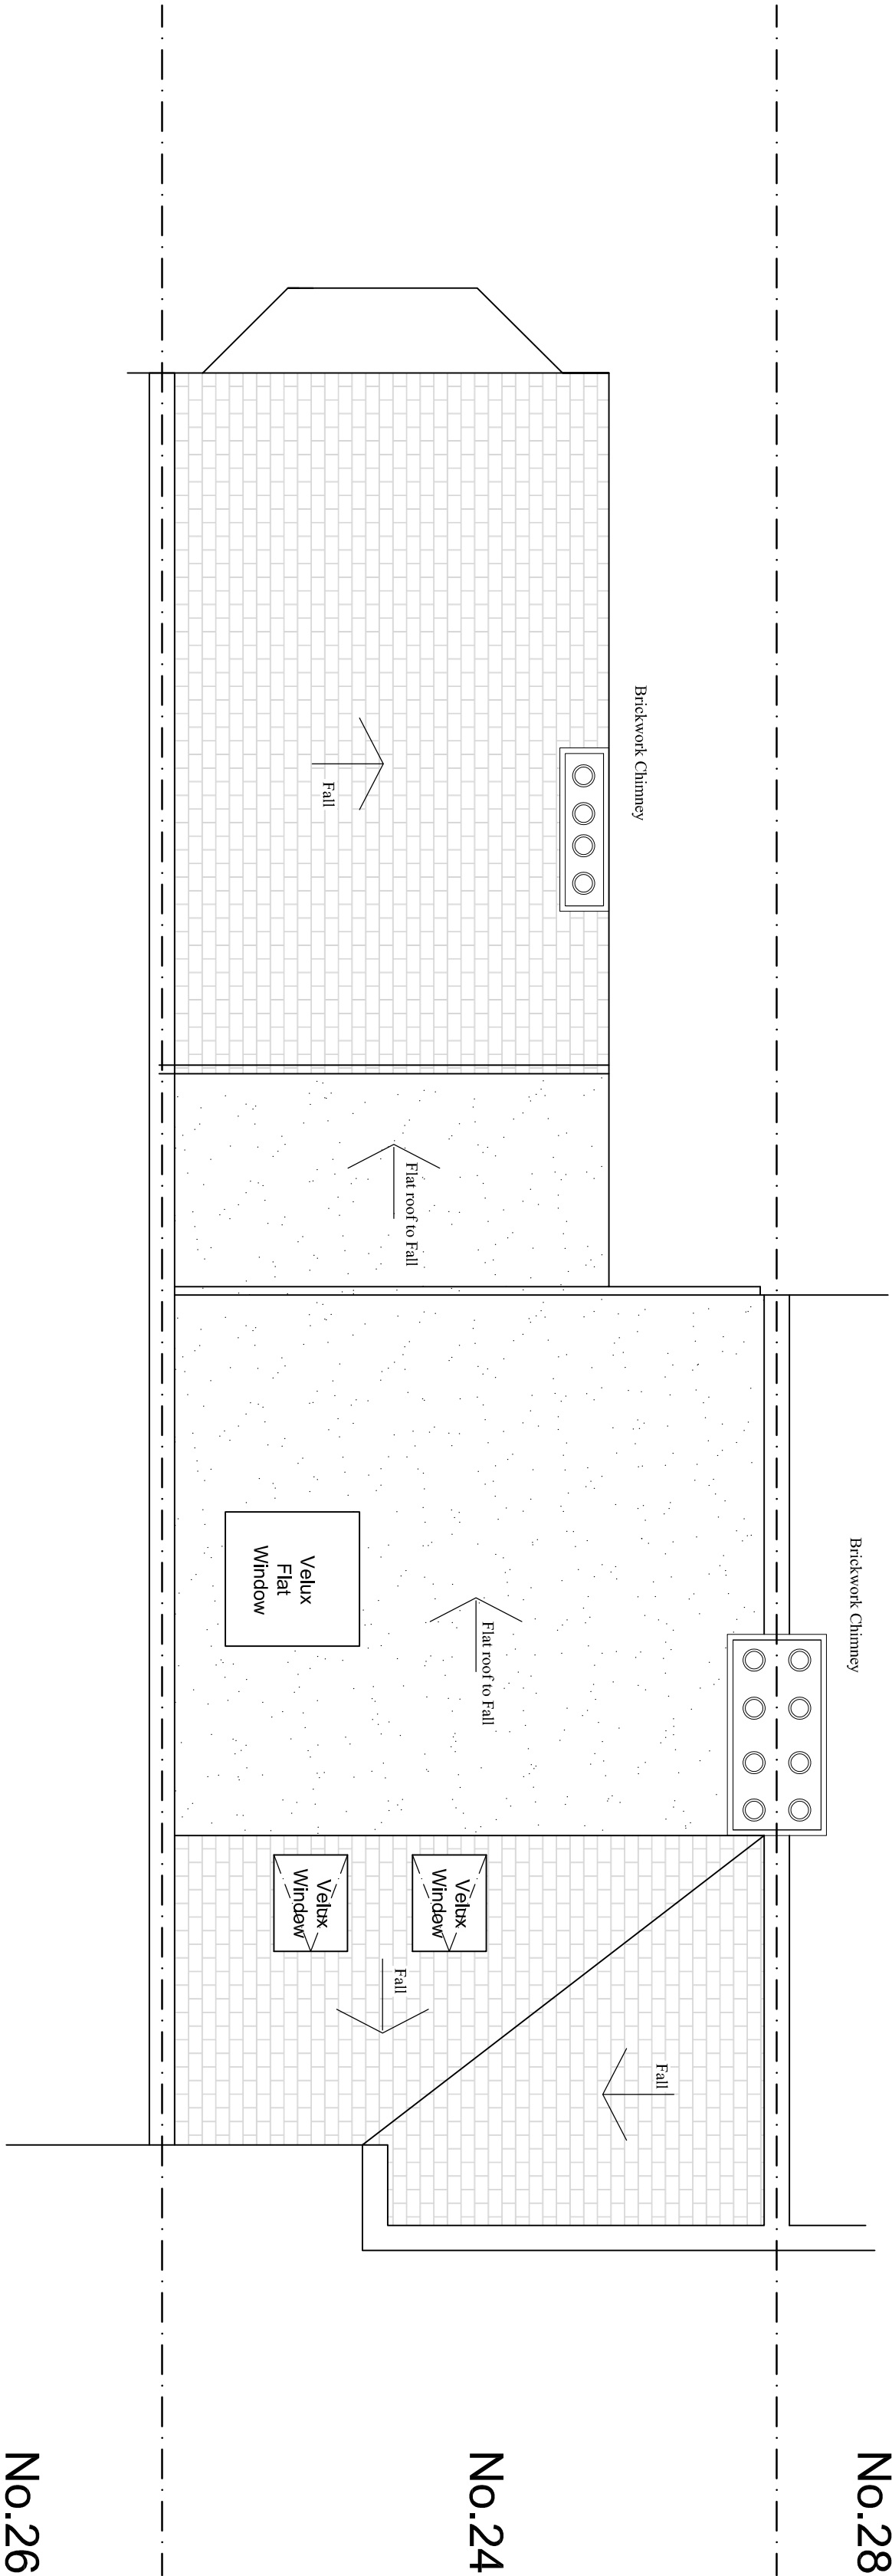

1	14-10-23	AJS Issued for planning permission
Ver	Date	Drawn Amendment

Mr A. RAMKISSOON
24, HARVEY ROAD
LONDON, N8 9PA
NEW ROOF TERRACE
EXISTING LAYOUTS

Status
PLANNING ISSUE

Drawn	A.Sparks
Scales	1:50
Drawing No	Ver
1400-10	1