



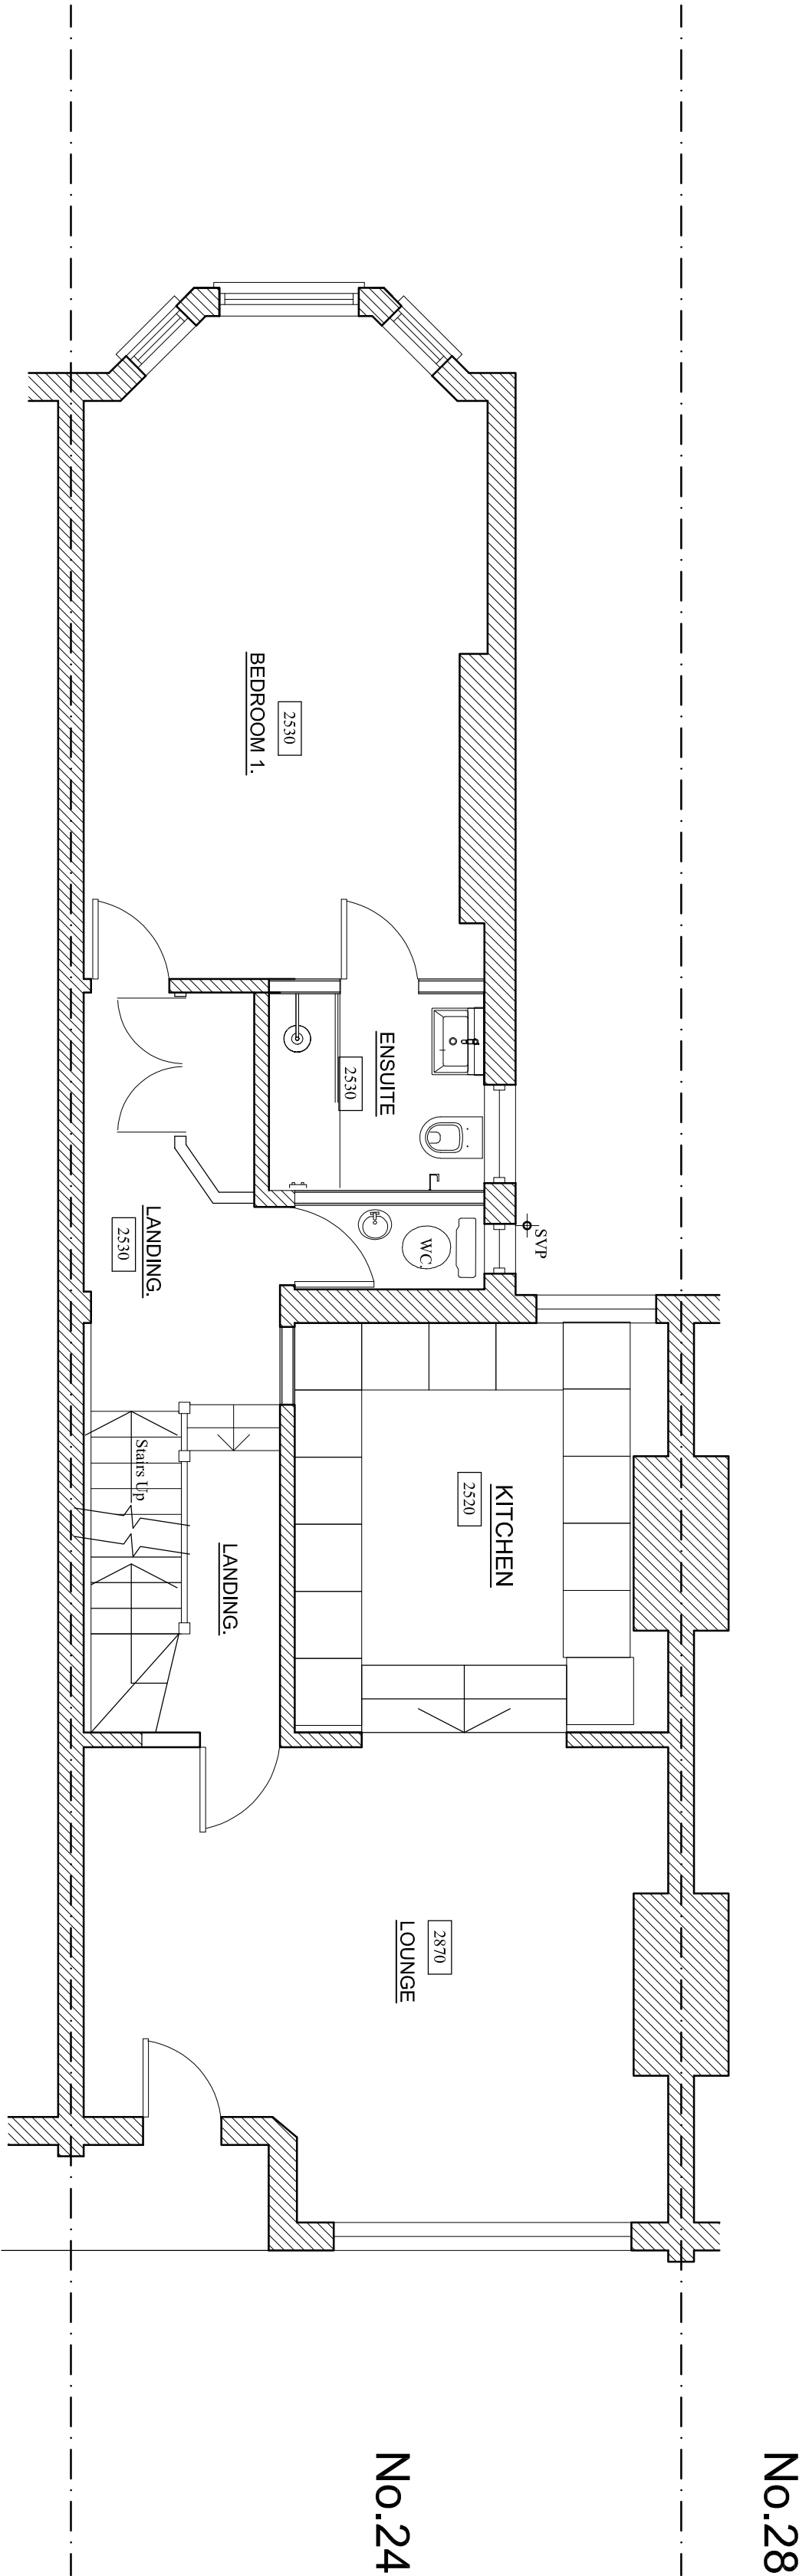


PROPOSED FIRST FLOOR PLAN

MAIN HOUSE WALLS (GROUND FLOOR - FIRST FLOOR) - SOLID BRICKWORK CONSTRUCTION 215mm blk.  
MAIN HOUSE WALLS (FIRST FLOOR - EAVES) - SOLID BRICKWORK CONSTRUCTION 215mm blk.  
DOORS - SOLID OAK TIMBER  
WINDOWS - SASHED

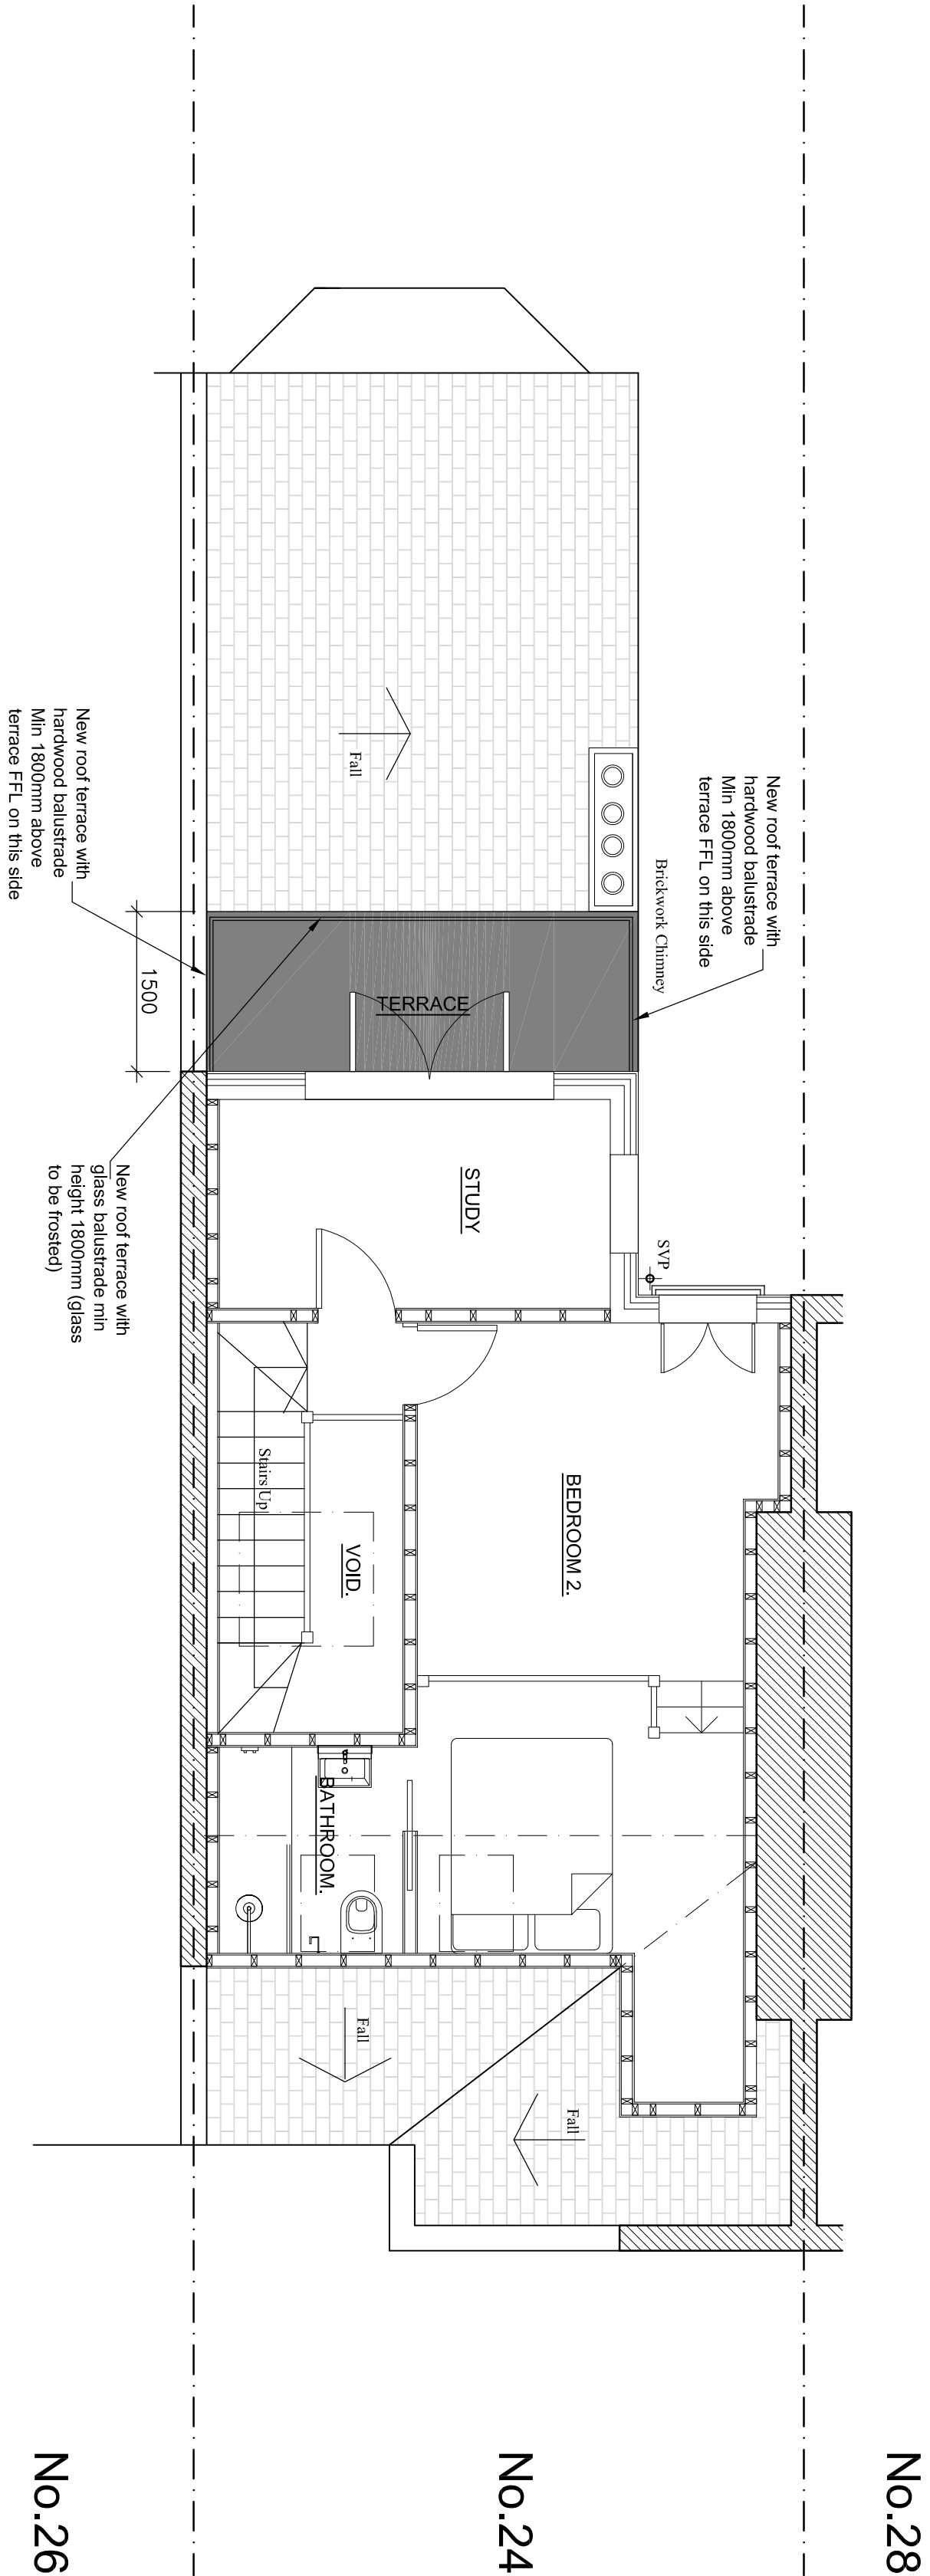


PROPOSED SECOND FLOOR PLAN

MAIN HOUSE WALLS (GROUND FLOOR - FIRST FLOOR) - SOLID BRICKWORK CONSTRUCTION 215mm blk.  
MAIN HOUSE WALLS (FIRST FLOOR - EAVES) - SOLID BRICKWORK CONSTRUCTION 215mm blk.  
DOORS - SOLID OAK TIMBER  
WINDOWS - SASHED

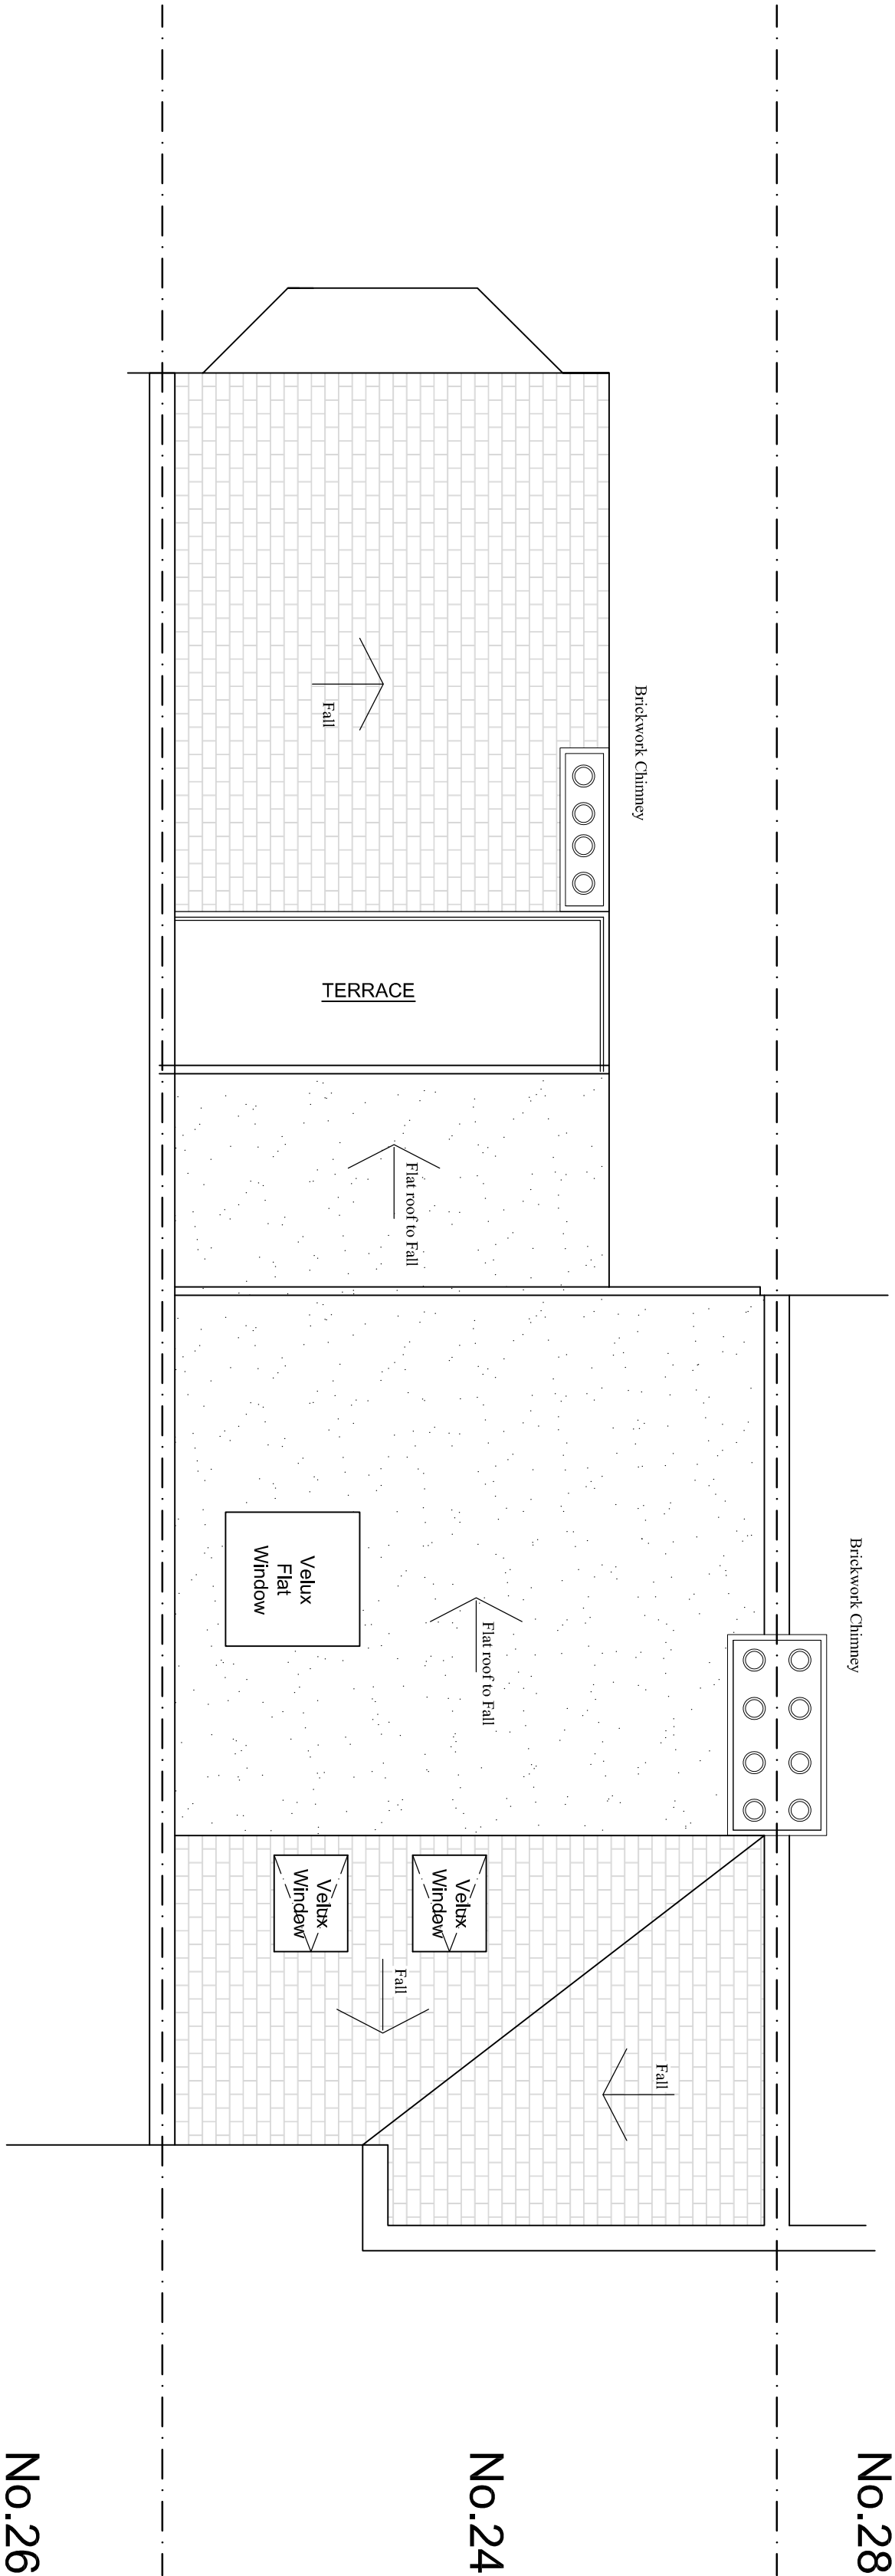

DRAWING SCALE:

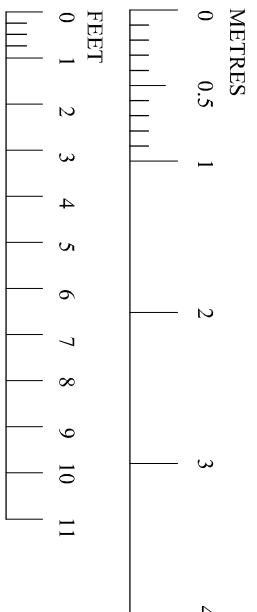

|     |          |       |                                |
|-----|----------|-------|--------------------------------|
| 1   | 14/10/23 | AJS   | Issued for planning permission |
| Ver | Date     | Drawn | Amendment                      |

Mr A. RAMKISSOON  
24, HARVEY ROAD  
LONDON, N8 9PA  
NEW ROOF TERRACE  
PROPOSED LAYOUTS

Status  
PLANNING ISSUE

Drawn  
A.Sparks  
Scales  
1:50  
Drawing No  
1400-11  
Ver  
1