



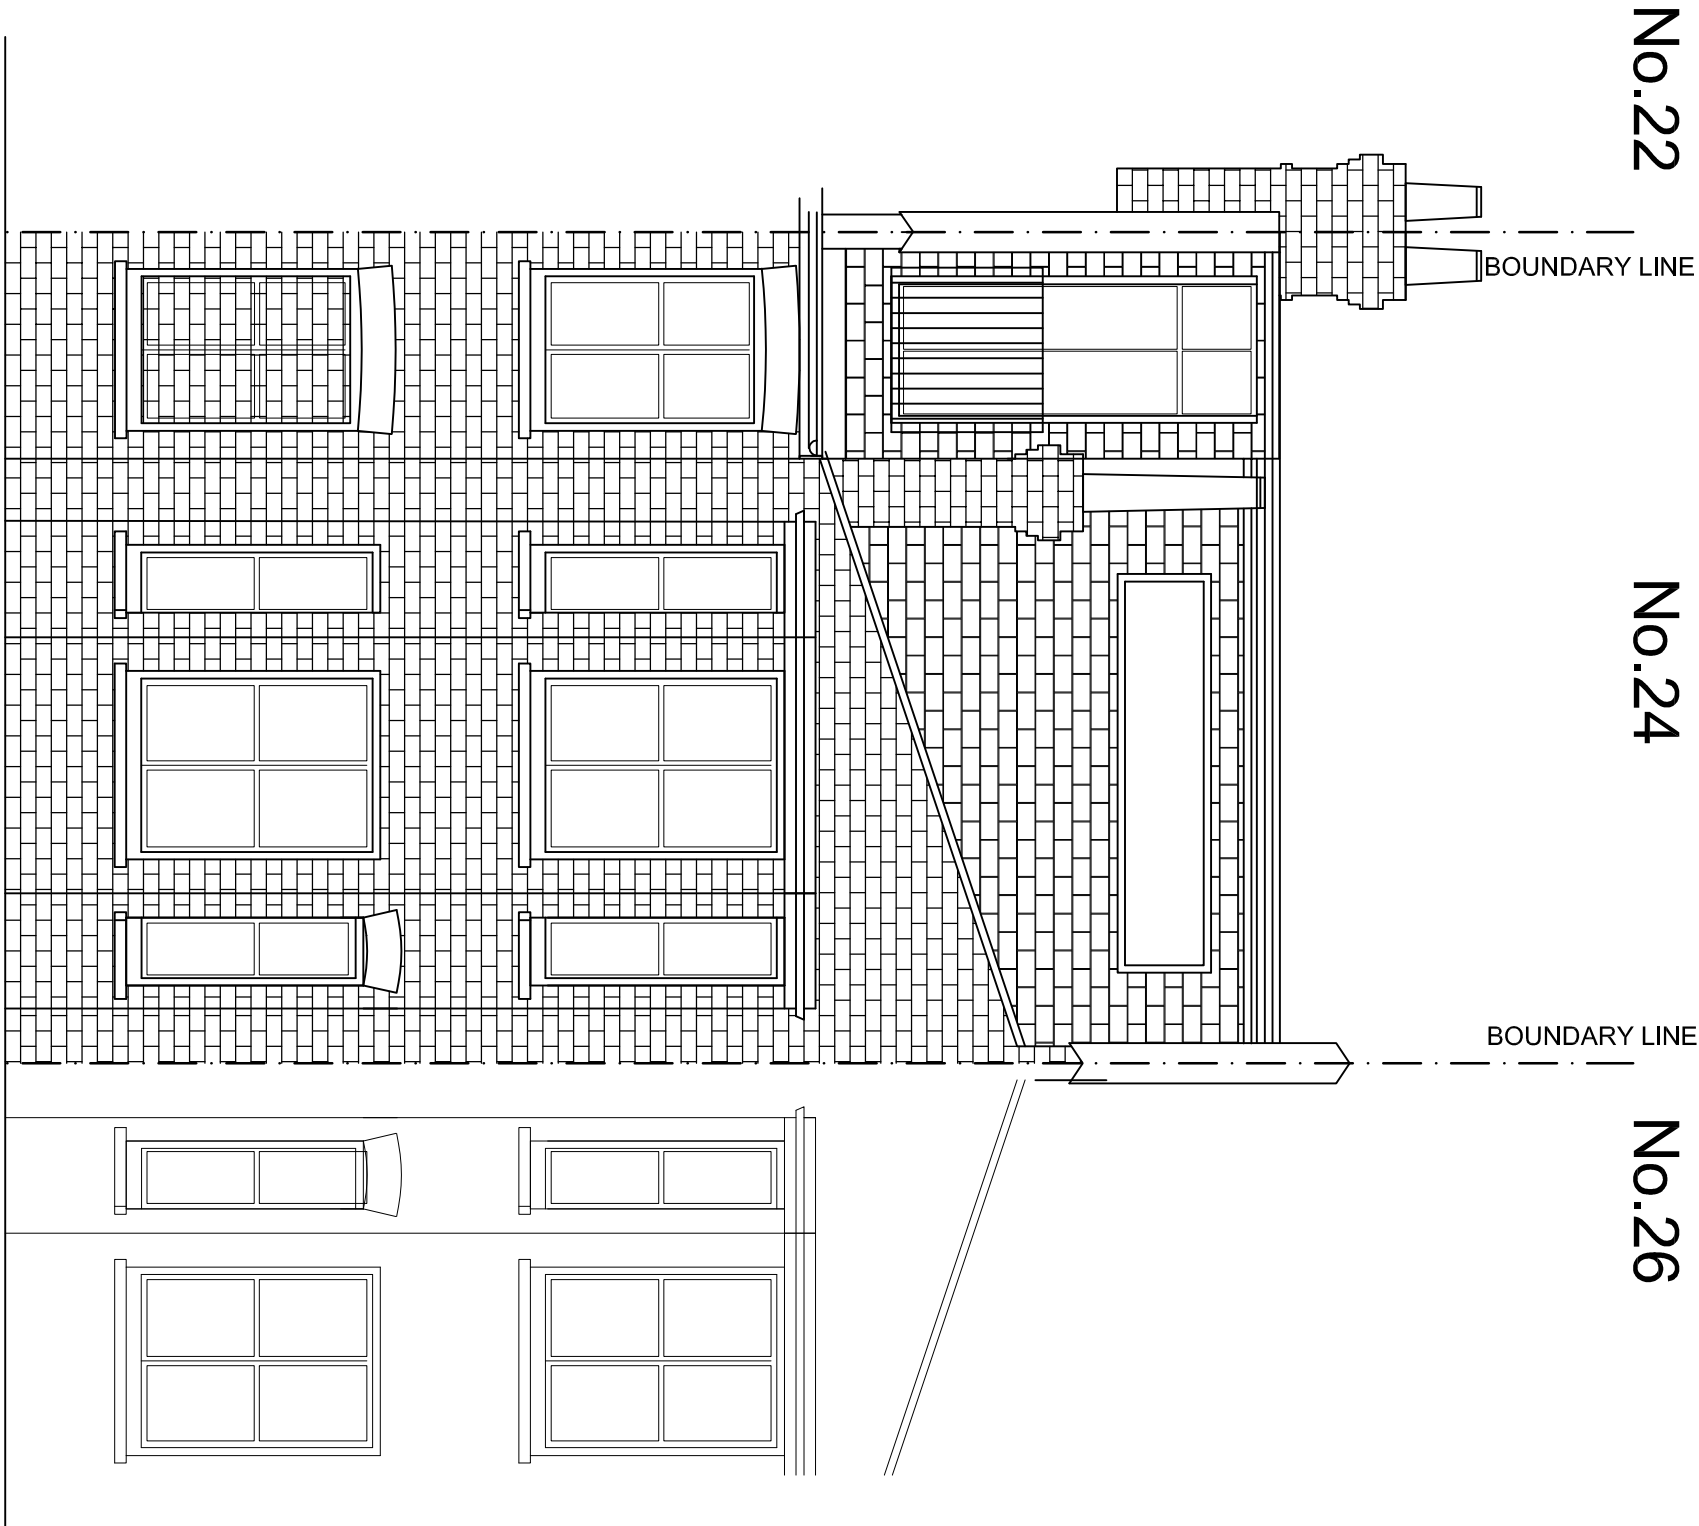


EXISTING REAR ELEVATION

MAIN HOUSE WALLS (GROUND FLOOR - FIRST FLOOR) - SOLID BRICKWORK CONSTRUCTION 215mm blk
MAIN HOUSE WALLS (FIRST FLOOR - EAVES) - SOLID BRICKWORK CONSTRUCTION 215mm blk
ROOFS - CONCRETE TILES COLOUR ORANGE
DOORS - SOLID OAK TIMBER
WINDOWS - SASHED

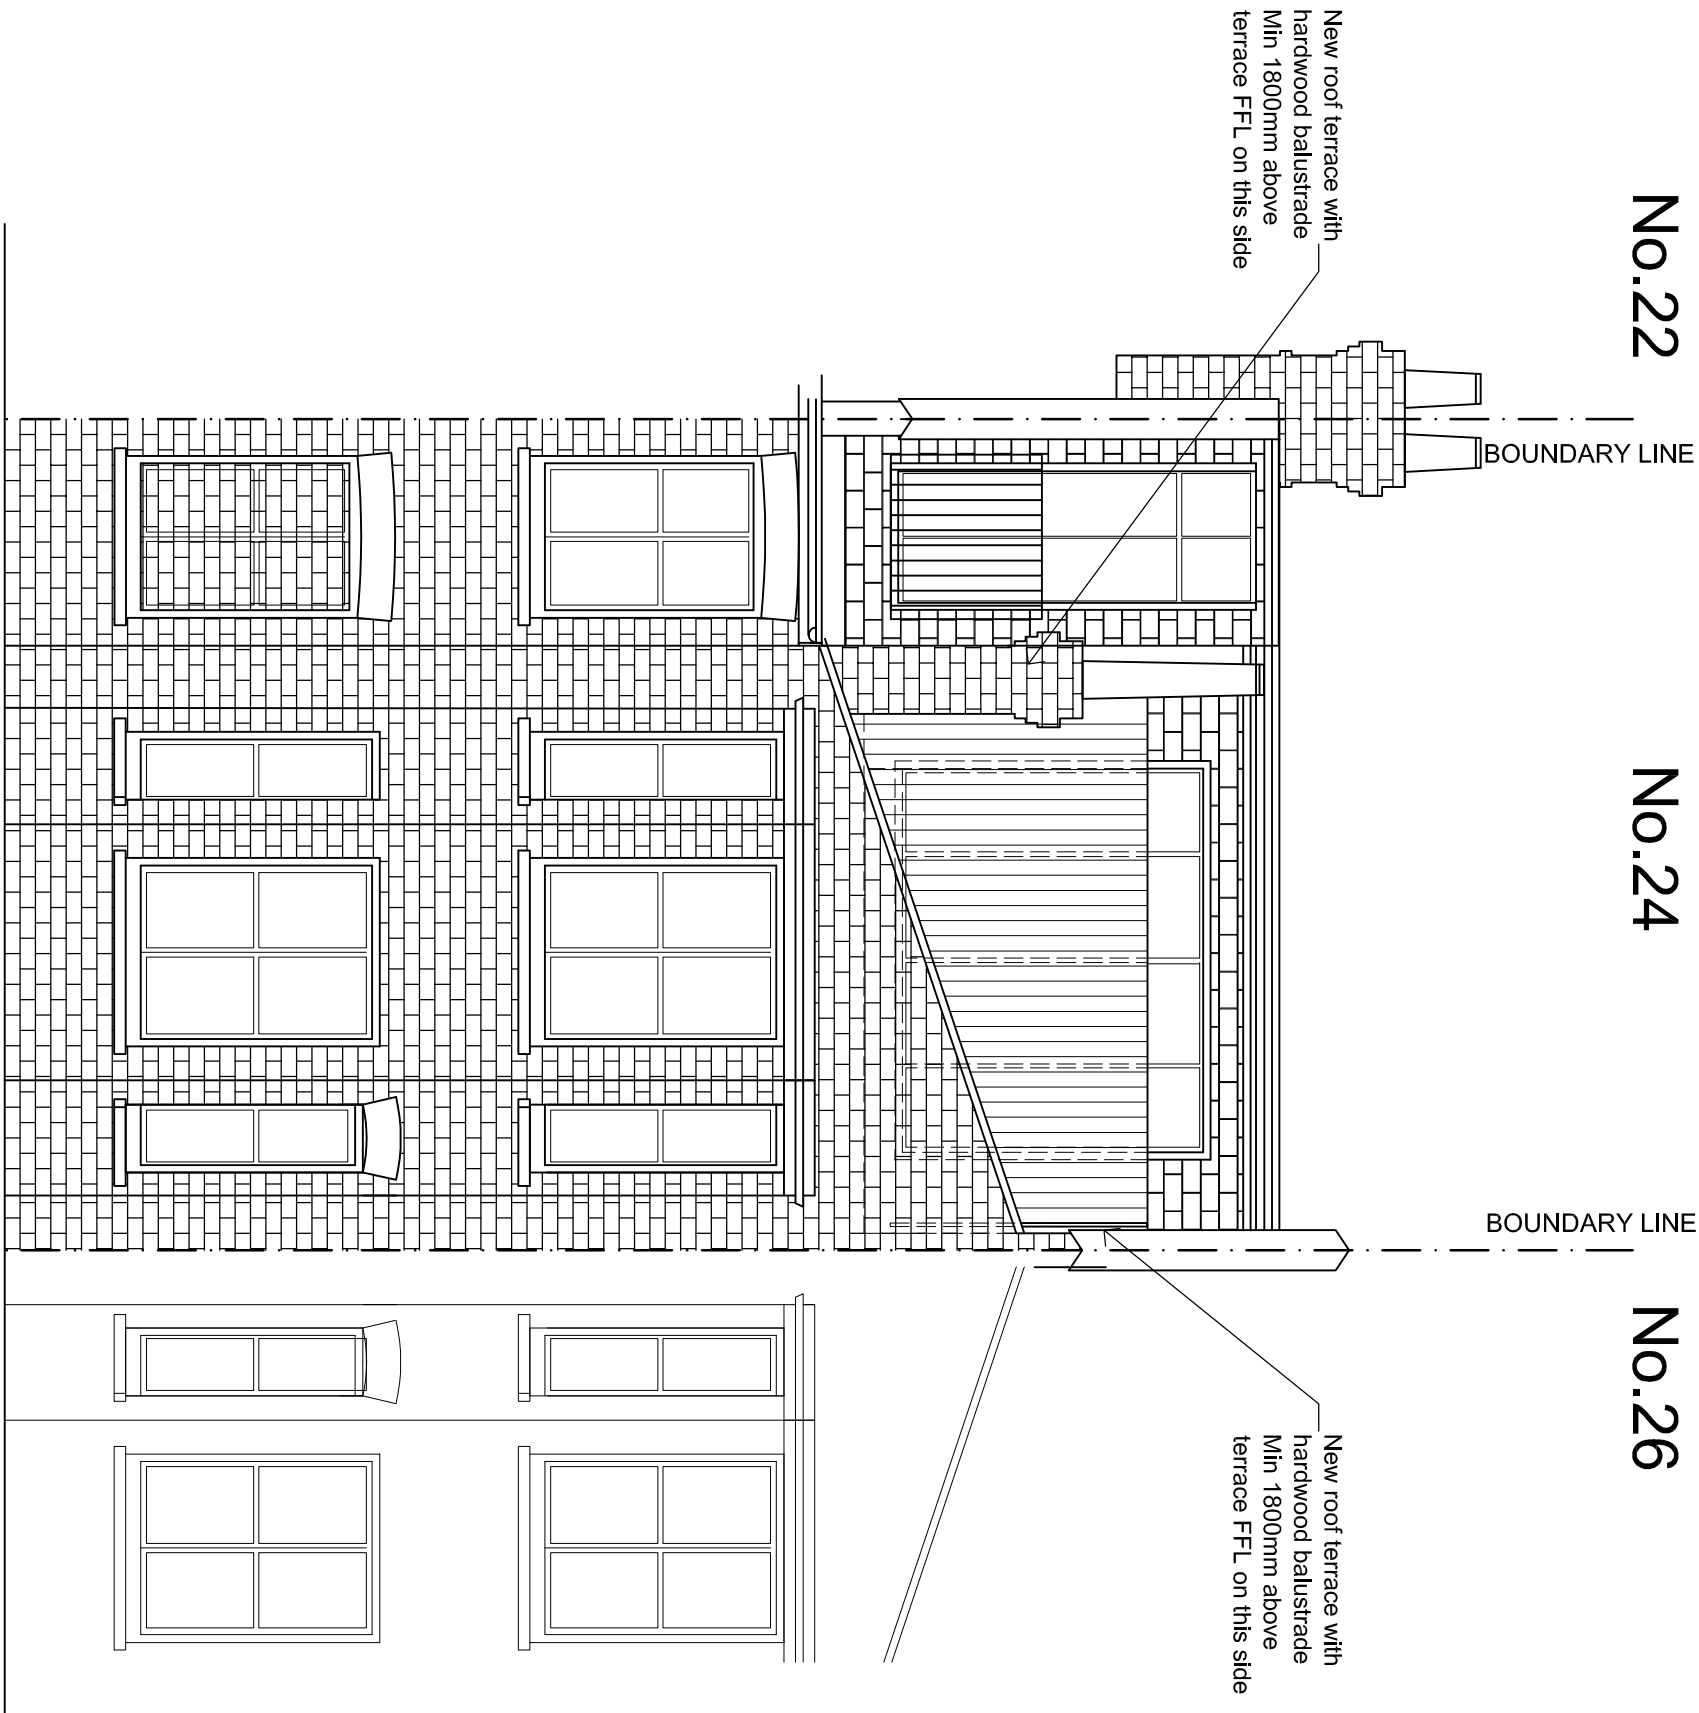


PROPOSED REAR ELEVATION

MAIN HOUSE WALLS (GROUND FLOOR - FIRST FLOOR) - SOLID BRICKWORK CONSTRUCTION 215mm blk
MAIN HOUSE WALLS (FIRST FLOOR - EAVES) - SOLID BRICKWORK CONSTRUCTION 215mm blk
ROOFS - CONCRETE TILES COLOUR ORANGE
DOORS - SOLID OAK TIMBER
WINDOWS - SASHED

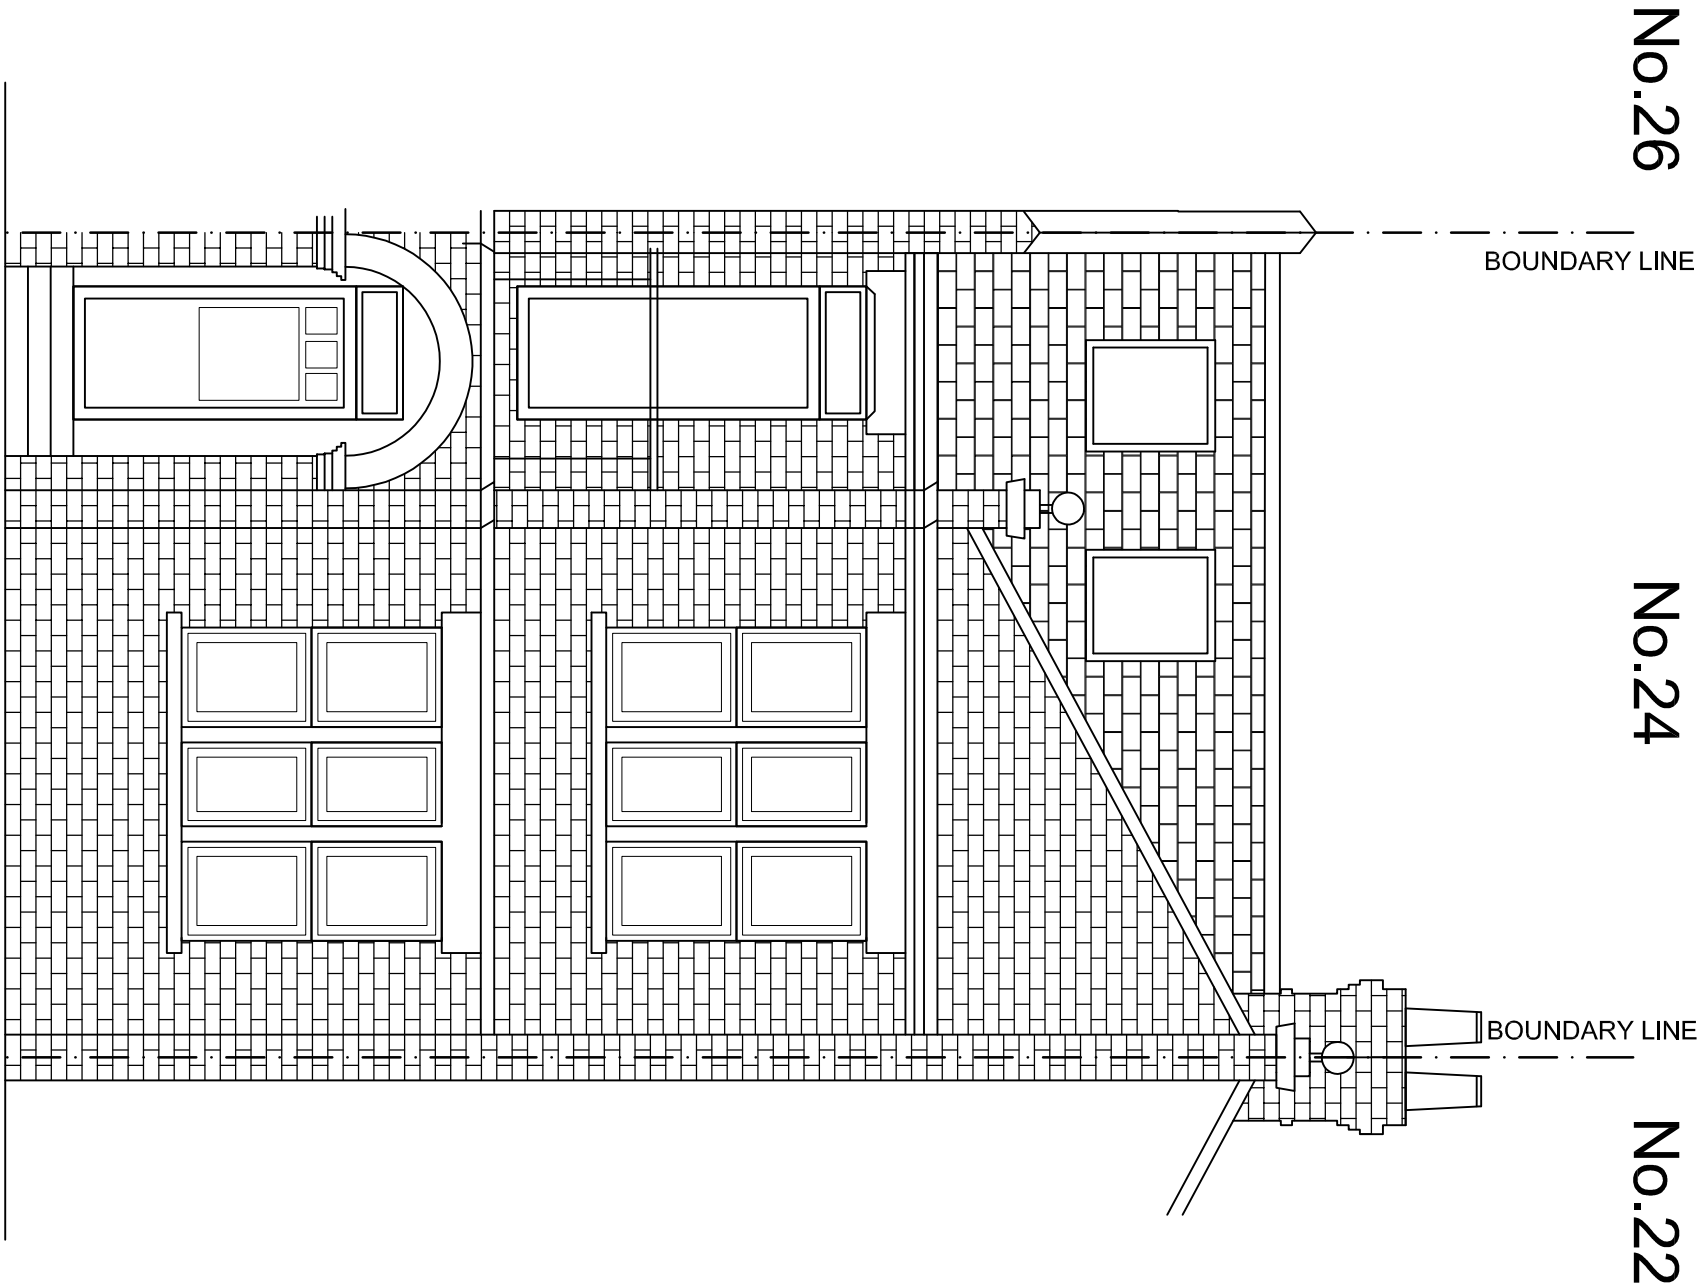


EXISTING FRONT ELEVATION

MAIN HOUSE WALLS (GROUND FLOOR - FIRST FLOOR) - SOLID BRICKWORK CONSTRUCTION 215mm blk
MAIN HOUSE WALLS (FIRST FLOOR - EAVES) - SOLID BRICKWORK CONSTRUCTION 215mm blk
ROOFS - CONCRETE TILES COLOUR ORANGE
DOORS - SOLID OAK TIMBER
WINDOWS - SASHED

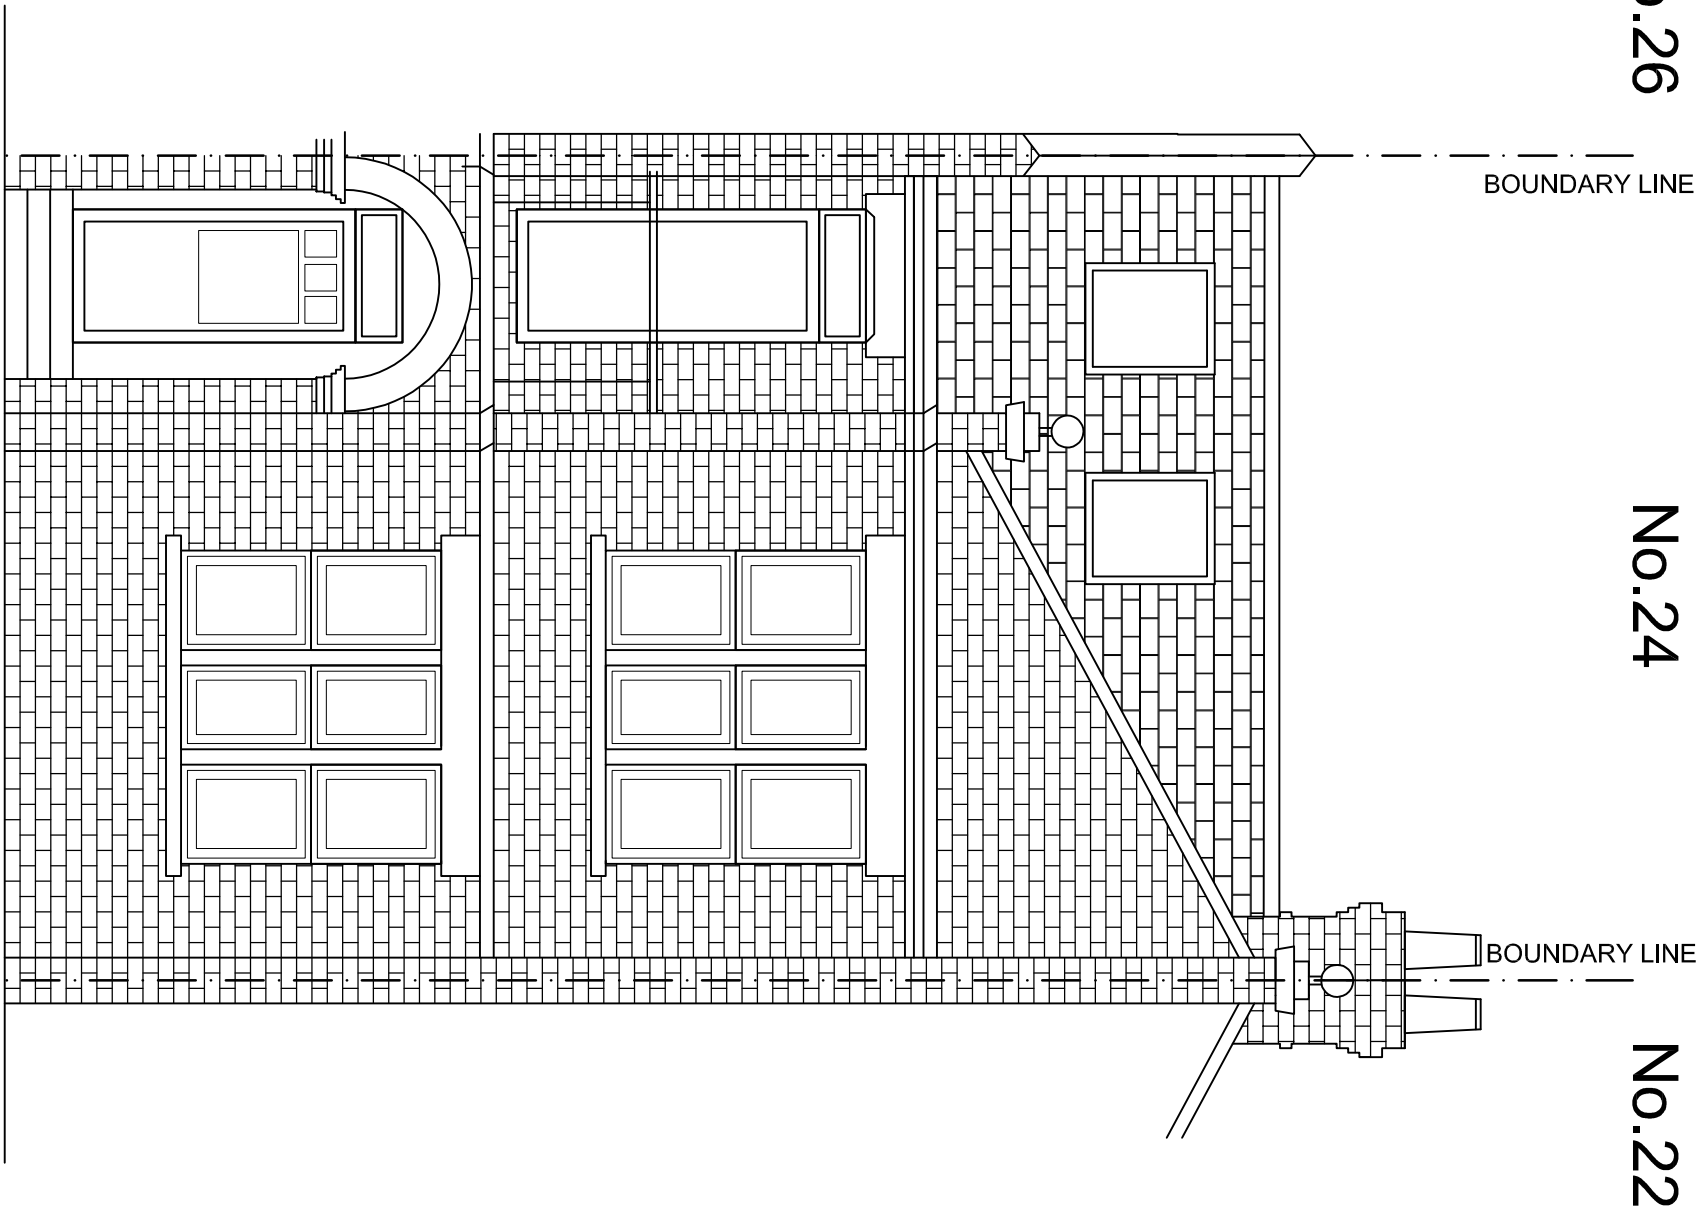

PROPOSED FRONT ELEVATION

MAIN HOUSE WALLS (GROUND FLOOR - FIRST FLOOR) - SOLID BRICKWORK CONSTRUCTION 215mm blk
MAIN HOUSE WALLS (FIRST FLOOR - EAVES) - SOLID BRICKWORK CONSTRUCTION 215mm blk
ROOFS - CONCRETE TILES COLOUR ORANGE
DOORS - SOLID OAK TIMBER
WINDOWS - SASHED

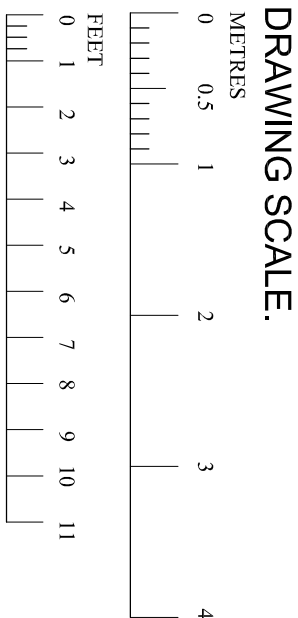

Ver	Date	Drawn
1	14/10/23	AJS
		Issued for planning permission
		Amendment

Mr. A. RAMKISSOON
24, HARVEY ROAD
LONDON, N8 9PA
NEW ROOF TERRACE
EXISTING & PROPOSED
ELEVATIONS

Status
PLANNING ISSUE

Drawn
A.Sparks

Scales
1:50

Drawing No
1400-12

Ver
1