



1 Block Plan  
Scale: 1:500




|   |                  |          |                                                                                                  |                                 |                             |
|---|------------------|----------|--------------------------------------------------------------------------------------------------|---------------------------------|-----------------------------|
| <b>Notes</b><br>1. Do not scale from drawing.<br>2. All dimensions in millimeters unless noted otherwise.<br>3. No deviation may be made from the details shown on this drawing without the prior permission of the architect.<br>Any discrepancy between this and any other documents shall be referred immediately to the architect. IF IN DOUBT ASK. | <b>Revisions</b> |          | <b>ROWLANDS ARCHITECTURE</b><br><br>15 DUNLOE AVENUE<br>LONDON<br>N17 6LB<br><br>T. 07725 557198 | Client MATHEW & CARON DITCHBURN |                             |
|   | P2               | 03/10/23 | Issued for Planning                                                                              | Project 9 LEINSTER ROAD         |                             |
|   |                  |          |                                                                                                  | Drawing Title Block Plan        |                             |
|   |                  |          |                                                                                                  | Scale 1:500/A3                  | Date APRIL 2023             |
|   |                  |          |                                                                                                  | Job no. 2301                    | Dwg no. EX(00)01 Rev no. P2 |

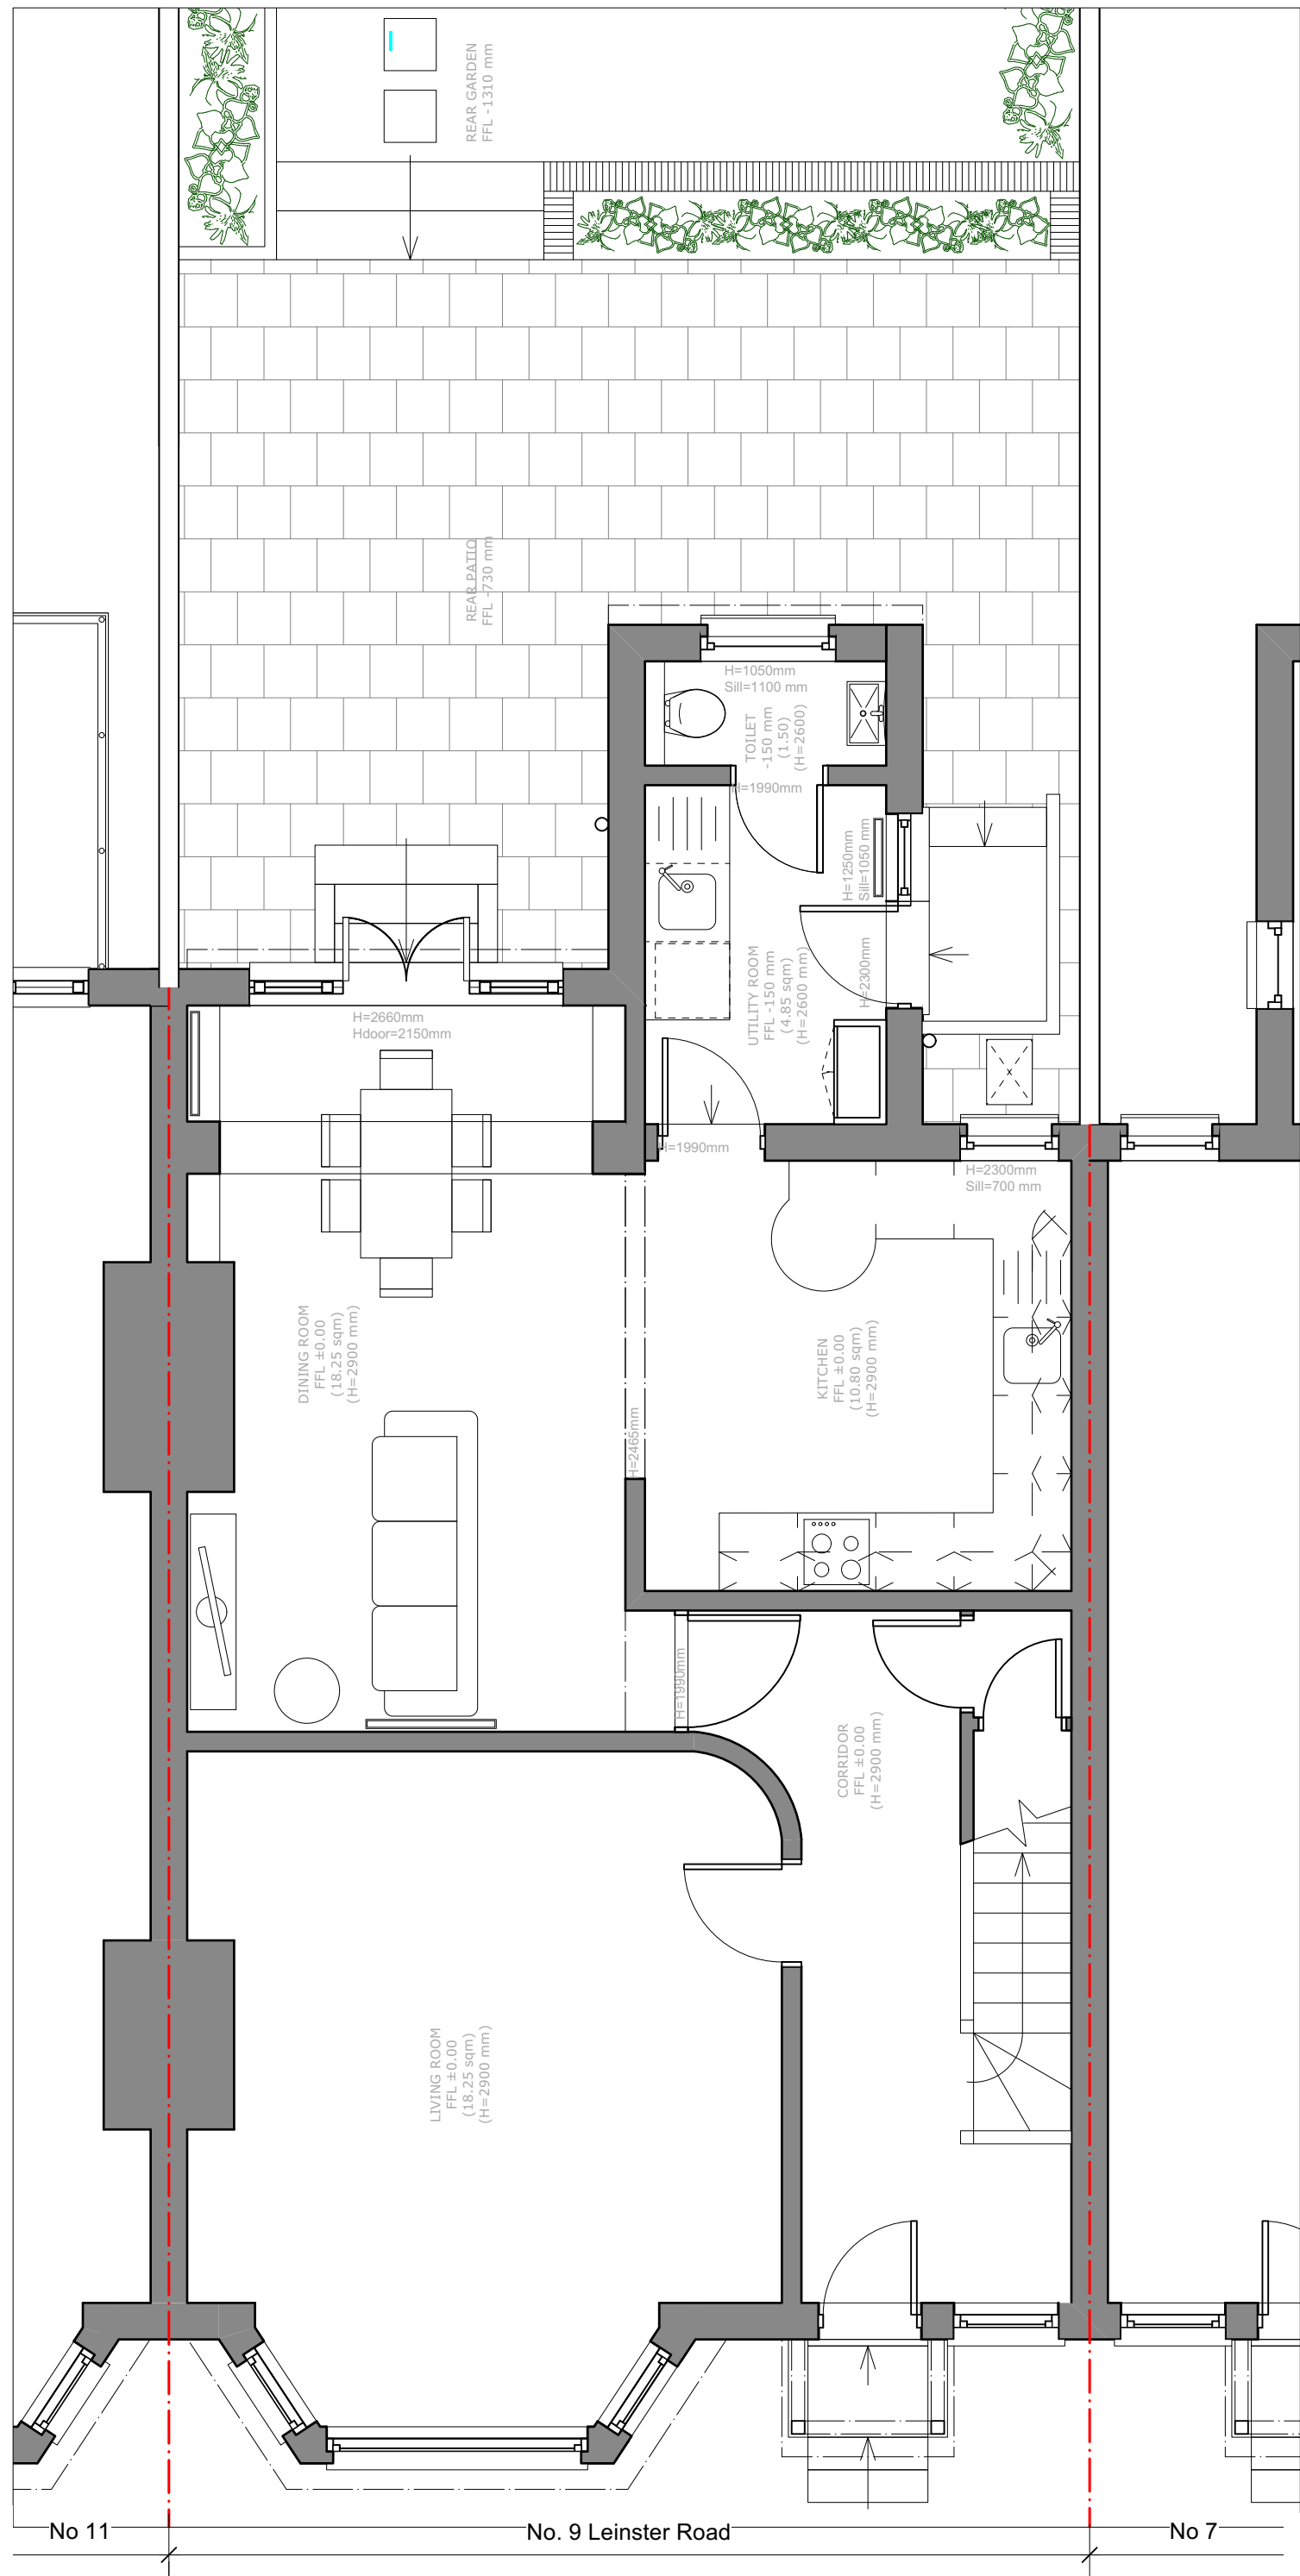


1 Ground Floor Existing  
Scale: 1:50 @ A1

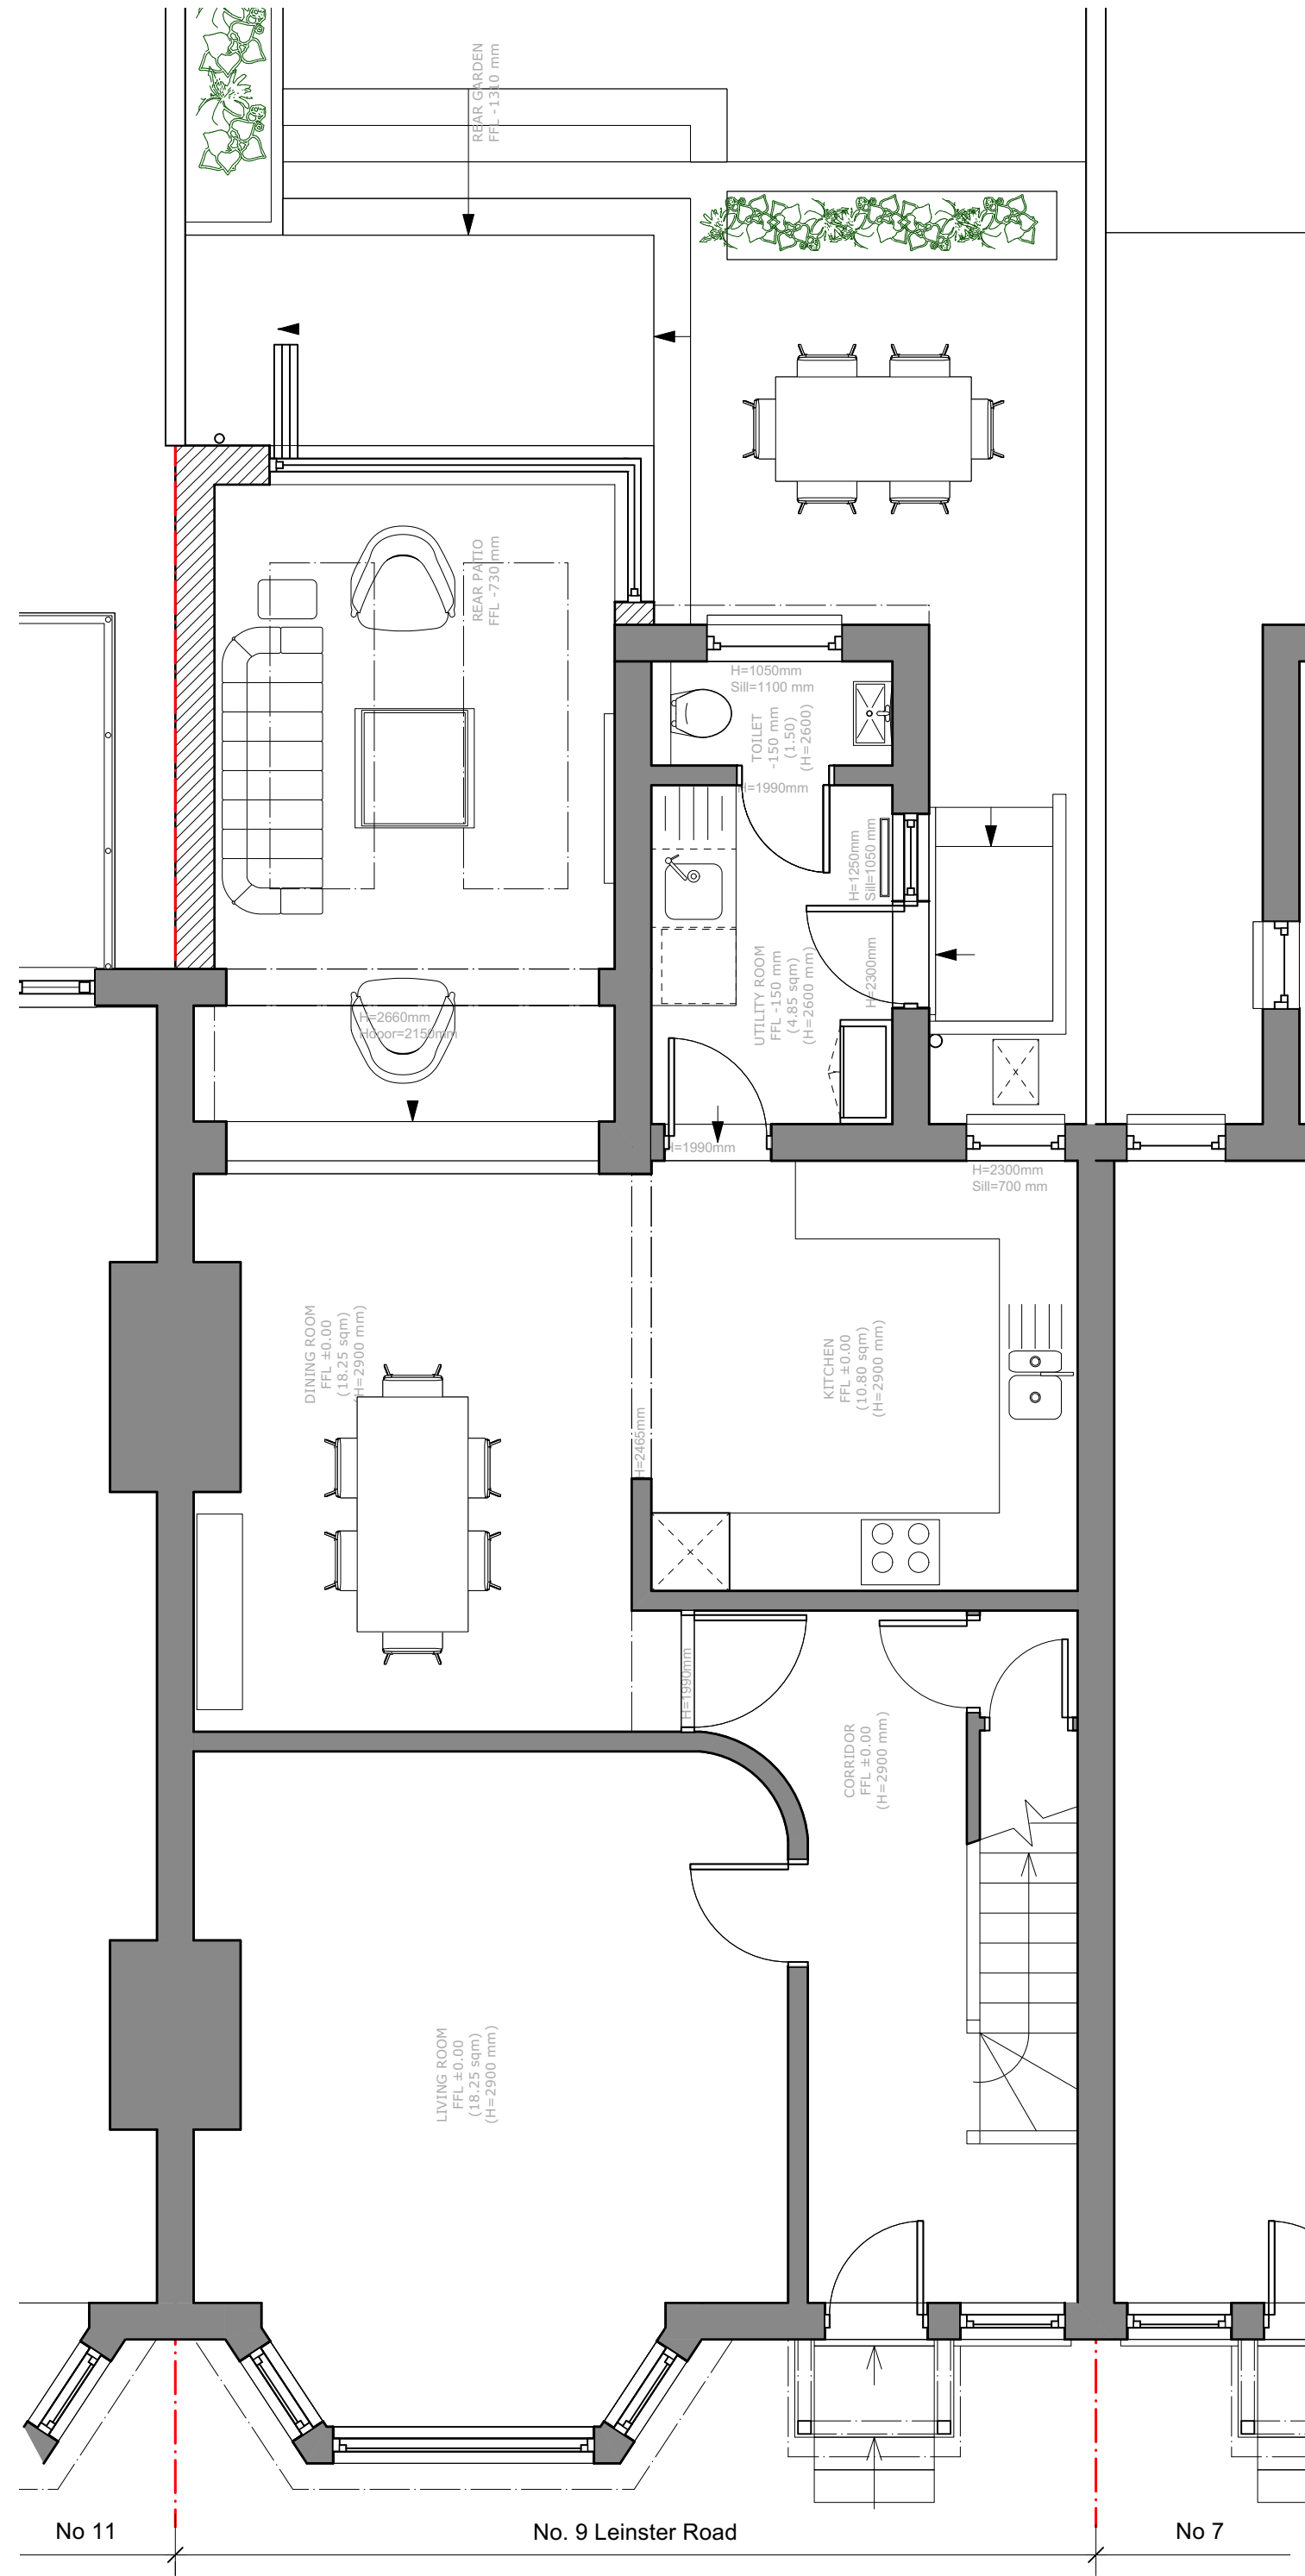


2 Ground Floor Proposed  
Scale: 1:50 @ A1

 

|   |                  |          |                                                                                          |   |
|---|------------------|----------|------------------------------------------------------------------------------------------|---|
| <b>Notes</b><br>1. Do not scale from drawing.<br>2. All dimensions in millimeters unless noted otherwise.<br>3. No deviation may be made from the details shown on this drawing without the prior permission of the architect.<br>Any discrepancy between this and any other documents shall be referred immediately to the architect. IF IN DOUBT ASK. | <b>Revisions</b> |          | <b>ROWLANDS ARCHITECTURE</b><br>15 DUNLOE AVENUE<br>LONDON<br>N17 6LB<br>T: 07725 557198 | Client<br>MATHEW & CARON DITCHBURN<br>Project<br>9 LEINSTER ROAD<br>Drawing Title<br>Ground Floor Plan Existing and Proposed<br>Scale<br>1:50/A1<br>Date<br>APRIL 2023<br>Job no.<br>2301<br>Dwg no.<br>EX(01)02<br>Rev no.<br>P2 |
|   | P2               | 03/10/23 | Issued for Planning                                                                      |   |
|   |                  |          |                                                                                          |   |
|   |                  |          |                                                                                          |   |
|   |                  |          |                                                                                          |   |

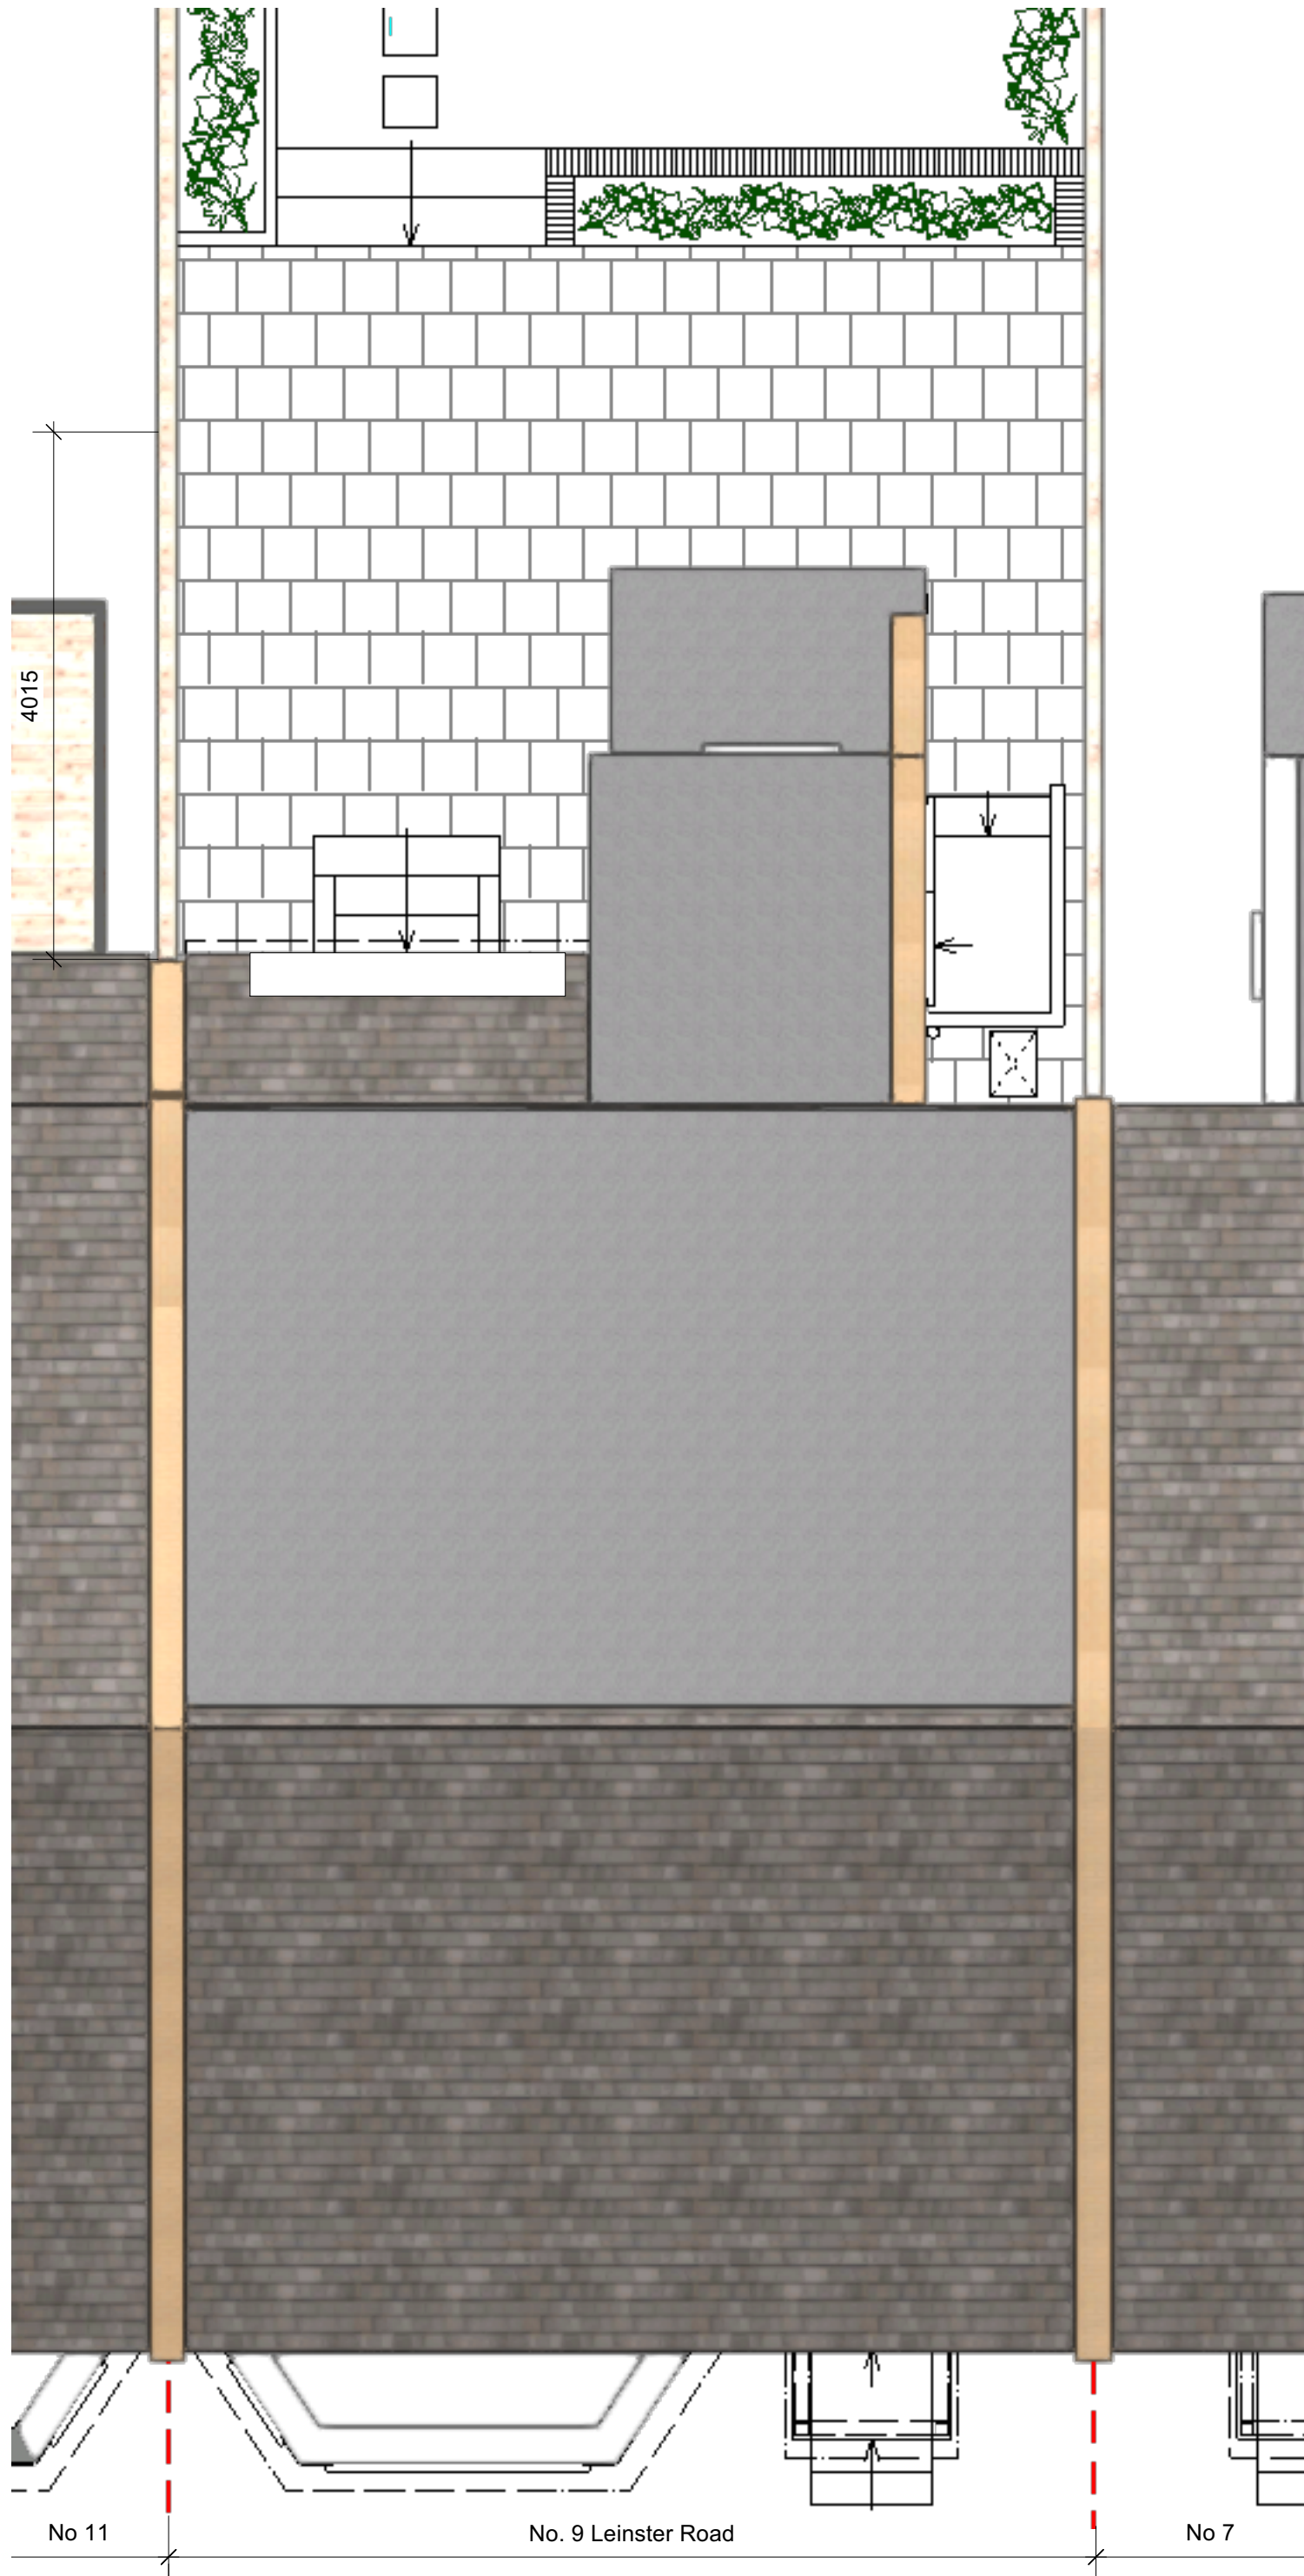

1 **Roof Plan Existing**  
Scale: 1:50 @ A1

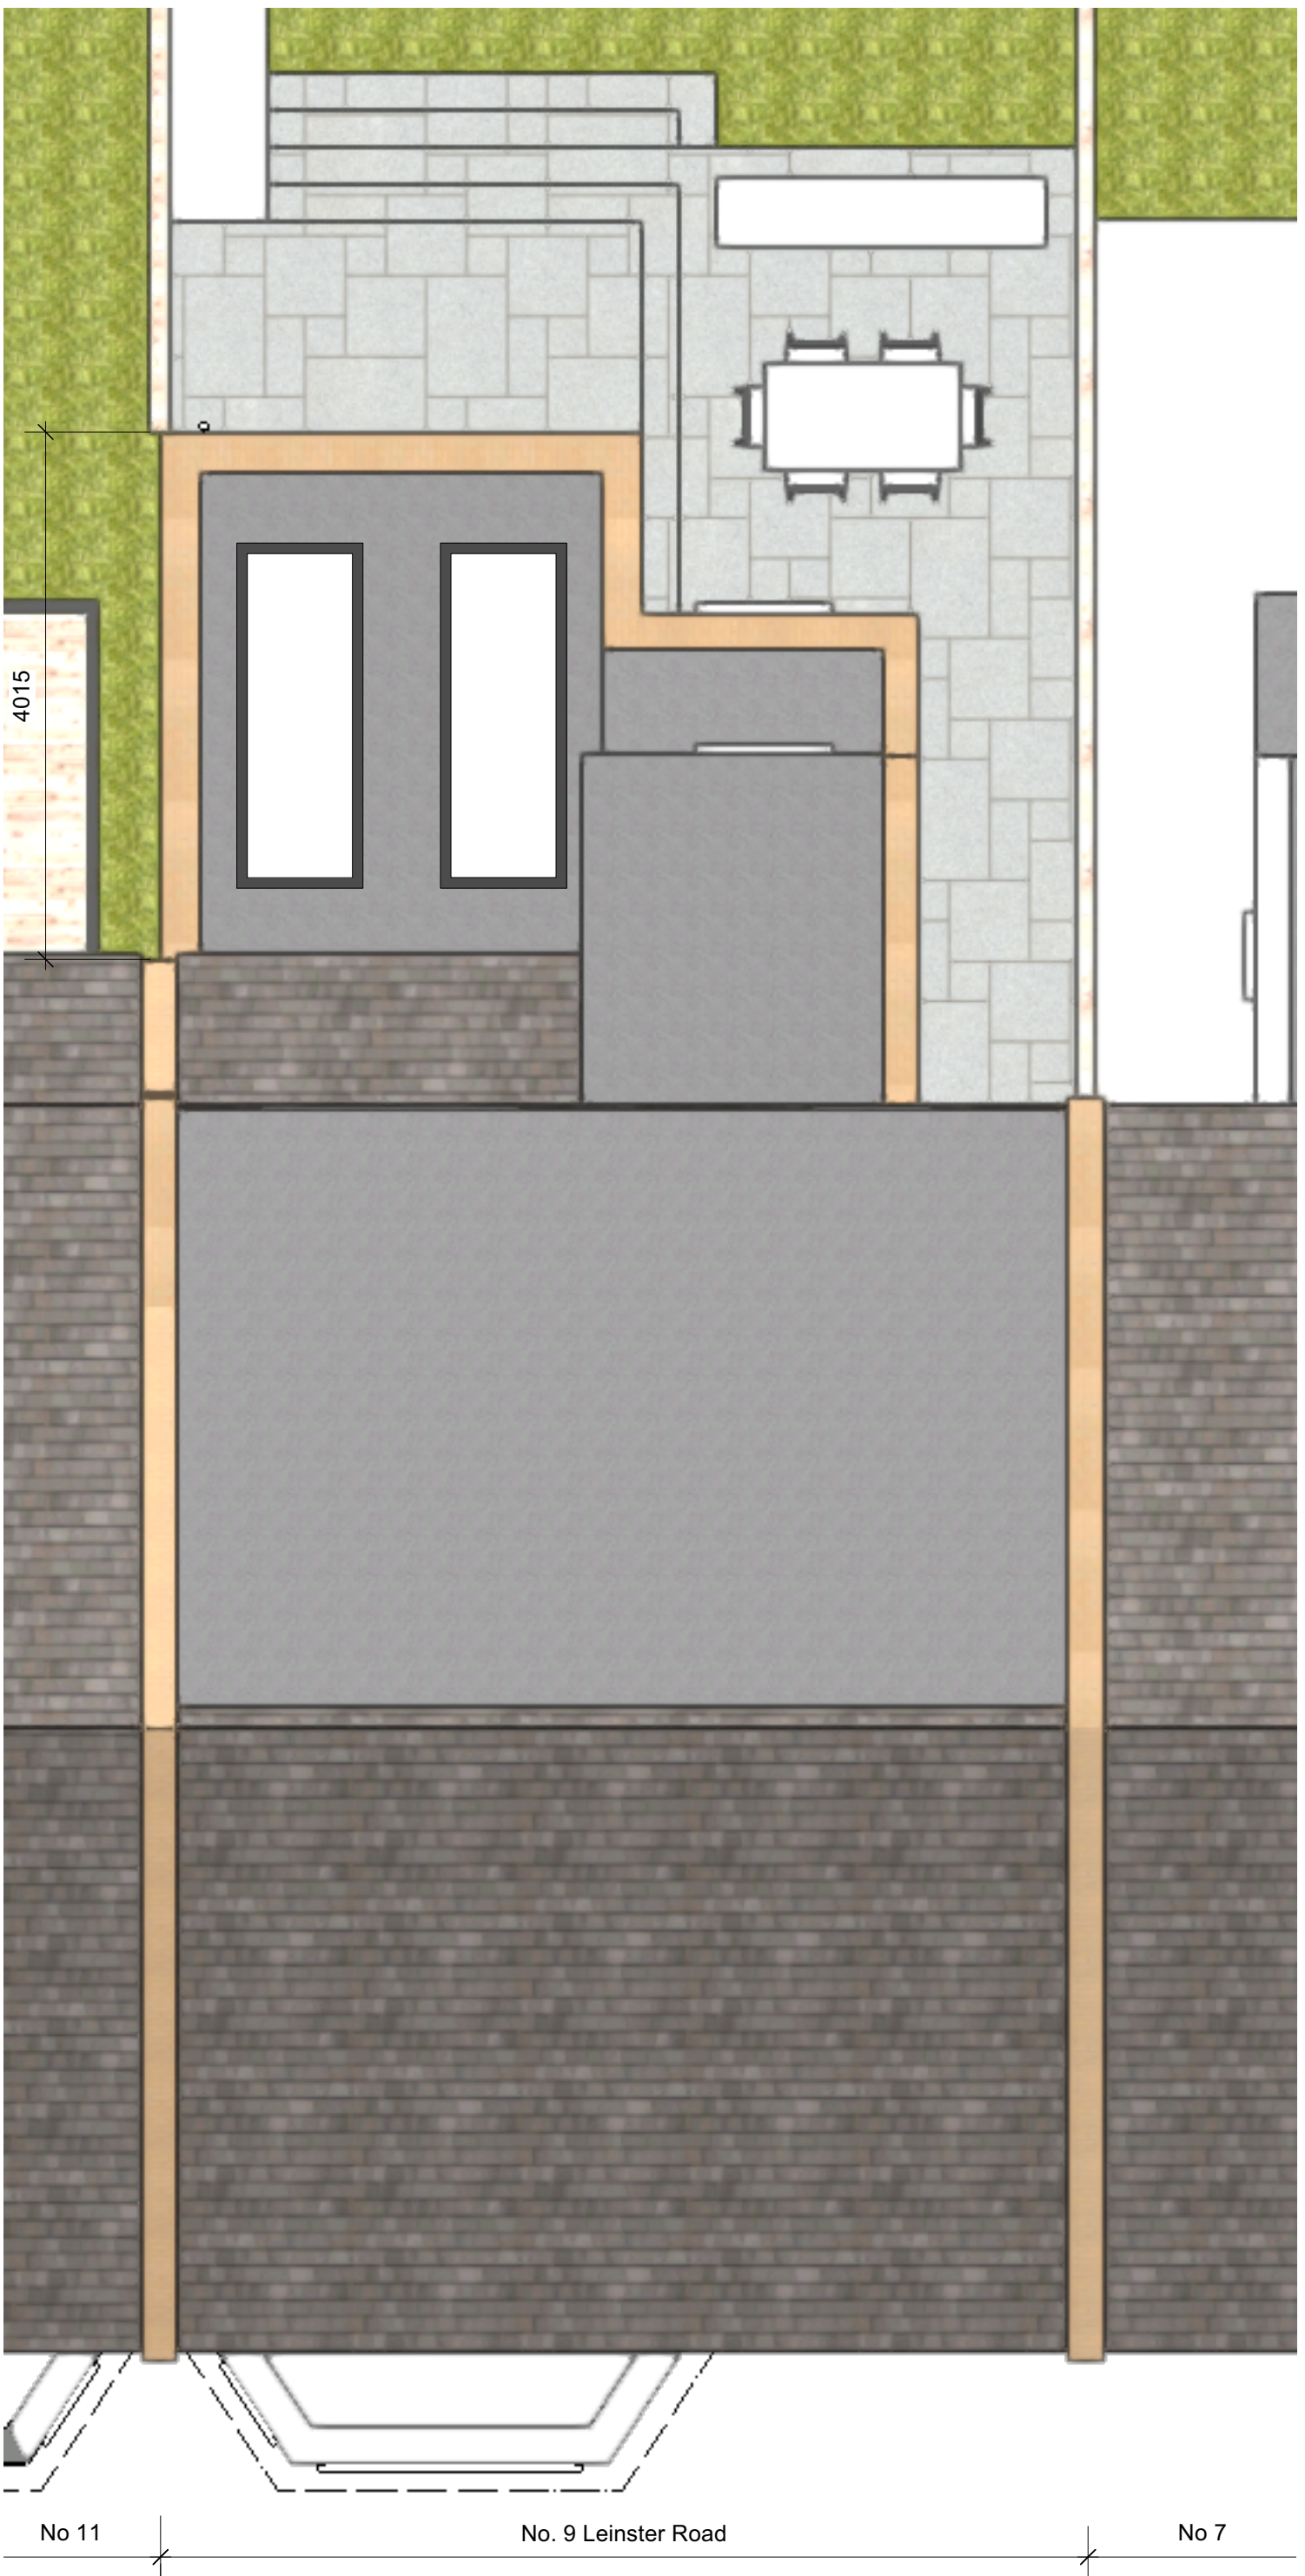

2 **Roof Plan Proposed**  
Scale: 1:50 @ A1

**Notes**  
1. Do not scale from drawing.  
2. All dimensions in millimeters unless noted otherwise.  
3. No deviation may be made from the details shown on this drawing without the prior permission of the architect.  
Any discrepancy between this and any other documents shall be referred immediately to the architect. IF IN DOUBT ASK.

**Revisions**  
P2 03/10/23 Issued for Planning

**ROWLANDS ARCHITECTURE**  
15 DUNLCE AVENUE  
LONDON  
N17 6LB  
T. 07725 557198

|               |                                 |
|---------------|---------------------------------|
| Client        | MATHEW & CARON DITCHBURN        |
| Project       | 9 LEINSTER ROAD                 |
| Drawing Title | Roof Plan Existing and Proposed |
| Scale         | 1:50/A1                         |
| Date          | APRIL 2023                      |
| Job no.       | 2301                            |
| Dwg no.       | EX(00)03                        |
| Rev no.       | P2                              |