


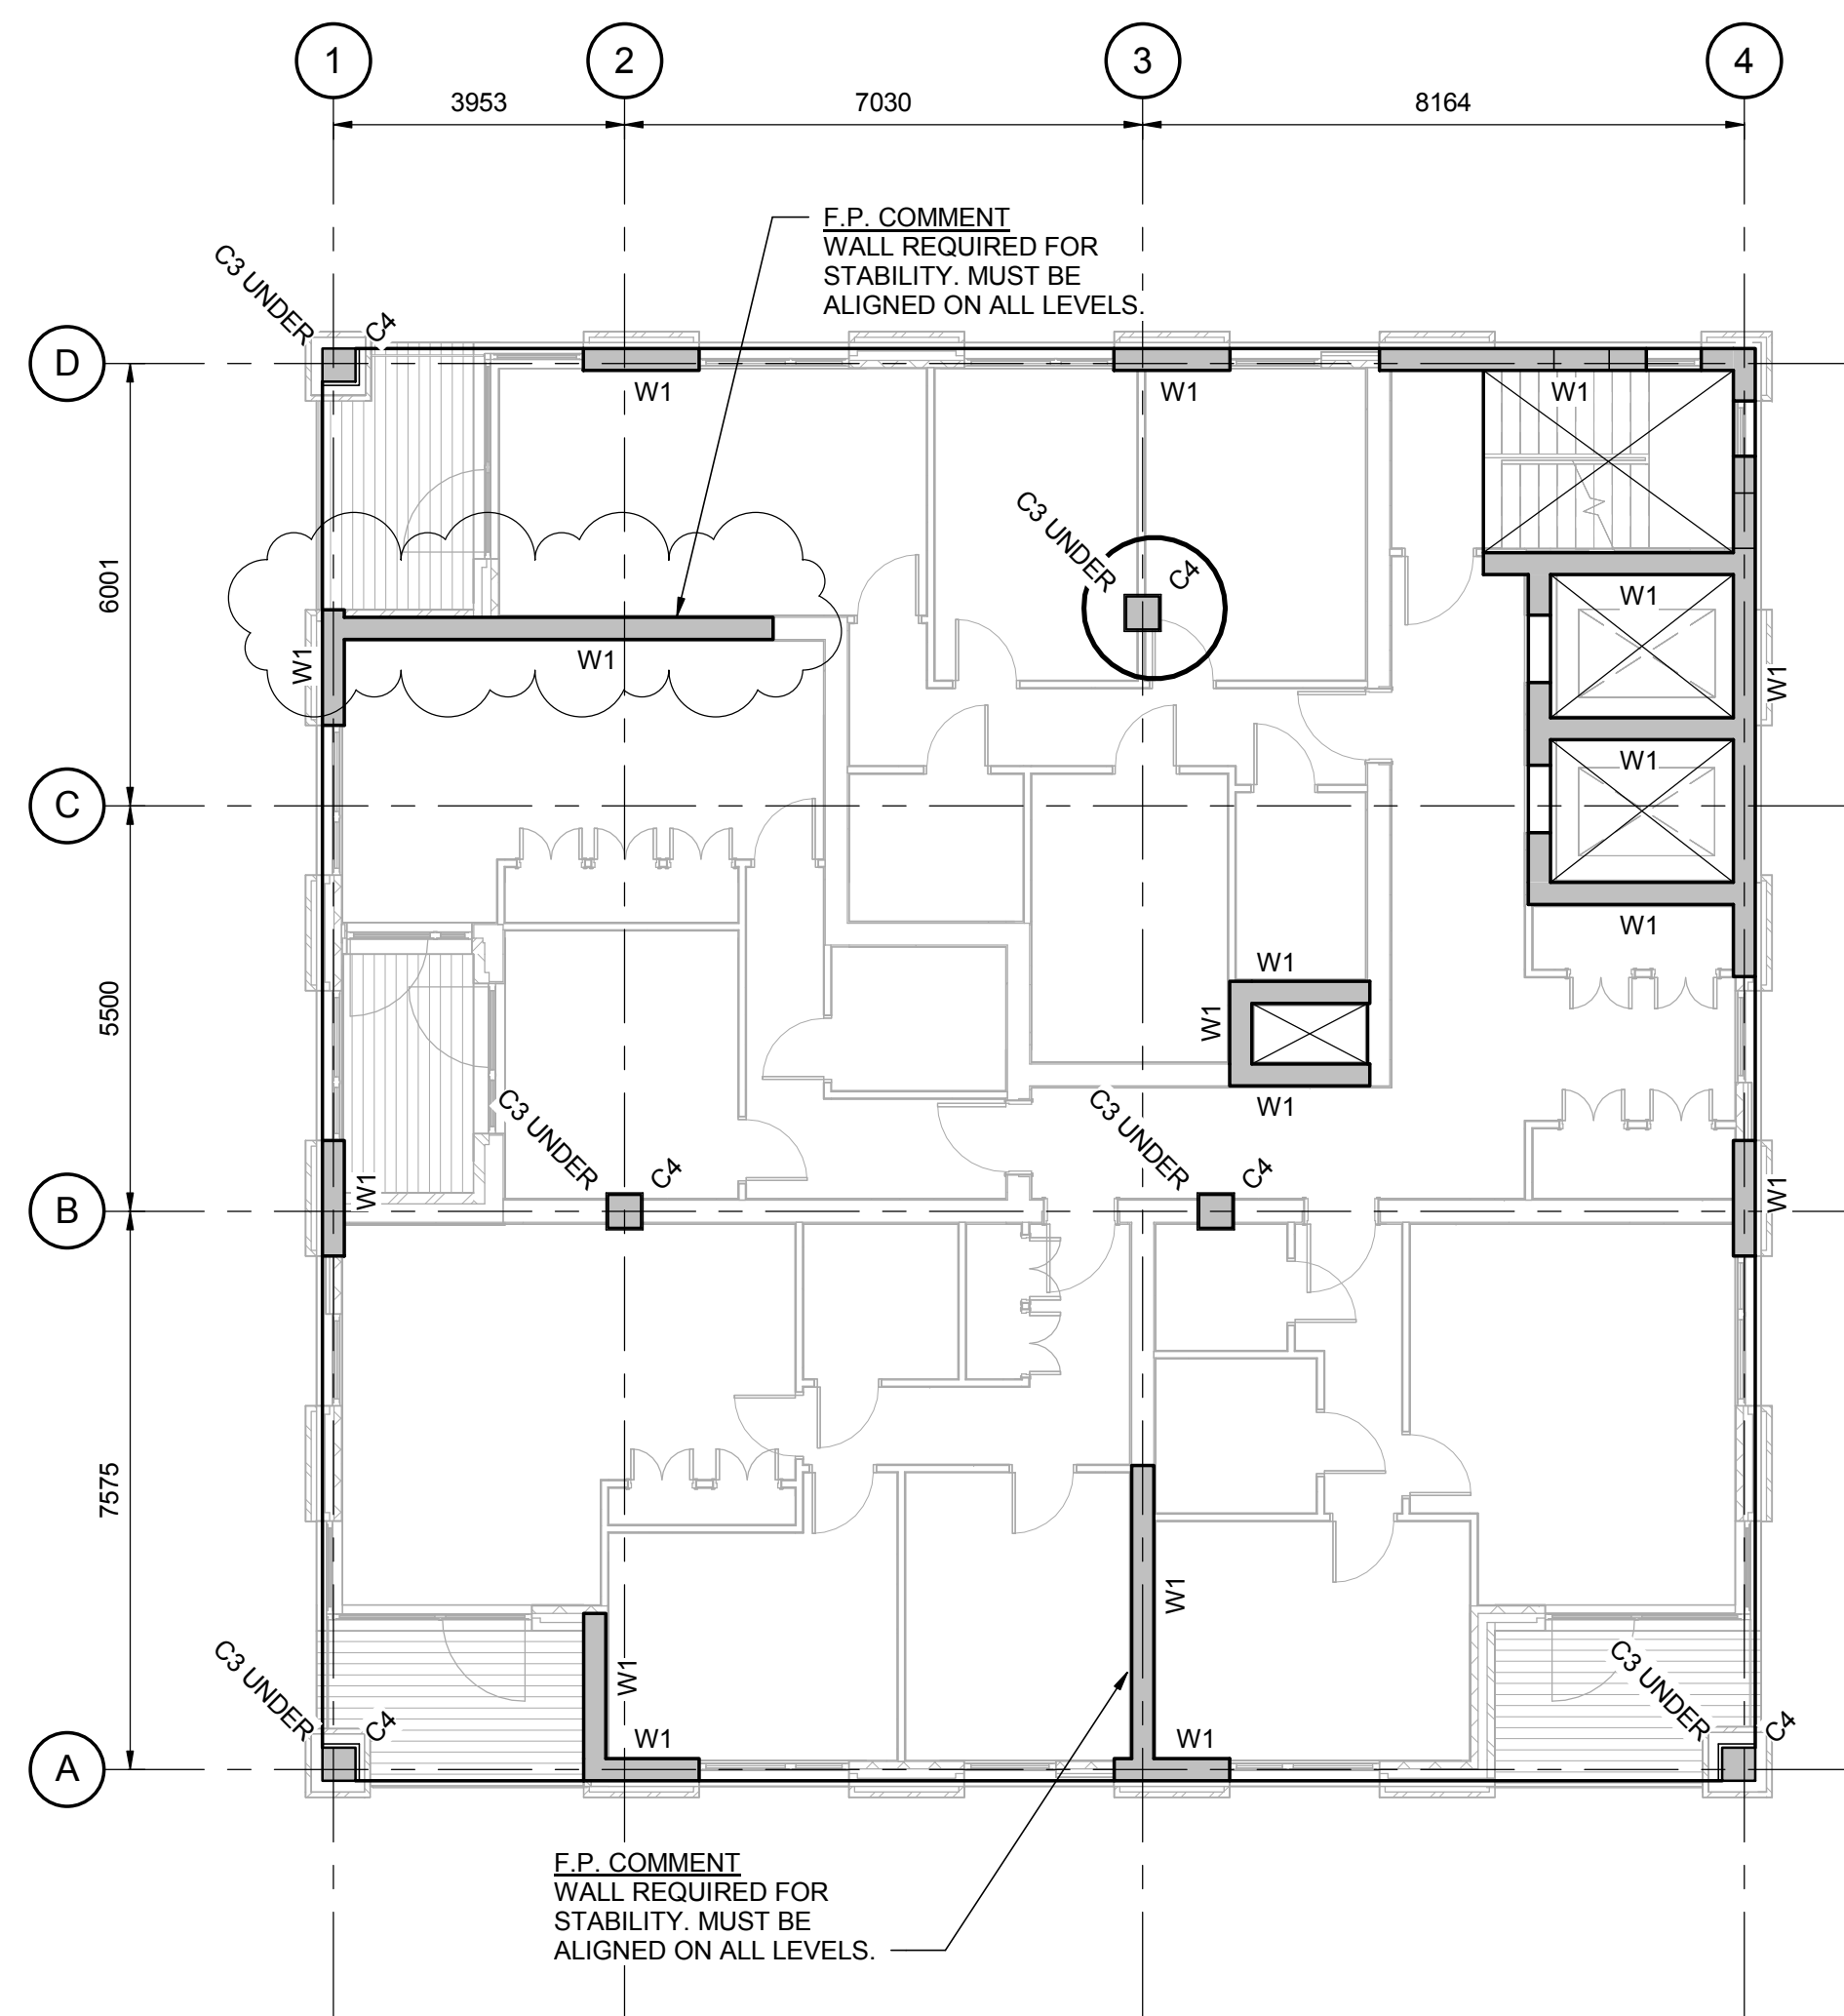

9TH FLOOR
SCALE 1 : 100

SLAB TO BE 275mm THICK RC SLAB

COLUMN SCHEDULE	
MARK	MEMBER
C1	650 x 650mm RC COLUMN
C2	600 x 600mm RC COLUMN
C3	500 x 500mm RC COLUMN
C4	450 x 450mm RC COLUMN


WALL SCHEDULE	
MARK	MEMBER
W1	300mm THK RC WALL

STEEL COLUMN SCHEDULE	
MARK	MEMBER
SC	STEEL COLUMN

MEMBER SCHEDULE	
MARK	MEMBER
B1	300 x450mm DEEP RC BEAM

STEEL BEAM SCHEDULE	
MARK	MEMBER
SB	STEEL BEAM


BRACING SCHEDULE	
MARK	MEMBER
VB	10 X150 VERTICAL CROSS BRACING

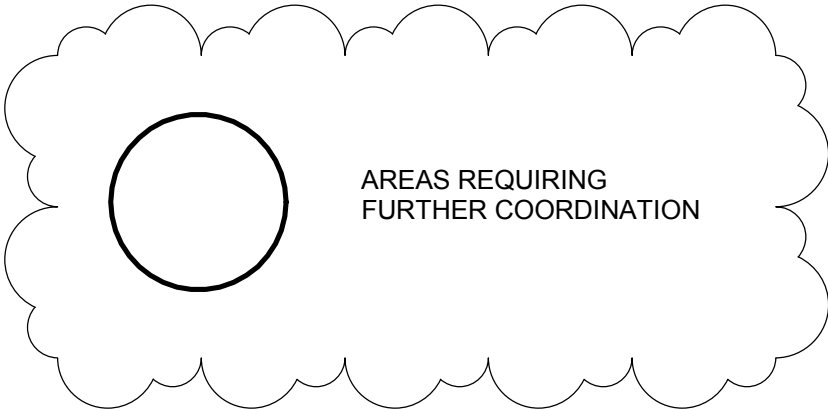

P2	09.10.17	STAIRS / WALLS AMENDED. NOTES ADDED	SF
P1	30.11.16	PRELIMINARY ISSUE	PD
Re	Date	Comment	By

Drawing Status	PRELIMINARY
----------------	-------------

This drawing may only be used for construction/manufacture if status is CONSTRUCTION

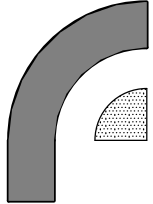

London

20 Britton Street, London, EC1M 5TX
tel: 020 7490 4353 fax: 020 7490 4354
e-mail: info@furnesspartnership.com

Bradford


The Paper Hall, Anne Gate, Bradford, BD1 4EQ
tel: 01274 392092
e-mail: mail@furnesspartnership.com

CHOCOLATE FACTORY

Drawing Title
BLOCK B
9TH FLOOR PLAN

Drawn	Date	Checked	Scale @ A1
P.D.	NOV 2016	R.M.	As indicated

Drawing No.	Rev.
4435(B)-S-010	P2

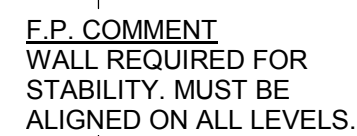

SCALE 1 : 100

COLUMN SCHEDULE	
MARK	MEMBER
C1	650 x 650mm RC COLUMN
C2	600 x 600mm RC COLUMN
C3	500 x 500mm RC COLUMN
C4	450 x 450mm RC COLUMN

STEEL COLUMN SCHEDULE	
MARK	MEMBER
SC	STEEL COLUMN


STEEL BEAM SCHEDULE	
MARK	MEMBER
SB	STEEL BEAM



AREAS REQUIRING
FURTHER COORDINATION

Drawing Status	PRELIMINARY

This drawing may only be used for construction/manufacture if status is

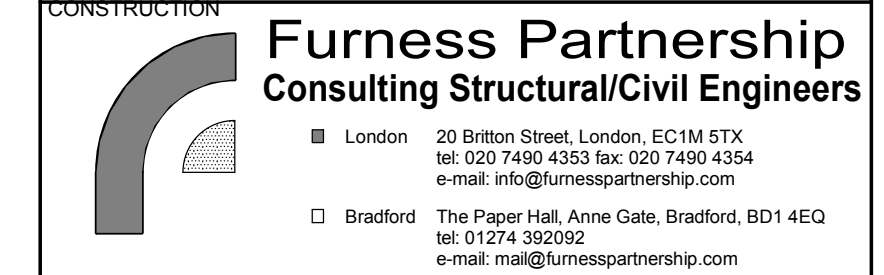


Project **CHOCOLATE FACTORY**

Drawing Title

BLOCK B
10TH FLOOR PLAN

Drawing No.	Rev.
4435(B)-S-011	P2

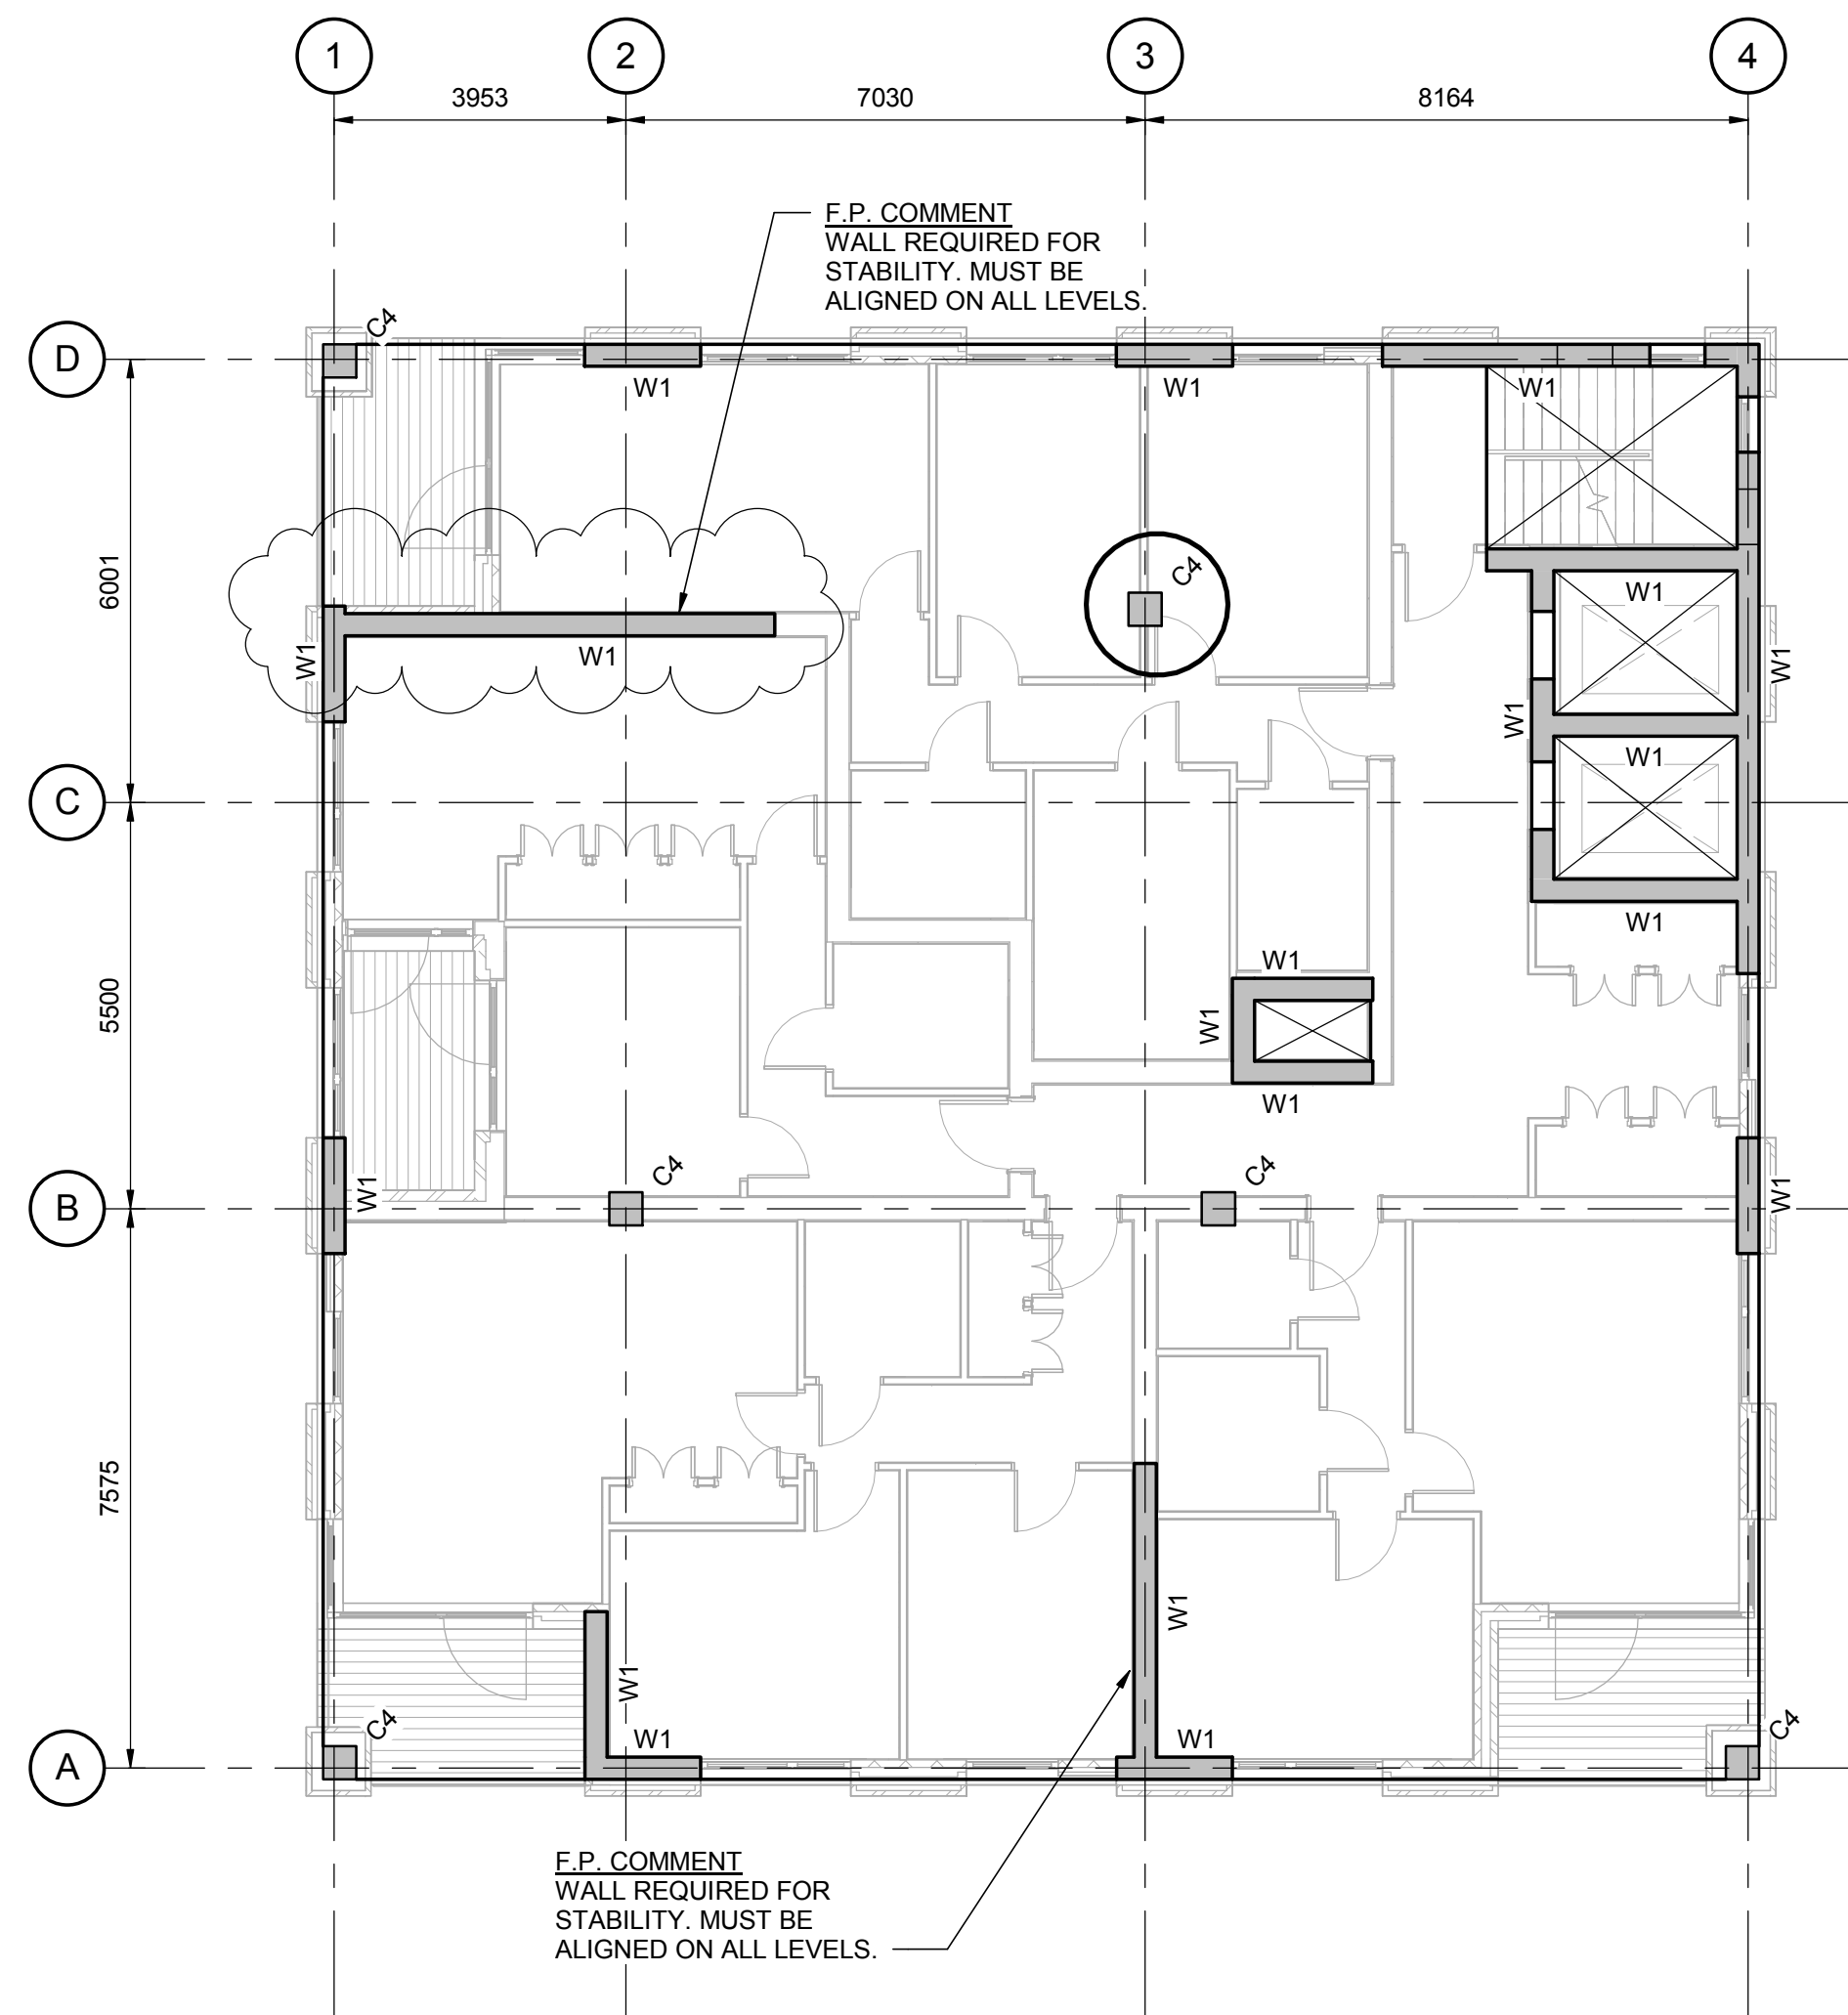

11TH FLOOR
SCALE 1 : 100

SLAB TO BE 275mm THICK RC SLAB

COLUMN SCHEDULE	
MARK	MEMBER
C1	650 x 650mm RC COLUMN
C2	600 x 600mm RC COLUMN
C3	500 x 500mm RC COLUMN
C4	450 x 450mm RC COLUMN


WALL SCHEDULE	
MARK	MEMBER
W1	300mm THK RC WALL

STEEL COLUMN SCHEDULE	
MARK	MEMBER
SC	STEEL COLUMN

MEMBER SCHEDULE	
MARK	MEMBER
B1	300 x450mm DEEP RC BEAM

STEEL BEAM SCHEDULE	
MARK	MEMBER
SB	STEEL BEAM

BRACING SCHEDULE	
MARK	MEMBER
VB	10 X150 VERTICAL CROSS BRACING

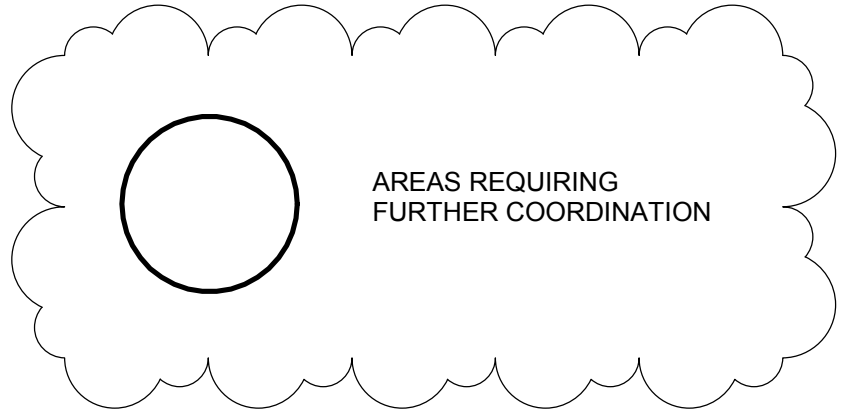

P2	09.10.17	STAIRS / WALLS AMENDED, NOTES ADDED	SF
P1	30.11.16	PRELIMINARY ISSUE	PD
Re	Date	Comment	By

Drawing Status	PRELIMINARY
----------------	-------------

This drawing may only be used for construction/manufacture if status is

CONSTRUCTION

Furness Partnership
Consulting Structural/Civil Engineers

London

20 Britton Street, London, EC1M 5TX
tel: 020 7490 4353 fax: 020 7490 4354
e-mail: info@furnesspartnership.com

Bradford


The Paper Hall, Anne Gate, Bradford, BD1 4EQ
tel: 01274 392092
e-mail: mail@furnesspartnership.com

Project
CHOCOLATE FACTORY

Drawing Title
BLOCK B
11TH FLOOR PLAN

Drawn	Date	Checked	Scale @ A1
P.D.	NOV 2016	R.M.	As indicated

Drawing No.	Rev.
4435(B)-S-012	P2

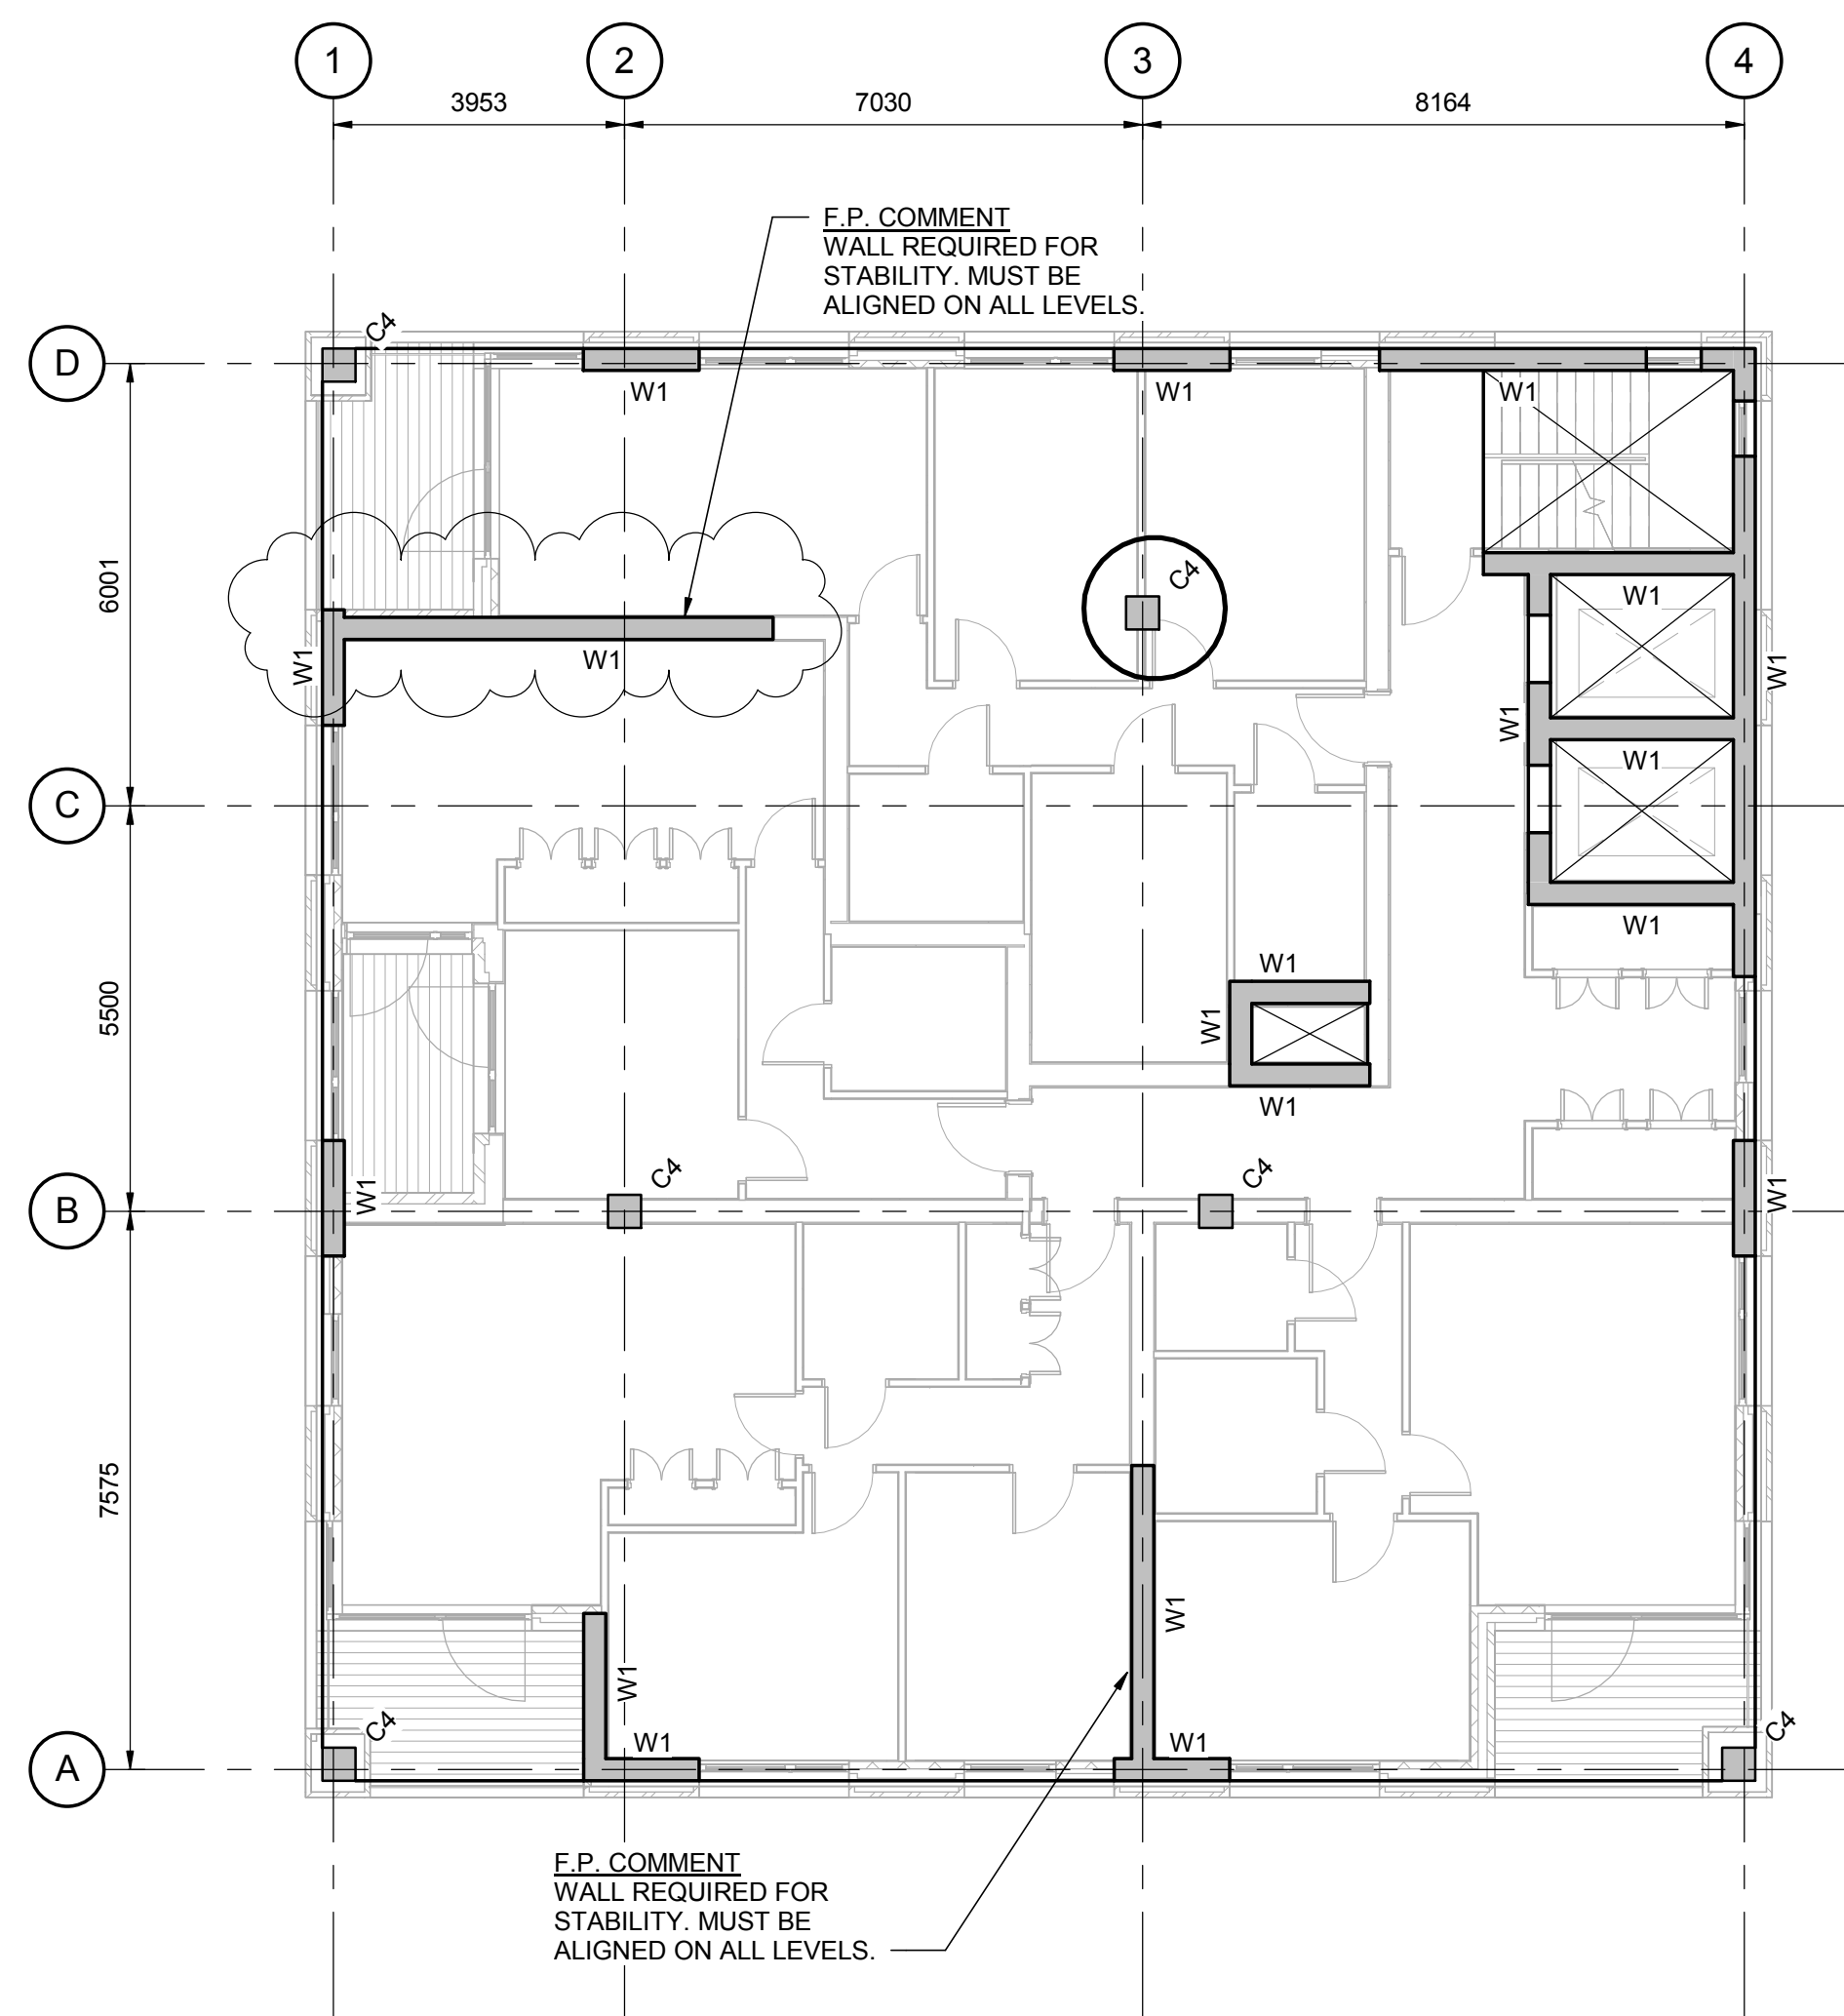

12TH FLOOR
SCALE 1 : 100

SLAB TO BE 275mm THICK RC SLAB

COLUMN SCHEDULE	
MARK	MEMBER
C1	650 x 650mm RC COLUMN
C2	600 x 600mm RC COLUMN
C3	500 x 500mm RC COLUMN
C4	450 x 450mm RC COLUMN


WALL SCHEDULE	
MARK	MEMBER
W1	300mm THK RC WALL

STEEL COLUMN SCHEDULE	
MARK	MEMBER
SC	STEEL COLUMN

MEMBER SCHEDULE	
MARK	MEMBER
B1	300 x450mm DEEP RC BEAM

STEEL BEAM SCHEDULE	
MARK	MEMBER
SB	STEEL BEAM


BRACING SCHEDULE	
MARK	MEMBER
VB	10 X150 VERTICAL CROSS BRACING

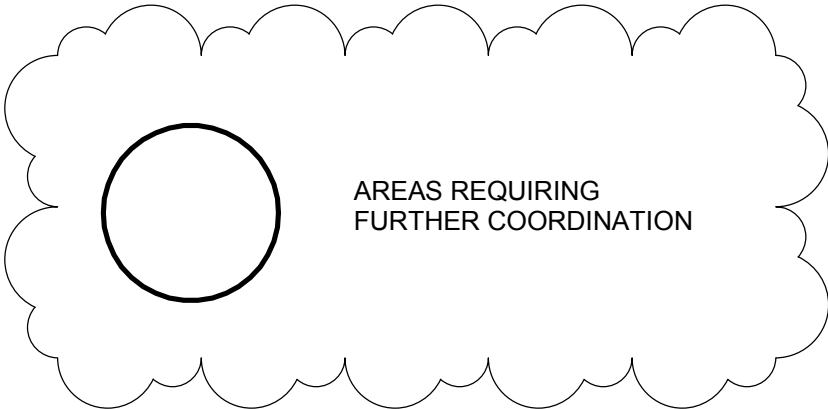

P2	09.10.17	STAIRS / WALLS AMENDED. NOTES ADDED	SF
P1	30.11.16	PRELIMINARY ISSUE	PD
Re	Date	Comment	By

Drawing Status	PRELIMINARY
----------------	-------------

This drawing may only be used for construction/manufacture if status is CONSTRUCTION

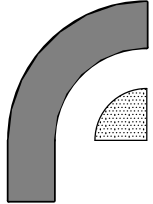

London

20 Britton Street, London, EC1M 5TX
tel: 020 7490 4353 fax: 020 7490 4354
e-mail: info@furnesspartnership.com

Bradford


The Paper Hall, Anne Gate, Bradford, BD1 4EQ
tel: 01274 392092
e-mail: mail@furnesspartnership.com

CHOCOLATE FACTORY

Drawing Title
BLOCK B
12TH FLOOR PLAN

Drawn	Date	Checked	Scale @ A1
P.D.	NOV 2016	R.M.	As indicated

Drawing No.	Rev.
4435(B)-S-013	P2

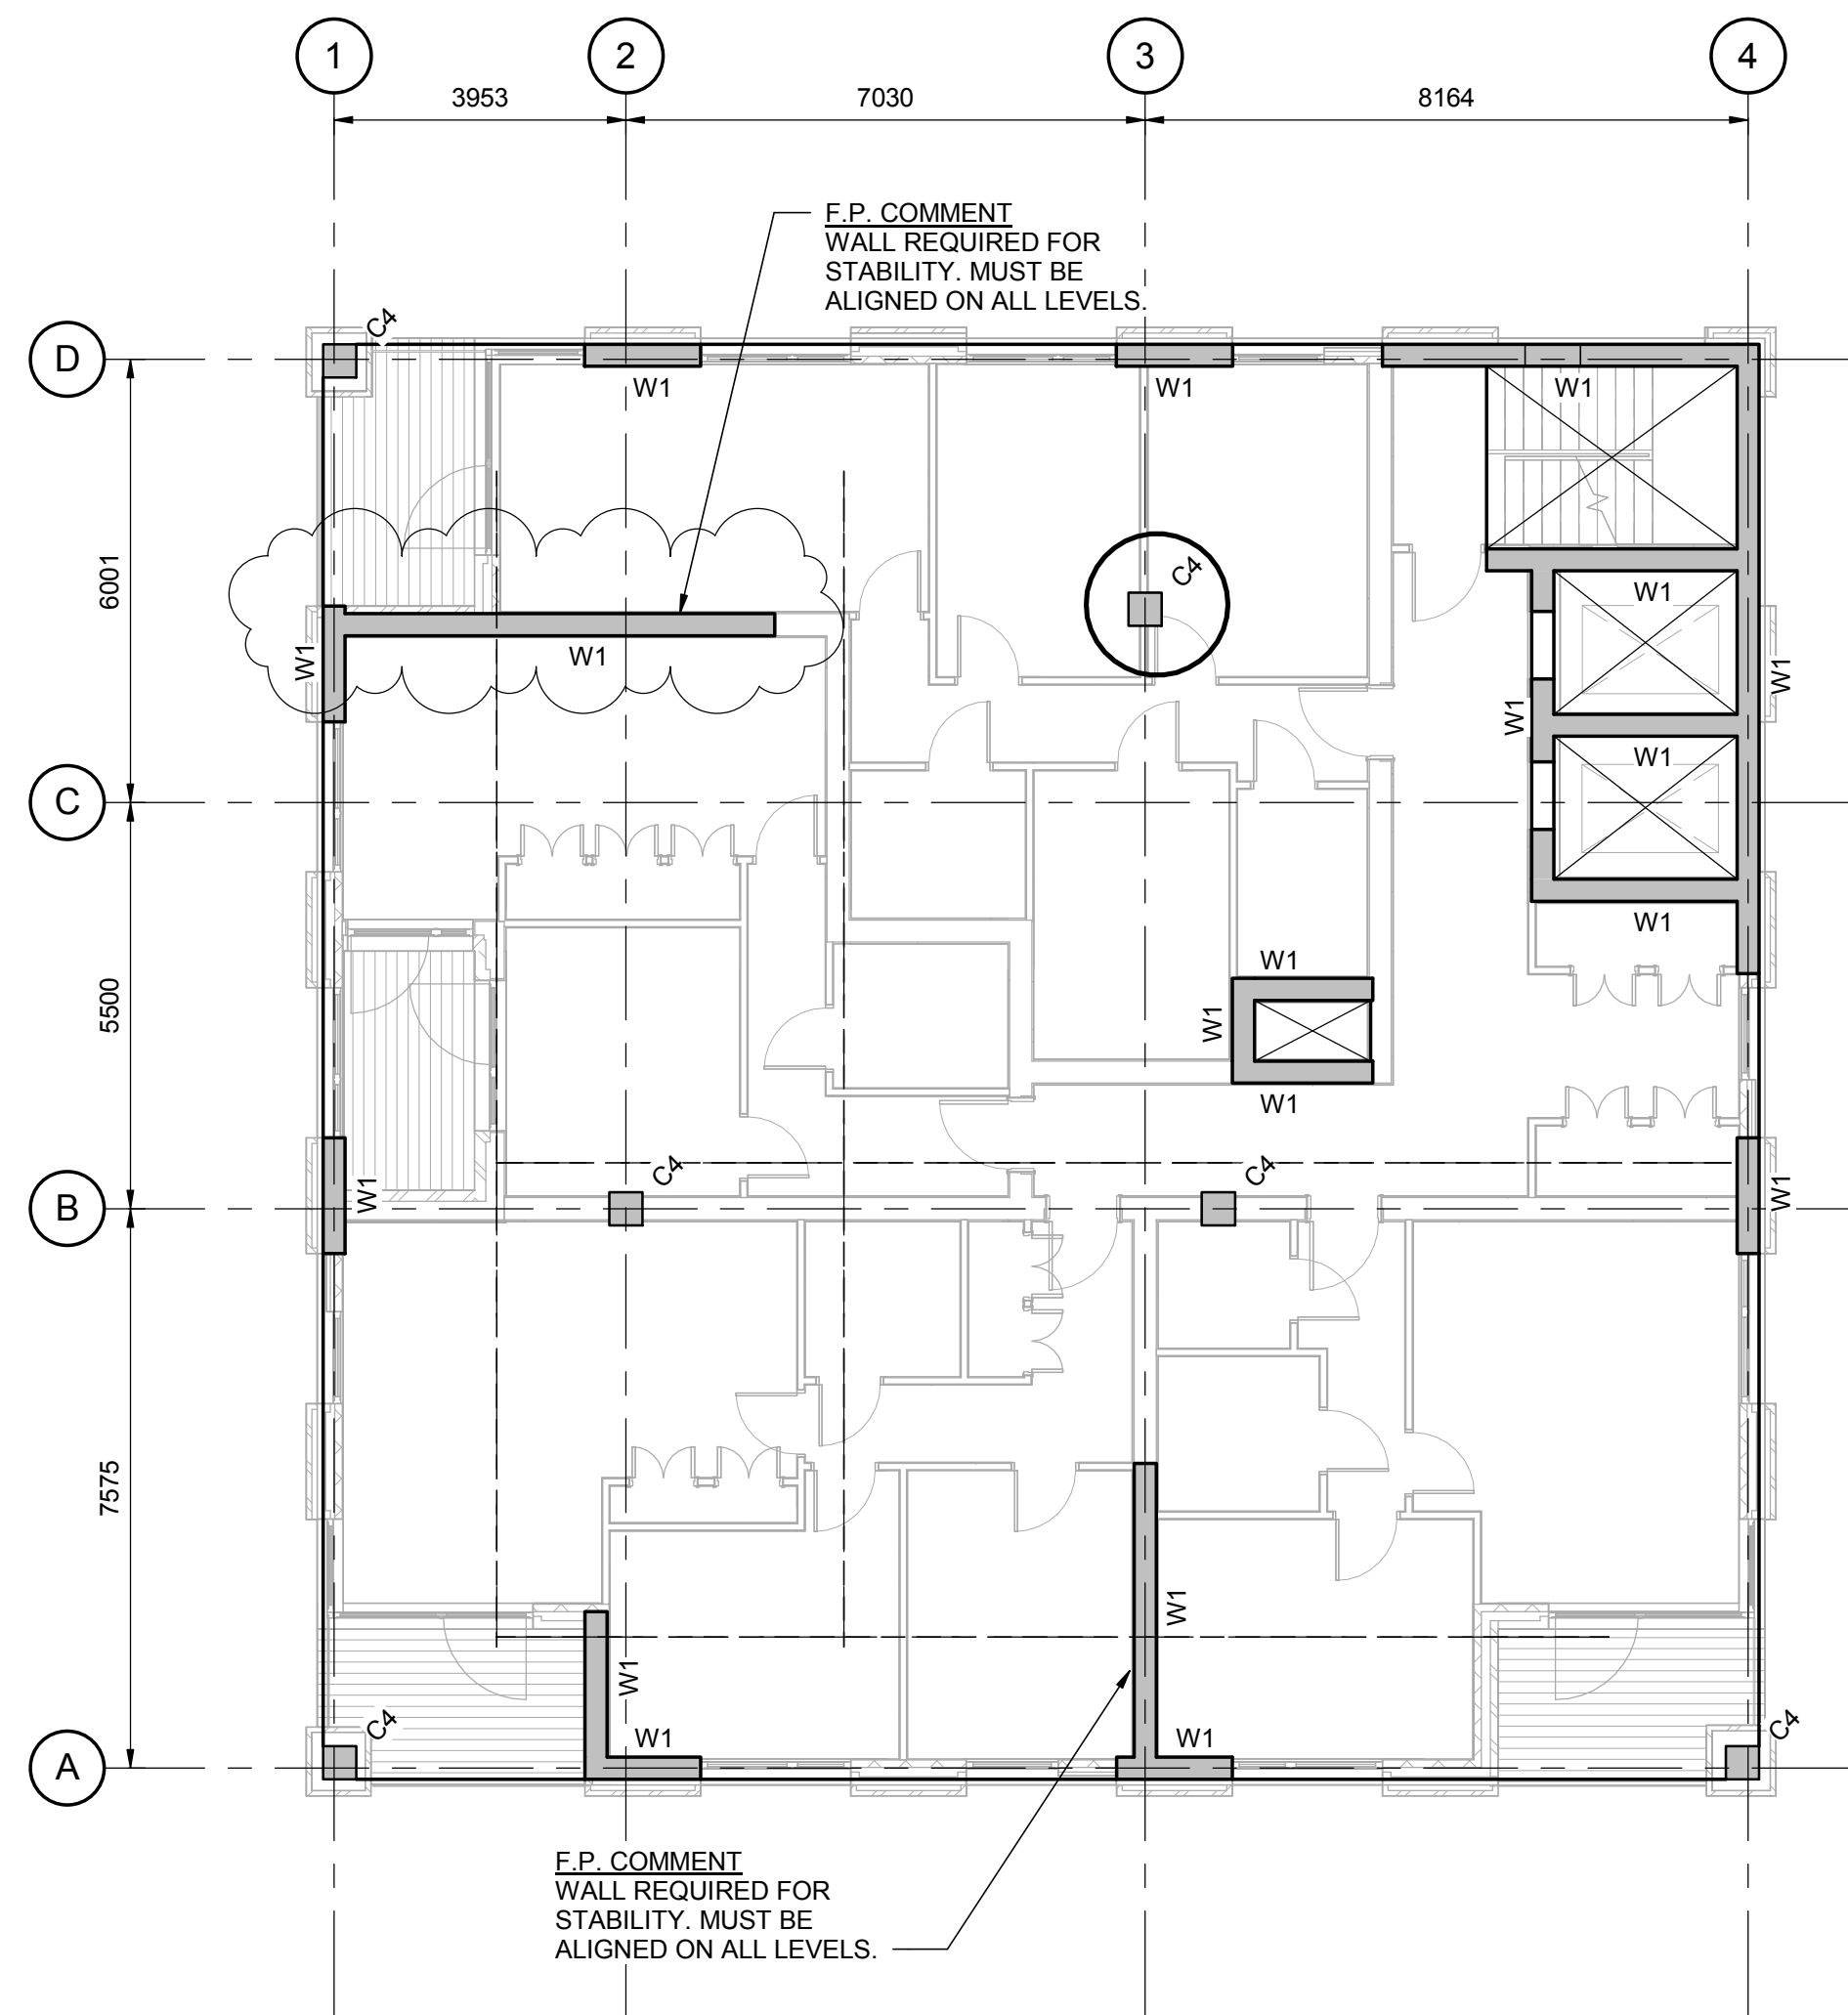

13TH FLOOR
SCALE 1 : 100

SLAB TO BE 275mm THICK RC SLAB

COLUMN SCHEDULE	
MARK	MEMBER
C1	650 x 650mm RC COLUMN
C2	600 x 600mm RC COLUMN
C3	500 x 500mm RC COLUMN
C4	450 x 450mm RC COLUMN


WALL SCHEDULE	
MARK	MEMBER
W1	300mm THK RC WALL

STEEL COLUMN SCHEDULE	
MARK	MEMBER
SC	STEEL COLUMN

MEMBER SCHEDULE	
MARK	MEMBER
B1	300 x450mm DEEP RC BEAM

STEEL BEAM SCHEDULE	
MARK	MEMBER
SB	STEEL BEAM

BRACING SCHEDULE	
MARK	MEMBER
VB	10 X150 VERTICAL CROSS BRACING

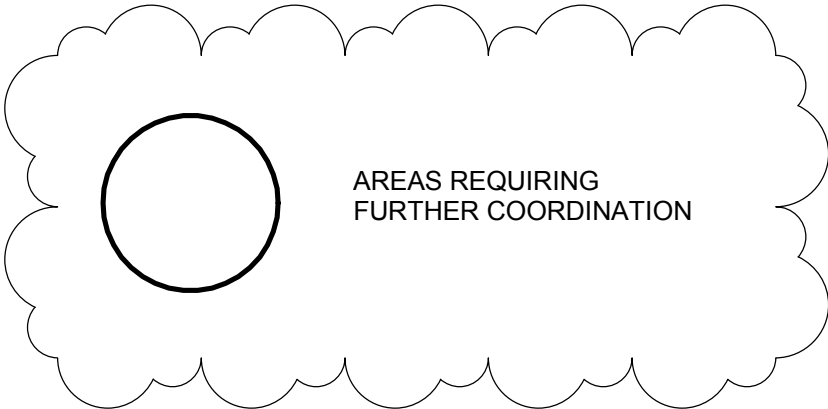

P2	09.10.17	STAIRS / WALLS AMENDED, NOTES ADDED	SF
P1	30.11.16	PRELIMINARY ISSUE	PD
Re	Date	Comment	By

Drawing Status	PRELIMINARY
----------------	-------------

This drawing may only be used for construction/manufacture if status is

CONSTRUCTION

London

Bradford

20 Britton Street, London, EC1M 5TX

tel: 020 7490 4353 fax: 020 7490 4354

e-mail: info@furnesspartnership.com

The Paper Hall, Anne Gate, Bradford, BD1 4EQ


tel: 01274 392092

e-mail: mail@furnesspartnership.com

Project CHOCOLATE FACTORY			
Drawing Title BLOCK B 13TH FLOOR PLAN			
Drawn P.D.	Date NOV 2016	Checked R.M.	Scale @ A1 As indicated
Drawing No. 4435(B)-S-014			Rev. P2




BRACING SCHEDULE	
MARK	MEMBER
VB	10 X150 VERTICAL CROSS BRACING

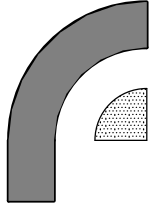P1	09.10.17	PRELIMINARY ISSUE		SE
Re	Date	Comment		By
V Drawing Status				
PRELIMINARY				
This drawing may only be used for construction/manufacture if status is				
CONSTRUCTION				
 Furness Partnership Consulting Structural/Civil Engineers ■ London 20 Britton Street, London, EC1M 5TX tel: 020 7490 4353 fax: 020 7490 4354 e-mail: info@furnesspartnership.com □ Bradford The Paper Hall, Anne Gate, Bradford, BD1 4EQ tel: 01274 385052 e-mail: mail@furnesspartnership.com				
Project				
CHOCOLATE FACTORY				
Drawing Title				
BLOCK B 14TH FLOOR PLAN				
Drawn	Date	Checked	Scale @ A1	
A.R.	MAY '17	R.M.	1 : 100	
Drawing No.			Rev.	
4435(B)-S-015			P1	




BRACING SCHEDULE	
MARK	MEMBER
VB	10 X150 VERTICAL CROSS BRACING

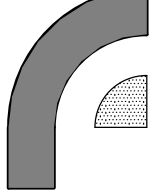P1	09.10.17	PRELIMINARY ISSUE		SF
Re	Date	Comment		By
Drawing Status PRELIMINARY				
This drawing may only be used for construction/manufacture if status is CONSTRUCTION				
 Furness Partnership Consulting Structural/Civil Engineers ☒ London 20 Britton Street, London, EC1M 5TX tel: 020 7490 4353 fax: 020 7490 4354 e-mail: info@furnesspartnership.com ☐ Bradford The Paper Hall, Anne Gate, Bradford, BD1 4EQ tel: 01274 392092 e-mail: mail@furnesspartnership.com				
Project				
CHOCOLATE FACTORY				
Drawing Title				
BLOCK B				
15TH FLOOR PLAN				
Drawing				
Drawn	Date	Checked	Scale @ A1	
A.R.	MAY '17	R.M.	1 : 100	
Drawing No.			Rev.	
4435(B)-S-016			P1	



BRACING SCHEDULE	
MARK	MEMBER
VB	10 X150 VERTICAL CROSS BRACING

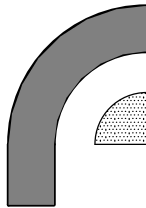P2	09 10 17	PRELIMINARY ISSUE		SF
P1	30.11.16	PRELIMINARY ISSUE		PD
Re	Date	Comment		By
Drawing Status PRELIMINARY				
This drawing may only be used for construction/manufacture if status is CONSTRUCTION				
 Furness Partnership Consulting Structural/Civil Engineers ■ London 20 Britton Street, London, EC1M 3TX tel: 020 7490 4355 fax: 020 7490 4354 e-mail: info@furnesspartnership.com □ Bradford The Paper Hall, Anne Gate, Bradford, BD1 4EQ tel: 01274 382092 e-mail: mail@furnesspartnership.com				
Project CHOCOLATE FACTORY				
Drawing Title BLOCK B ROOF LEVEL PLAN				
Drawn	Date	Checked	Scale @ A1	
P.D.	NOV 2016	R.M.	1 : 100	
Drawing No.			Rev.	
4435(B)-S-017			P2	




CONSTRUCTION

Furness Partnership
Consulting Structural/Civil Engineers




■ London 20 Britton Street, London, EC1M 5TX
tel: 020 7490 4353 fax: 020 7490 4354
e-mail: info@furnesspartnership.com

□ Bradford The Paper Hall, Anne Gate, Bradford, BD1 4EQ
tel: 01274 392092
e-mail: mail@furnesspartnership.com

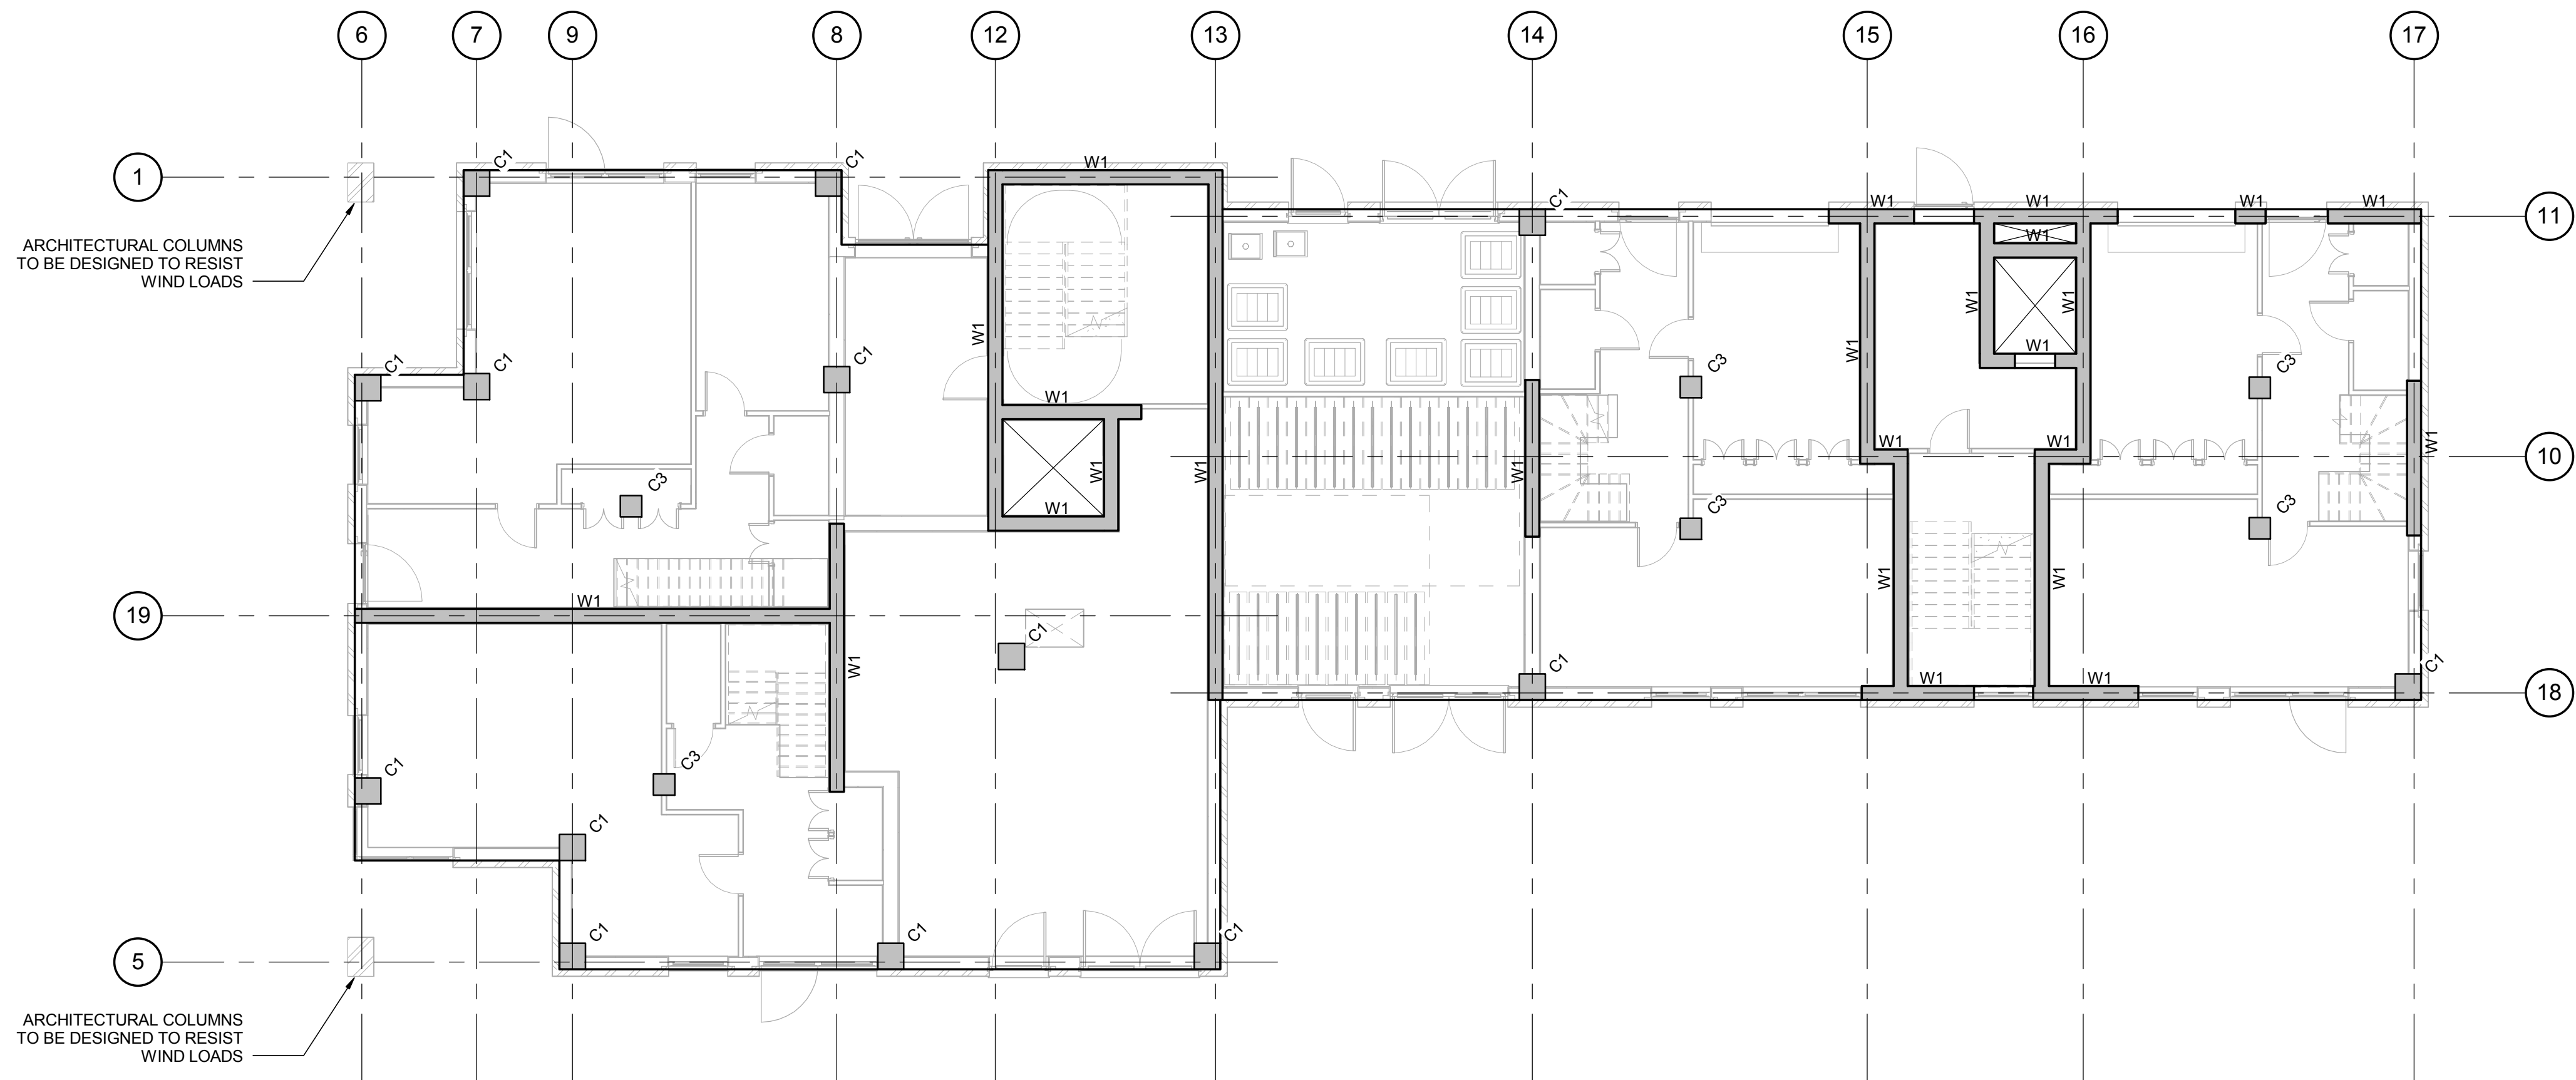

GROUND FLOOR PLAN
SCALE 1 : 100

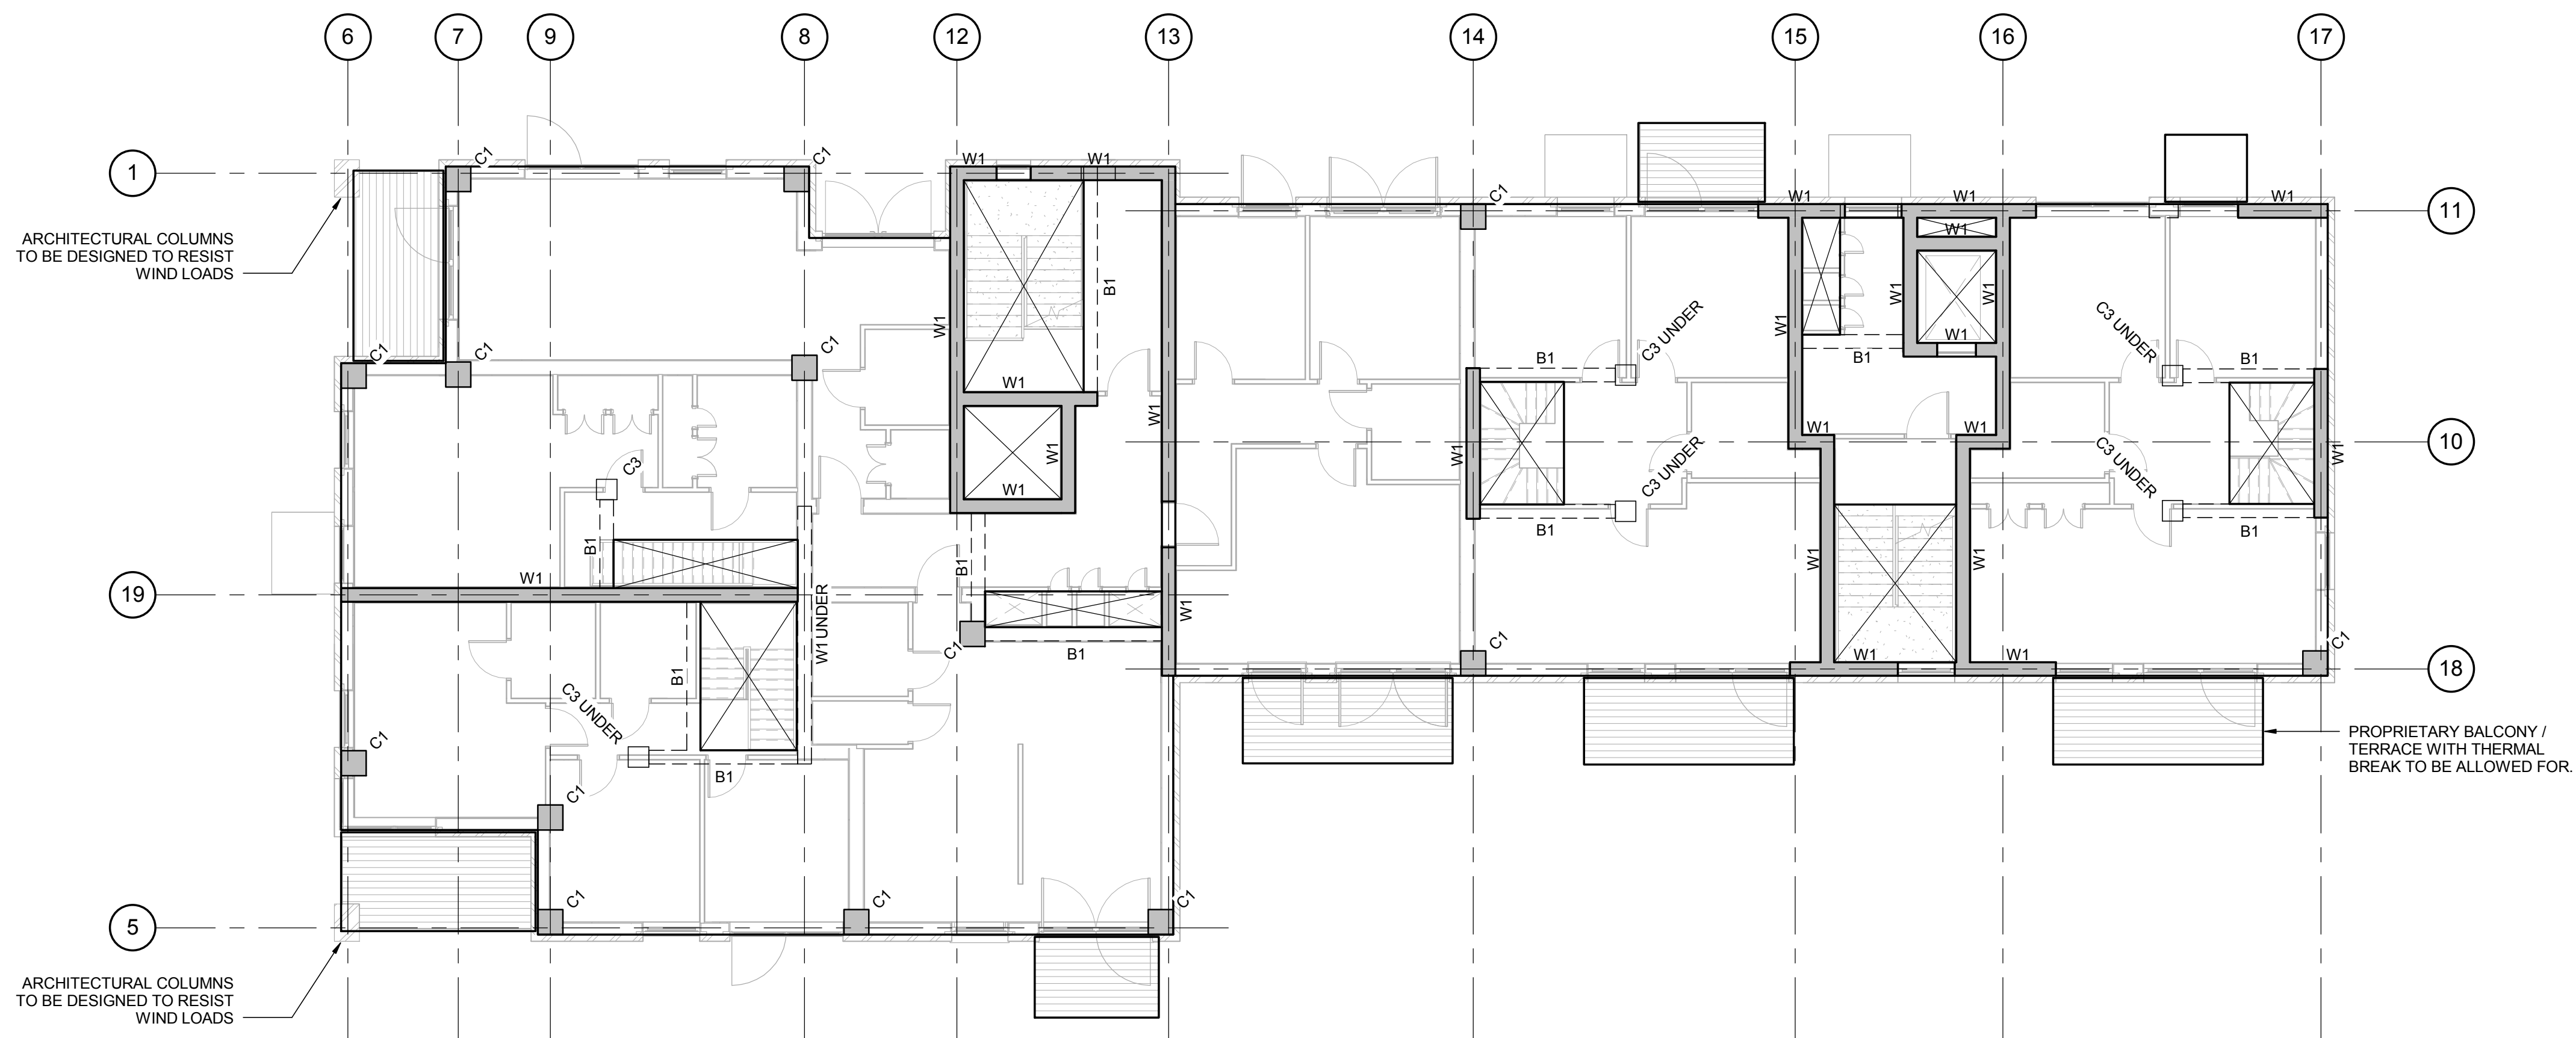

1ST FLOOR PLAN
SCALE 1 : 100

GENERAL NOTES

1. REFER TO DRAWING XXXX-F-000 FOR GENERAL NOTES

COLUMN SCHEDULE	
MARK	MEMBER
C1	550 x 550mm R.C. COLUMN
C2	500 x 500mm R.C. COLUMN
C3	450 x 450mm R.C. COLUMN
C4	STEEL COLUMN

MEMBER SCHEDULE	
MARK	MEMBER
B1	300 x 450 DEEP R.C. BEAM
B2	STEEL BEAM

WALL SCHEDULE	
Type Mark	Type
W1	300mm THICK R.C. WALL

ALL SLABS TO BE 275mm THICK U.N.O.

A	??/??/12	DESCRIPTION	??
Rev	Date	Comment	By

Drawing Status: **PRELIMINARY**

This drawing may only be used for construction/manufacture if status is CONSTRUCTION

Furness Partnership
Consulting Structural/Civil Engineers

London 20 Britton Street, London, EC1M 5TX
tel: 020 7490 4353 fax: 020 7490 4354
e-mail: info@furnesspartnership.com
Bradford The Paper Hall, Anne Gate, Bradford, BD1 4EQ
tel: 01274 392092
e-mail: mail@furnesspartnership.com

Project: **CHOCOLATE FACTORY**

Drawing Title: **BLOCK D1**
GROUND AND 1ST FLOOR PLAN

Drawn	Date	Checked	Scale @ A1
A.R.	MAY '17	R.M.	1 : 100


Drawing No.	Rev.
4435(D1)-S-001	A




Drawing No.	Rev.
4435(D1)-S-002	A



1. REFER TO DRAWING XXXX-F-000 FOR GENERAL NOTES

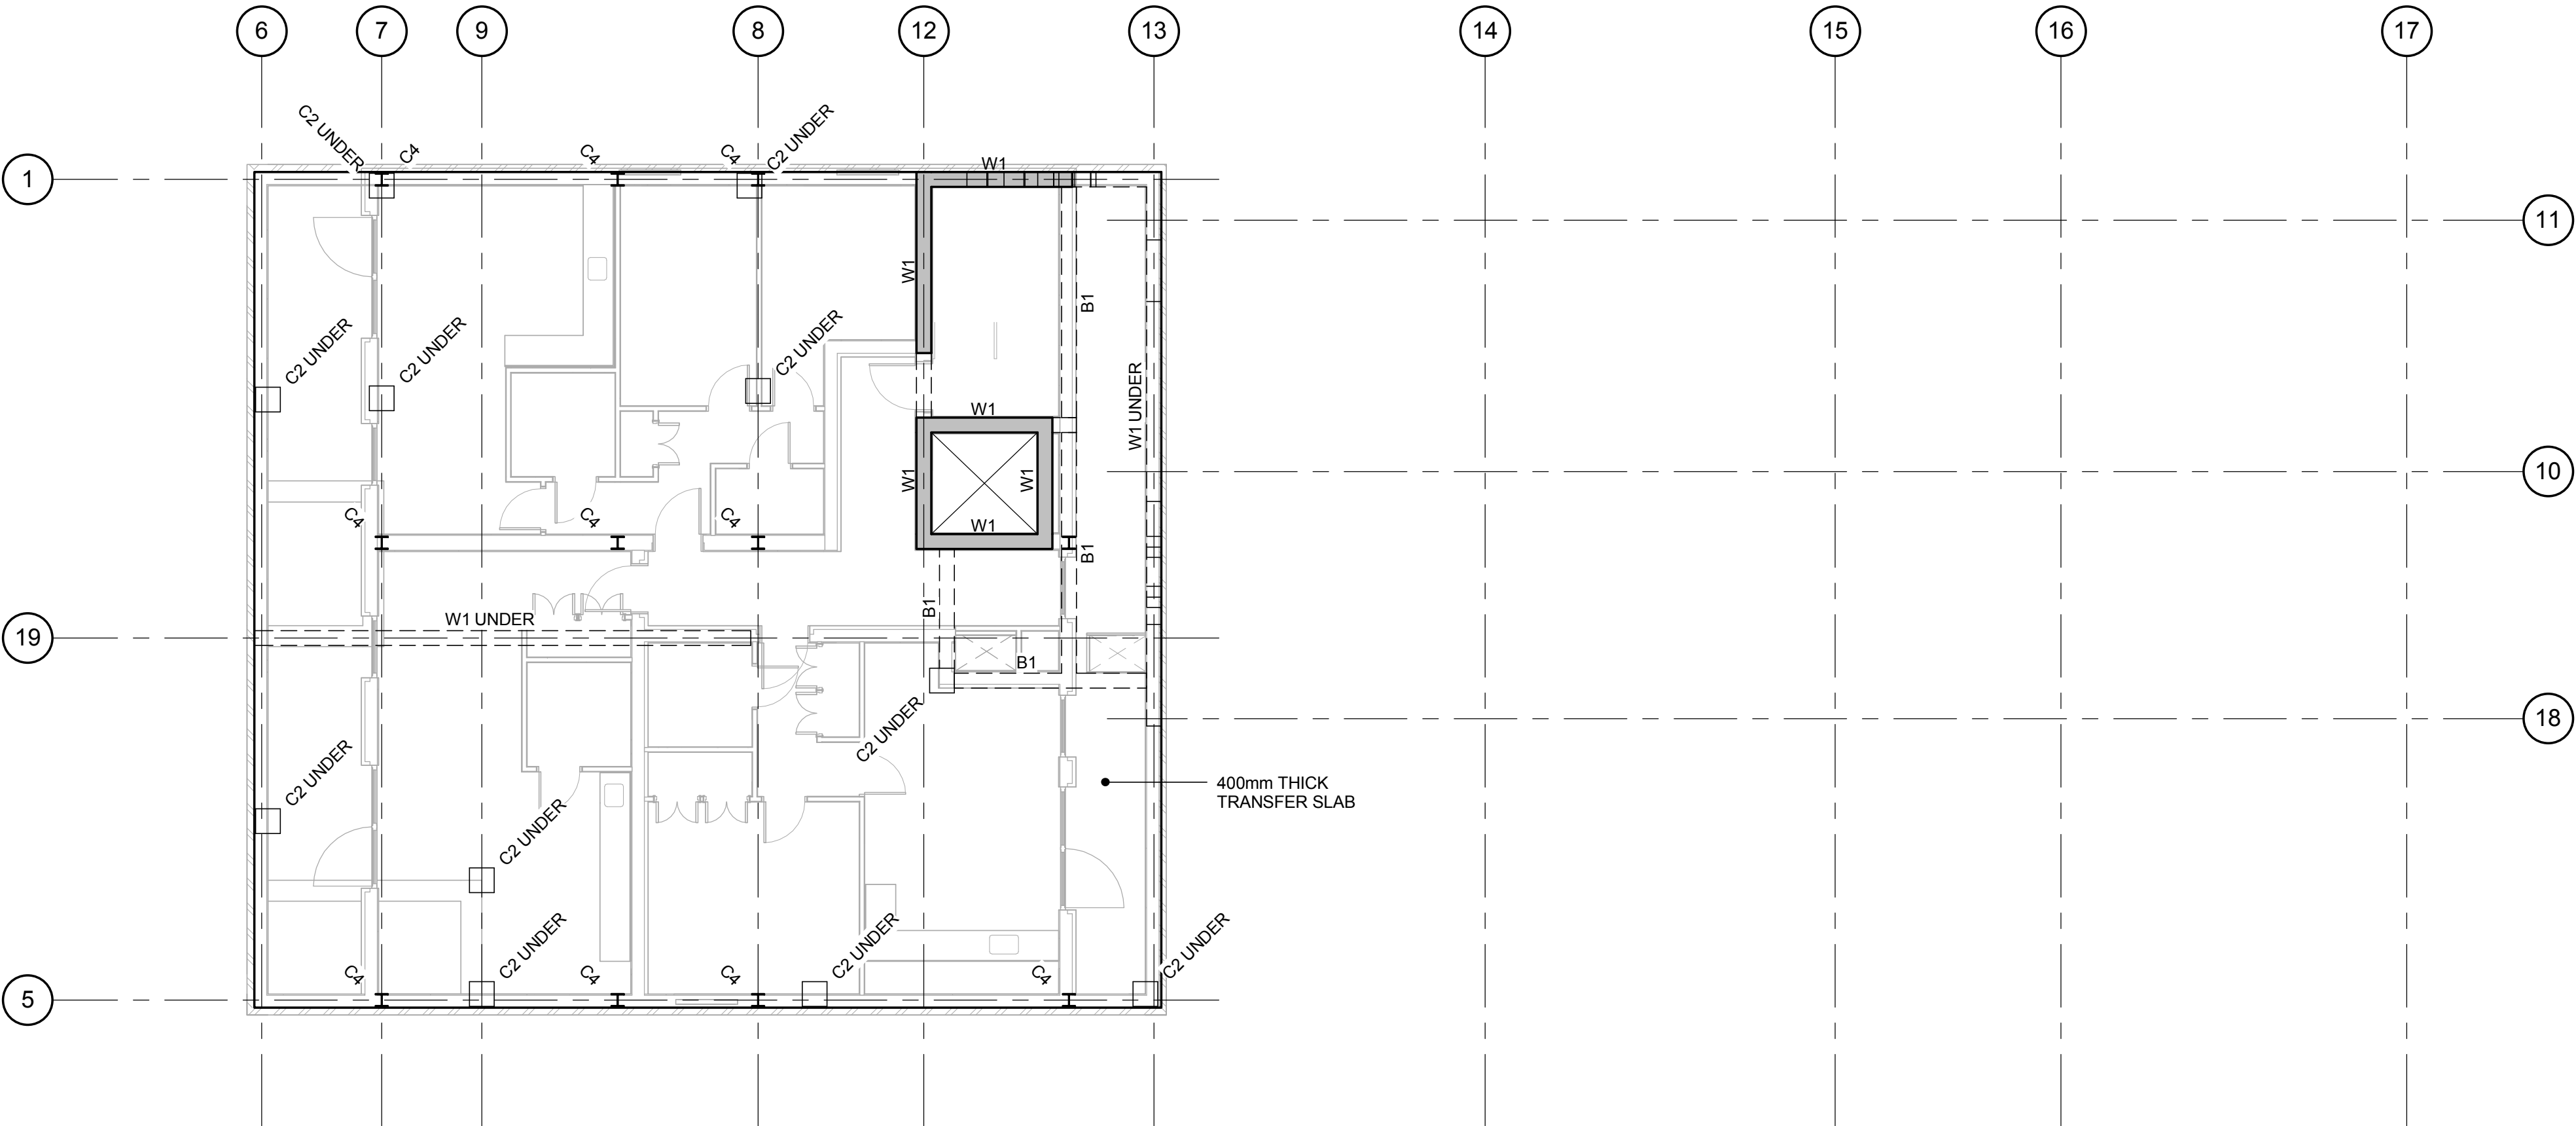

6TH FLOOR PLAN
SCALE 1 : 100

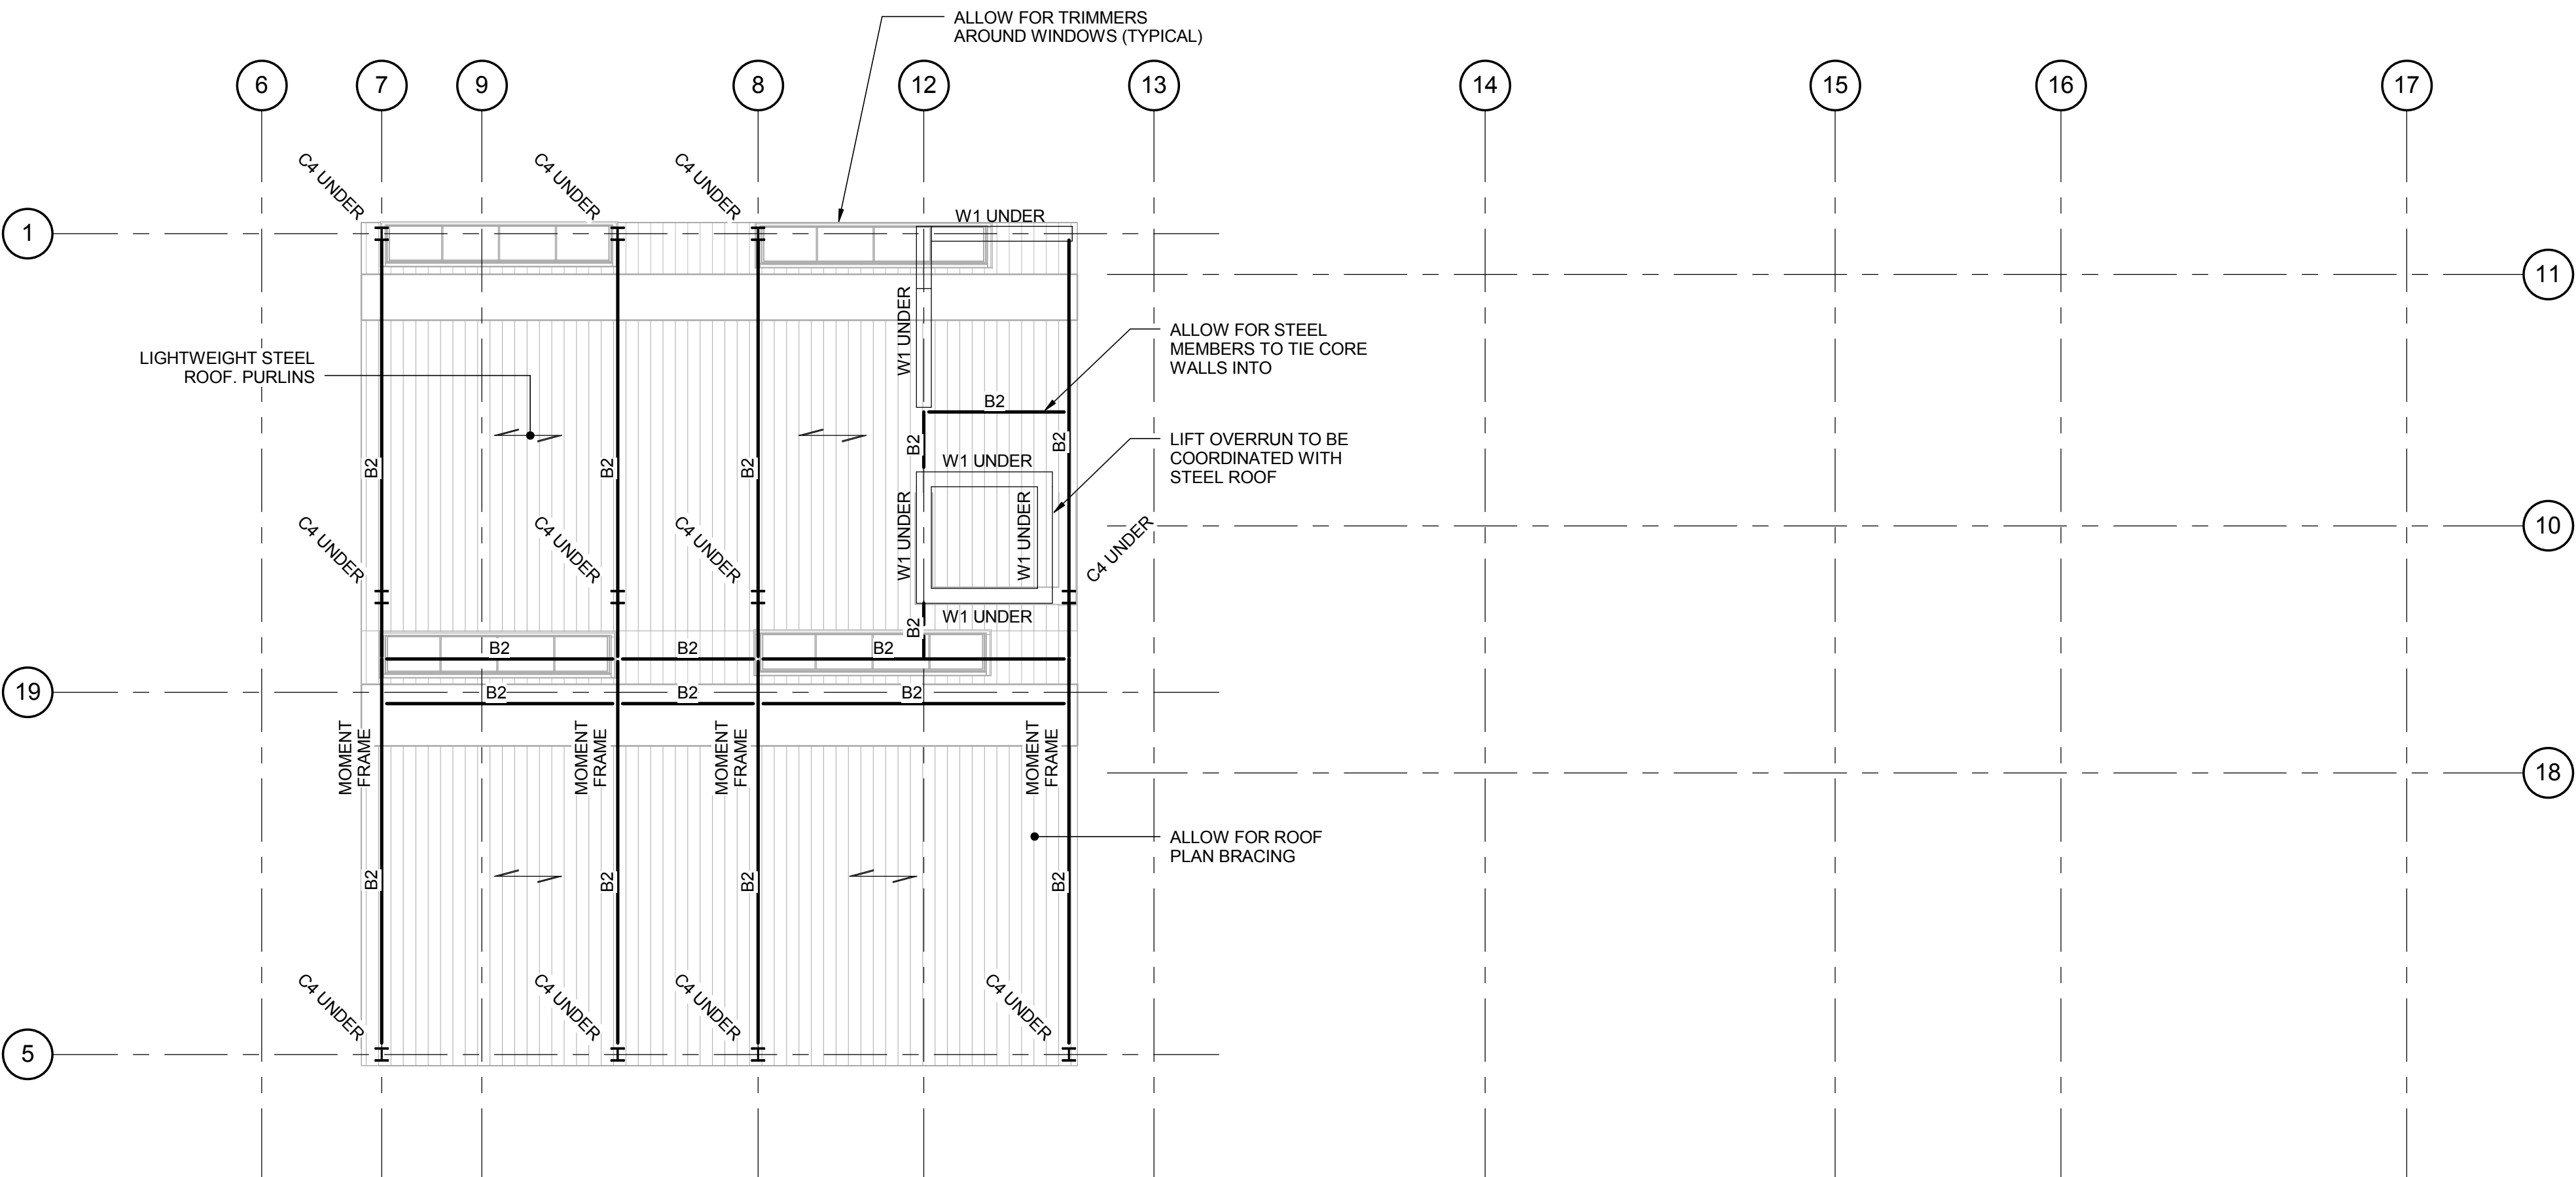

ROOF PLAN
SCALE 1 : 100

ROOF TOP EXTENSION TO BE FORMED USING STEEL FRAME INCLUDING VERTICAL BRACING AND ROOF BRACING. ROOF DETAILS TO BE AGREED WITH ARCHITECT.

GENERAL NOTES

1. REFER TO DRAWING XXXX-F-000 FOR GENERAL NOTES

COLUMN SCHEDULE	
MARK	MEMBER
C1	550 x 550mm R.C. COLUMN
C2	500 x 500mm R.C. COLUMN
C3	450 x 450mm R.C. COLUMN
C4	STEEL COLUMN

MEMBER SCHEDULE	
MARK	MEMBER
B1	300 x 450 DEEP R.C. BEAM
B2	STEEL BEAM

WALL SCHEDULE	
Type Mark	Type
W1	300mm THICK R.C. WALL

ALL SLABS TO BE 275mm THICK U.N.O.

A	??/??/12	DESCRIPTION	??
Rev	Date	Comment	By

Drawing Status PRELIMINARY

This drawing may only be used for construction/manufacture if status is CONSTRUCTION

Furness Partnership
Consulting Structural/Civil Engineers

London 20 Britton Street, London, EC1M 5TX
tel: 020 7490 4353 fax: 020 7490 4354
e-mail: info@furnesspartnership.com
Bradford The Paper Hall, Anne Gate, Bradford, BD1 4EQ
tel: 01274 392092
e-mail: mail@furnesspartnership.com


Project

CHOCOLATE FACTORY

Drawing Title
BLOCK D1
6TH FLOOR AND ROOF PLAN

Drawn	Date	Checked	Scale @ A1
A.R.	MAY '17	R.M.	1 : 100

Drawing No.	Rev.
4435(D1)-S-004	A

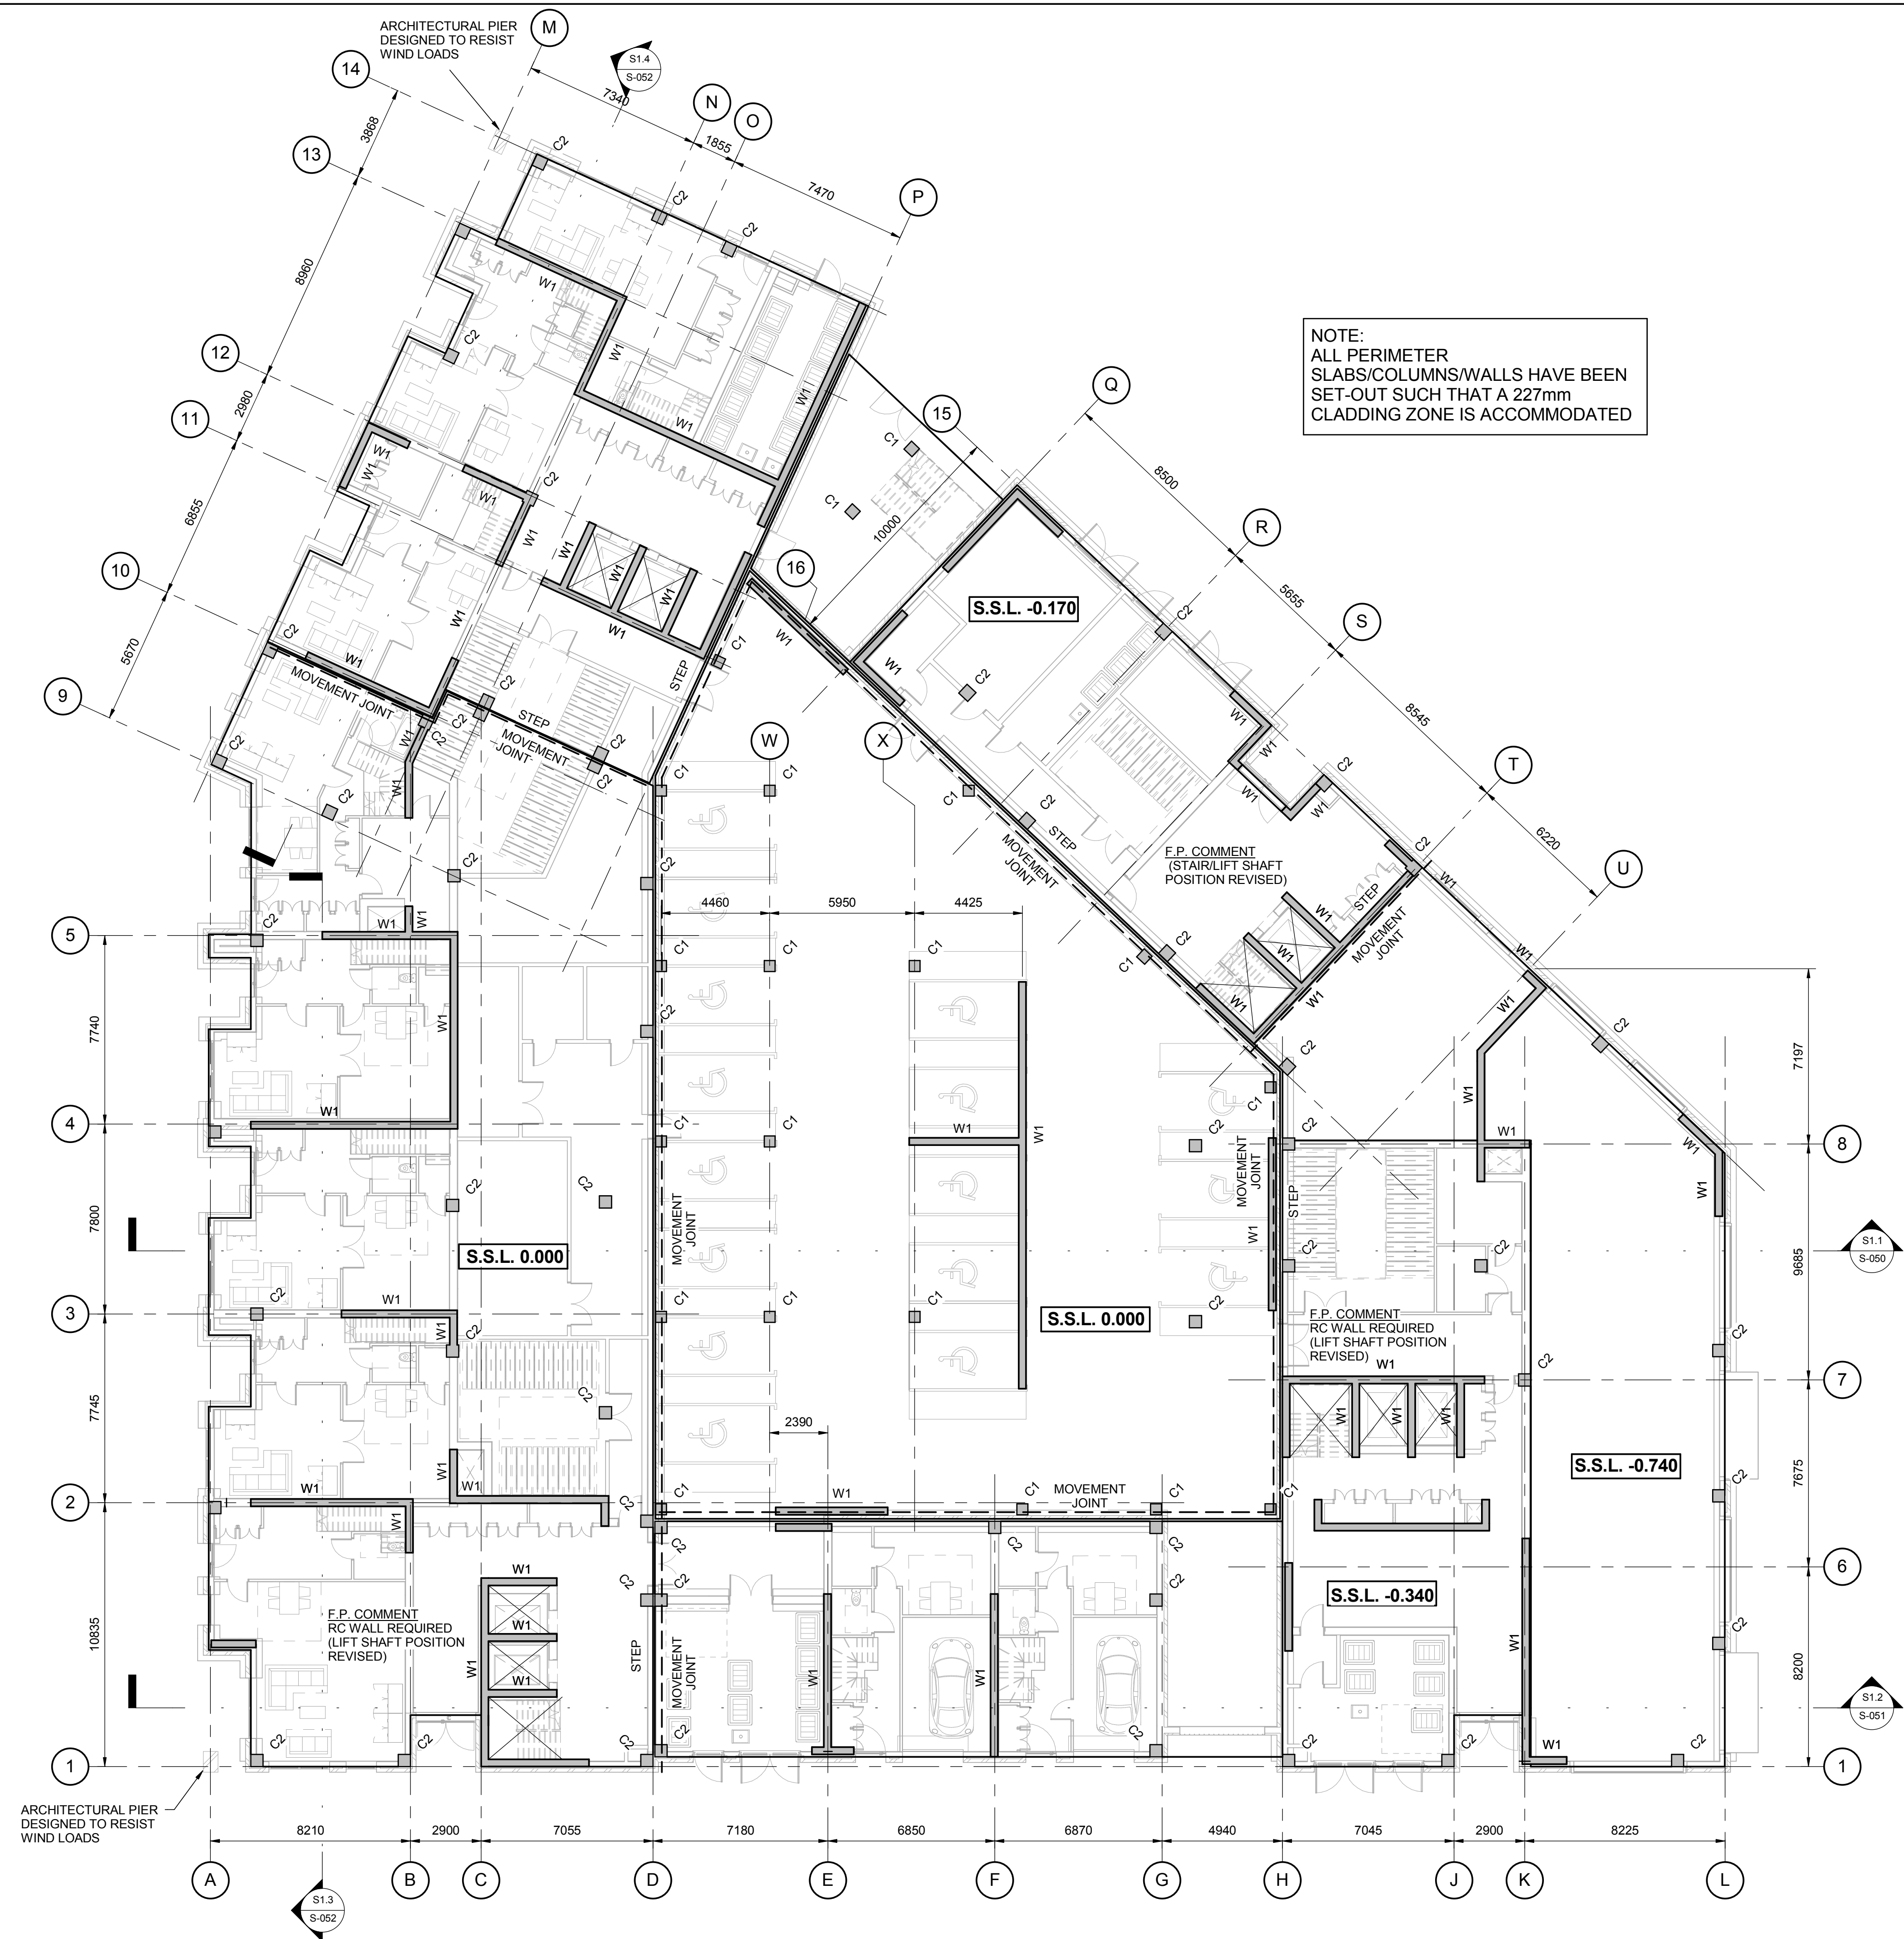

GENERAL NOTES

1. REFER TO DRAWING 4435-S-000 FOR GENERAL NOTES

COLUMN SCHEDULE

MARK	MEMBER
C1	450 x 450mm RC COLUMN
C2	500 x 500mm RC COLUMN

WALL SCHEDULE

MARK	TYPE
W1	300mm THK RC WALL

SLAB SCHEDULE

TYPE
275 THICK RC SLAB

P2	01.12.16	PRELIMINARY ISSUE	PD
P1	28.10.16	PERLIMINARY ISSUE	AR
Rev	Date	Comment	By

Drawing Status

PRELIMINARY

This drawing may only be used for construction/manufacture if status is CONSTRUCTION

Furness Partnership
Consulting Structural/Civil Engineers


London 20 Britton Street, London, EC1M 5TX
tel: 020 7490 4353 fax: 020 7490 4354
e-mail: info@furnesspartnership.com
Bradford The Paper Hall, Anne Gate, Bradford, BD1 4EQ
tel: 01274 392092
e-mail: mail@furnesspartnership.com

Project
CHOCOLATE FACTORY

Drawing Title
**BLOCK E
GROUND FLOOR**

Drawn P.D.	Date SEP 2016	Checked H.S.	Scale @ A1 1 : 150
----------------------	-------------------------	------------------------	------------------------------

Drawing No. 4435(E)-S-010	Rev. P2
-------------------------------------	-------------------

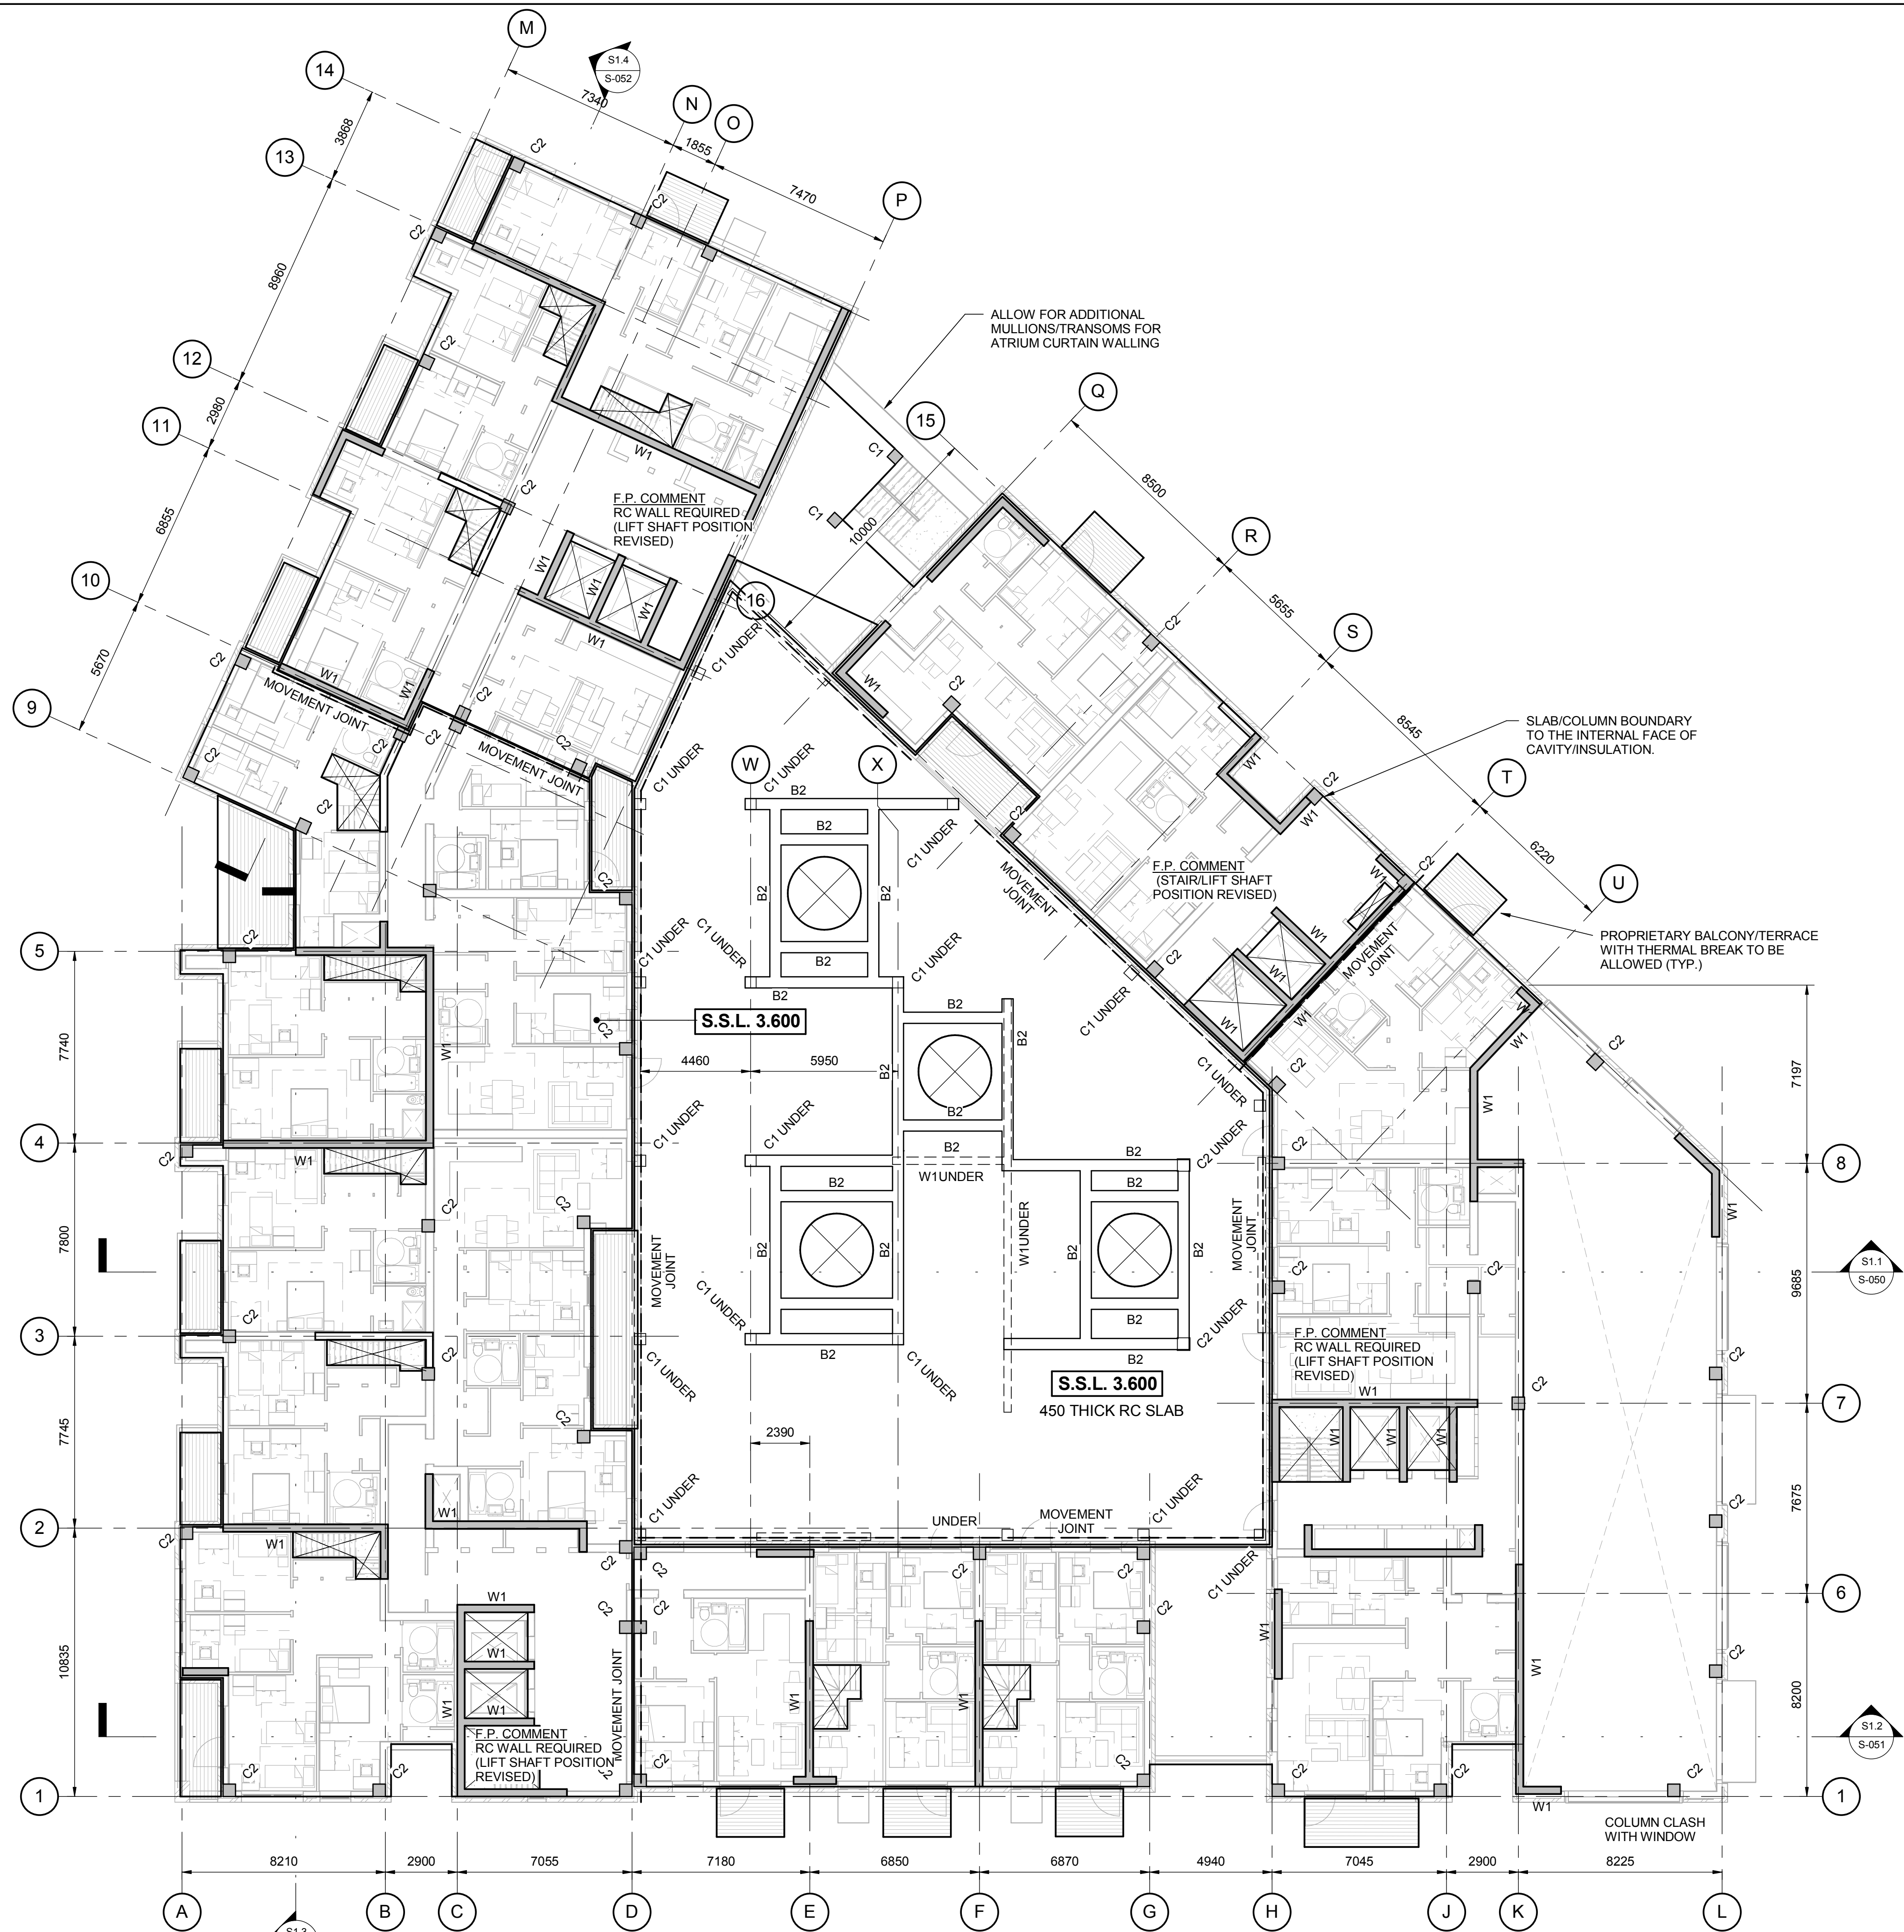

1ST FLOOR PLAN
SCALE 1 : 150

GENERAL NOTES

1. REFER TO DRAWING 4435-S-000 FOR GENERAL NOTES

COLUMN SCHEDULE

MARK	MEMBER
C1	450 x 450mm RC COLUMN
C2	500 x 500mm RC COLUMN

WALL SCHEDULE

MARK	TYPE
W1	300mm THK RC WALL

SLAB SCHEDULE

TYPE
275 THICK RC SLAB (TYP. U.N.O.)

NOTE:
ALL PERIMETER
SLABS/COLUMNS/WALLS HAVE BEEN
SET-OUT SUCH THAT A 227mm
CLADDING ZONE IS ACCOMMODATED

VENTS FOR CARPARK VOIDS
POSITIONED TO SUIT STRUCTURAL
LAYOUT. INCREASING THE NUMBER
AND DECREASING THE SIZE OF THE
VOIDS WOULD RESULT IN SMALLER
UPSTAND BEAMS.

P2	01.12.16	PRELIMINARY ISSUE	PD
P1	28.10.16	PERLIMINARY ISSUE	AR
Rev	Date	Comment	By

Drawing Status: **PRELIMINARY**

This drawing may only be used for construction/manufacture if status is CONSTRUCTION

Furness Partnership
Consulting Structural/Civil Engineers


London 20 Britton Street, London, EC1M 5TX
tel: 020 7490 4353 fax: 020 7490 4354
e-mail: info@furnesspartnership.com
Bradford The Paper Hall, Acne Gate, Bradford, BD1 4EQ
tel: 01274 392092
e-mail: mail@furnesspartnership.com

Project: **CHOCOLATE FACTORY**

Drawing Title: **BLOCK E
1ST FLOOR**

Drawn P.D.	Date SEP 2016	Checked H.S.	Scale @ A1 1 : 150
----------------------	-------------------------	------------------------	------------------------------

Drawing No. 4435(E)-S-011	Rev. P2
-------------------------------------	-------------------

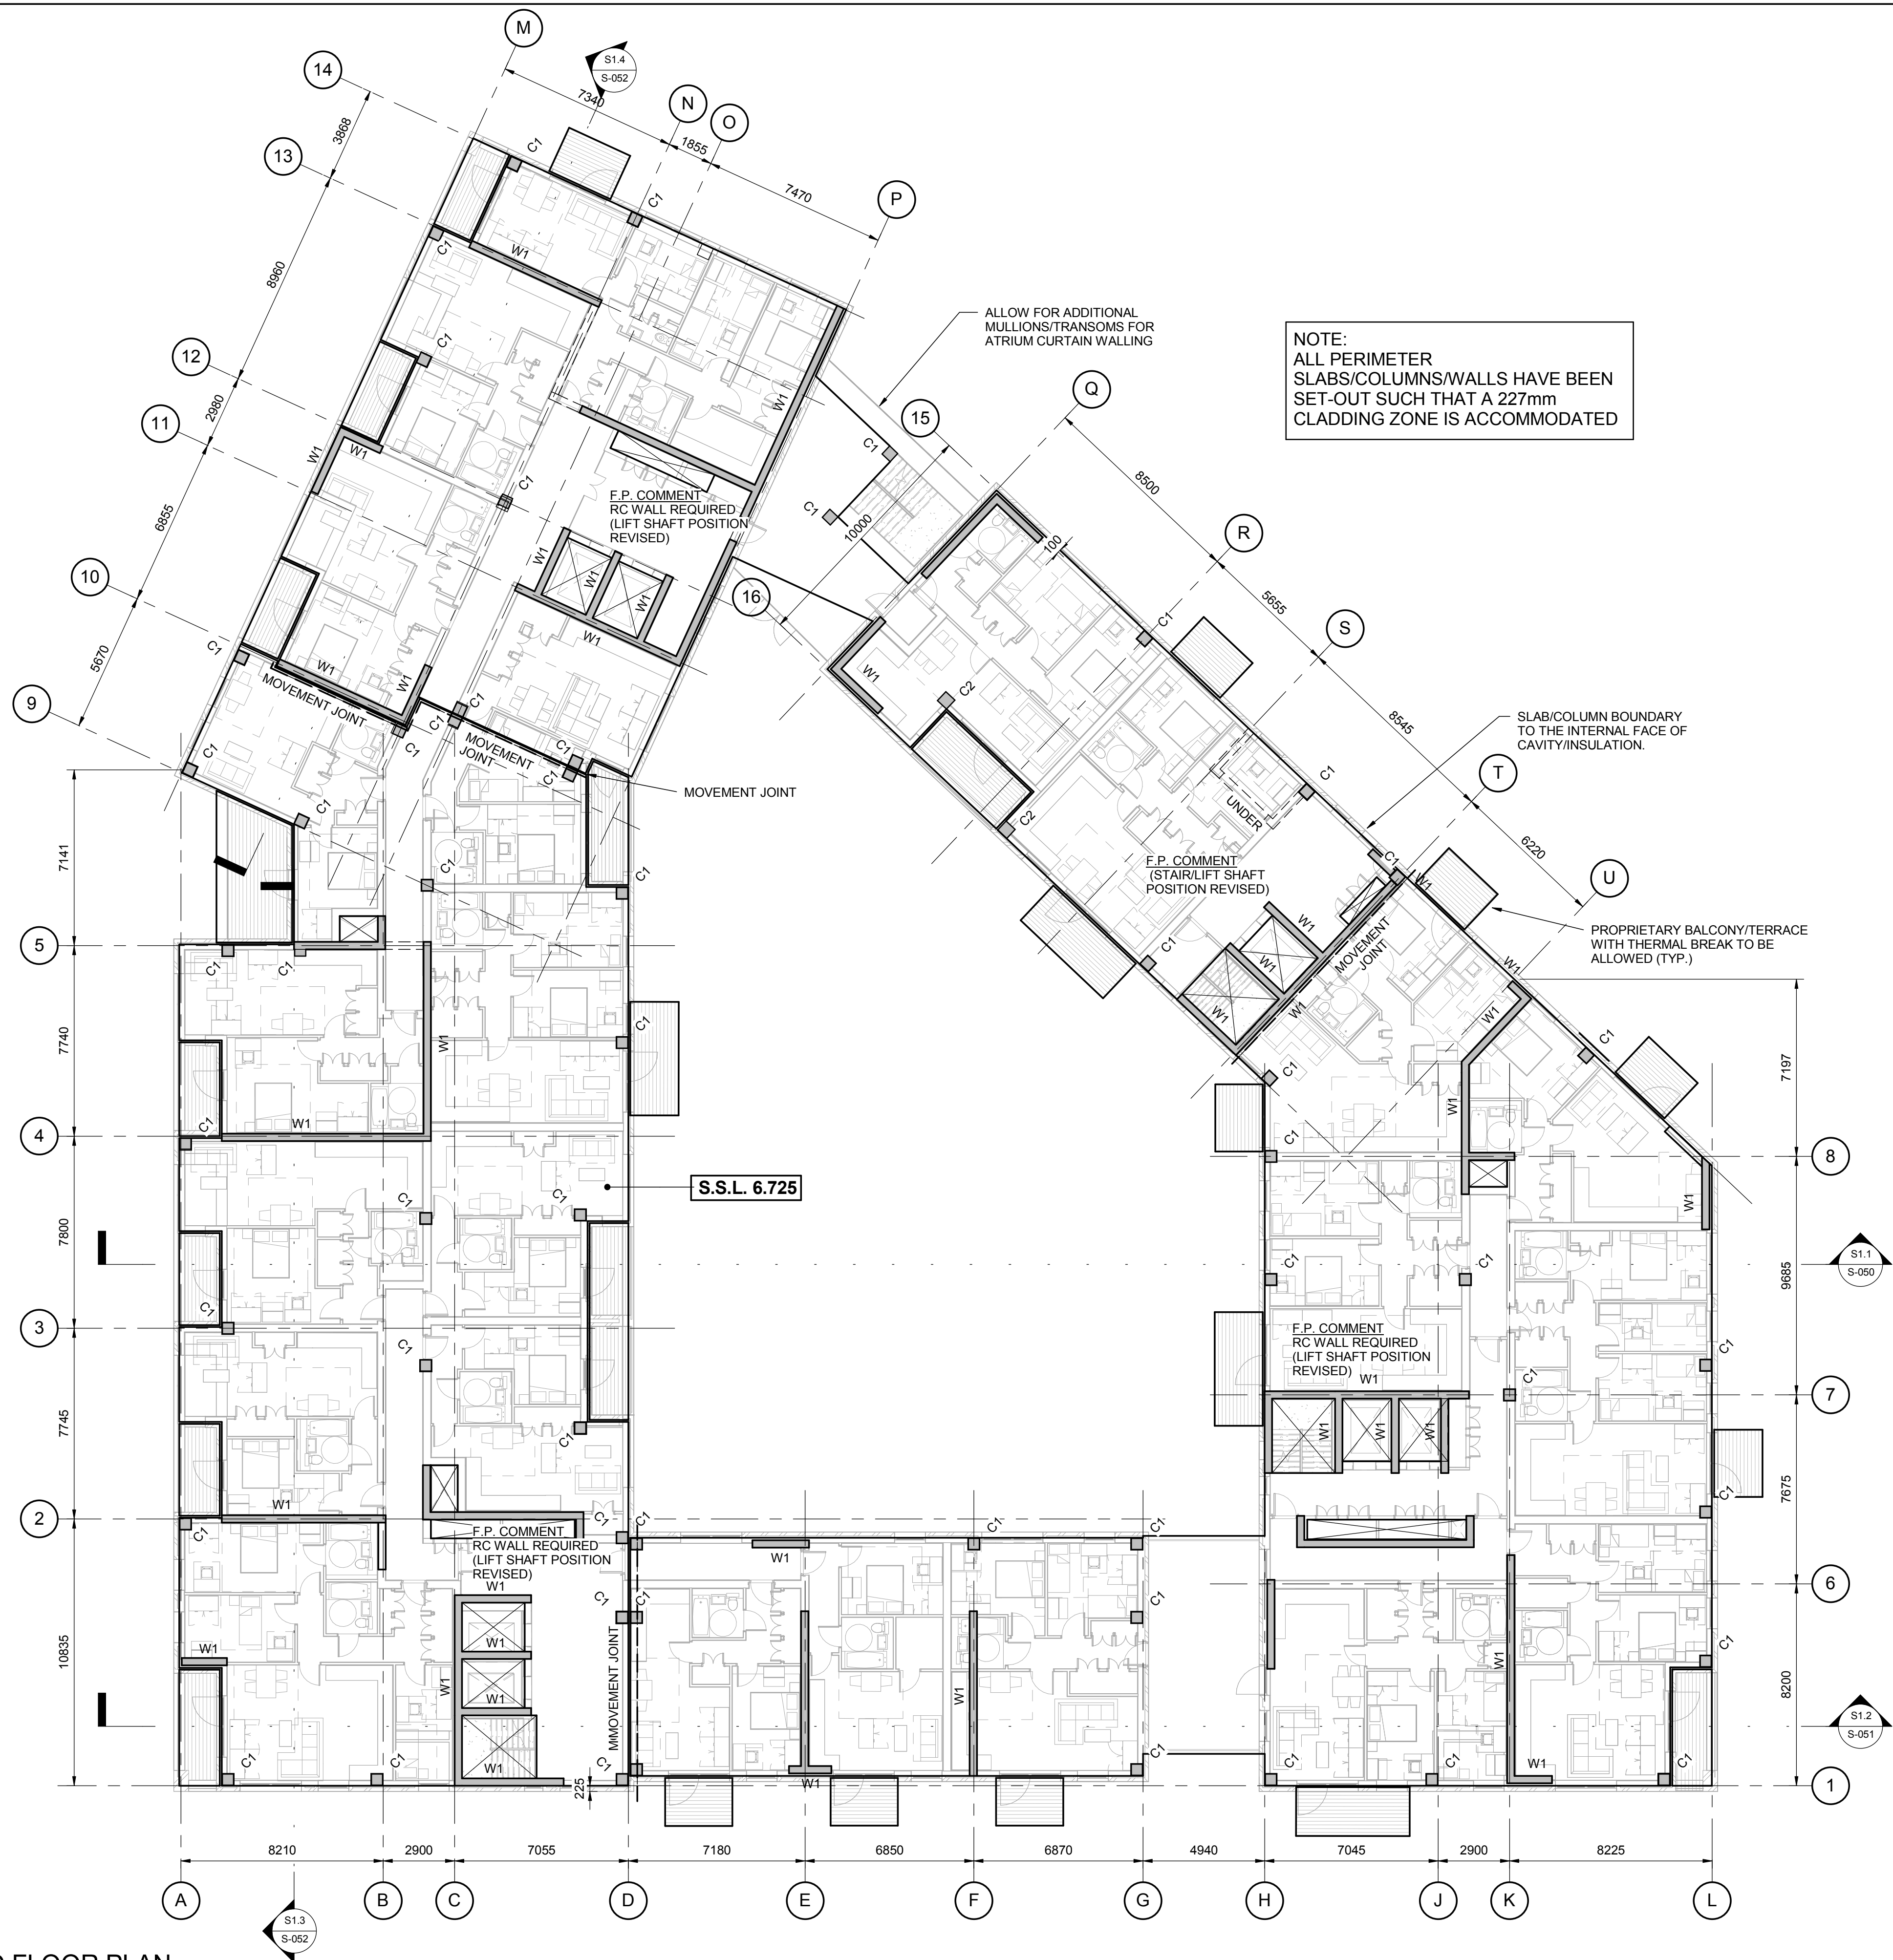

2ND FLOOR PLAN
SCALE 1 : 150

GENERAL NOTES

1. REFER TO DRAWING 4435-S-000 FOR GENERAL NOTES

COLUMN SCHEDULE

MARK	MEMBER
C1	450 x 450mm RC COLUMN
C2	500 x 500mm RC COLUMN

WALL SCHEDULE

MARK	TYPE
W1	300mm THK RC WALL

SLAB SCHEDULE

TYPE
275 THICK RC SLAB

P2	01.12.16	PRELIMINARY ISSUE	PD
P1	28.10.16	PERLIMINARY ISSUE	AR
Rev	Date	Comment	By

Drawing Status: PRELIMINARY

This drawing may only be used for construction/manufacture if status is CONSTRUCTION

Furness Partnership
Consulting Structural/Civil Engineers


London 20 Britton Street, London, EC1M 5TX
tel: 020 7490 4353 fax: 020 7490 4354
e-mail: info@furnesspartnership.com
Bradford The Paper Hall, Acne Gate, Bradford, BD1 4EQ
tel: 01274 362092
e-mail: mail@furnesspartnership.com

Project: CHOCOLATE FACTORY

Drawing Title: BLOCK E
2ND FLOOR

Drawn P.D.	Date OCT 2016	Checked H.S.	Scale @ A1 1 : 150
---------------	------------------	-----------------	-----------------------

Drawing No. 4435(E)-S-012	Rev. P2
------------------------------	------------

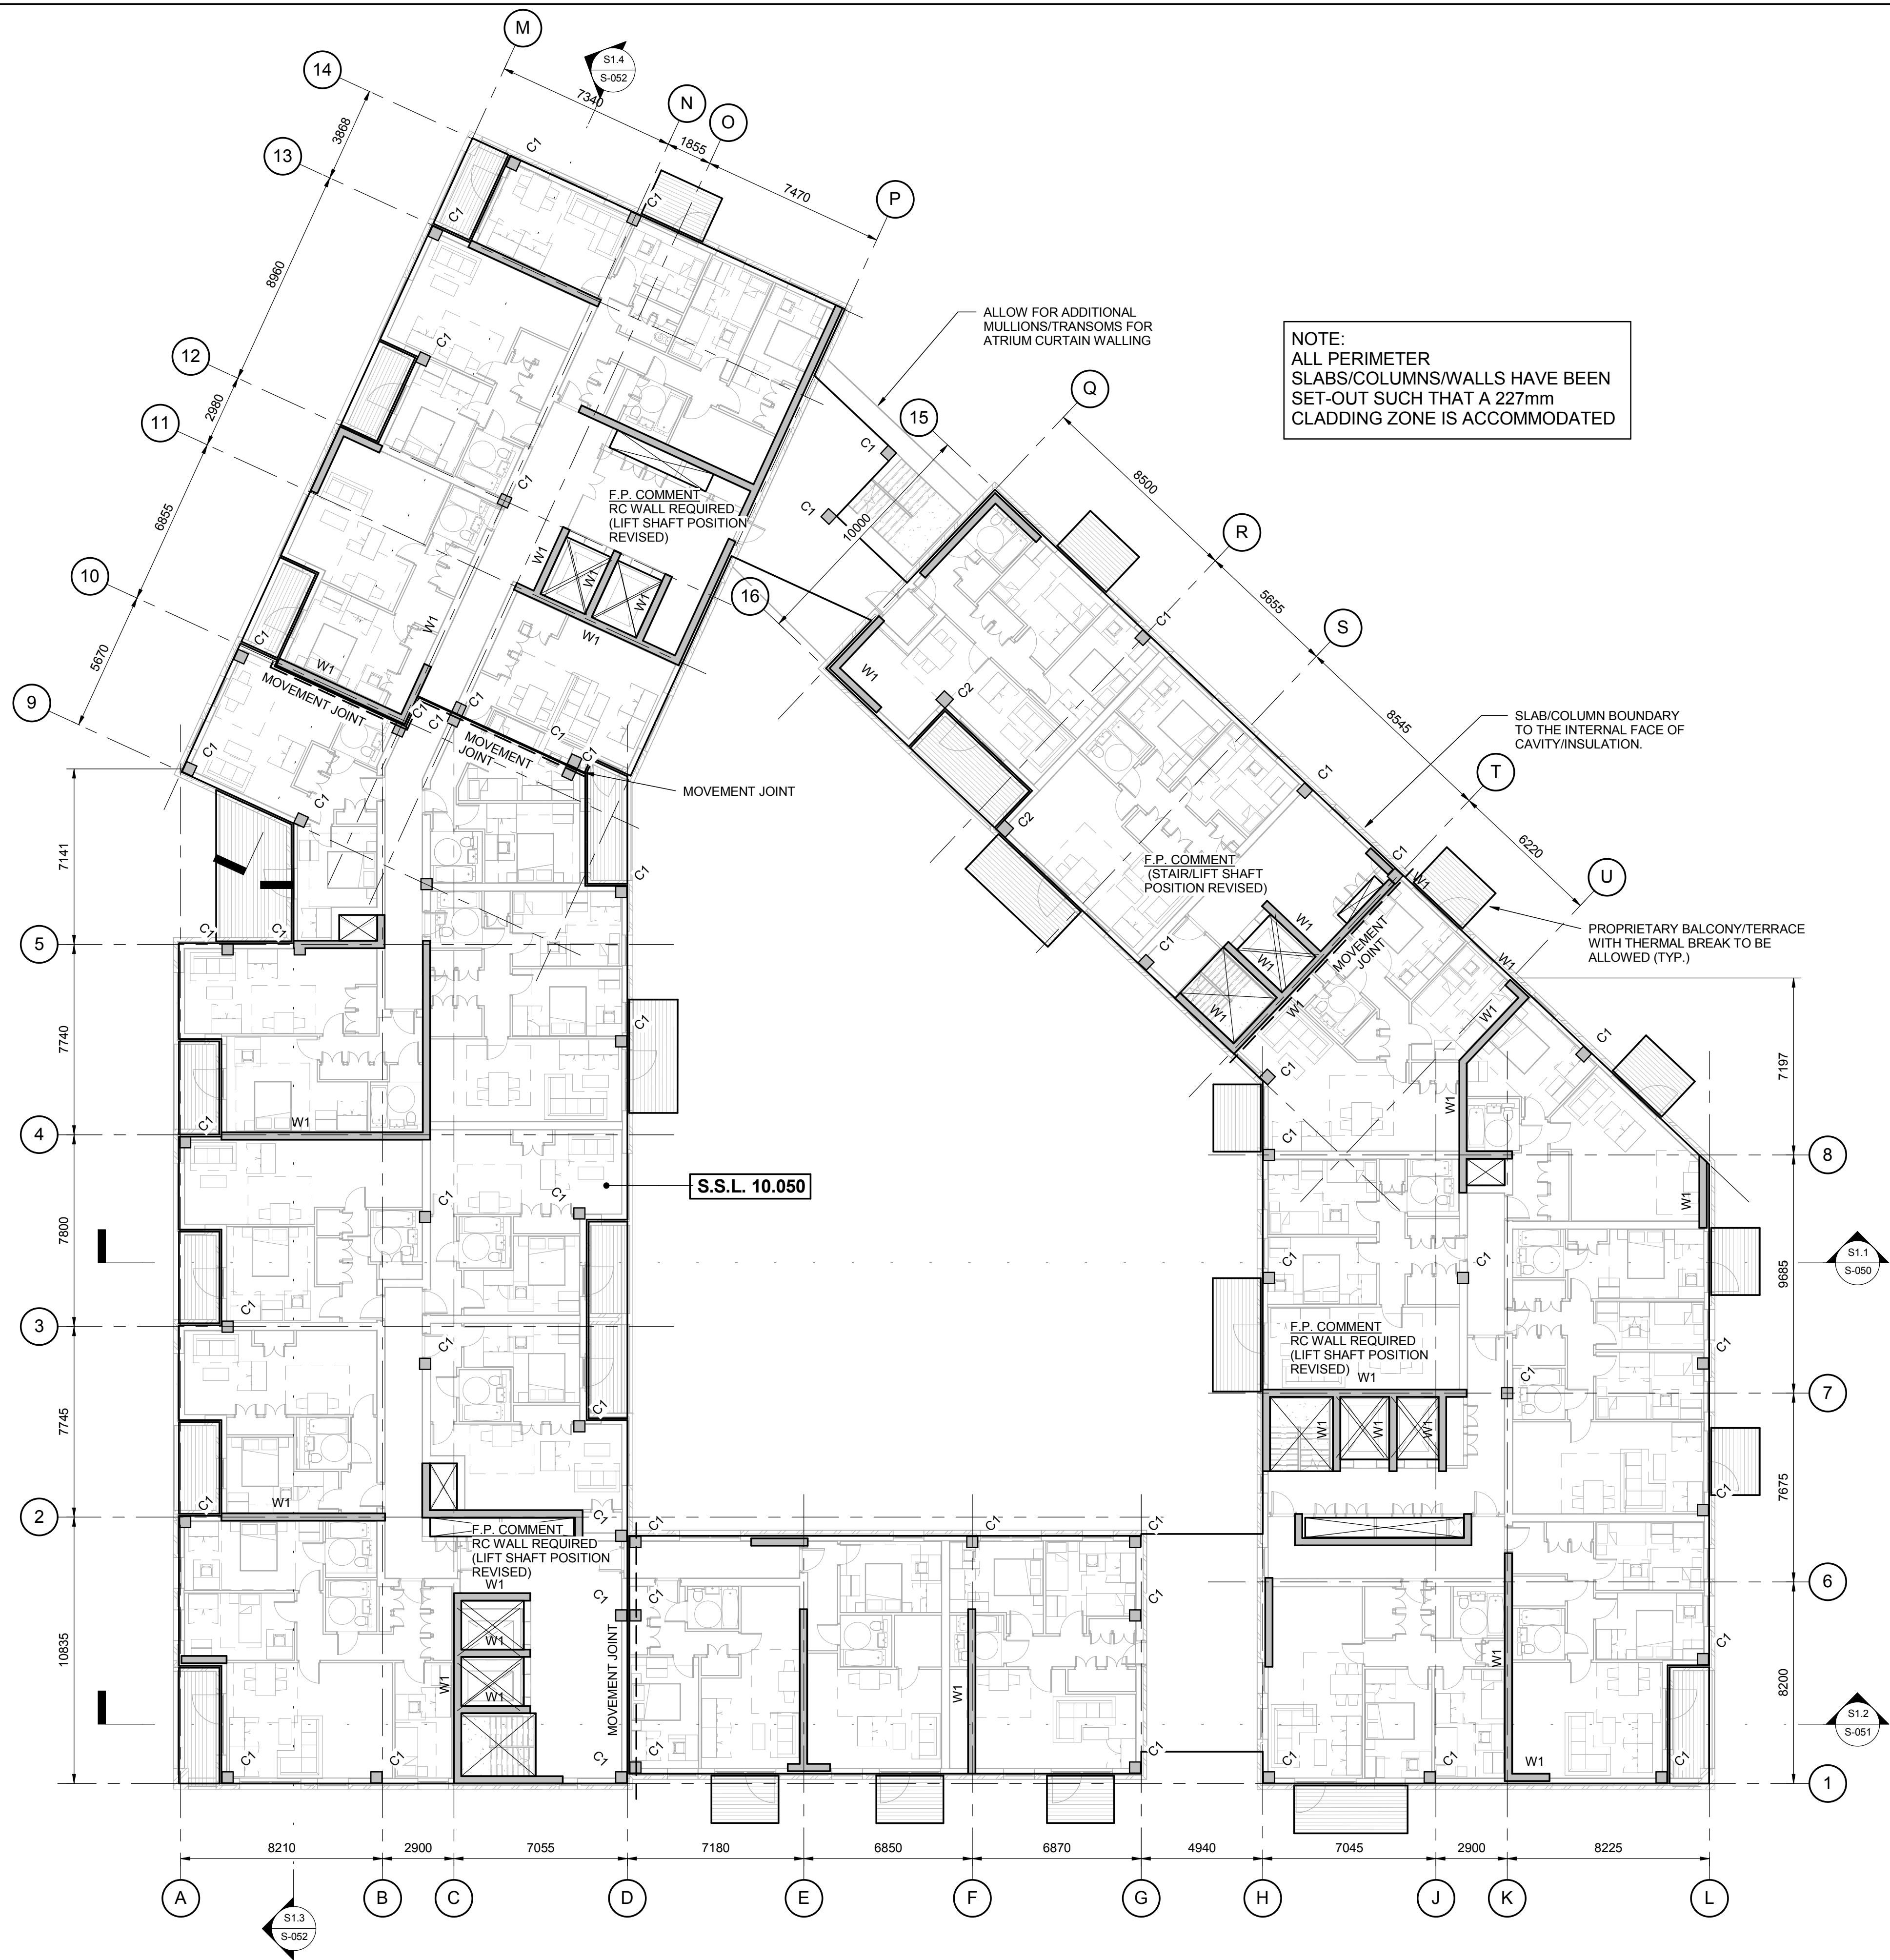

3RD FLOOR PLAN
SCALE 1 : 150

GENERAL NOTES

1. REFER TO DRAWING 4435-S-000 FOR GENERAL NOTES

COLUMN SCHEDULE

MARK	MEMBER
C1	450 x 450mm RC COLUMN
C2	500 x 500mm RC COLUMN

WALL SCHEDULE

MARK	TYPE
W1	300mm THK RC WALL

SLAB SCHEDULE

TYPE
275 THICK RC SLAB

P2	01.12.16	PRELIMINARY ISSUE	PD
P1	28.10.16	PERLIMINARY ISSUE	AR
Rev	Date	Comment	By

Drawing Status: PRELIMINARY

This drawing may only be used for construction/manufacture if status is CONSTRUCTION

Furness Partnership
Consulting Structural/Civil Engineers

London 20 Britton Street, London, EC1M 5TX
tel: 020 7490 4353 fax: 020 7490 4354
e-mail: info@furnesspartnership.com


Bradford The Paper Hall, Anne Gate, Bradford, BD1 4EQ
tel: 01274 392092
e-mail: mail@furnesspartnership.com

Project: CHOCOLATE FACTORY

Drawing Title: BLOCK E
3RD FLOOR

Drawn P.D.	Date OCT 2016	Checked H.S.	Scale @ A1 1 : 150
---------------	------------------	-----------------	-----------------------

Drawing No. 4435(E)-S-013	Rev. P2
------------------------------	------------

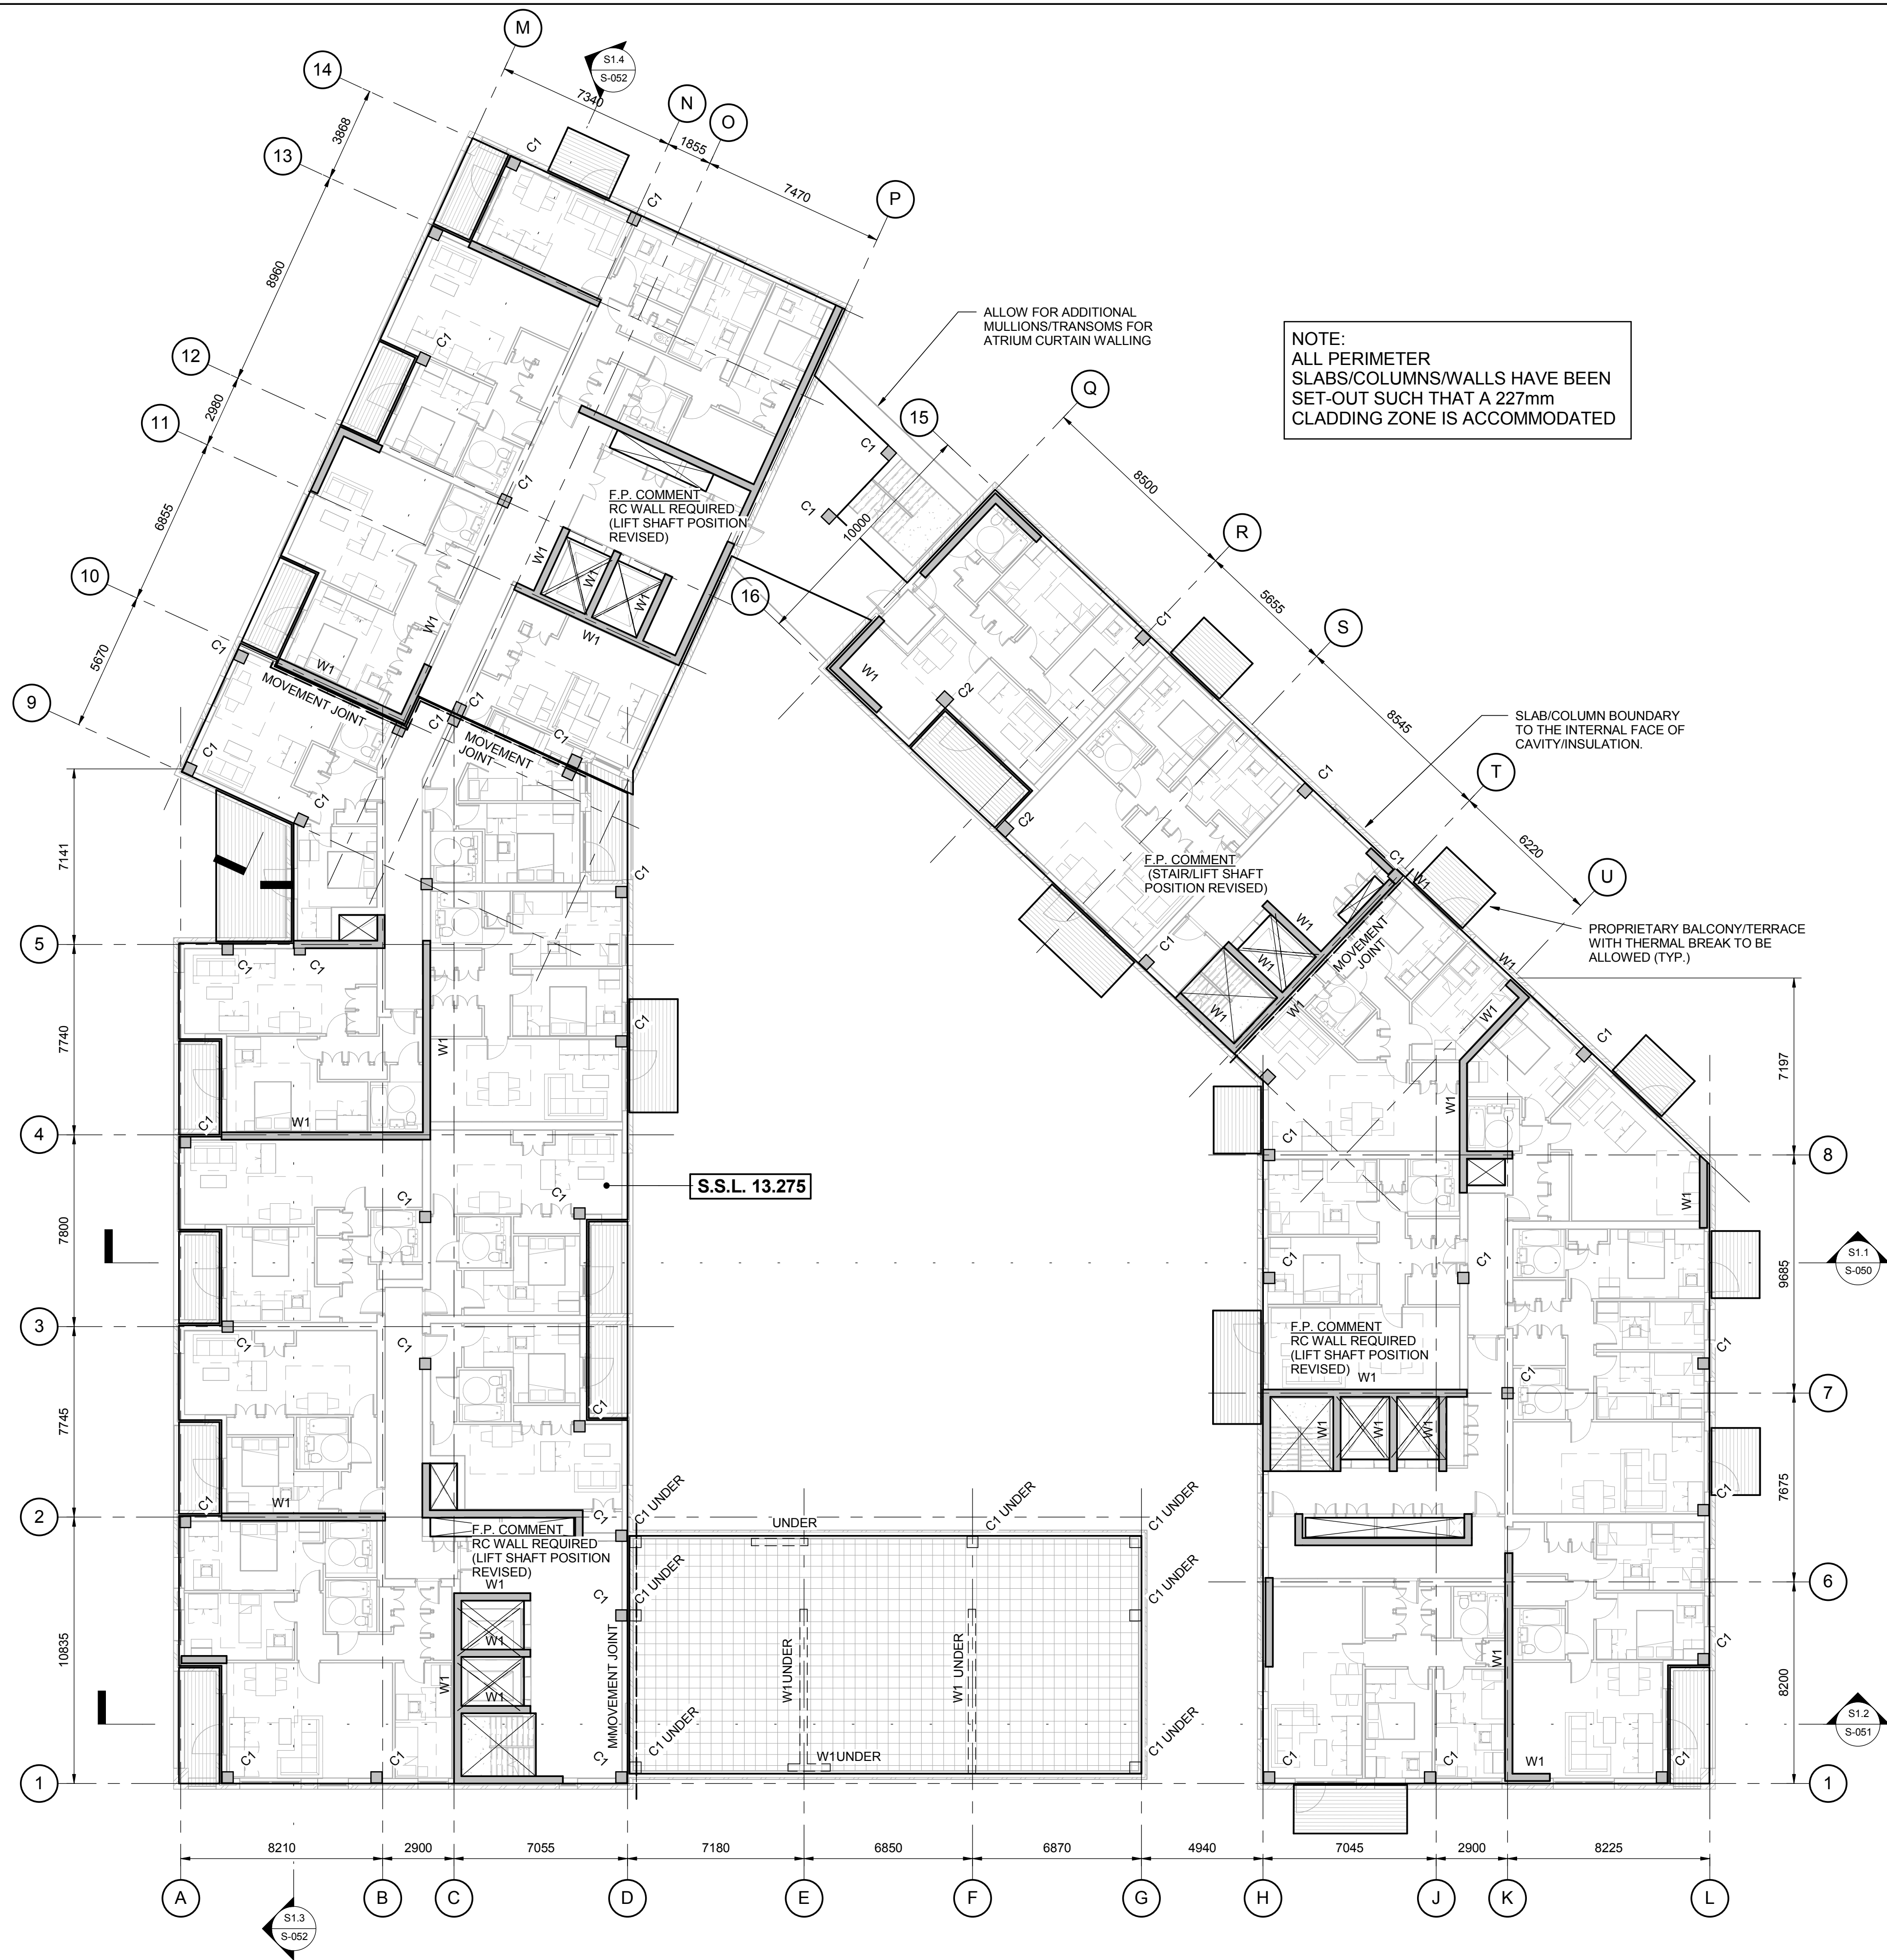

4TH FLOOR
SCALE 1 : 150

GENERAL NOTES

1. REFER TO DRAWING 4435-S-000 FOR GENERAL NOTES

COLUMN SCHEDULE

MARK	MEMBER
C1	450 x 450mm RC COLUMN
C2	500 x 500mm RC COLUMN

WALL SCHEDULE

MARK	TYPE
W1	300mm THK RC WALL

SLAB SCHEDULE

TYPE
275 THICK RC SLAB

P2	01.12.16	PRELIMINARY ISSUE	PD
P1	28.10.16	PERLIMINARY ISSUE	AR
Rev	Date	Comment	By

Drawing Status

PRELIMINARY

This drawing may only be used for construction/manufacture if status is CONSTRUCTION

Furness Partnership

Consulting Structural/Civil Engineers

London

20 Britton Street, London, EC1M 5TX

tel: 020 7490 4353 fax: 020 7490 4354

e-mail: info@furnesspartnership.com

Bradford

The Paper Hall, Acne Gate, Bradford, BD1 4EQ

tel: 01274 392092

e-mail: mail@furnesspartnership.com

Project

CHOCOLATE FACTORY

Drawing Title

BLOCK E
4TH FLOOR


Drawn	Date	Checked	Scale @ A1
P.D.	OCT 2016	H.S.	1 : 150

Drawing No.

4435(E)-S-014

Rev.

P2

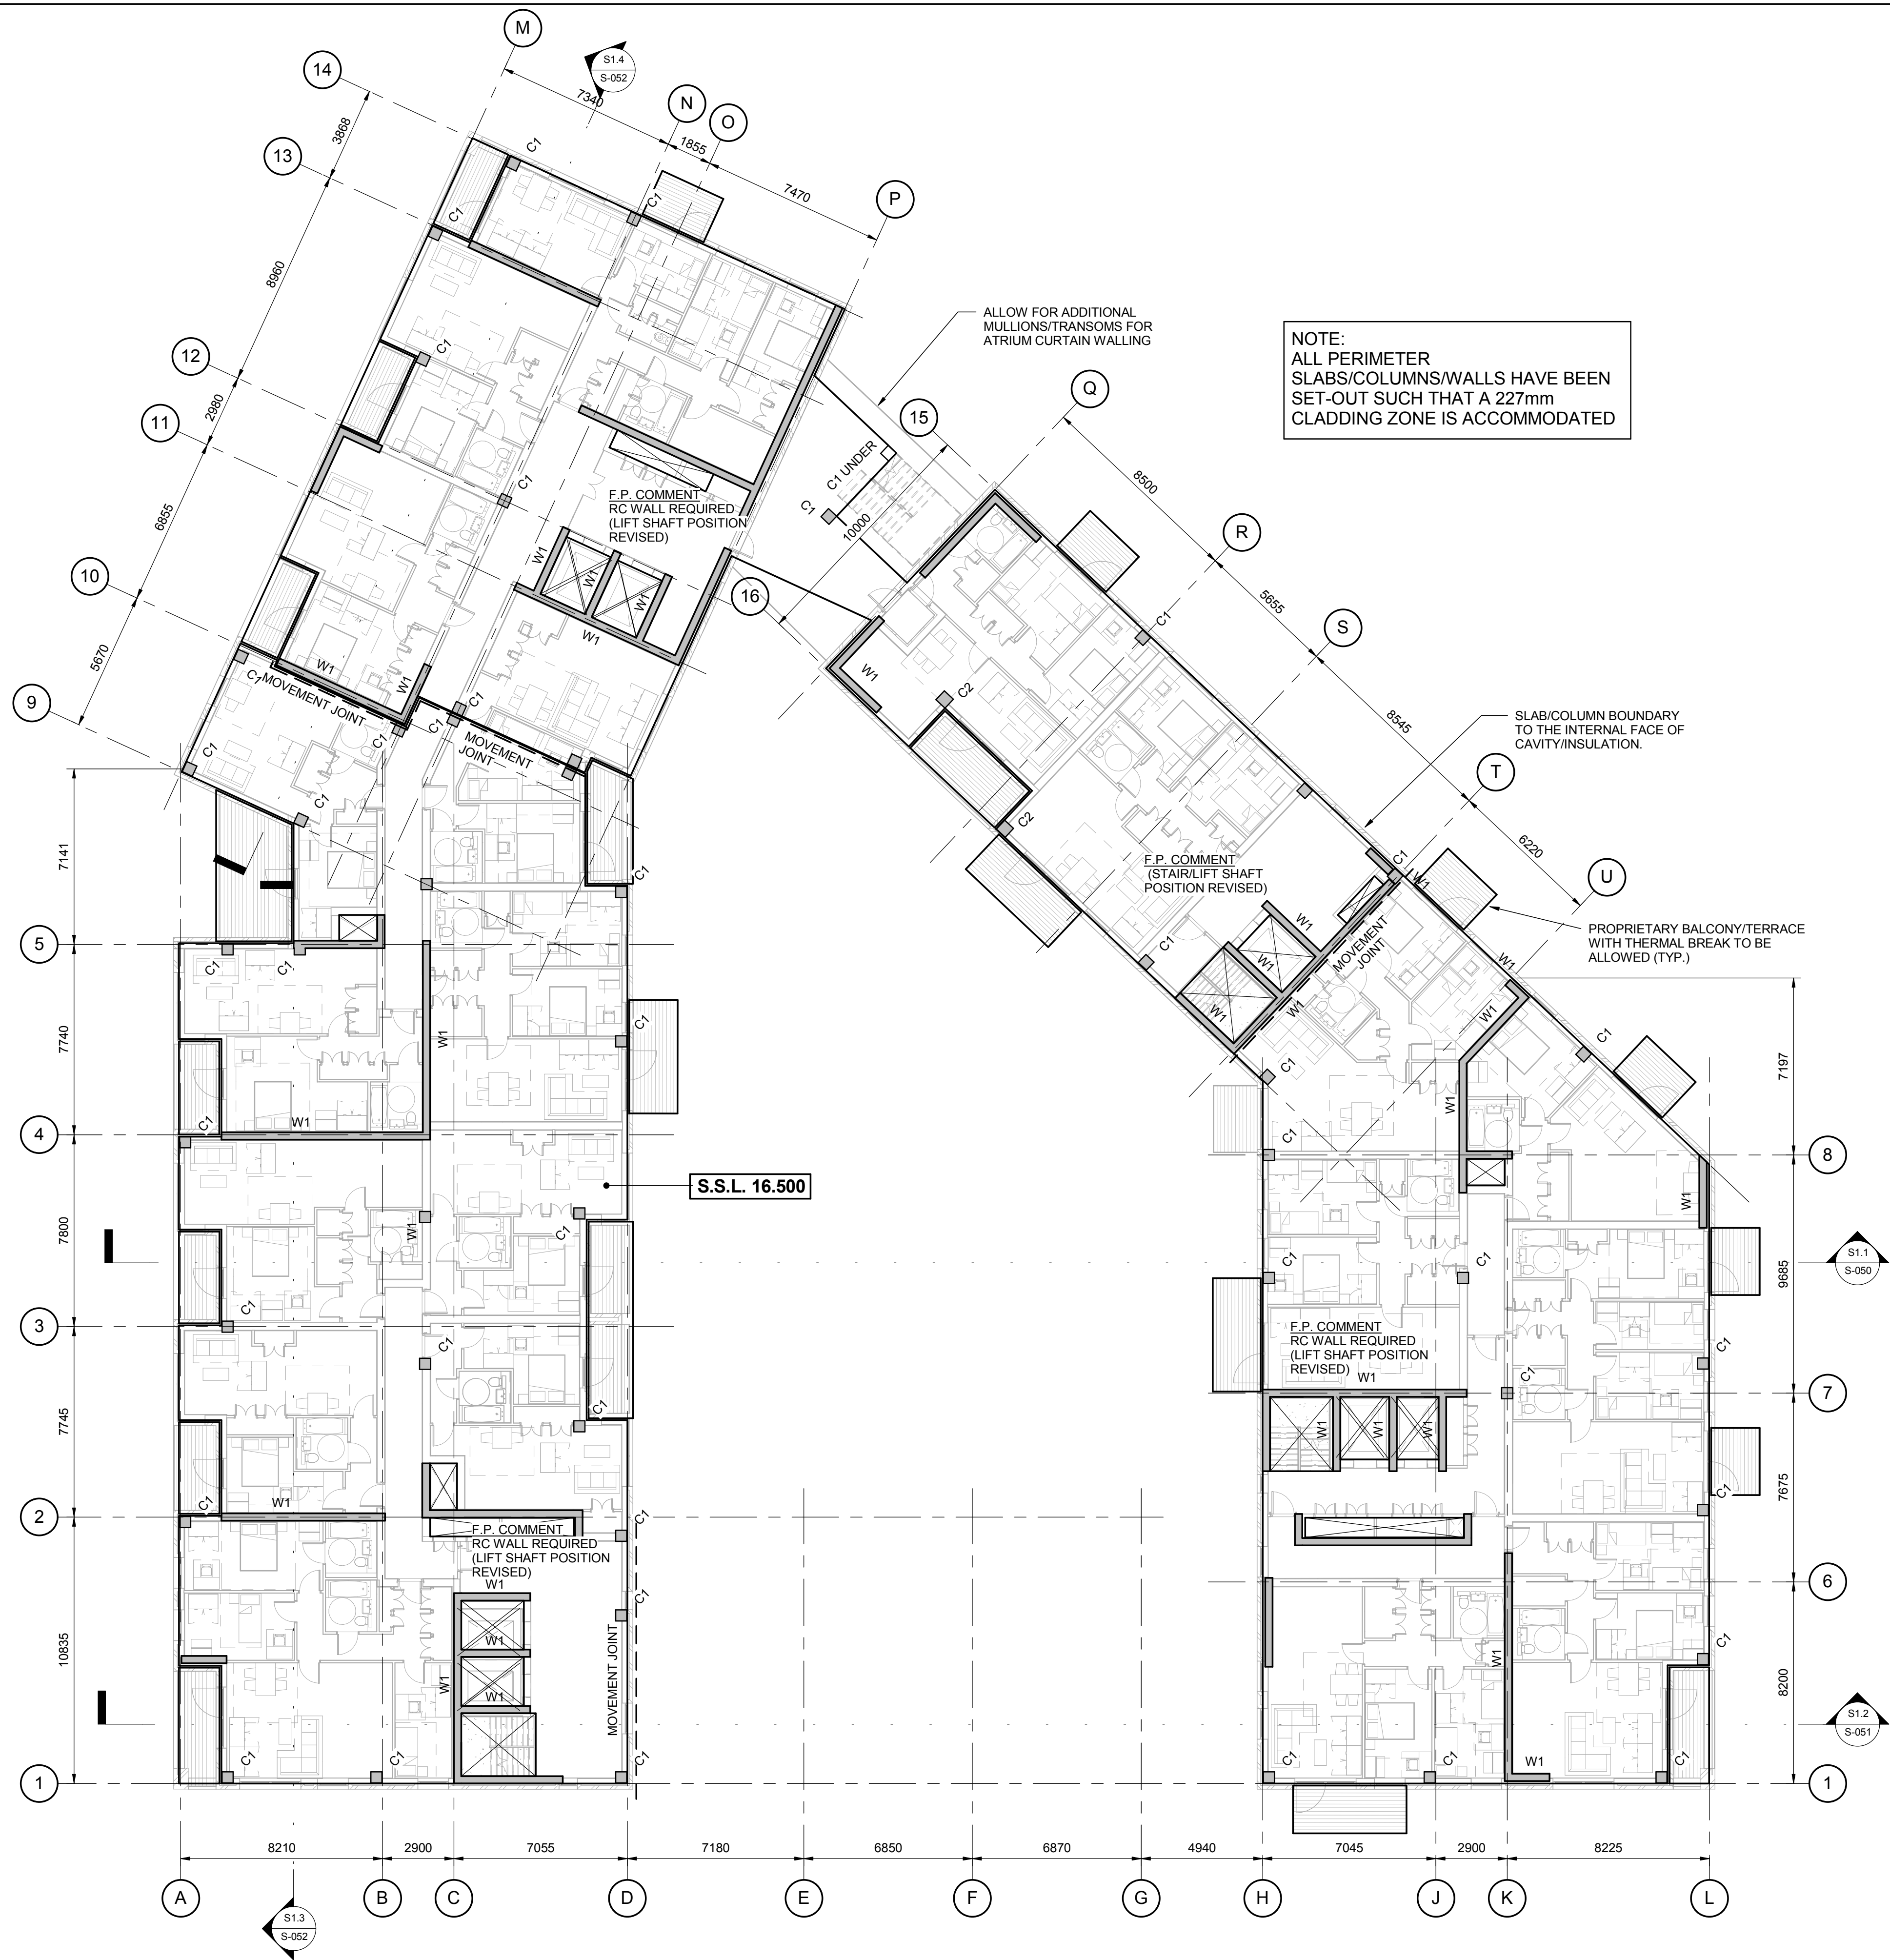

5TH FLOOR
SCALE 1 : 150

GENERAL NOTES

1. REFER TO DRAWING 4435-S-000 FOR GENERAL NOTES

COLUMN SCHEDULE

MARK	MEMBER
C1	450 x 450mm RC COLUMN
C2	500 x 500mm RC COLUMN

WALL SCHEDULE

MARK	TYPE
W1	300mm THK RC WALL

SLAB SCHEDULE

TYPE
275 THICK RC SLAB

P2	01.12.16	PRELIMINARY ISSUE	PD
P1	28.10.16	PERLIMINARY ISSUE	AR
Rev	Date	Comment	By

Drawing Status: PRELIMINARY

This drawing may only be used for construction/manufacture if status is CONSTRUCTION

Furness Partnership
Consulting Structural/Civil Engineers


London 20 Britton Street, London, EC1M 5TX
tel: 020 7490 4353 fax: 020 7490 4354
e-mail: info@furnesspartnership.com
Bradford The Paper Hall, Acne Gate, Bradford, BD1 4EQ
tel: 01274 362092
e-mail: mail@furnesspartnership.com

Project: CHOCOLATE FACTORY

Drawing Title: BLOCK E
5TH FLOOR

Drawn P.D.	Date OCT 2016	Checked H.S.	Scale @ A1 1 : 150
---------------	------------------	-----------------	-----------------------

Drawing No. 4435(E)-S-015	Rev. P2
------------------------------	------------

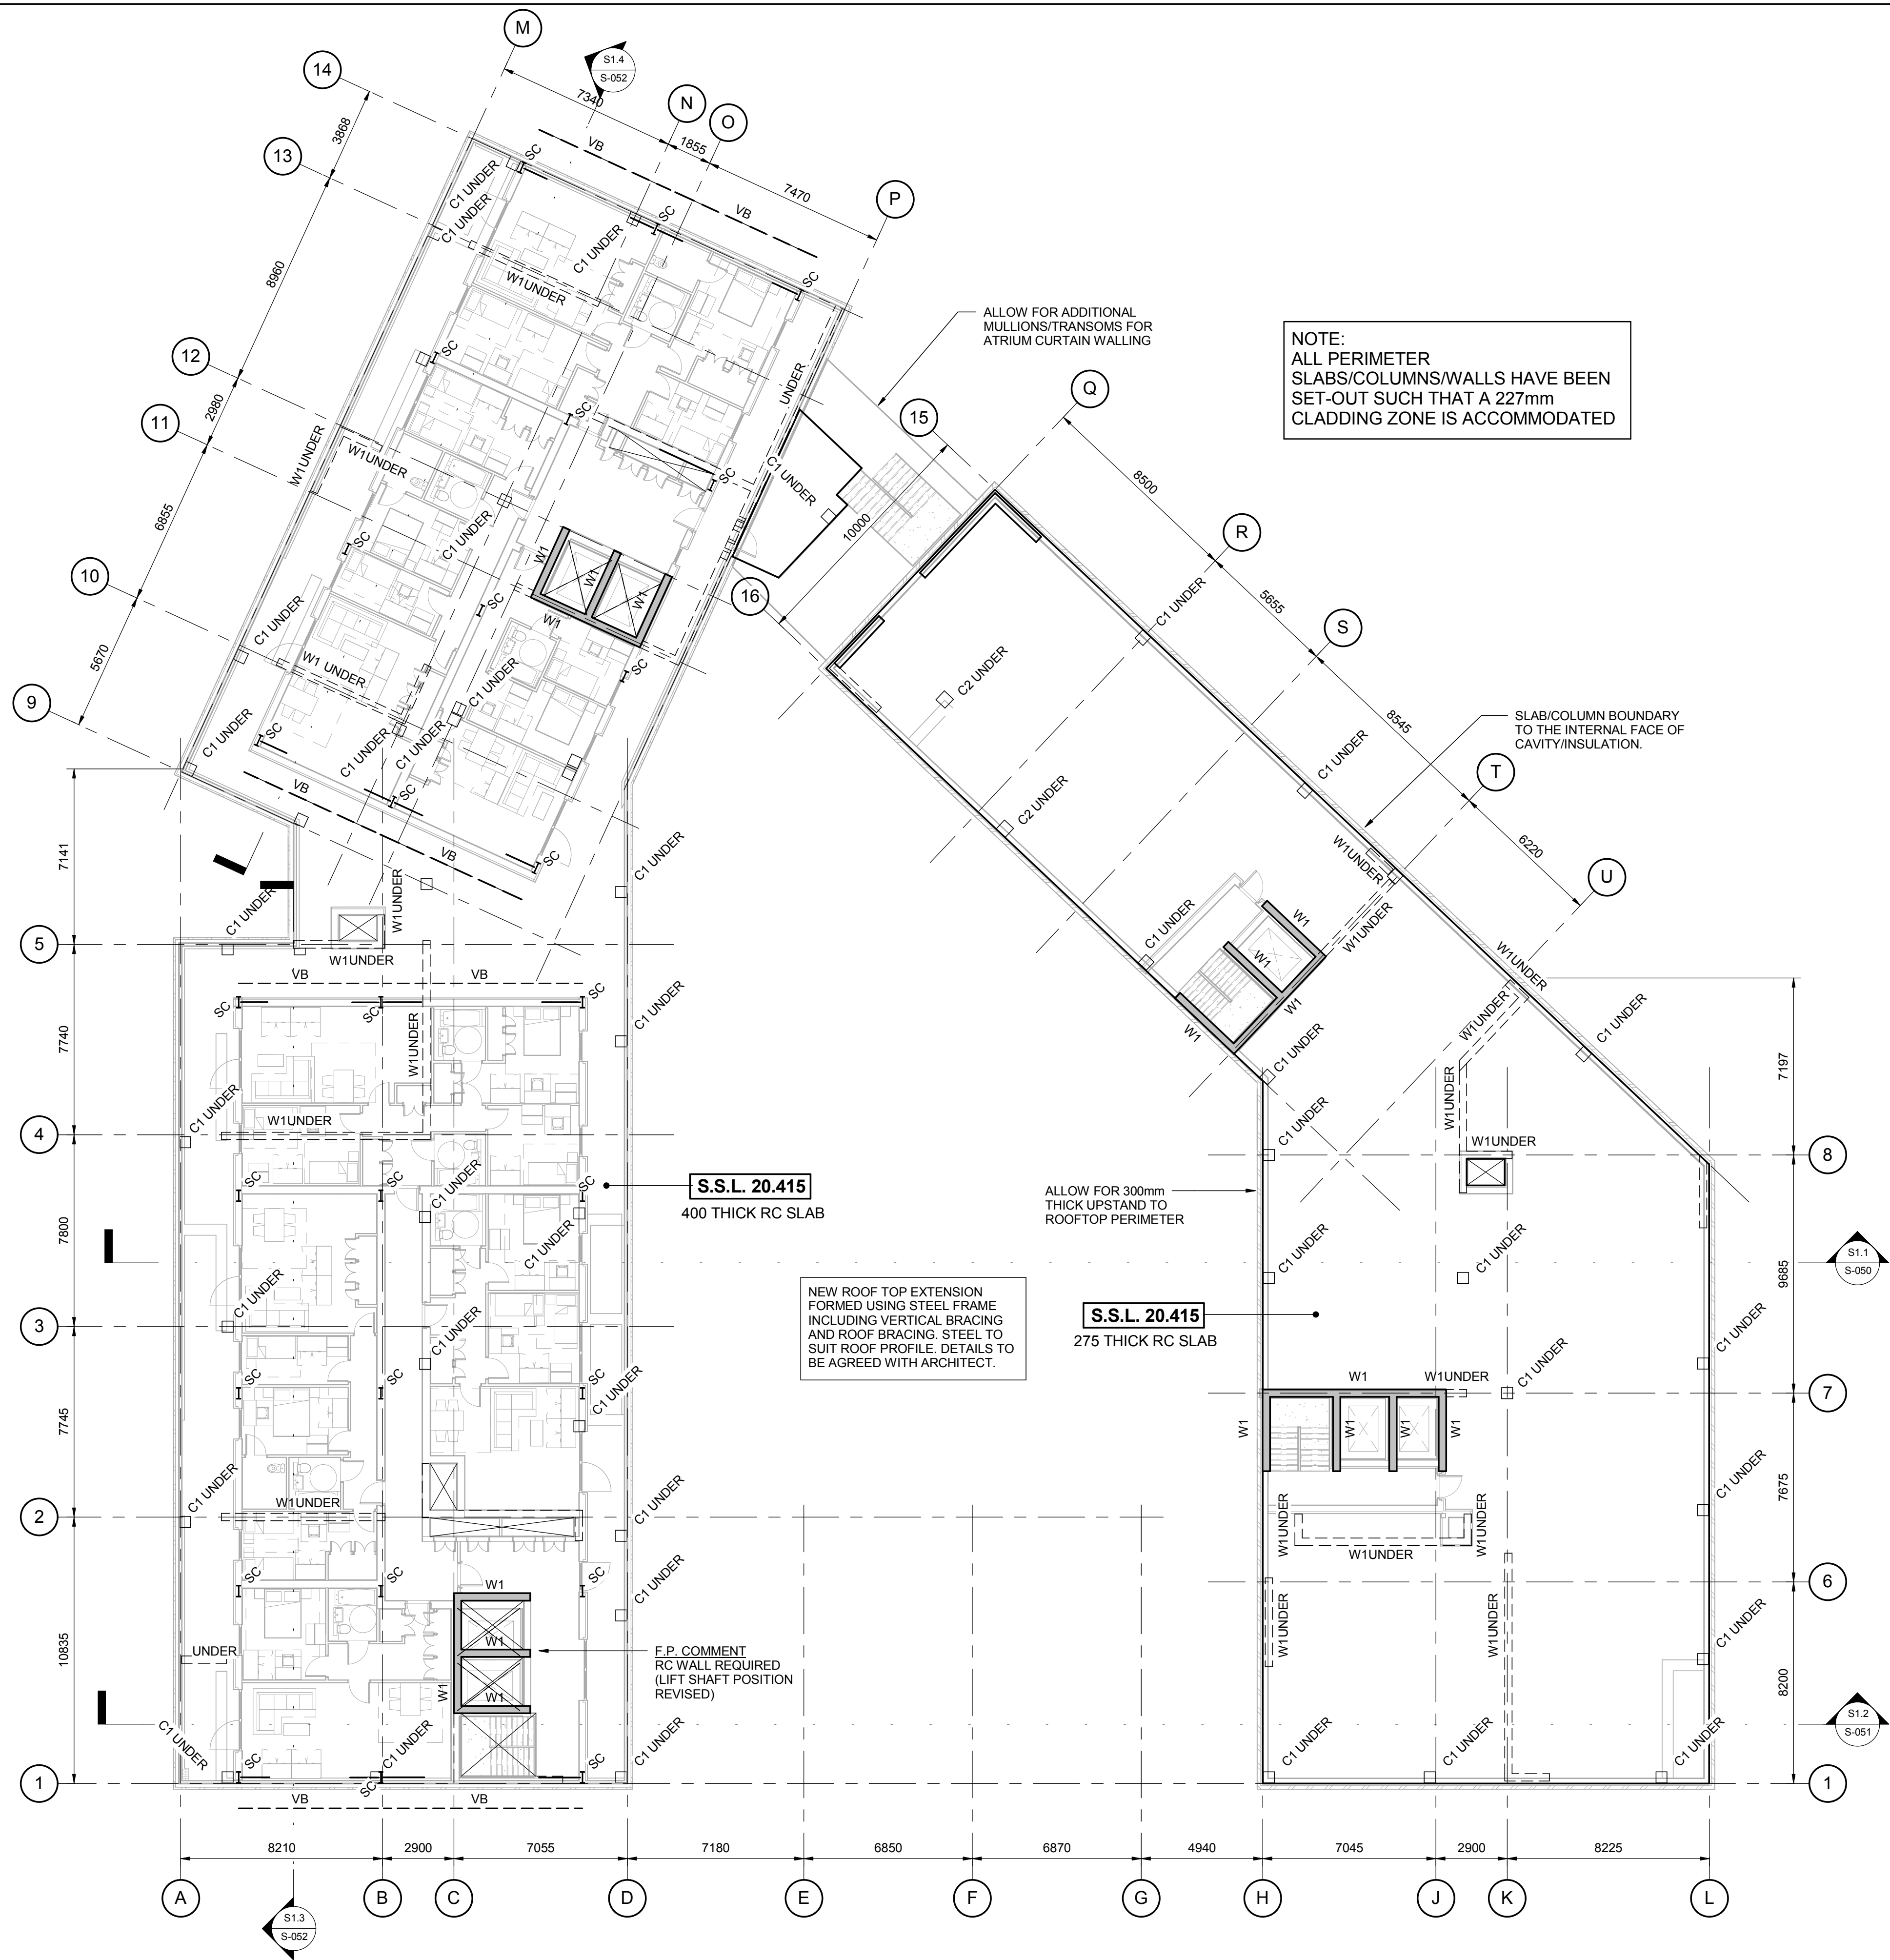

6TH FLOOR
SCALE 1 : 150

GENERAL NOTES

1. REFER TO DRAWING 4435-S-000 FOR GENERAL NOTES

COLUMN SCHEDULE

MARK	MEMBER
C1	450 x 450mm RC COLUMN
C2	500 x 500mm RC COLUMN

WALL SCHEDULE

MARK	TYPE
W1	300mm THK RC WALL

STEEL COLUMN SCHEDULE

MARK	MEMBER
SC	STEEL COLUMN

P2	01.12.16	PRELIMINARY ISSUE	PD
P1	28.10.16	PERLIMINARY ISSUE	AR
Rev	Date	Comment	By

Drawing Status: PRELIMINARY

This drawing may only be used for construction/manufacture if status is CONSTRUCTION

Furness Partnership
Consulting Structural/Civil Engineers


London 20 Britton Street, London, EC1M 5TX
tel: 020 7490 4353 fax: 020 7490 4354
e-mail: info@furnesspartnership.com
Bradford The Paper Hall, Anne Gate, Bradford, BD1 4EQ
tel: 01274 392092
e-mail: mail@furnesspartnership.com

Project: CHOCOLATE FACTORY

Drawing Title: BLOCK E
6TH FLOOR

Drawn P.D.	Date OCT 2016	Checked H.S.	Scale @ A1 1 : 150
---------------	------------------	-----------------	-----------------------

Drawing No. 4435(E)-S-016	Rev. P2
------------------------------	------------

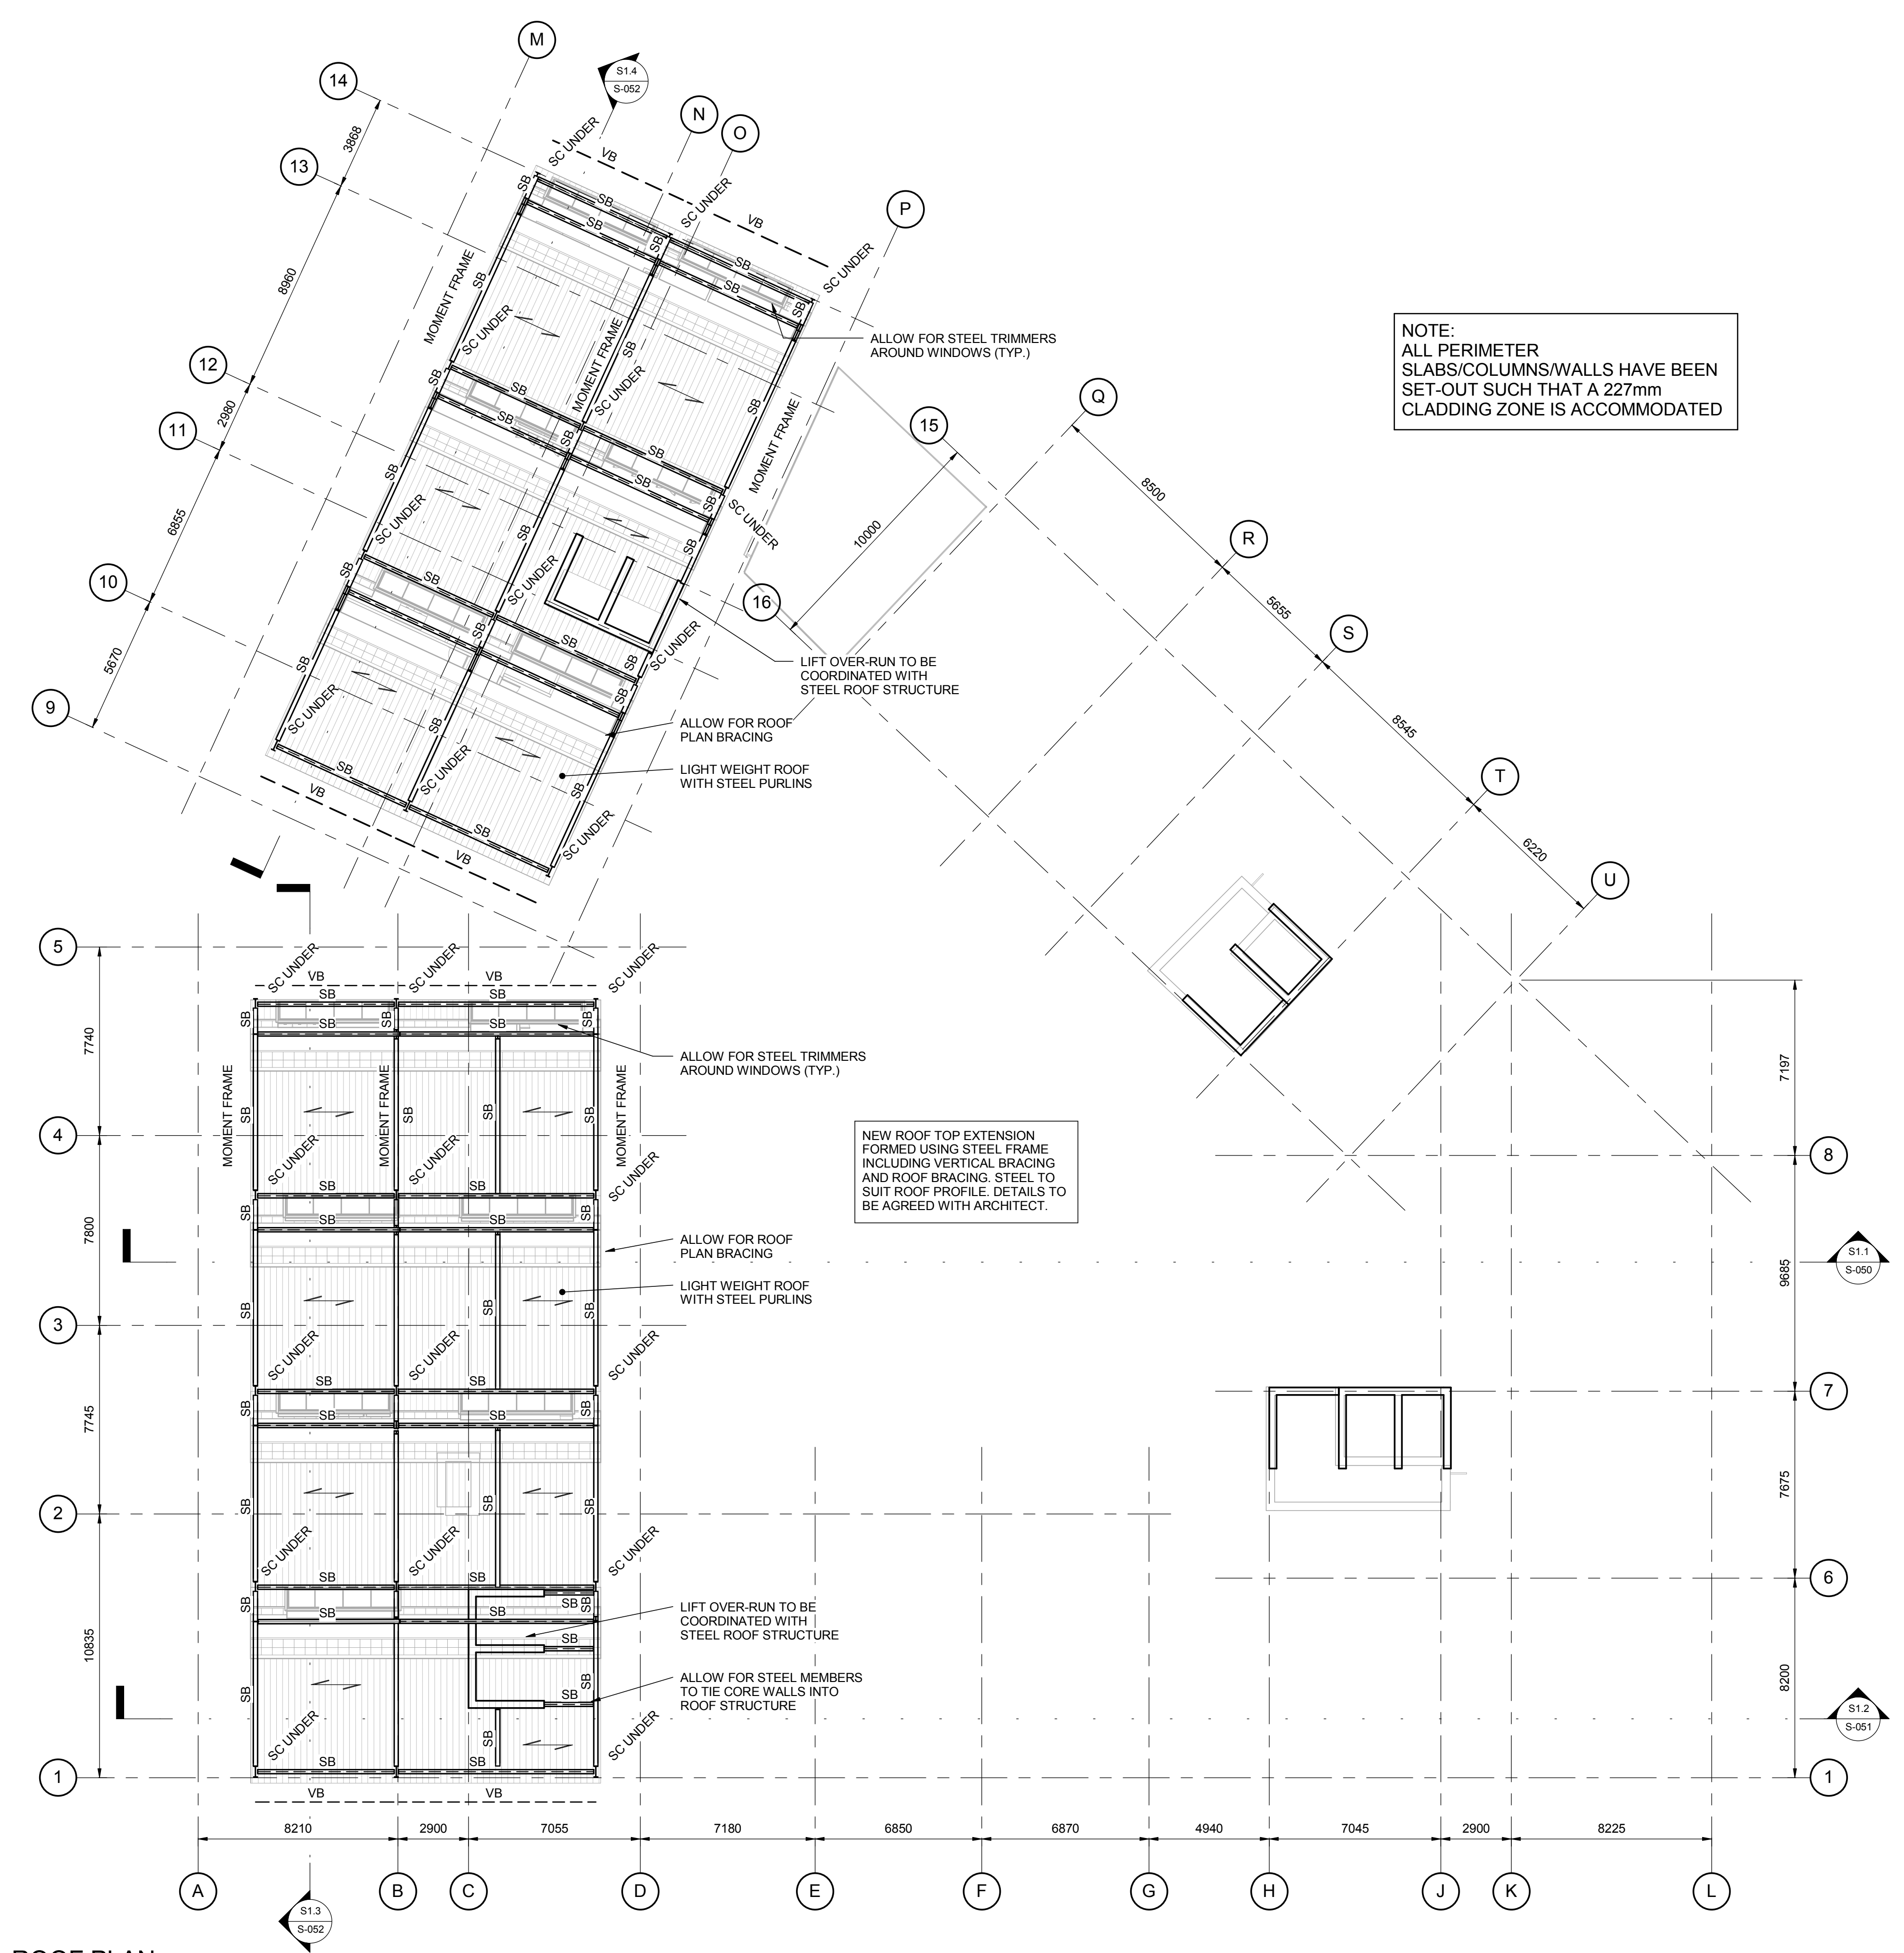

ROOF PLAN
SCALE 1 : 150

GENERAL NOTES

1. REFER TO DRAWING 4435-S-000 FOR GENERAL NOTES

COLUMN SCHEDULE

MARK	MEMBER
C1	450 x 450mm RC COLUMN
C2	500 x 500mm RC COLUMN

WALL SCHEDULE

MARK	TYPE
W1	300mm THK RC WALL

STEEL COLUMN SCHEDULE

MARK	MEMBER
SC	STEEL COLUMN

STEEL BEAM SCHEDULE

MARK	MEMBER
SB	STEEL BEAM

P2	01.12.16	PRELIMINARY ISSUE	PD
P1	28.10.16	PERLIMINARY ISSUE	AR
Rev	Date	Comment	By

Drawing Status: PRELIMINARY

This drawing may only be used for construction/manufacture if status is CONSTRUCTION

Furness Partnership
Consulting Structural/Civil Engineers

London 20 Britton Street, London, EC1M 5TX
tel: 020 7490 4353 fax: 020 7490 4354
e-mail: info@furnesspartnership.com

Bradford The Paper Hall, Acne Gate, Bradford, BD1 4EQ
tel: 01274 392092
e-mail: mail@furnesspartnership.com


Project: CHOCOLATE FACTORY


Drawing Title: BLOCK E
ROOF PLAN


Drawn P.D.	Date OCT 2016	Checked H.S.	Scale @ A1 1 : 150
---------------	------------------	-----------------	-----------------------

Drawing No. 4435(E)-S-017	Rev. P2
------------------------------	------------

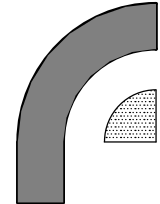



P1	01.12.16	PRELIMINARY ISSUE		PD
Rev	Date	Comment		By
Drawing Status				
This drawing may only be used for construction/manufacture if status is CONSTRUCTION				
		Furness Partnership Consulting Structural/Civil Engineers		
☐ London		20 Britton Street, London, EC1M 5TX tel: 020 7490 4353 fax: 020 7490 4354 e-mail: info@furnesspartnership.com		
☐ Bradford		The Paper Hall, Anne Gate, Bradford, BD1 4EQ tel: 01274 392092 e-mail: mail@furnesspartnership.com		
Project				
CHOCOLATE FACTORY				
Drawing Title				
BLOCK E SECTIONS - SHEET 1				
Drawn	Date	Checked	Scale @ A1	
P.D.		R.M.	1 : 100	
Drawing No.			Rev.	
4435(E)-S-050			P1	

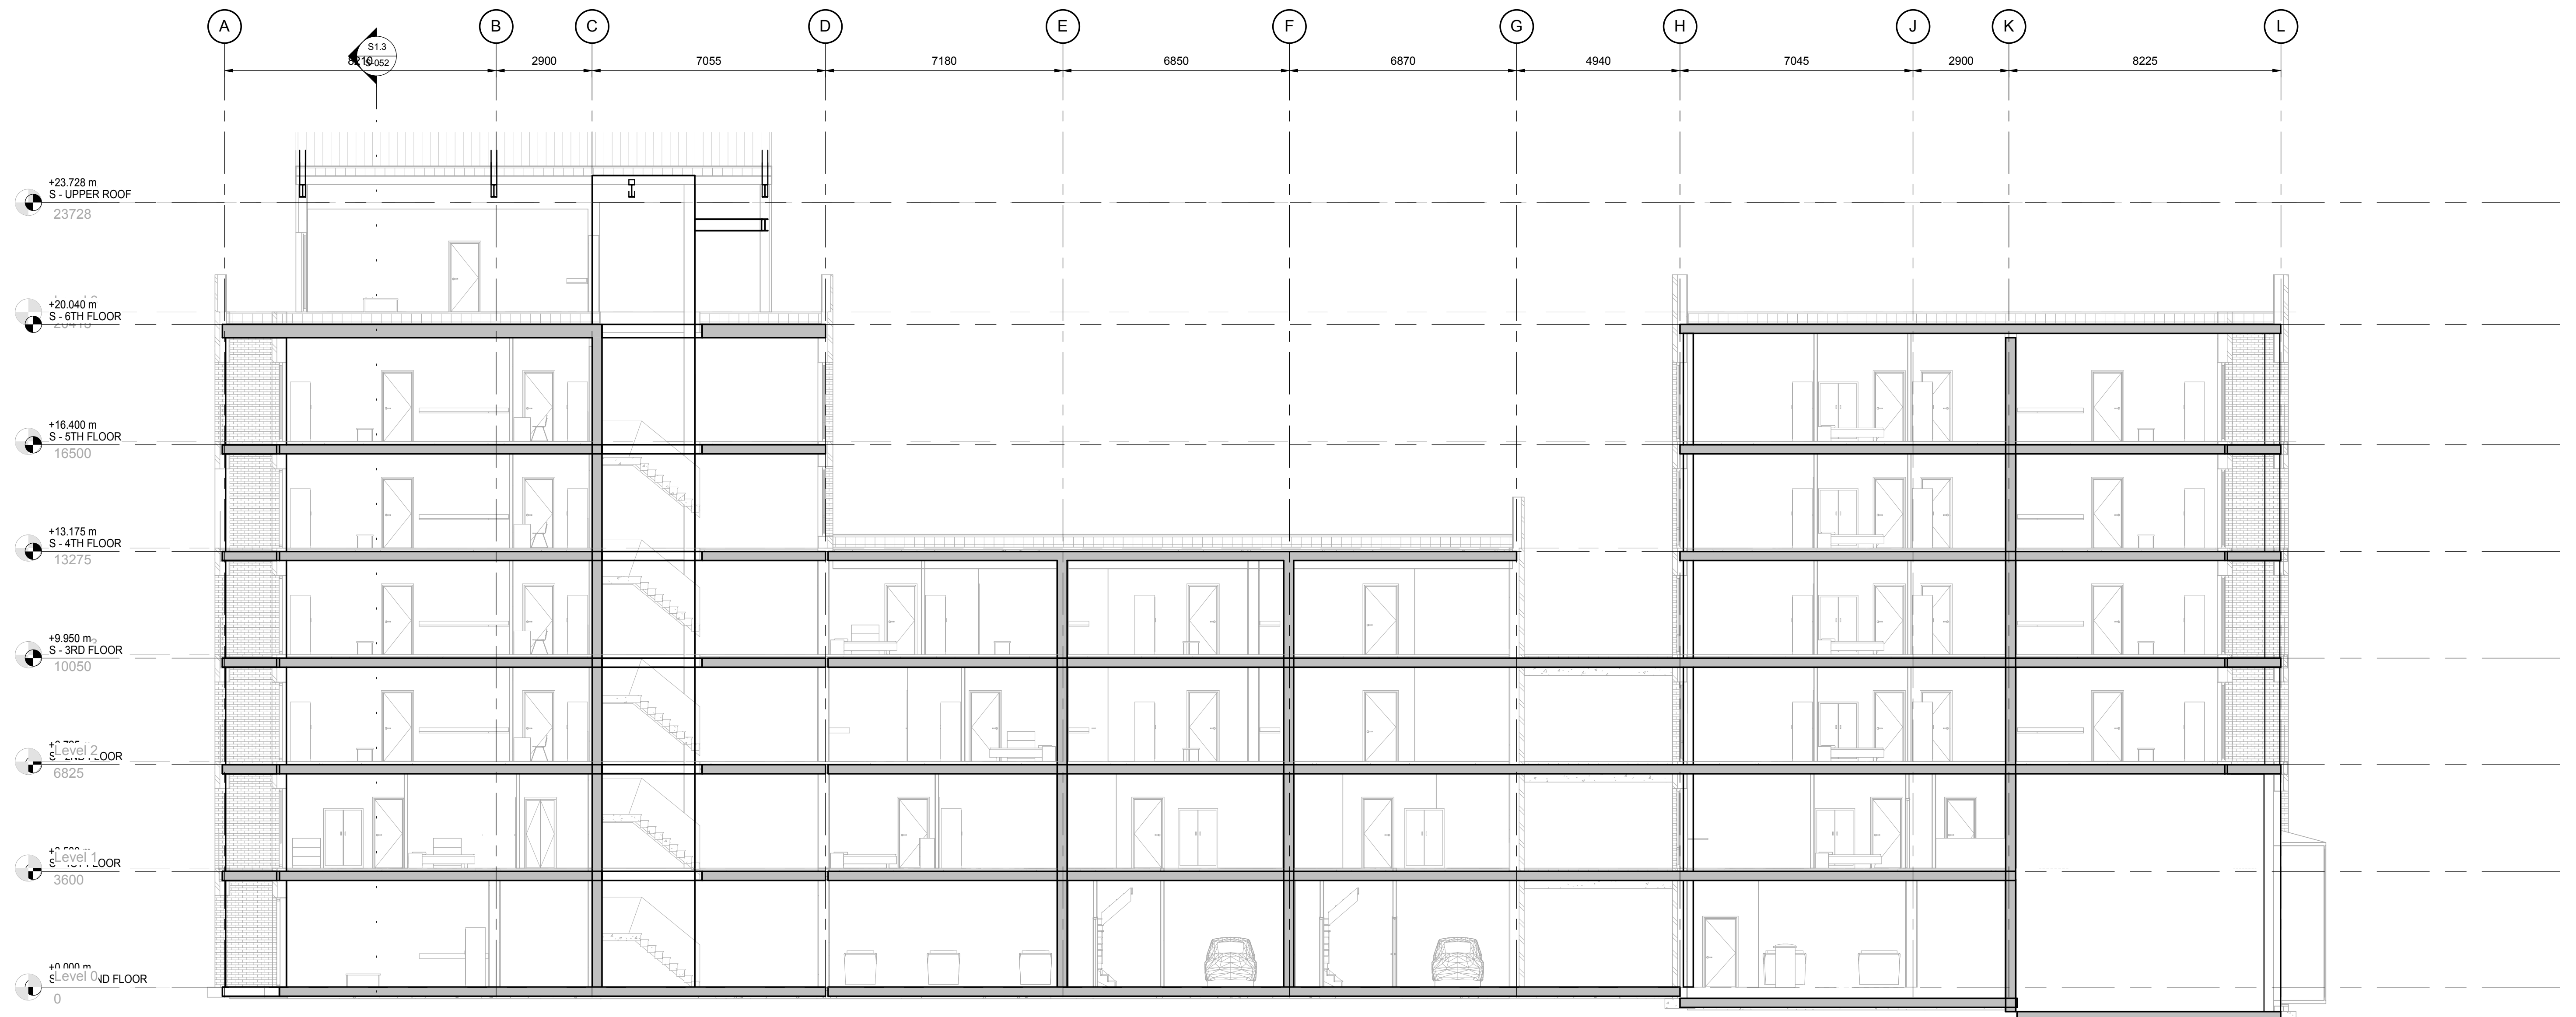

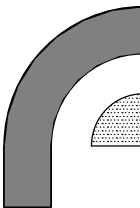
P1	01.12.16	PRELIMINARY ISSUE		PD
Rev	Date	Comment		By
Drawing Status		PRELIMINARY		
This drawing may only be used for construction/manufacture if status is CONSTRUCTION				
		Furness Partnership Consulting Structural/Civil Engineers ■ London □ Bradford 20 Britton Street, London, EC1M 6TX tel: 020 7490 4353 fax: 020 7490 4354 e-mail: info@furnesspartnership.com The Paper Hall, Anne Gate, Bradford, BD1 4EQ tel: 01274 392092 e-mail: mail@furnesspartnership.com		
Project				
CHOCOLATE FACTORY				
Drawing Title				
BLOCK E SECTIONS - SHEET 2				
Drawn	Date	Checked	Scale @ A1	
P.D.		R.M.	1 : 100	
Drawing No.			Rev.	
4435(E)-S-051			P1	

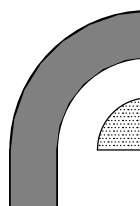

Rev		01.12.16	PRELIMINARY ISSUE		P	D
By			Comment			By
Drawing Status		PRELIMINARY				
This drawing may only be used for construction/manufacture if status is CONSTRUCTION						
		Furness Partnership Consulting Structural/Civil Engineers				
■ London		20 Britton Street, London, EC1M 5TX tel: 020 7490 4353 fax: 020 7490 4354 e-mail: info@furnesspartnership.com				
□ Bradford		The Paper Hall, Anne Gate, Bradford, BD1 4EQ tel: 01274 362092 e-mail: mail@furnesspartnership.com				
Project						
CHOCOLATE FACTORY						
Drawing Title						
BLOCK E SECTIONS - SHEET 3						
Drawn		Date		Checked		Scale @ A1
P.D.		NOV 2016		R.M.		1 : 100
Drawing No.					Rev.	
4435(E)-S-052					P1	

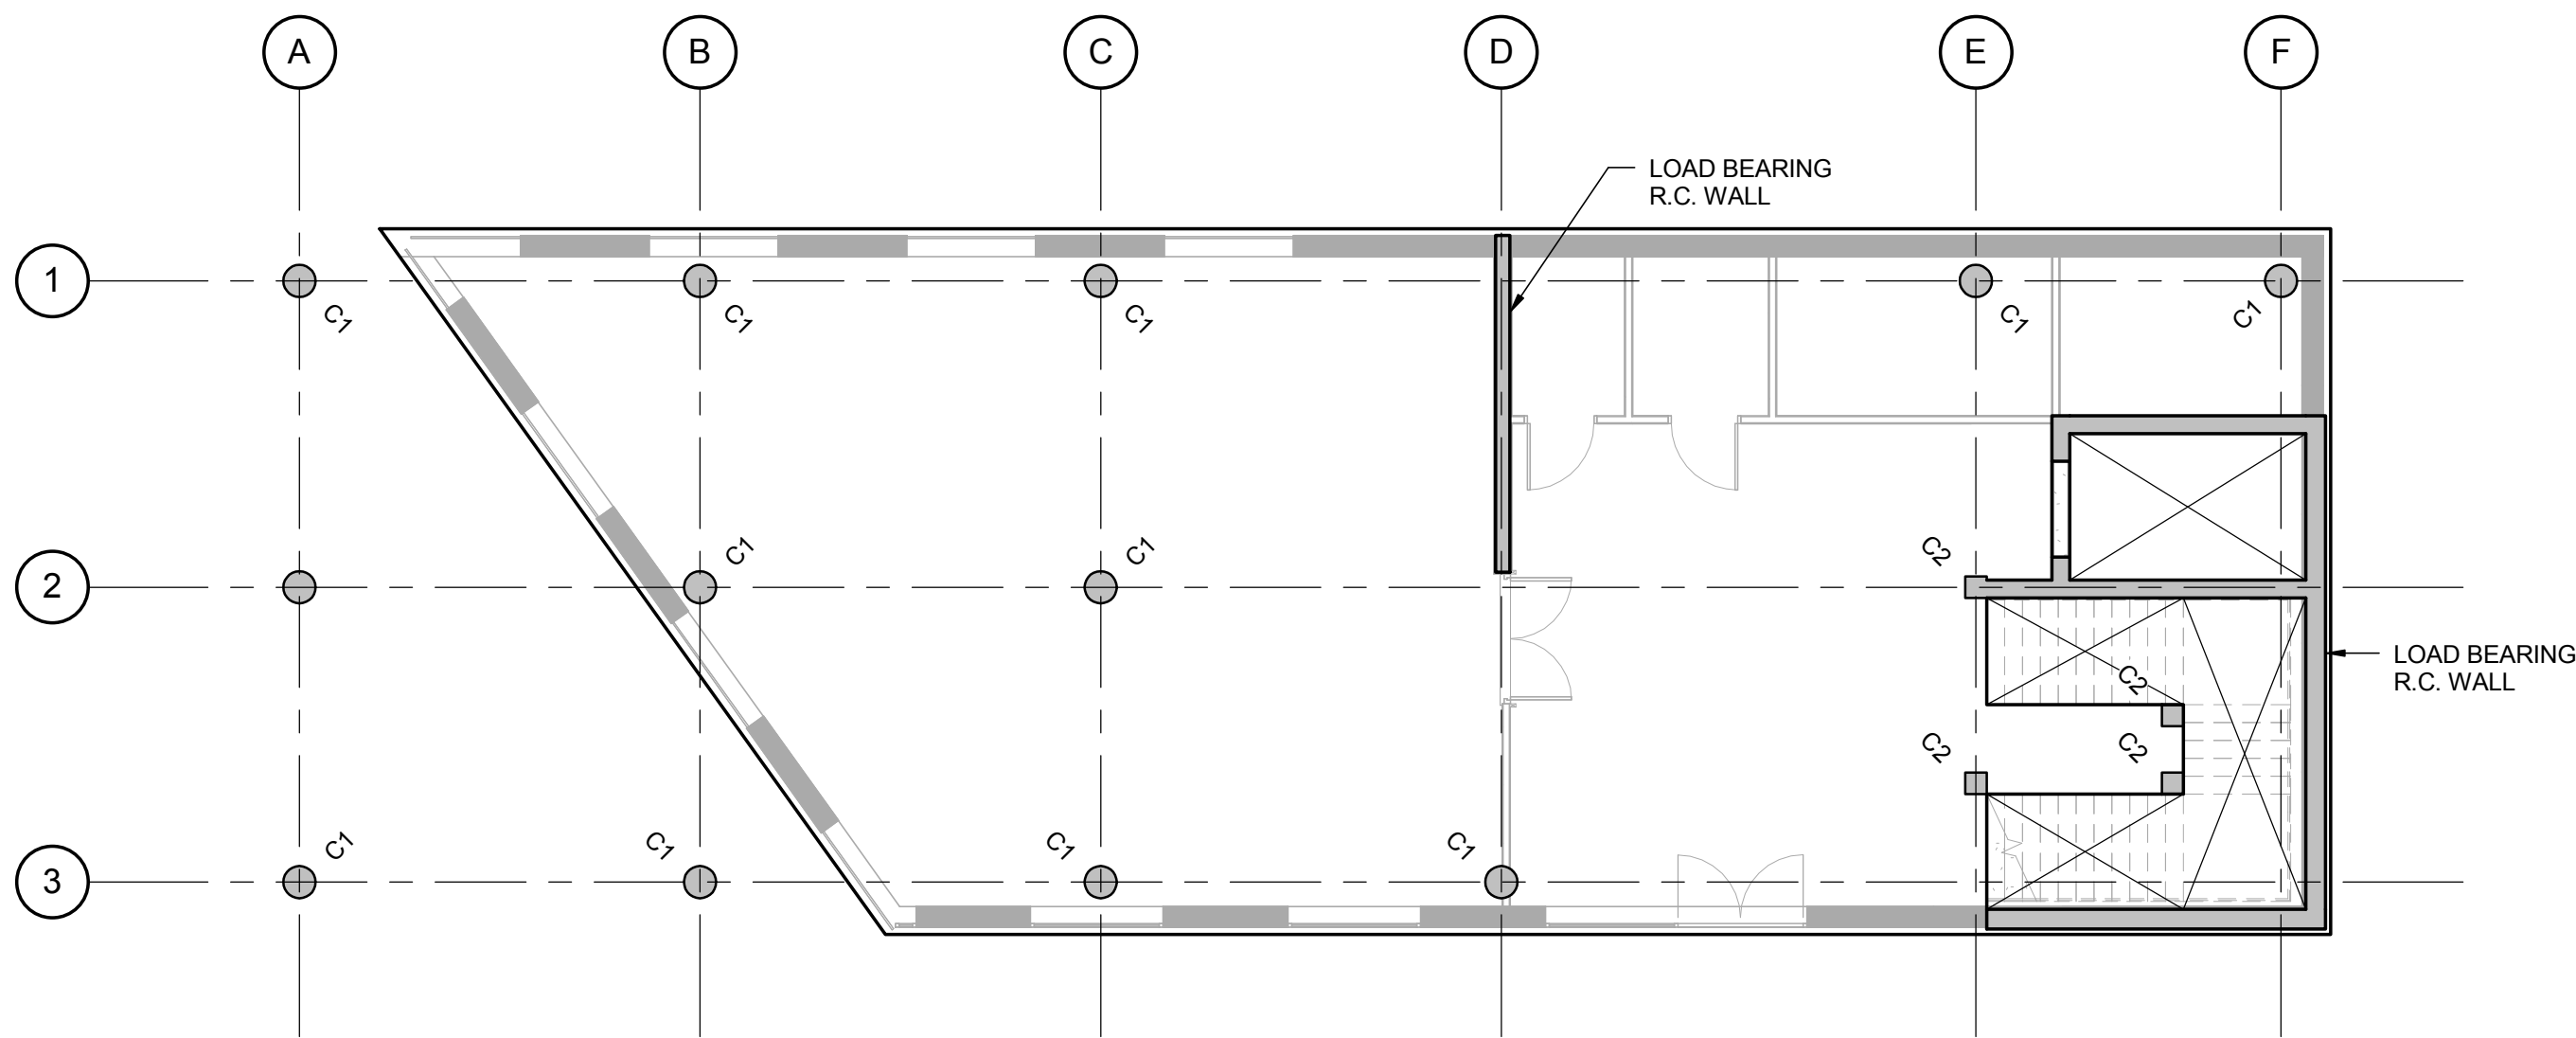

GROUND FLOOR PLAN
SCALE 1 : 100

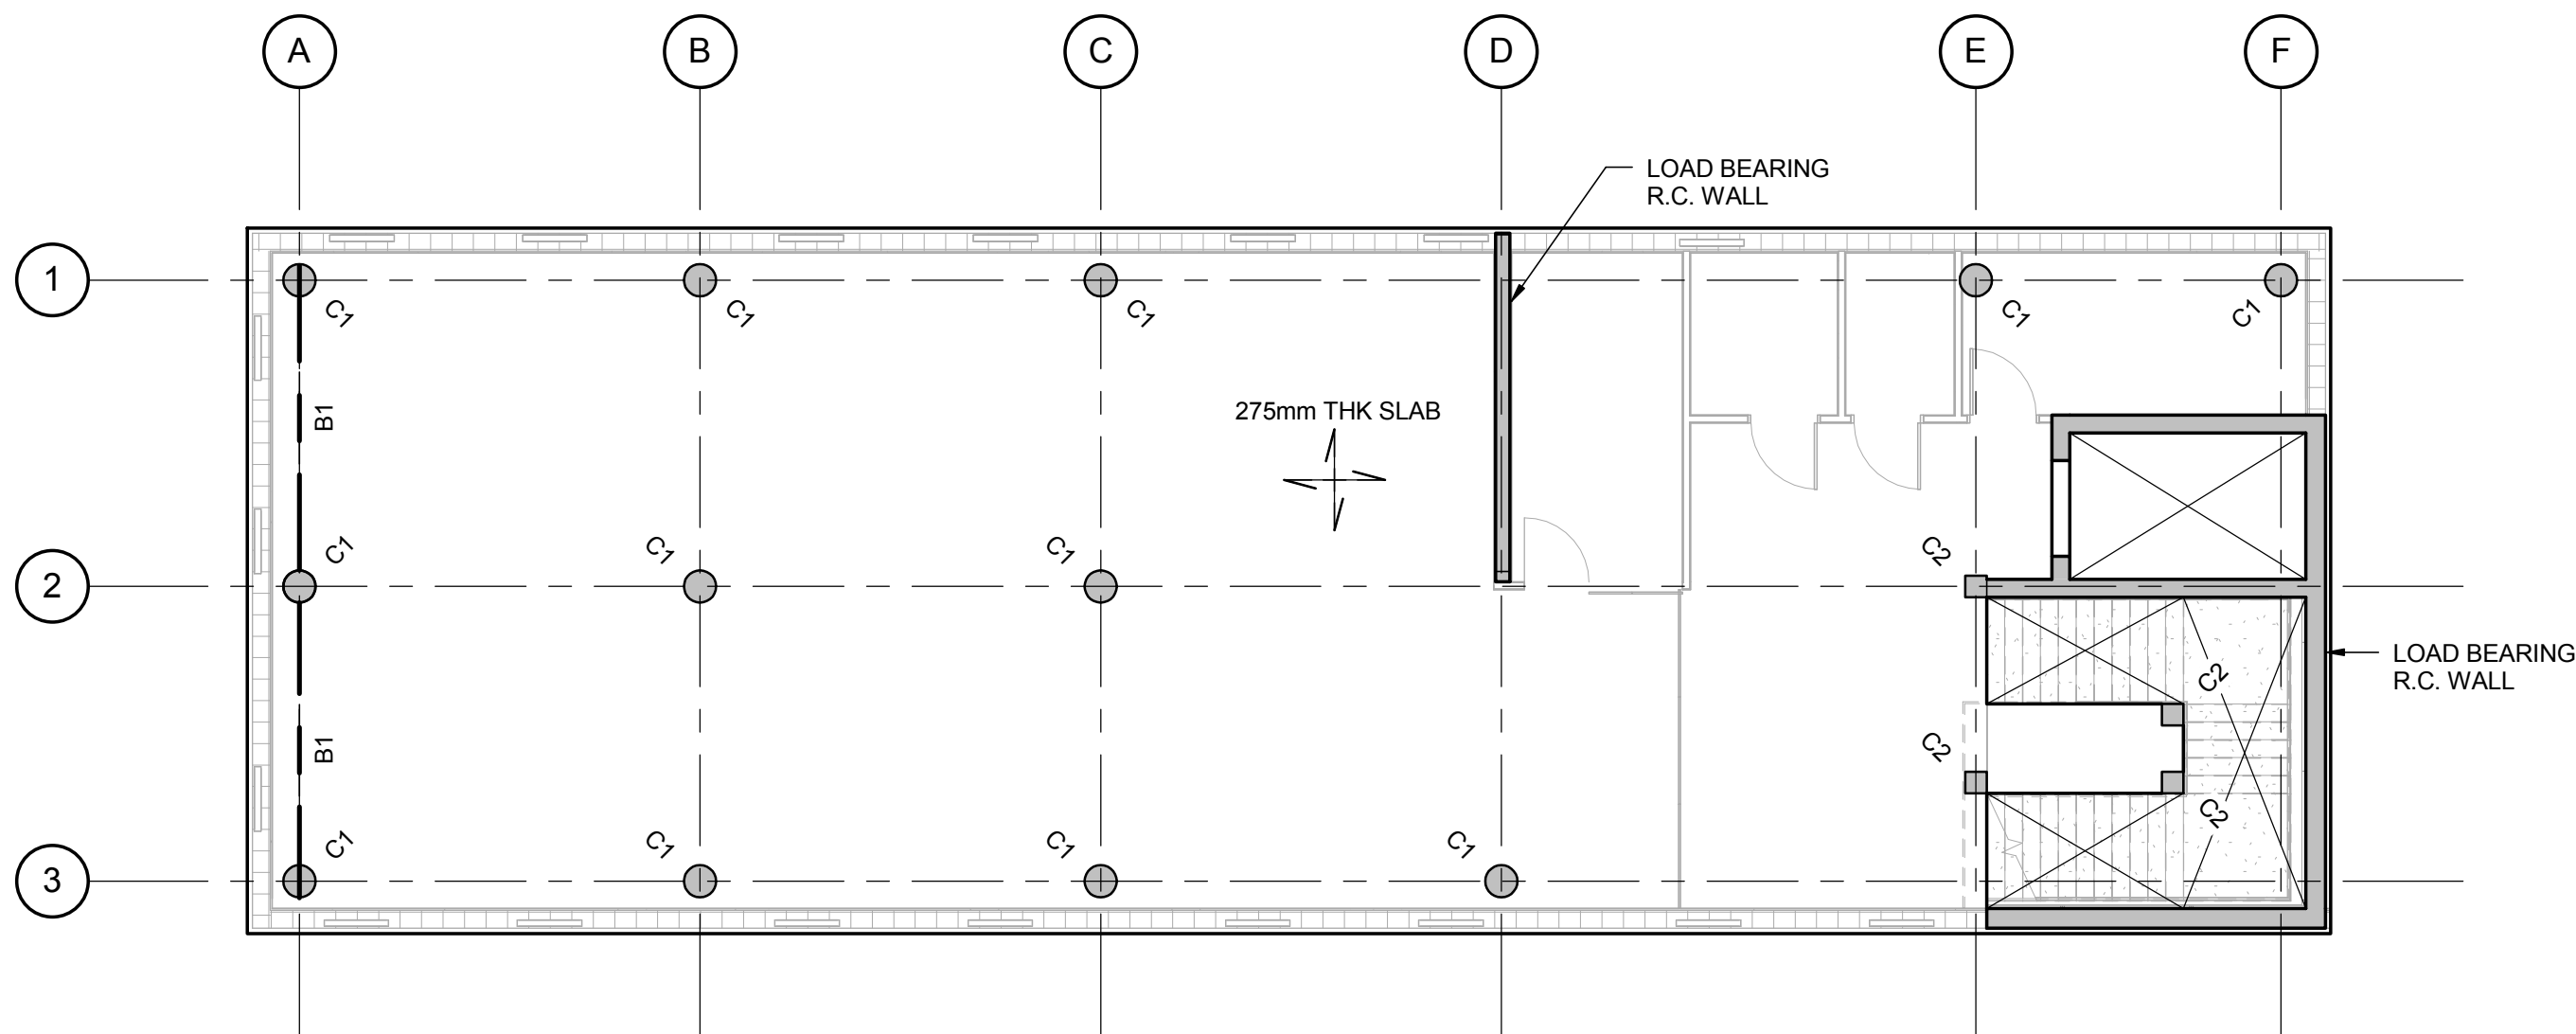

FIRST FLOOR PLAN
SCALE 1 : 100

GENERAL NOTES

1. REFER TO DRAWING XXXX-F-000 FOR GENERAL NOTES

MEMBER SCHEDULE

MARK	MEMBER
B1	RC BEAM

COLUMN SCHEDULE

MARK	MEMBER
C2	SQUARE R.C. COLUMN
C1	Ø450 CIRCURAL R.C. COLUMN

P2	xx.05.17	GENERAL AMENDMENTS	A.R.
P1	19.10.16	PRELIMINARY ISSUE	A.R.
Rev	Date	Comment	By

Drawing Status: PRELIMINARY

This drawing may only be used for construction/manufacture if status is CONSTRUCTION

Furness Partnership
Consulting Structural/Civil Engineers

■ London 20 Britton Street, London, EC1M 5TX
tel: 020 7490 4353 fax: 020 7490 4354
e-mail: info@furnesspartnership.com

□ Bradford The Paper Hall, Anne Gate, Bradford, BD1 4EQ
tel: 01274 392092
e-mail: mail@furnesspartnership.com


Project: CHOCOLATE FACTORY

Drawing Title: BLOCK F
GROUND AND FIRST FLOOR PLAN


Drawn A.R.	Date OCT '16	Checked R.M.	Scale @ A1 1 : 100
---------------	-----------------	-----------------	-----------------------

Drawing No. 4435(F)-S-001	Rev. P2 #
------------------------------	--------------

08/06/2017 10:09:54
WORK IN PROGRESS

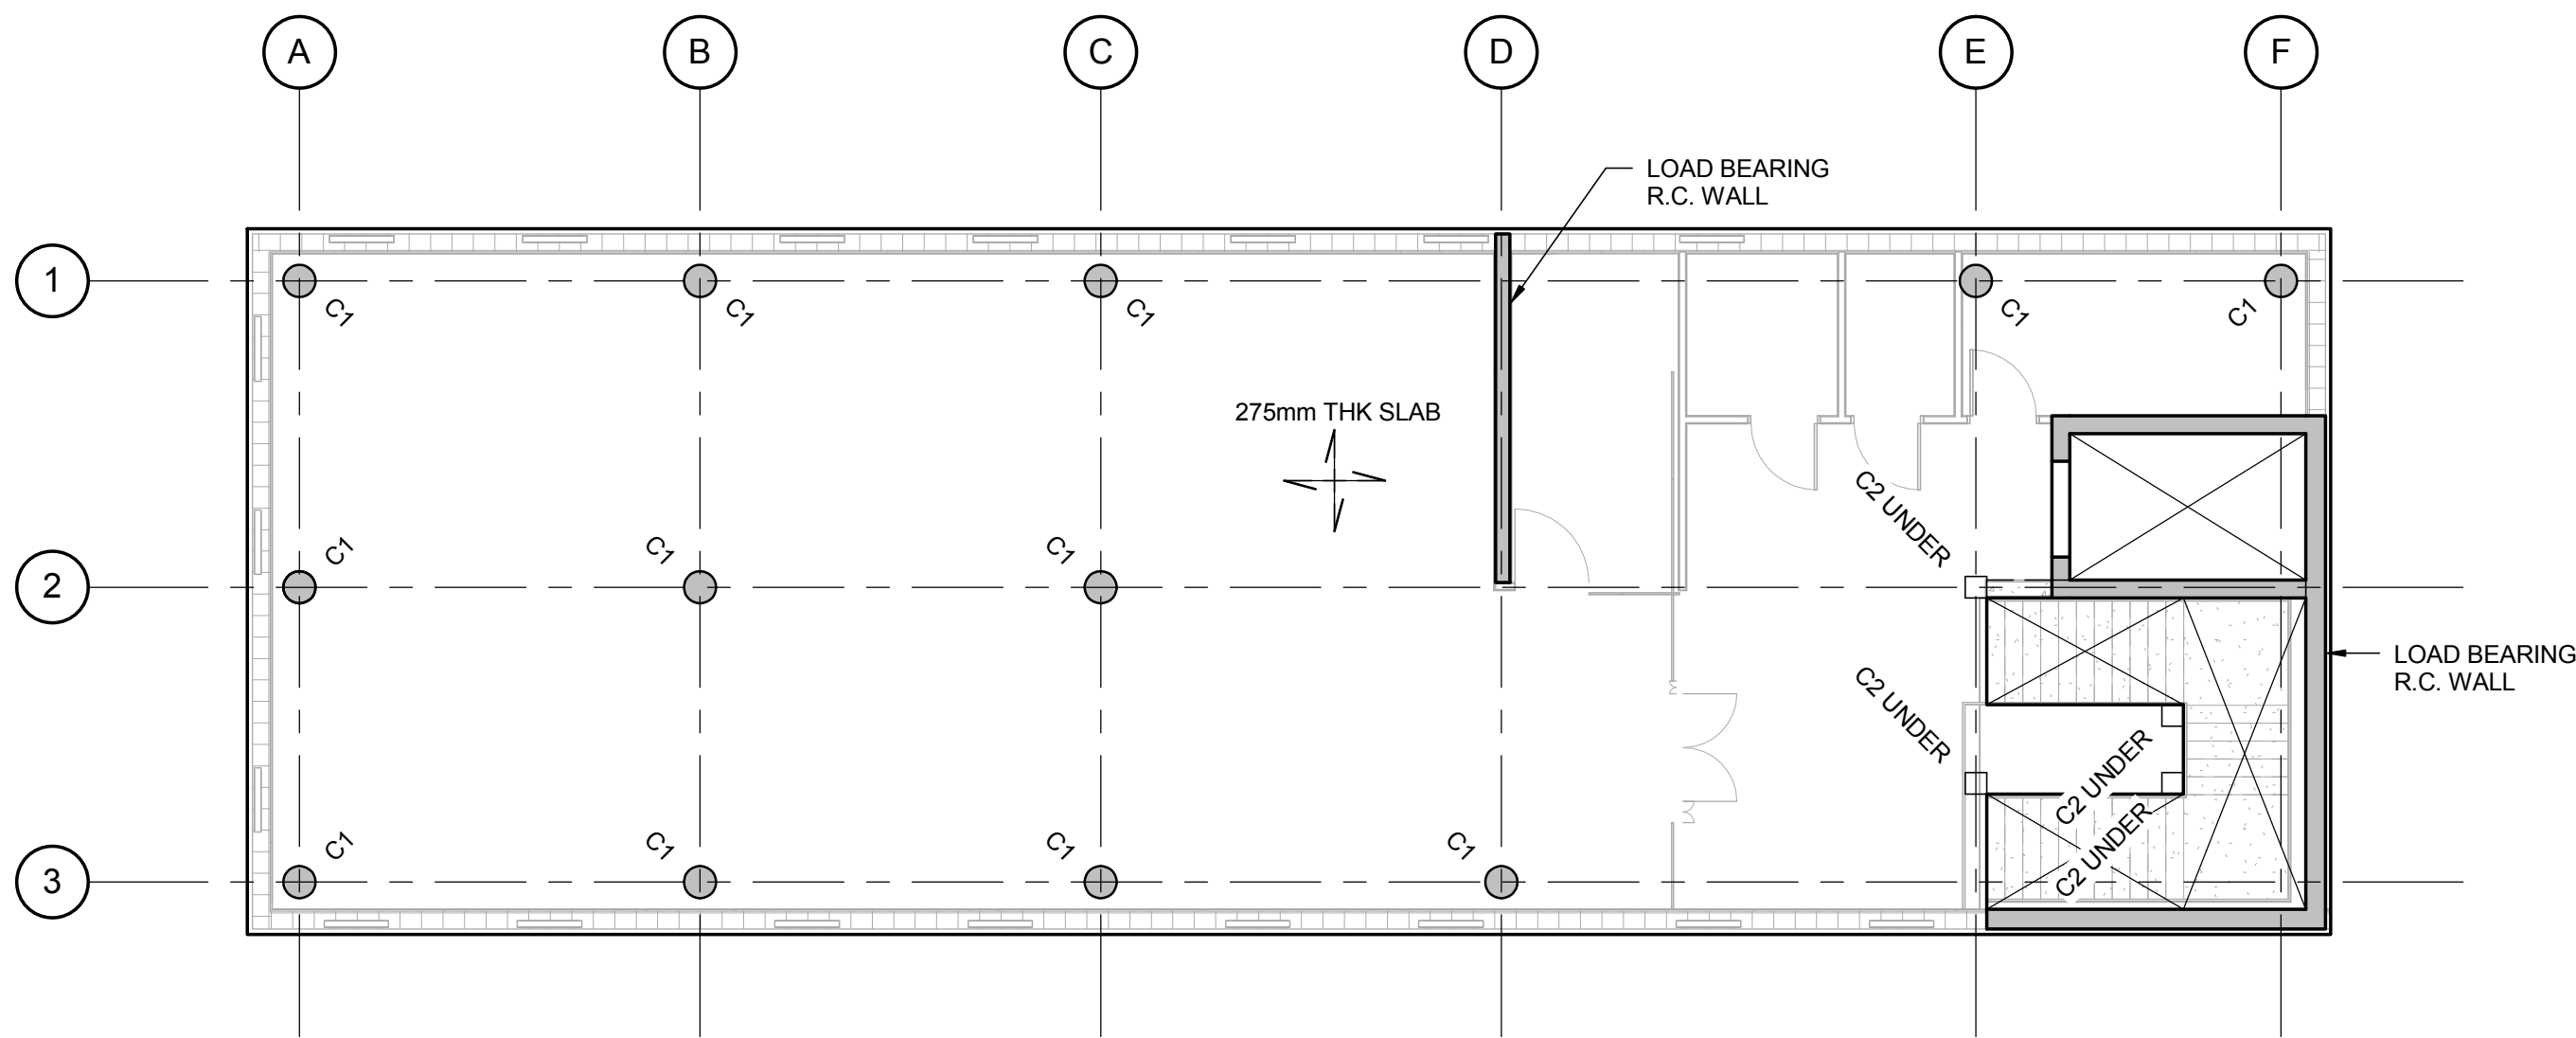

SECOND FLOOR PLAN
SCALE 1 : 100

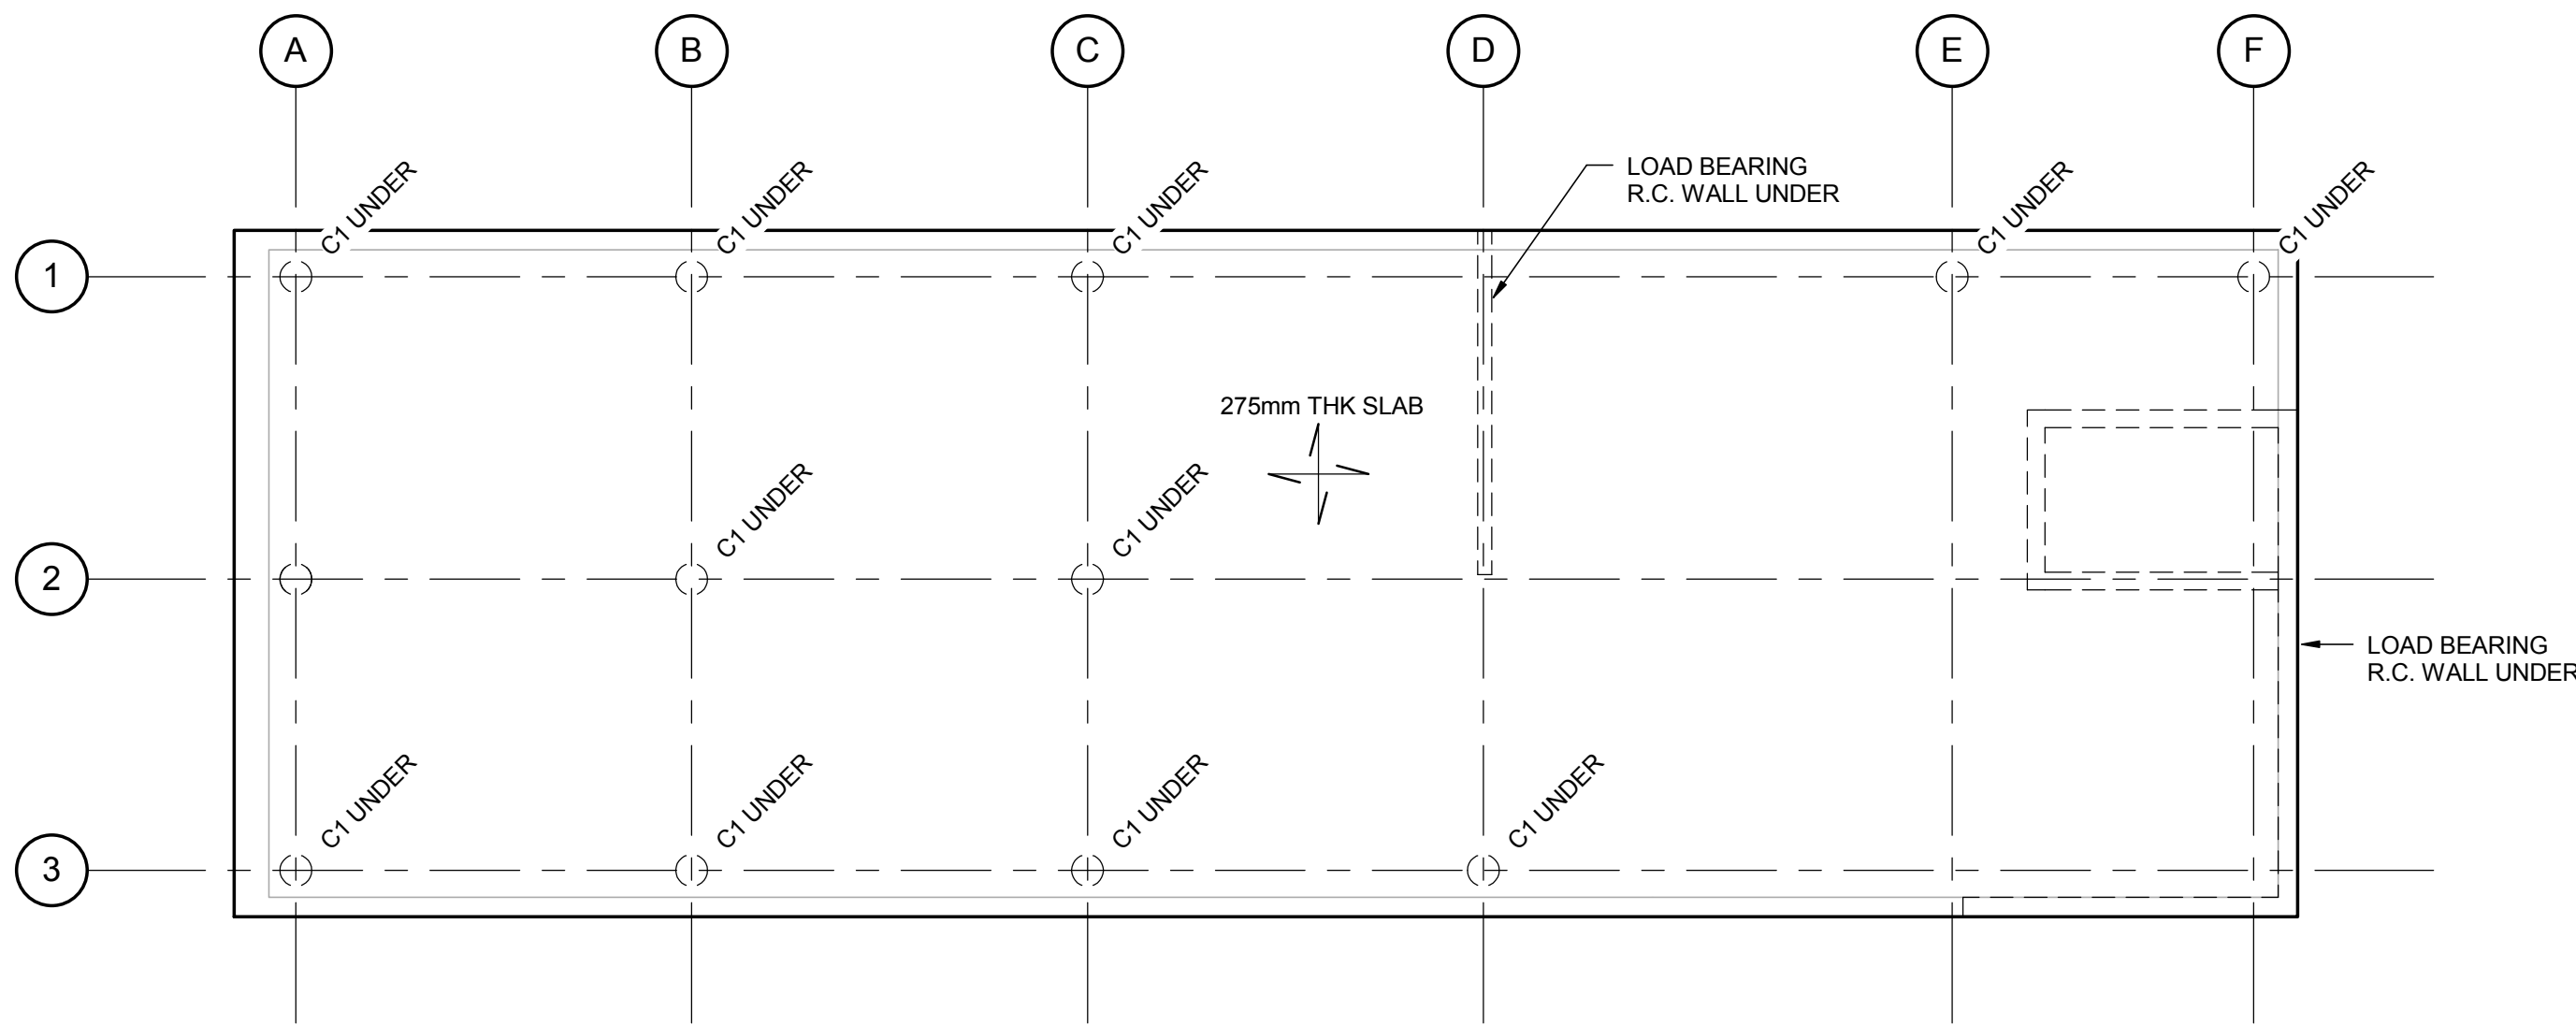

ROOF LEVEL PLAN
SCALE 1 : 100

GENERAL NOTES

1. REFER TO DRAWING XXXX-F-000 FOR GENERAL NOTES

MEMBER SCHEDULE

MARK	MEMBER
B1	RC BEAM


COLUMN SCHEDULE

MARK	MEMBER
C2	SQUARE R.C. COLUMN
C1	Ø450 CIRCURAL R.C. COLUMN

P2	xx.05.17	GENERAL AMENDMENTS	A.R.
P1	19.10.16	PRELIMINARY ISSUE	A.R.
Rev	Date	Comment	By

Drawing Status: PRELIMINARY

This drawing may only be used for construction/manufacture if status is CONSTRUCTION

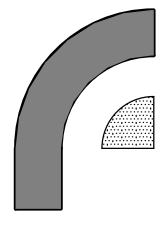

Furness Partnership
Consulting Structural/Civil Engineers

London

20 Britton Street, London, EC1M 5TX
tel: 020 7490 4353 fax: 020 7490 4354
e-mail: info@furnesspartnership.com

Bradford

The Paper Hall, Anne Gate, Bradford, BD1 4EQ
tel: 01274 392092
e-mail: mail@furnesspartnership.com

CHOCOLATE FACTORY

Drawing Title: BLOCK F
SECOND FLOOR AND ROOF LEVEL PLAN

Drawn A.R.	Date OCT '16	Checked R.M.	Scale @ A1 1 : 100
---------------	-----------------	-----------------	-----------------------

Drawing No. 4435(F)-S-002	Rev. P2 #
------------------------------	--------------

08/06/2017 10:09:55
WORK IN PROGRESS