





SOUTH WEST ELEVATION SCALE 1:100

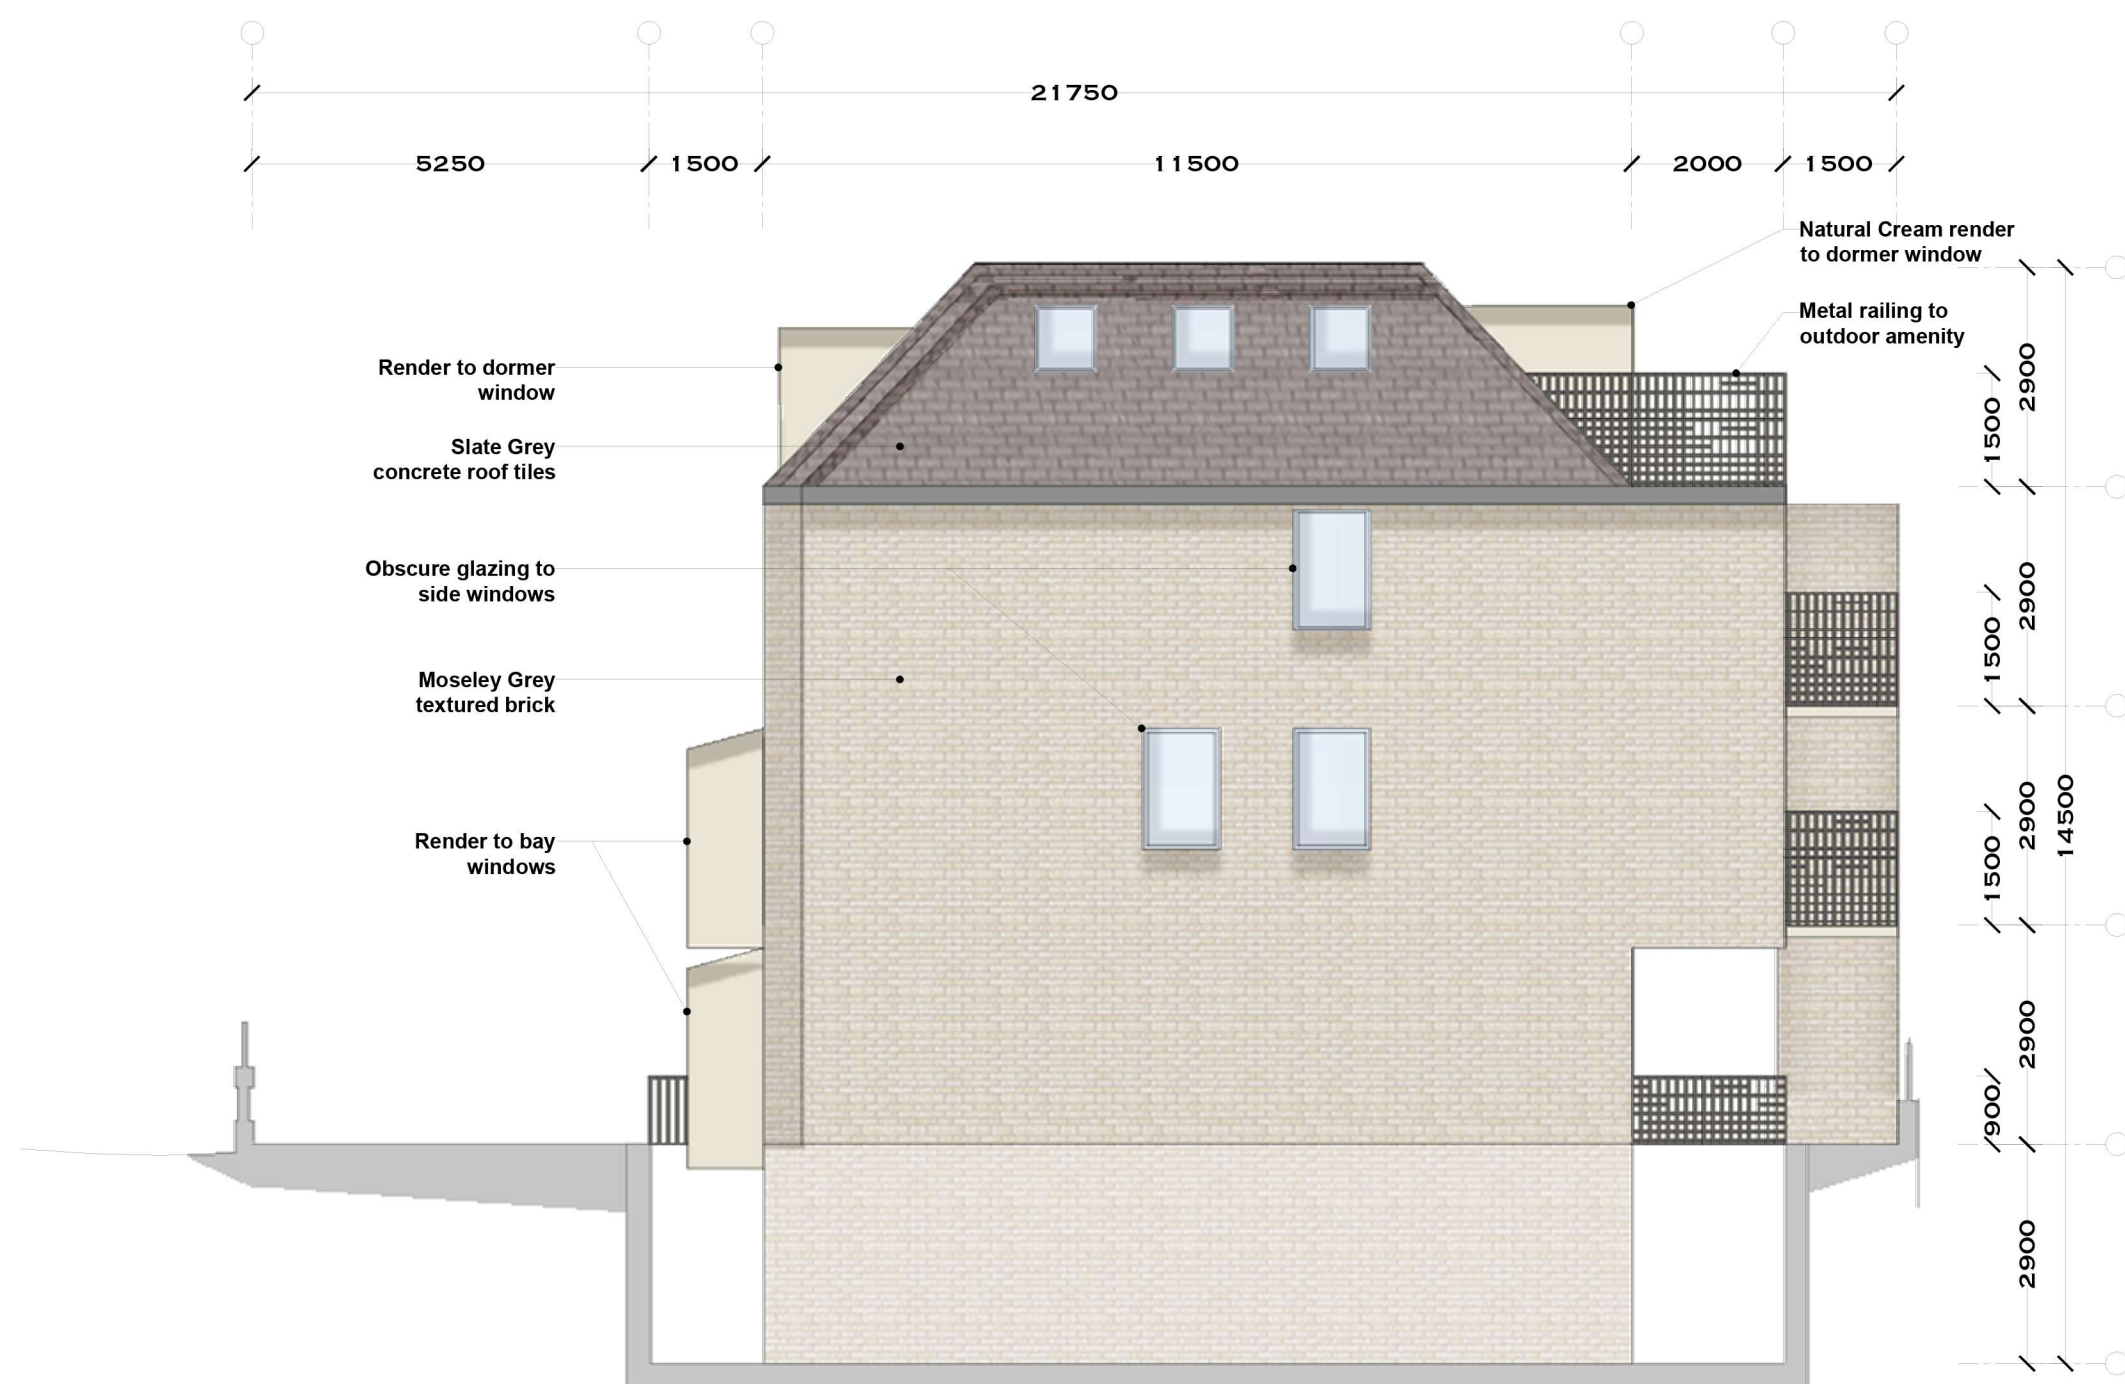

SOUTH EAST ELEVATION SCALE 1:100

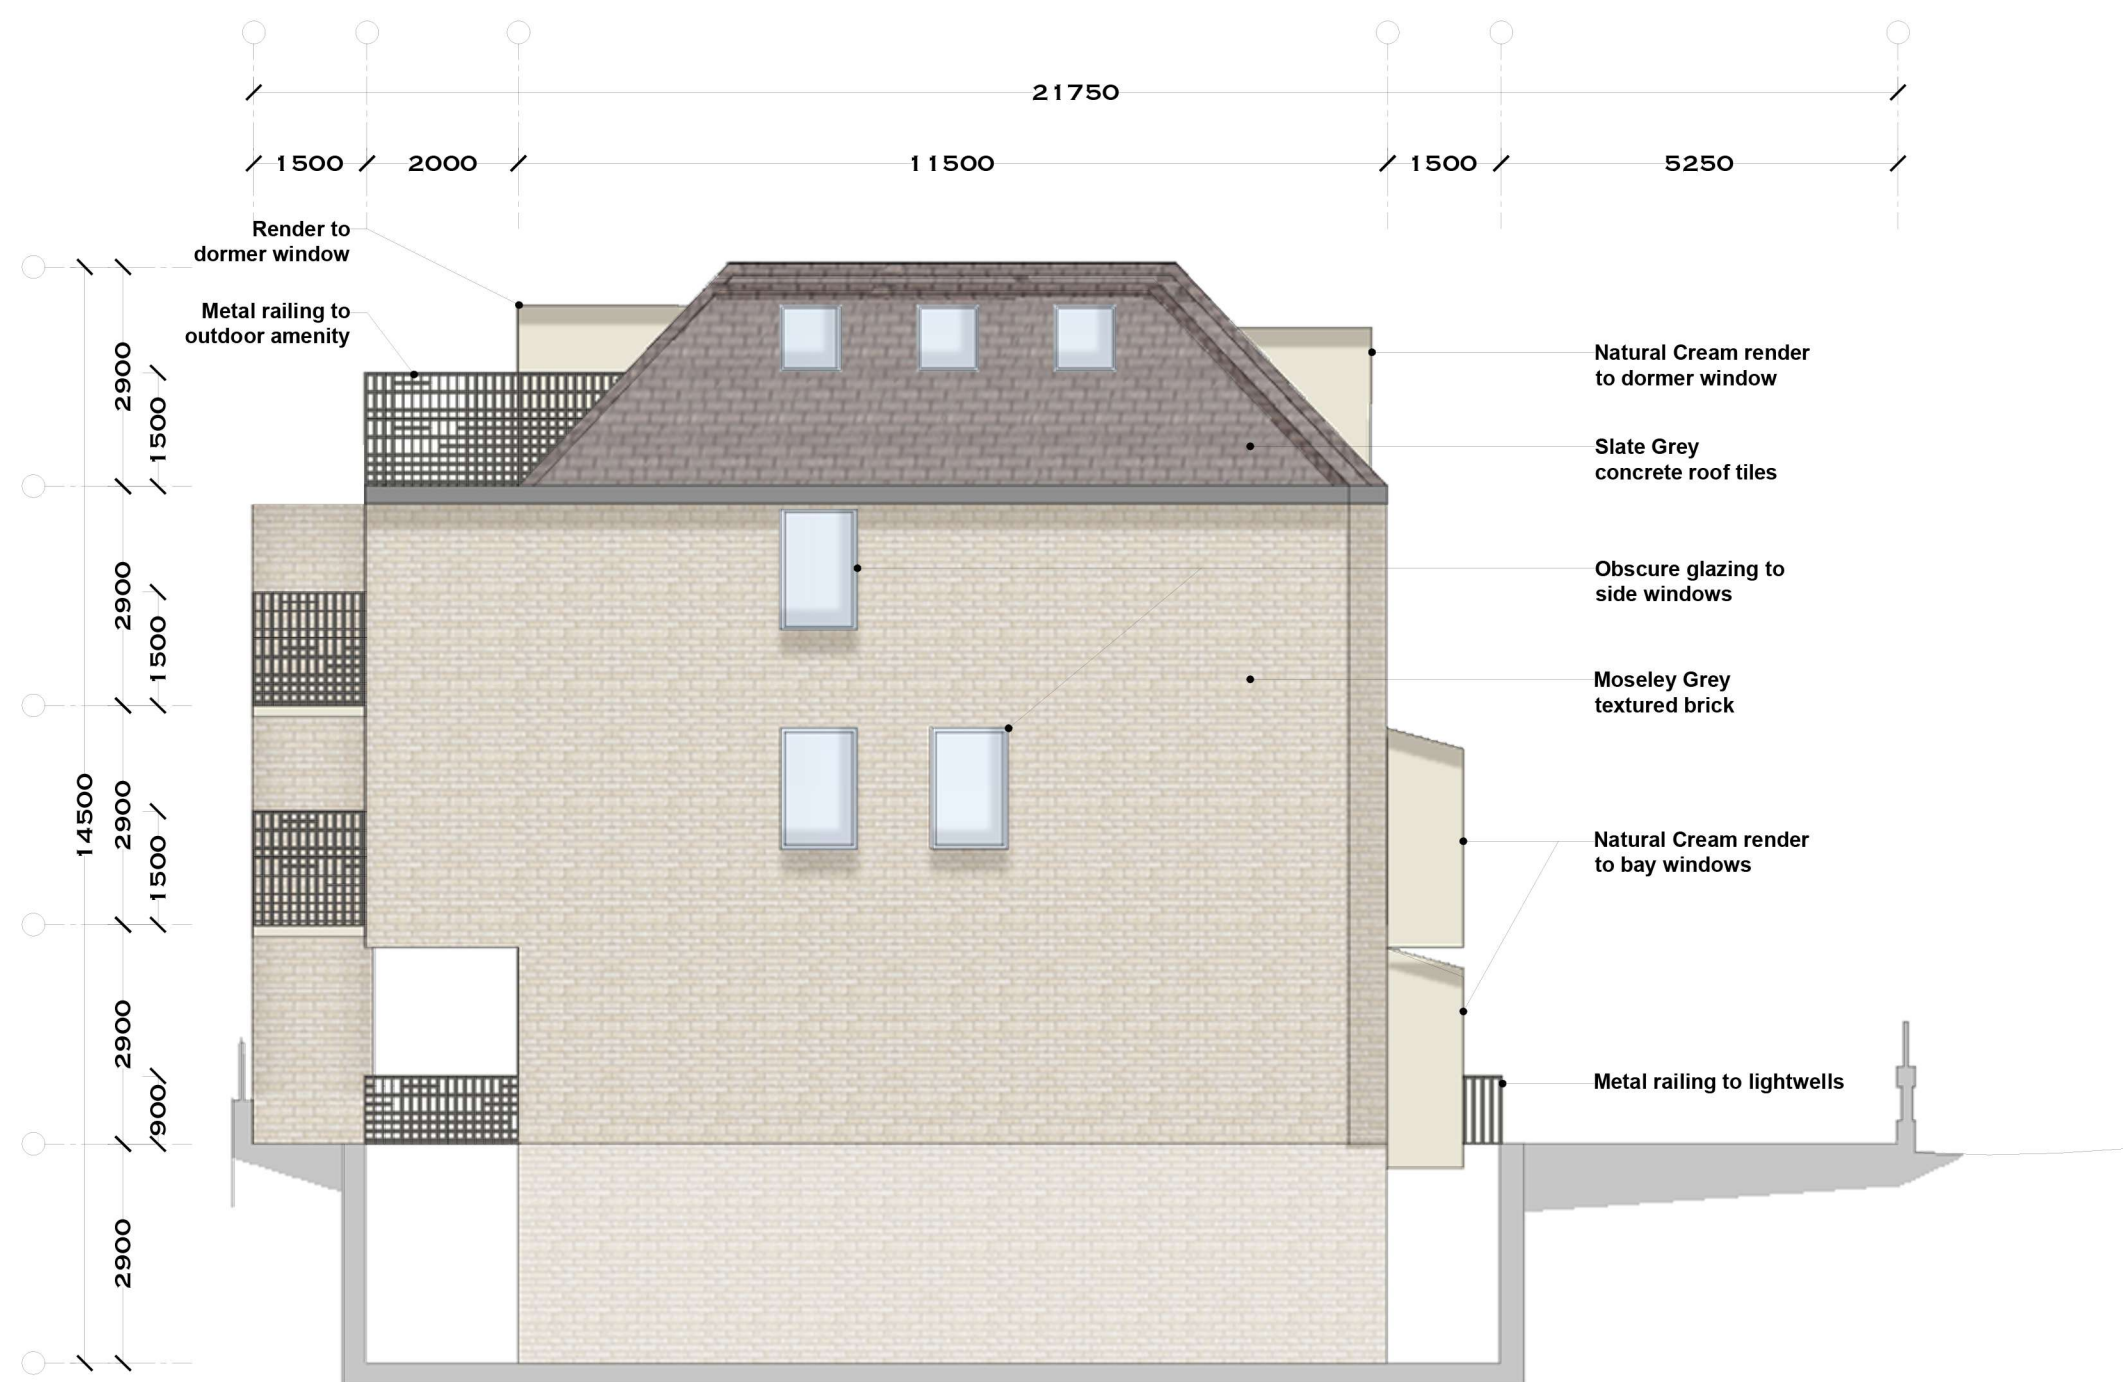

NORTH WEST ELEVATION SCALE 1:100



NORTH EAST ELEVATION SCALE 1:100