




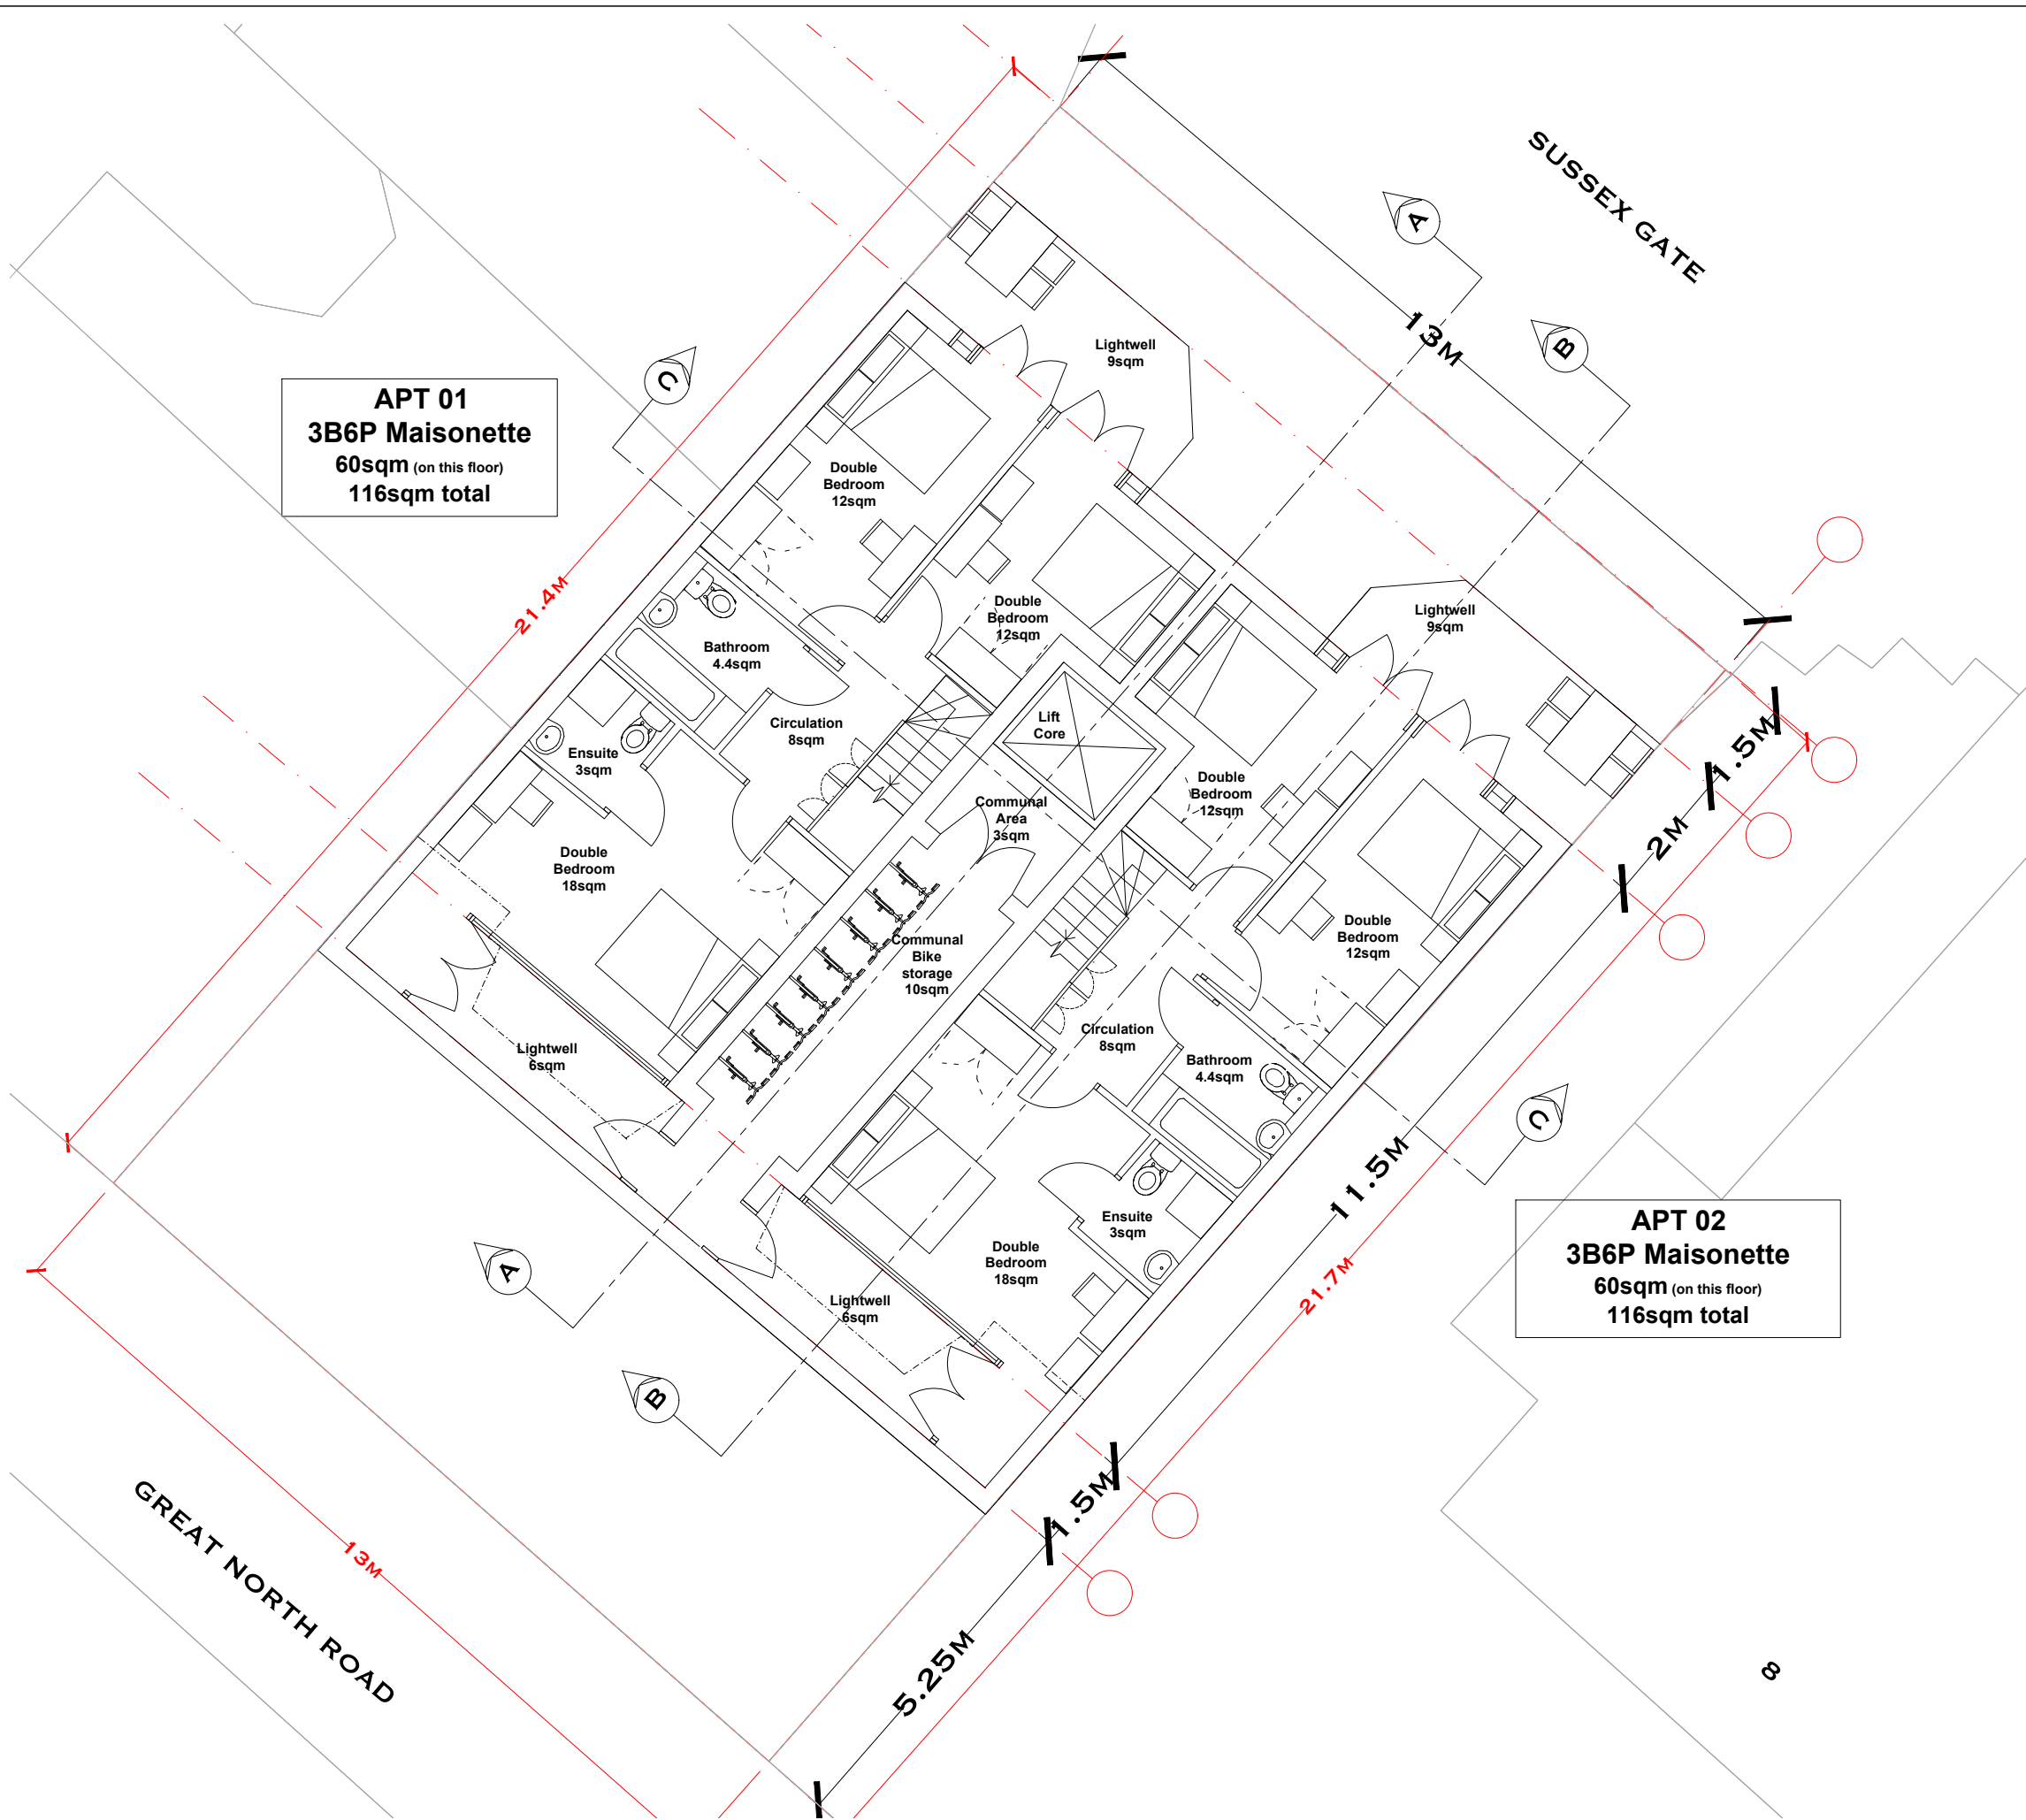

BASEMENT FLOOR PLAN SCALE 1:100

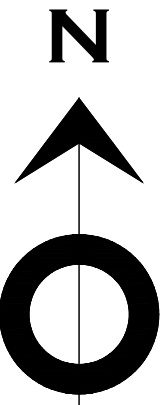

GROUND FLOOR PLAN SCALE 1:100

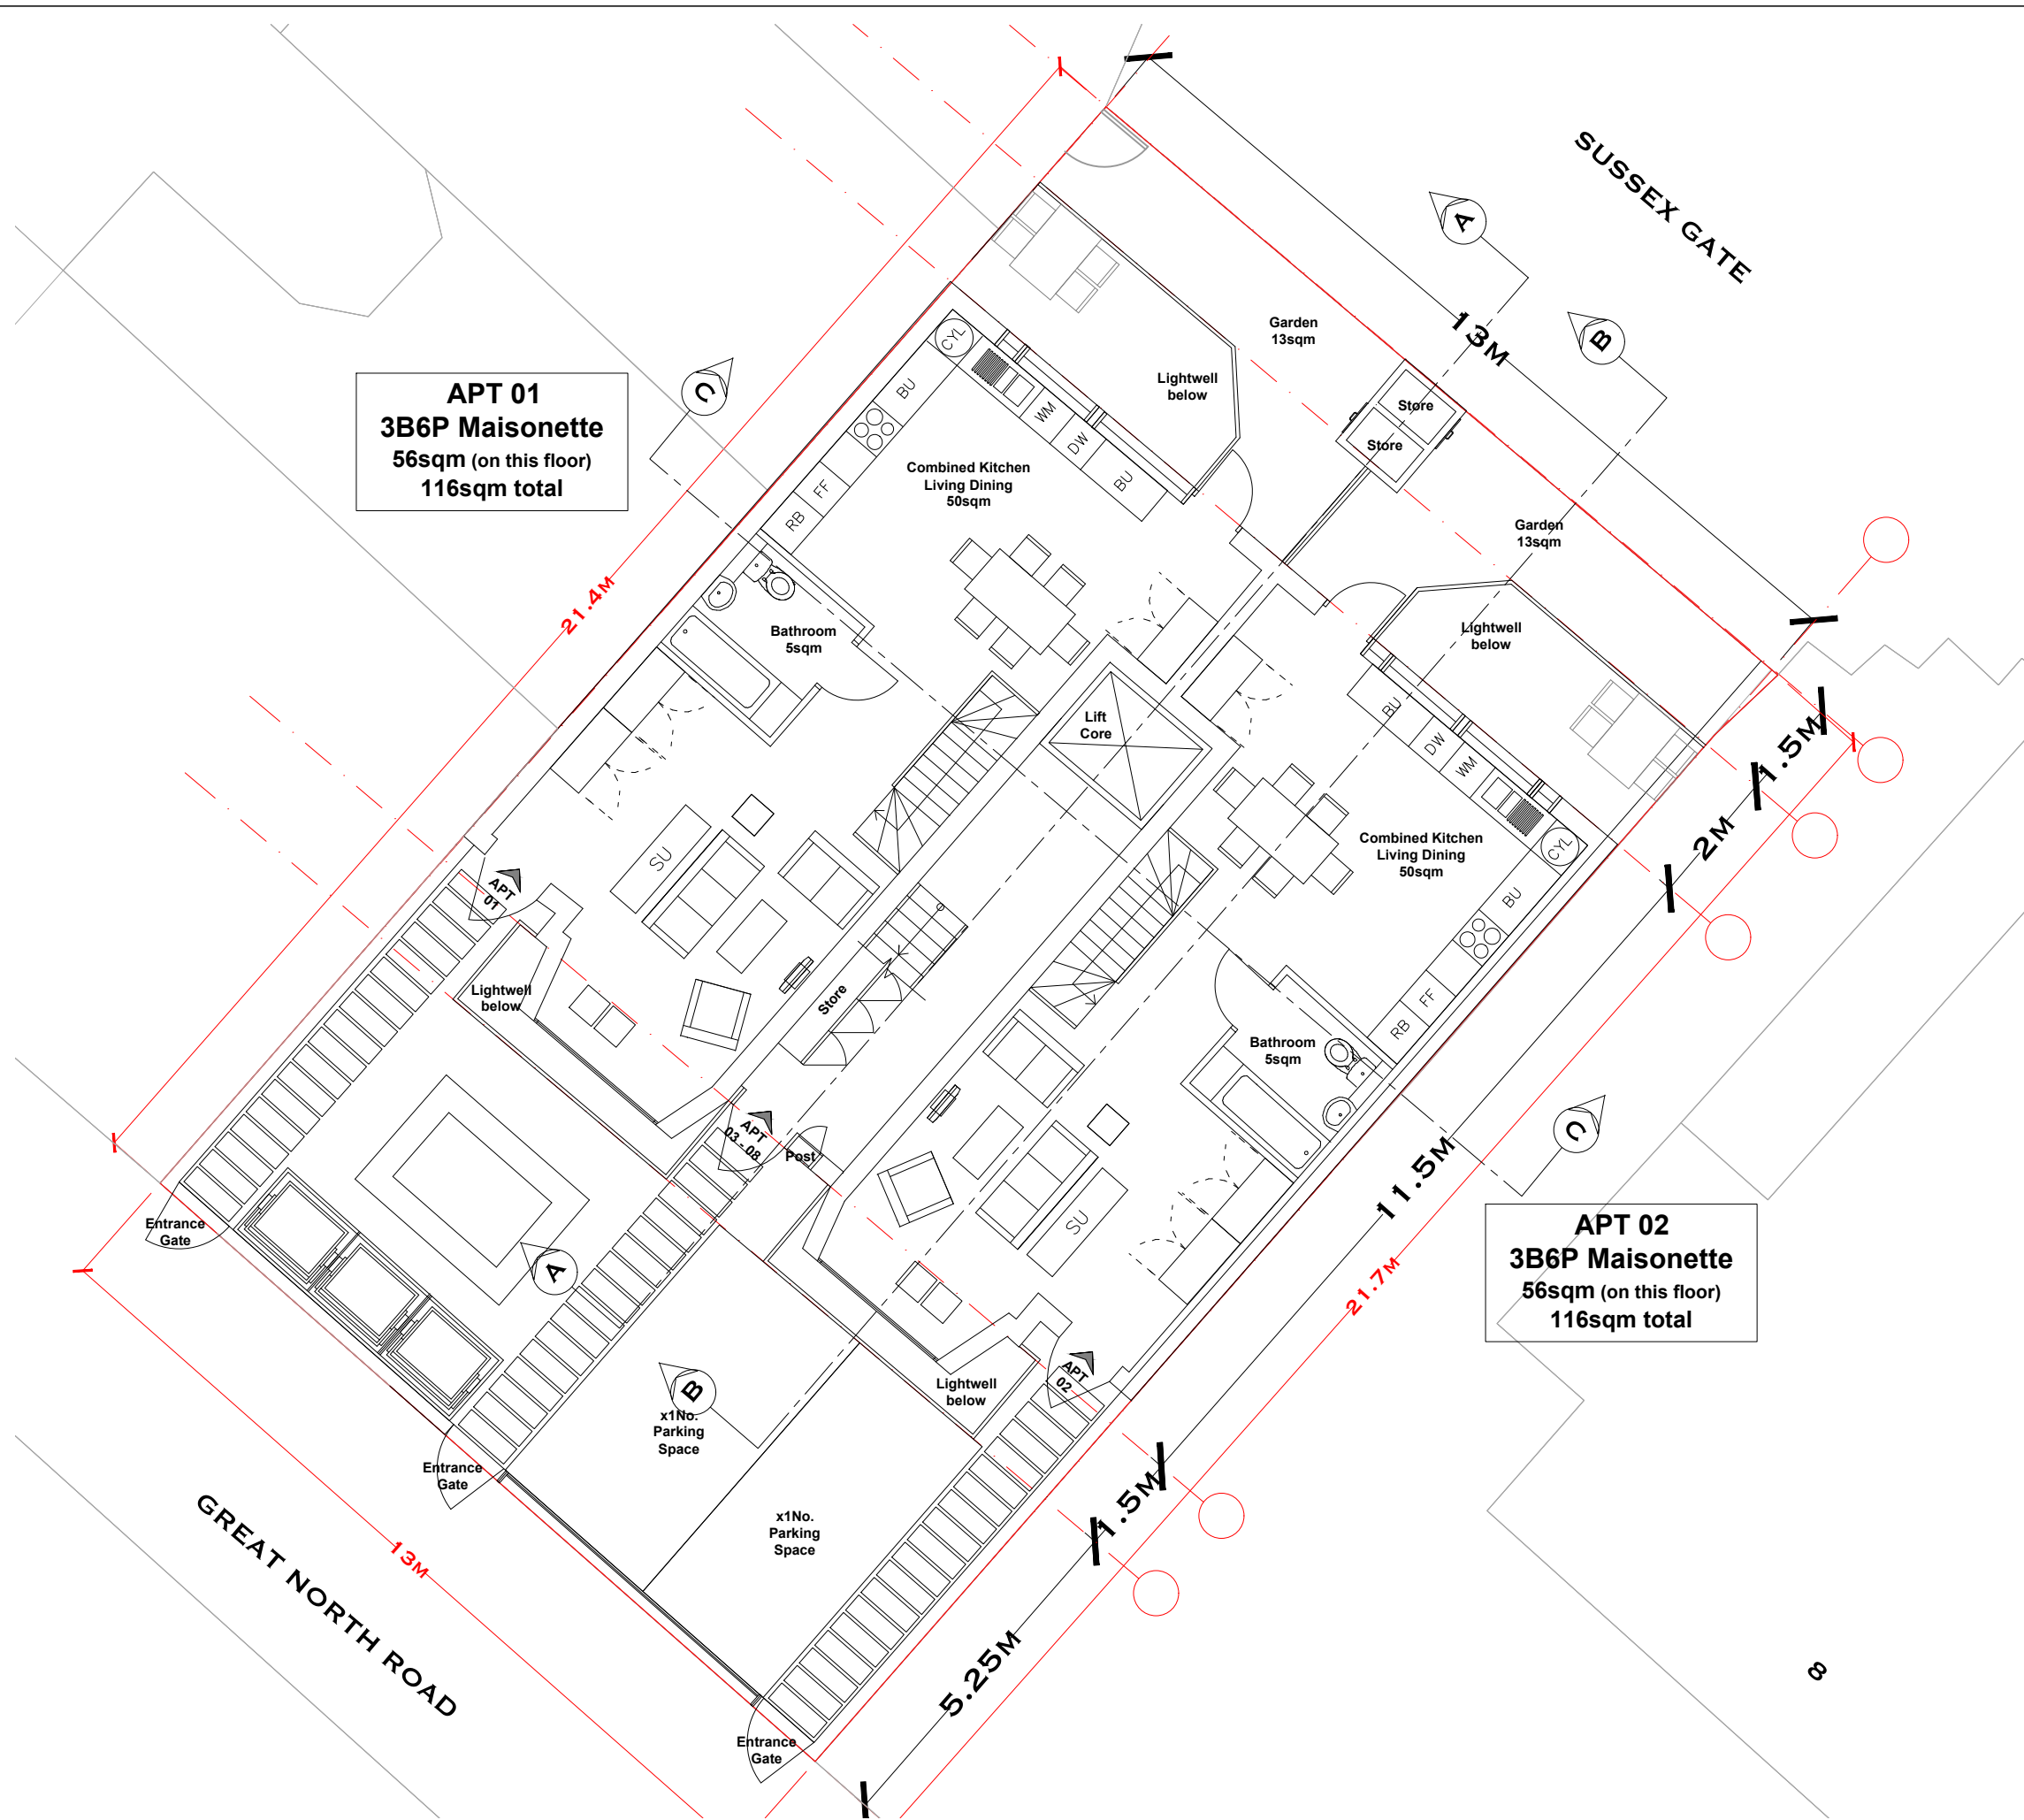

FIRST FLOOR PLAN SCALE 1:100



SECOND FLOOR PLAN SCALE 1:100

SCHEDULE

FLOOR	TENURE	(GIA)
3	1X3BEDROOM 5PERSON	90
2	1X2BEDROOM 4PERSON 1X2BEDROOM 4PERSON	70 70
1	1X1BEDROOM 2PERSON 1X1BEDROOM 2PERSON 1X1BEDROOM 1PERSON	50 50 38
G	1X3BEDROOM 6PERSON (PART) 1X3BEDROOM 6PERSON (PART)	56 56
B	1X3BEDROOM 6PERSON (PART) 1X3BEDROOM 6PERSON (PART)	60 60
TOTAL	8 DWELLING UNITS	600

00 08/2023 ISSUED FOR PLANNING TB SDG

REV DATE DESCRIPTION BY CHKD

DESIGNED BY TB CHECKED BY SDG

APP BY DATE FILE NAME

DATE 08/23 SCALE 1:100@A1


ZAAK PROPERTIES LIMITED

12 GREAT NORTH ROAD
LONDON N6 4LX

PROPOSED FLOOR PLANS

21-405-200

EDITION 00 SHEET 200

 

SCALE BAR

PROPOSED FLOOR PLANS

SCALE 1:100