



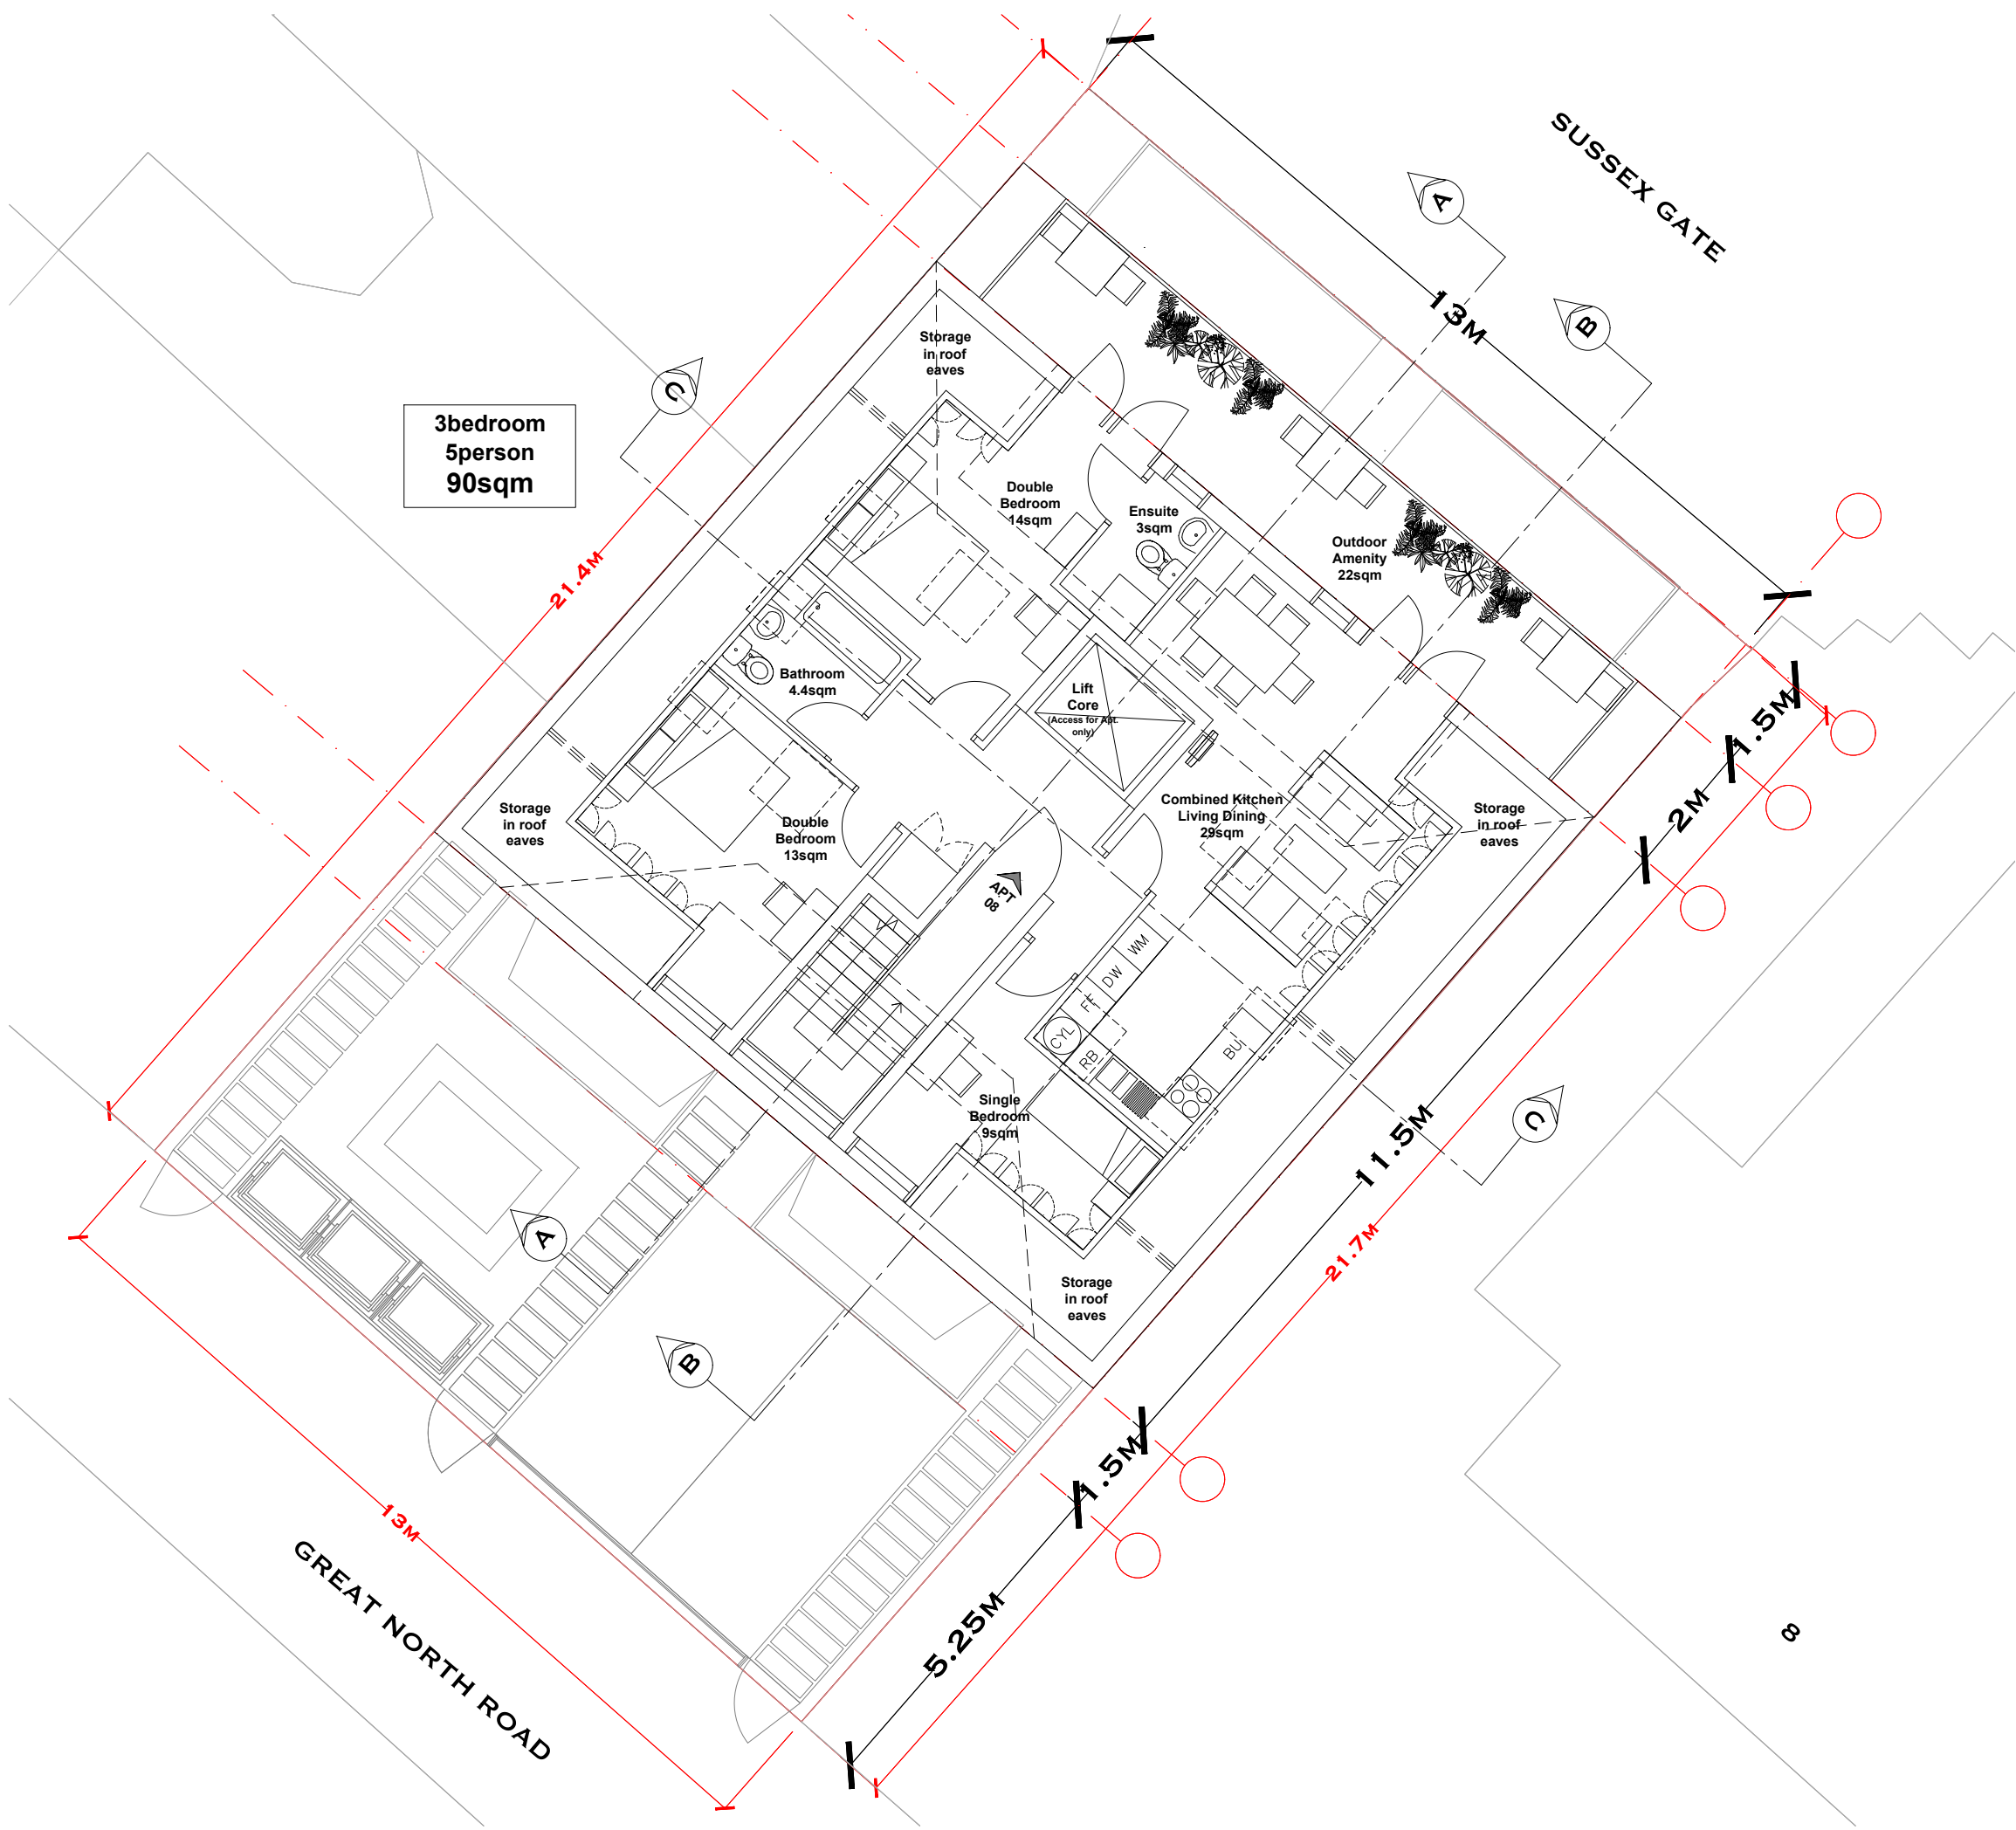

THIRD FLOOR PLAN SCALE 1:100

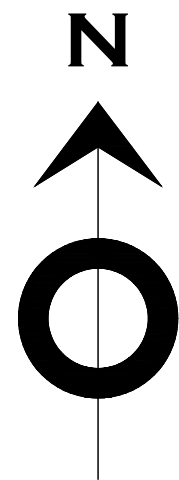

ROOF PLAN SCALE 1:100

SCHEDULE		
FLOOR	TENURE	(GIA)
3	1X3BEDROOM 5PERSON	90
2	1X2BEDROOM 4PERSON 1X2BEDROOM 4PERSON	70 70
1	1X1BEDROOM 2PERSON 1X1BEDROOM 2PERSON 1X1BEDROOM 1PERSON	50 50 38
G	1X3BEDROOM 6PERSON (PART) 1X3BEDROOM 6PERSON (PART)	56 56
B	1X3BEDROOM 6PERSON (PART) 1X3BEDROOM 6PERSON (PART)	60 60
TOTAL	8 DWELLING UNITS	600

00 08/2023 ISSUED FOR PLANNING TB SDG

REV DATE DESCRIPTION BY CHK'D

DESIGNED BY TB	CHECKED BY SDG
APP BY DATE	FILE NAME
DATE 08/23	SCALE 1:100@A1

