


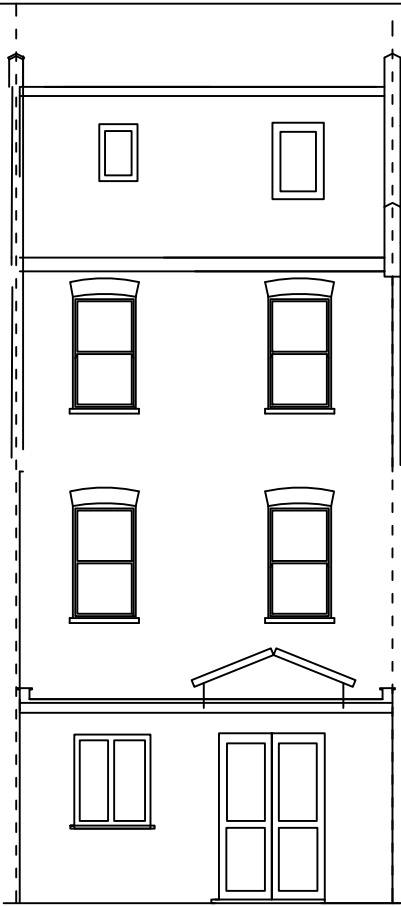


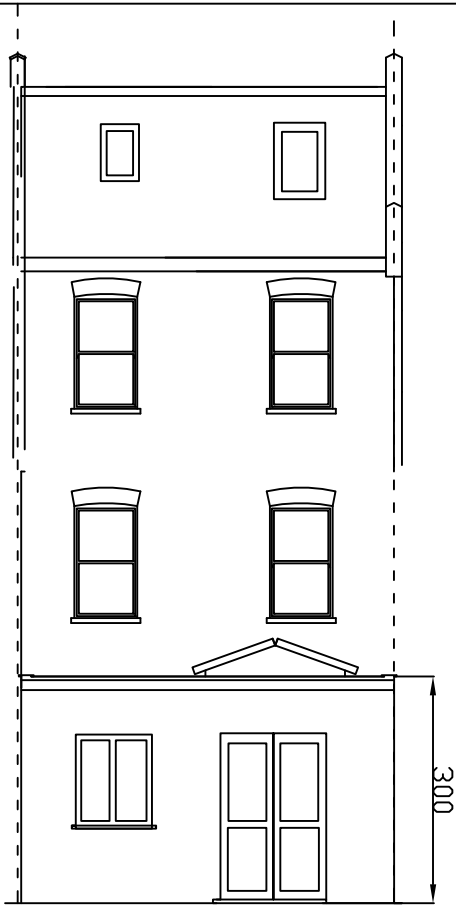


EXISTING
Rear Elevations

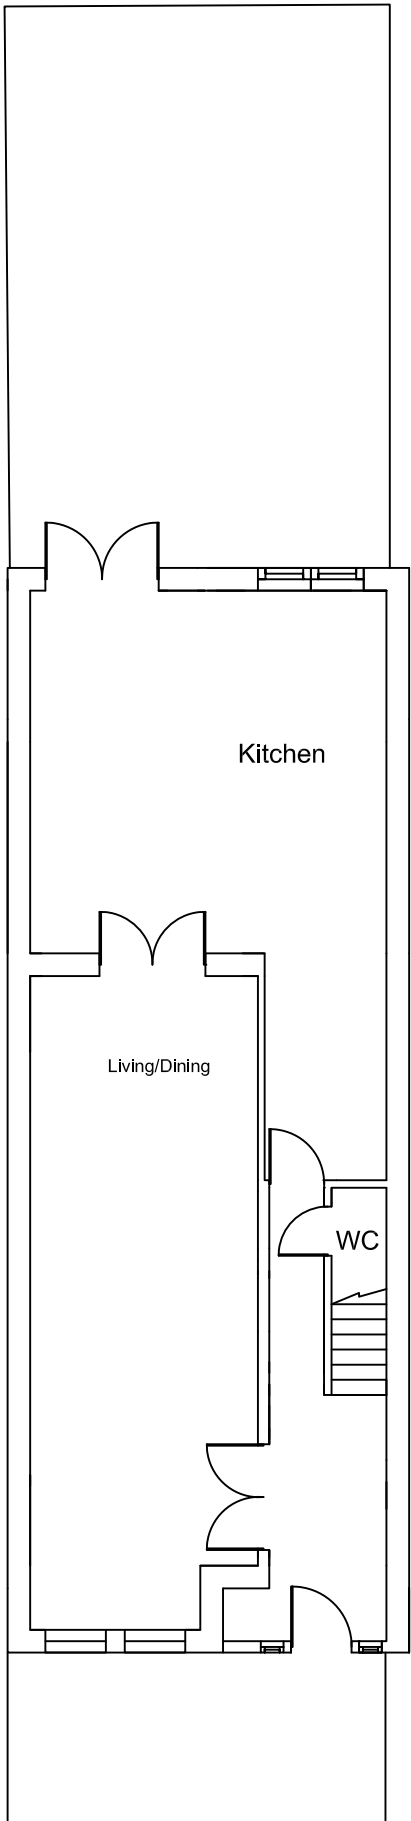

PROPOSED
Rear Elevations

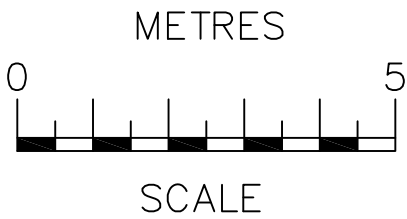

Existing
Ground Floor

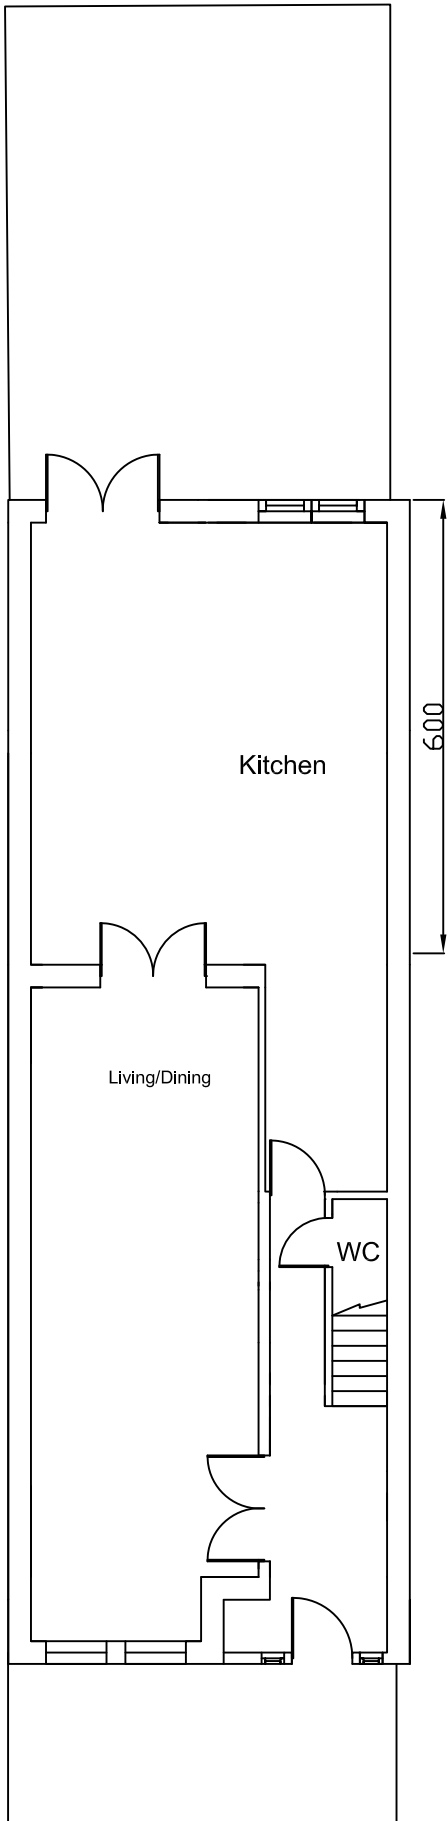

Proposed
Ground Floor

Project: 62 Lealand Rd London N15 6JT		
Title: EXISTING & PROPOSED Ground Floor & Rear Elevation		
Date: 16.10.23.	Scale: 1;100 @ A3	
Dwg. No. LE.62.EX&PR.01	Rev:	