



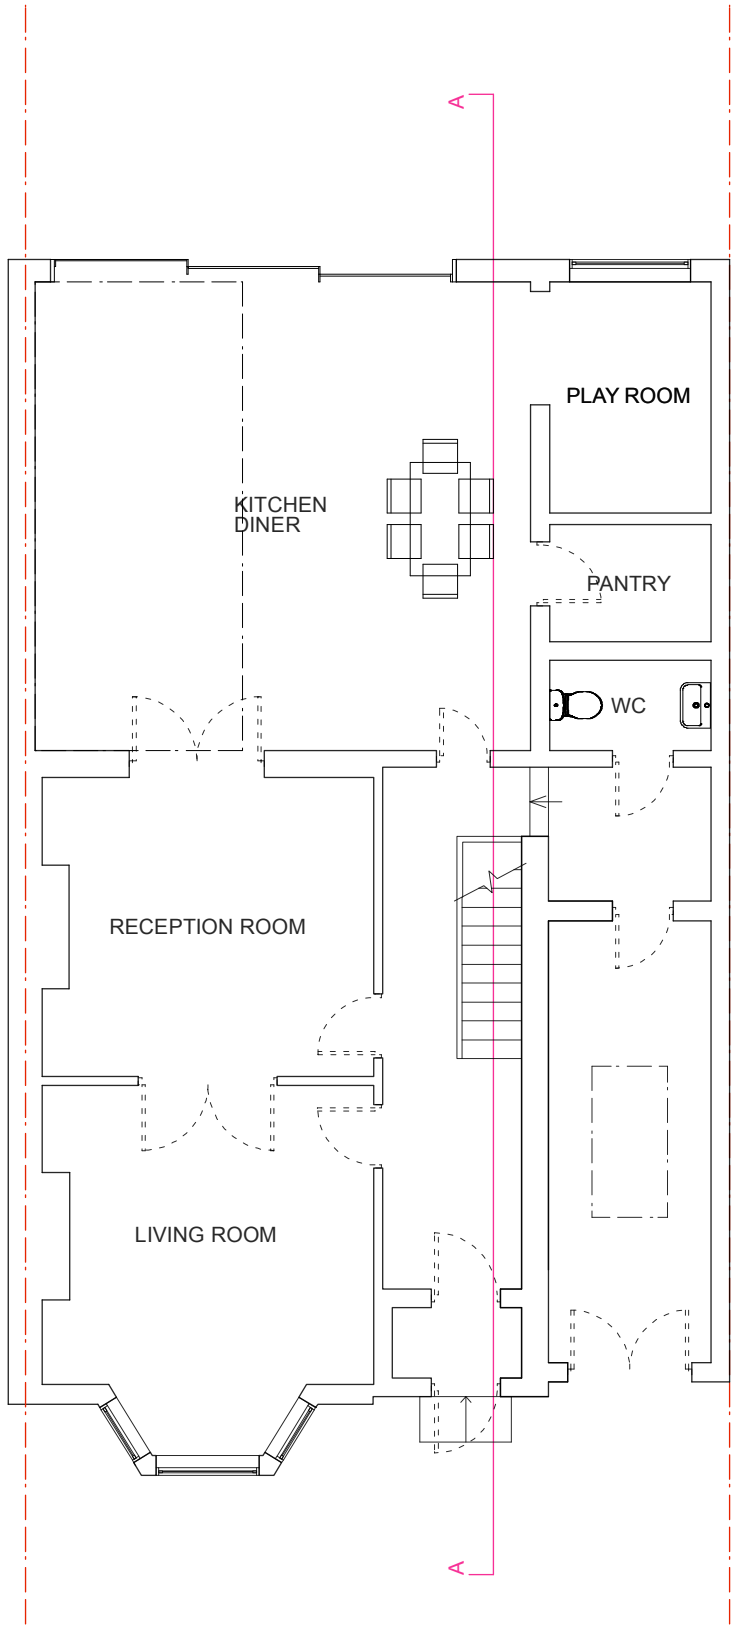


date: SEPTEMBER 2023
scale: 1:100 @ A3
job: BEDFORD ROAD
drawing: PROPOSED
GROUND FLOOR PLAN
number: **200 020**
revision: P01
drawn: AN
checked: NS

- GENERAL NOTES:
1. DO NOT SCALE FROM THIS DRAWING, EXCEPT FOR PLANNING PURPOSES
 2. ALL DIMENSIONS AND LEVELS TO BE CHECKED ONSITE
 3. ALL STRUCTURAL ELEMENTS TO STRUCTURAL ENGINEER'S SPECIFICATION AND DETAILS
 4. ALL DETAILS TO MANUFACTURERS SPECIFICATION AND DETAIL
 5. DRAWINGS TO BE READ IN CONJUNCTION WITH SCOPE OF WORKS T01
 6. ALL DETAILS SUBJECT TO BUILDING CONTROL APPROVAL
 7. ALL DETAILS SUBJECT TO PARTY WALL AWARD
 8. BOUNDARY LINES SHOWN ARE INDICATIVE AND TO BE CONFIRMED BY CLIENT
 9. ISSUE NOT FOR CONSTRUCTION
- ©2023 - MAY NOT BE REPRODUCED WITHOUT PERMISSION

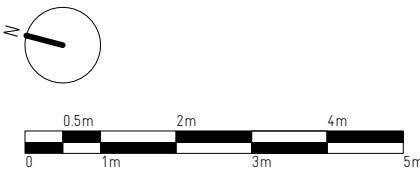

**RUSSIAN
FOR FISH**


14 the stables
16 pixley street
london e14 7df
studio@russianforfish.com
020 8895 6536

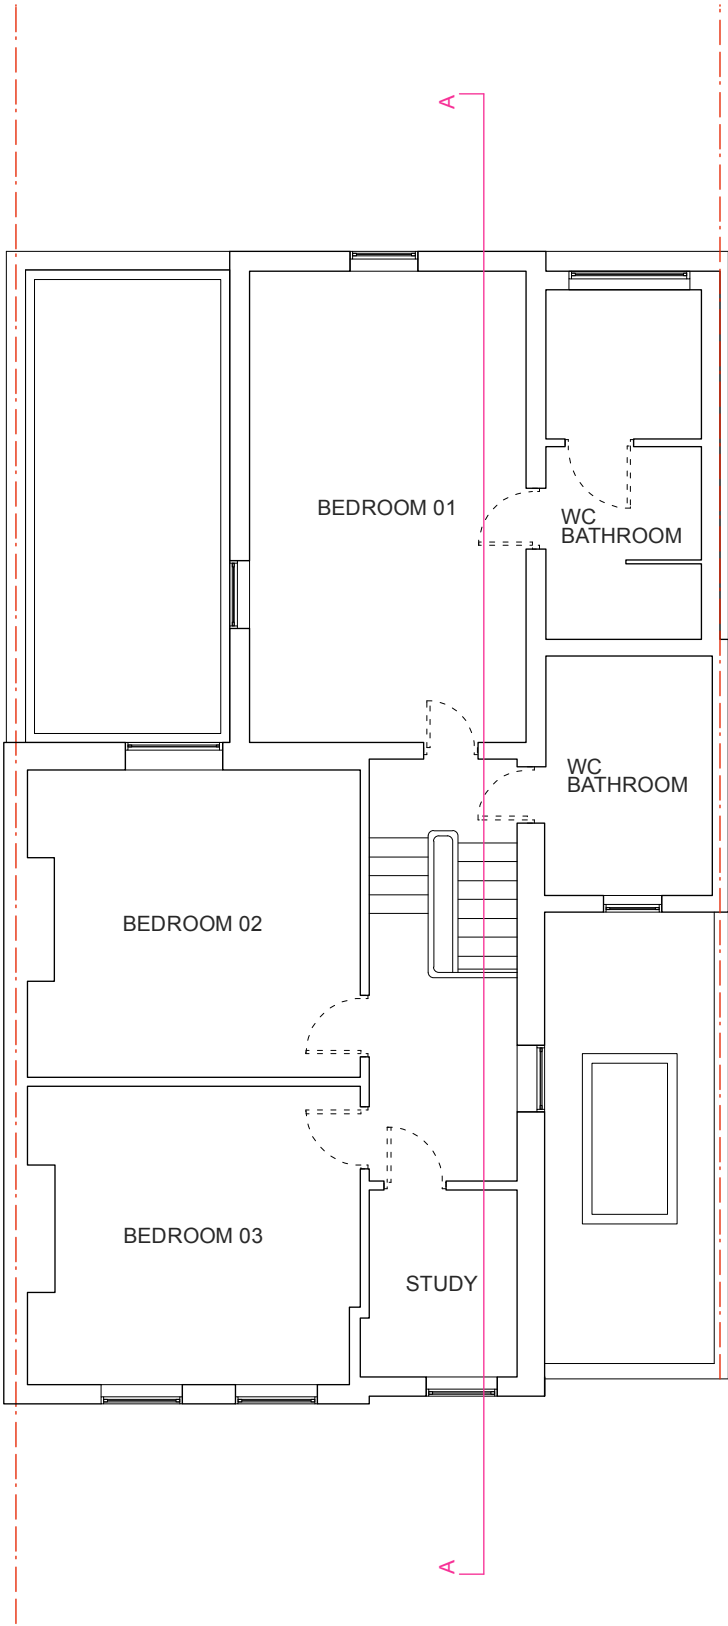

date: SEPTEMBER 2023
scale: 1:100 @ A3
job: BEDFORD ROAD
drawing: PROPOSED
FIRST FLOOR PLAN
number: **200 021**
revision: P01
drawn: AN
checked: NS


GENERAL NOTES:

1. DO NOT SCALE FROM THIS DRAWING, EXCEPT FOR PLANNING PURPOSES
 2. ALL DIMENSIONS AND LEVELS TO BE CHECKED ONSITE
 3. ALL STRUCTURAL ELEMENTS TO STRUCTURAL ENGINEER'S SPECIFICATION AND DETAILS
 4. ALL DETAILS TO MANUFACTURERS SPECIFICATION AND DETAIL
 5. DRAWINGS TO BE READ IN CONJUNCTION WITH SCOPE OF WORKS T01
 6. ALL DETAILS SUBJECT TO BUILDING CONTROL APPROVAL
 7. ALL DETAILS SUBJECT TO PARTY WALL AWARD
 8. BOUNDARY LINES SHOWN ARE INDICATIVE AND TO BE CONFIRMED BY CLIENT
 9. ISSUE NOT FOR CONSTRUCTION
- ©2023 - MAY NOT BE REPRODUCED WITHOUT PERMISSION

 

**RUSSIAN
FOR FISH**


14 the stables
16 pixley street
london e14 7df
studio@russianforfish.com
020 8895 6536

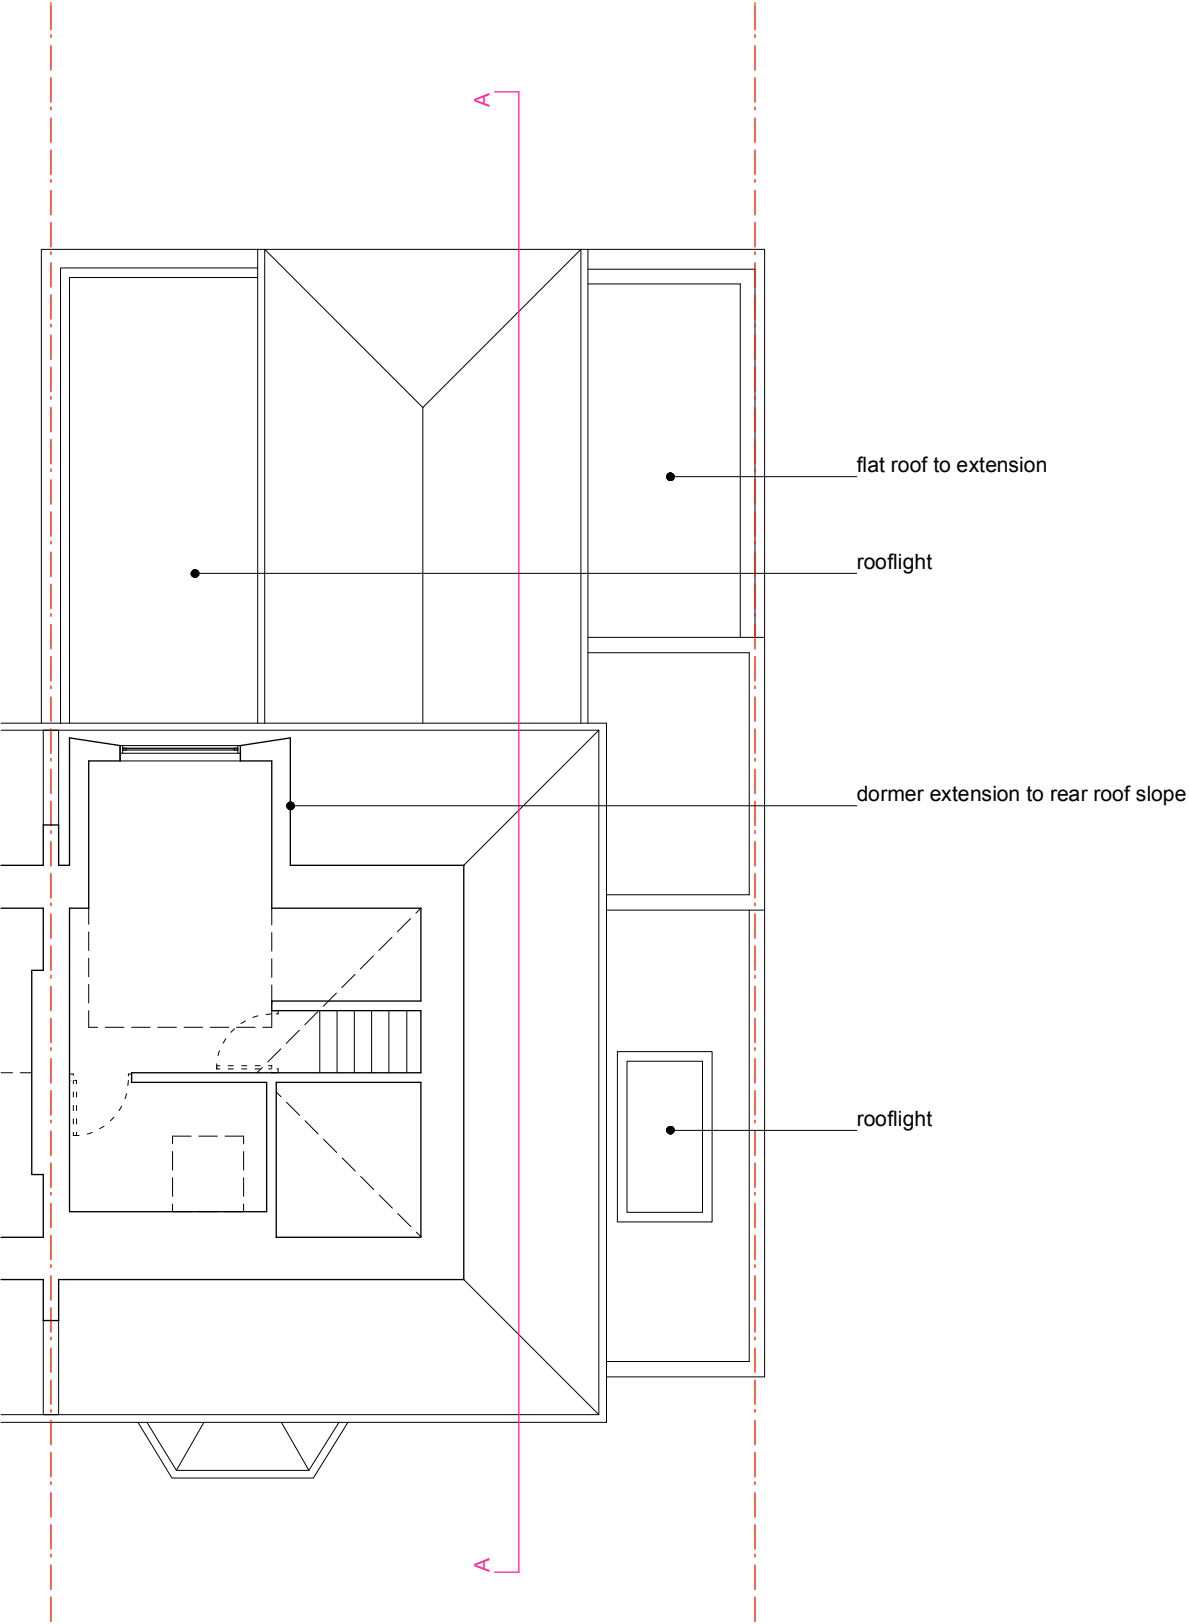

date: SEPTEMBER 2023
scale: 1:100 @ A3
job: BEDFORD ROAD
drawing: PROPOSED
LOFT PLAN
number: **200 022**
revision: P01
drawn: AN
checked: NS


GENERAL NOTES:

1. DO NOT SCALE FROM THIS DRAWING, EXCEPT FOR PLANNING PURPOSES
 2. ALL DIMENSIONS AND LEVELS TO BE CHECKED ONSITE
 3. ALL STRUCTURAL ELEMENTS TO STRUCTURAL ENGINEER'S SPECIFICATION AND DETAILS
 4. ALL DETAILS TO MANUFACTURERS SPECIFICATION AND DETAIL
 5. DRAWINGS TO BE READ IN CONJUNCTION WITH SCOPE OF WORKS T01
 6. ALL DETAILS SUBJECT TO BUILDING CONTROL APPROVAL
 7. ALL DETAILS SUBJECT TO PARTY WALL AWARD
 8. BOUNDARY LINES SHOWN ARE INDICATIVE AND TO BE CONFIRMED BY CLIENT
 9. ISSUE NOT FOR CONSTRUCTION
- ©2023 - MAY NOT BE REPRODUCED WITHOUT PERMISSION

 

**RUSSIAN
FOR FISH**



14 the stables
16 pixley street
london e14 7df
studio@russianforfish.com
020 8895 6536

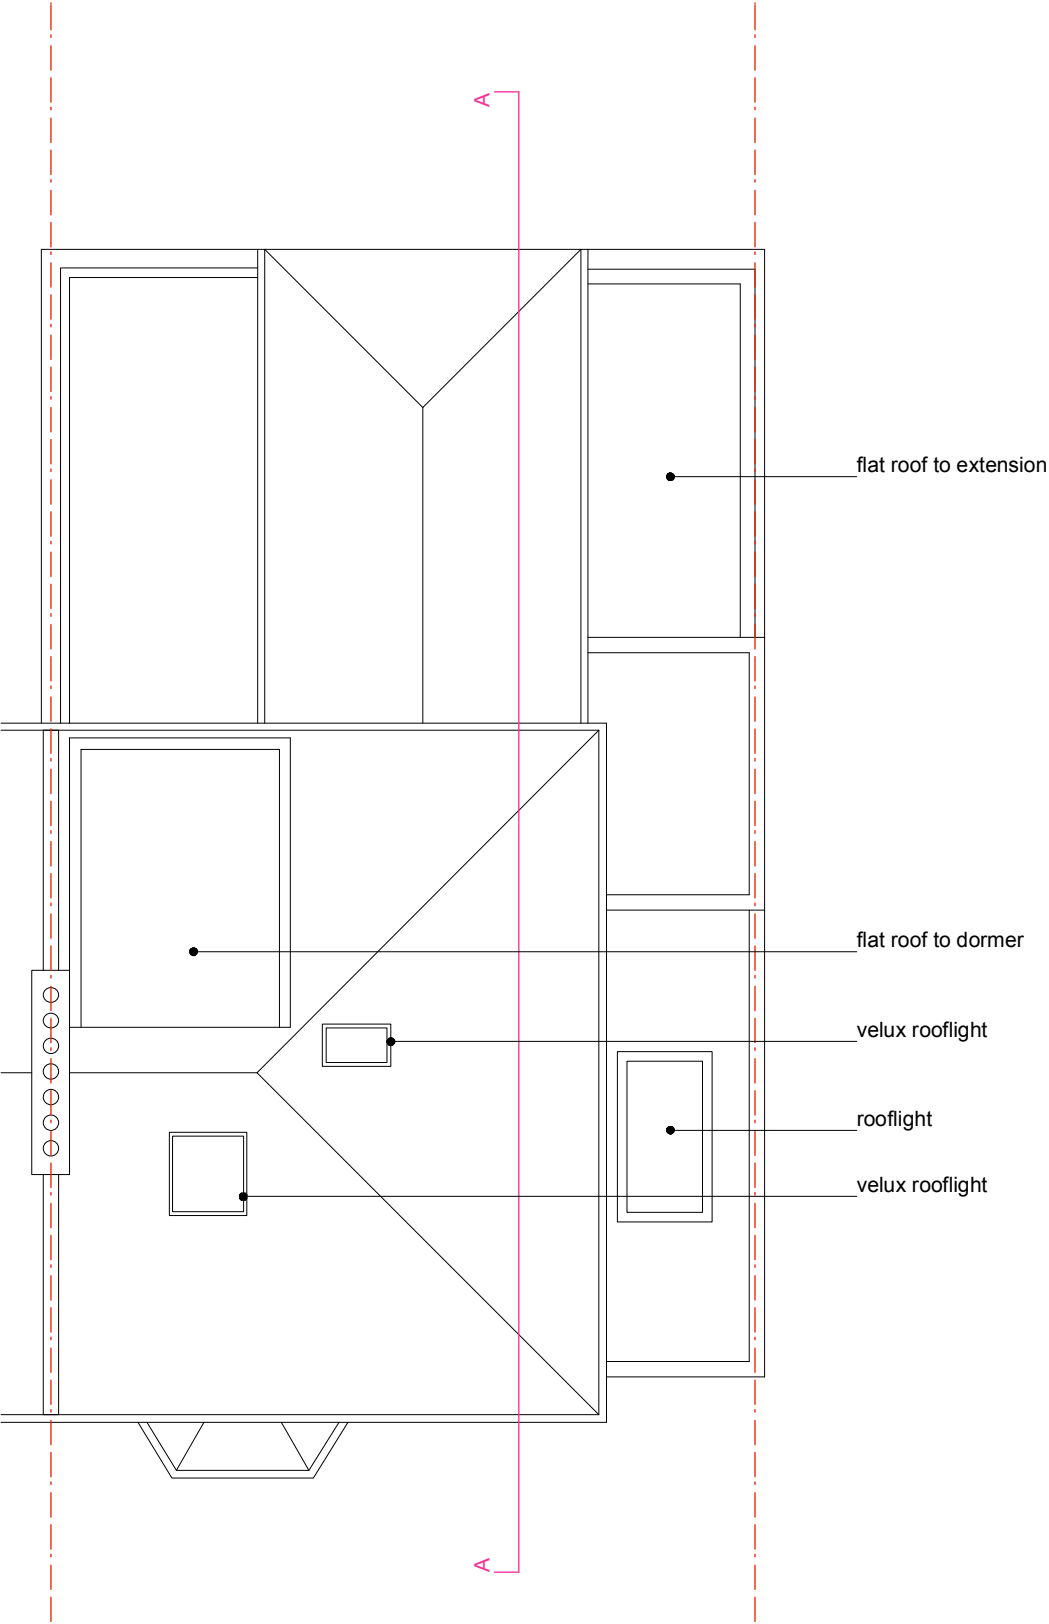

date: SEPTEMBER 2023
scale: 1:100 @ A3
job: BEDFORD ROAD
drawing: PROPOSED
ROOF PLAN
number: **200 023**
revision: P01
drawn: AN
checked: NS

GENERAL NOTES:

1. DO NOT SCALE FROM THIS DRAWING, EXCEPT FOR PLANNING PURPOSES
 2. ALL DIMENSIONS AND LEVELS TO BE CHECKED ONSITE
 3. ALL STRUCTURAL ELEMENTS TO STRUCTURAL ENGINEER'S SPECIFICATION AND DETAILS
 4. ALL DETAILS TO MANUFACTURERS SPECIFICATION AND DETAIL
 5. DRAWINGS TO BE READ IN CONJUNCTION WITH SCOPE OF WORKS T01
 6. ALL DETAILS SUBJECT TO BUILDING CONTROL APPROVAL
 7. ALL DETAILS SUBJECT TO PARTY WALL AWARD
 8. BOUNDARY LINES SHOWN ARE INDICATIVE AND TO BE CONFIRMED BY CLIENT
 9. ISSUE NOT FOR CONSTRUCTION
- ©2023 - MAY NOT BE REPRODUCED WITHOUT PERMISSION

  



**RUSSIAN
FOR FISH**

14 the stables
16 pixley street
london e14 7df
studio@russianforfish.com
020 8895 6536

date: SEPTEMBER 2023
scale: 1:100 @ A3
job: BEDFORD ROAD
drawing: PROPOSED
FRONT ELEVATION
number: **200 024**
revision: P01
drawn: AN
checked: NS

GENERAL NOTES:

1. DO NOT SCALE FROM THIS DRAWING, EXCEPT FOR PLANNING PURPOSES
 2. ALL DIMENSIONS AND LEVELS TO BE CHECKED ONSITE
 3. ALL STRUCTURAL ELEMENTS TO STRUCTURAL ENGINEER'S SPECIFICATION AND DETAILS
 4. ALL DETAILS TO MANUFACTURERS SPECIFICATION AND DETAIL
 5. DRAWINGS TO BE READ IN CONJUNCTION WITH SCOPE OF WORKS T01
 6. ALL DETAILS SUBJECT TO BUILDING CONTROL APPROVAL
 7. ALL DETAILS SUBJECT TO PARTY WALL AWARD
 8. BOUNDARY LINES SHOWN ARE INDICATIVE AND TO BE CONFIRMED BY CLIENT
 9. ISSUE NOT FOR CONSTRUCTION
- ©2023 - MAY NOT BE REPRODUCED WITHOUT PERMISSION

 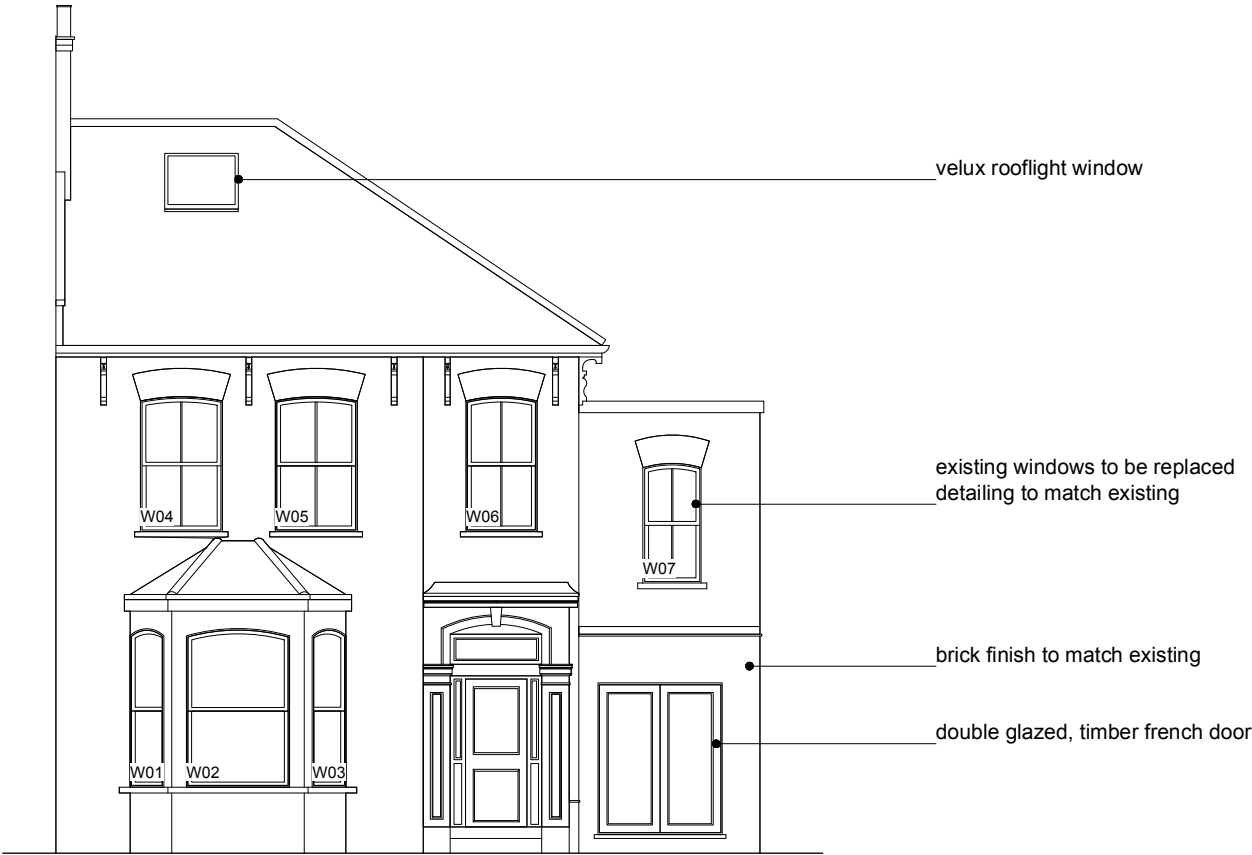



**RUSSIAN
FOR FISH**

14 the stables
16 pixley street
london e14 7df
studio@russianforfish.com
020 8895 6536

date: SEPTEMBER 2023
scale: 1:100 @ A3
job: BEDFORD ROAD
drawing: PROPOSED
REAR ELEVATION
number: 200 025
revision: P01
drawn: AN
checked: NS

GENERAL NOTES:

1. DO NOT SCALE FROM THIS DRAWING, EXCEPT FOR PLANNING PURPOSES
 2. ALL DIMENSIONS AND LEVELS TO BE CHECKED ONSITE
 3. ALL STRUCTURAL ELEMENTS TO STRUCTURAL ENGINEER'S SPECIFICATION AND DETAILS
 4. ALL DETAILS TO MANUFACTURERS SPECIFICATION AND DETAIL
 5. DRAWINGS TO BE READ IN CONJUNCTION WITH SCOPE OF WORKS T01
 6. ALL DETAILS SUBJECT TO BUILDING CONTROL APPROVAL
 7. ALL DETAILS SUBJECT TO PARTY WALL AWARD
 8. BOUNDARY LINES SHOWN ARE INDICATIVE AND TO BE CONFIRMED BY CLIENT
 9. ISSUE NOT FOR CONSTRUCTION
- ©2023 - MAY NOT BE REPRODUCED WITHOUT PERMISSION

 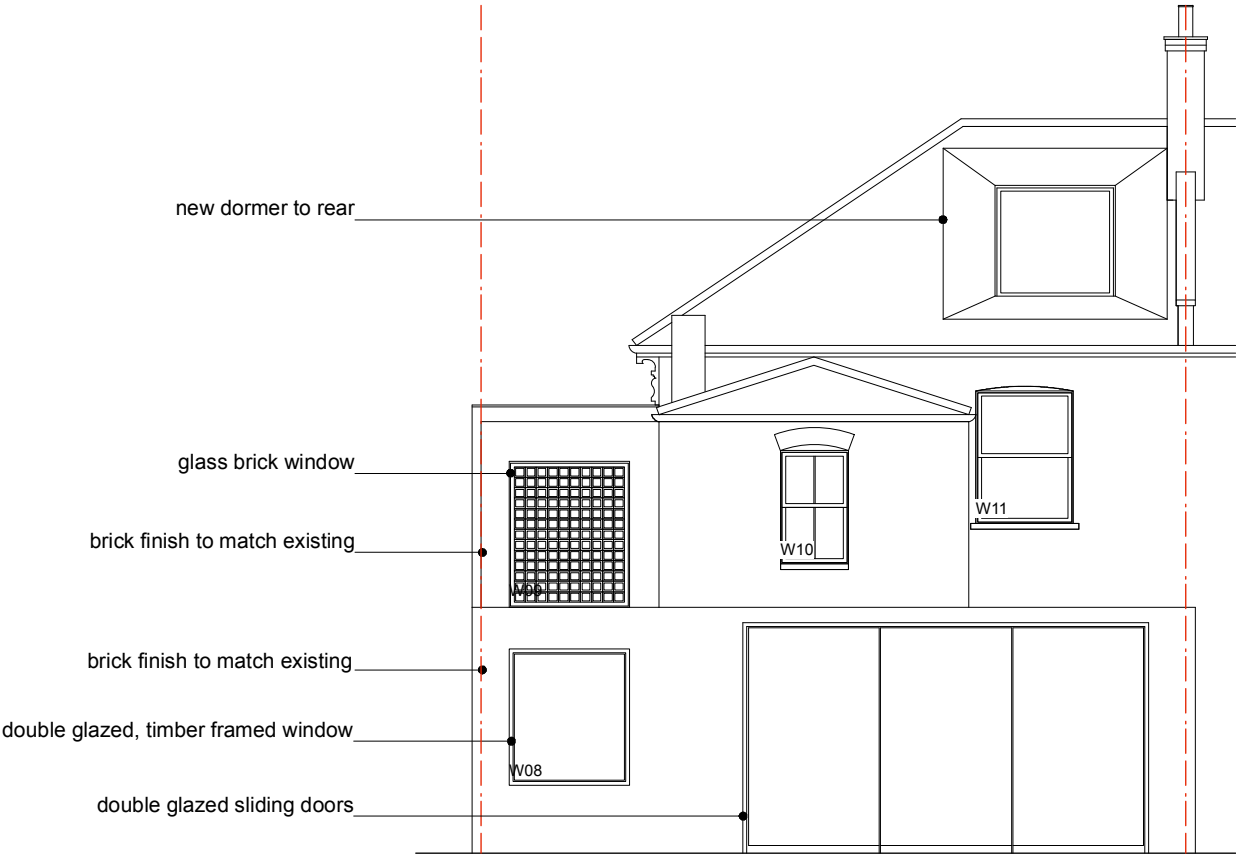

**RUSSIAN
FOR FISH**


14 the stables
16 pixley street
london e14 7df
studio@russianforfish.com
020 8895 6536



date: SEPTEMBER 2023
scale: 1:100 @ A3
job: BEDFORD ROAD
drawing: PROPOSED
SIDE ELEVATION 1
number: **200 026**
revision: P01
drawn: AN
checked: NS

GENERAL NOTES:

1. DO NOT SCALE FROM THIS DRAWING, EXCEPT FOR PLANNING PURPOSES
 2. ALL DIMENSIONS AND LEVELS TO BE CHECKED ONSITE
 3. ALL STRUCTURAL ELEMENTS TO STRUCTURAL ENGINEER'S SPECIFICATION AND DETAILS
 4. ALL DETAILS TO MANUFACTURERS SPECIFICATION AND DETAIL
 5. DRAWINGS TO BE READ IN CONJUNCTION WITH SCOPE OF WORKS T01
 6. ALL DETAILS SUBJECT TO BUILDING CONTROL APPROVAL
 7. ALL DETAILS SUBJECT TO PARTY WALL AWARD
 8. BOUNDARY LINES SHOWN ARE INDICATIVE AND TO BE CONFIRMED BY CLIENT
 9. ISSUE NOT FOR CONSTRUCTION
- ©2023 - MAY NOT BE REPRODUCED WITHOUT PERMISSION

 



**RUSSIAN
FOR FISH**

14 the stables
16 pixley street
london e14 7df
studio@russianforfish.com
020 8895 6536

date: SEPTEMBER 2023
scale: 1:100 @ A3
job: BEDFORD ROAD
drawing: PROPOSED
SIDE ELEVATION 2
number: **200 027**
revision: P01
drawn: AN
checked: NS

GENERAL NOTES:

1. DO NOT SCALE FROM THIS DRAWING, EXCEPT FOR PLANNING PURPOSES
 2. ALL DIMENSIONS AND LEVELS TO BE CHECKED ONSITE
 3. ALL STRUCTURAL ELEMENTS TO STRUCTURAL ENGINEER'S SPECIFICATION AND DETAILS
 4. ALL DETAILS TO MANUFACTURERS SPECIFICATION AND DETAIL
 5. DRAWINGS TO BE READ IN CONJUNCTION WITH SCOPE OF WORKS T01
 6. ALL DETAILS SUBJECT TO BUILDING CONTROL APPROVAL
 7. ALL DETAILS SUBJECT TO PARTY WALL AWARD
 8. BOUNDARY LINES SHOWN ARE INDICATIVE AND TO BE CONFIRMED BY CLIENT
 9. ISSUE NOT FOR CONSTRUCTION
- ©2023 - MAY NOT BE REPRODUCED WITHOUT PERMISSION

 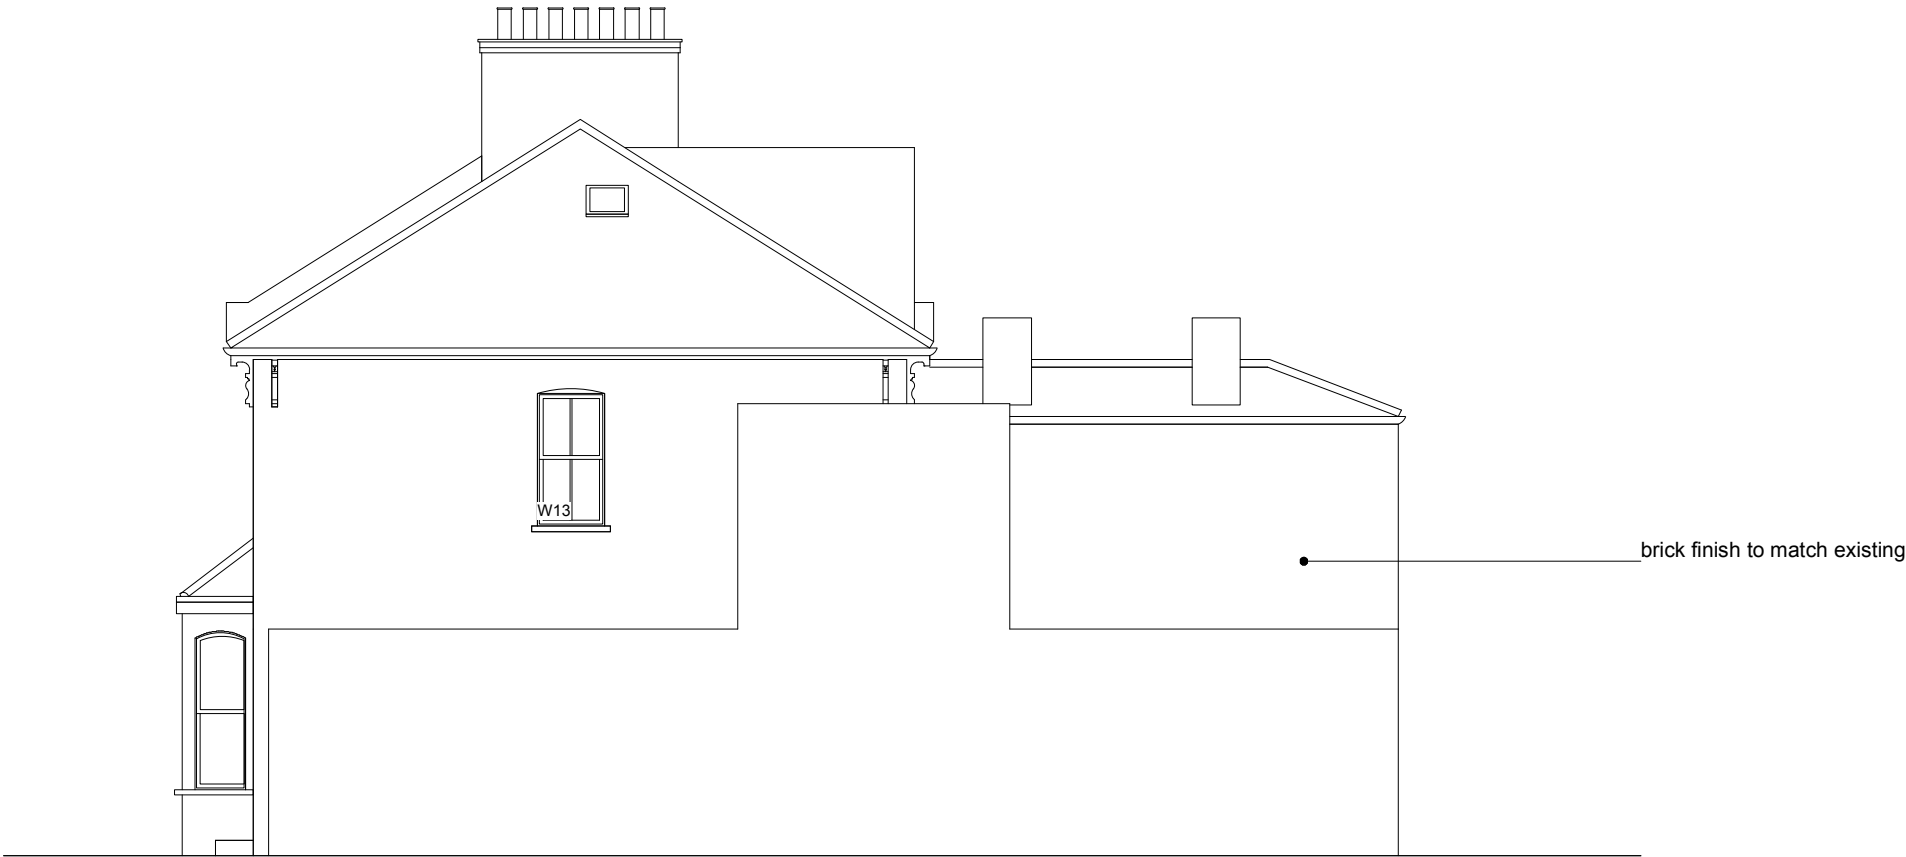

**RUSSIAN
FOR FISH**


14 the stables
16 pixley street
london e14 7df
studio@russianforfish.com
020 8895 6536



date: SEPTEMBER 2023
scale: 1:100 @ A3
job: BEDFORD ROAD
drawing: PROPOSED
SECTION AA
number: **200 028**
revision: P01
drawn: AN
checked: NS

GENERAL NOTES:

1. DO NOT SCALE FROM THIS DRAWING, EXCEPT FOR PLANNING PURPOSES
 2. ALL DIMENSIONS AND LEVELS TO BE CHECKED ONSITE
 3. ALL STRUCTURAL ELEMENTS TO STRUCTURAL ENGINEER'S SPECIFICATION AND DETAILS
 4. ALL DETAILS TO MANUFACTURERS SPECIFICATION AND DETAIL
 5. DRAWINGS TO BE READ IN CONJUNCTION WITH SCOPE OF WORKS T01
 6. ALL DETAILS SUBJECT TO BUILDING CONTROL APPROVAL
 7. ALL DETAILS SUBJECT TO PARTY WALL AWARD
 8. BOUNDARY LINES SHOWN ARE INDICATIVE AND TO BE CONFIRMED BY CLIENT
 9. ISSUE NOT FOR CONSTRUCTION
- ©2023 - MAY NOT BE REPRODUCED WITHOUT PERMISSION

 

**RUSSIAN
FOR FISH**

14 the stables
16 pixley street
london e14 7df
studio@russianforfish.com
020 8895 6536