



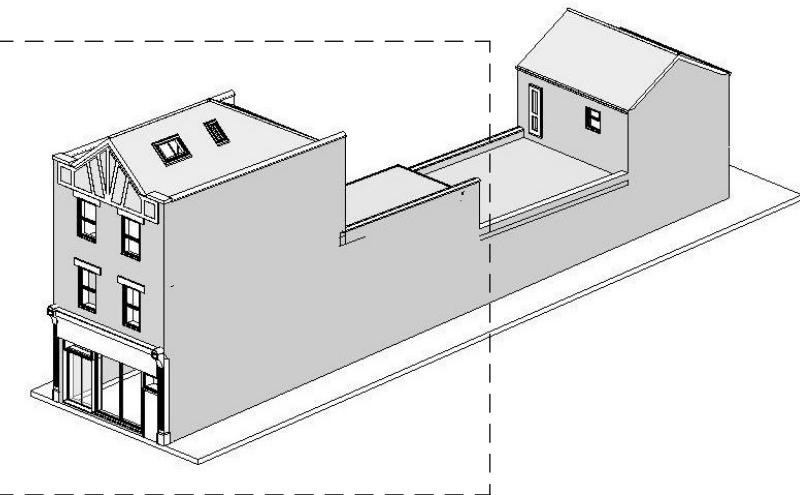

Front Elevation (main)

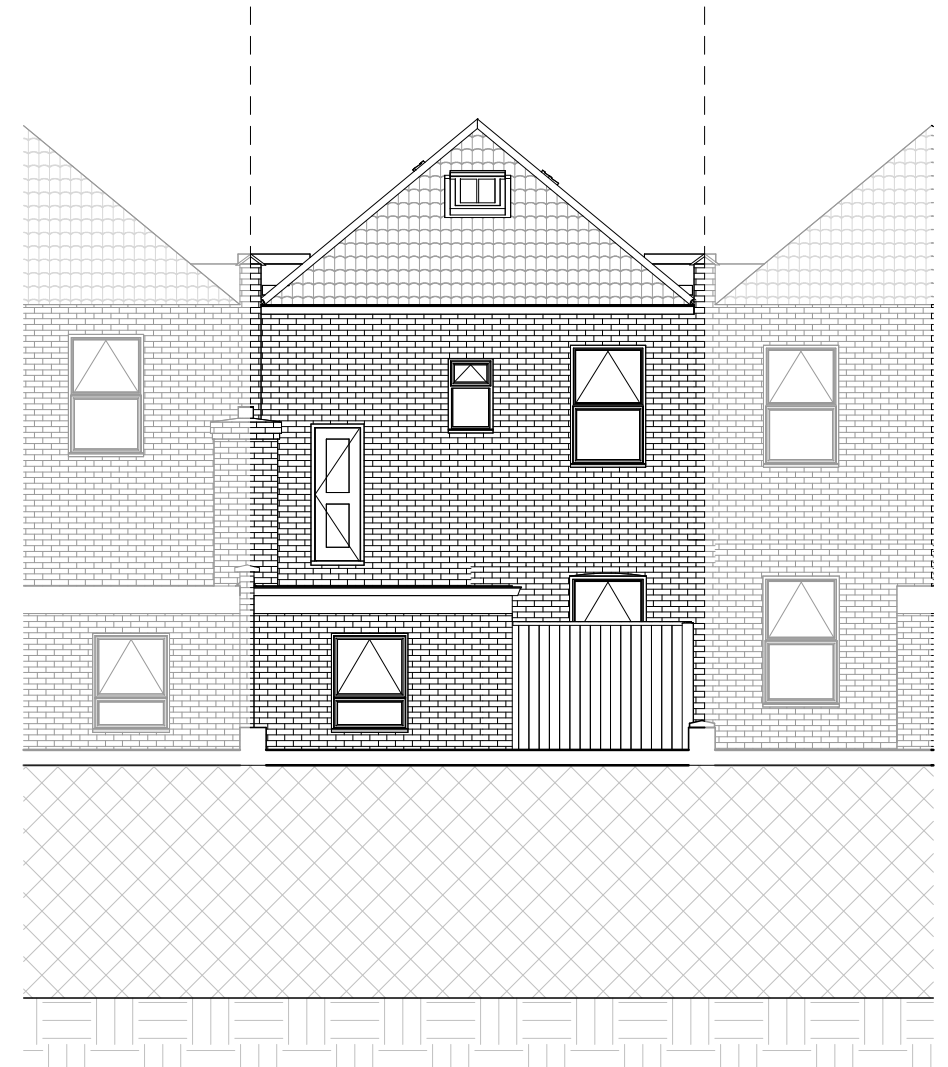

Rear Elevation (main)

NOTES:
CONTRACTORS MUST VERIFY ALL DIMENSIONS AT THE SITE BEFORE COMENCING ANY WORK.
NO CONSTRUCTION WORK BEFORE BUILDING CONTROL APPROVAL AND STRUCTURAL ENGINEER CONFIRMATION.
ANY DISCREPANCIES TO BE REPORTED TO GRIDKUNE.
ALL DRAWINGS ARE TO BE READ IN CONJUNCTION WITH ALL RELEVANT DRAWINGS AND SPECIFICATIONS.

Rev	Description	Date
A	Added another section	08/06/2023
B	Added garden	14/09/2023

PROJECT TITLE

505 Green Lanes. London N4 1AL

Date
14/09/2023

Project number
7013

DRWAING NUMBER
PR - E001

DRAWING TITLE

Proposed Front and Rear Elevation 1



CLIENT

Dr Ibrahim Yahli

Scale (@ A3)
1 : 100

Drawn by
Cheski



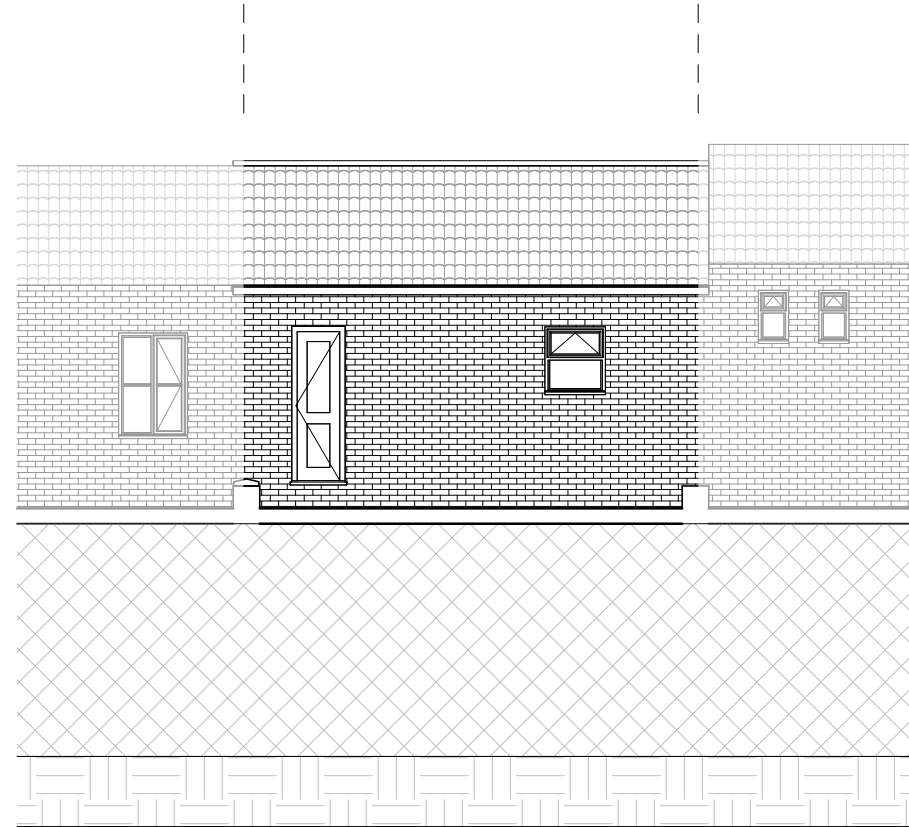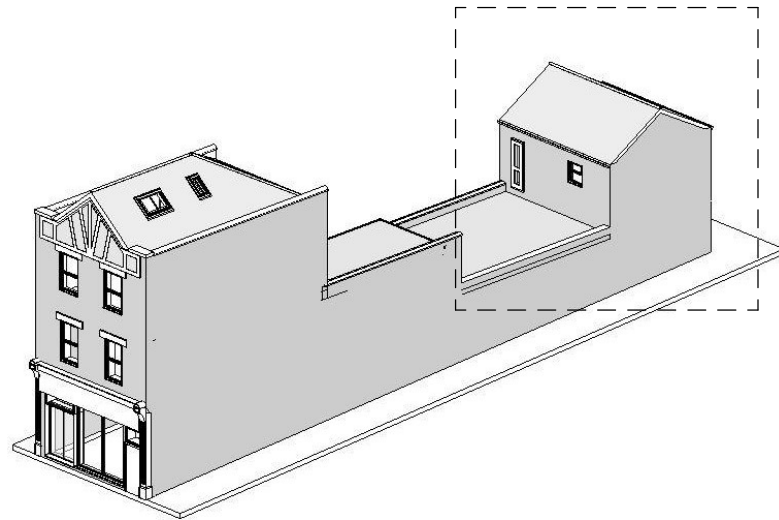

Rear Elevation (back)



Rear Elevation (back)

NOTES:
CONTRACTORS MUST VERIFY ALL DIMENSIONS
AT THE
SITE BEFORE COMENCING ANY WORK.
NO CONSTRUCTION WORK BEFORE BUILDING
CONTROL
APPROVAL AND STRUCTURAL ENGINEER
CONFIRMATION.
ANY DISCREPANCIES TO BE REPORTED TO
GRIDKUNE.
ALL DRAWINGS ARE TO BE READ IN
CONJUNCTION WITH
ALL RELEVANT DRAWINGS AND
SPECIFICATIONS.

Rev	Description	Date
A	Added another section	08/06/2023
B	Added garden	14/09/2023

PROJECT TITLE

505 Green Lanes. London N4 1AL

Date
14/09/2023

Project number
7013

DRWAING NUMBER
PR - E002

DRAWING TITLE

Proposed Front and Rear Elevation 2


CLIENT

Dr Ibrahim Yahli

Scale (@ A3)
1 : 100

Drawn by
Cheski




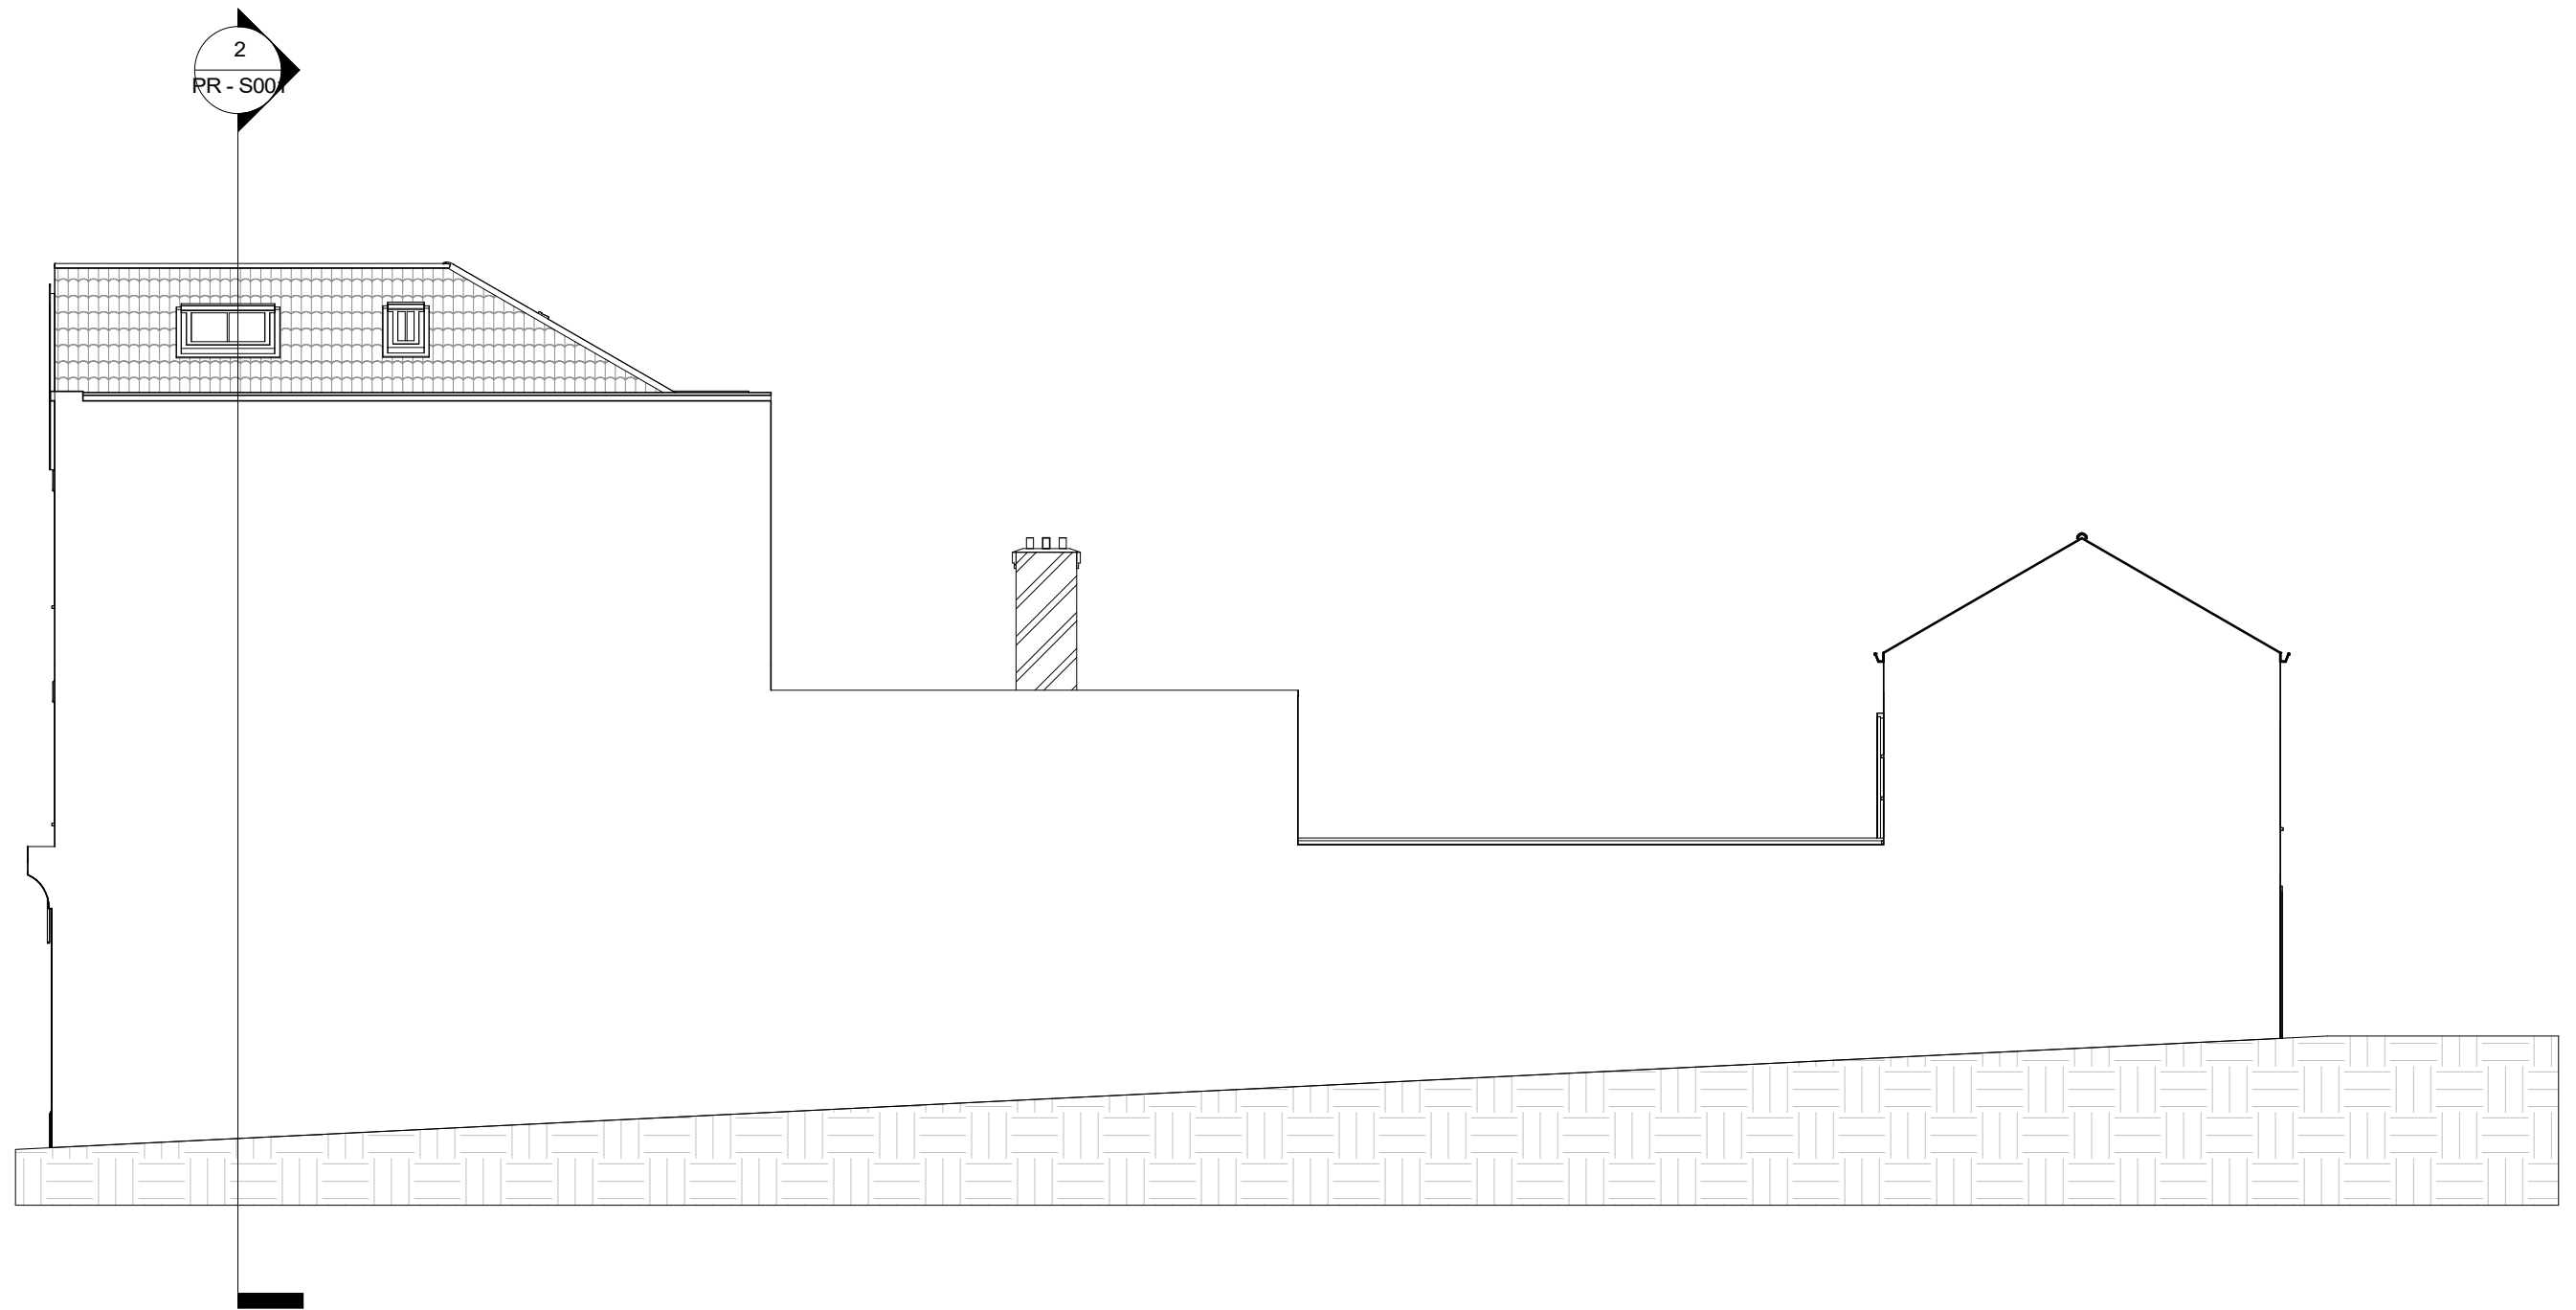

NOTES:
CONTRACTORS MUST VERIFY ALL DIMENSIONS
AT THE
SITE BEFORE COMENCING ANY WORK.
NO CONSTRUCTION WORK BEFORE BUILDING
CONTROL
APPROVAL AND STRUCTURAL ENGINEER
CONFIRMATION.
ANY DISCREPANCIES TO BE REPORTED TO
GRIDKUNE.
ALL DRAWINGS ARE TO BE READ IN
CONJUNCTION WITH
ALL RELEVANT DRAWINGS AND
SPECIFICATIONS.

Rev	Description	Date
A	Added another section	08/06/2023
B	Added garden	14/09/2023

PROJECT TITLE 505 Green Lanes. London N4 1AL			DRAWING TITLE proposed Side Elevation 1		
			CLIENT Dr Ibrahim Yahli		
Date 14/09/2023	Project number 7013	DRWAING NUMBER PR - E003	Scale (@ A3) 1 : 100	Drawn by Cheski	

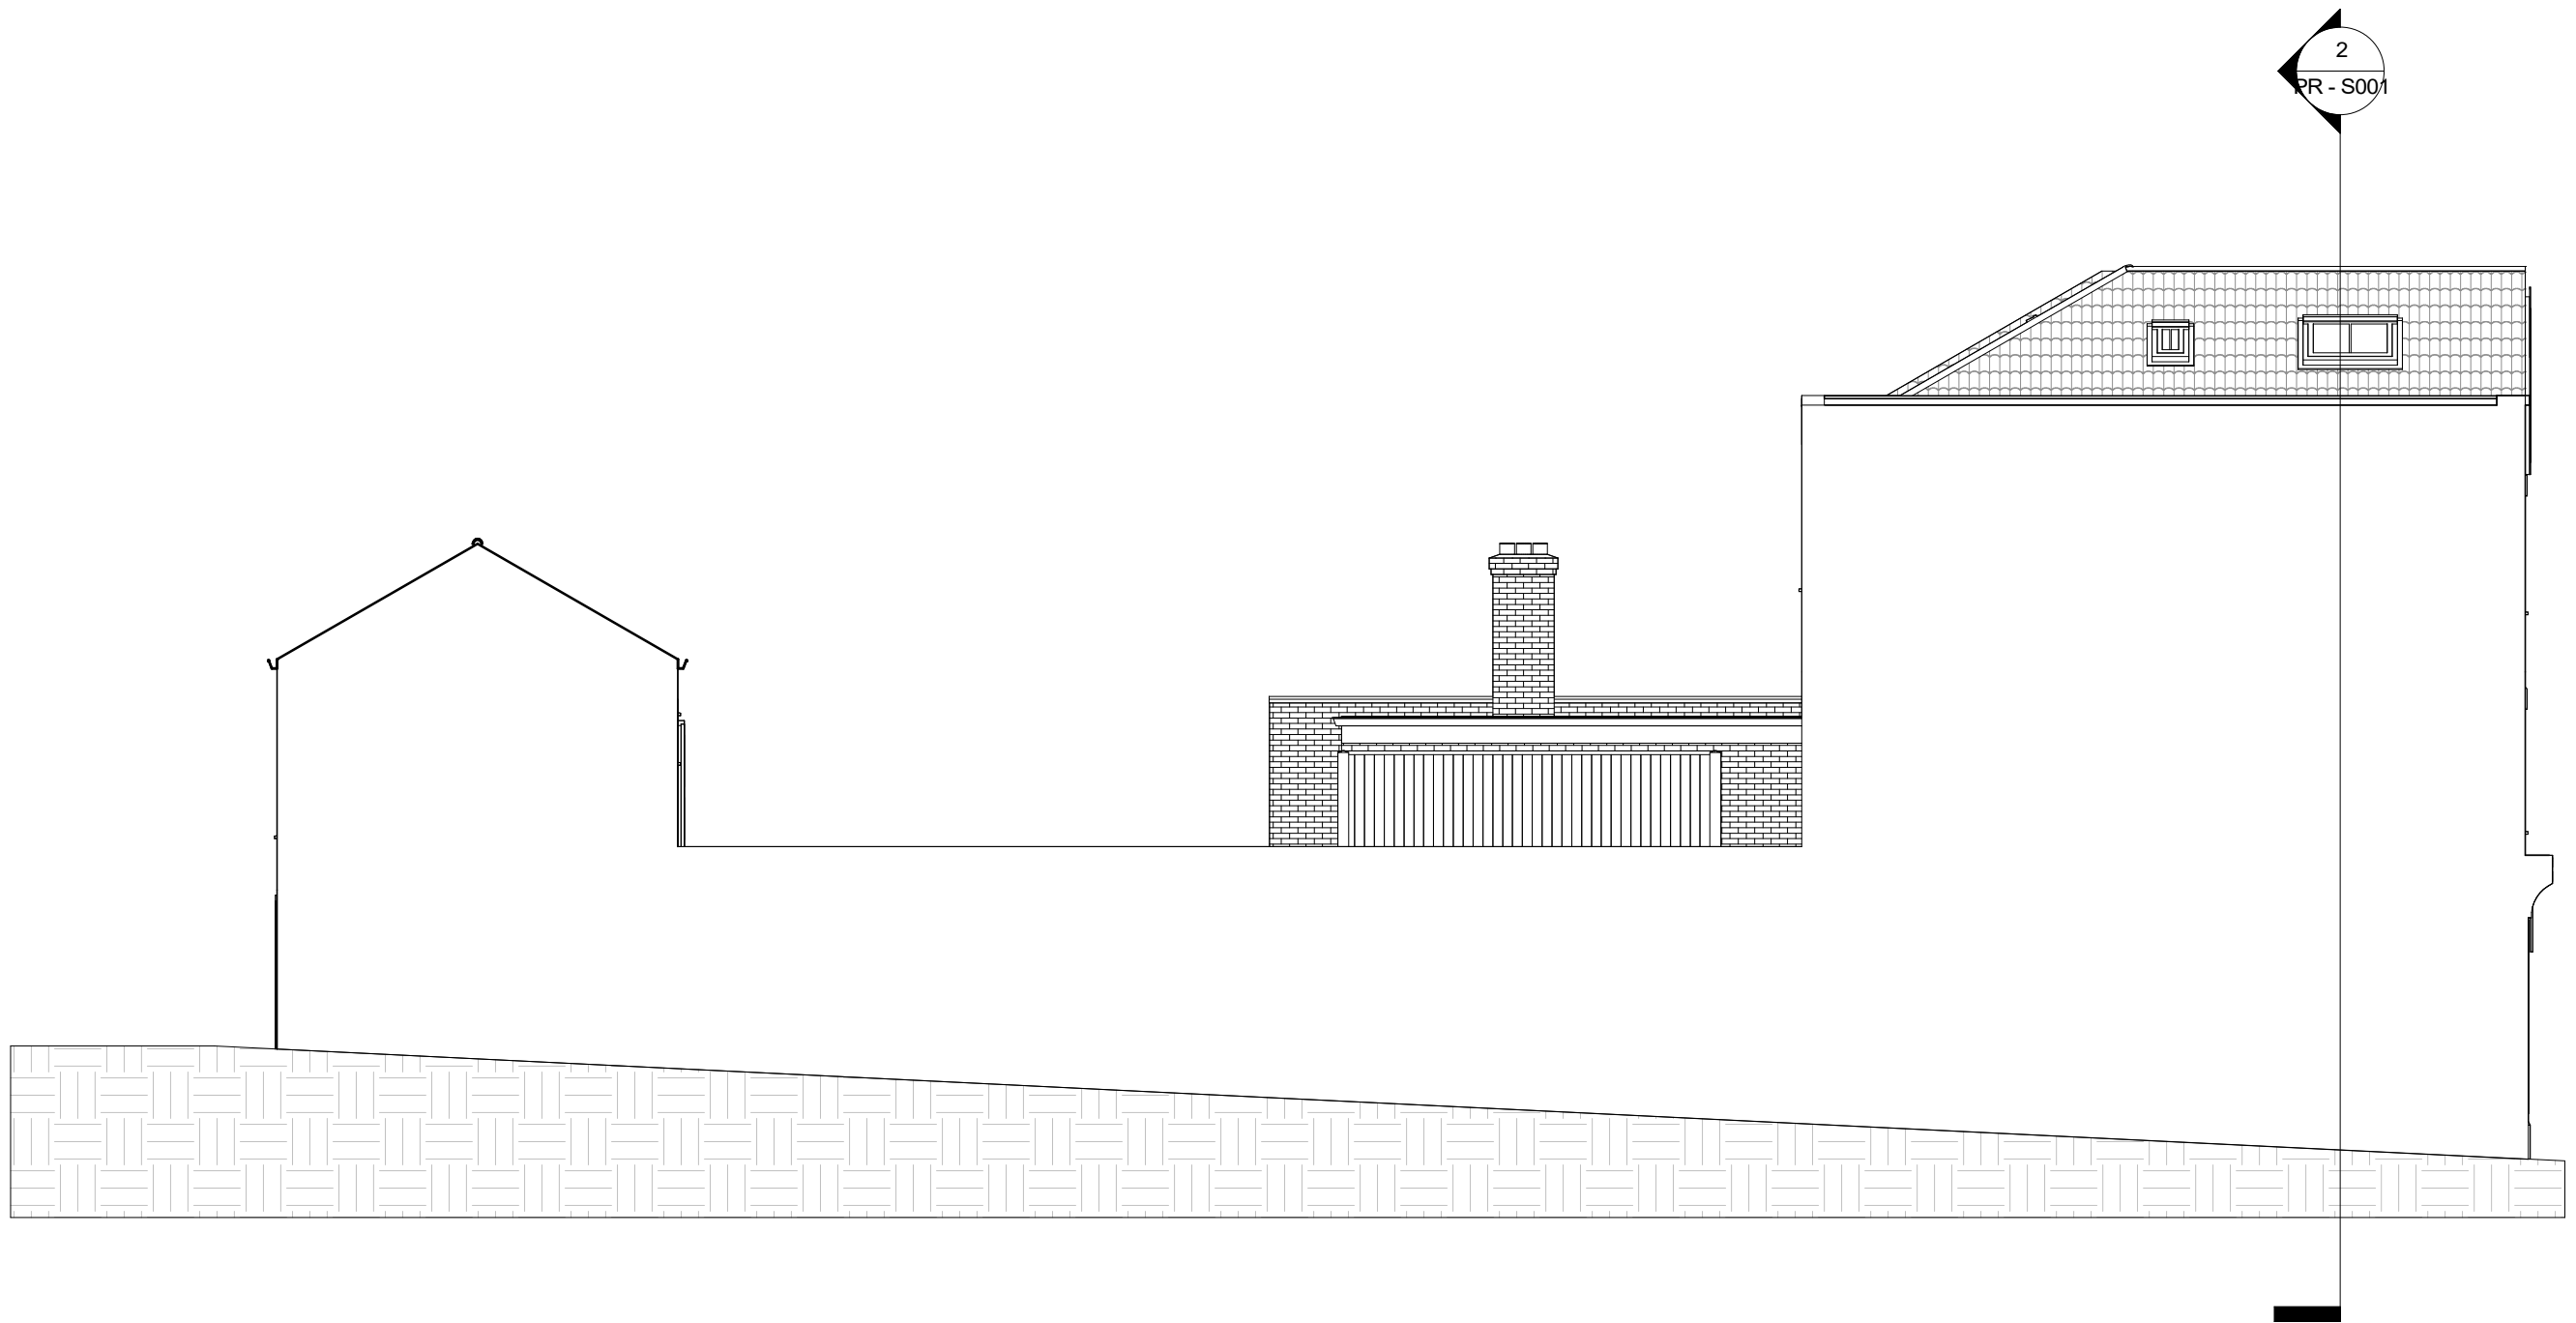

NOTES:
CONTRACTORS MUST VERIFY ALL DIMENSIONS
AT THE
SITE BEFORE COMENCING ANY WORK.
NO CONSTRUCTION WORK BEFORE BUILDING
CONTROL
APPROVAL AND STRUCTURAL ENGINEER
CONFIRMATION.
ANY DISCREPANCIES TO BE REPORTED TO
GRIDKUNE.
ALL DRAWINGS ARE TO BE READ IN
CONJUNCTION WITH
ALL RELEVANT DRAWINGS AND
SPECIFICATIONS.

Rev	Description	Date
A	Added another section	08/06/2023
B	Added garden	14/09/2023




PROJECT TITLE		
505 Green Lanes. London N4 1AL		
Date	Project number	DRWAING NUMBER
14/09/2023	7013	PR - E004

DRAWING TITLE	
Proposed Side Elevation 2	
CLIENT	
Dr Ibrahim Yahli	
Scale (@ A3)	Drawn by
1 : 100	Cheski



	NOTES: CONTRACTORS MUST VERIFY ALL DIMENSIONS AT THE SITE BEFORE COMMENCING ANY WORK. NO CONSTRUCTION WORK BEFORE BUILDING CONTROL APPROVAL AND STRUCTURAL ENGINEER CONFIRMATION. ANY DISCREPANCIES TO BE REPORTED TO GRIDKUNE. ALL DRAWINGS ARE TO BE READ IN CONJUNCTION WITH ALL RELEVANT DRAWINGS AND SPECIFICATIONS.			<table><tr><th>Rev</th><th>Description</th><th>Date</th></tr><tr><td>A</td><td>Added another section</td><td>08/06/2023</td></tr><tr><td>B</td><td>Added garden</td><td>14/09/2023</td></tr><tr><td> </td><td> </td><td> </td></tr><tr><td> </td><td> </td><td> </td></tr><tr><td> </td><td> </td><td> </td></tr><tr><td> </td><td> </td><td> </td></tr><tr><td> </td><td> </td><td> </td></tr></table>			Rev	Description	Date	A	Added another section	08/06/2023	B	Added garden	14/09/2023																<table><tr><td colspan="3">PROJECT TITLE</td><td colspan="2">DRAWING TITLE</td></tr><tr><td colspan="3" rowspan="2">505 Green Lanes. London N4 1AL</td><td colspan="2">Proposed Location and Os Map</td></tr><tr><td colspan="2">CLIENT</td></tr><tr><td colspan="3" rowspan="2">Dr Ibrahim Yahli</td><td>Scale (@ A3)</td><td>Drawn by</td></tr><tr><td>As indicated</td><td>Cheski</td></tr></table>			PROJECT TITLE			DRAWING TITLE		505 Green Lanes. London N4 1AL			Proposed Location and Os Map		CLIENT		Dr Ibrahim Yahli			Scale (@ A3)	Drawn by	As indicated	Cheski	
	Rev	Description	Date	
	A	Added another section	08/06/2023	
	B	Added garden	14/09/2023	
PROJECT TITLE			DRAWING TITLE	
505 Green Lanes. London N4 1AL			Proposed Location and Os Map	
			CLIENT	
Dr Ibrahim Yahli			Scale (@ A3)	Drawn by	
			As indicated	Cheski	
<table><tr><td>Date</td><td>Project number</td><td>DRWAING NUMBER</td></tr><tr><td>14/09/2023</td><td>7013</td><td>PR - L001</td></tr></table>	Date	Project number	DRWAING NUMBER	14/09/2023	7013	PR - L001	
Date	Project number	DRWAING NUMBER	
14/09/2023	7013	PR - L001	

The refuse and recycling will be put out daily between 8 and 9 am, or between 9:30 and 11pm, at the collection spot provided for the shops and flats above shops (at one of the signs), where it will be taken daily by Veolia Haringey. as in the link below.
https://www.haringey.gov.uk/sites/haringeygovuk/files/timed_collections_schedule.pdf

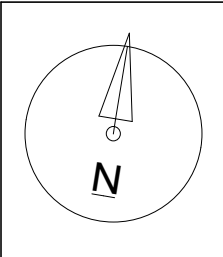 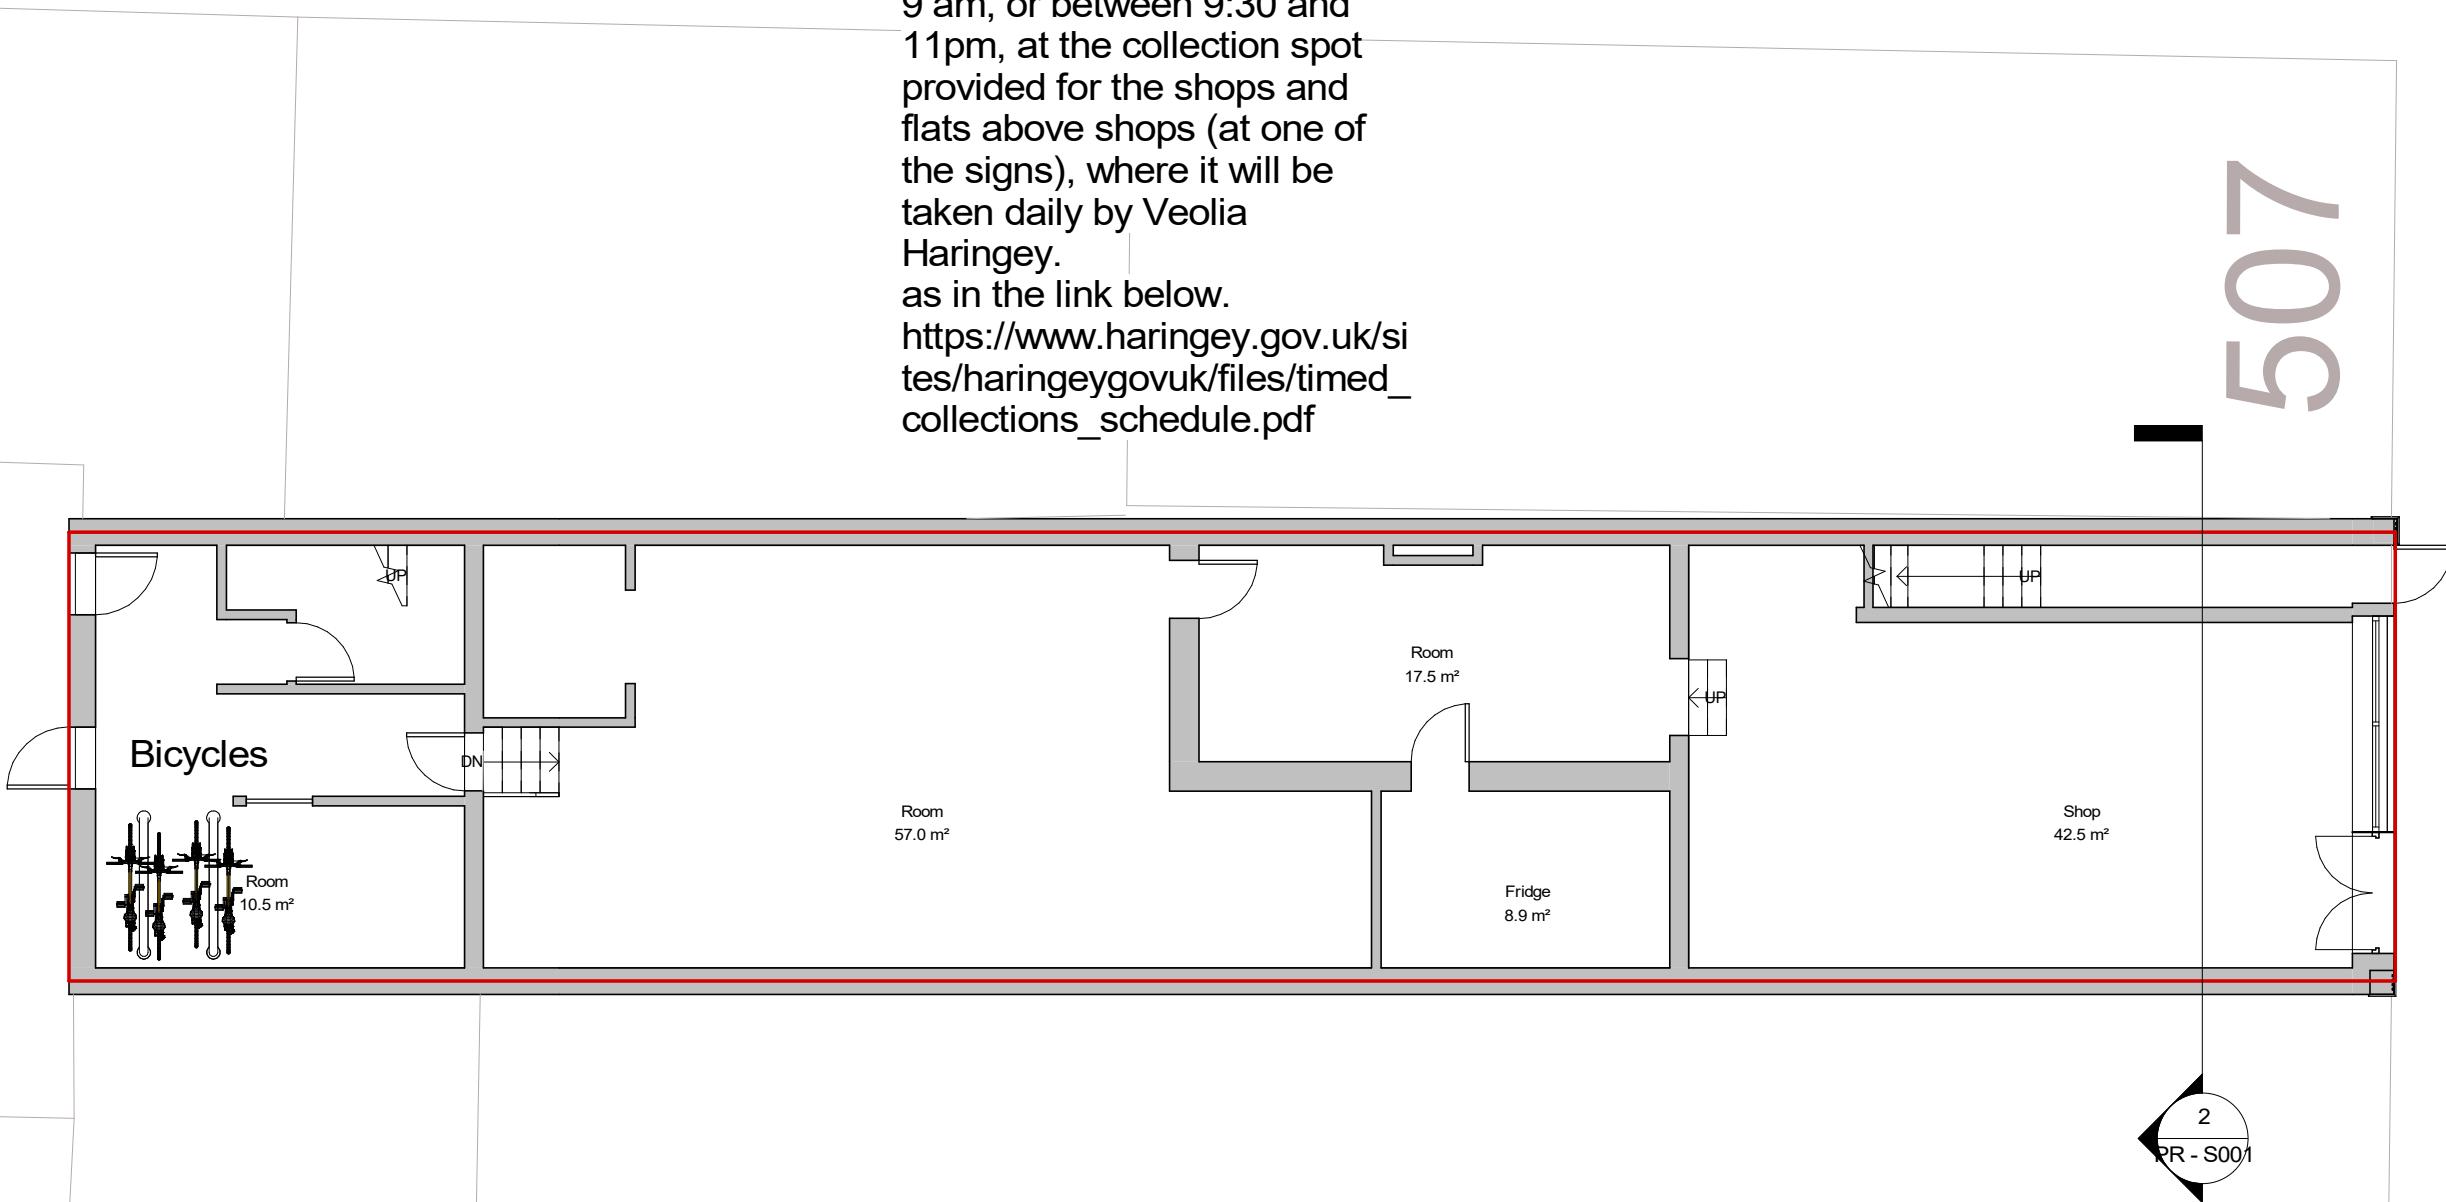




NOTES:
CONTRACTORS MUST VERIFY ALL DIMENSIONS AT THE SITE BEFORE COMENCING ANY WORK.
NO CONSTRUCTION WORK BEFORE BUILDING CONTROL APPROVAL AND STRUCTURAL ENGINEER CONFIRMATION.
ANY DISCREPANCIES TO BE REPORTED TO GRIDKUNE.
ALL DRAWINGS ARE TO BE READ IN CONJUNCTION WITH ALL RELEVANT DRAWINGS AND SPECIFICATIONS.

Rev	Description	Date
A	Added another section	08/06/2023
B	Added garden	14/09/2023

PROJECT TITLE		
505 Green Lanes. London N4 1AL		
Date	Project number	DRWAING NUMBER
14/09/2023	7013	PR - P001

DRAWING TITLE	
Proposed Ground Floor	
CLIENT	
Dr Ibrahim Yahli	
Scale (@ A3)	Drawn by
1 : 100	Cheski



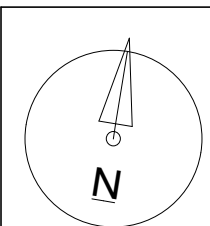 
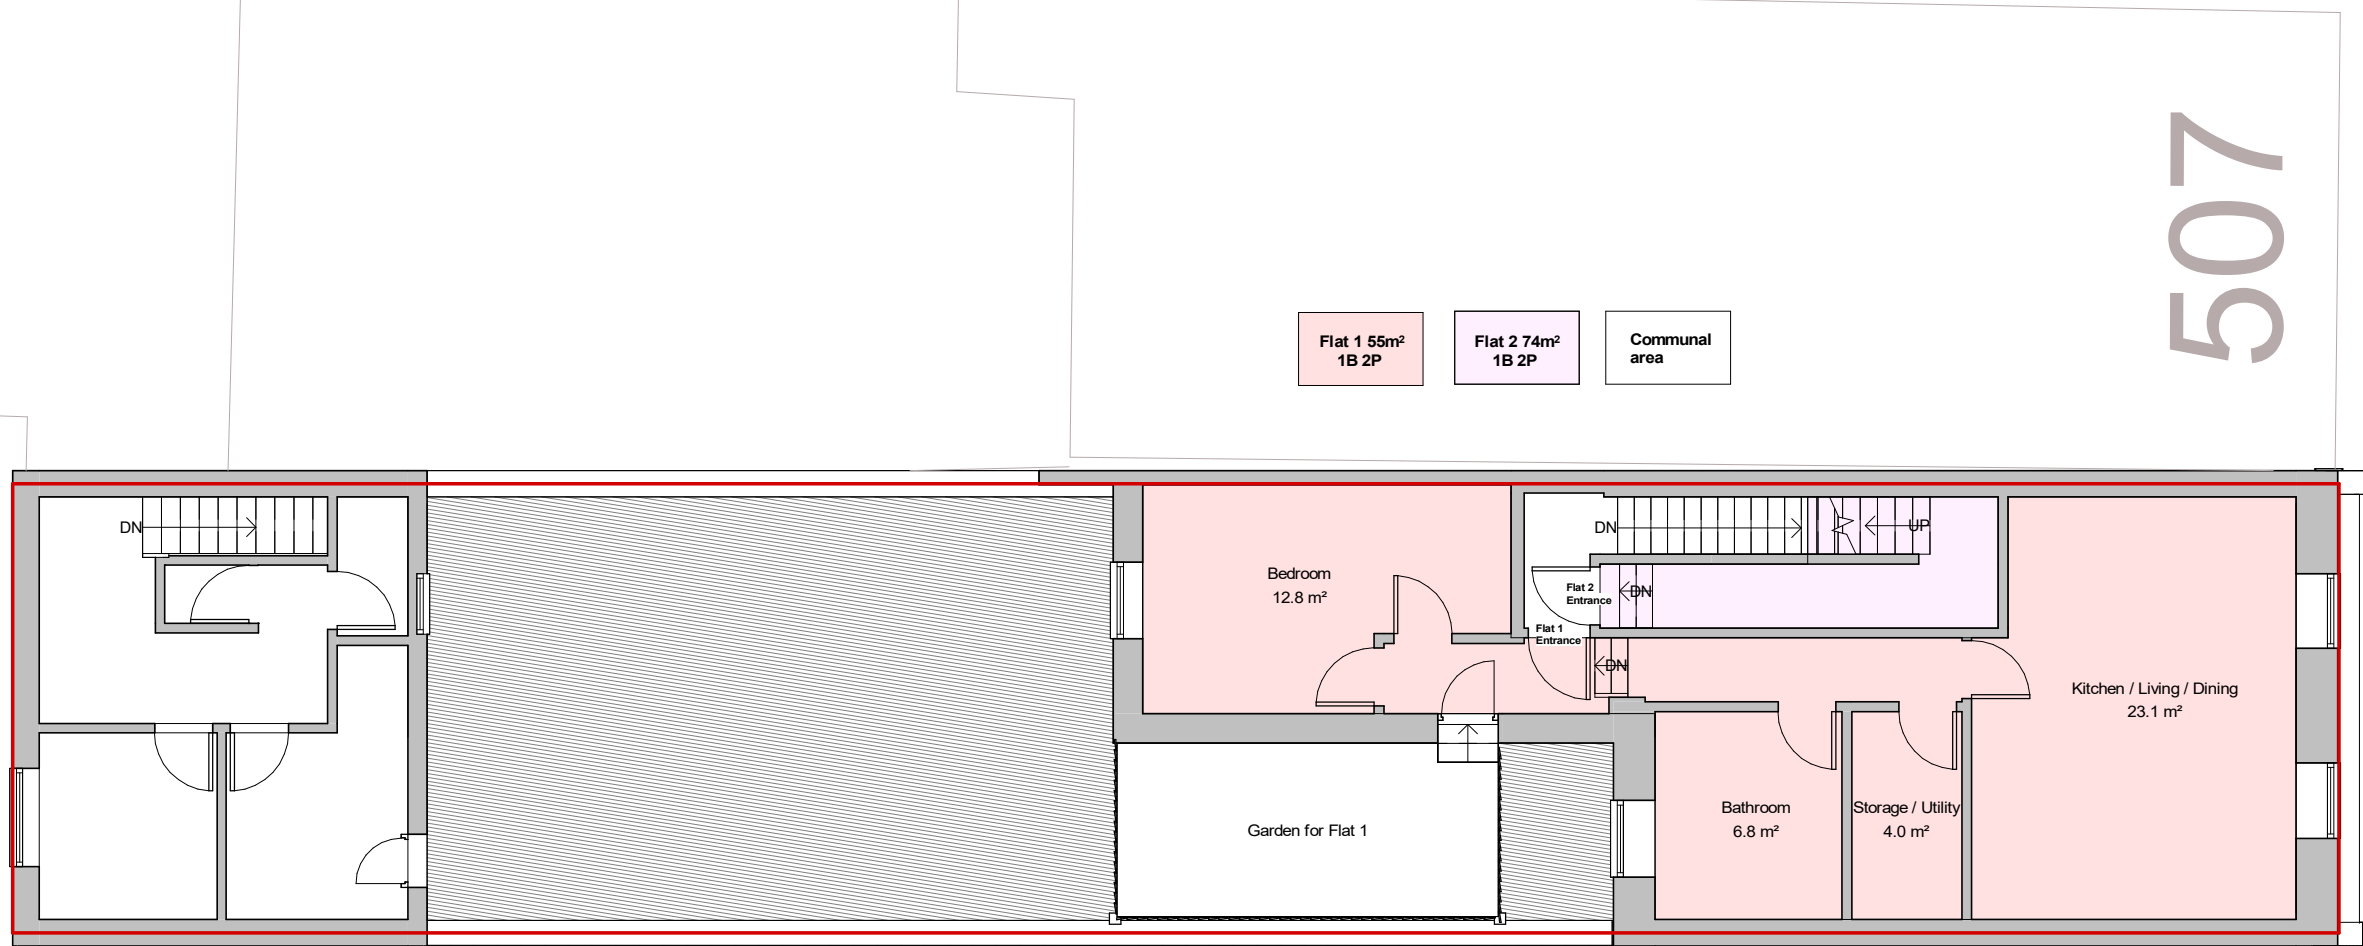


NOTES:
CONTRACTORS MUST VERIFY ALL DIMENSIONS AT THE SITE BEFORE COMMENCING ANY WORK.
NO CONSTRUCTION WORK BEFORE BUILDING CONTROL APPROVAL AND STRUCTURAL ENGINEER CONFIRMATION.
ANY DISCREPANCIES TO BE REPORTED TO GRIDKUNE.
ALL DRAWINGS ARE TO BE READ IN CONJUNCTION WITH ALL RELEVANT DRAWINGS AND SPECIFICATIONS.

Rev	Description	Date
A	Added another section	08/06/2023
B	Added garden	14/09/2023

PROJECT TITLE			DRAWING TITLE	
505 Green Lanes. London N4 1AL			Proposed First Floor	
			CLIENT Dr Ibrahim Yahli	
Date 14/09/2023	Project number 7013	DRWAING NUMBER PR - P002	Scale (@ A3) 1 : 100	Drawn by Cheski



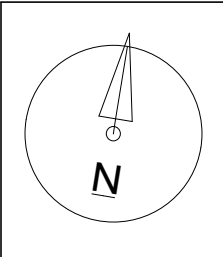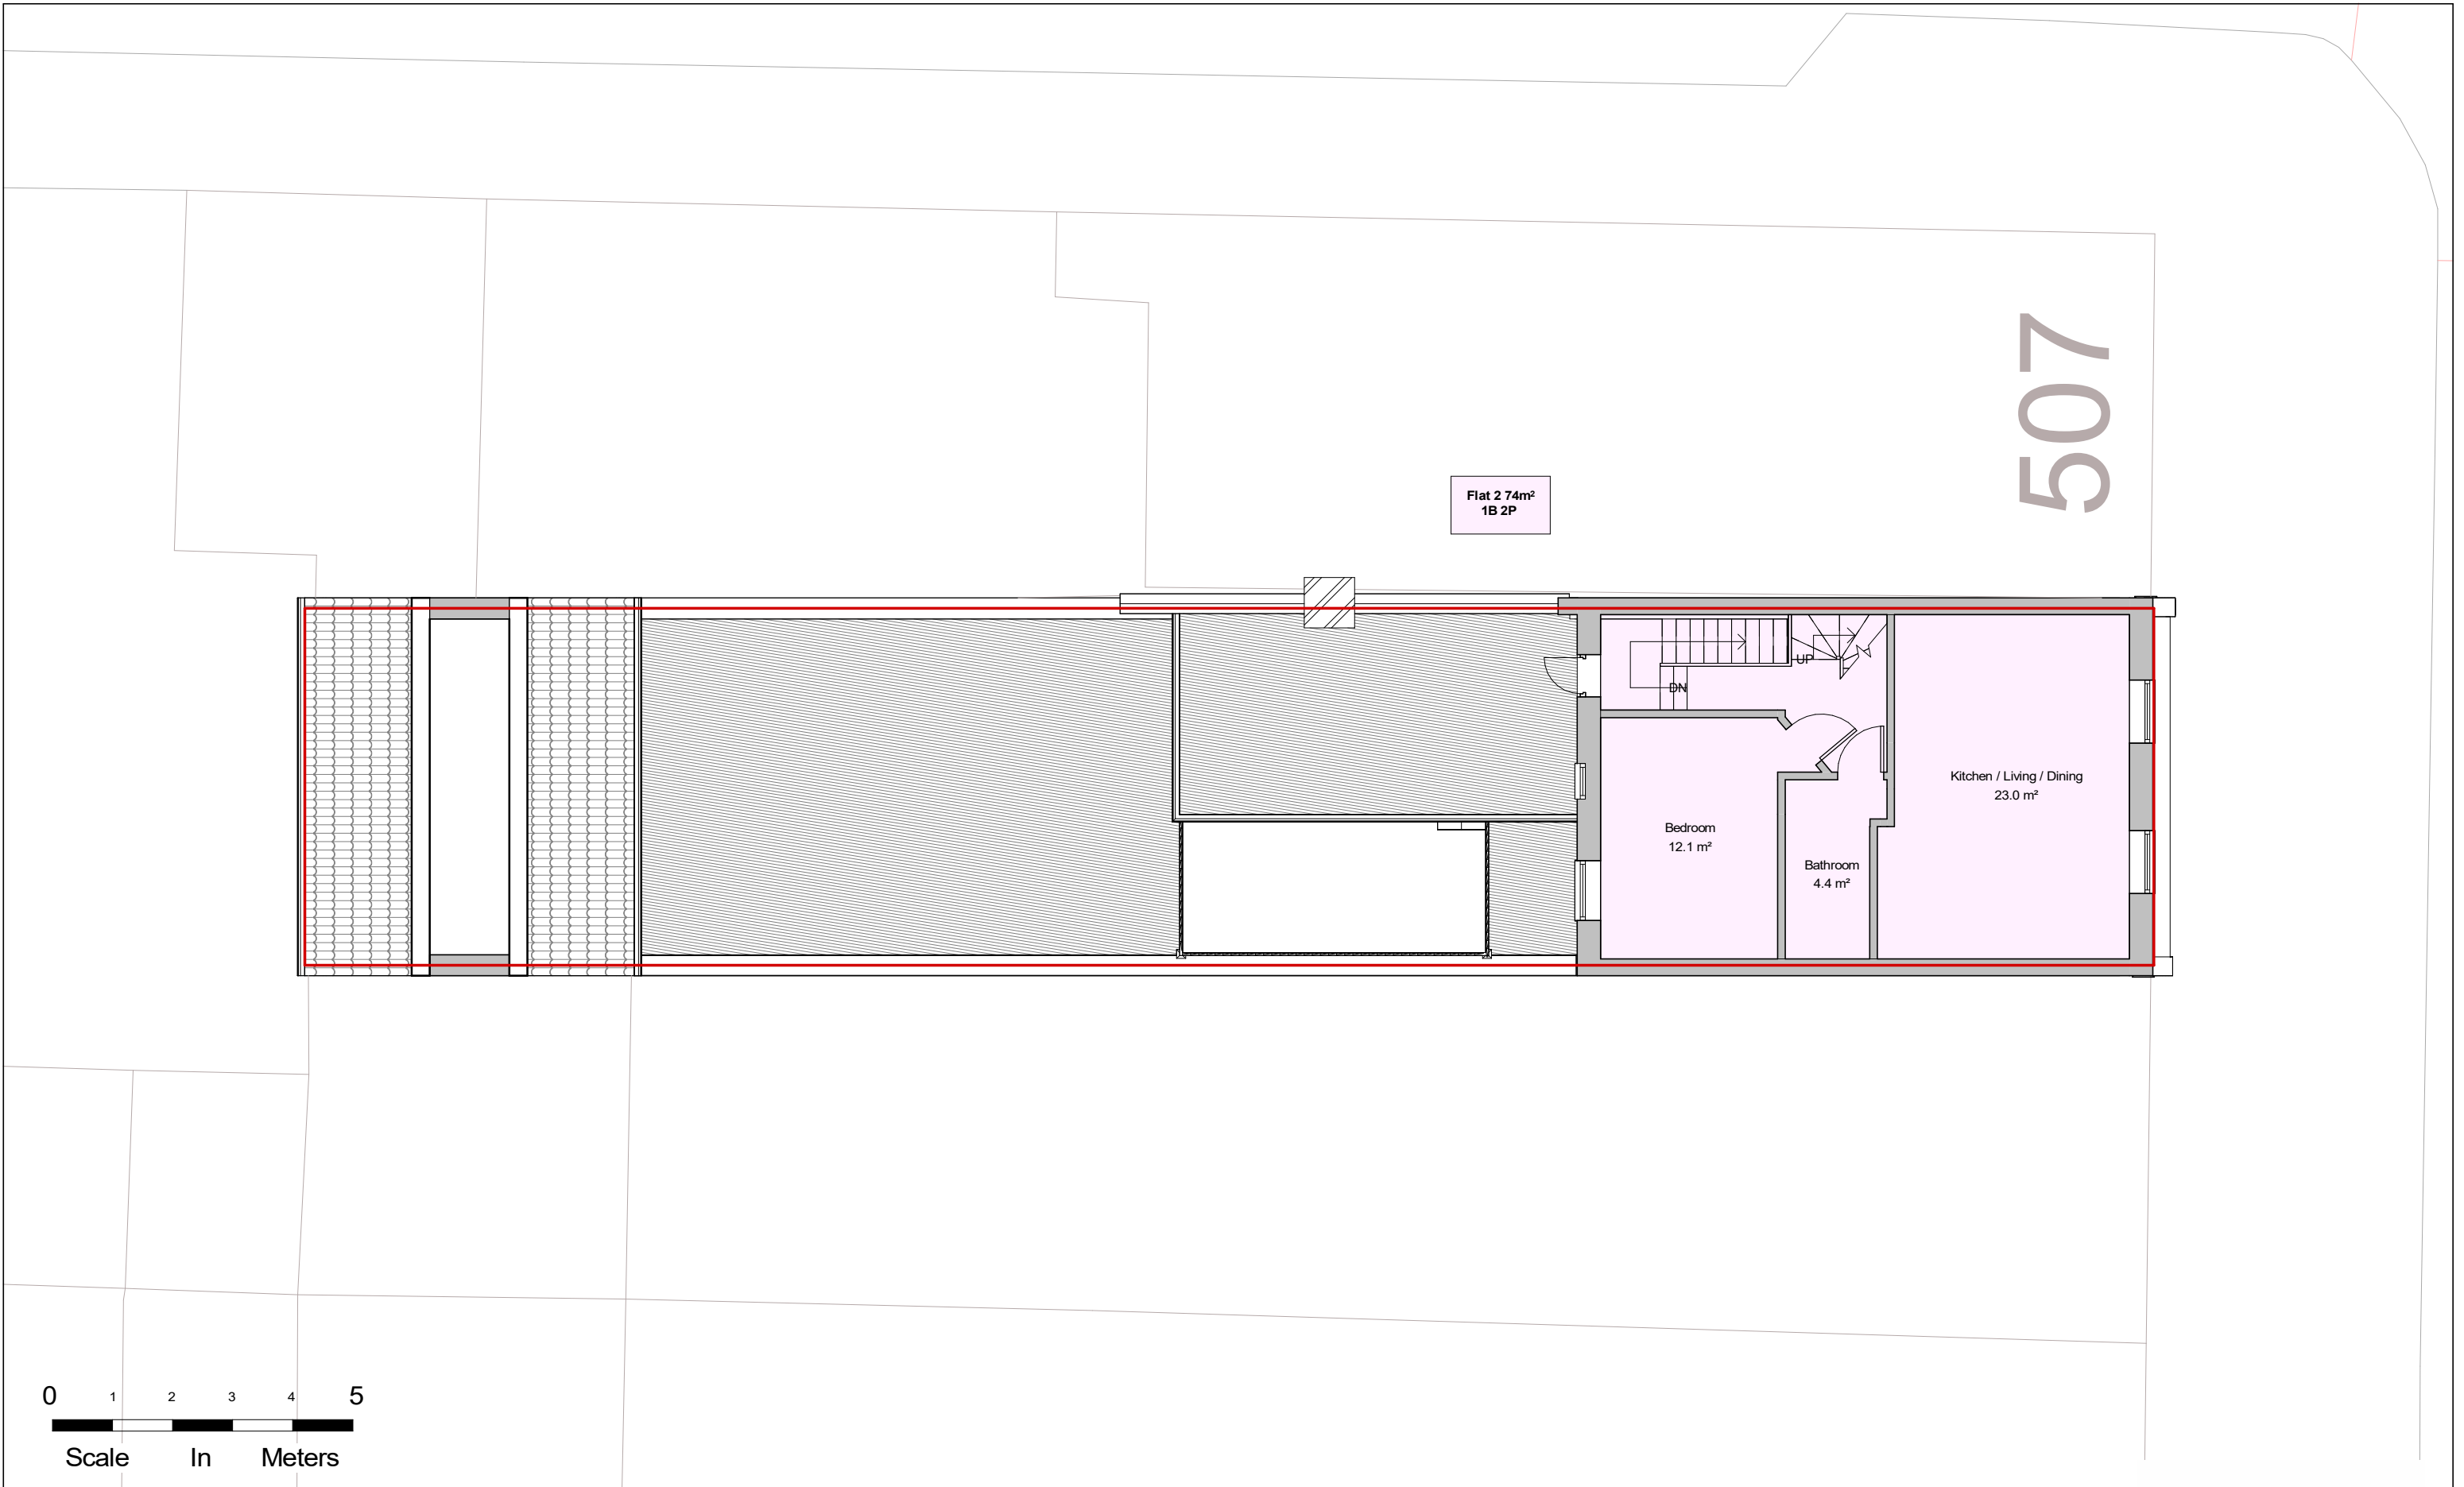

NOTES:
CONTRACTORS MUST VERIFY ALL DIMENSIONS
AT THE
SITE BEFORE COMENCING ANY WORK.
NO CONSTRUCTION WORK BEFORE BUILDING
CONTROL
APPROVAL AND STRUCTURAL ENGINEER
CONFIRMATION.
ANY DISCREPANCIES TO BE REPORTED TO
GRIDKUNE.
ALL DRAWINGS ARE TO BE READ IN
CONJUNCTION WITH
ALL RELEVANT DRAWINGS AND
SPECIFICATIONS.

Rev	Description	Date
A	Added another section	08/06/2023
B	Added garden	14/09/2023

PROJECT TITLE			DRAWING TITLE	
505 Green Lanes. London N4 1AL			Proposed Second Floor	
			CLIENT Dr Ibrahim Yahli	
Date 14/09/2023	Project number 7013	DRWAING NUMBER PR - P003	Scale (@ A3) 1 : 100	Drawn by Cheski



Flat 2 area calculation





First Floor	Second Floor	Loft
6m ²	50m ²	Below 2300mm
		17m ²
		+
		5m ² → 10m ² where 900mm < height < 1500mm counted as 5m ²
		= 78m ²

But 56m² needs to be 75% of the area as the rest (loft) is below 2300mm, so only a third of 56 can be used from the loft. Total area = 56 + 18.6 =

74.6

Flat 2 74m²
1B 2P

507

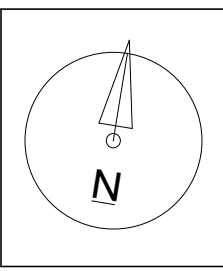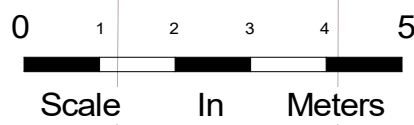
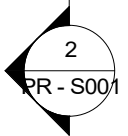
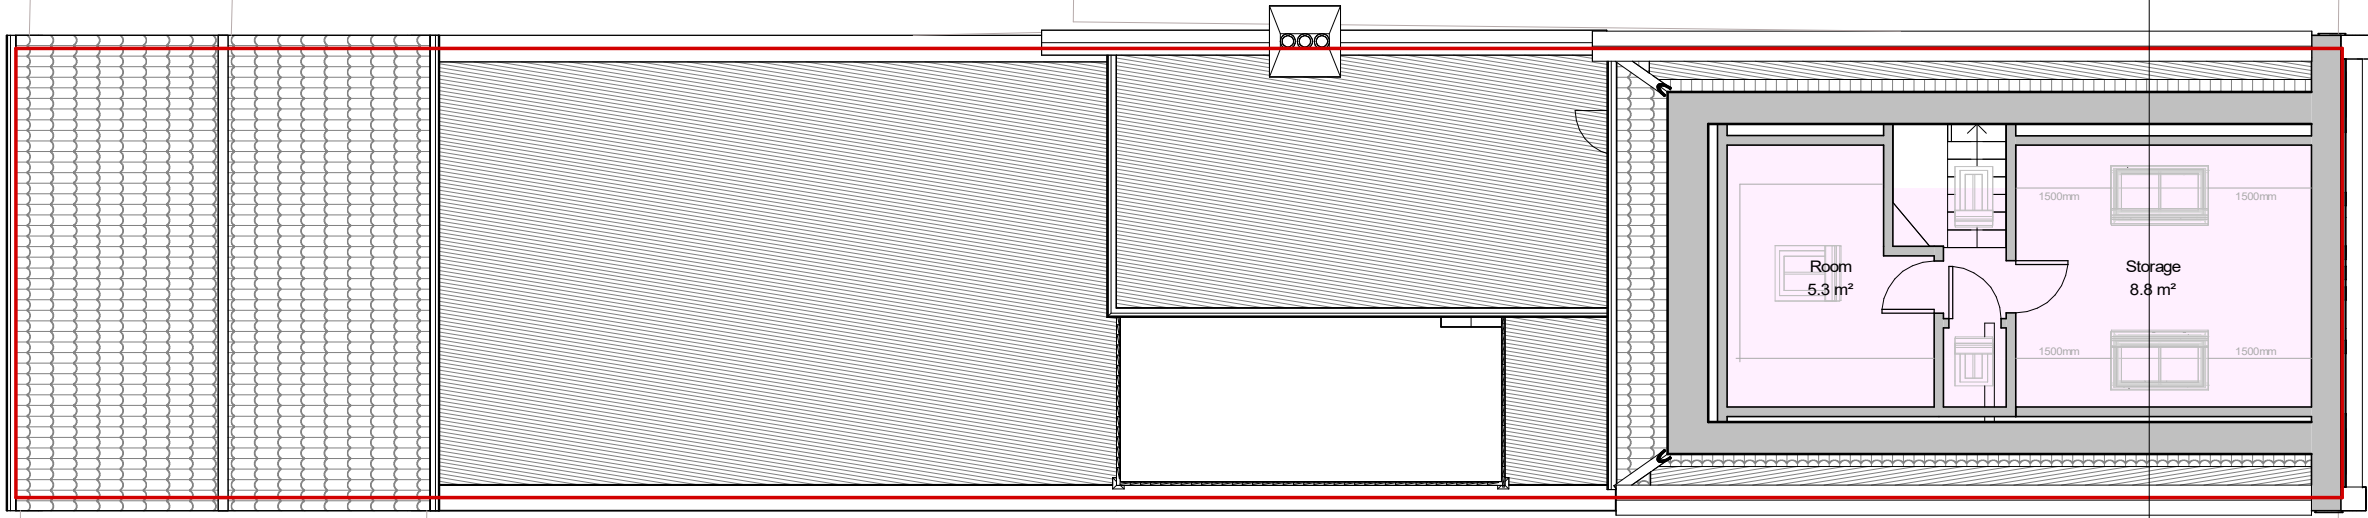


NOTES:
CONTRACTORS MUST VERIFY ALL DIMENSIONS AT THE SITE BEFORE COMMENCING ANY WORK.
NO CONSTRUCTION WORK BEFORE BUILDING CONTROL APPROVAL AND STRUCTURAL ENGINEER CONFIRMATION.
ANY DISCREPANCIES TO BE REPORTED TO GRIDKUNE.
ALL DRAWINGS ARE TO BE READ IN CONJUNCTION WITH ALL RELEVANT DRAWINGS AND SPECIFICATIONS.

Rev	Description	Date
A	Added another section	08/06/2023
B	Added garden	14/09/2023

PROJECT TITLE			DRAWING TITLE	
505 Green Lanes. London N4 1AL			Proposed Loft	
			CLIENT	
			Dr Ibrahim Yahli	
Date	Project number	DRWAING NUMBER	Scale (@ A3)	Drawn by
14/09/2023	7013	PR - P004	1 : 100	Cheski



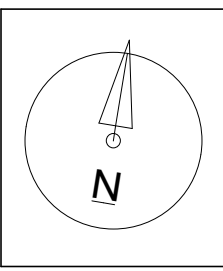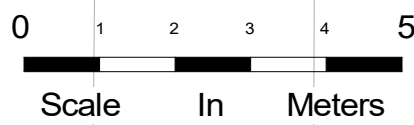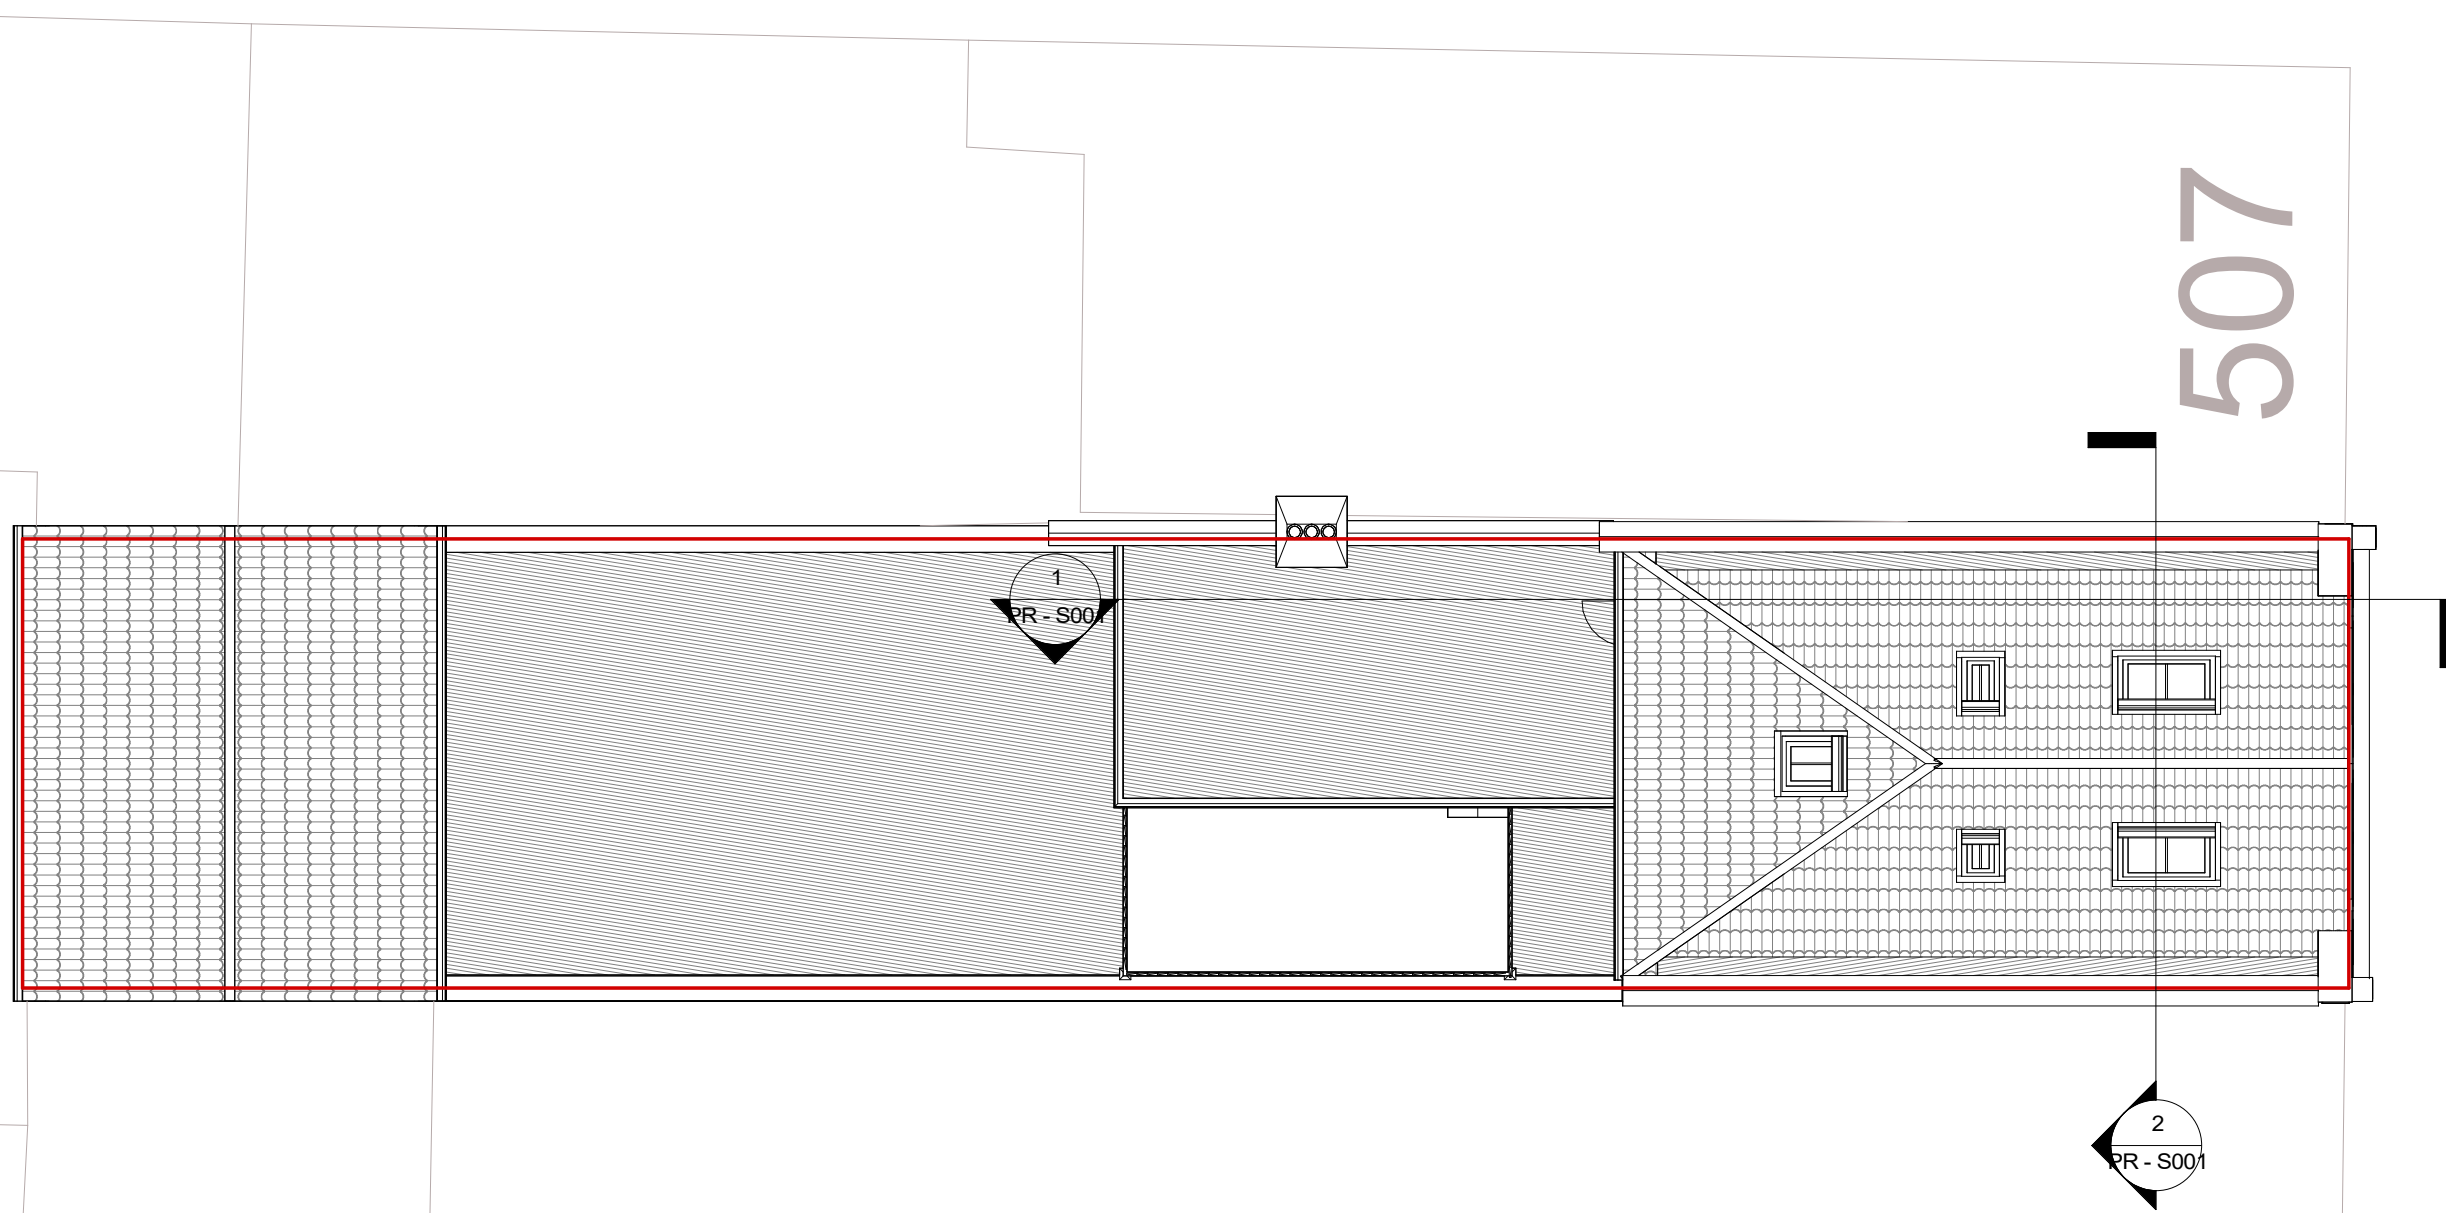


NOTES:
CONTRACTORS MUST VERIFY ALL DIMENSIONS
AT THE
SITE BEFORE COMENCING ANY WORK.
NO CONSTRUCTION WORK BEFORE BUILDING
CONTROL
APPROVAL AND STRUCTURAL ENGINEER
CONFIRMATION.
ANY DISCREPANCIES TO BE REPORTED TO
GRIDKUNE.
ALL DRAWINGS ARE TO BE READ IN
CONJUNCTION WITH
ALL RELEVANT DRAWINGS AND
SPECIFICATIONS.

Rev	Description	Date
A	Added another section	08/06/2023
B	Added garden	14/09/2023

PROJECT TITLE		
505 Green Lanes. London N4 1AL		
Date	Project number	DRWAING NUMBER
14/09/2023	7013	PR - P005

DRAWING TITLE	
Proposed Roof Plan	
CLIENT	
Dr Ibrahim Yahli	
Scale (@ A3)	Drawn by
1 : 100	Cheski



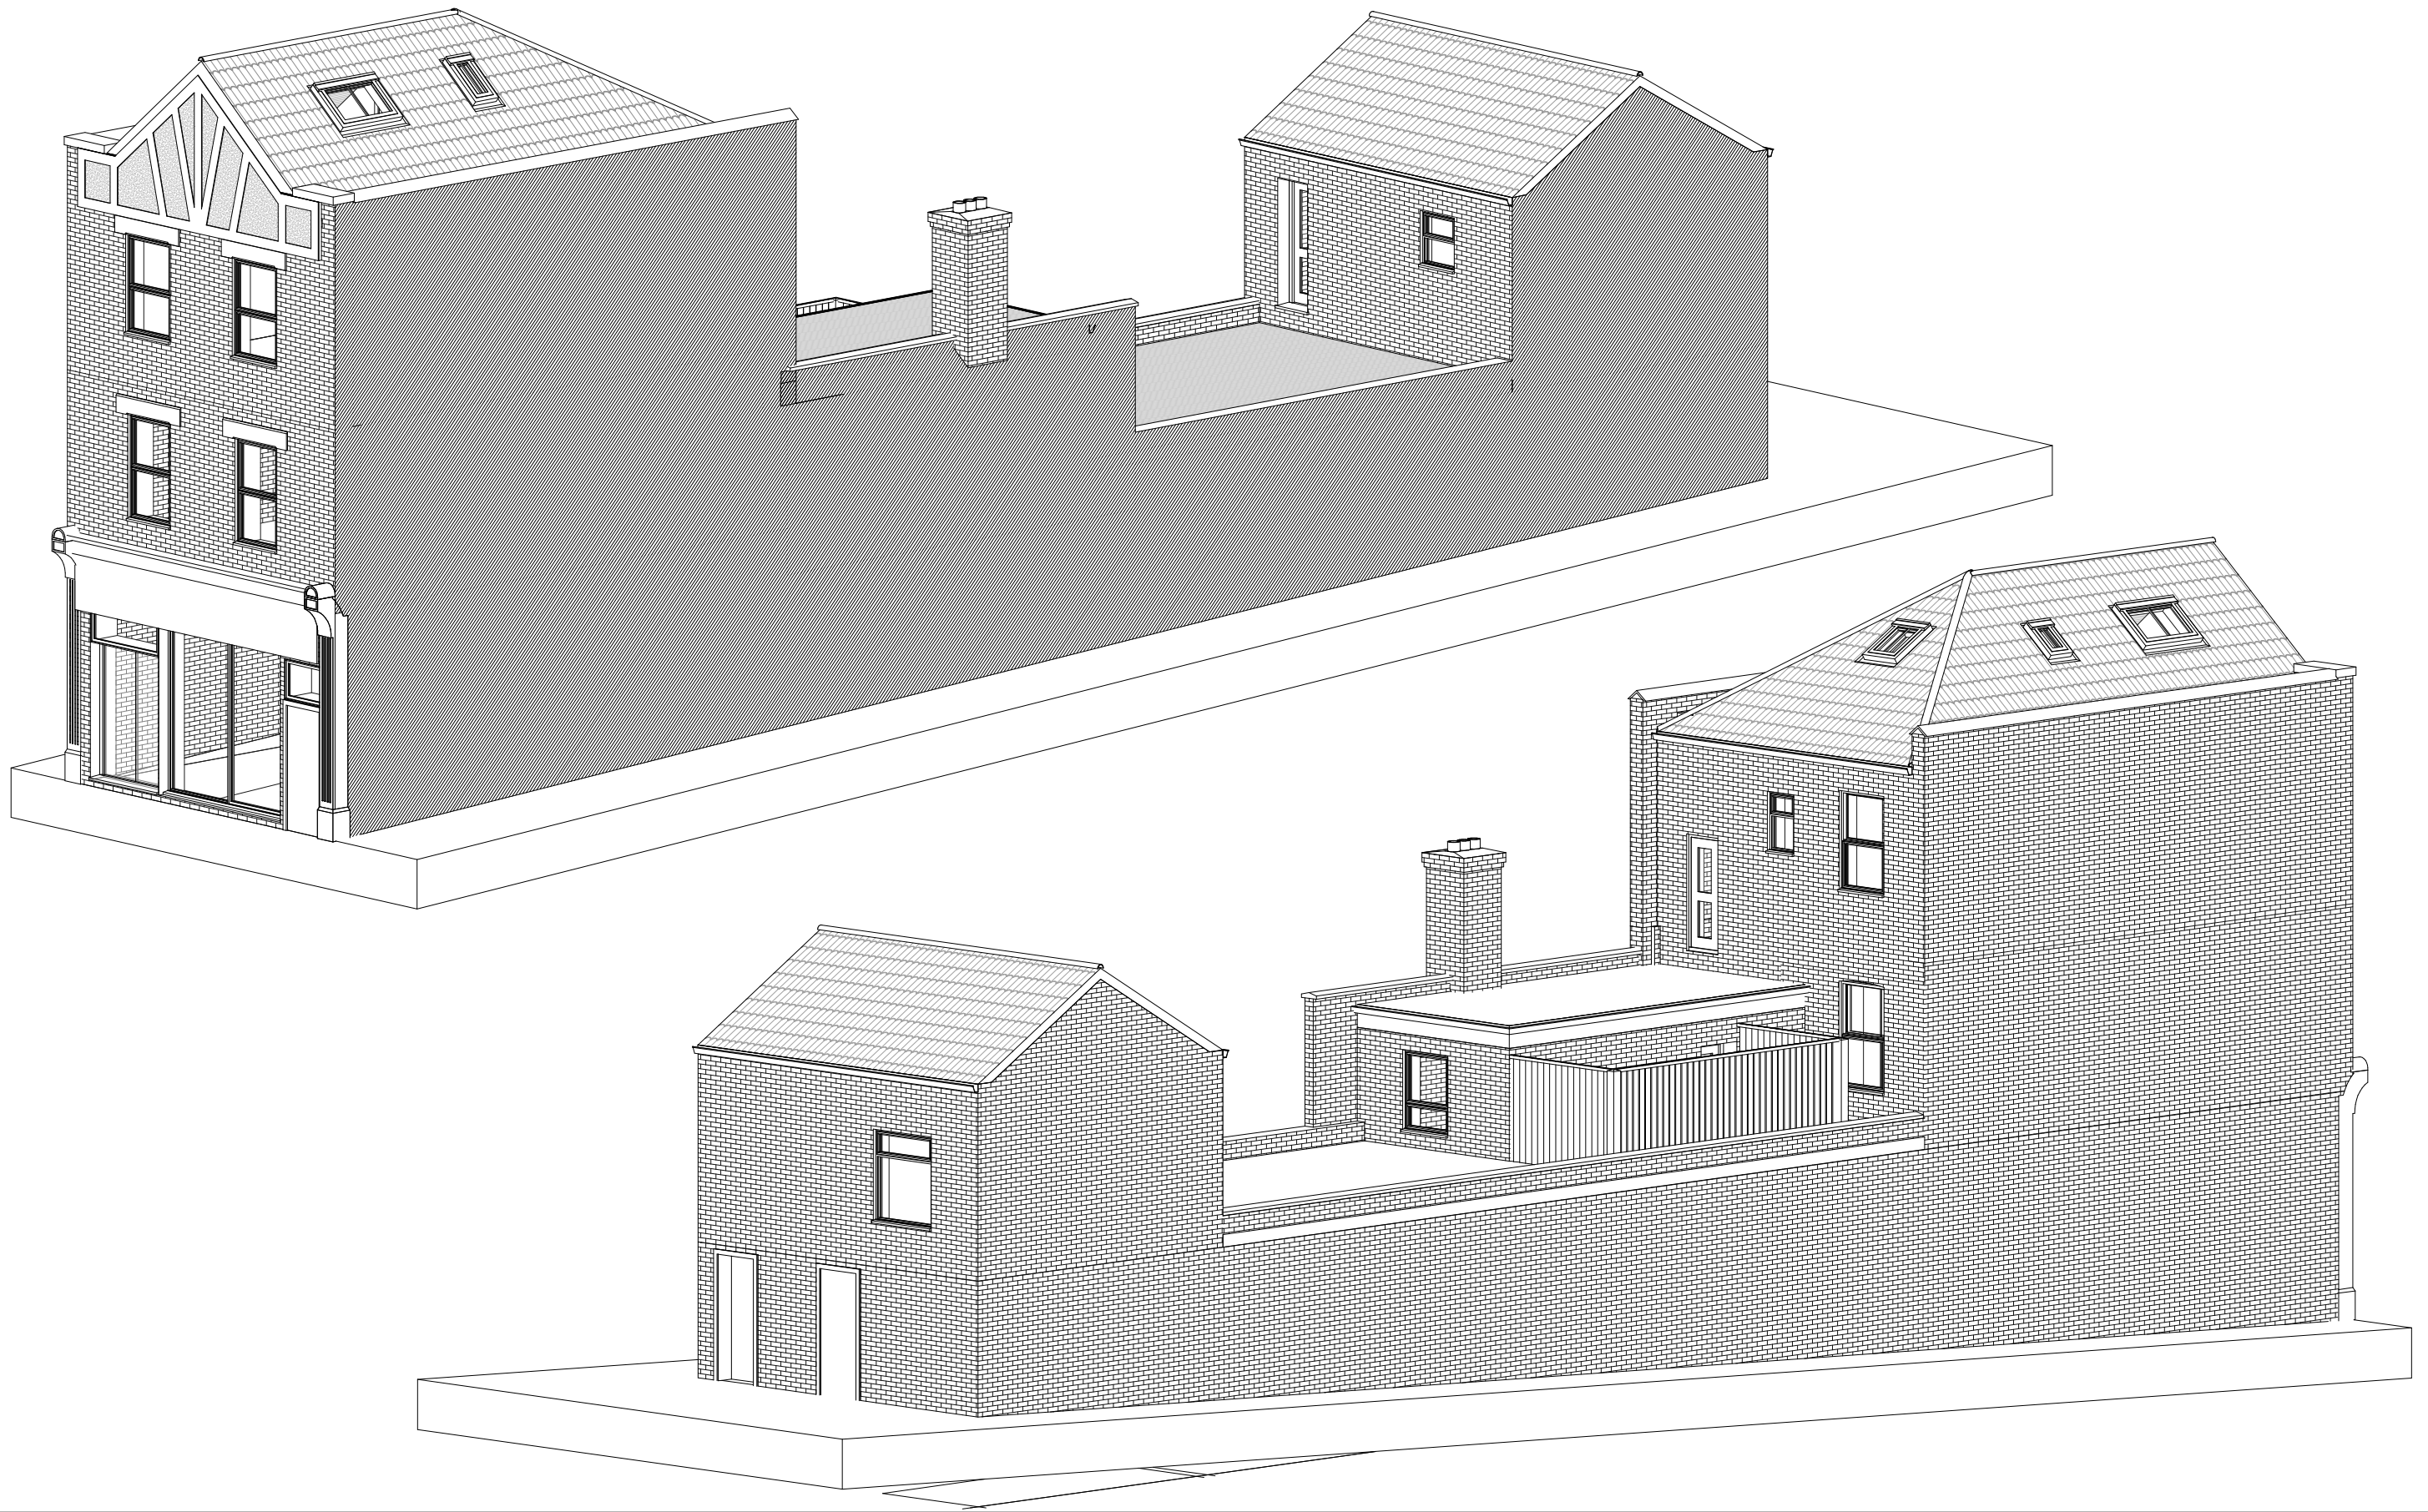

NOTES:
CONTRACTORS MUST VERIFY ALL DIMENSIONS
AT THE
SITE BEFORE COMMENCING ANY WORK.
NO CONSTRUCTION WORK BEFORE BUILDING
CONTROL
APPROVAL AND STRUCTURAL ENGINEER
CONFIRMATION.
ANY DISCREPANCIES TO BE REPORTED TO
GRIDKUNE.
ALL DRAWINGS ARE TO BE READ IN
CONJUNCTION WITH
ALL RELEVANT DRAWINGS AND
SPECIFICATIONS.

Rev	Description	Date
A	Added another section	08/06/2023
B	Added garden	14/09/2023

PROJECT TITLE

505 Green Lanes. London N4 1AL

Date
14/09/2023

Project number
7013

DRWAING NUMBER
PR - PR001

DRAWING TITLE

Proposed Perspective View

CLIENT

Dr Ibrahim Yahli

Scale (@ A3)

Drawn by
Cheski



- Roof Plan

12358
- Loft

9358
- Second Floor

6658
- First Floor

3680
- First Floor Lower Part

3180
- Ground Floor

0



NOTES:
CONTRACTORS MUST VERIFY ALL DIMENSIONS AT THE SITE BEFORE COMMENCING ANY WORK.
NO CONSTRUCTION WORK BEFORE BUILDING CONTROL APPROVAL AND STRUCTURAL ENGINEER CONFIRMATION.
ANY DISCREPANCIES TO BE REPORTED TO GRIDKUNE.
ALL DRAWINGS ARE TO BE READ IN CONJUNCTION WITH ALL RELEVANT DRAWINGS AND SPECIFICATIONS.

Rev	Description	Date
A	Added another section	08/06/2023
B	Added garden	14/09/2023

PROJECT TITLE			DRAWING TITLE	
505 Green Lanes. London N4 1AL			Proposed Sections	
			CLIENT	Dr Ibrahim Yahli
Date	Project number	DRWAING NUMBER	Scale (@ A3)	Drawn by
14/09/2023	7013	PR - S001	1 : 100	Cheski

