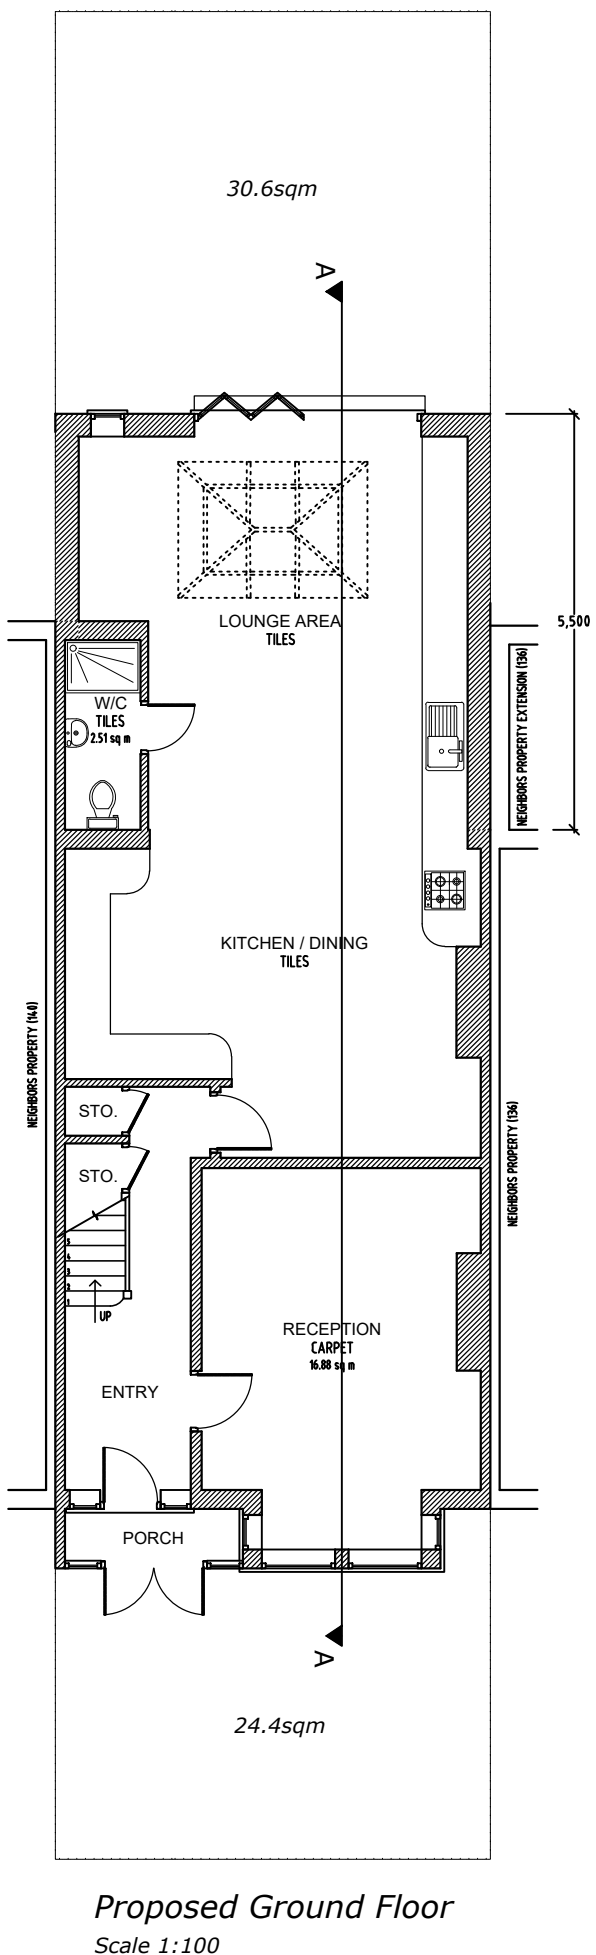
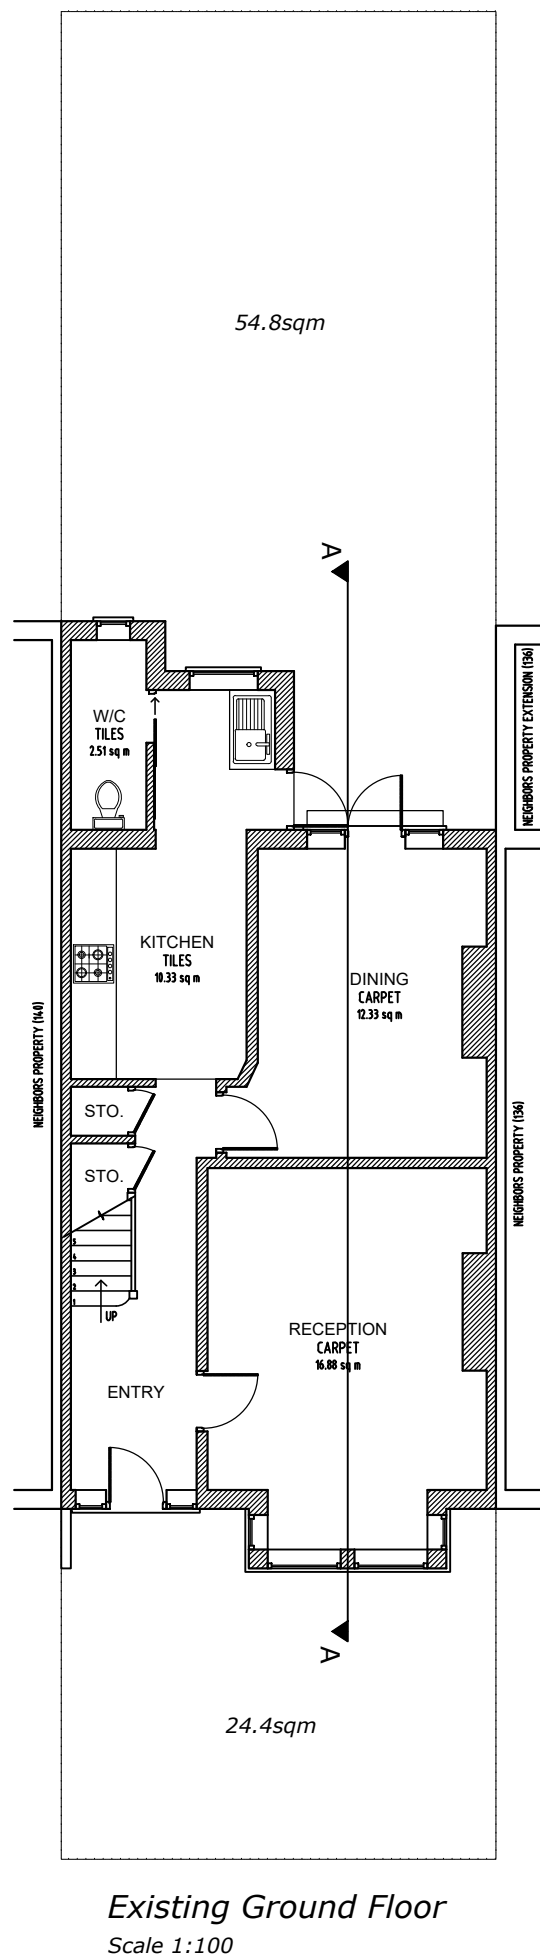
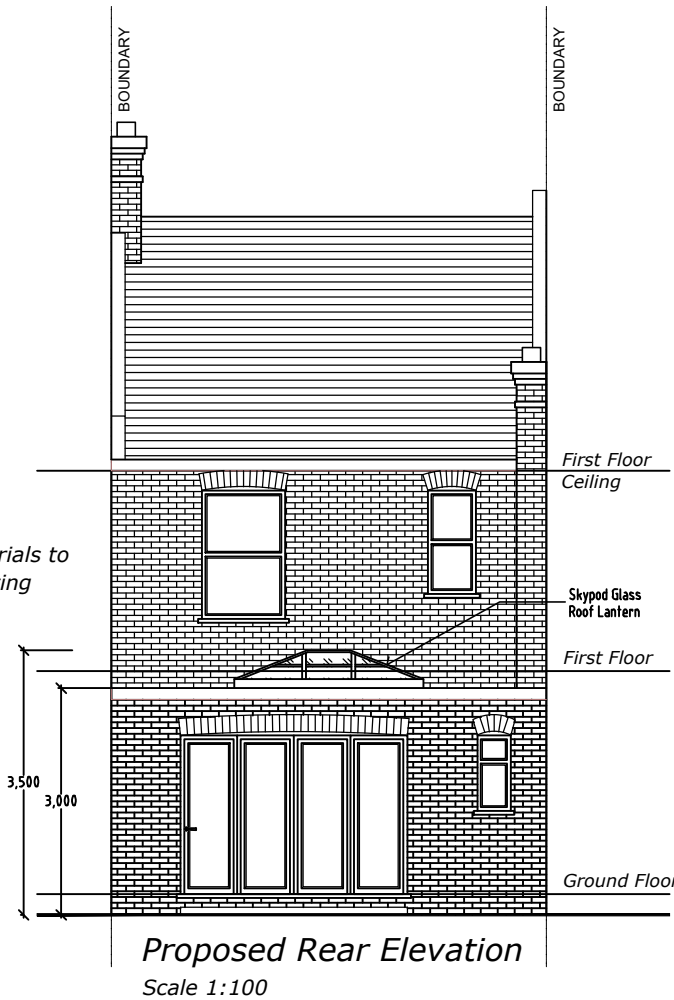
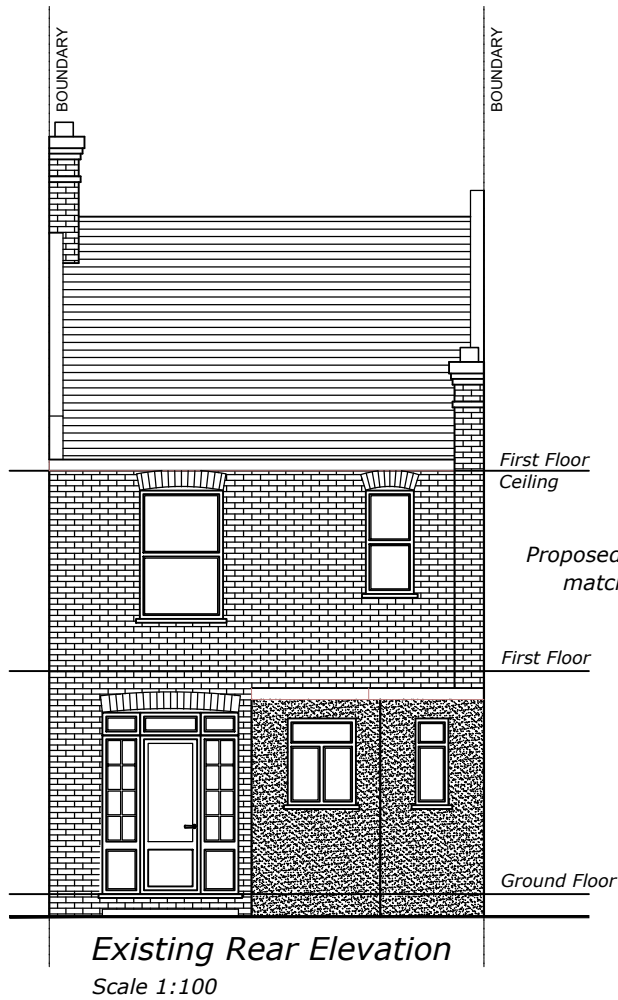


NOTES
The contractors are to check all the dimensions, levels, drain runs and general condition of the site before works commence.

All works are to be carried out in accordance with current Building Regulations, British Standards, Code of Practice and Local Authority Requirements.

Project: 138 Gladesmore Road, London N15 6TH		
Title: EXISTING & PROPOSED Floor Plan/Elevations		
Date: 06.09.23	Scale: 1:100 @ A3	
Dwg. No. GR.138.EX.PR.01	Rev:	