




REVISION No.	REVISION NOTES	DATE

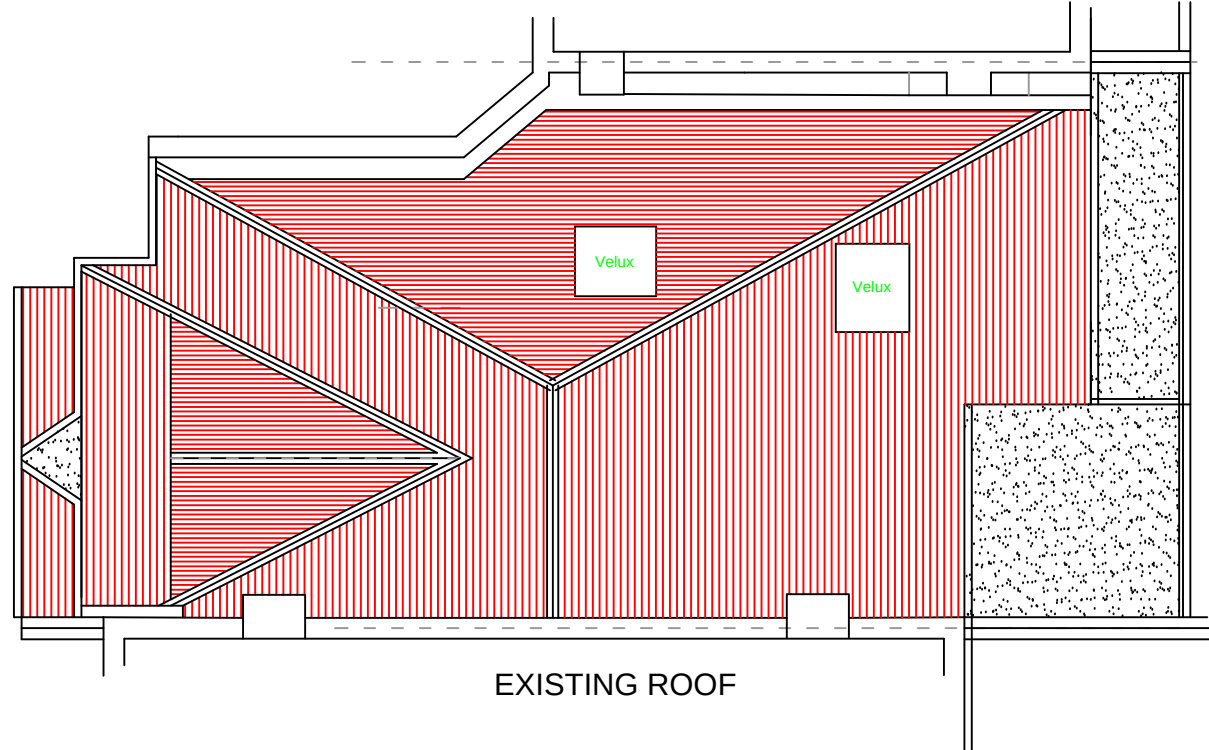


EXISTING ROOF

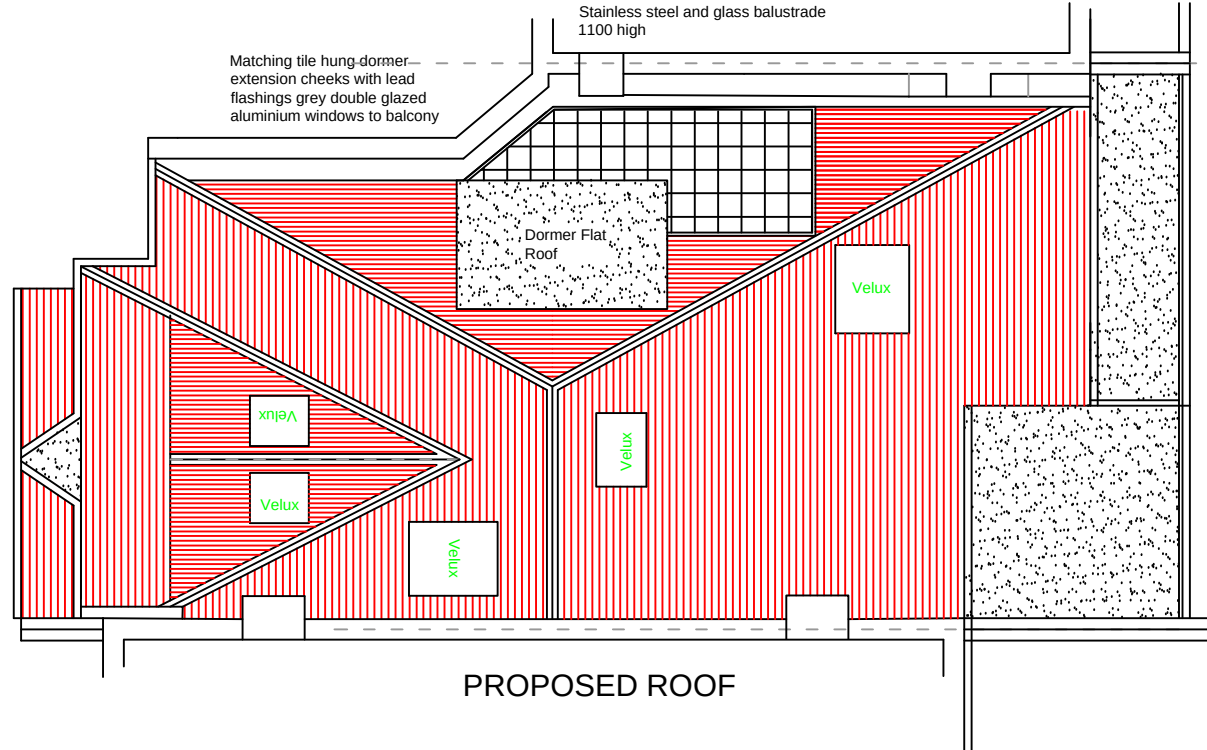


PROPOSED ROOF

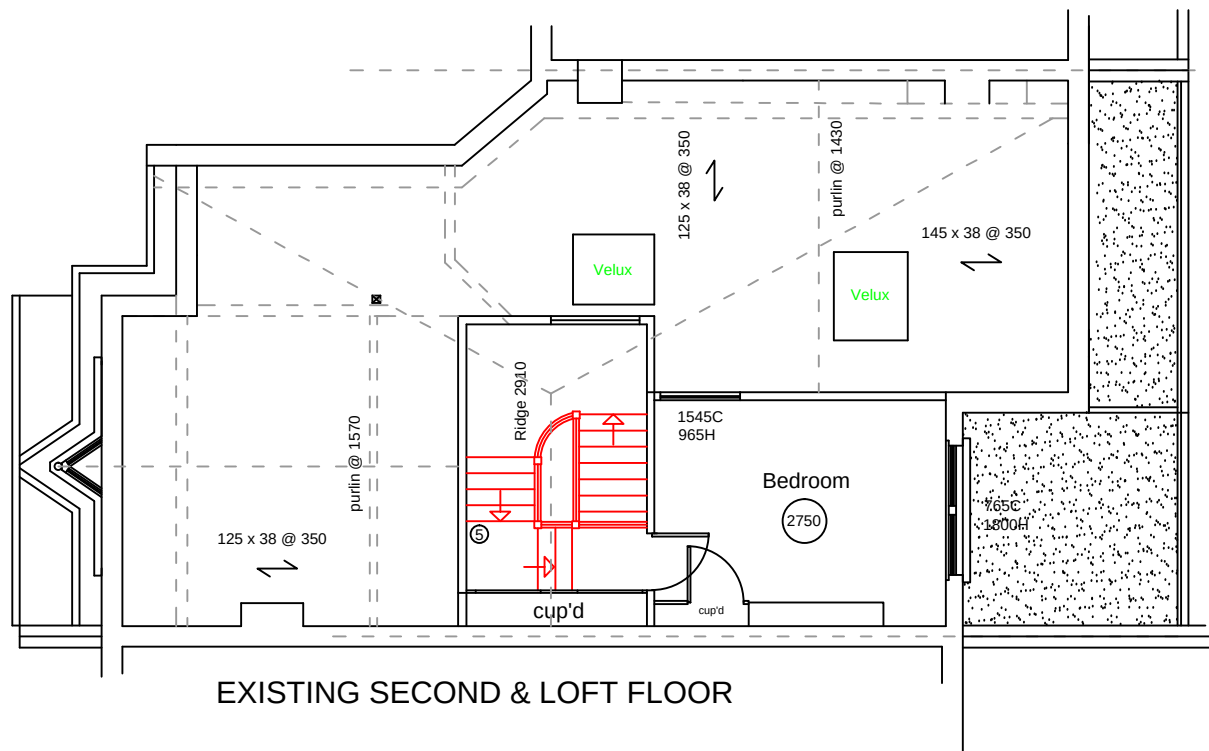


EXISTING SECOND & LOFT FLOOR

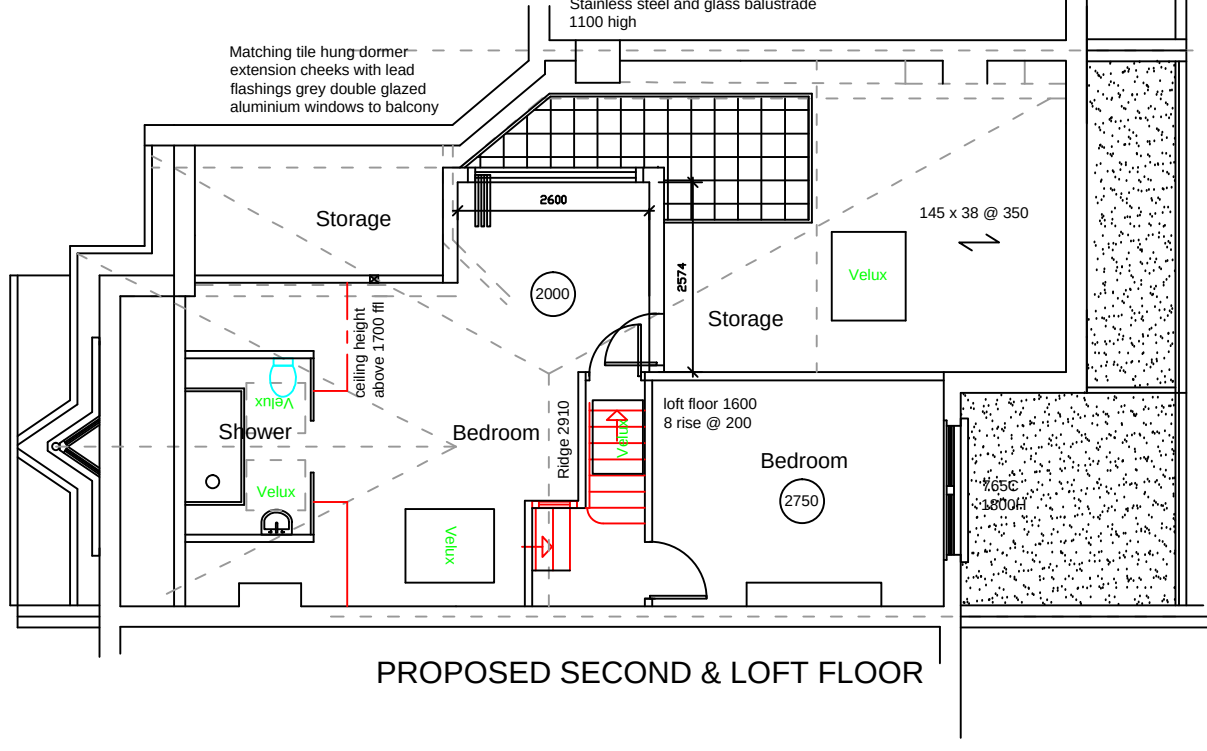


PROPOSED SECOND & LOFT FLOOR

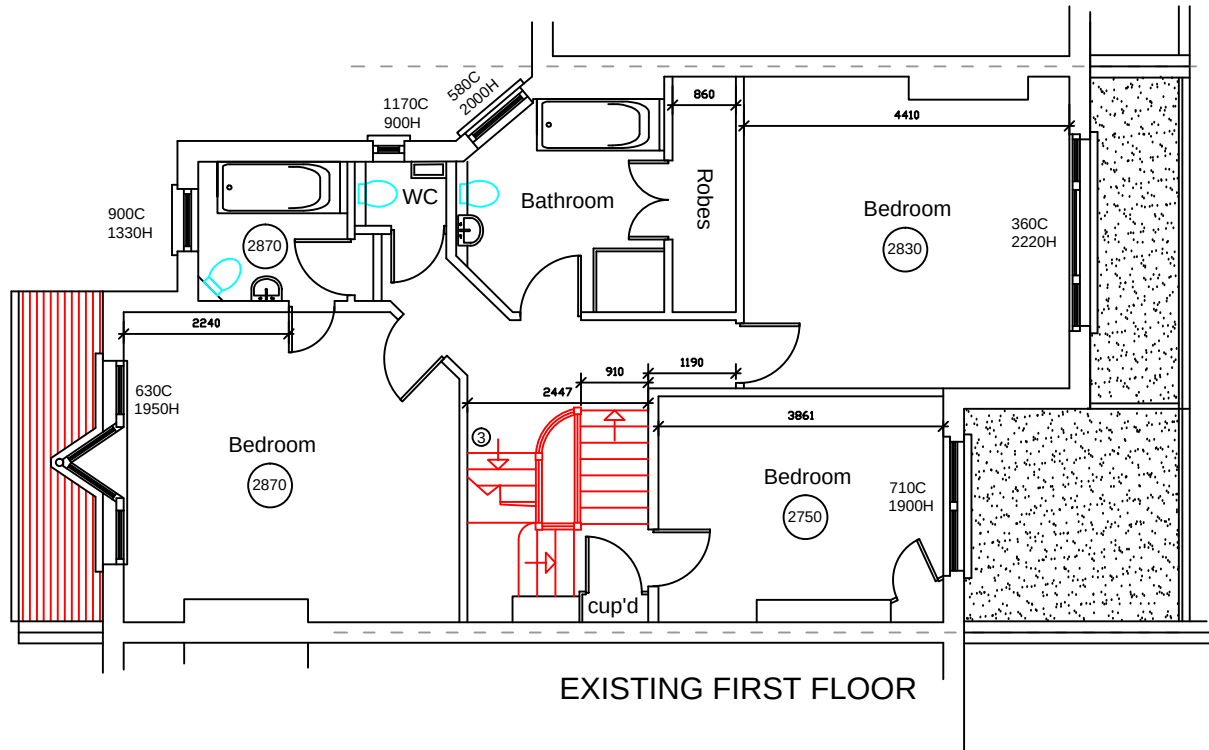


EXISTING FIRST FLOOR

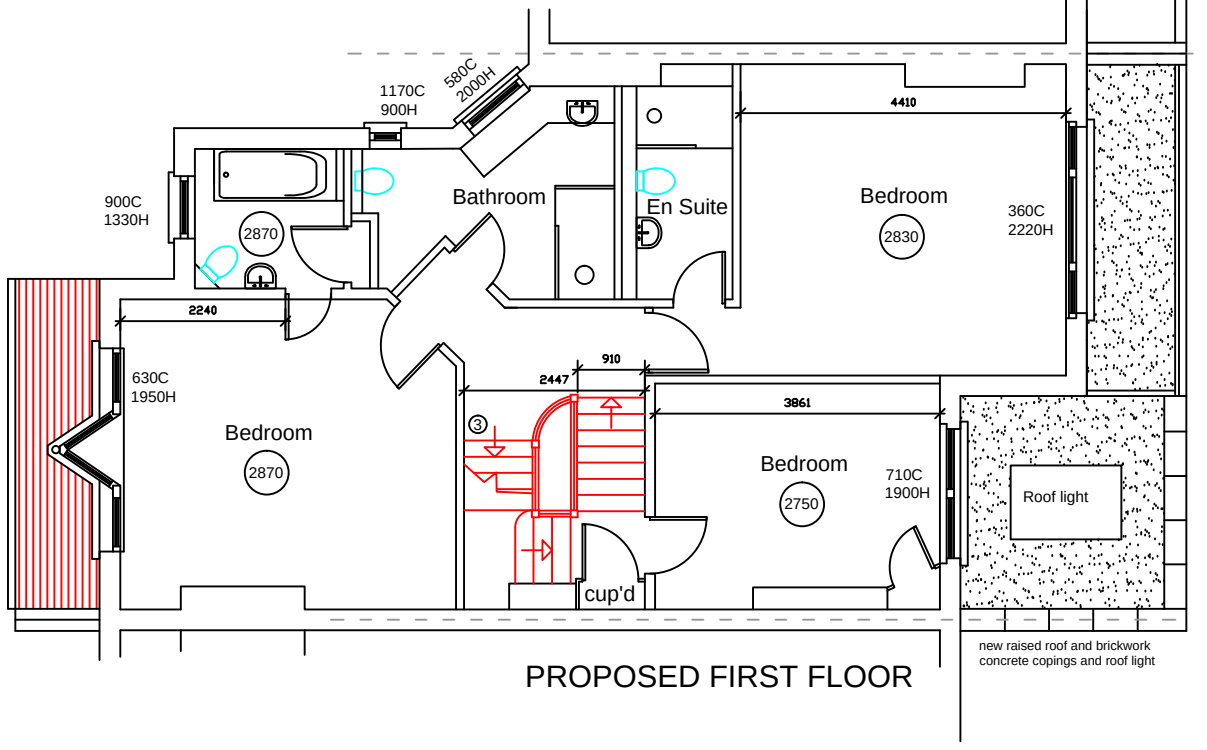


PROPOSED FIRST FLOOR

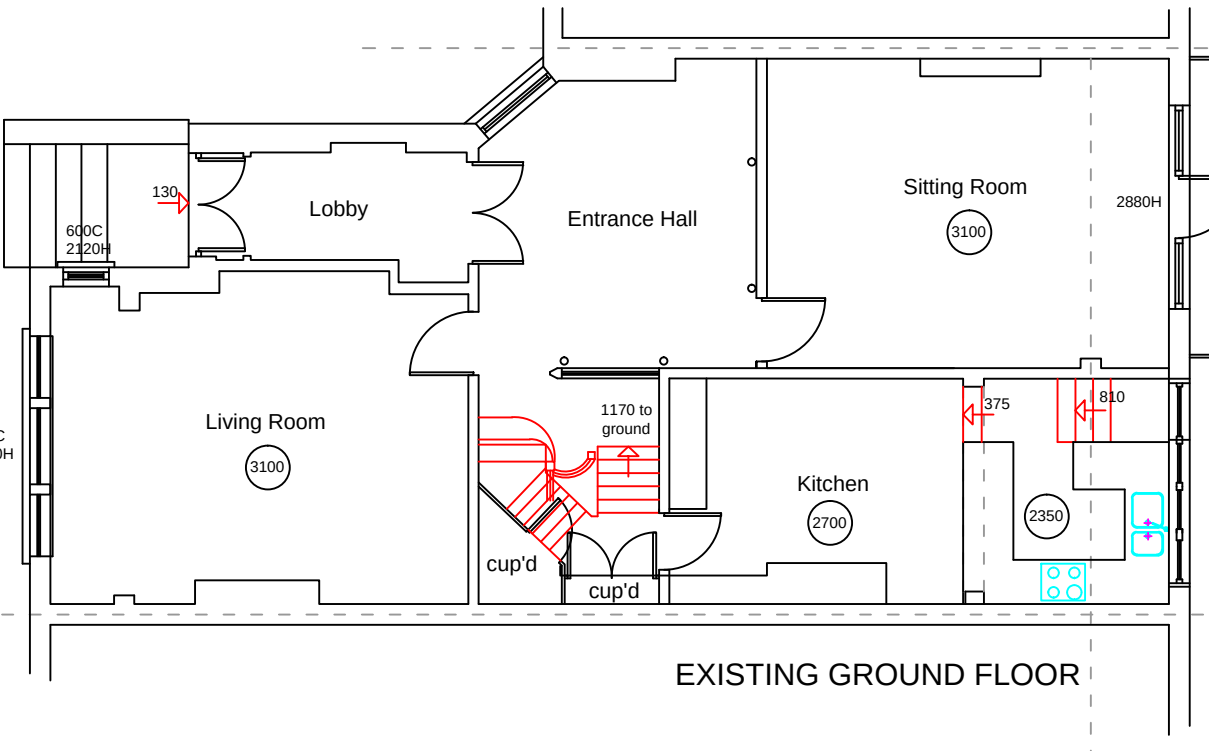


EXISTING GROUND FLOOR

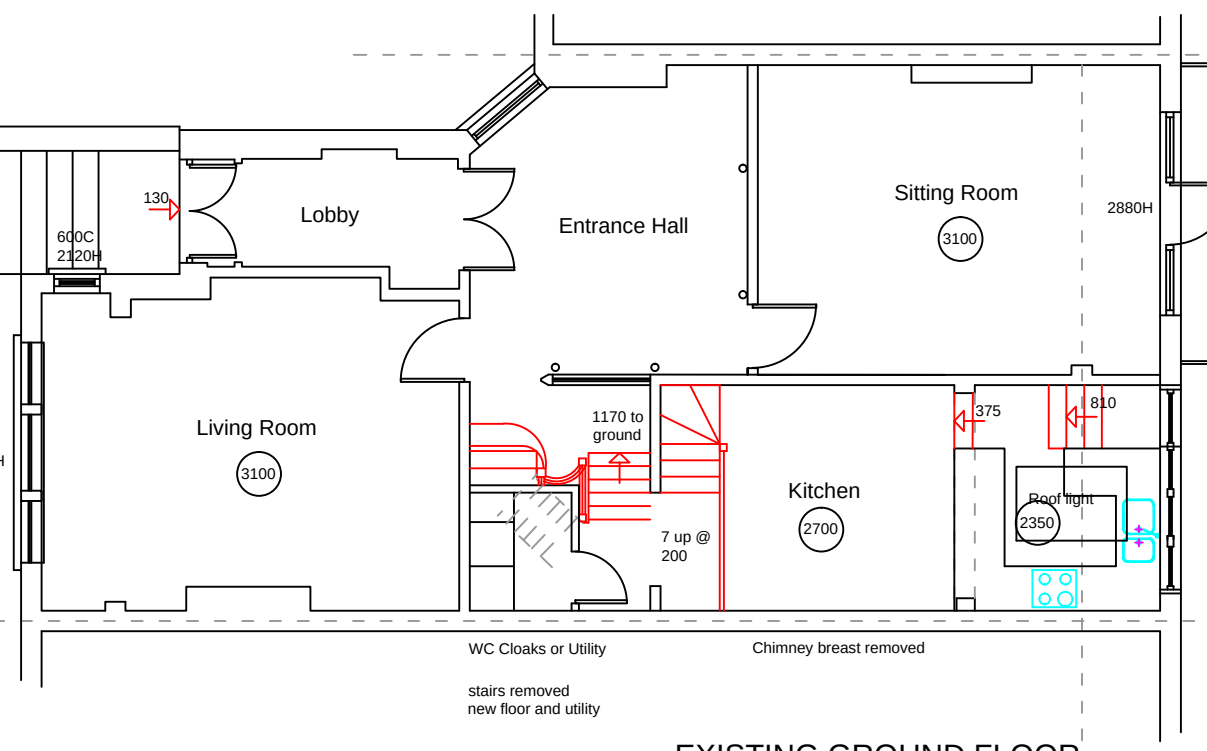

EXISTING GROUND FLOOR

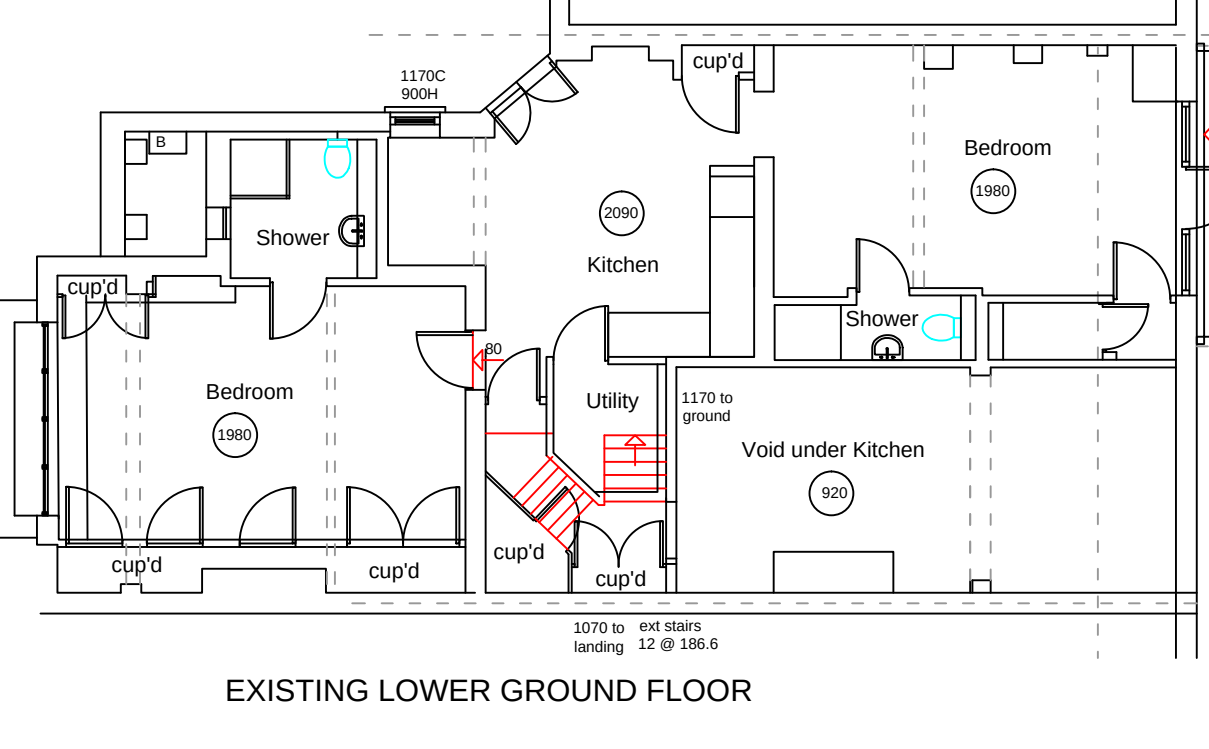

EXISTING LOWER GROUND FLOOR

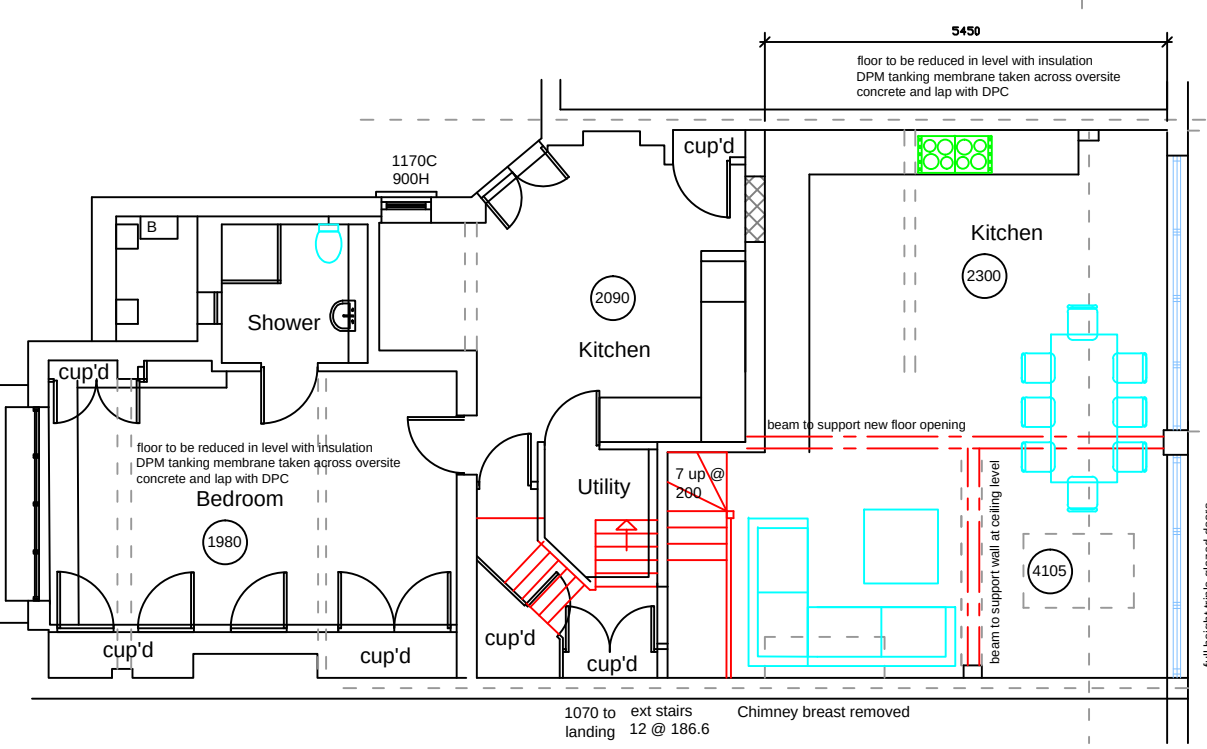


PROPOSED LOWER GROUND FLOOR




EXISTING FRONT ELEVATION



EXISTING REAR ELEVATION

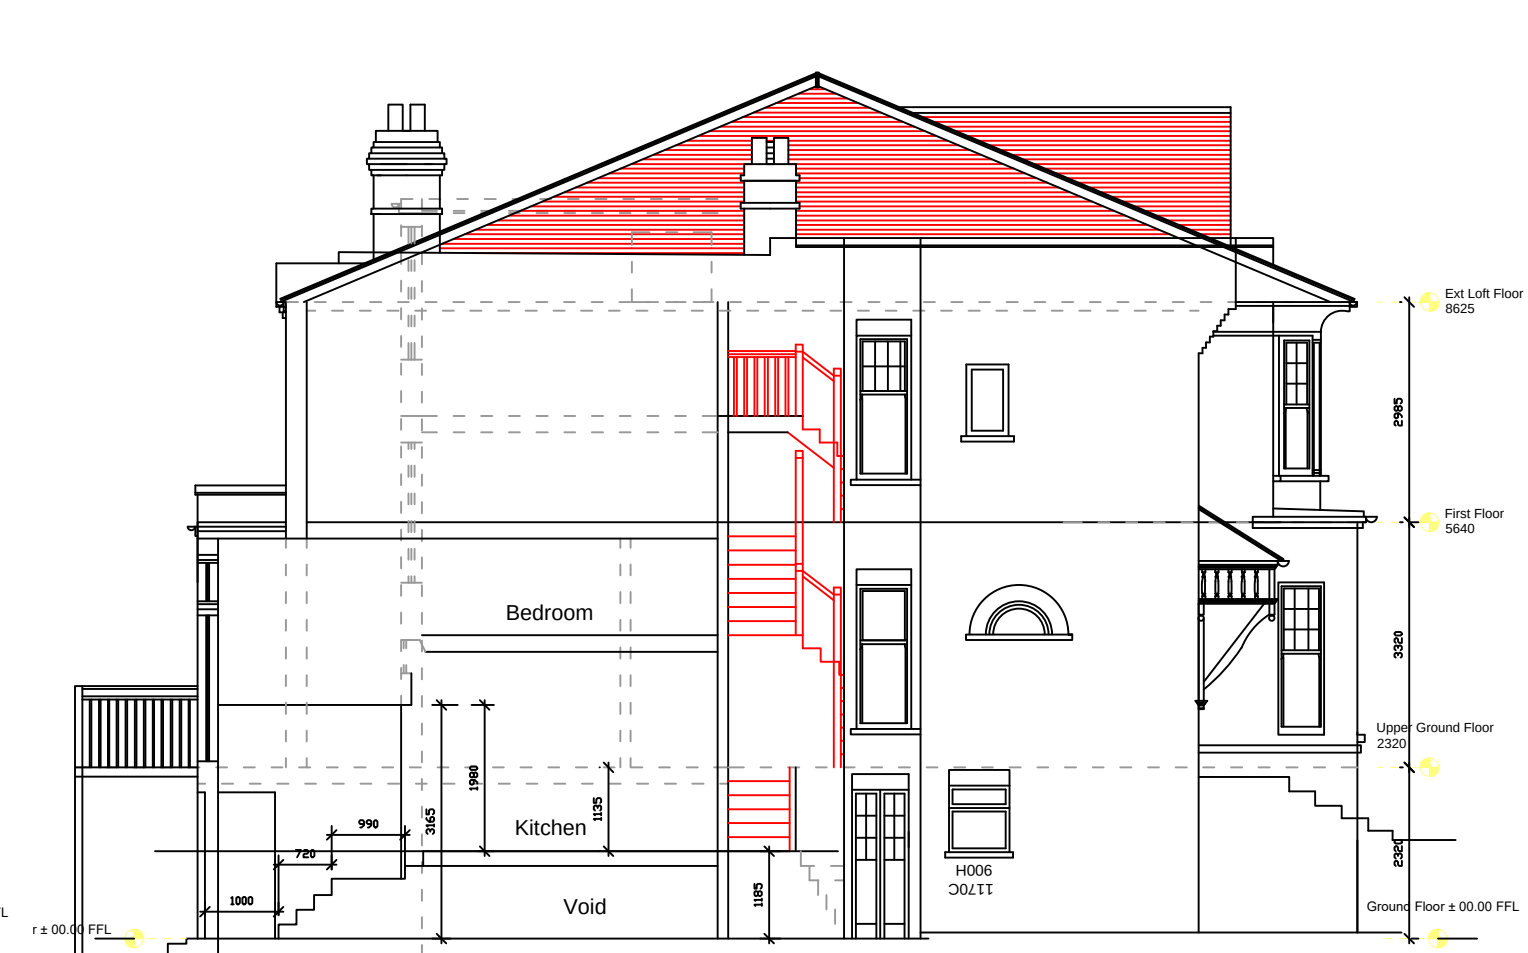


EXISTING SIDE ELEVATION/SECTION

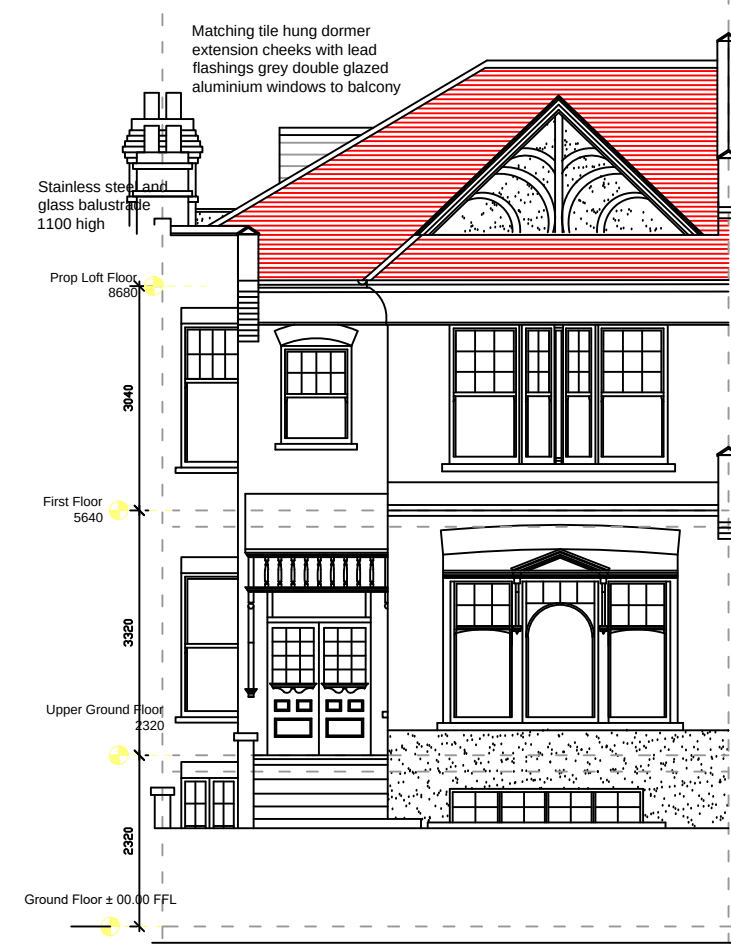

PROPOSED FRONT ELEVATION



PROPOSED REAR ELEVATION

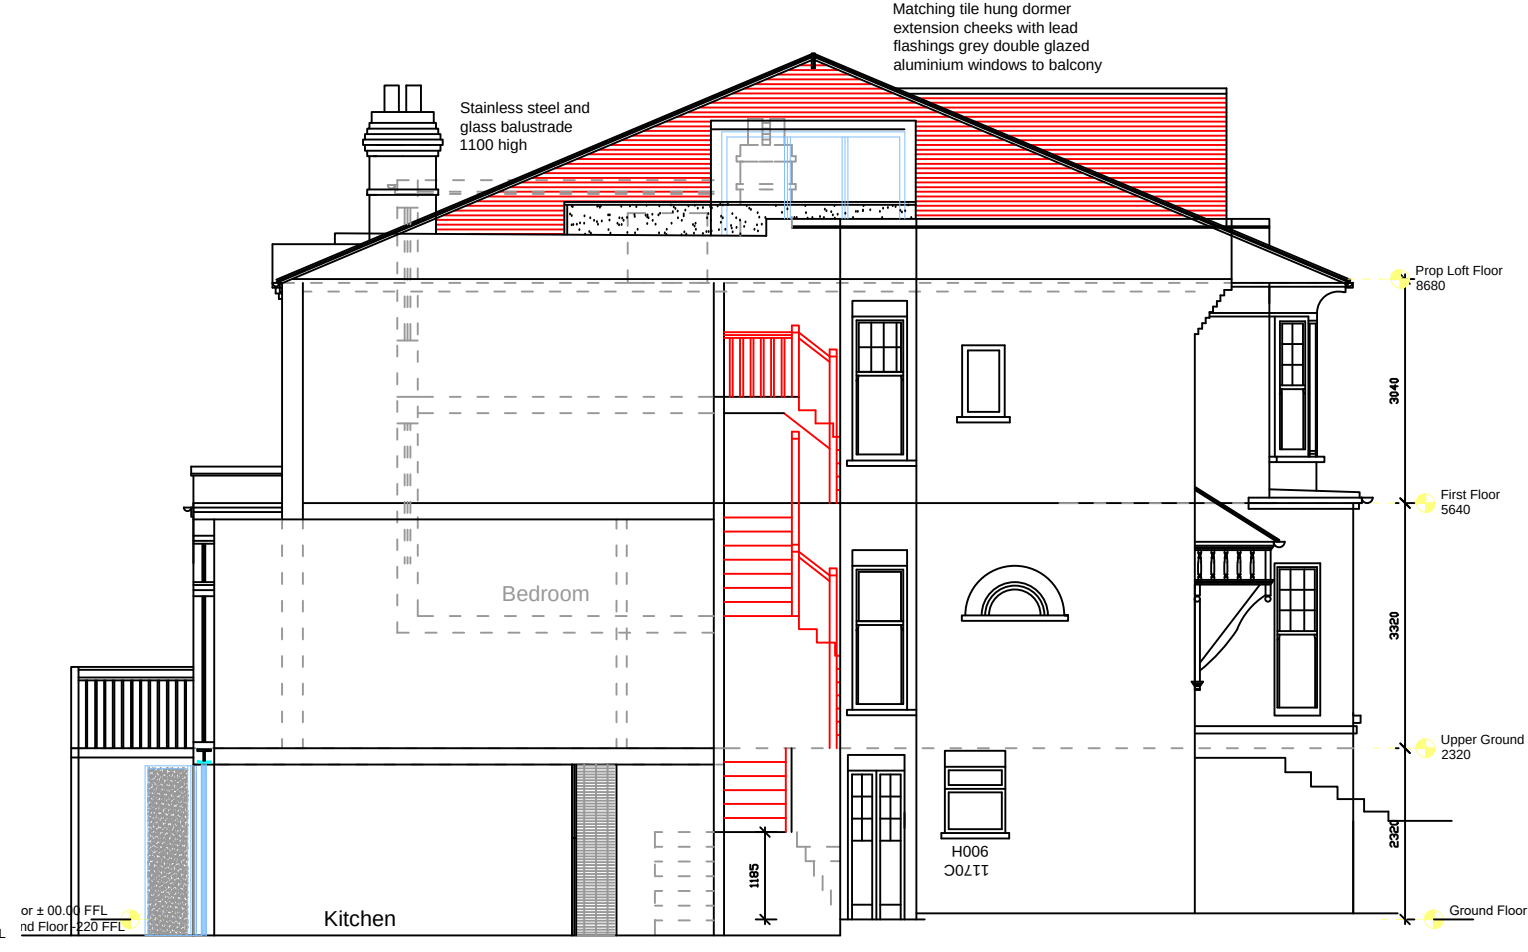

PROPOSED LONG SECTION

PLANNING ISSUE - 09/10/2023

PROJECT: 23 METHUEN PARK LONDON N10 2JR

CLIENT: TOBY FINDEN-CROFTS & JUSTINE FIELD

DESCRIPTION: EXISTING & PROPOSED PLANS

DRAWING No. 2319 - 06

SCALE: 1:100 @ A1

REVISION: -

DATE: 06/07/2023



Bryan Connor Associates Limited

DESIGN & PLANNING CONSULTANTS

2 TREGARON AVENUE, LONDON. N8 9EY Tel: 020 8340 9294 Mob: 07958738247

Email: bryan.connor@outlook.com

THIS DRAWING IS THE PROPERTY OF BRYAN CONNOR ASSOCIATES LTD AND MAY NOT BE REPRODUCED WITHOUT WRITTEN CONSENT

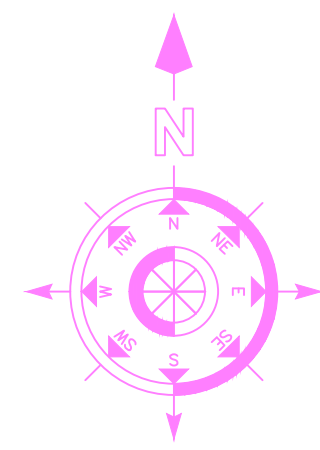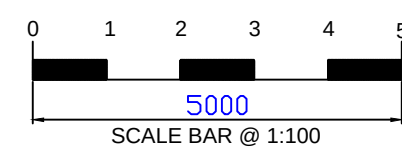

LOCATION PLAN

SCALE 1 : 1250

