




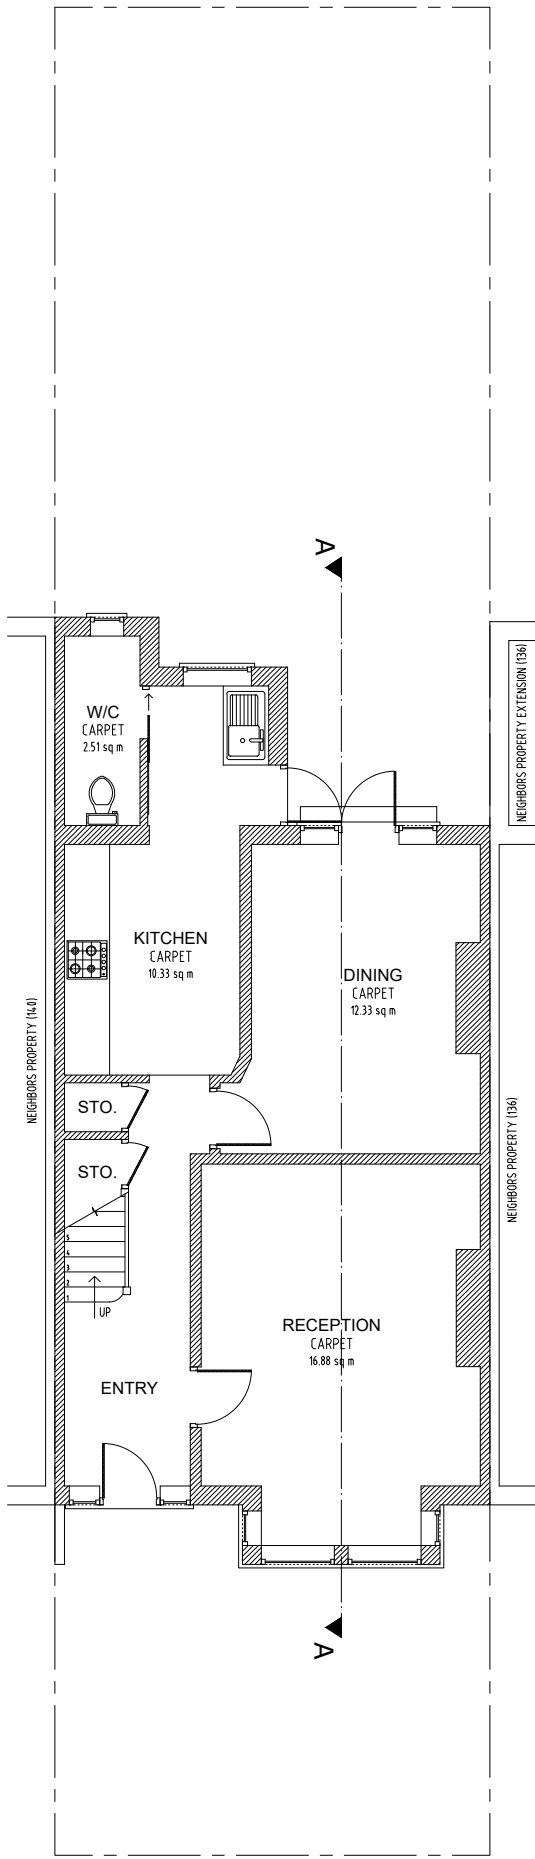


Existing Ground Floor
Scale 1:100

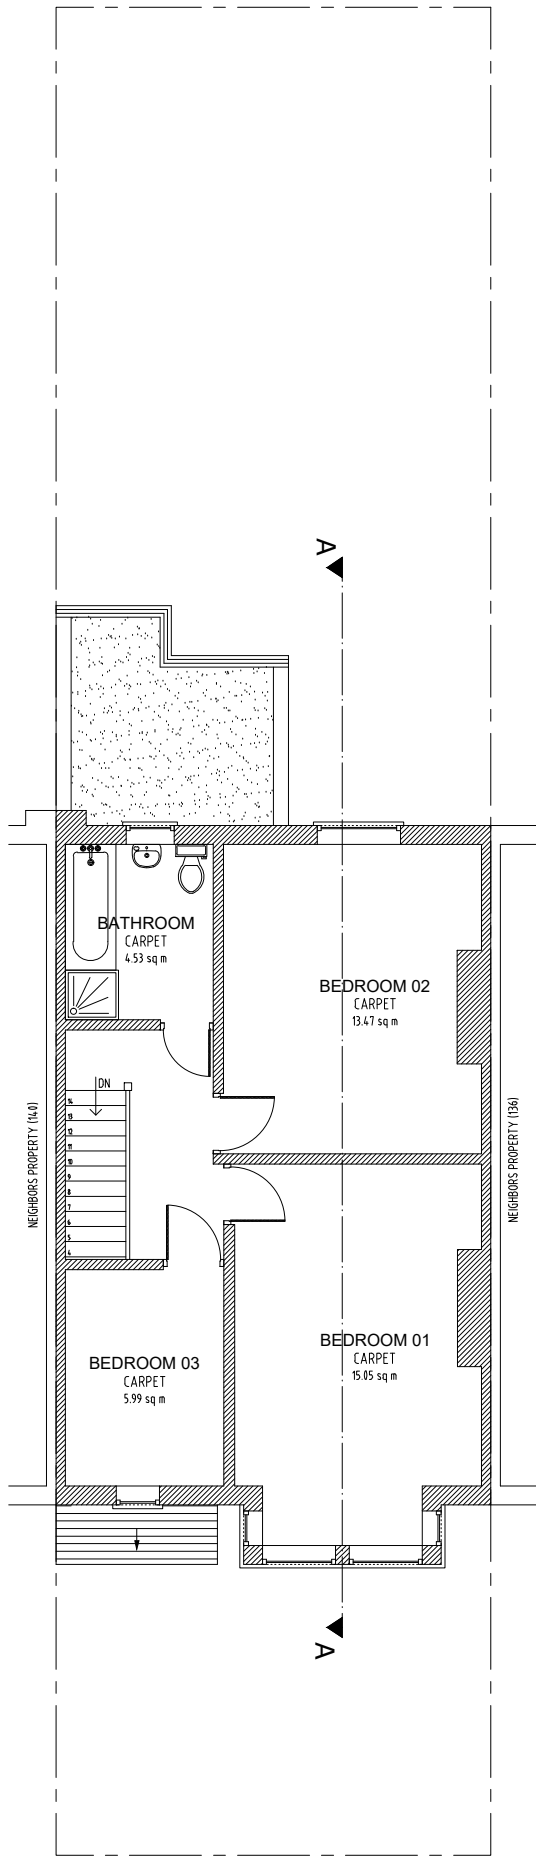

Existing First Floor
Scale 1:100

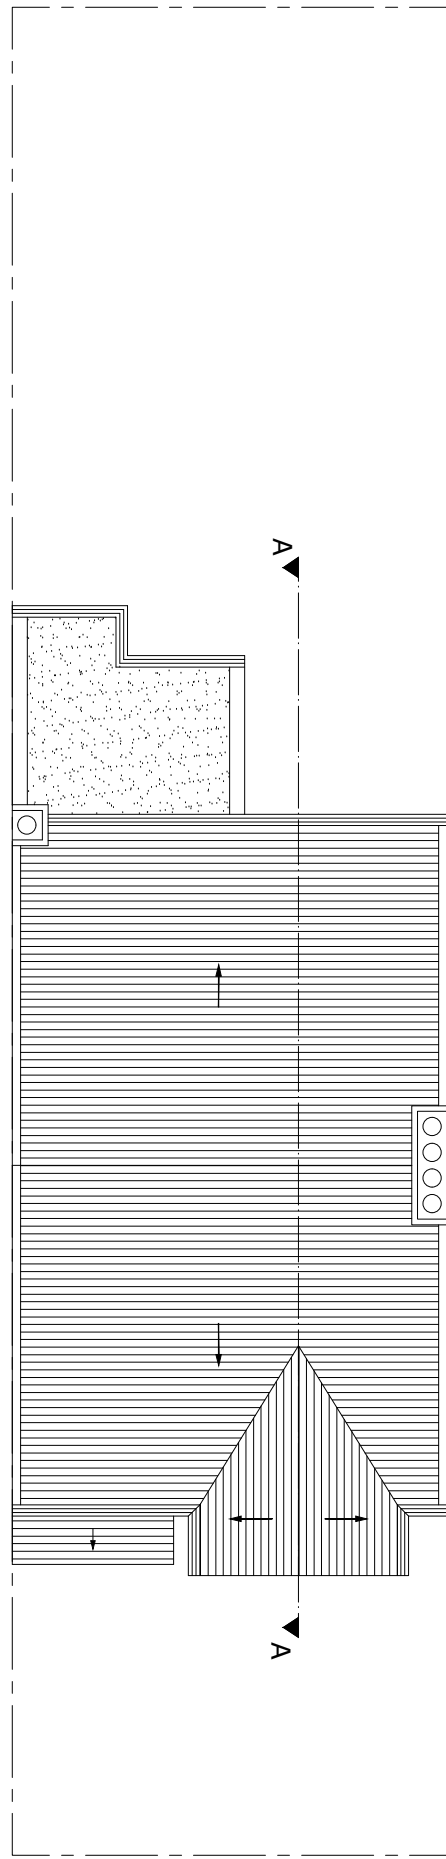




Existing Roof Plan
Scale 1:100

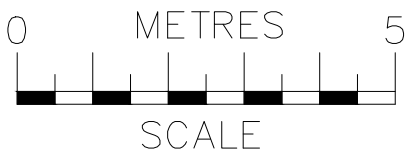

NOTES
The contractors are to check all the dimensions, levels, drain runs and general condition of the site before works commence.

All works are to be carried out in accordance with current Building Regulations, British Standards, Code of Practice and Local Authority Requirements.

Project: 138 Gladesmore Road, London N15 6TH		
Title: Existing Floor Plans Ground; First & Roof		
Date: 06.09.23	Scale: 1:100 @ A3	
Dwg. No. GR.138.EX.101	Rev: 0	

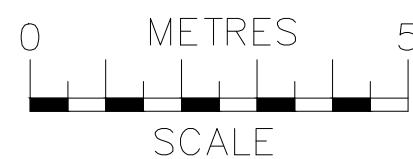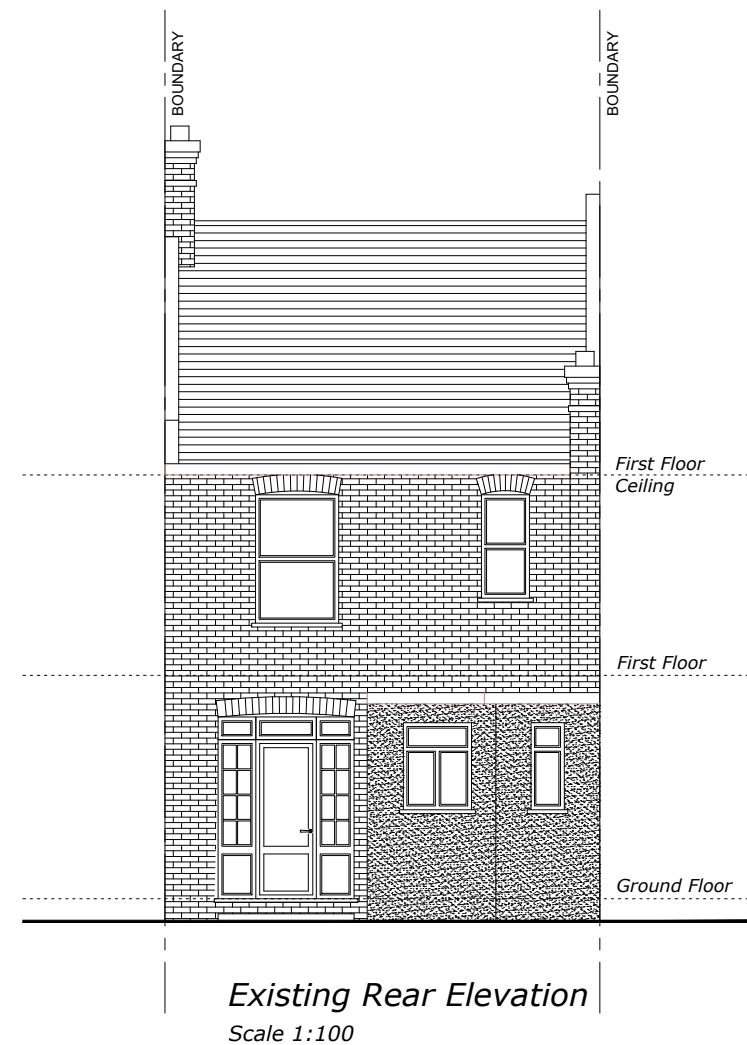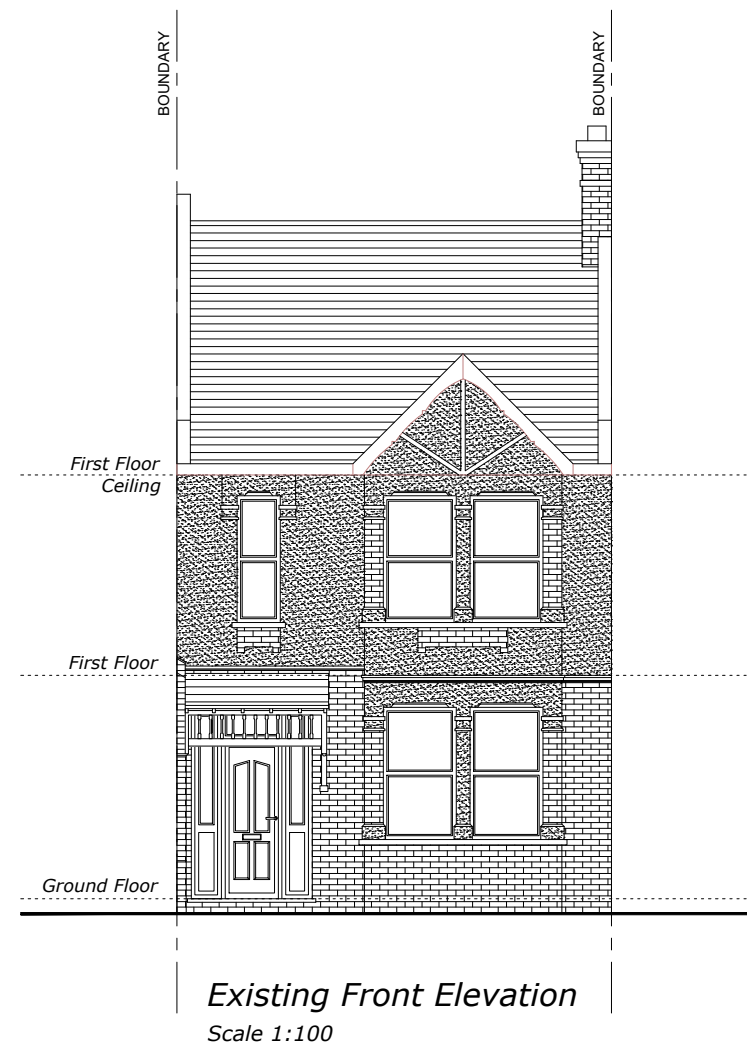




info@ajsplanning.co.uk
020 81501820

NOTES
The contractors are to check all the dimensions, levels, drain runs and general condition of the site before works commence.

All works are to be carried out in accordance with current Building Regulations, British Standards, Code of Practice and Local Authority Requirements.

Project:
**138 Gladesmore Road,
London N15 6TH**


Title: Existing <i>Front & Rear Elevations</i>	
Date: 06.09.23	Scale: 1:100 @ A3
Dwg. No. GR.138.EX.102	Rev: 0

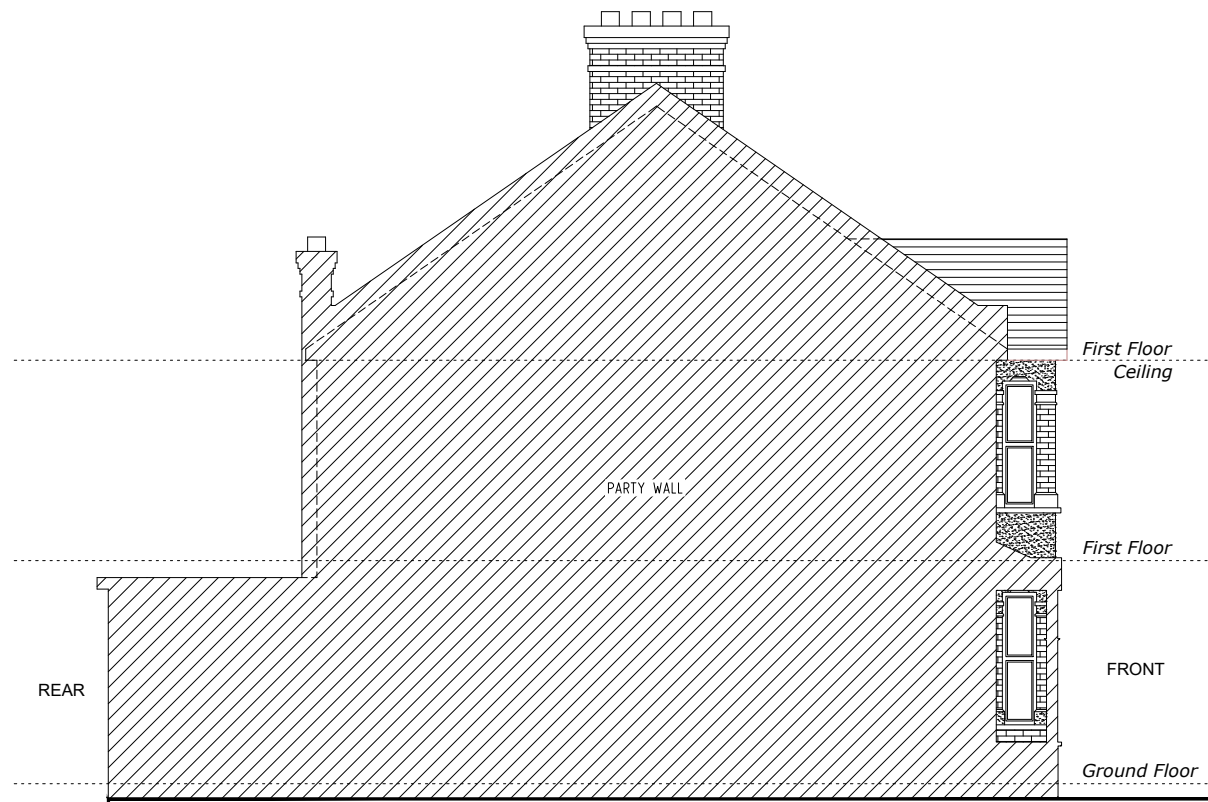


Existing Side 2 Elevation
Scale 1:100



Existing Side 1 Elevation
Scale 1:100

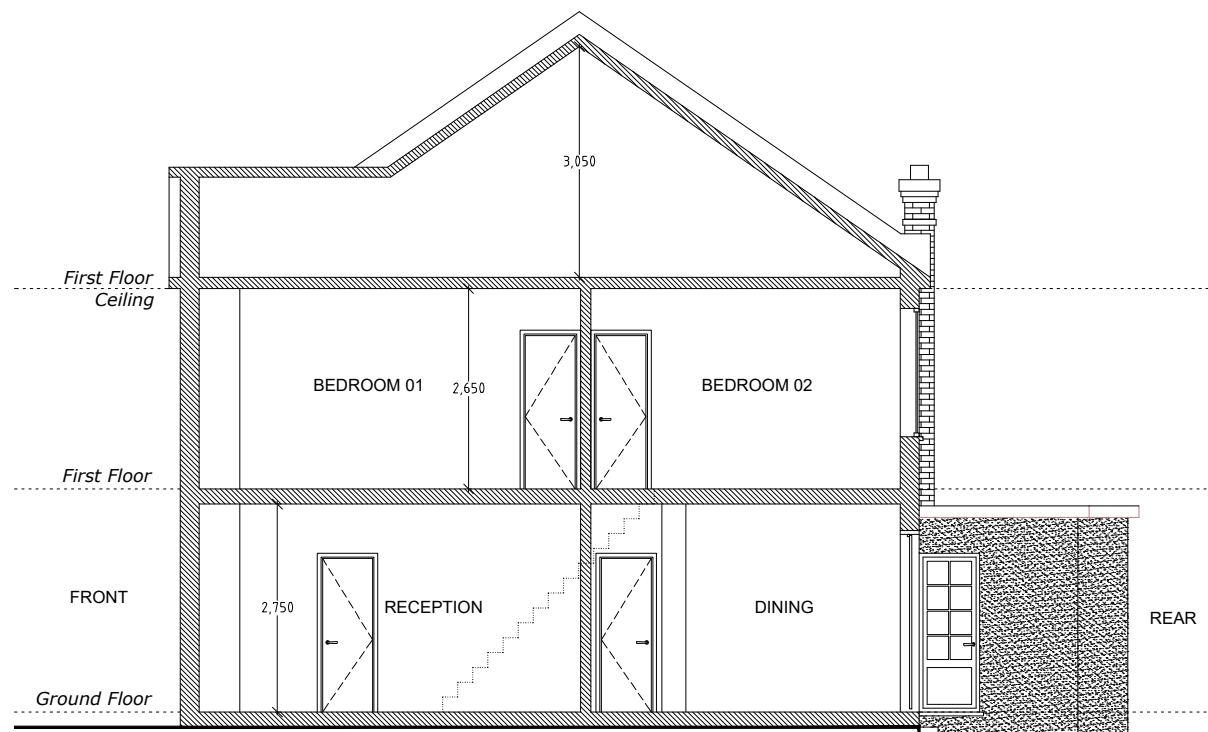

Existing Section A-A
Scale 1:100

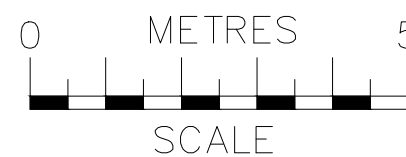

 ajs Planning info@ajsplanning.co.uk 020 81501820	NOTES The contractors are to check all the dimensions, levels, drain runs and general condition of the site before works commence. All works are to be carried out in accordance with current Building Regulations, British Standards, Code of Practice and Local Authority Requirements.	Project: 138 Gladesmore Road, London N15 6TH	
		Title: Existing Side Elevations (1 & 2) And Section A-A	
		Date: 06.09.23	Scale: 1:100 @ A3
		Dwg. No. GR.138.EX.103	Rev: 0