




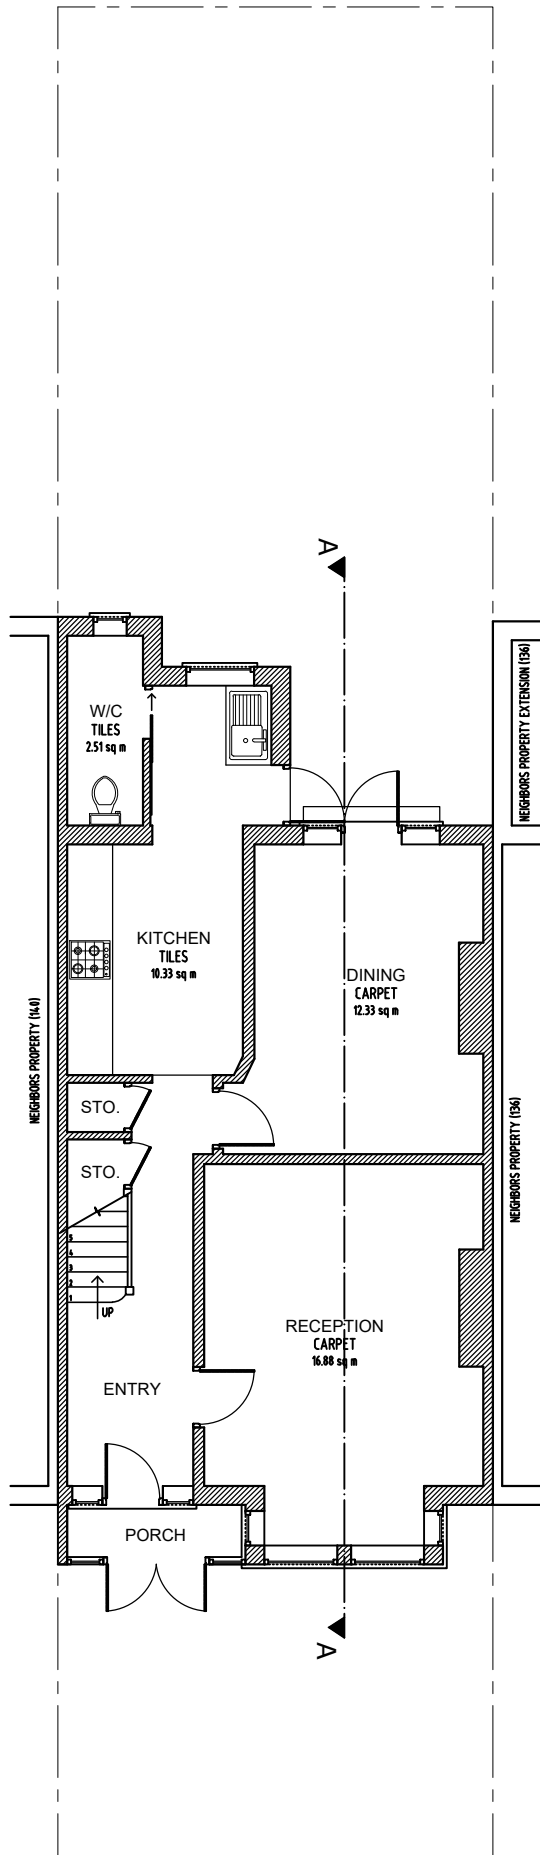


Proposed Ground Floor
 Scale 1:100
 (No Change)

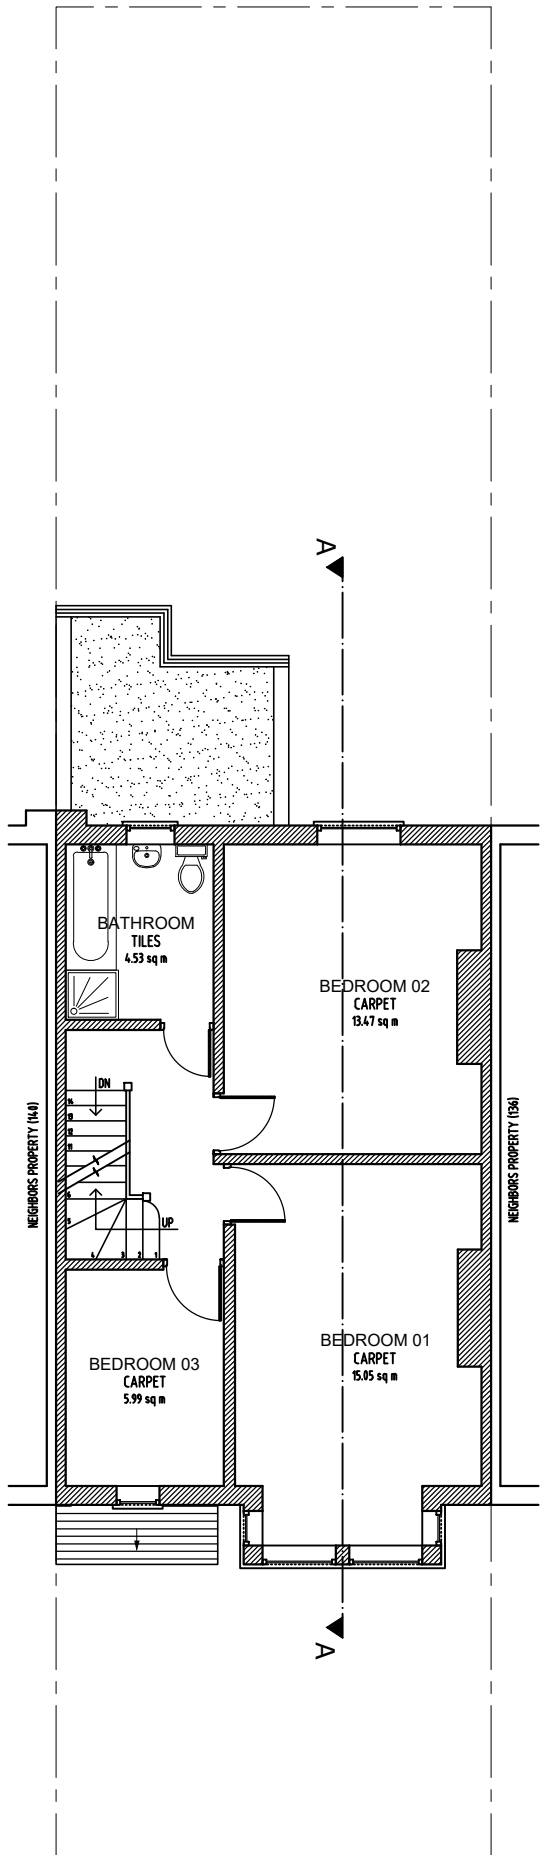

Proposed First Floor
 Scale 1:100

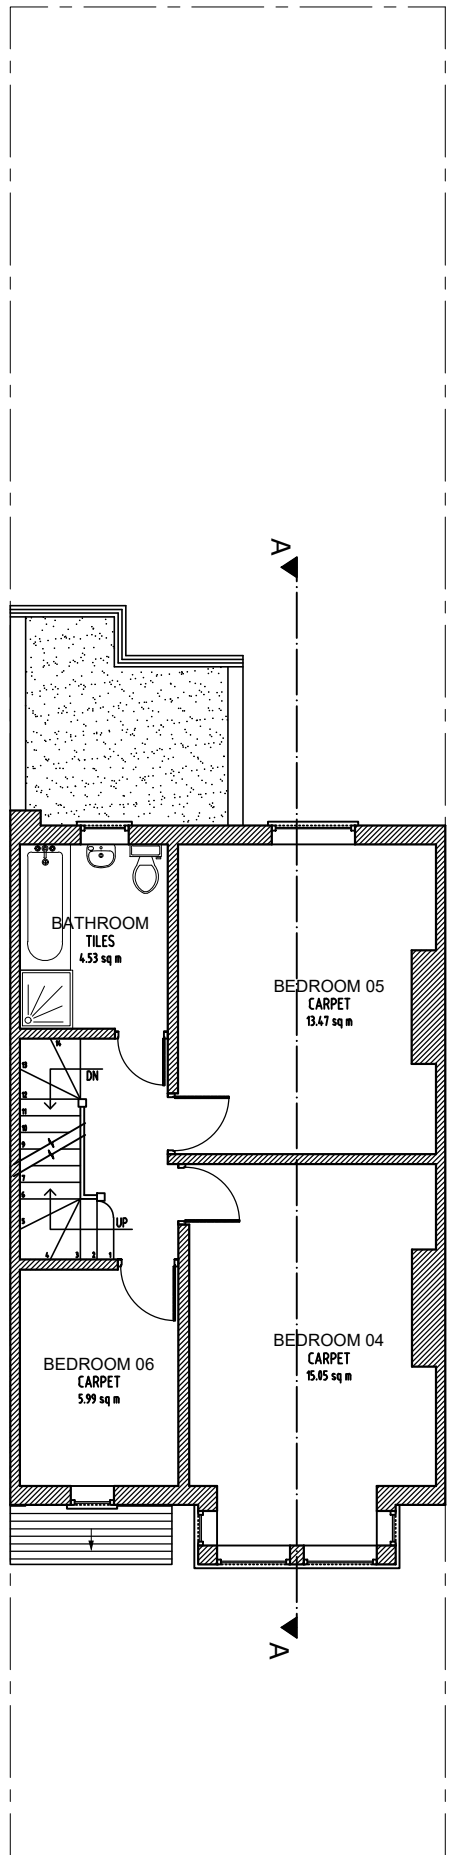

Proposed Second Floor
 Scale 1:100

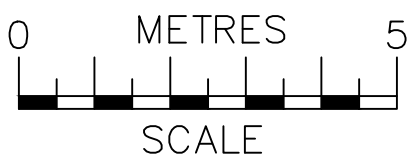




info@ajsplanning.co.uk
020 81501820


NOTES
 The contractors are to check all the dimensions, levels, drain runs and general condition of the site before works commence.

All works are to be carried out in accordance with current Building Regulations, British Standards, Code of Practice and Local Authority Requirements.


Project: 138 Gladesmore Road, London N15 6TH		
Title: Proposed Floor Plans Ground; First & Second		
Date: 04.10.23	Scale: 1:100 @ A3	
Dwg. No. GR.138.PR.201		Rev: 0

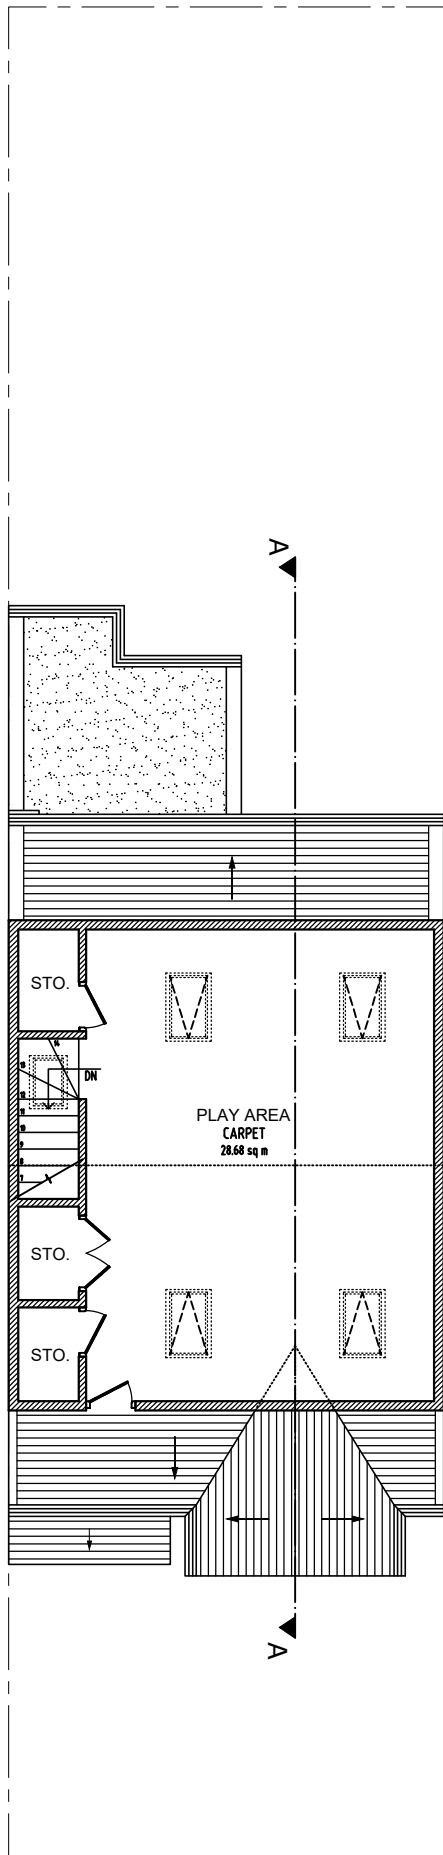

Proposed Loft Floor
Scale 1:100

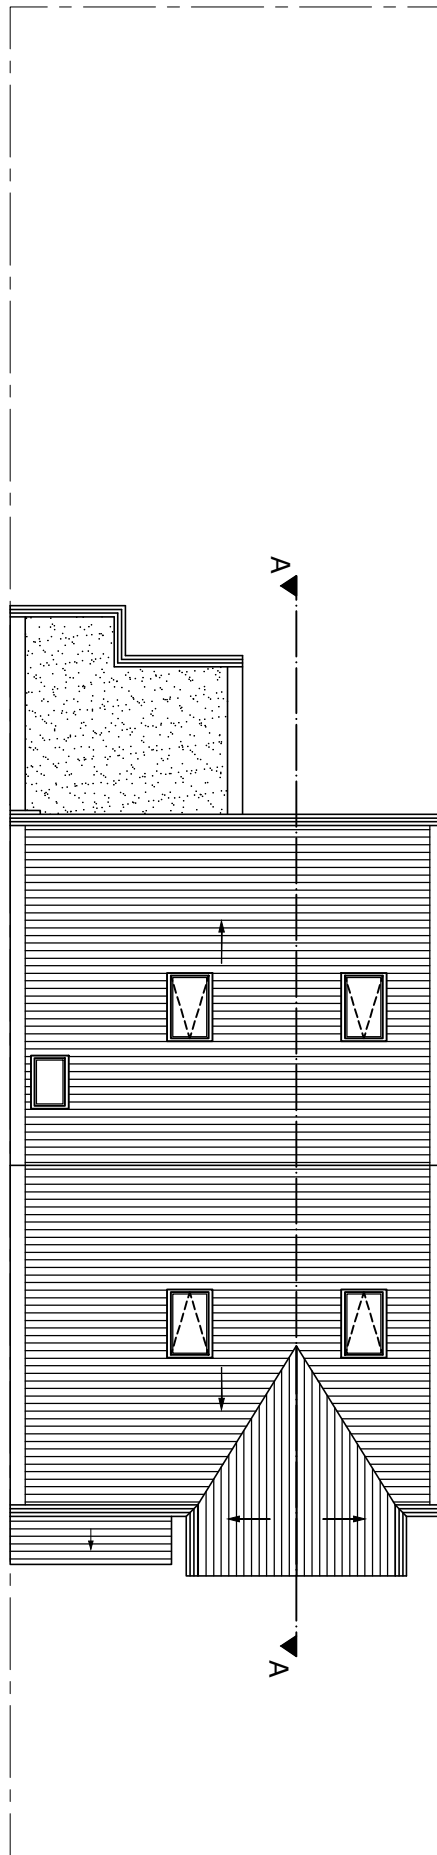

Proposed Roof Plan
Scale 1:100

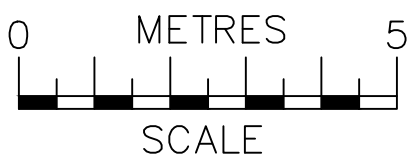


ajs
Planning
info@ajsplanning.co.uk
020 81501820

NOTES
The contractors are to check all the dimensions, levels, drain runs and general condition of the site before works commence.

All works are to be carried out in accordance with current Building Regulations, British Standards, Code of Practice and Local Authority Requirements.

Project: 138 Gladesmore Road, London N15 6TH		
Title: Proposed Floor Plans Loft & Roof		
Date: 04.10.23	Scale: 1:100 @ A3	
Dwg. No. GR.138.PR.202		Rev: 0

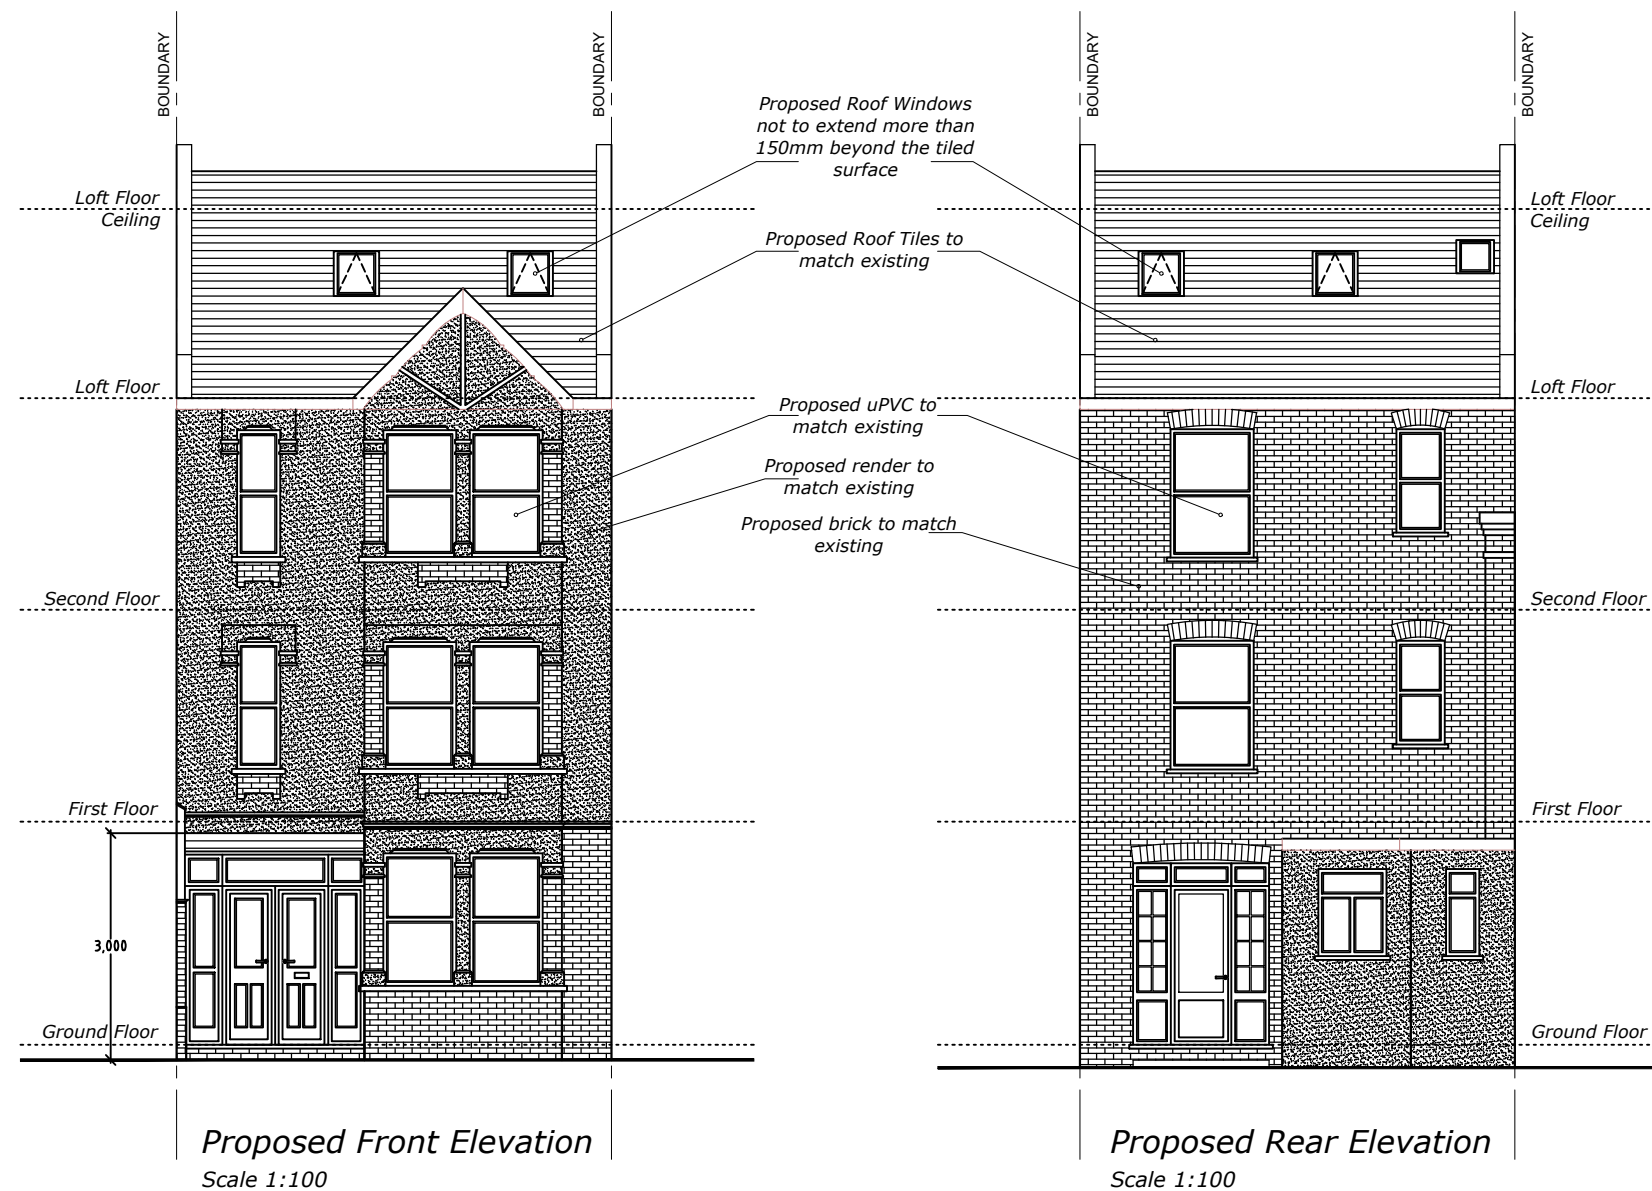




ajs
Planning
info@ajsplanning.co.uk
020 81501820

NOTES
The contractors are to check all the dimensions, levels, drain runs and general condition of the site before works commence.


All works are to be carried out in accordance with current Building Regulations, British Standards, Code of Practice and Local Authority Requirements.

Project: 138 Gladesmore Road, London N15 6TH		
Title: Proposed Front & Rear Elevations		
Date: 04.10.23	Scale: 1:100 @ A3	
Dwg. No. GR.138.PR.203	Rev: 0	

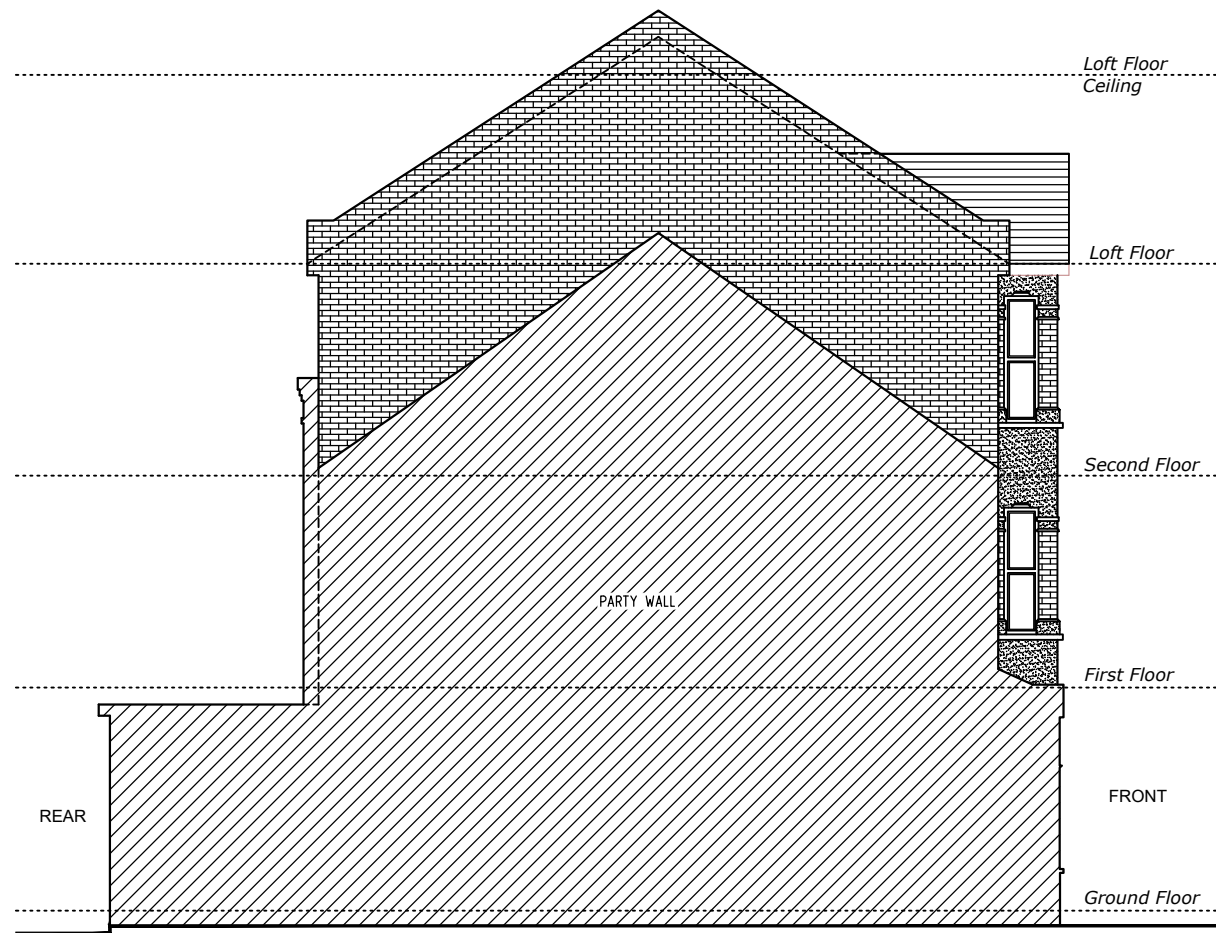


Proposed Side 2 Elevation

Scale 1:100

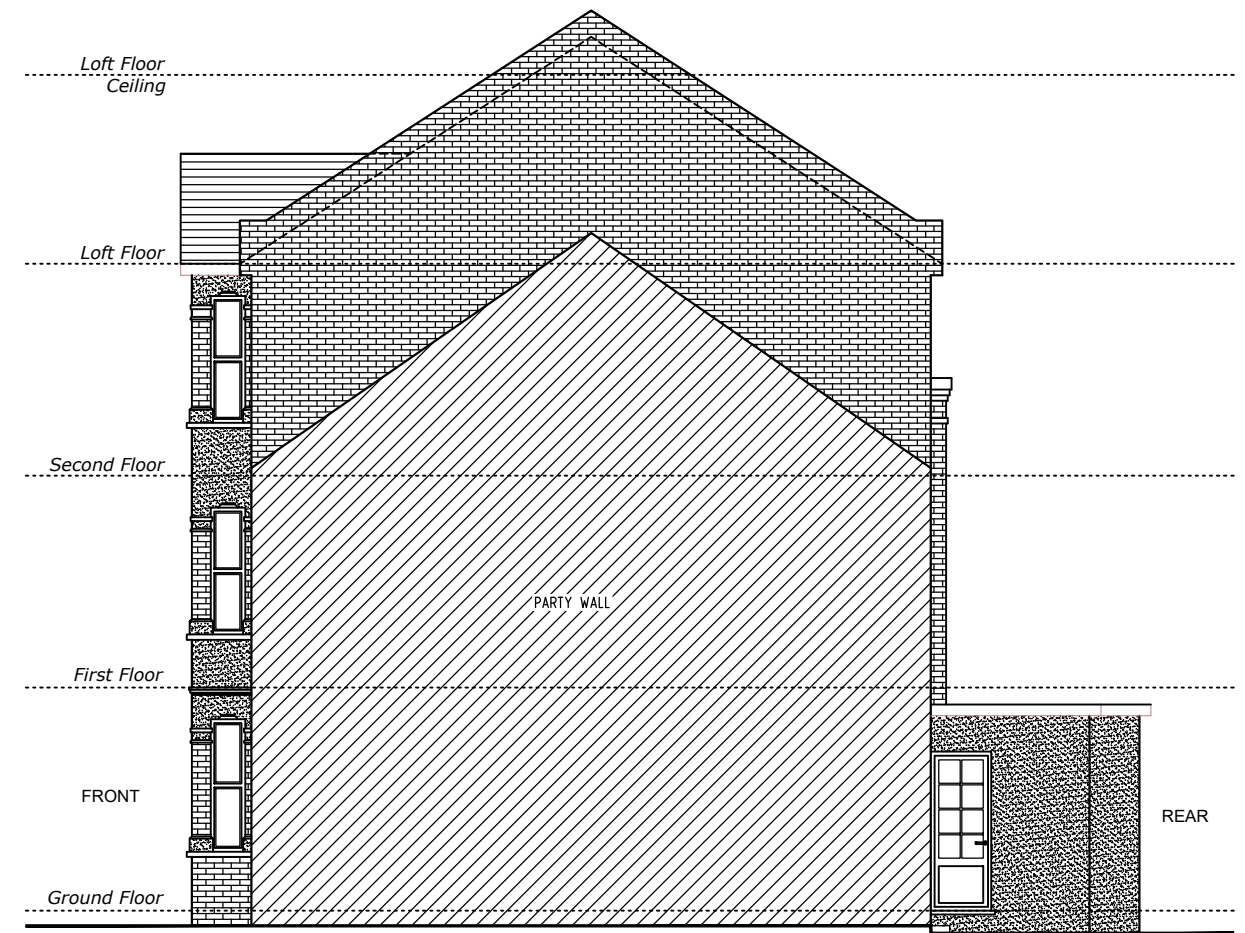


Proposed Side 1 Elevation

Scale 1:100

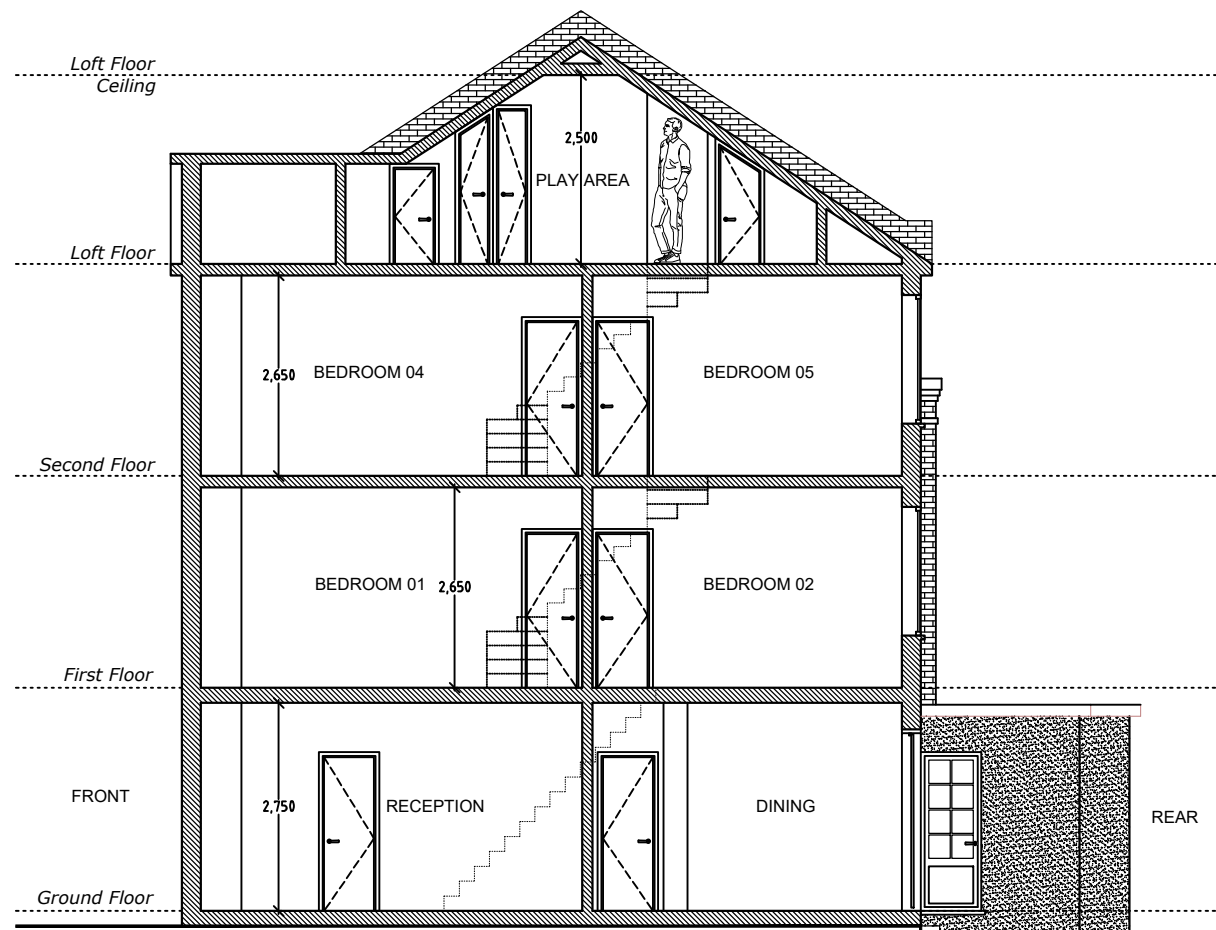

Proposed Section A-A

Scale 1:100

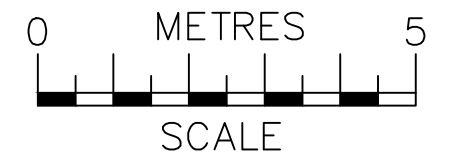

 info@ajsplanning.co.uk 020 81501820	NOTES The contractors are to check all the dimensions, levels, drain runs and general condition of the site before works commence. All works are to be carried out in accordance with current Building Regulations, British Standards, Code of Practice and Local Authority Requirements.	Project: 138 Gladesmore Road, London N15 6TH	
		Title: Proposed Side Elevations (1 & 2) And Section A-A	
		Date: 04.10.23	Scale: 1:100 @ A3
		Dwg. No. GR.138.PR.204	Rev: 0