


Main Ridge 68.41m

Second Floor 65.60m
Eaves 64.96m

First Floor 62.38m

Ground Floor 59.47m

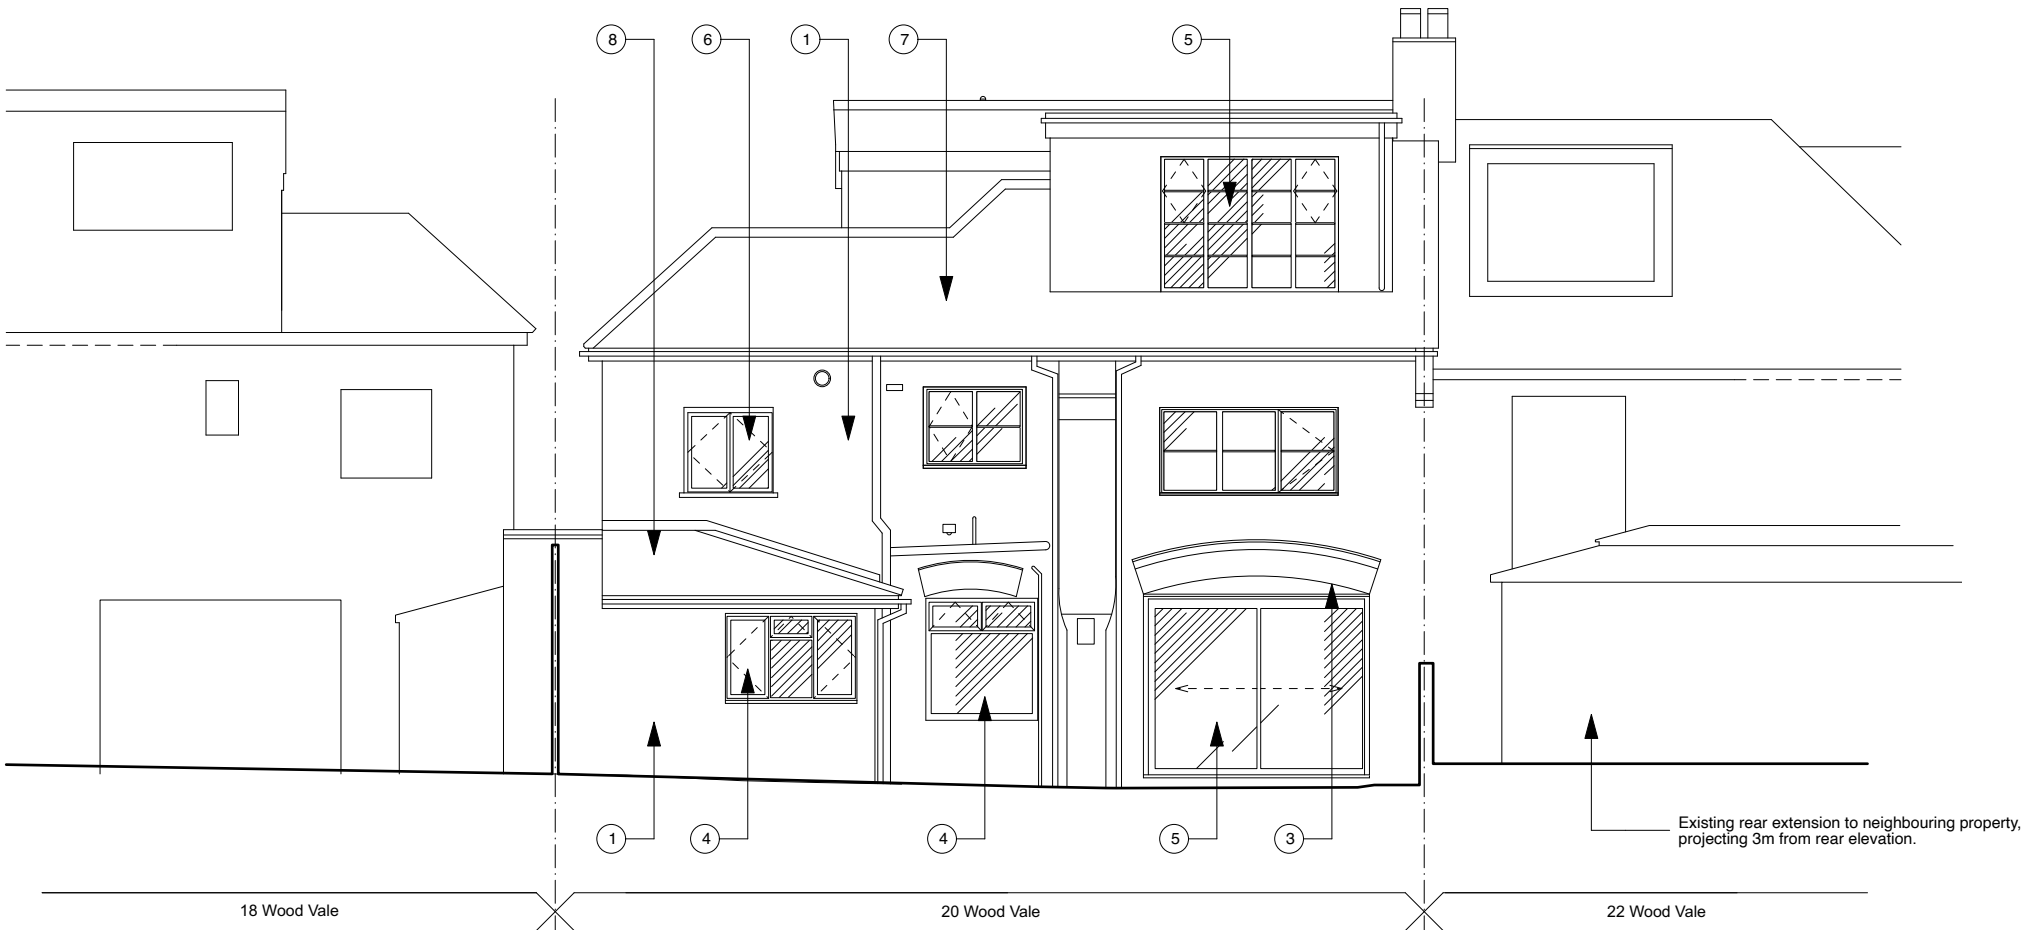

1 Existing Rear Elevation
Scale: 1:100


Main Ridge 68.41m

Second Floor 65.60m
Eaves 64.96m


Extension Upper Roof 63.45m

First Floor 62.38m

Ground Floor 59.47m

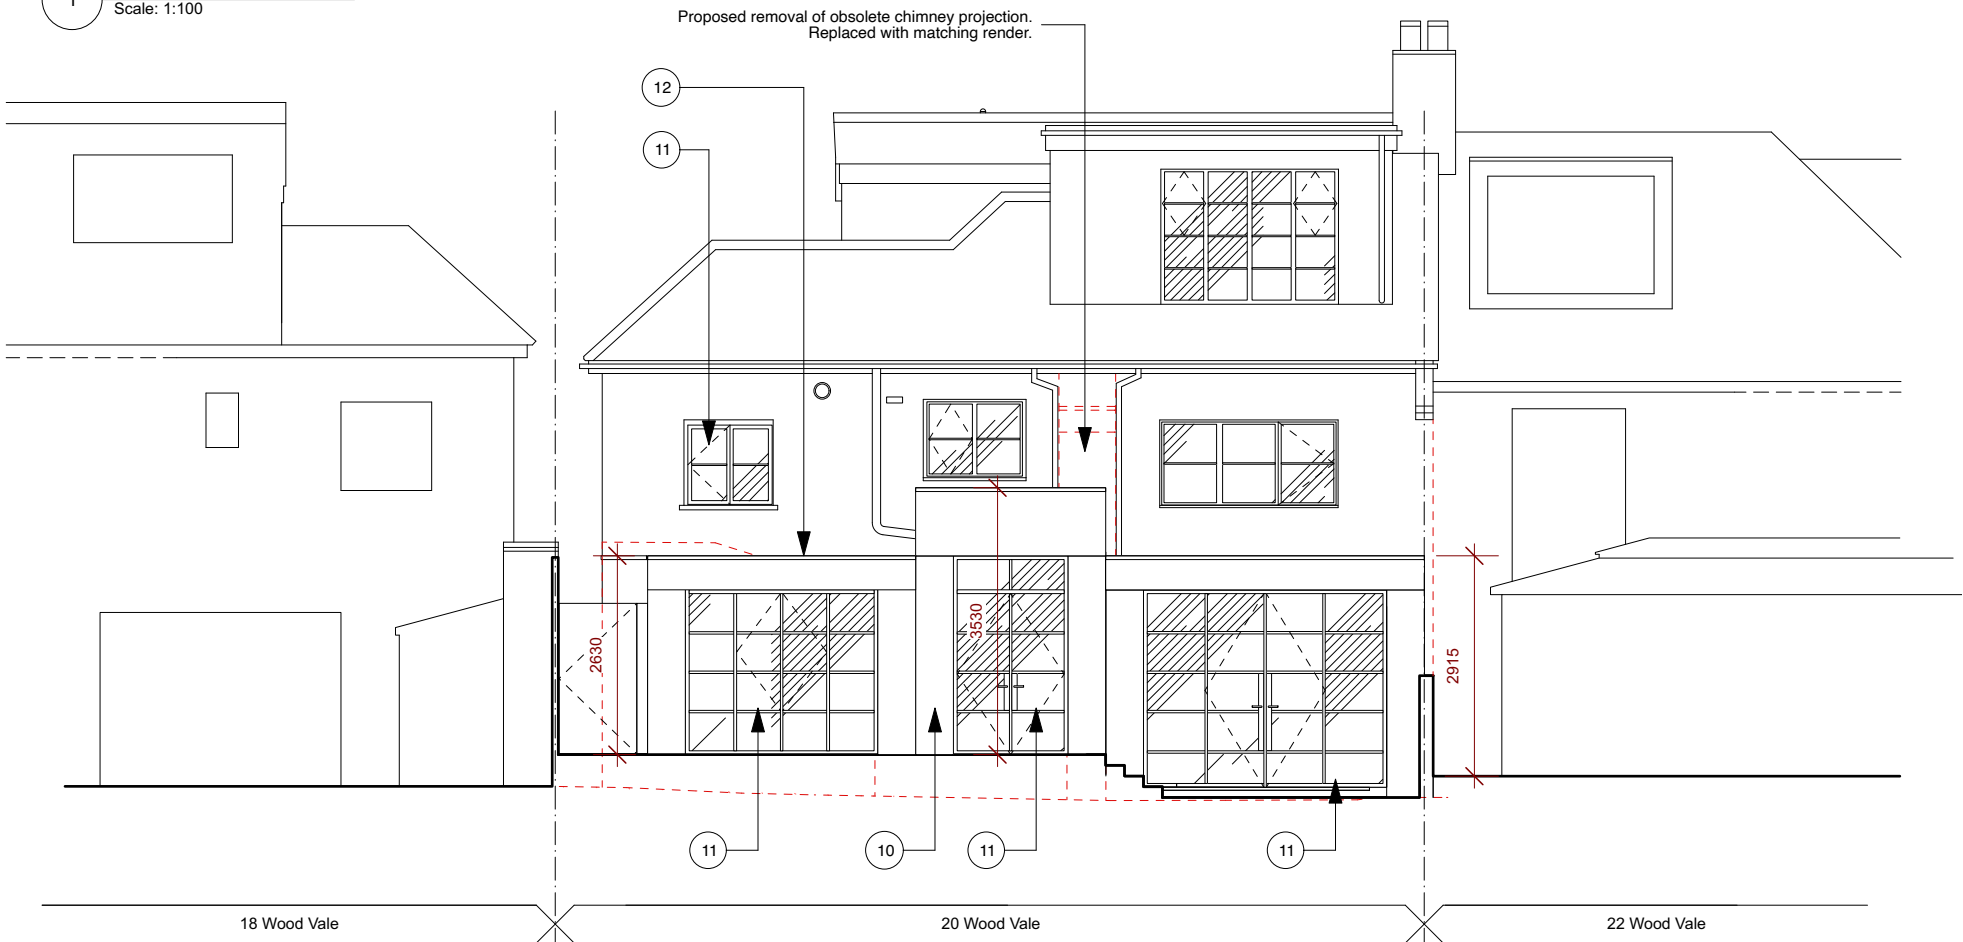

2 Proposed Rear Elevation
Scale: 1:100

 

KEY PLAN		
CLIENT Hannah and Chris Kenny		
NOTES Do not scale from these drawings. Figured dimensions only are to be used. This drawing is based in dimensional survey information provided by others. The architect cannot accept responsibility for the accuracy of this survey information. All critical dimensions are to be checked on site before work proceeds. If in doubt ask. All dimensions are shown in metric All drawings are to be read in conjunction with all other relevant consultants and / or specialists drawings or documents. Inconsistencies, errors and omissions found within or between OEB Architects Ltd. documents (and also in relation to other consultants/specialists documents) are to be notified immediately to OEB Architects Ltd. All drawings within this package are the copyright of OEB Architects Ltd. They may not be copied or disclosed to any third party for any purpose except as authorised in writing by OEB Architects Ltd. Existing and new structure shown indicatively unless specified. Please see Structural Engineers' Drawings for accurate sizing and location. Existing and new building services shown indicatively unless specified. Please see MEP Engineers' Drawings for accurate sizing and location. Operational & Maintenance Residual Risk Management (CDM 2015)		
KEY Existing: 1. Painted render 2. Yellow stock brick 3. Red stock brick details 4. Painted timber window / door 5. Metal frame window / door 6. UPVC window / door 7. Brown clay tile roof 8. Slate roof 9. EPDM/GRP roof Proposed: 10. New painted render 11. New metal frame window / door 12. New EPDM/GRP roof		
REV	REVISION NOTE	DATE
OEB Architects Ltd Unit 54 Regent Studios 8 Andrews Road, ES 4QN office@oebarchitects.co.uk		
PROJECT 20 Wood Vale		
TITLE Existing and Proposed Rear Elevation		
JOB NUMBER 046	DRAWING NUMBER 0010-S3	STAGE / REVISION
STATUS PLANNING	SCALE (A3) 1:100	CHECKED BY
ISSUE DATE	DRAWN BY DE	