
 


Site Plan 1:500

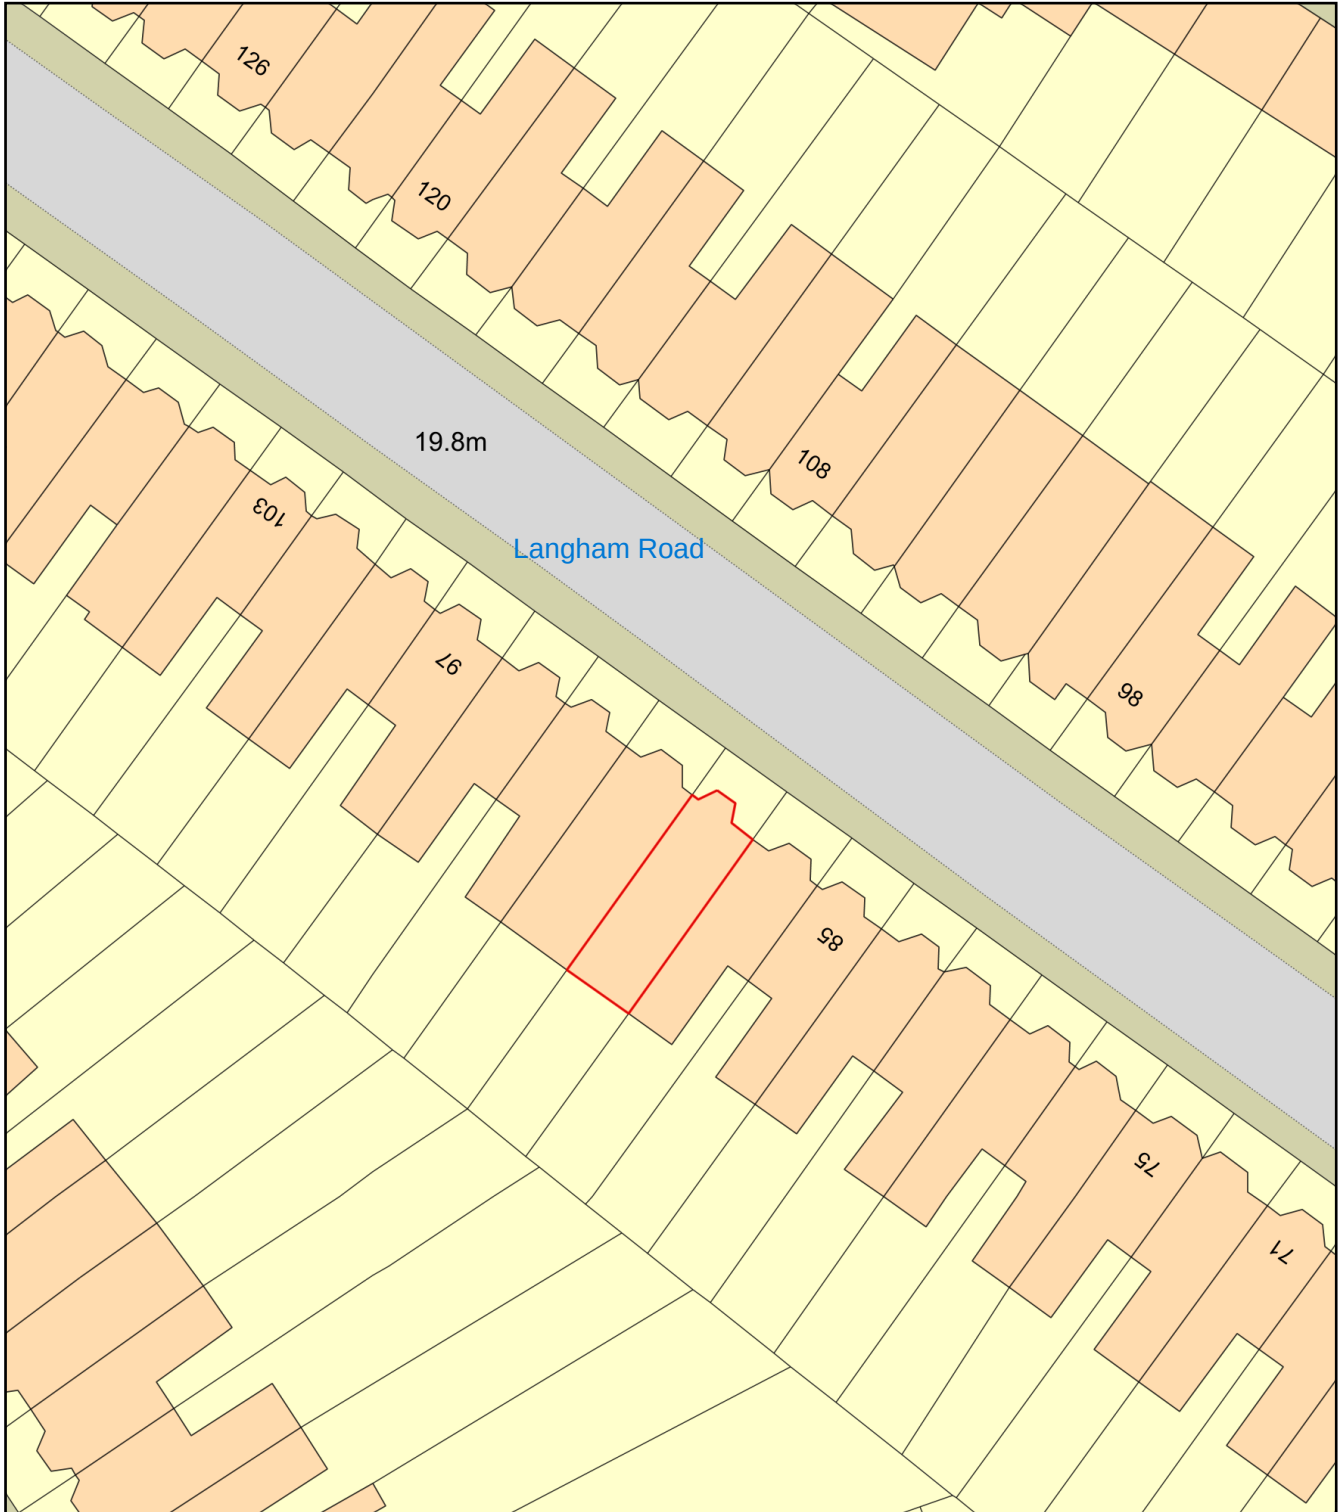

Plan Produced for: NWTSLTD 89 Langham Road, N15 3LR

Date Produced: 17 Oct 2023

Plan Reference Number: TQRQM23290192741975

Scale: 1:500 @ A4