



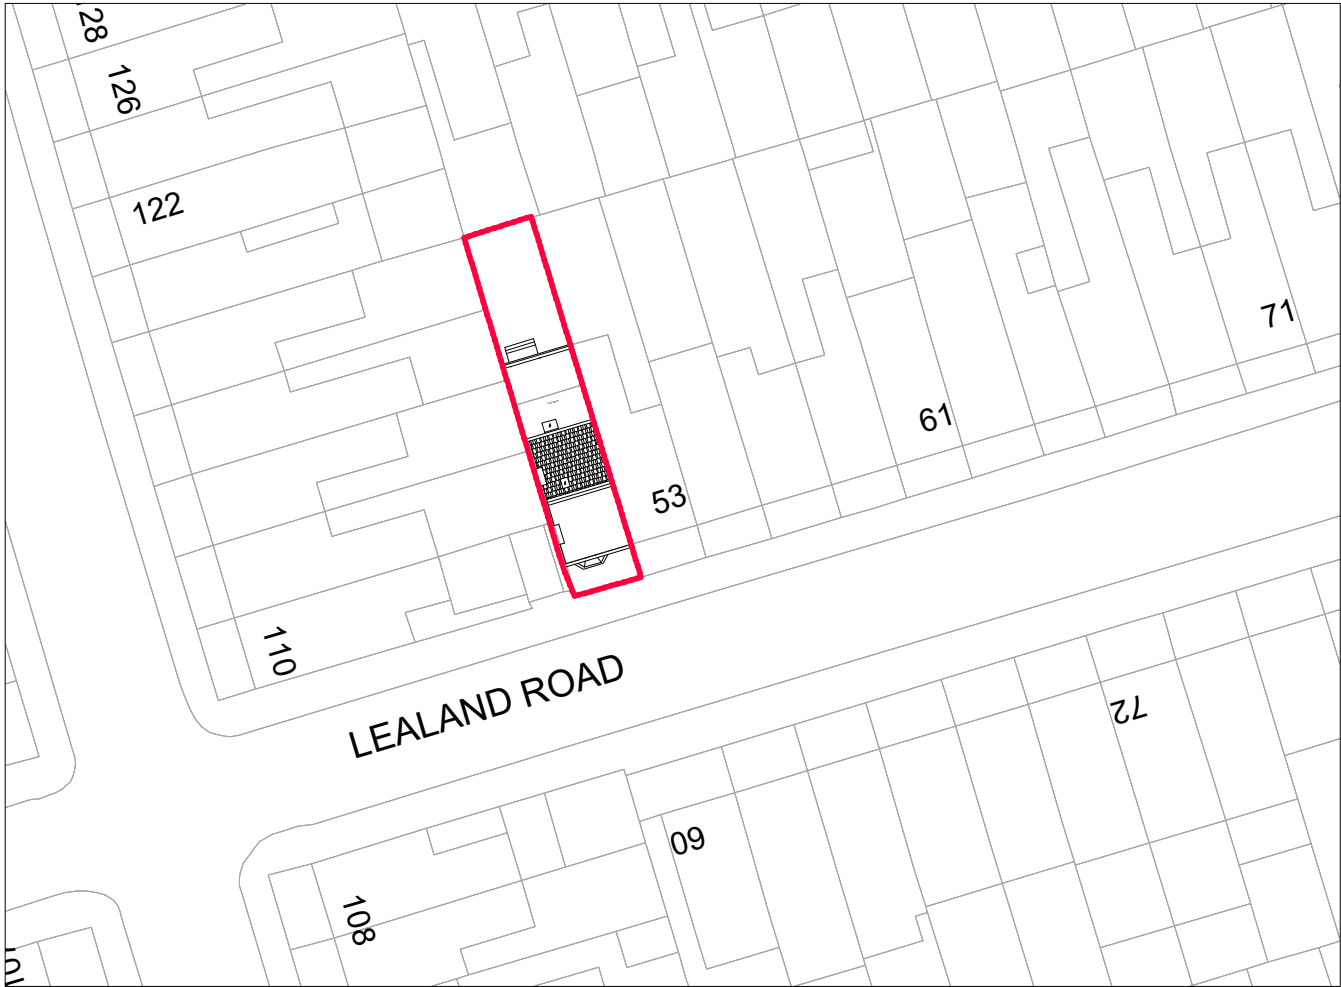



Existing Site Plan (1/500)



Site Plan Proposed (1/500)

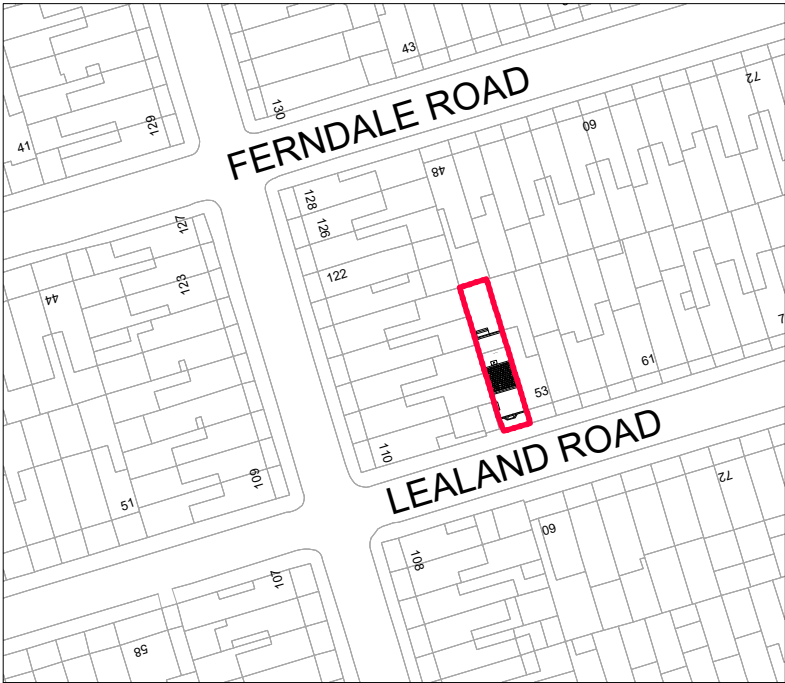

Existing Location Plan (1/1250)

 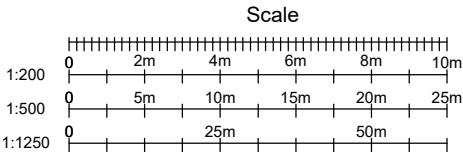

Notes:-

1. Where this drawing has been issued in electronic .dwg format it has been done so in good faith. Praktical Solutions do not take any responsibility for any inaccuracies in the electronic data, which should be checked against the paper (or .pdf) drawing issue. Any apparent discrepancies should be immediately reported to Praktical Solutions.

2. Copyright reserved. This drawing may only be used for The Client and location specified in the title block. It may not be copied or disclosed to any third party without the prior written consent of Praktical Solutions.

Rev.	Date	Amendment	By	Chk.
Status Preliminary				
 Praktical Solutions LTD Consulting Engineers				
Client Mrs. Lieve Verbeke				
Job 51A Lealand Road London N15 6JT				
Title Site Plan				
Scale 1:500&1:1250 @ A3 Date July 2023				
Drawn By VMD Eng. Check AC Tech. Check AC				
Ref.				
Drawing No. D001 - SITE PLAN				Rev. -