




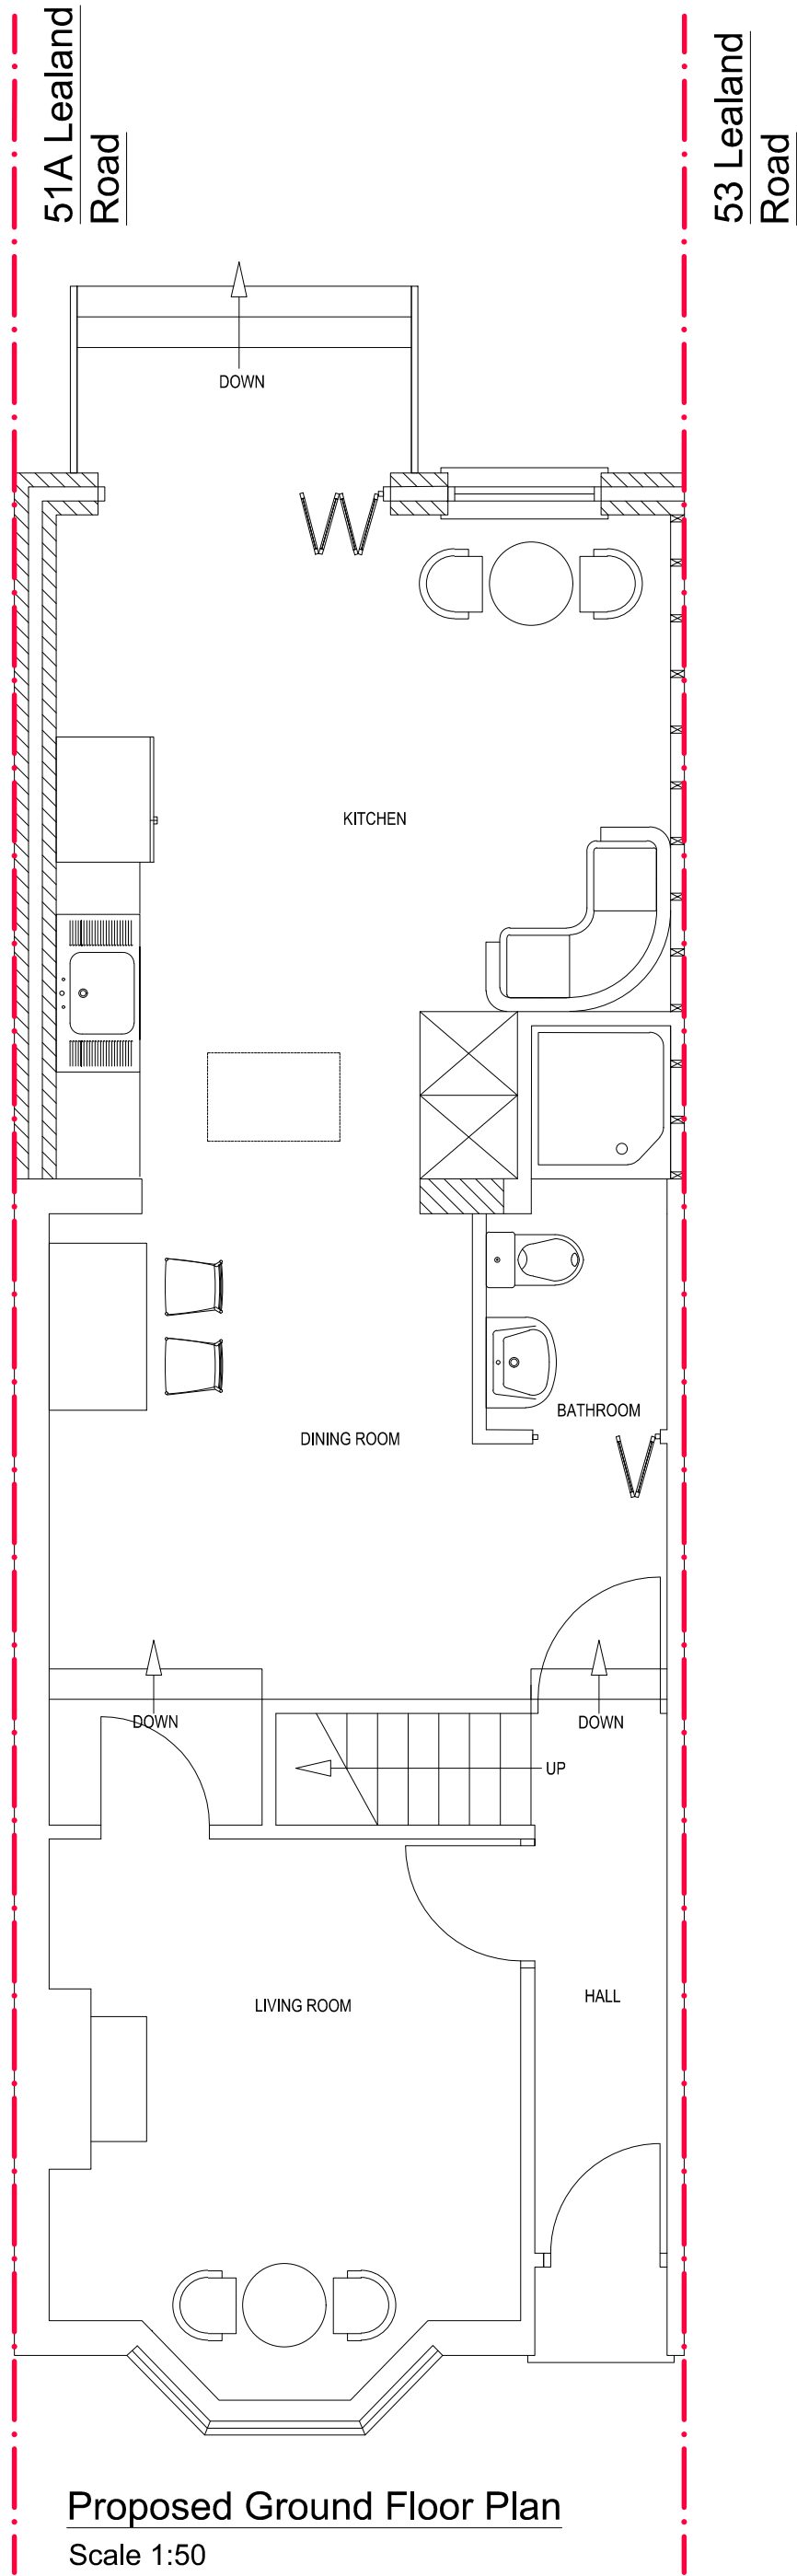


Proposed Ground Floor Plan
Scale 1:50

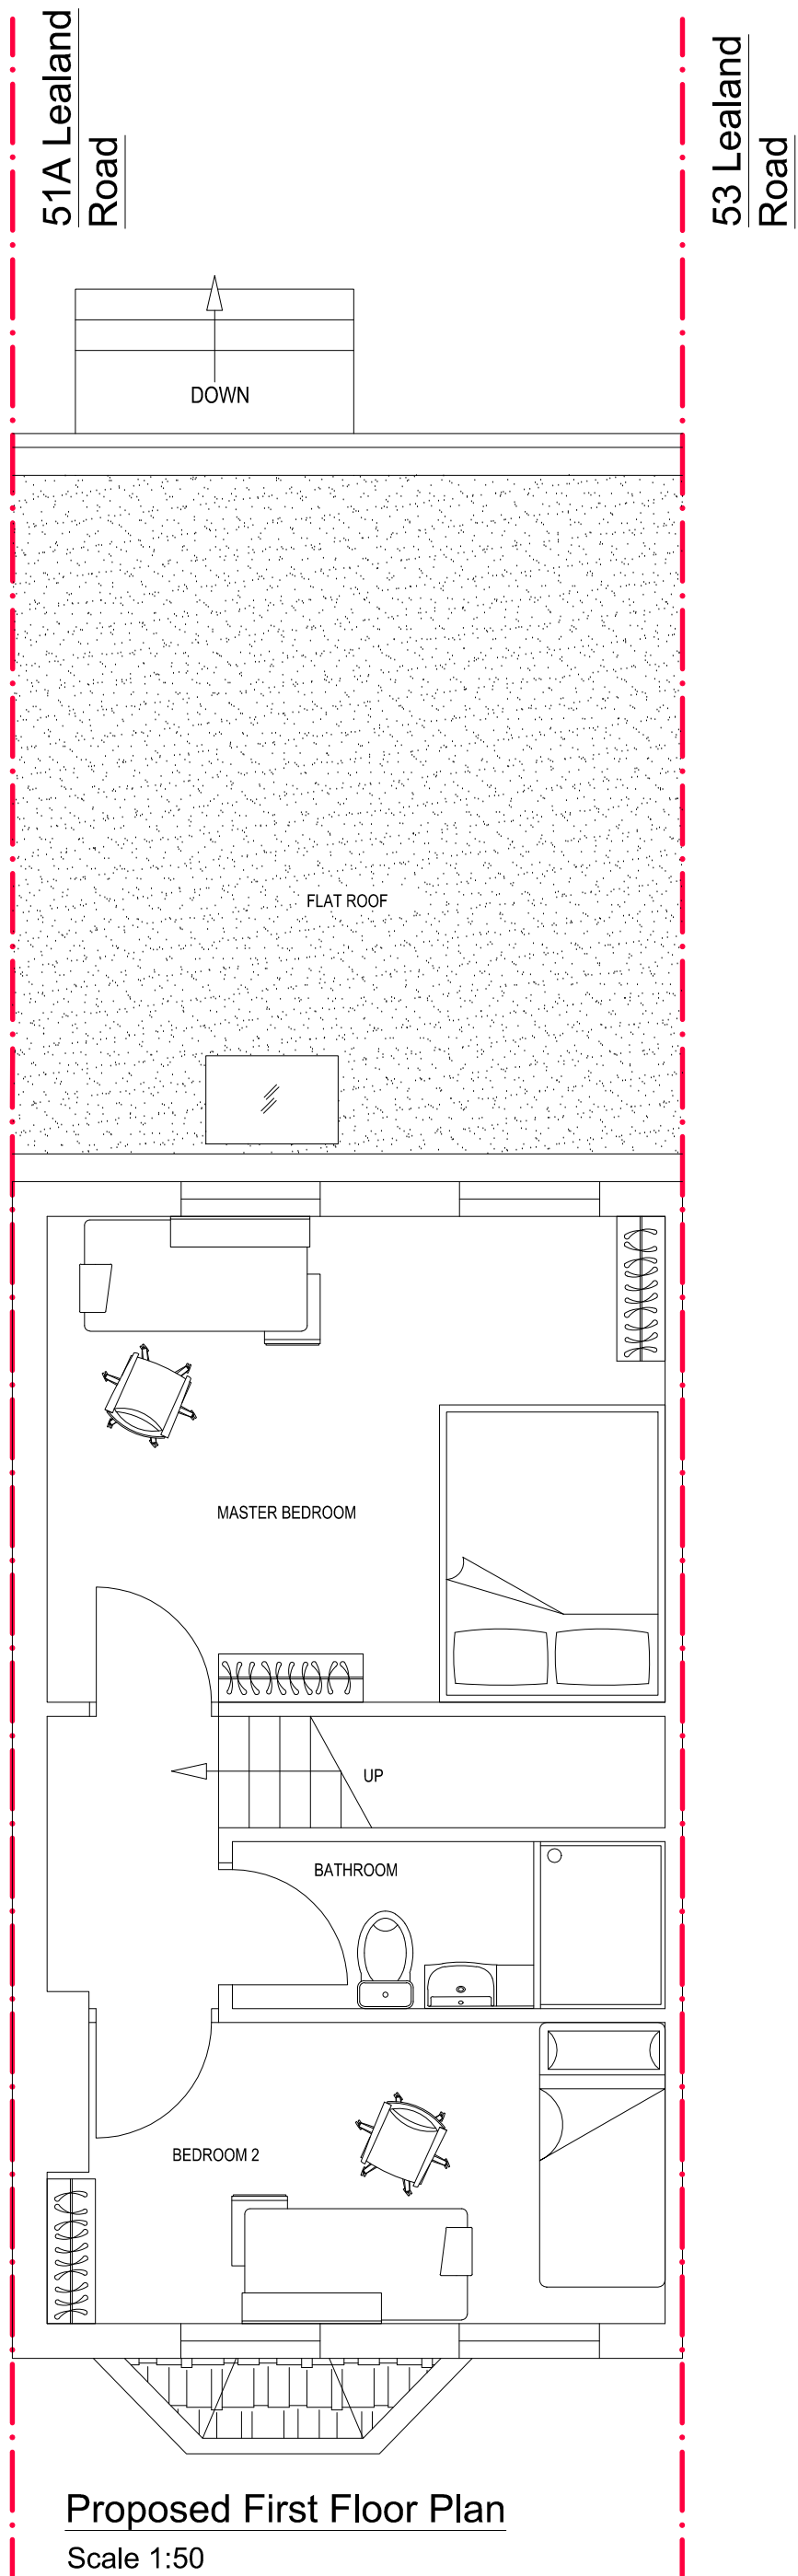



Proposed First Floor Plan
Scale 1:50

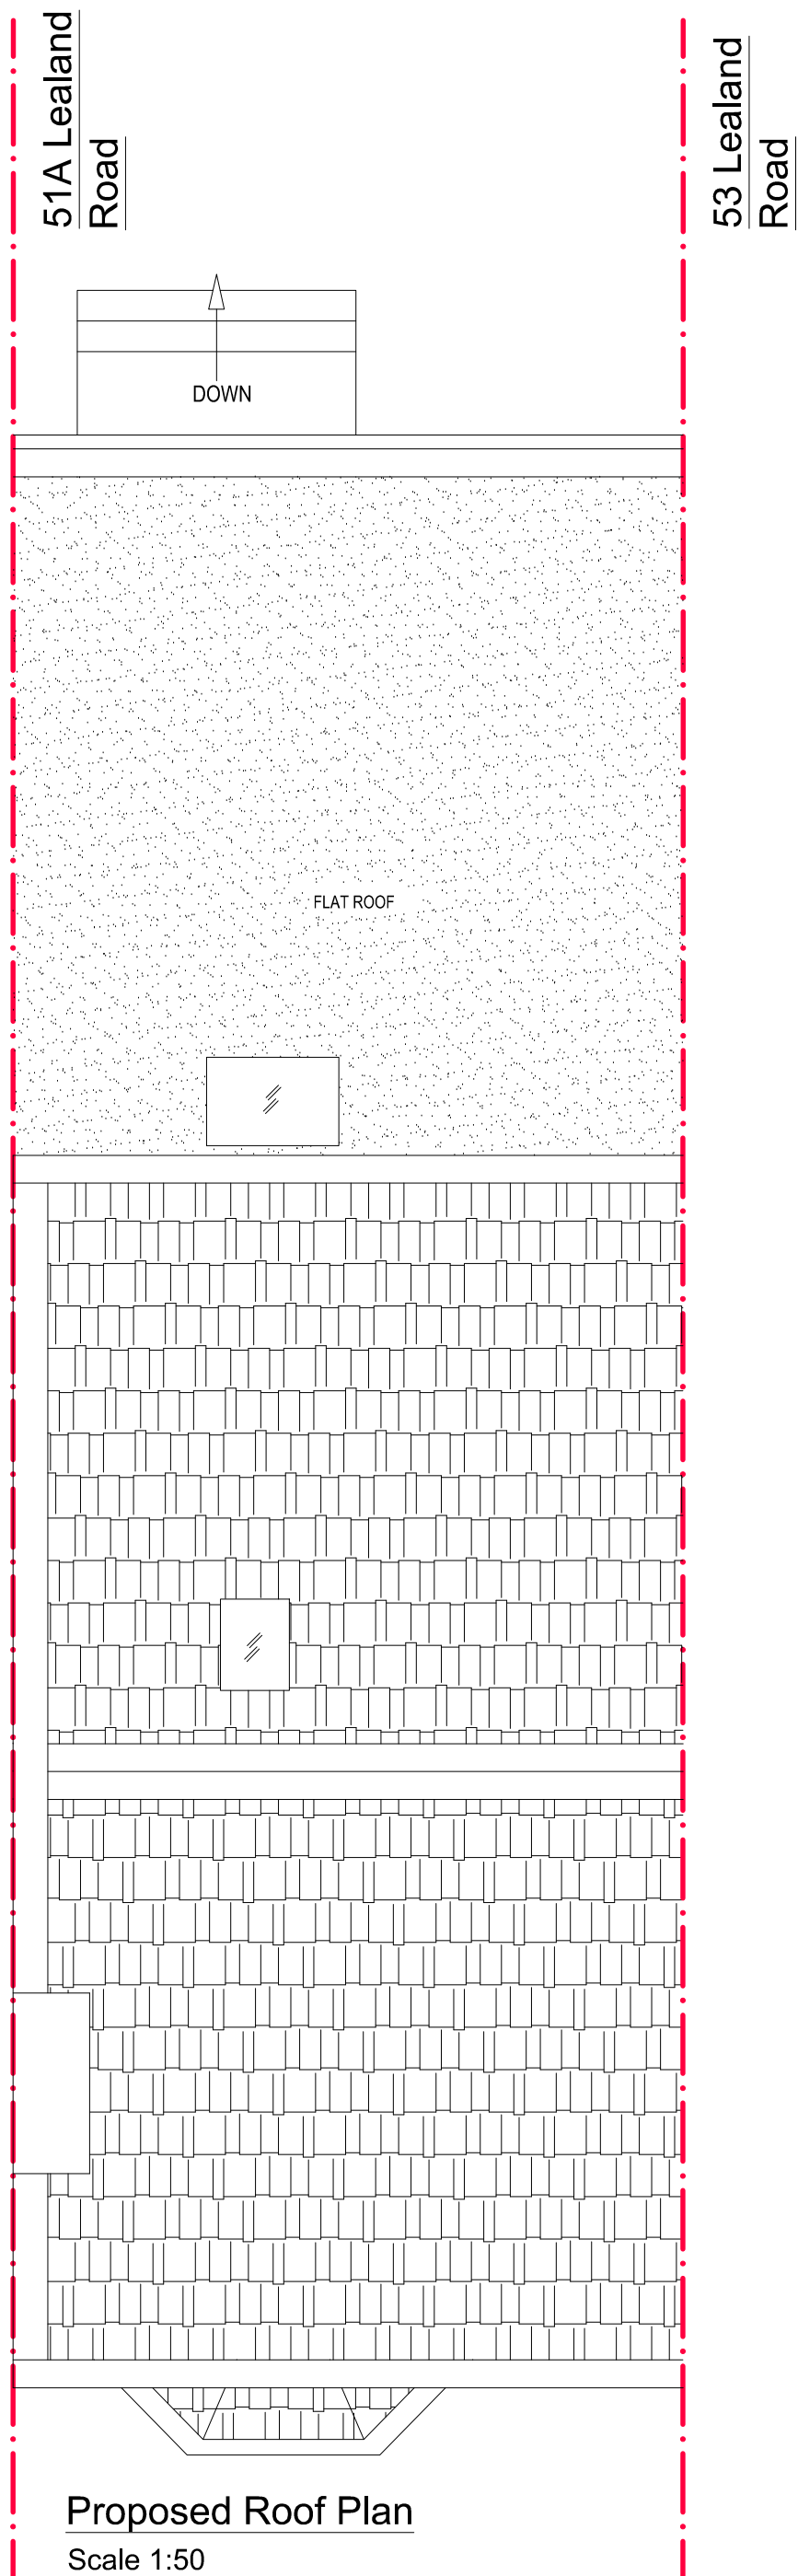


Proposed Roof Plan
Scale 1:50

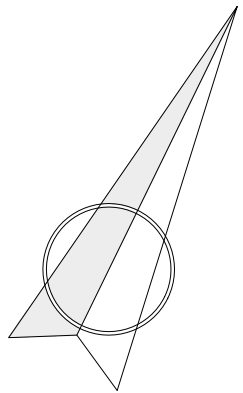


- Notes:-
- Where this drawing has been issued in electronic .dwg format it has been done so in good faith. Practical Solutions do not take any responsibility for any inaccuracies in the electronic data, which should be checked against the paper (or .pdf) drawing issue. Any apparent discrepancies should be immediately reported to Practical Solutions.
 - Copyright reserved. This drawing may only be used for The Client and location specified in the title block. It may not be copied or disclosed to any third party without the prior written consent of Practical Solutions.

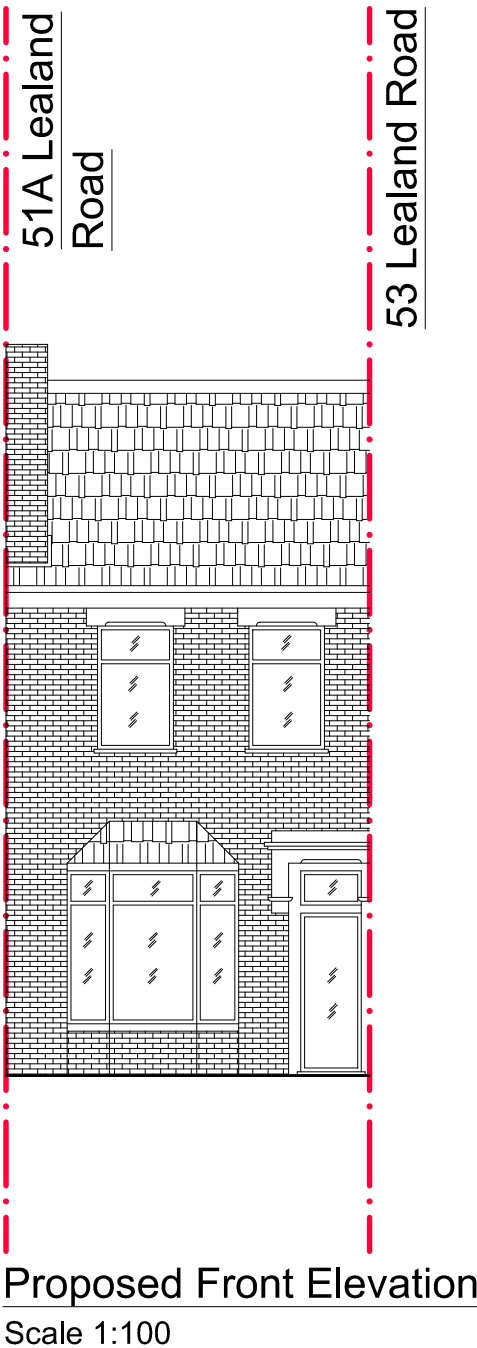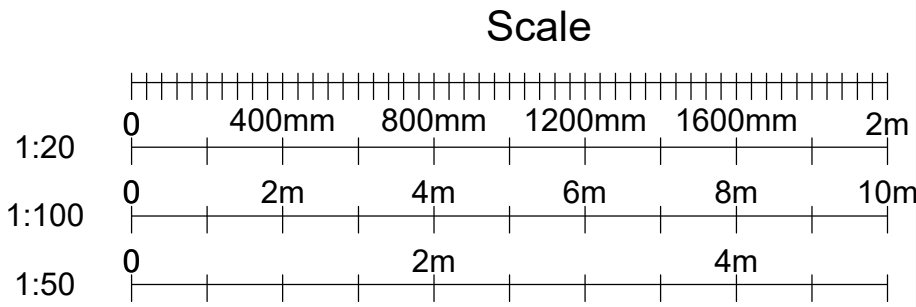

Proposed Front Elevation
Scale 1:100

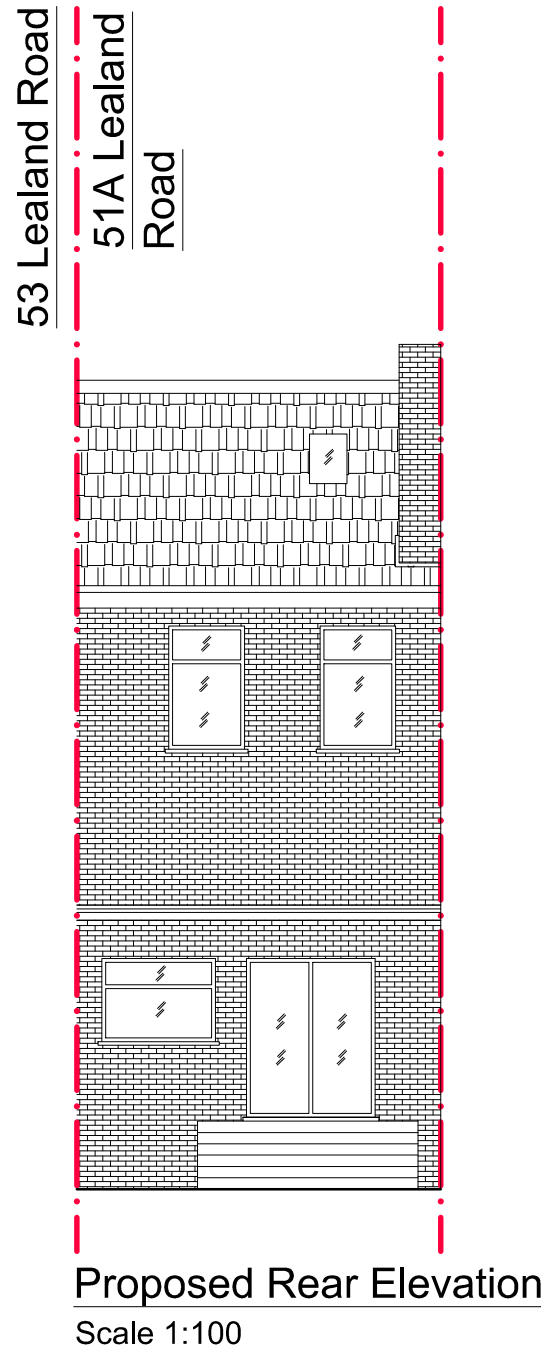

Proposed Rear Elevation
Scale 1:100

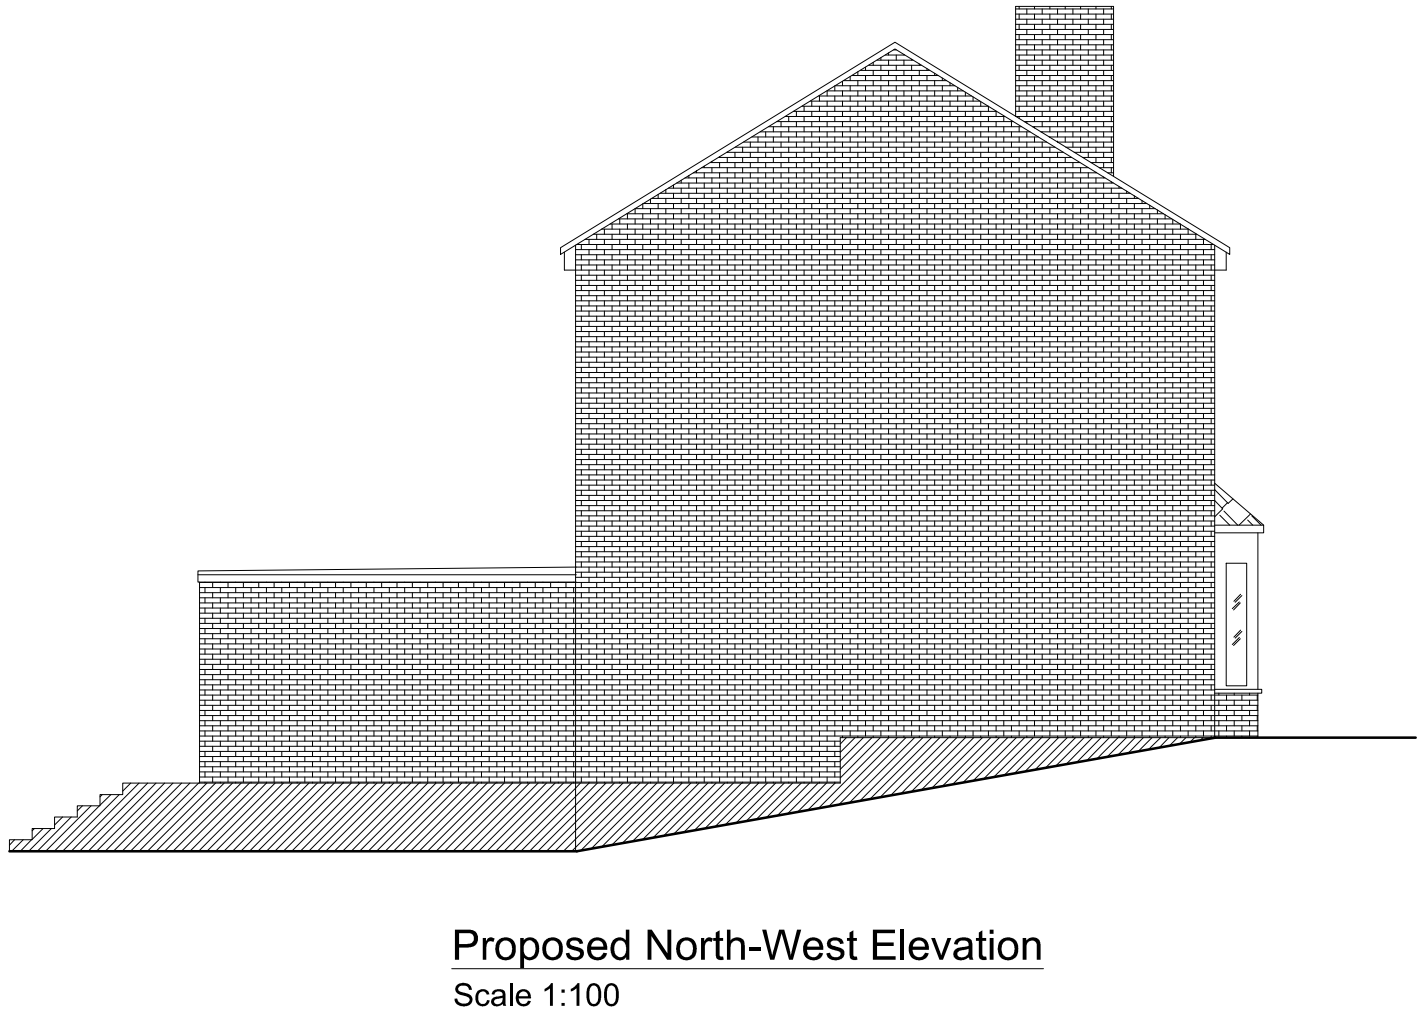

Proposed North-West Elevation
Scale 1:100



Proposed North-East Elevation
Scale 1:100

Rev.	Date	Amendment		By	Chk.
Status Preliminary					
 Practical Solutions Consulting Engineers LT TD					
Client Mrs. Lieve Verbeke					
Site 51A Lealand Road London N15 6JT					
Title Proposed GA's					
Scale 1/50, 1/100		@ A1	Date July 2023		
Drawn By VMD		Eng. Check AC	Tech. Check AC		
Ref. N15 6JT-PP-D003					

Drawing No.	Rev.
D003- PROPOSED GAS	-