


 


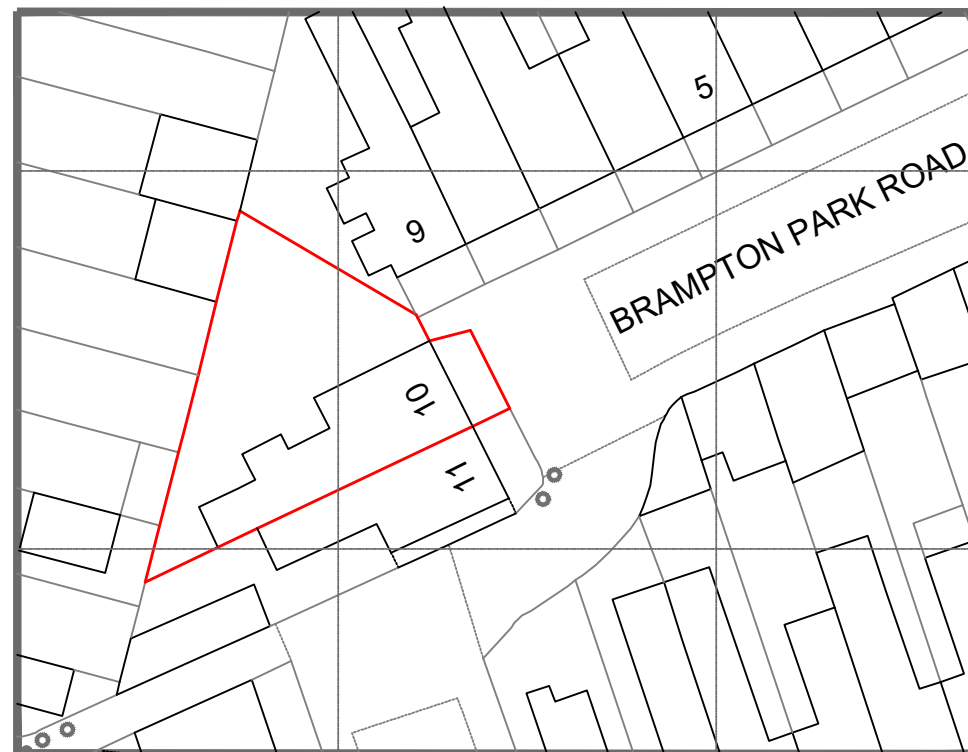

LOCATION PLAN
1:1250 @ A4

 

BLOCK PLAN
1:500 @ A4

 

Address - Unit 4, Grosvenor Way, London E5 9ND
Phone - 020 3781 8008
E-mail - office@redwoodsprojects.co.uk
Web - www.redwoodsprojects.co.uk

Any errors on Dimensions to be reported to the Architect prior to commencement of Works.
Dimensions and areas are based on survey information.
This drawing is copyright © Redwoods Projects.
All dimensions to be checked on site Prior work.

REFERENCE: 10 BRAMPTON PARK RD, LONDON N22 6BG

TITLE: LOCATION & BLOCK PLAN


PROJECT No: 2066 DATE: 16-10-2023

SHEET No: **E 00**


NOTES:

DRAWN BY: **MA**


EDITED BY:

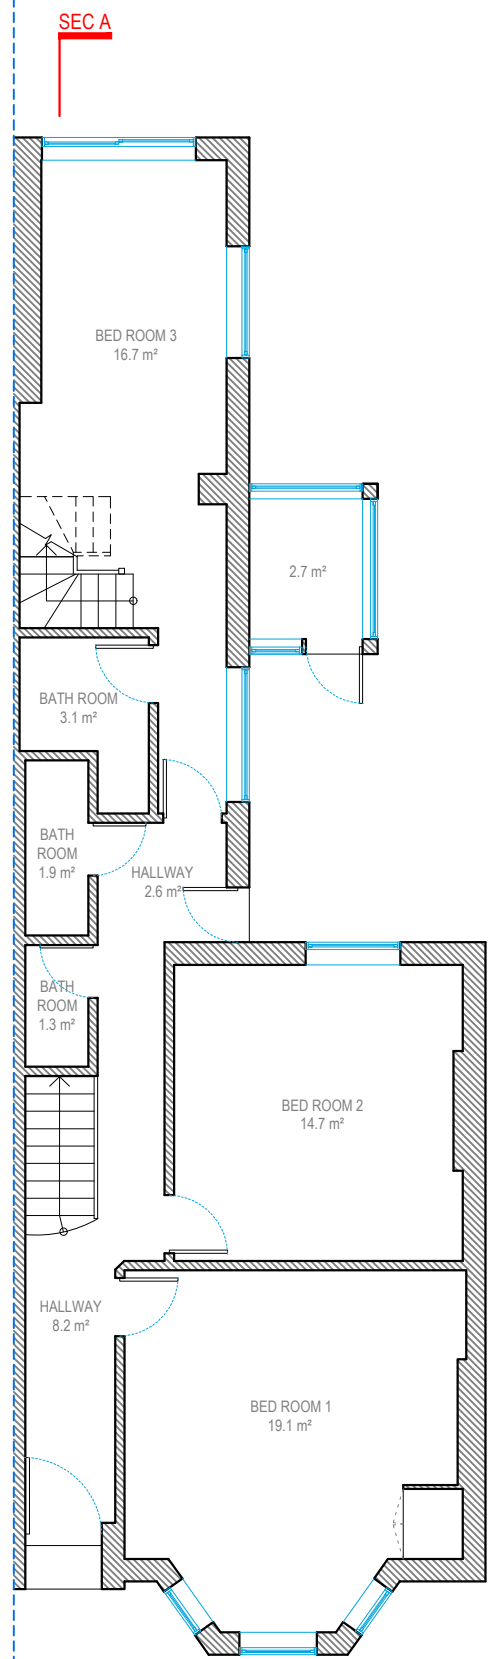


GROUND FLOOR

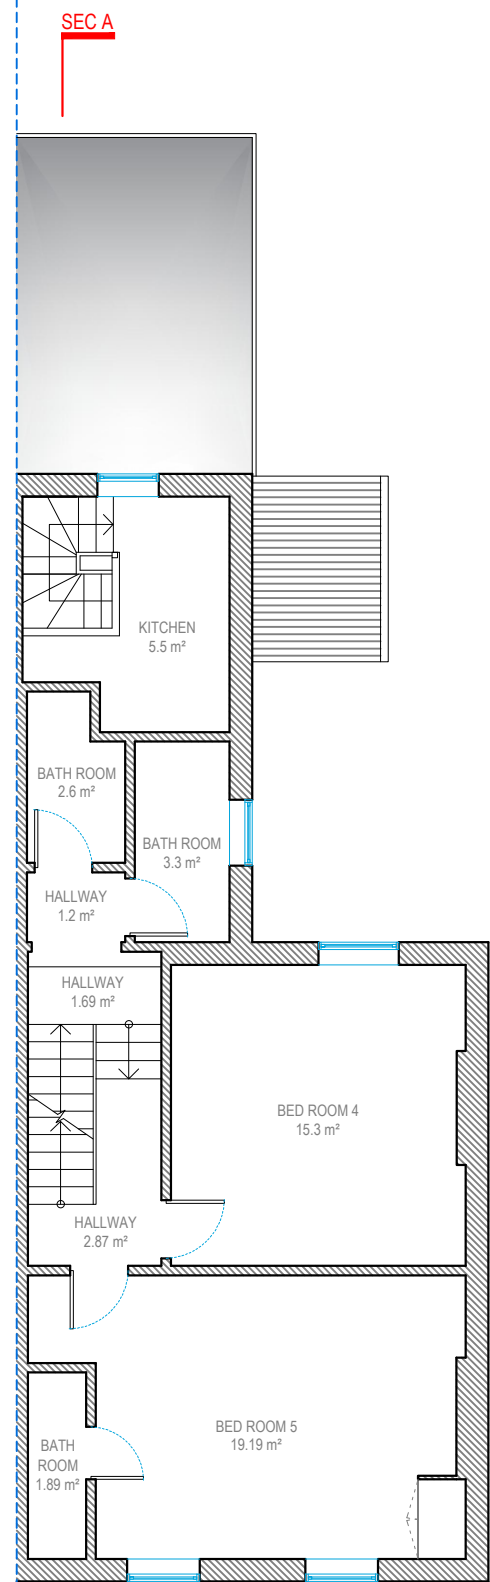


FIRST FLOOR

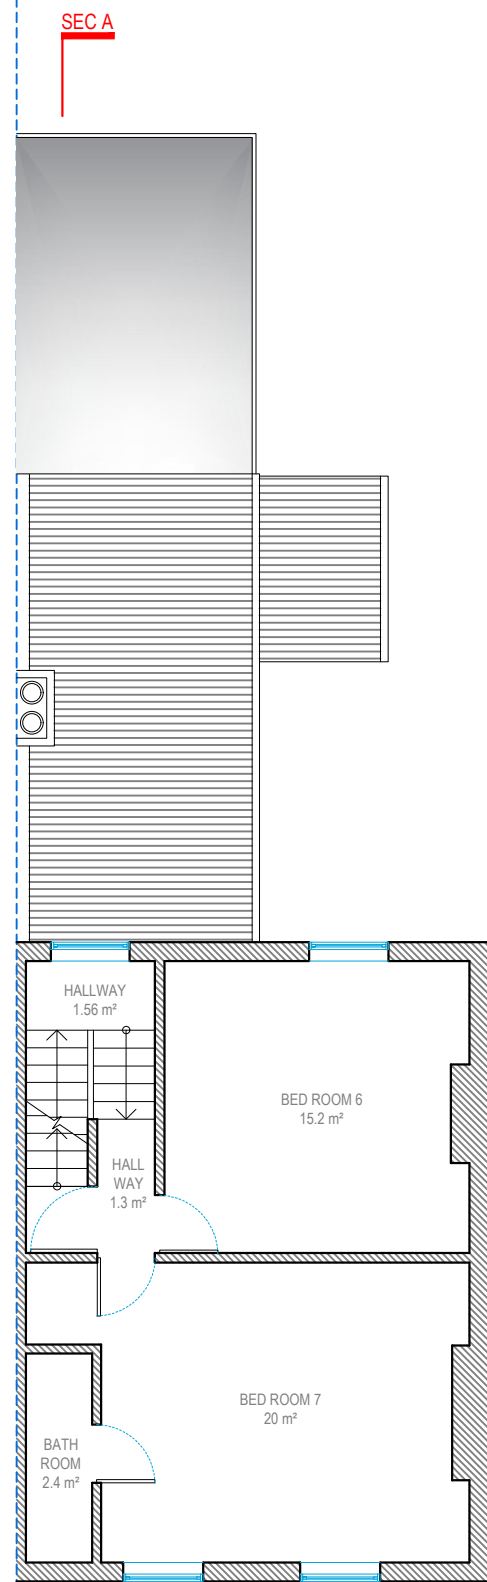

SECOND FLOOR

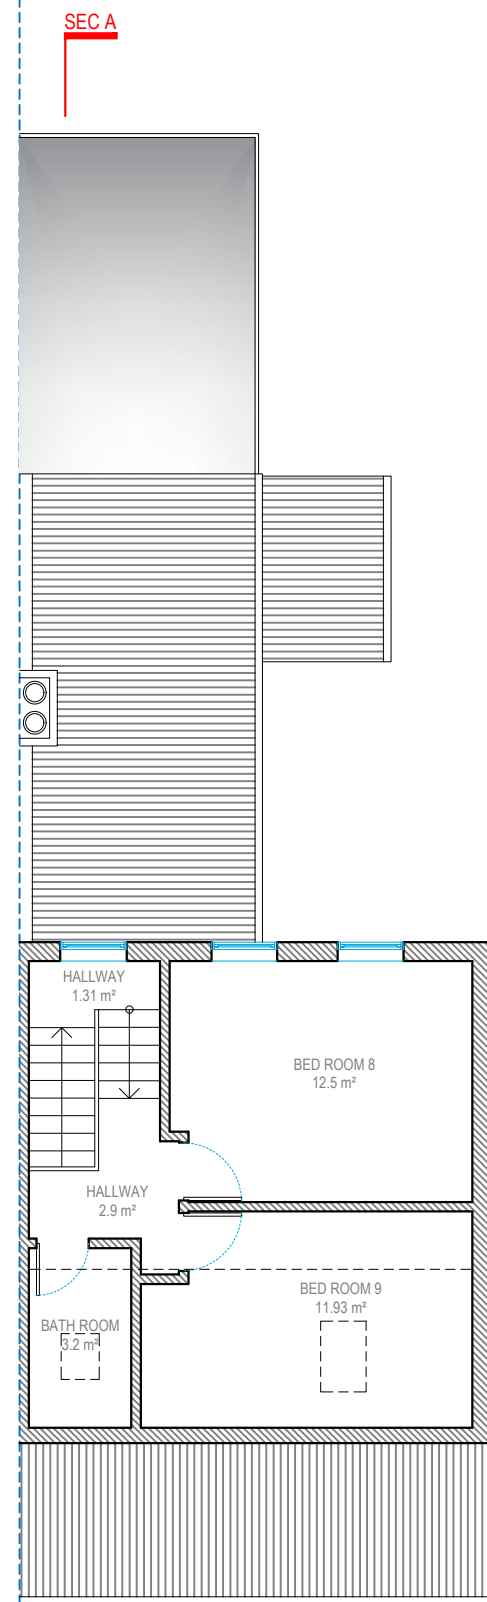

THIRD FLOOR

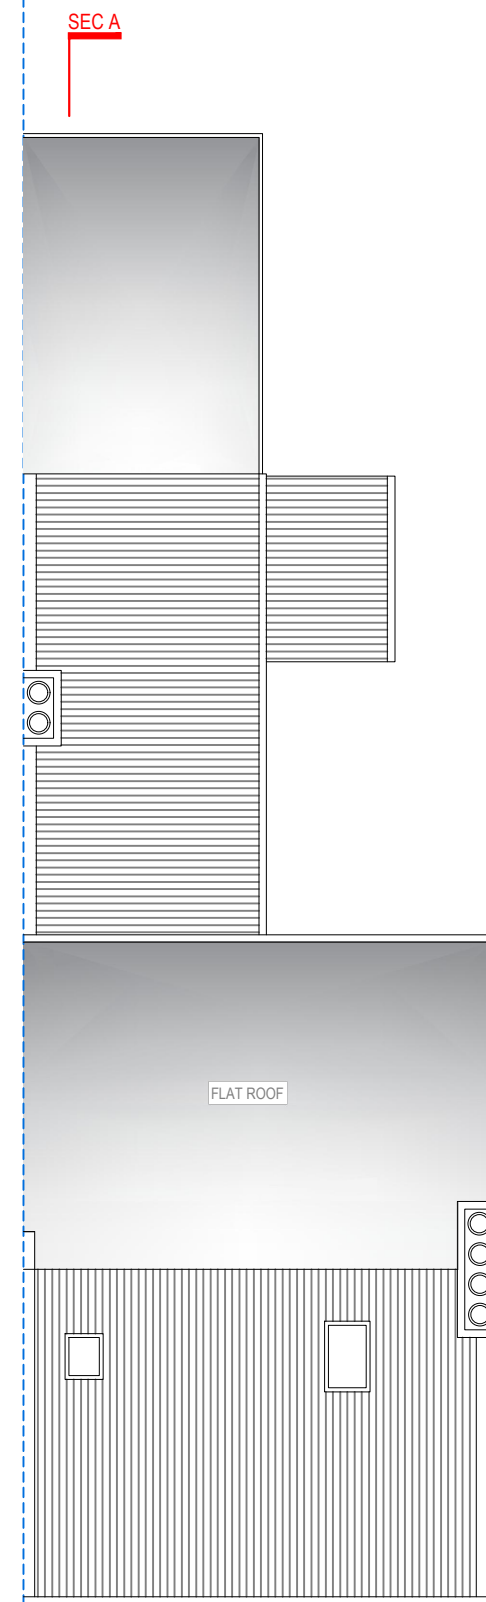

ROOF FLOOR



Address - Unit 4, Grosvenor Way, London E5 9ND
Phone - 020 3781 8008
E-mail - office@redwoodsprojects.co.uk
Web - www.redwoodsprojects.co.uk


Any errors on Dimensions to be reported to the Architect prior to commencement of Works.
Dimensions and areas are based on survey information.
This drawing is copyright © Redwoods Projects.
All dimensions to be checked on site Prior work.

REFERENCE: 10 BRAMPTON PARK RD, LONDON N22 6BG

TITLE: EXISTING DRAWINGS
FLOOR PLANS

PROJECT No: 2066 DATE: 16-10-2023

SHEET No: E 01

 

0 1 2 5m scale 1:100 @A3


NOTES:

DRAWN BY: MA

EDITED BY:



FRONT ELEVATION

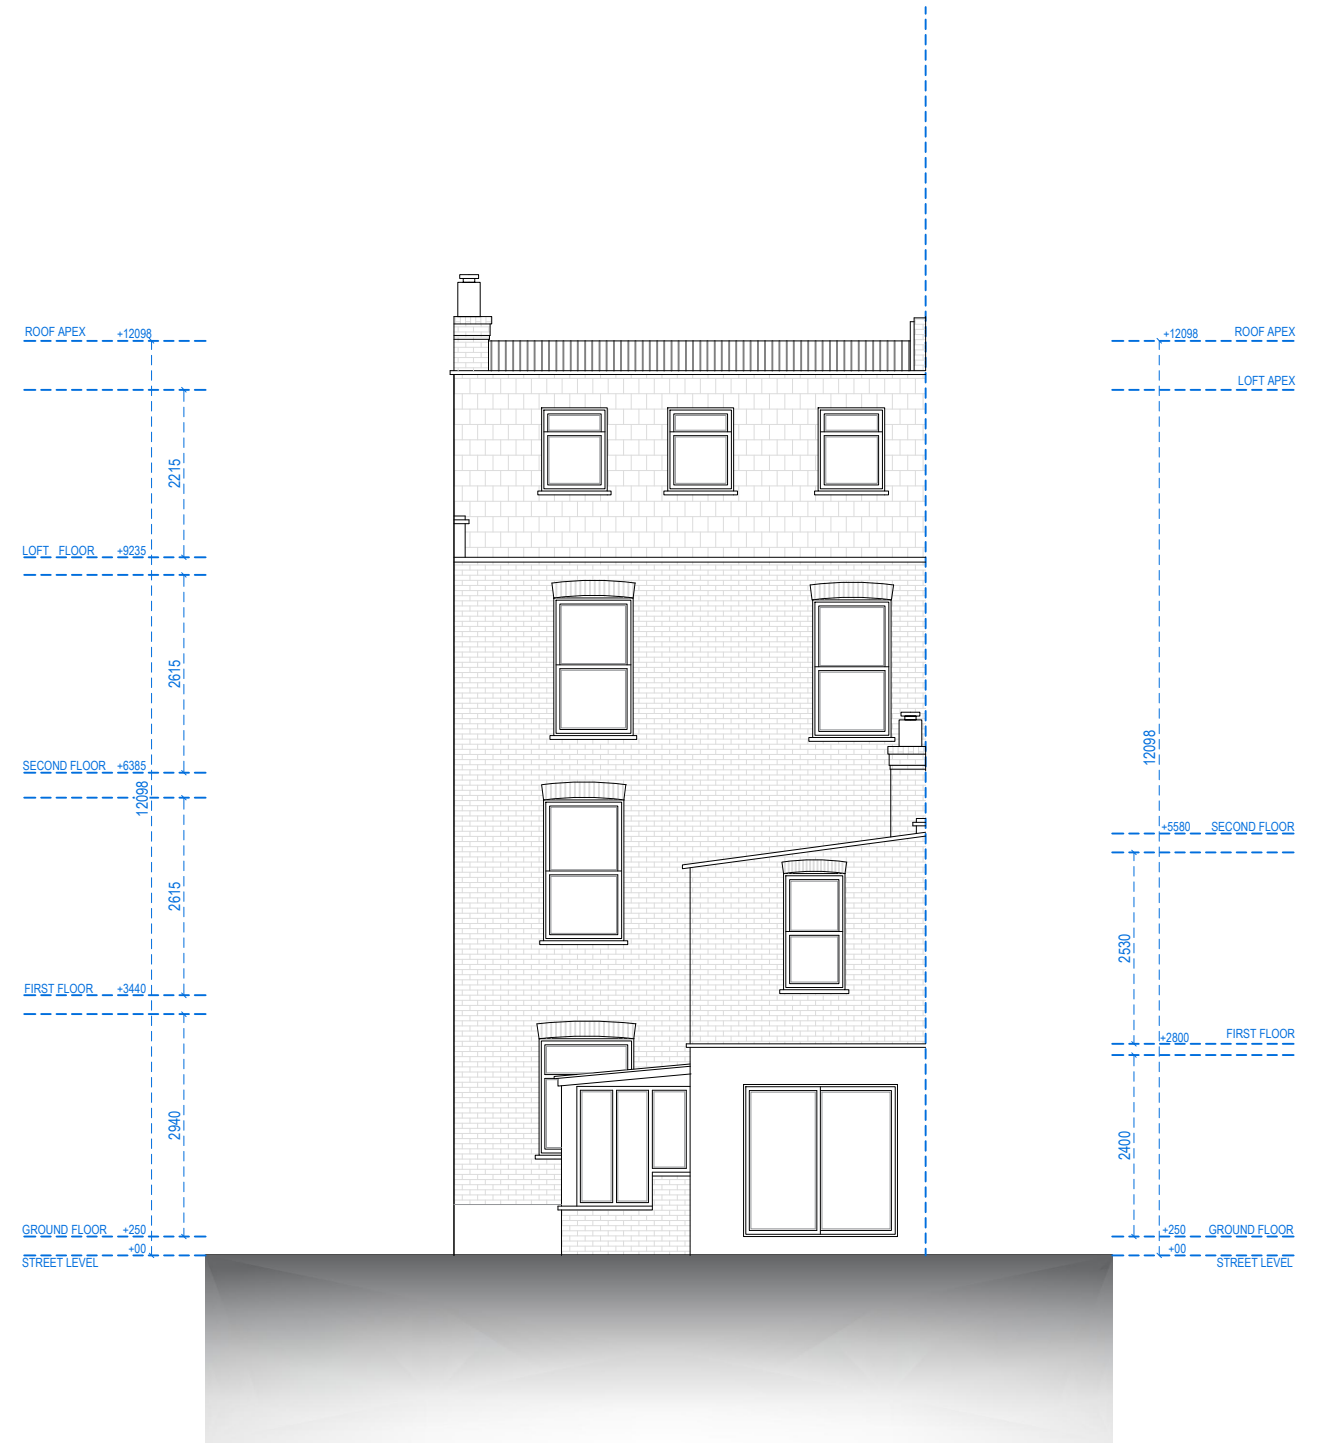


REAR ELEVATION



Address - Unit 4, Grosvenor Way, London E5 9ND
Phone - 020 3781 8008
E-mail - office@redwoodsprojects.co.uk
Web - www.redwoodsprojects.co.uk
Any errors on Dimensions to be reported to the Architect prior to commencement of Works.
Dimensions and areas are based on survey information.
This drawing is copyright © Redwoods Projects.
All dimensions to be checked on site Prior work.

REFERENCE: 10 BRAMPTON PARK RD, LONDON N22 6BG	
TITLE: EXISTING DRAWINGS ELEVATIONS	
PROJECT No 2066	DATE: 16-10-2023
SHEET No E 02	

 

NOTES:	
DRAWN BY MA	EDITED BY



RIGHT SIDE ELEVATION



Address - Unit 4, Grosvenor Way, London E5 9ND
Phone - 020 3781 8008
E-mail - office@redwoodsprojects.co.uk
Web - www.redwoodsprojects.co.uk

Any errors on Dimensions to be reported to the Architect prior to commencement of Works.
Dimensions and areas are based on survey information.
This drawing is copyright © Redwoods Projects.
All dimensions to be checked on site Prior work.

REFERENCE: 10 BRAMPTON PARK RD, LONDON N22 6BG

TITLE: EXISTING DRAWINGS
ELEVATIONS

PROJECT No 2066 DATE: 16-10-2023


SHEET No **E 03**

0 1 2 5m scale 1:100 @A3

NOTES:

DRAWN BY **MA**

EDITED BY

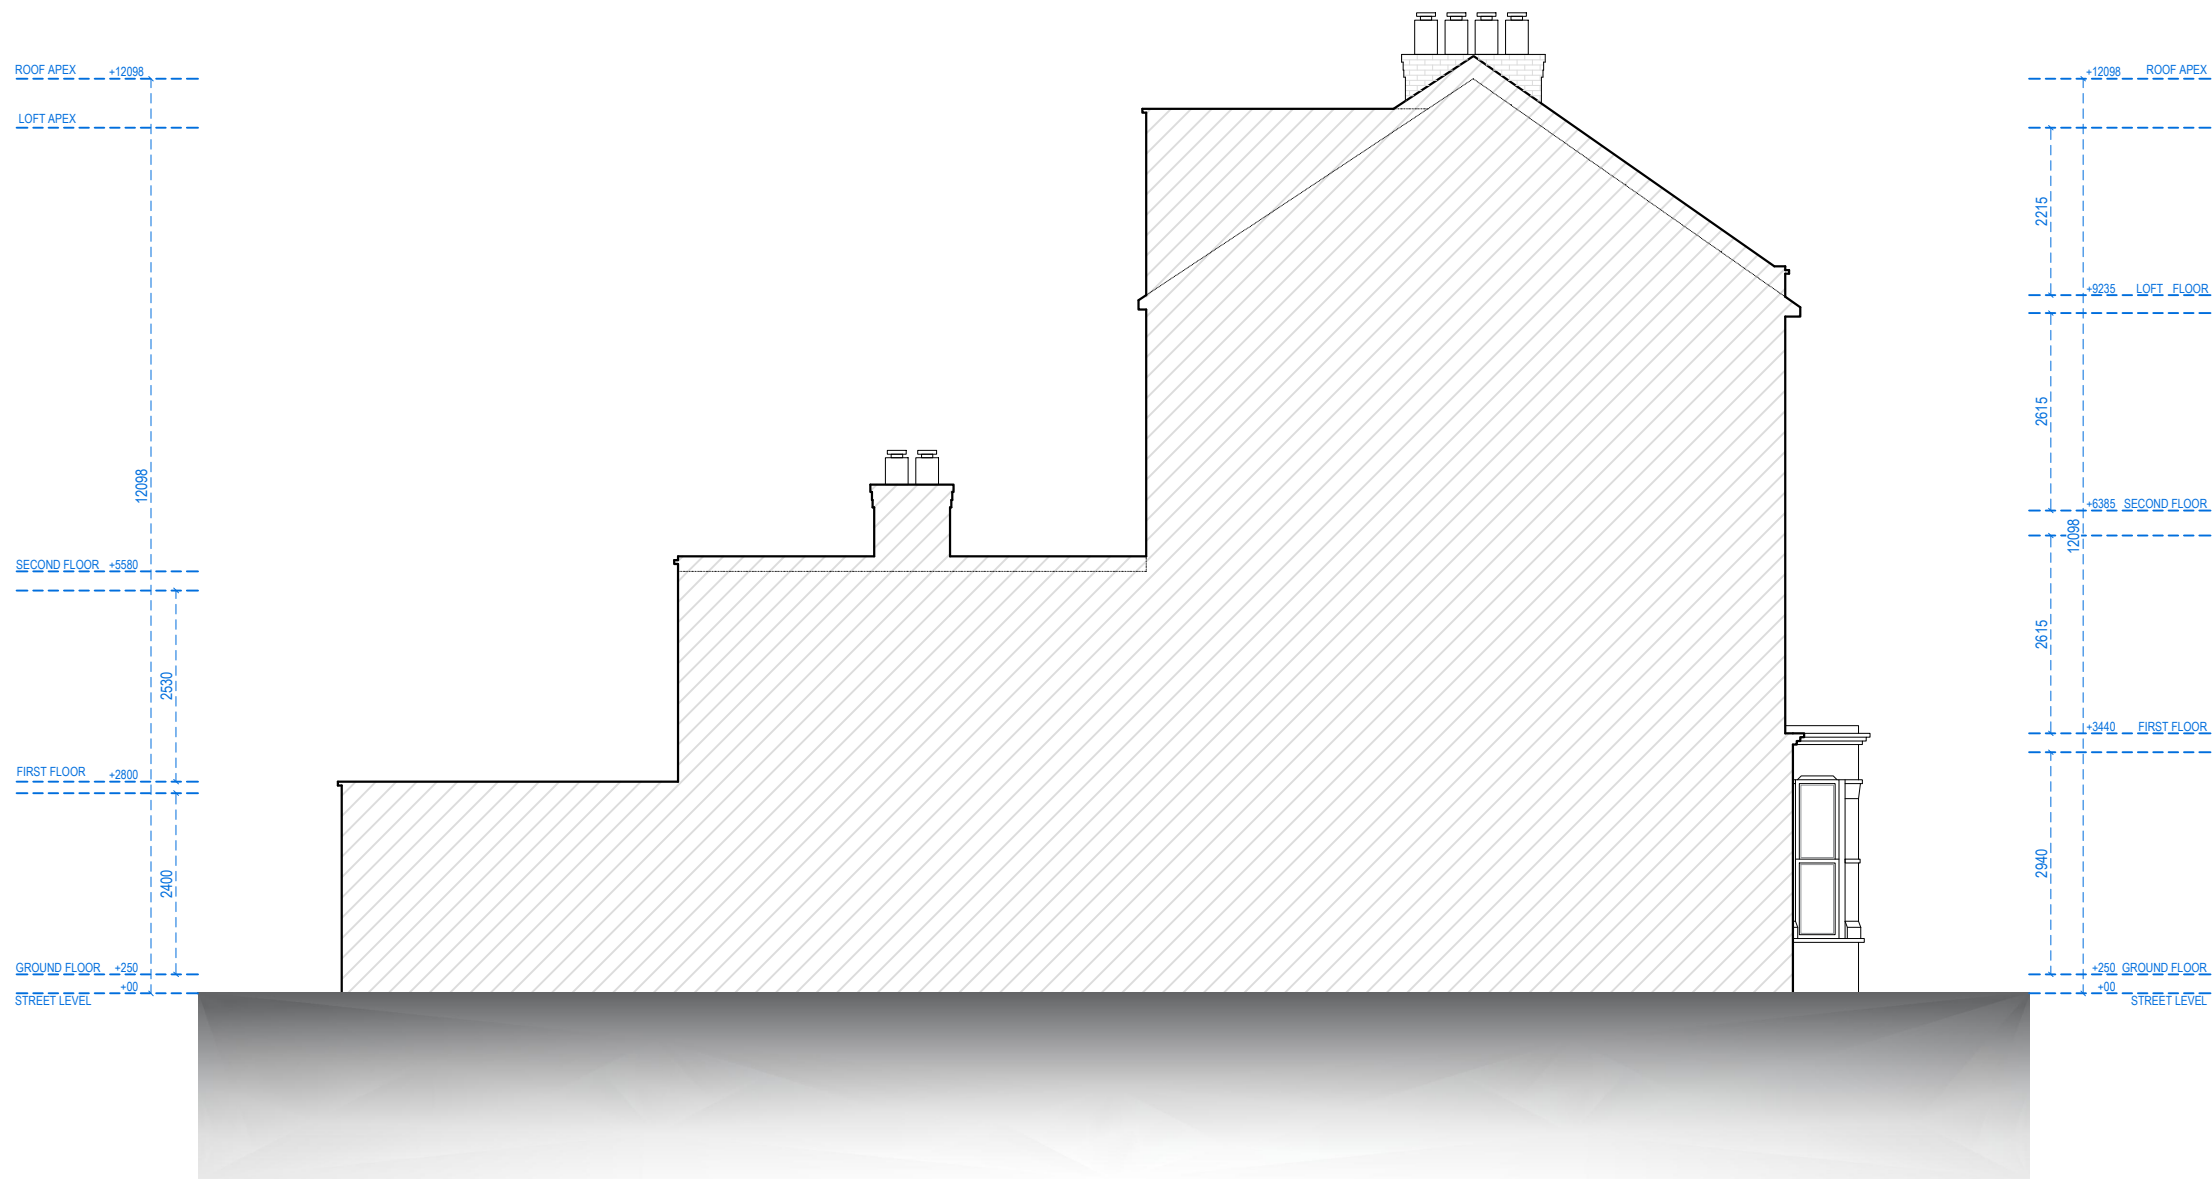


LEFT SIDE ELEVATION




Address - Unit 4, Grosvenor Way, London E5 9ND
Phone - 020 3781 8008
E-mail - office@redwoodsprojects.co.uk
Web - www.redwoodsprojects.co.uk
Any errors on Dimensions to be reported to the Architect prior to commencement of Works.
Dimensions and areas are based on survey information.
This drawing is copyright © Redwoods Projects.
All dimensions to be checked on site Prior work.

REFERENCE: 10 BRAMPTON PARK RD, LONDON N22 6BG	
TITLE: EXISTING DRAWINGS ELEVATIONS	
PROJECT No 2066	DATE: 16-10-2023
SHEET No E 04	

 

NOTES:	
DRAWN BY MA	EDITED BY

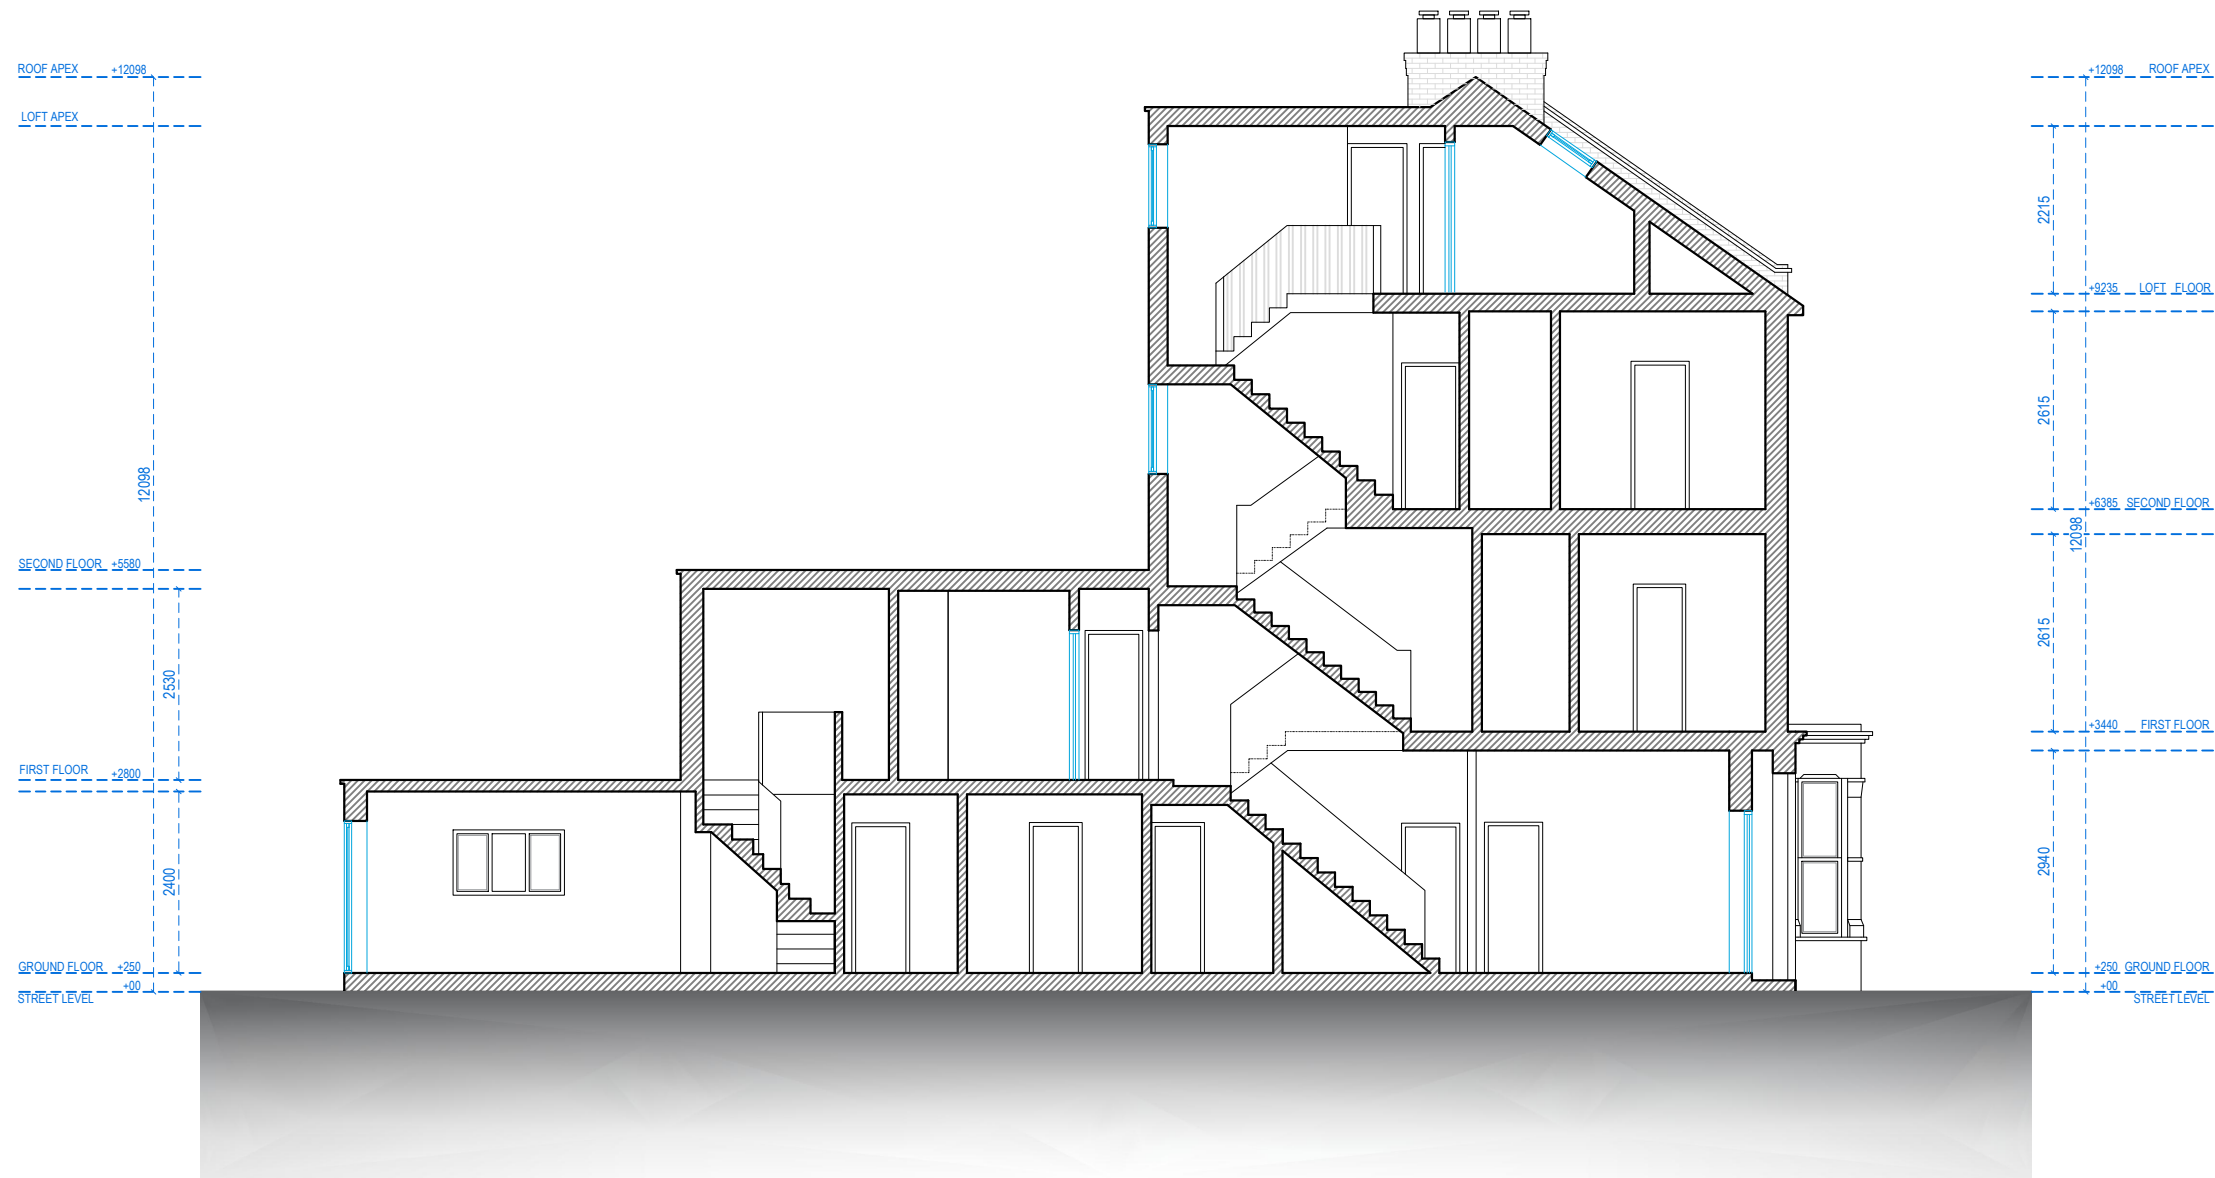

SECTION A-A



Address - Unit 4, Grosvenor Way, London E5 9ND
Phone - 020 3781 8008
E-mail - office@redwoodsprojects.co.uk
Web - www.redwoodsprojects.co.uk


Any errors on Dimensions to be reported to the Architect prior to commencement of Works.
Dimensions and areas are based on survey information.
This drawing is copyright © Redwoods Projects.
All dimensions to be checked on site Prior work.

REFERENCE: 10 BRAMPTON PARK RD, LONDON N22 6BG	
TITLE: EXISTING DRAWINGS SECTION	
PROJECT No 2066	DATE: 16-10-2023
SHEET No E 05	

0 1 2 5m scale 1:100 @A3



NOTES:	
DRAWN BY MA	EDITED BY

SITE PLAN

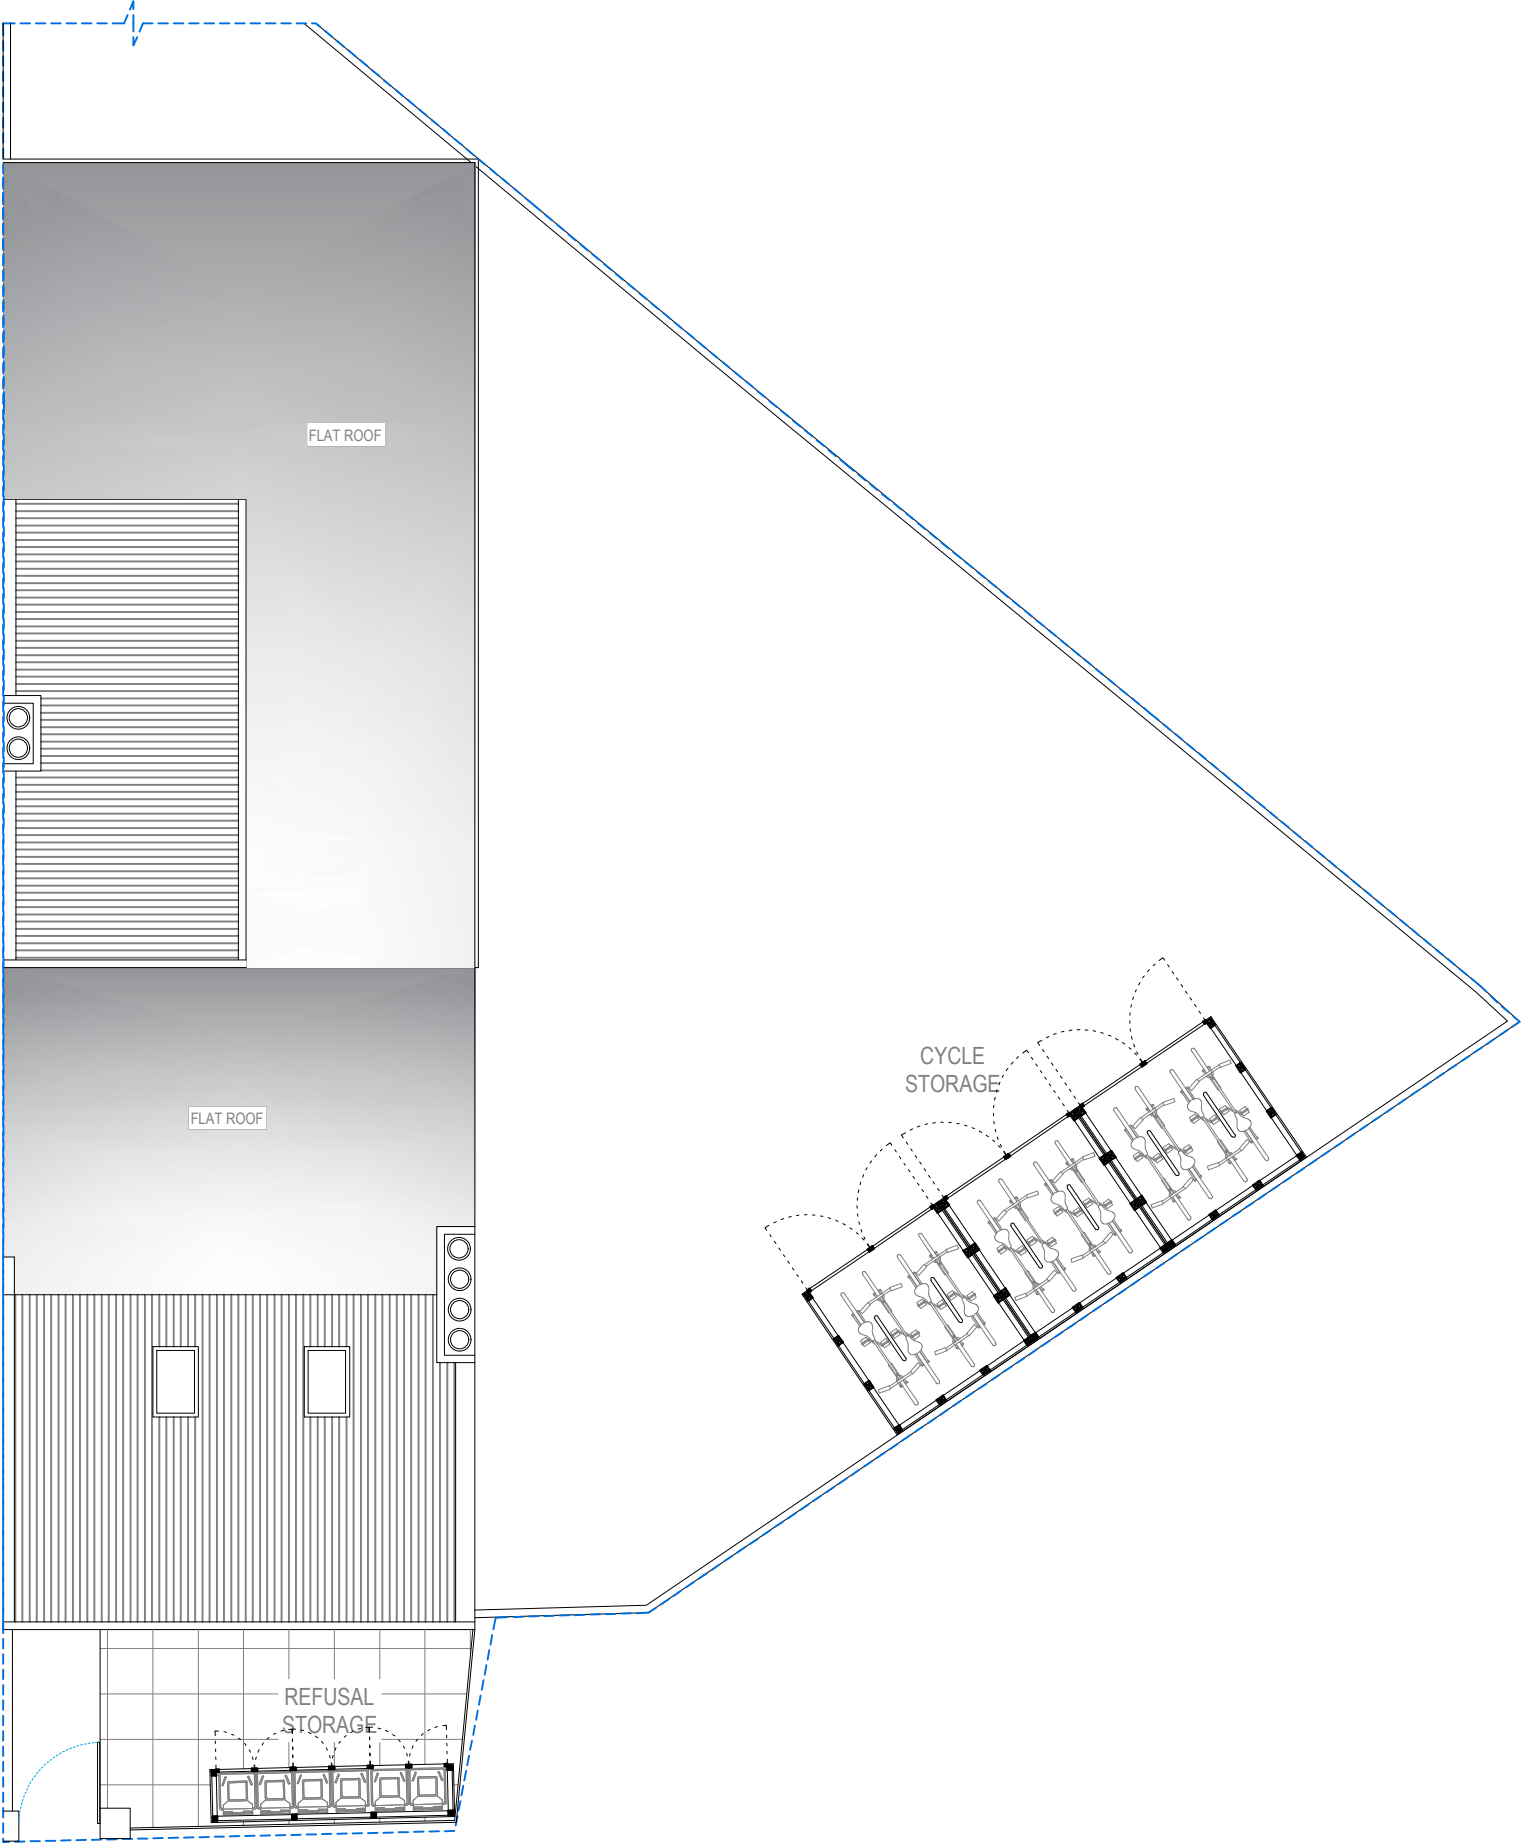


Address - Unit 4, Grosvenor Way, London E5 9ND
Phone - 020 3781 8008
E-mail - office@redwoodsprojects.co.uk
Web - www.redwoodsprojects.co.uk
Any errors on Dimensions to be reported to the Architect prior to commencement of Works.
Dimensions and areas are based on survey information.
This drawing is copyright © Redwoods Projects.
All dimensions to be checked on site Prior work.


REFERENCE: 10 BRAMPTON PARK RD, LONDON N22 6BG	
TITLE: PROPOSED DRAWINGS SITE PLAN	
PROJECT No 2066	DATE: 16-10-2023
SHEET No P 01	

  

scale 1:100 @A3

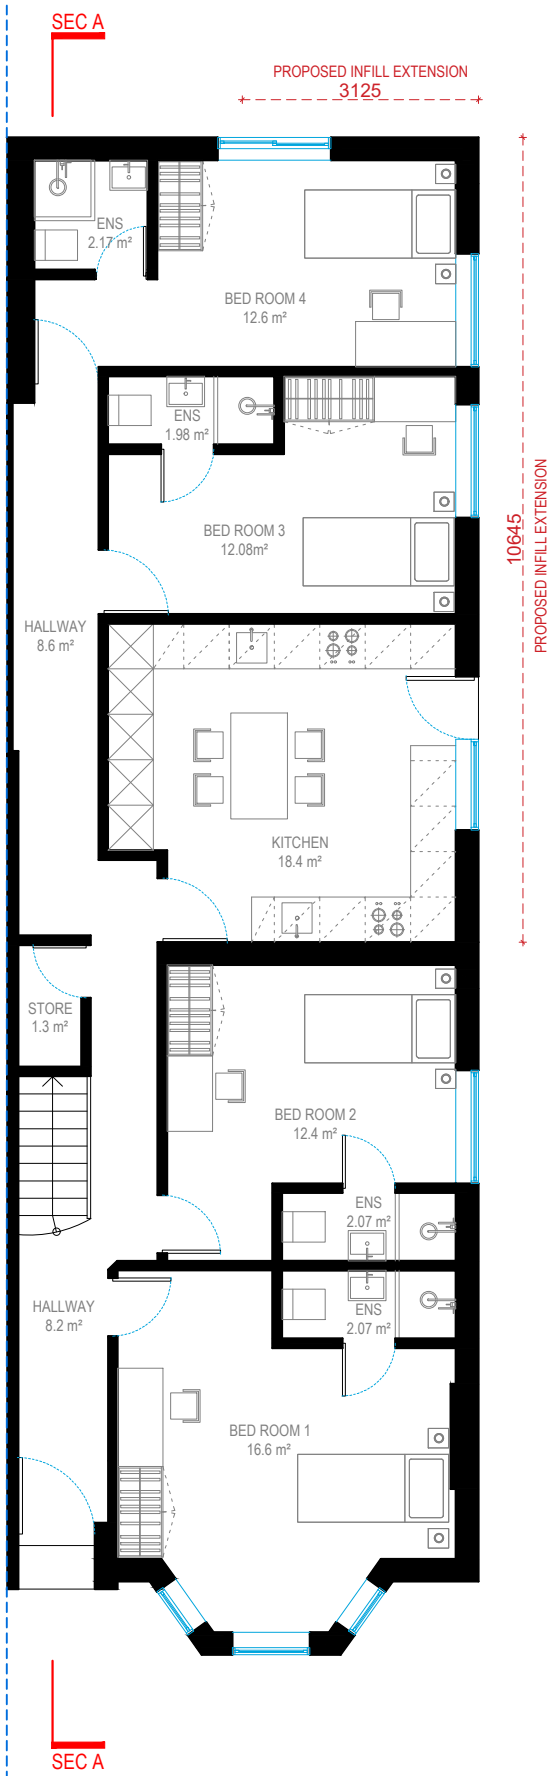
NOTES:	
DRAWN BY M A	EDITED BY

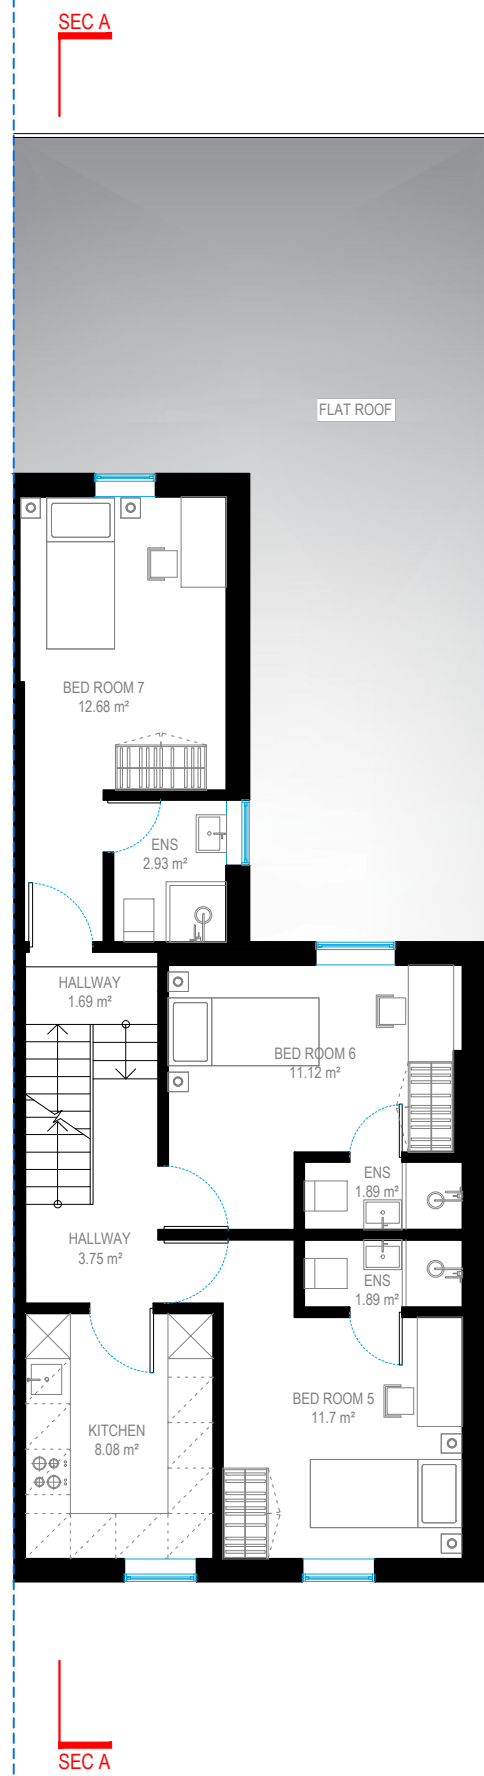


GROUND FLOOR




FIRST FLOOR

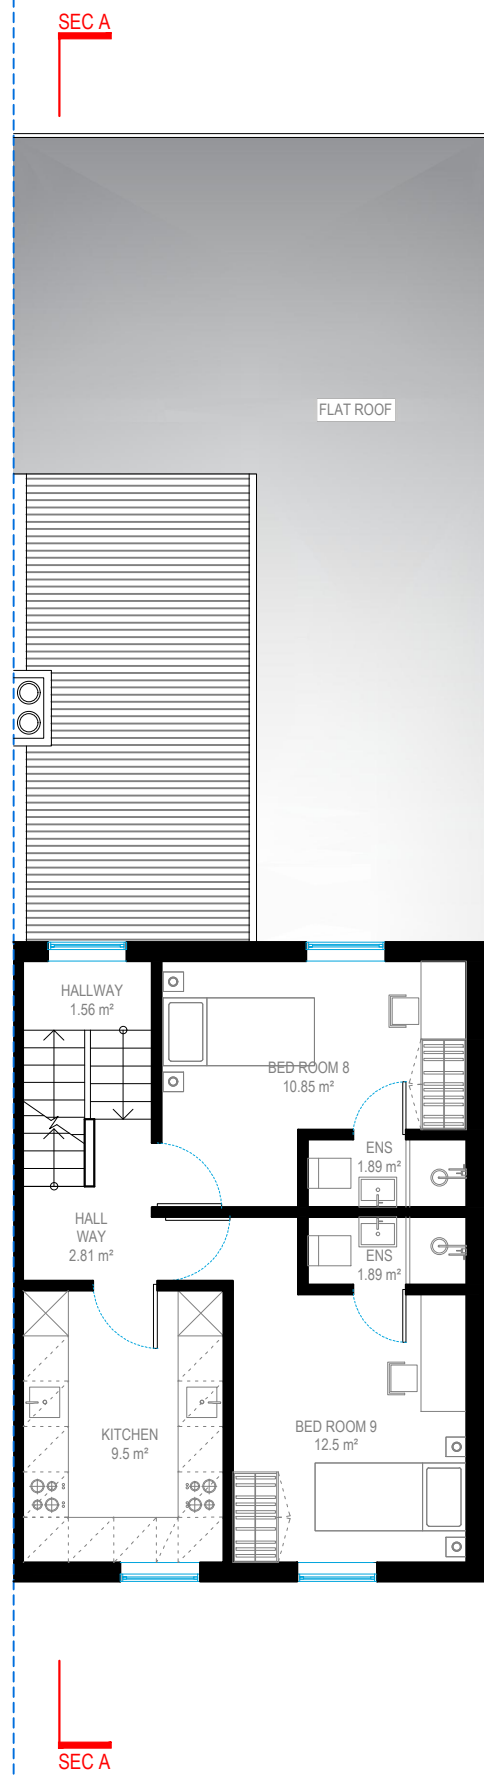

SECOND FLOOR

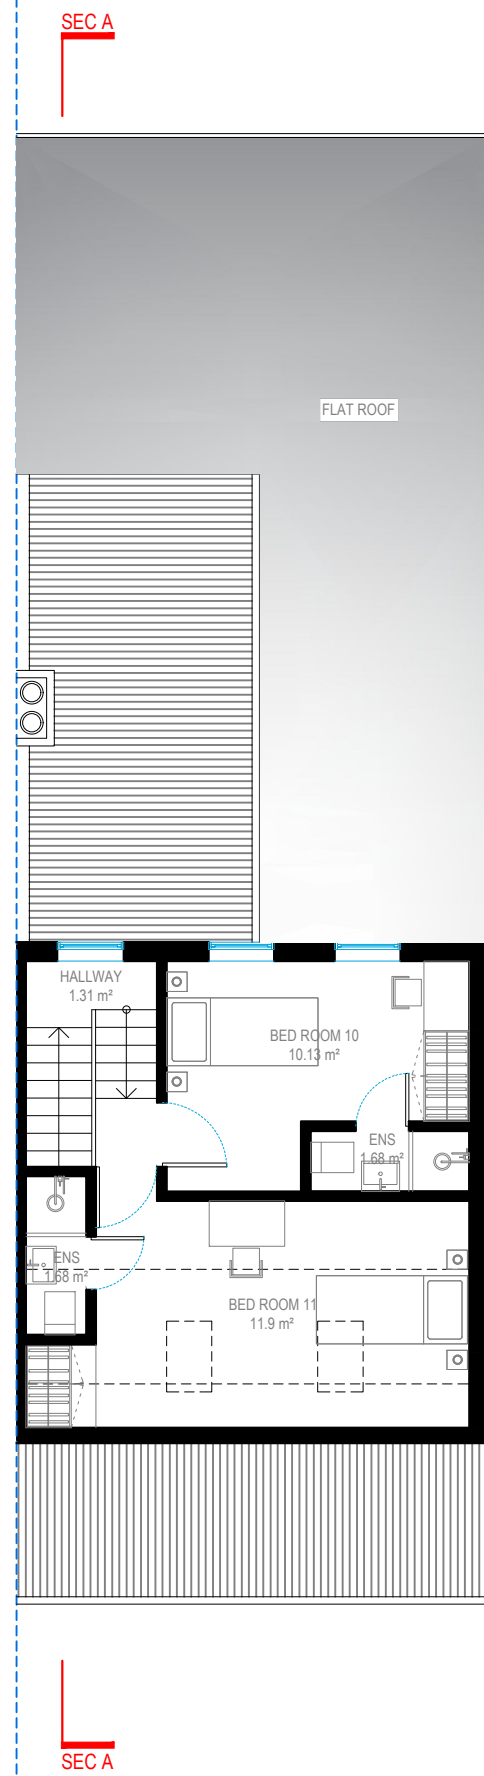

LOFT FLOOR

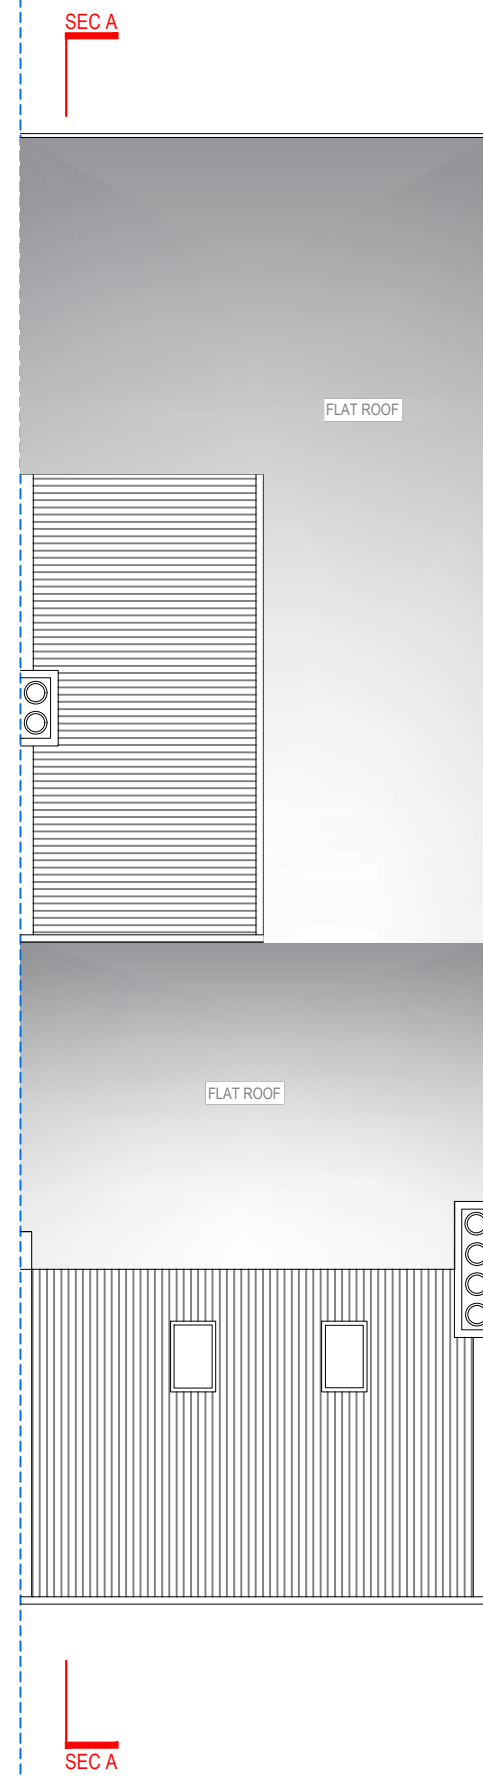

ROOF FLOOR



Address - Unit 4, Grosvenor Way, London E5 9ND
Phone - 020 3781 8008
E-mail - office@redwoodsprojects.co.uk
Web - www.redwoodsprojects.co.uk


Any errors on Dimensions to be reported to the Architect prior to commencement of Works.
Dimensions and areas are based on survey information.
This drawing is copyright © Redwoods Projects.
All dimensions to be checked on site Prior work.

REFERENCE: 10 BRAMPTON PARK RD, LONDON N22 6BG

TITLE: PROPOSED DRAWINGS
FLOOR PLANS

PROJECT No 2066 DATE: 16-10-2023

SHEET No P 02

 

0 1 2 5m scale 1:100 @A3


NOTES:

DRAWN BY MA

EDITED BY



FRONT ELEVATION

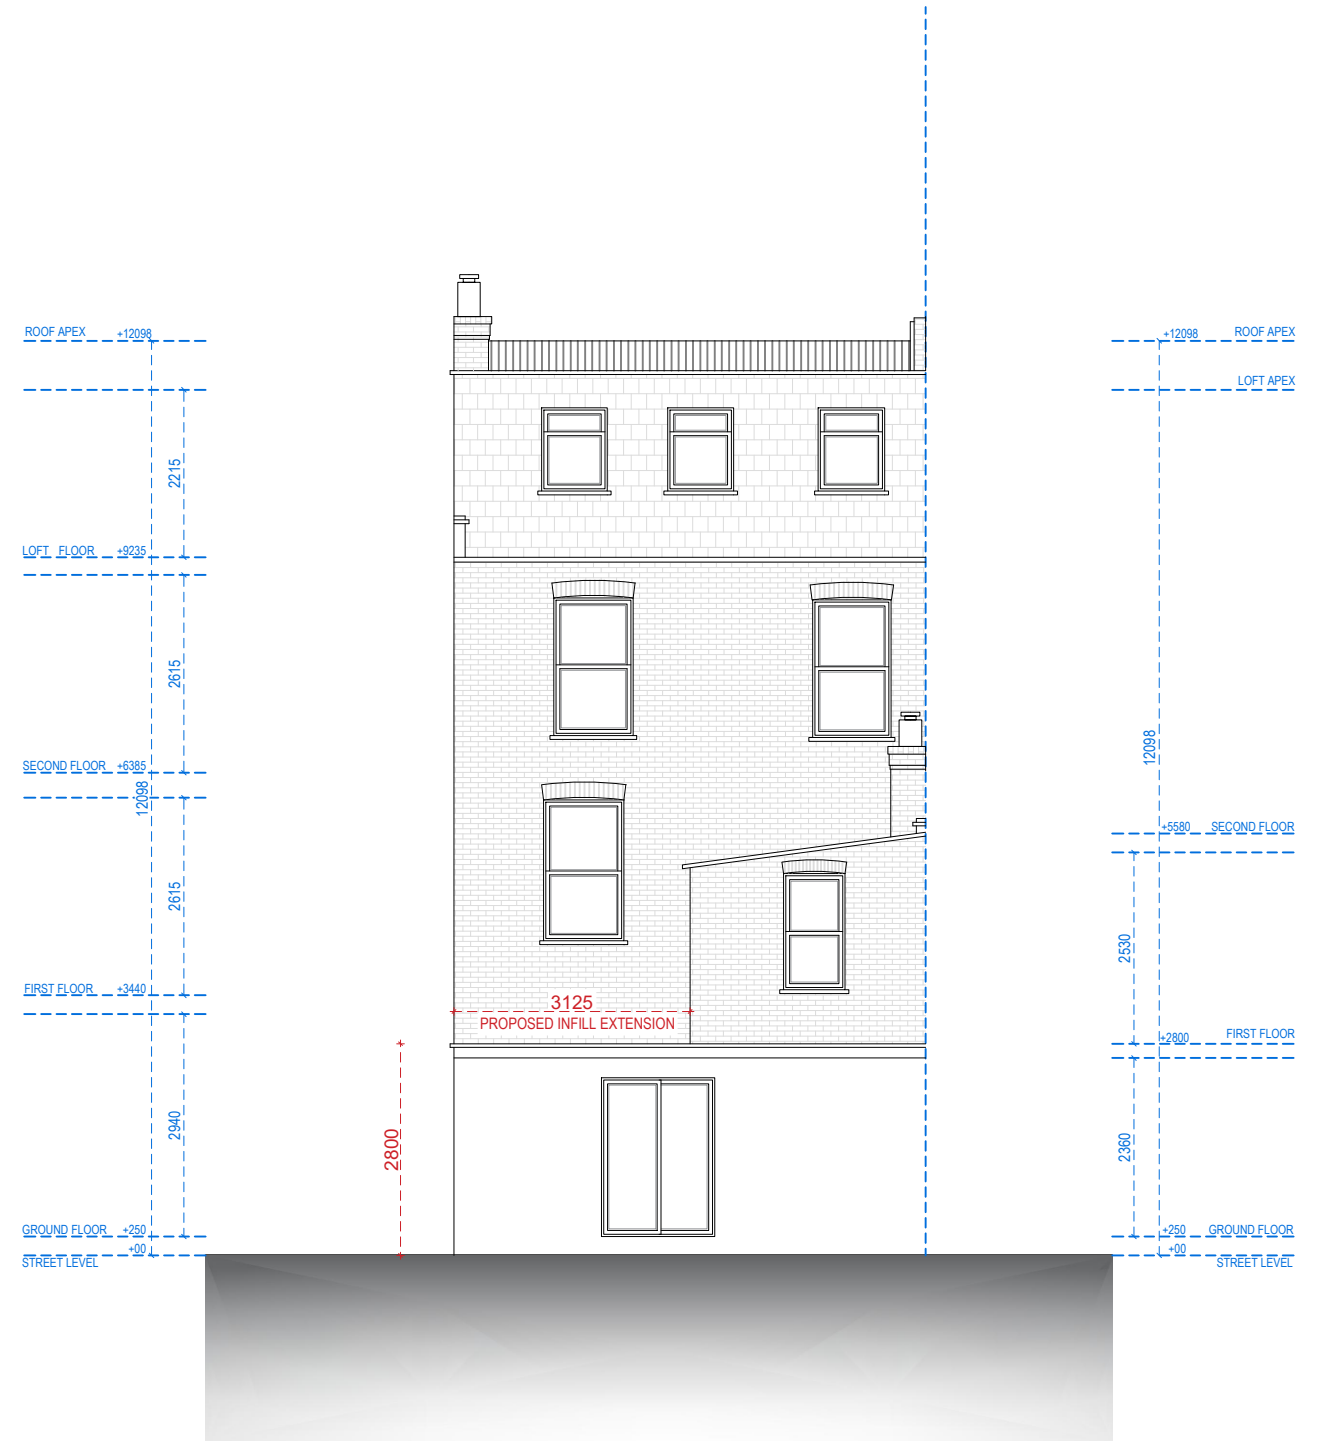


REAR ELEVATION



Address - Unit 4, Grosvenor Way, London E5 9ND
Phone - 020 3781 8008
E-mail - office@redwoodsprojects.co.uk
Web - www.redwoodsprojects.co.uk
Any errors on Dimensions to be reported to the Architect prior to commencement of Works.
Dimensions and areas are based on survey information.
This drawing is copyright © Redwoods Projects.
All dimensions to be checked on site Prior work.

REFERENCE: 10 BRAMPTON PARK RD, LONDON N22 6BG	
TITLE: PROPOSED DRAWINGS ELEVATIONS	
PROJECT No 2066	DATE: 16-10-2023
SHEET No P 03	

 

NOTES:	
DRAWN BY MA	EDITED BY




RIGHT SIDE ELEVATION




Address - Unit 4, Grosvenor Way, London E5 9ND
Phone - 020 3781 8008
E-mail - office@redwoodsprojects.co.uk
Web - www.redwoodsprojects.co.uk

Any errors on Dimensions to be reported to the Architect prior to commencement of Works.
Dimensions and areas are based on survey information.
This drawing is copyright © Redwoods Projects.
All dimensions to be checked on site Prior work.

REFERENCE: 10 BRAMPTON PARK RD, LONDON N22 6BG	
TITLE: PROPOSED DRAWINGS ELEVATIONS	
PROJECT No 2066	DATE: 16-10-2023
SHEET No P 04	

 

NOTES:	
DRAWN BY MA	EDITED BY

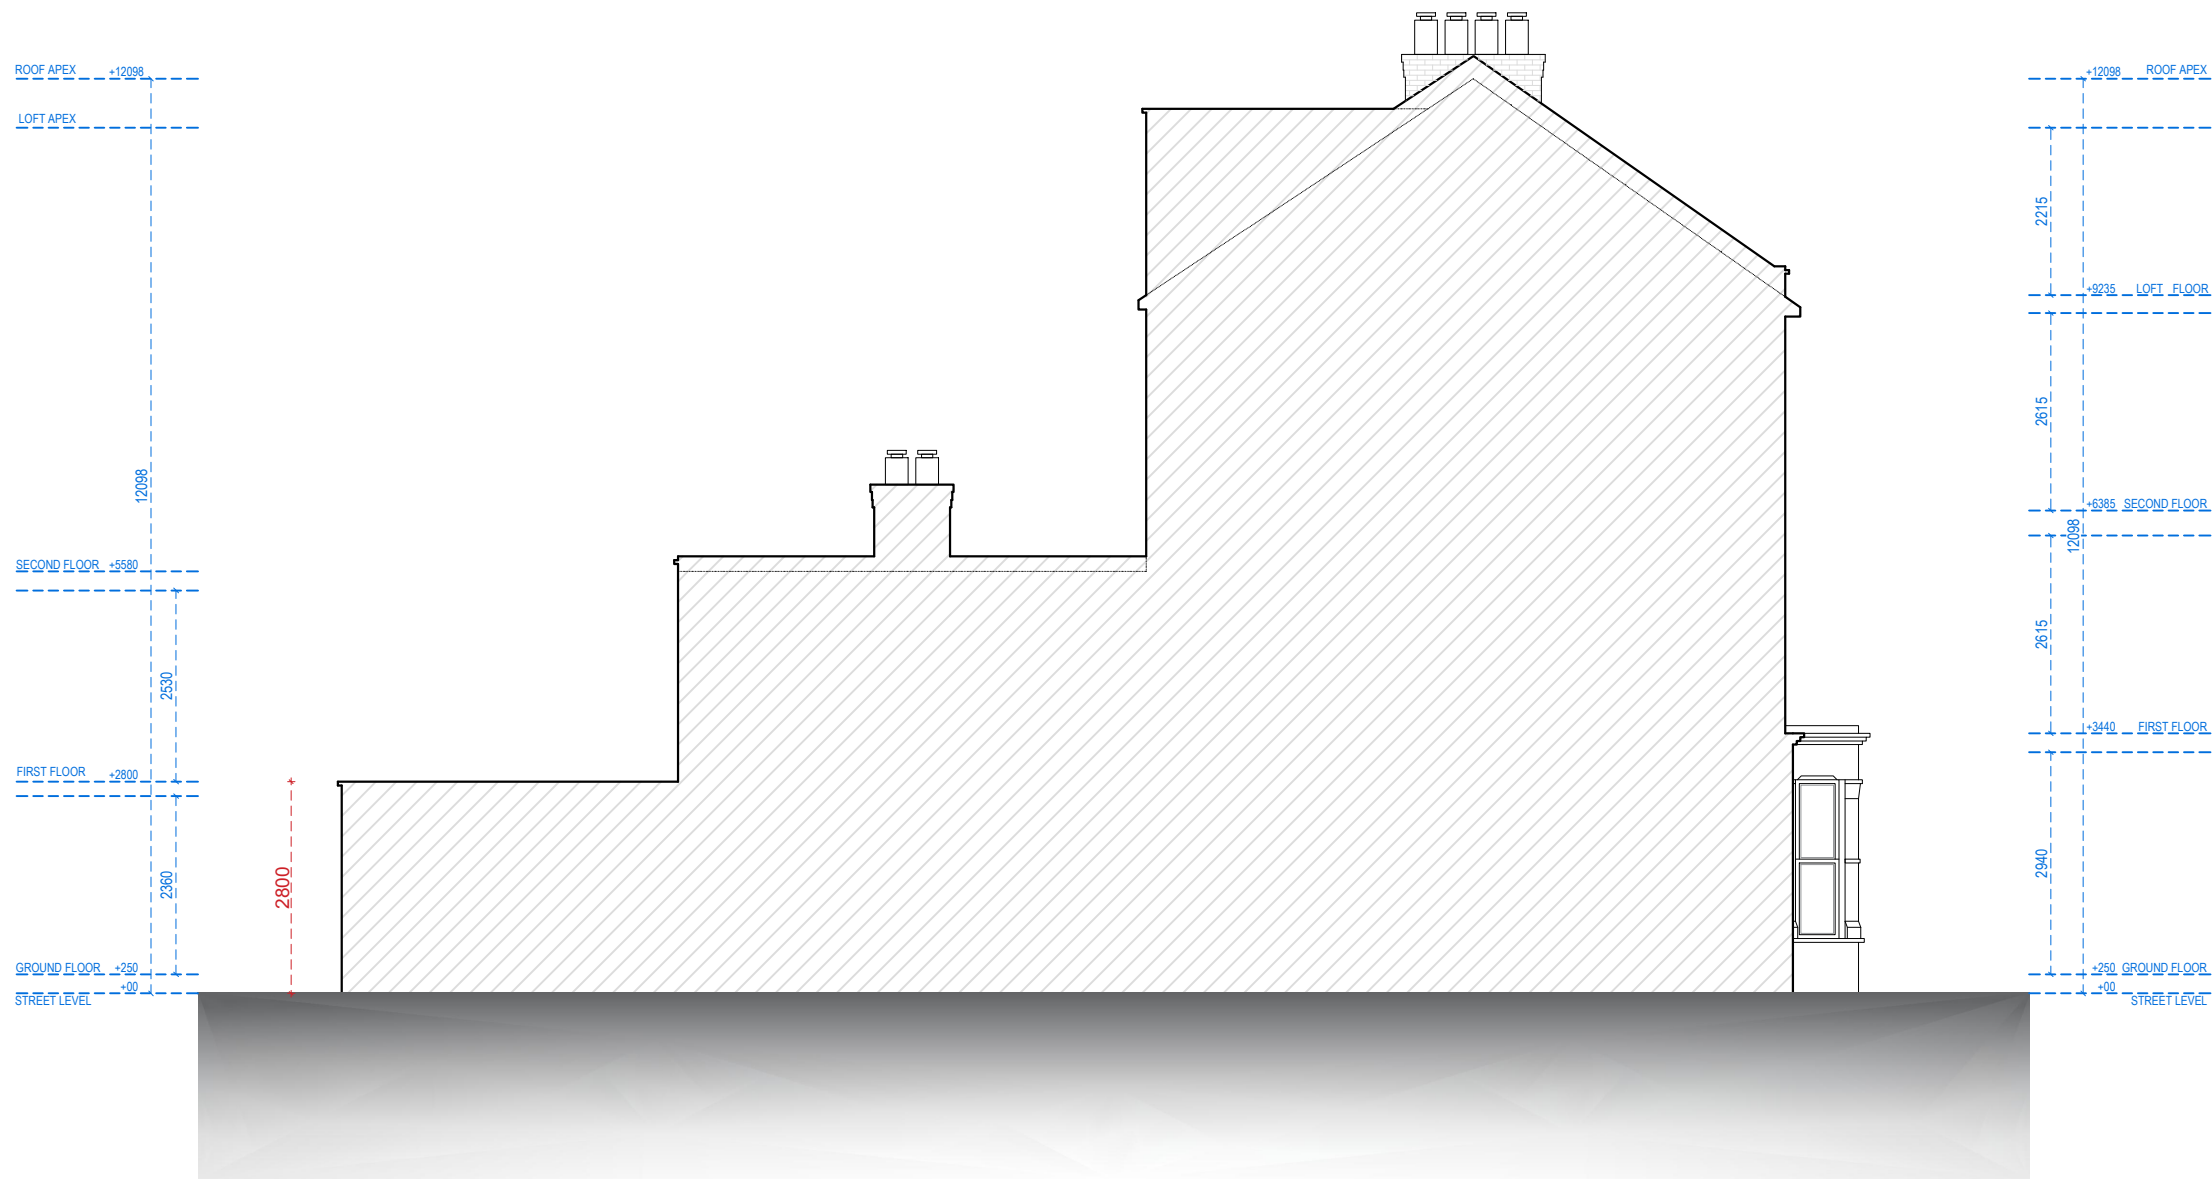

LEFT SIDE ELEVATION



Address - Unit 4, Grosvenor Way, London E5 9ND
Phone - 020 3781 8008
E-mail - office@redwoodsprojects.co.uk
Web - www.redwoodsprojects.co.uk

Any errors on Dimensions to be reported to the Architect prior to commencement of Works.
Dimensions and areas are based on survey information.
This drawing is copyright © Redwoods Projects.
All dimensions to be checked on site Prior work.

REFERENCE: 10 BRAMPTON PARK RD, LONDON N22 6BG

TITLE: PROPOSED DRAWINGS
ELEVATIONS

PROJECT No 2066 DATE: 16-10-2023


SHEET No P 05

0 1 2 5m scale 1:100 @A3

NOTES:

DRAWN BY M A

EDITED BY

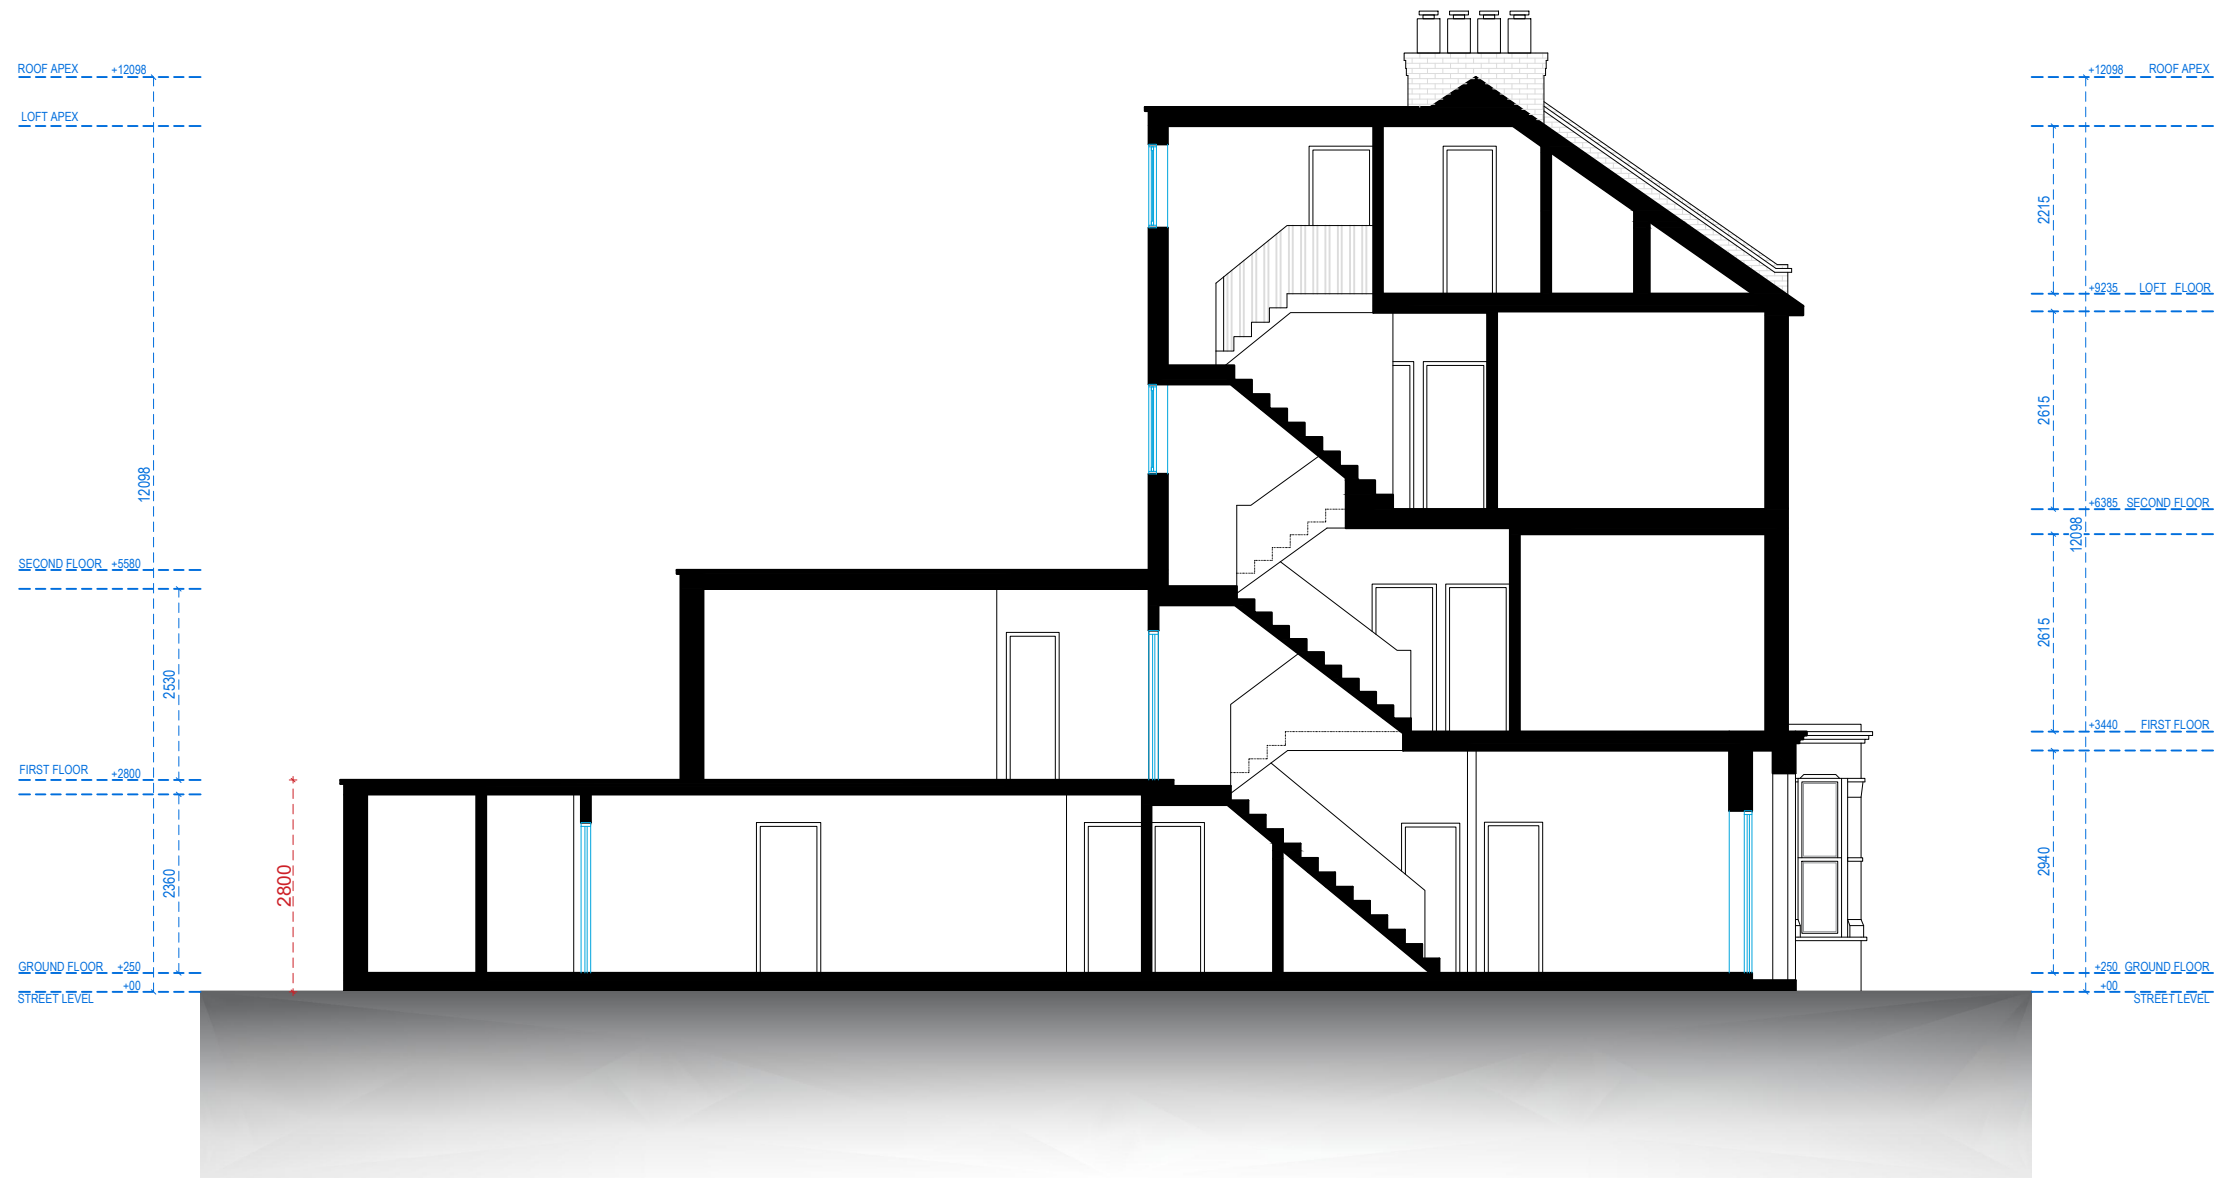

SECTION A-A



Address - Unit 4, Grosvenor Way, London E5 9ND
Phone - 020 3781 8008
E-mail - office@redwoodsprojects.co.uk
Web - www.redwoodsprojects.co.uk

Any errors on Dimensions to be reported to the Architect prior to commencement of Works.
Dimensions and areas are based on survey information.
This drawing is copyright © Redwoods Projects.
All dimensions to be checked on site Prior work.

REFERENCE: 10 BRAMPTON PARK RD, LONDON N22 6BG

TITLE: PROPOSED DRAWINGS
SECTION

PROJECT No 2066 DATE: 16-10-2023


SHEET No P 06

0 1 2 5m scale 1:100 @A3


NOTES:

DRAWN BY MA


EDITED BY

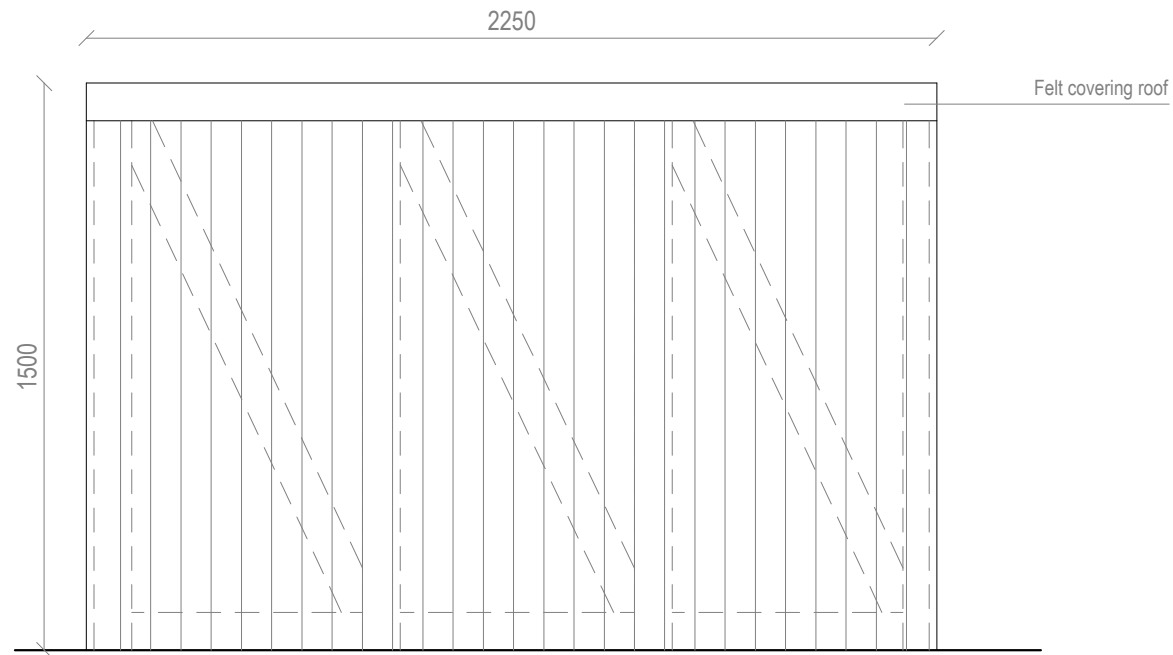

SIDE ELEVATION

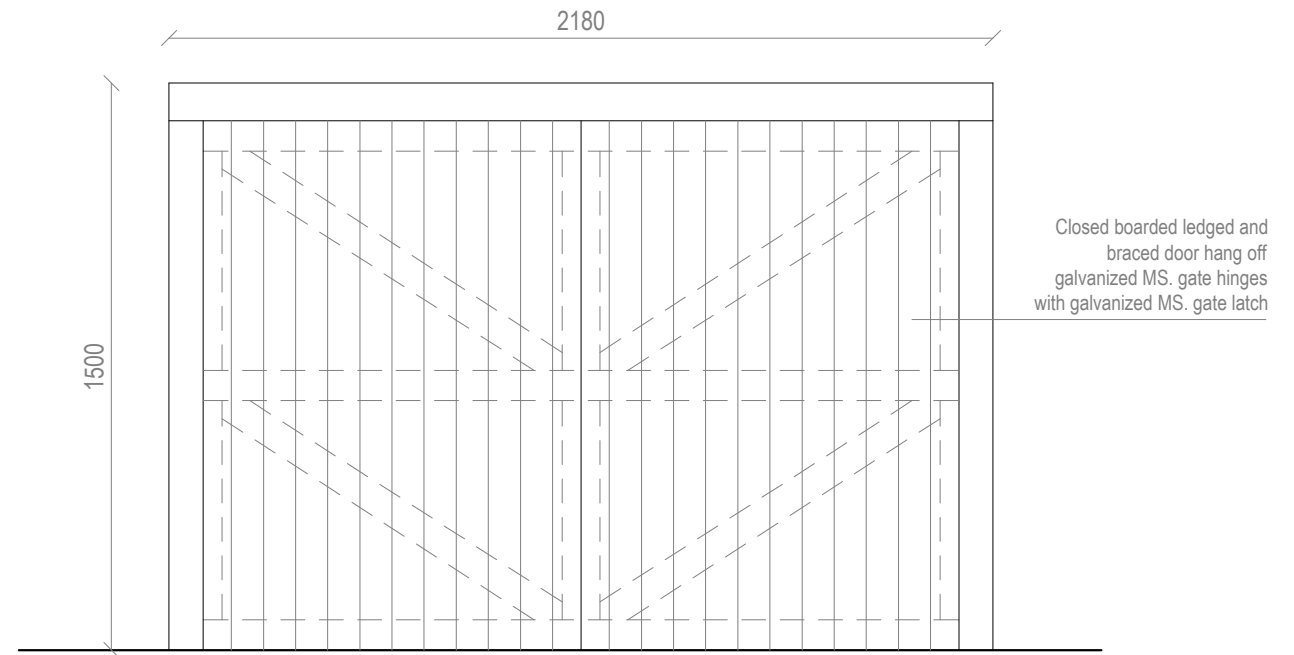

FRONT ELEVATION

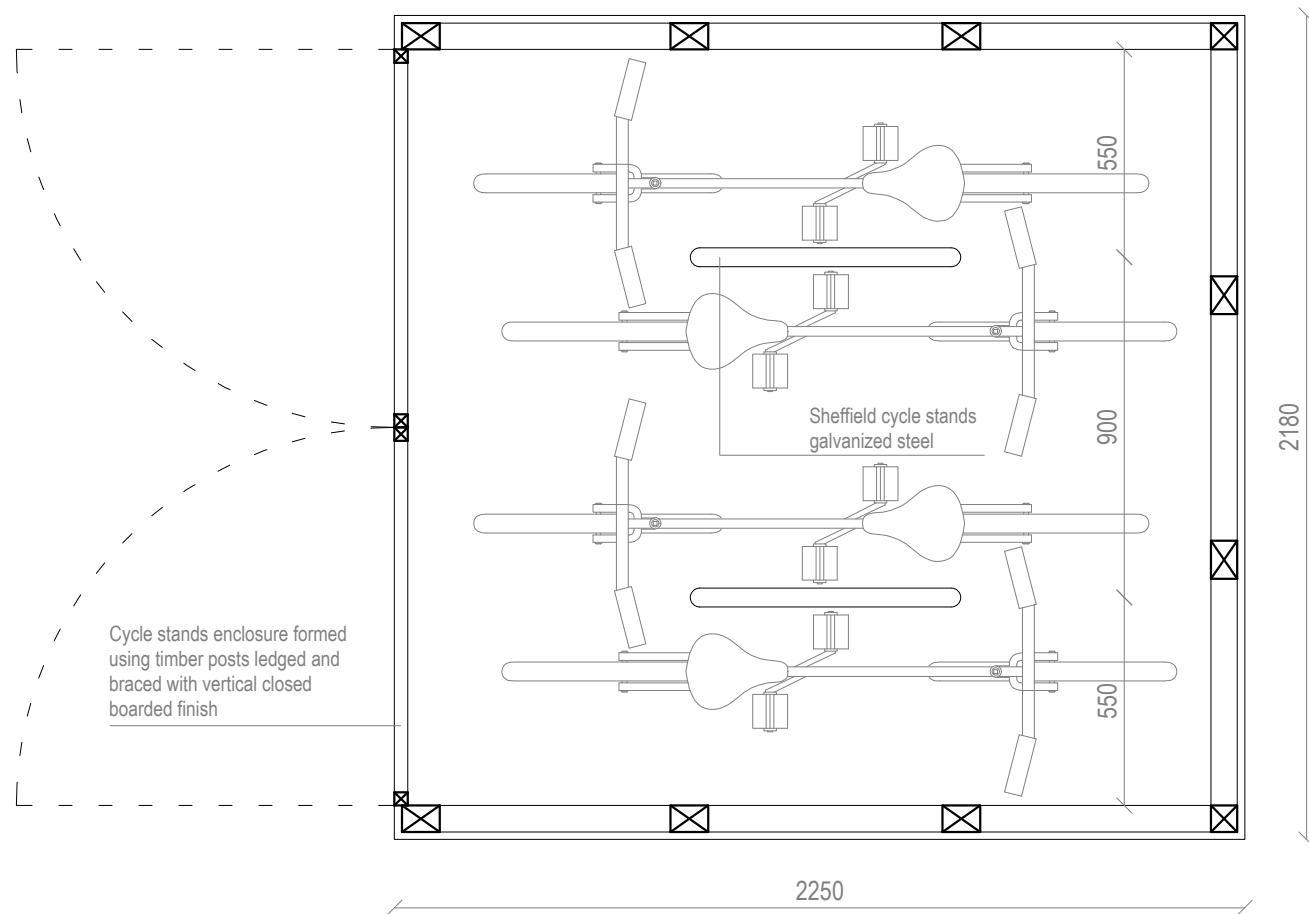

PLANT

TIMBER CYCLE ENCLOSURE
STORAGE DETAIL



Address - Unit 4, Grosvenor Way, London E5 9ND
Phone - 020 3781 8008
E-mail - office@redwoodsprojects.co.uk
Web - www.redwoodsprojects.co.uk

Any errors on Dimensions to be reported to the Architect prior to commencement of Works.
Dimensions and areas are based on survey information.
This drawing is copyright © Redwoods Projects.
All dimensions to be checked on site Prior work.

REFERENCE: 10 BRAMPTON PARK RD, LONDON N22 6BG

TITLE: PROPOSED DRAWINGS
DETAILS

PROJECT No 2066 DATE: 16-10-2023


SHEET No P 07

0 1 2 5m scale 1:100 @A3


NOTES:

DRAWN BY


EDITED BY

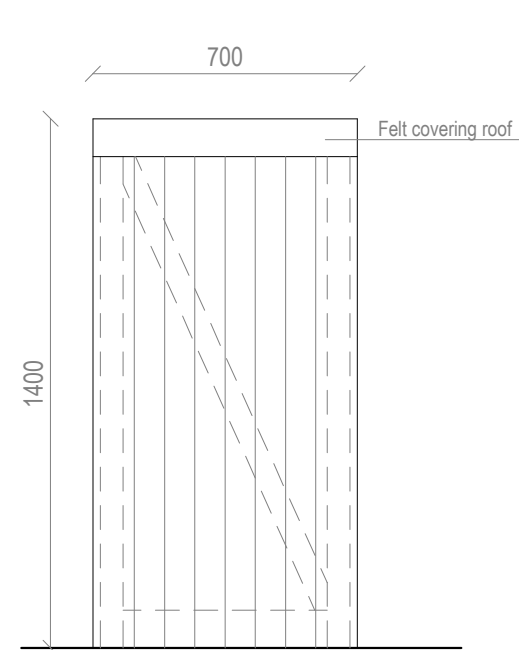

SIDE ELEVATION

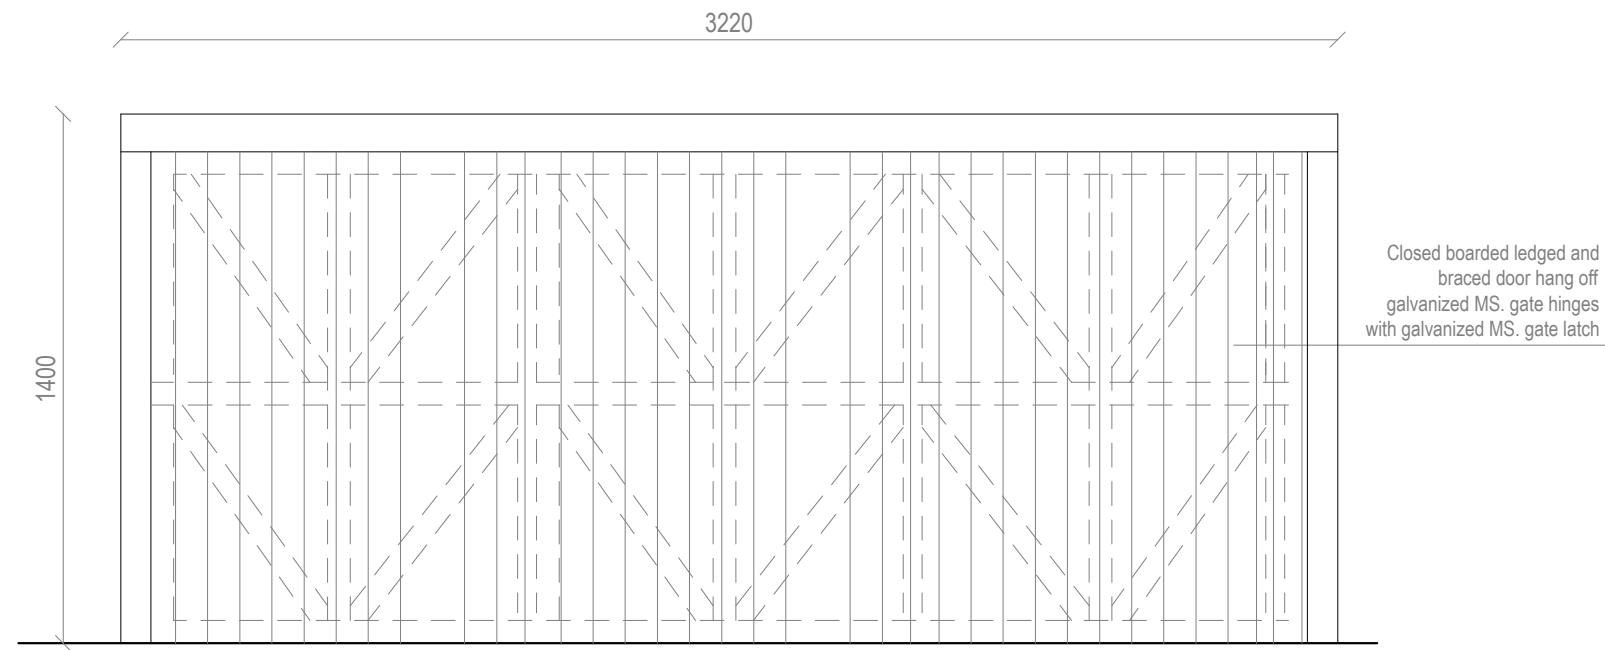

FRONT ELEVATION

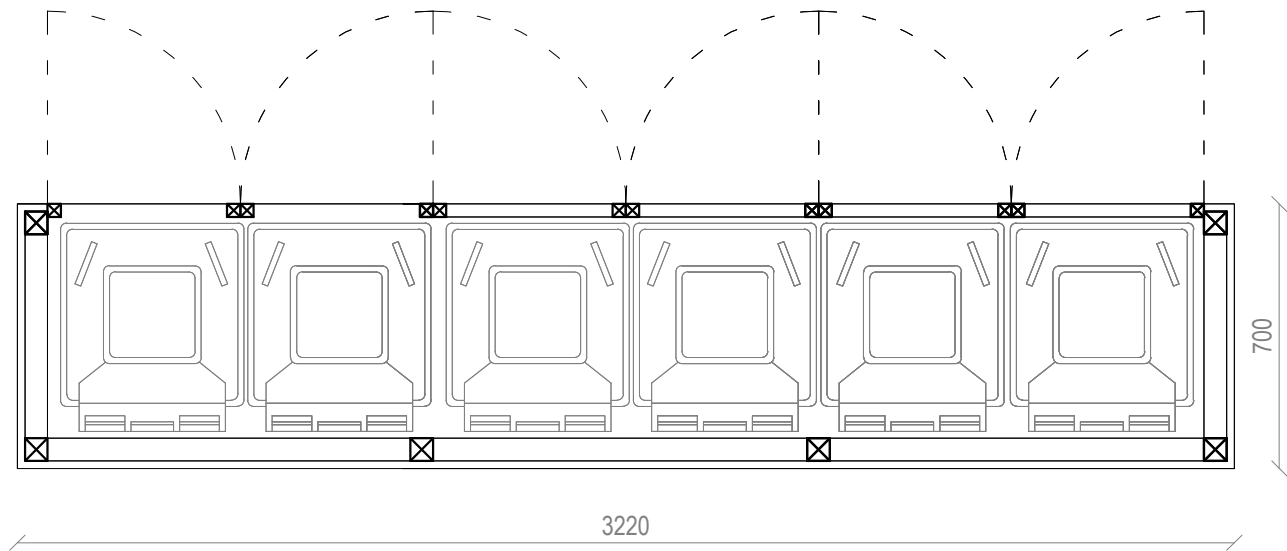

PLAN

TIMBER REFUSE AND
RECYCLING ENCLOSURE
STORAGE DETAIL



Address - Unit 4, Grosvenor Way, London E5 9ND
Phone - 020 3781 8008
E-mail - office@redwoodsprojects.co.uk
Web - www.redwoodsprojects.co.uk

Any errors on Dimensions to be reported to the Architect prior to commencement of Works.
Dimensions and areas are based on survey information.
This drawing is copyright © Redwoods Projects.
All dimensions to be checked on site Prior work.

REFERENCE: 10 BRAMPTON PARK RD, LONDON N22 6BG	
TITLE: PROPOSED DRAWINGS DETAILS	
PROJECT No 2066	DATE: 16-10-2023
SHEET No P 08	

0 1 2 5m scale 1:100 @A3

NOTES:	
DRAWN BY	EDITED BY