
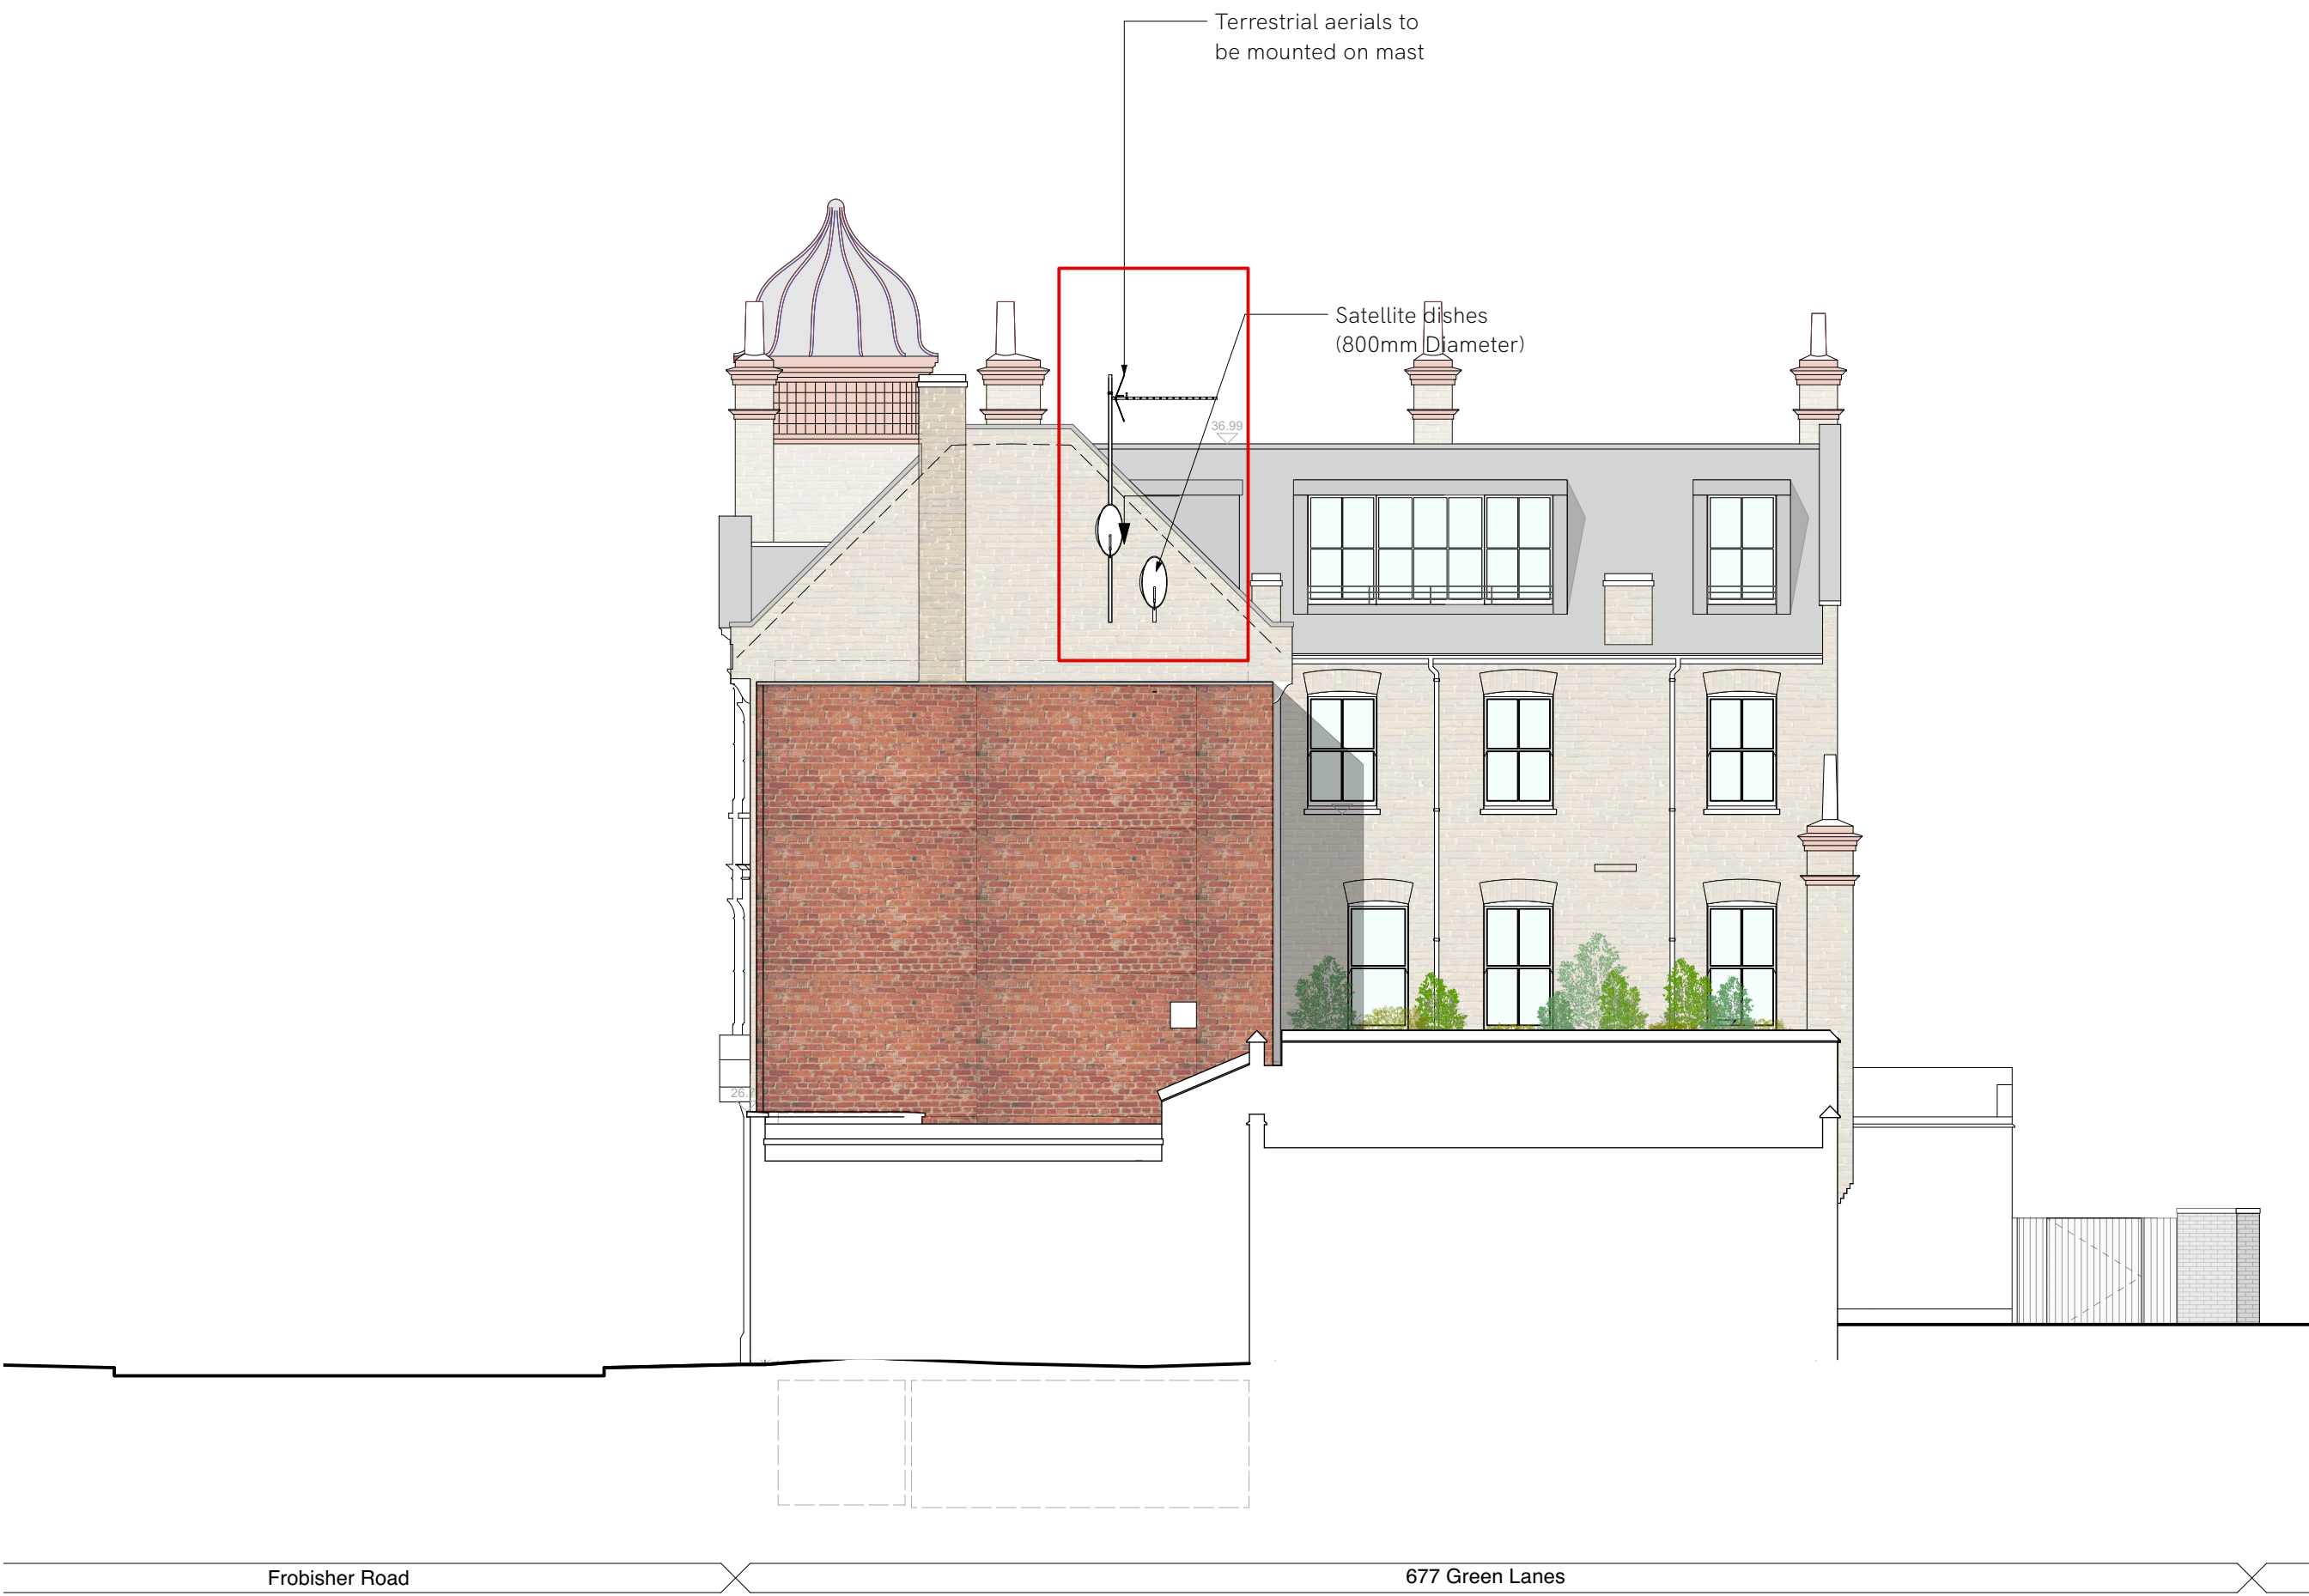


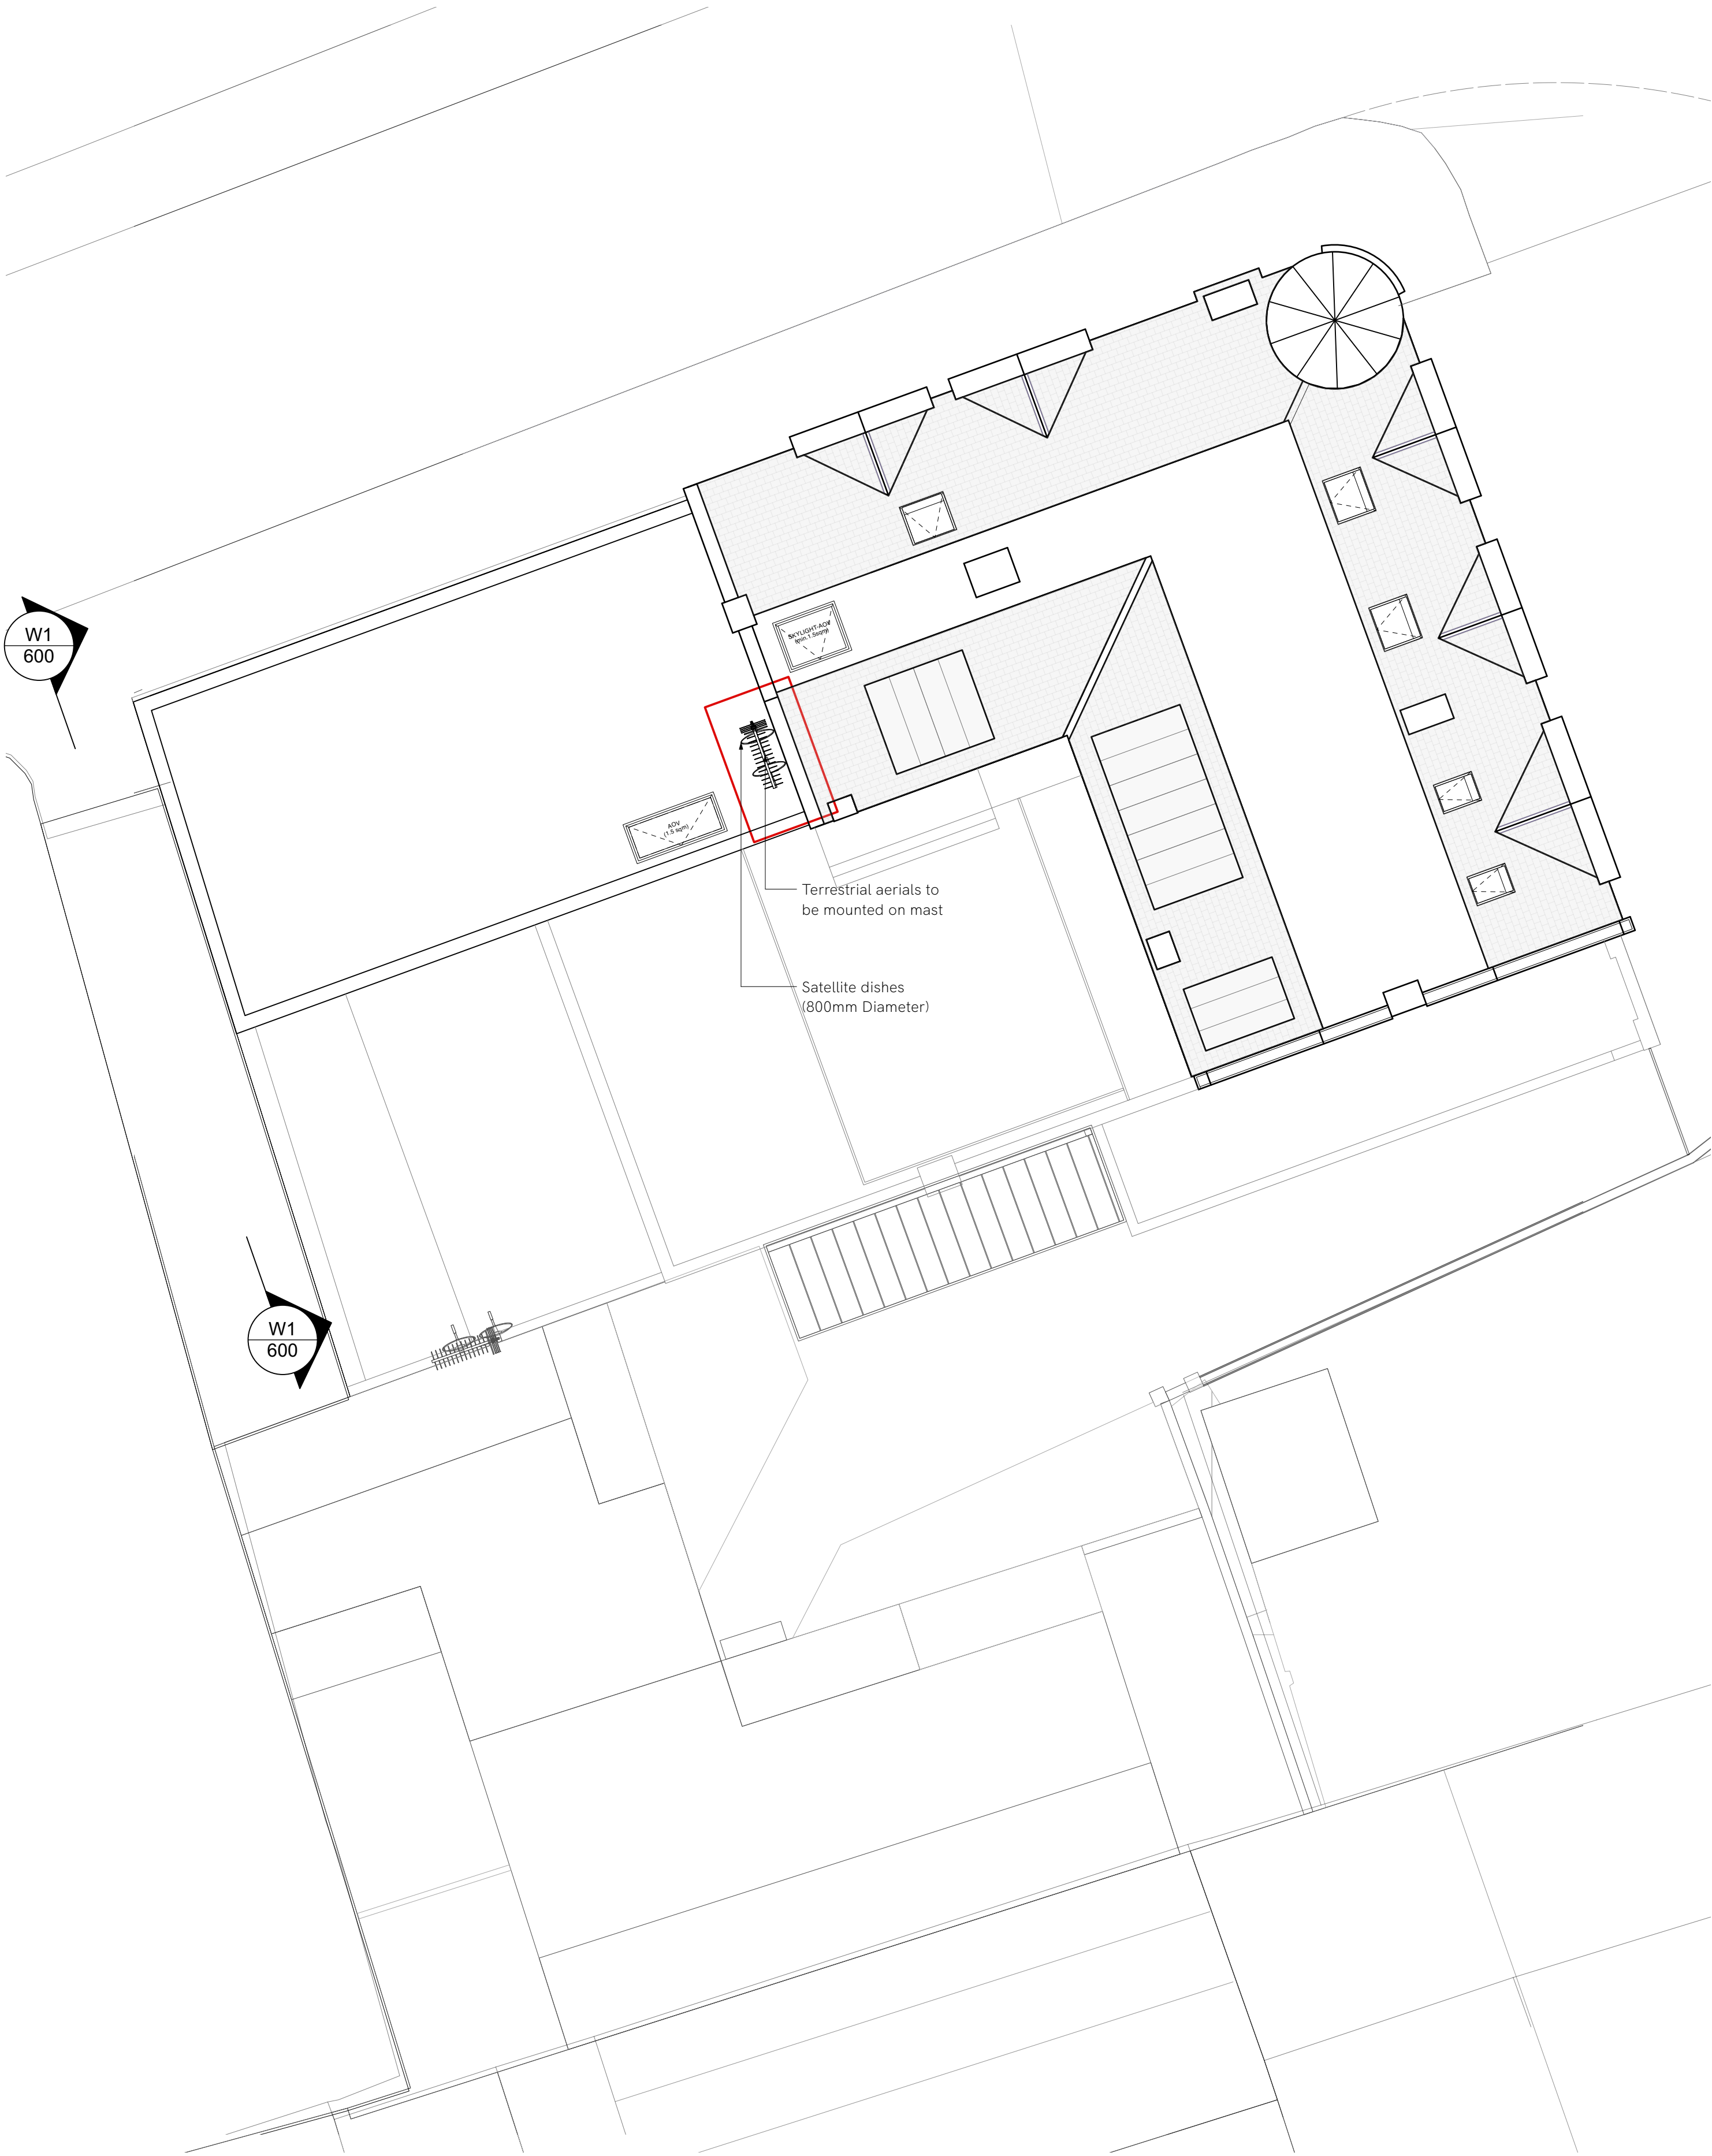

W1 **West Elevation**
Scale: 1:100

01m2m3m4m5m			PLANNING			PROJECT667 REAR GREEN LANES HARINGEY, N8 0QY			DRAWING TITLEPROPOSED NORTH ELEVATION		
PROPOSED NORTH ELEVATION			CLIENTDOCKLOCK LIMITED			SCALEVaries			DATE20/10/2023		
			P120/10/2023Planning Condition Discharge			DWG BYMAB			REV.		
			CHCKD.XX			DWG NO.668-PL-600			P1		
			This drawing is the copyright of gpad london ltd. Not to be reproduced, retained or disclosed to any unauthorised person either wholly or in part without written permission. Do not scale of this drawing. All indicated dimensions to be checked and verified on site by the contractor before commencement of any fabrication drawings or work whatsoever on site. Report any discrepancies to the Architect immediately. Drawings to be read in conjunction with relevant drawings and specification.			© gpad london ltd.			T: 020 7549 2133 E: info@gpadlondonltd.com W: www.gpadlondonltd.com		
									2nd Floor 130 Old Street London EC1V 9BD		