


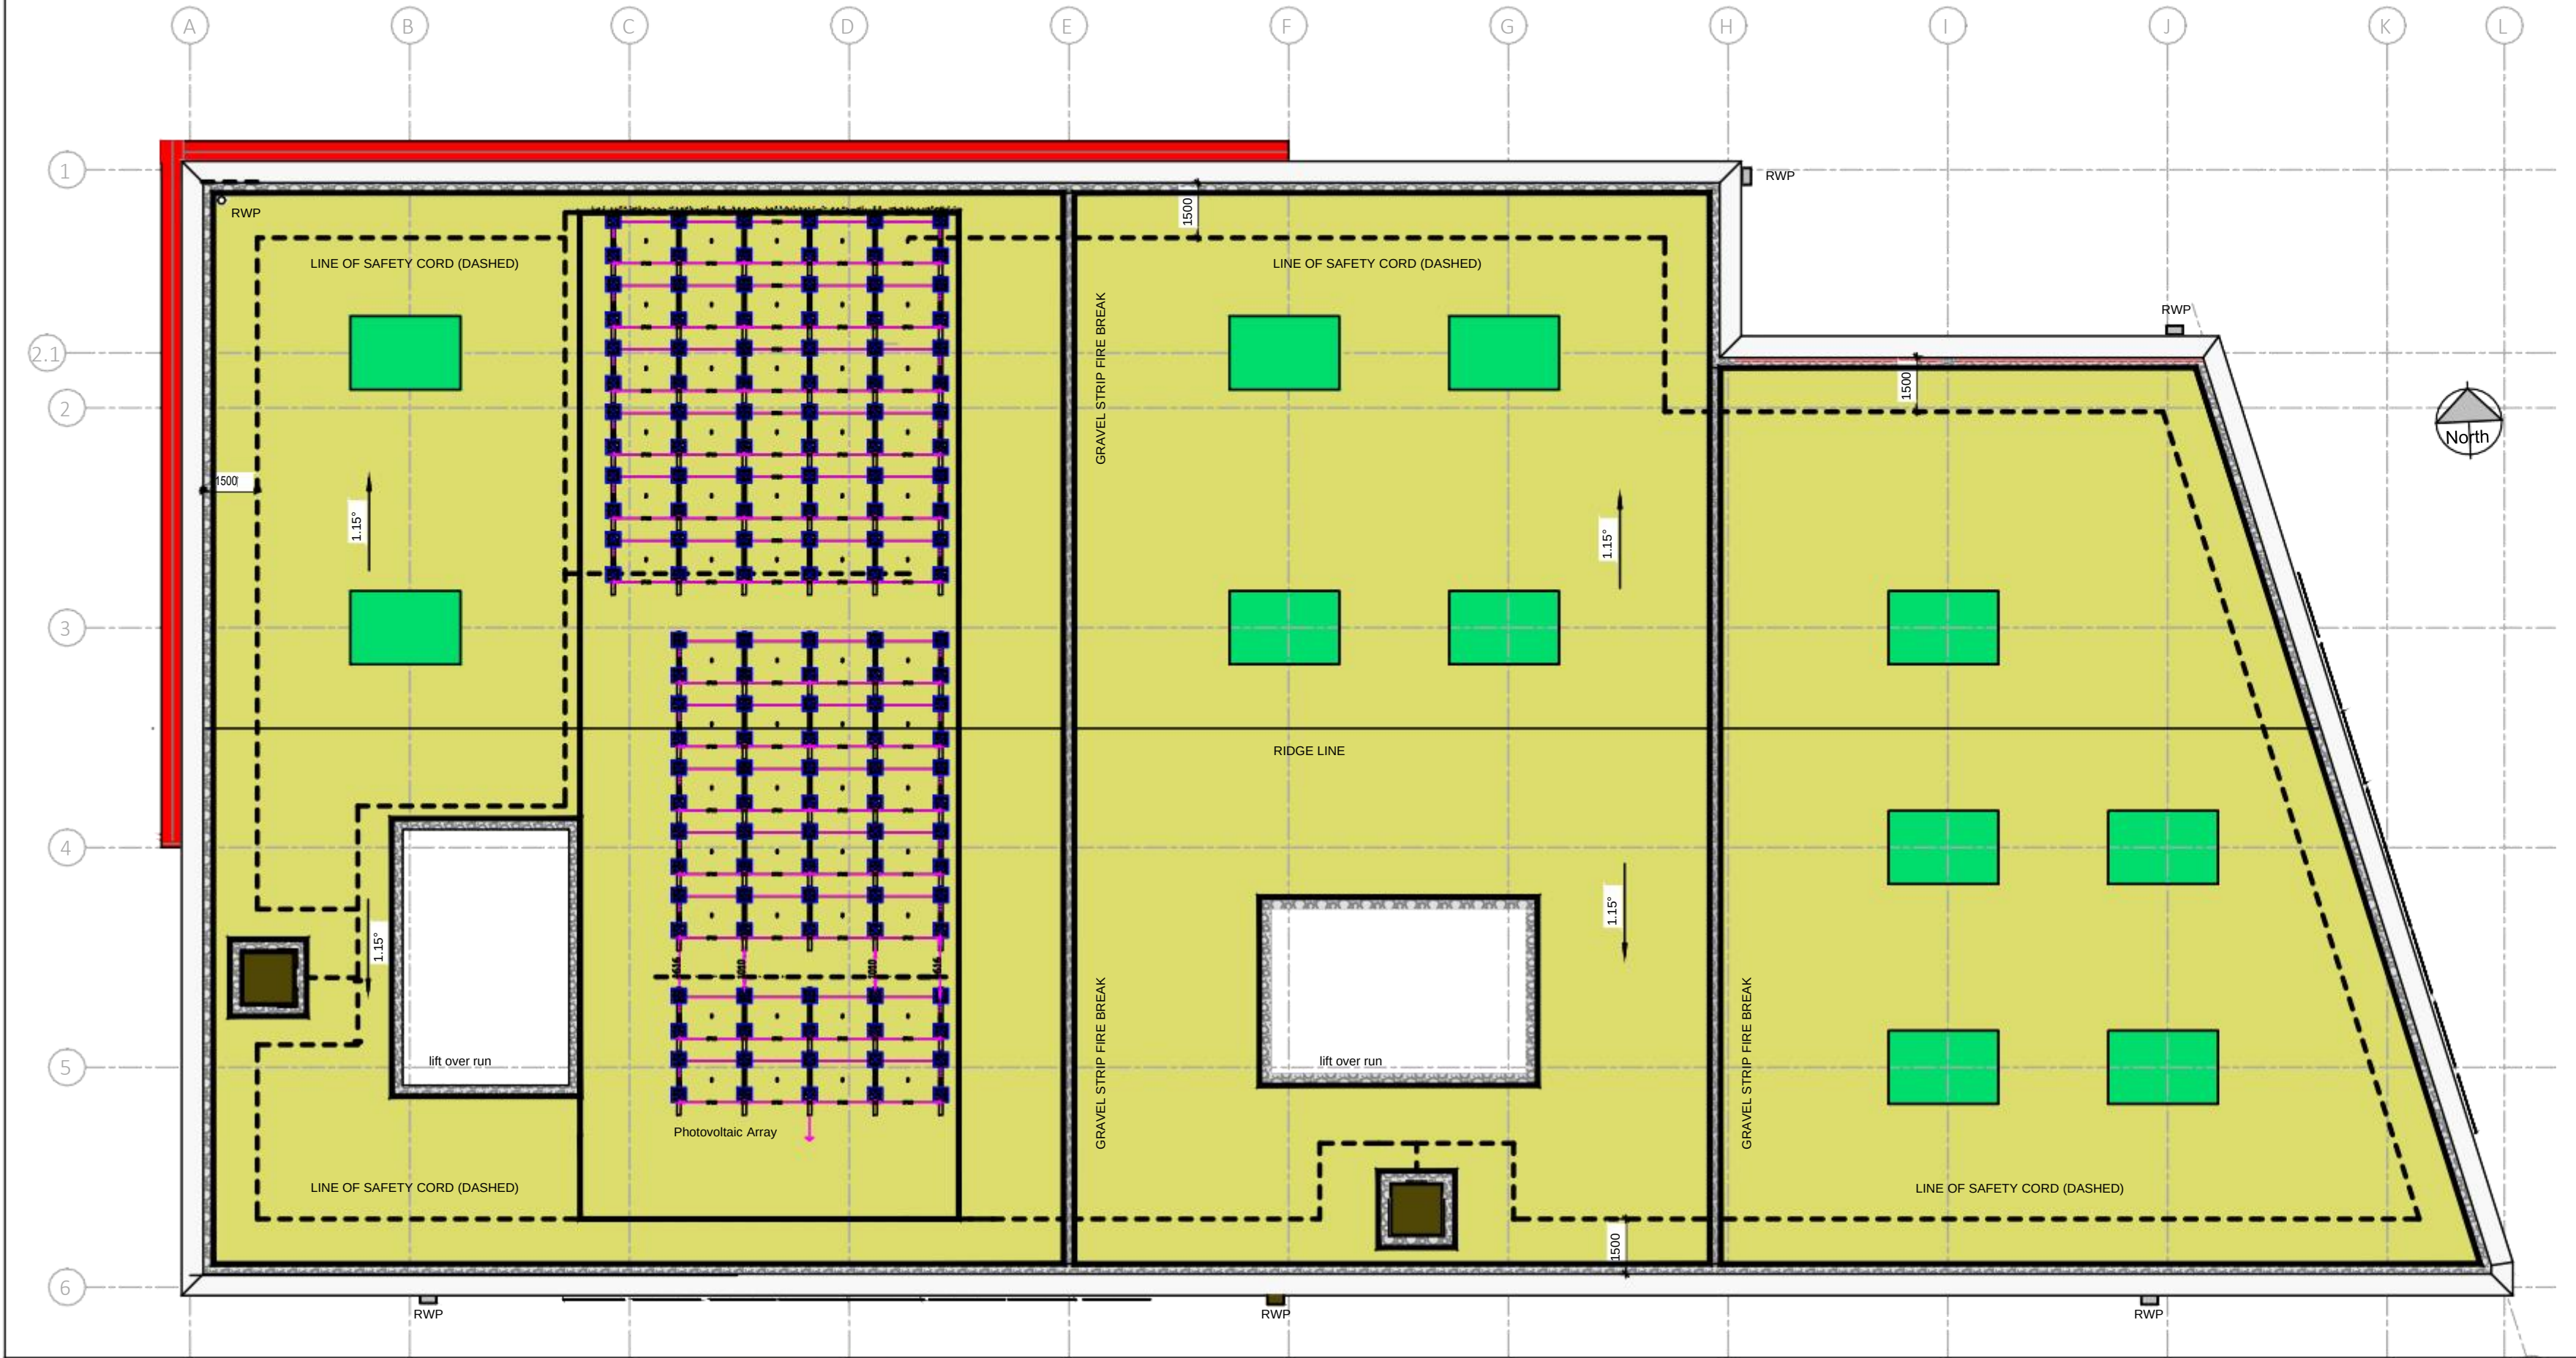

NOTES

ORIGINAL A1

All levels and dimensions to be checked on site prior to construction/fabrication; report discrepancies immediately. Do not scale dimensions from this drawing. This drawing is copyright protected.

To be read in conjunction with relevant specifications.

Where hazards and risks are noted on this drawing, refer to relevant Risk Information Schedule

Read in conjunction with General Notes and Legends drawing

Rev	Description	Date	Dr by	App by
A	Tender Issue	31.03.23	DD	DA
B	Issued for Construction	15.06.23	DD	DA
C	Notes added	21.07.23	DD	DA
D	PV area coverage update	18.08.23	DD	DA
E	REDRAWN	18.09.23	DD	DA
F	Biodiversity installation assemblies illustrated.	28.09.23	DD	DA

Roof Plan

Scale - 1 : 100

Urbanscape
Green Roof System
seedum mix Vegetation

Urbanscape®
Biodiversity kit
11no. (3000 x 2000mm)
substrate depth 120-180mm

Gravel strip 300mm wide

Roof covering to Lift Overruns

PV PANELS
Refer to Specialist Specification



IMAGE 1. Typical urbanscape bio roof

Sedum species:
Sedum Acre Aureum
Sedum Album Athoum
Sedum Reflexum
Sedum Voodoo
Sedum Album Coral Carpet



IMAGE 2. Typical urbanscape biodiversity kit

Companion grasses:
Common Benigrass- Agrostis castellana
Crested Dogstail- Cynosurus cristatus
Sheep's Fescue- Festuca ovina
Smooth Stalked Meadow Grass- Poa pratensis
Strong Creeping Red Fescue- Festuca rubra rubra



Species Mix
[subject to specialist contractor design]
Wildflower species Flower
Birdsfoot Trefoil - Lotus corniculatus
Black Medick - Medicago lupulina
Common Knapweed - Centaurea nigra
Corn Chamomile - Anthemis arvensis
Corn Cockle - Agrostemma githago
Corn Marigold - Chrysanthemum segetum
Cornflower- Centaurea cyanus
Cowslip- Primula veris
Field Forget-Me-Not - Myosotis arvensis
Field Poppy - Papaver rhoeas
Foxglove- Digitalis purpurea
Goatsbeard – Tragopogon
Greater Knapweed- Centaurea scabiosa
Hoary Plantain- Plantago media
Lady's Bedstraw- Galium verum
Meadow Buttercup- Ranunculus acris
Musk Mallow - Malva moschata
Night-flowering Catchfly Silene noctiflora
Ox-eye Daisy- Leucanthemum vulgare
Red Campion- Silene dioica

Ribwort Plantain- Plantago lanceolata White/pink
Salad Burnet- Sanguisorba minor ssp minor
Self Heal Prunella- vulgaris
Sorrel- Rumex acetosa
White Campion- Silene alba
Wild Carrot- Daucus carota
Wild Clary- Agrimonia
Yarrow- Achillea millefolium

PLANNING

SCALE	DATE	DRAWN	CHECKED
As indicated @A1	12.10.22	DD	DA

CLIENT
SHURGARD UK
PROJECT
Tottenham

DRAWING
Roof Plan

The Garment Factory
10 Montrose Street
GLASGOW
G1 1RE

t 0141 229 7575
www.360architecture.com

DRAWING No.
22007GA-20-010

REVISION
F