

LYNDON
GOODE
ARCHITECTS

Lyndon Goode Architects Limited © 2012
For general enquires: studio@lyndongoode.com
For project enquiries: project@lyndongoode.com

Contractor to check and verify all building and site dimensions, levels and sewer invert levels at connection points before work starts.

This drawing is to be read and checked in conjunction with information provided by the engineers and other specialists.

Author: **LG** Check Author: **DL**

REV.	DATE	DESCRIPTION

KEY


13 BUCKINGHAM ROAD


DRAWING TITLE
LOCATION PLAN

SCALE
1:200 at A3



DRAWING NUMBER	REV.
02080 G1 11 000	00
DRAWING STATUS	ISSUE FOR PLANNING

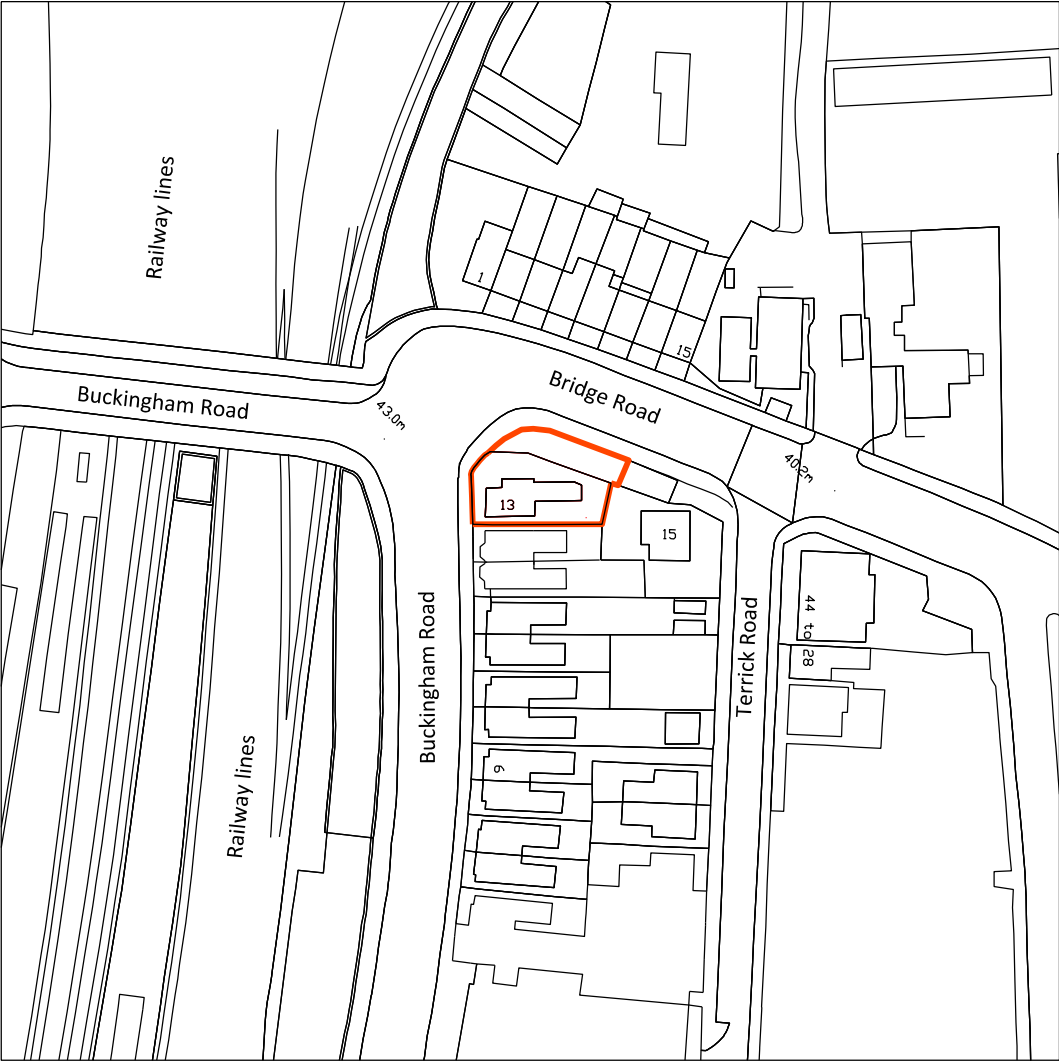

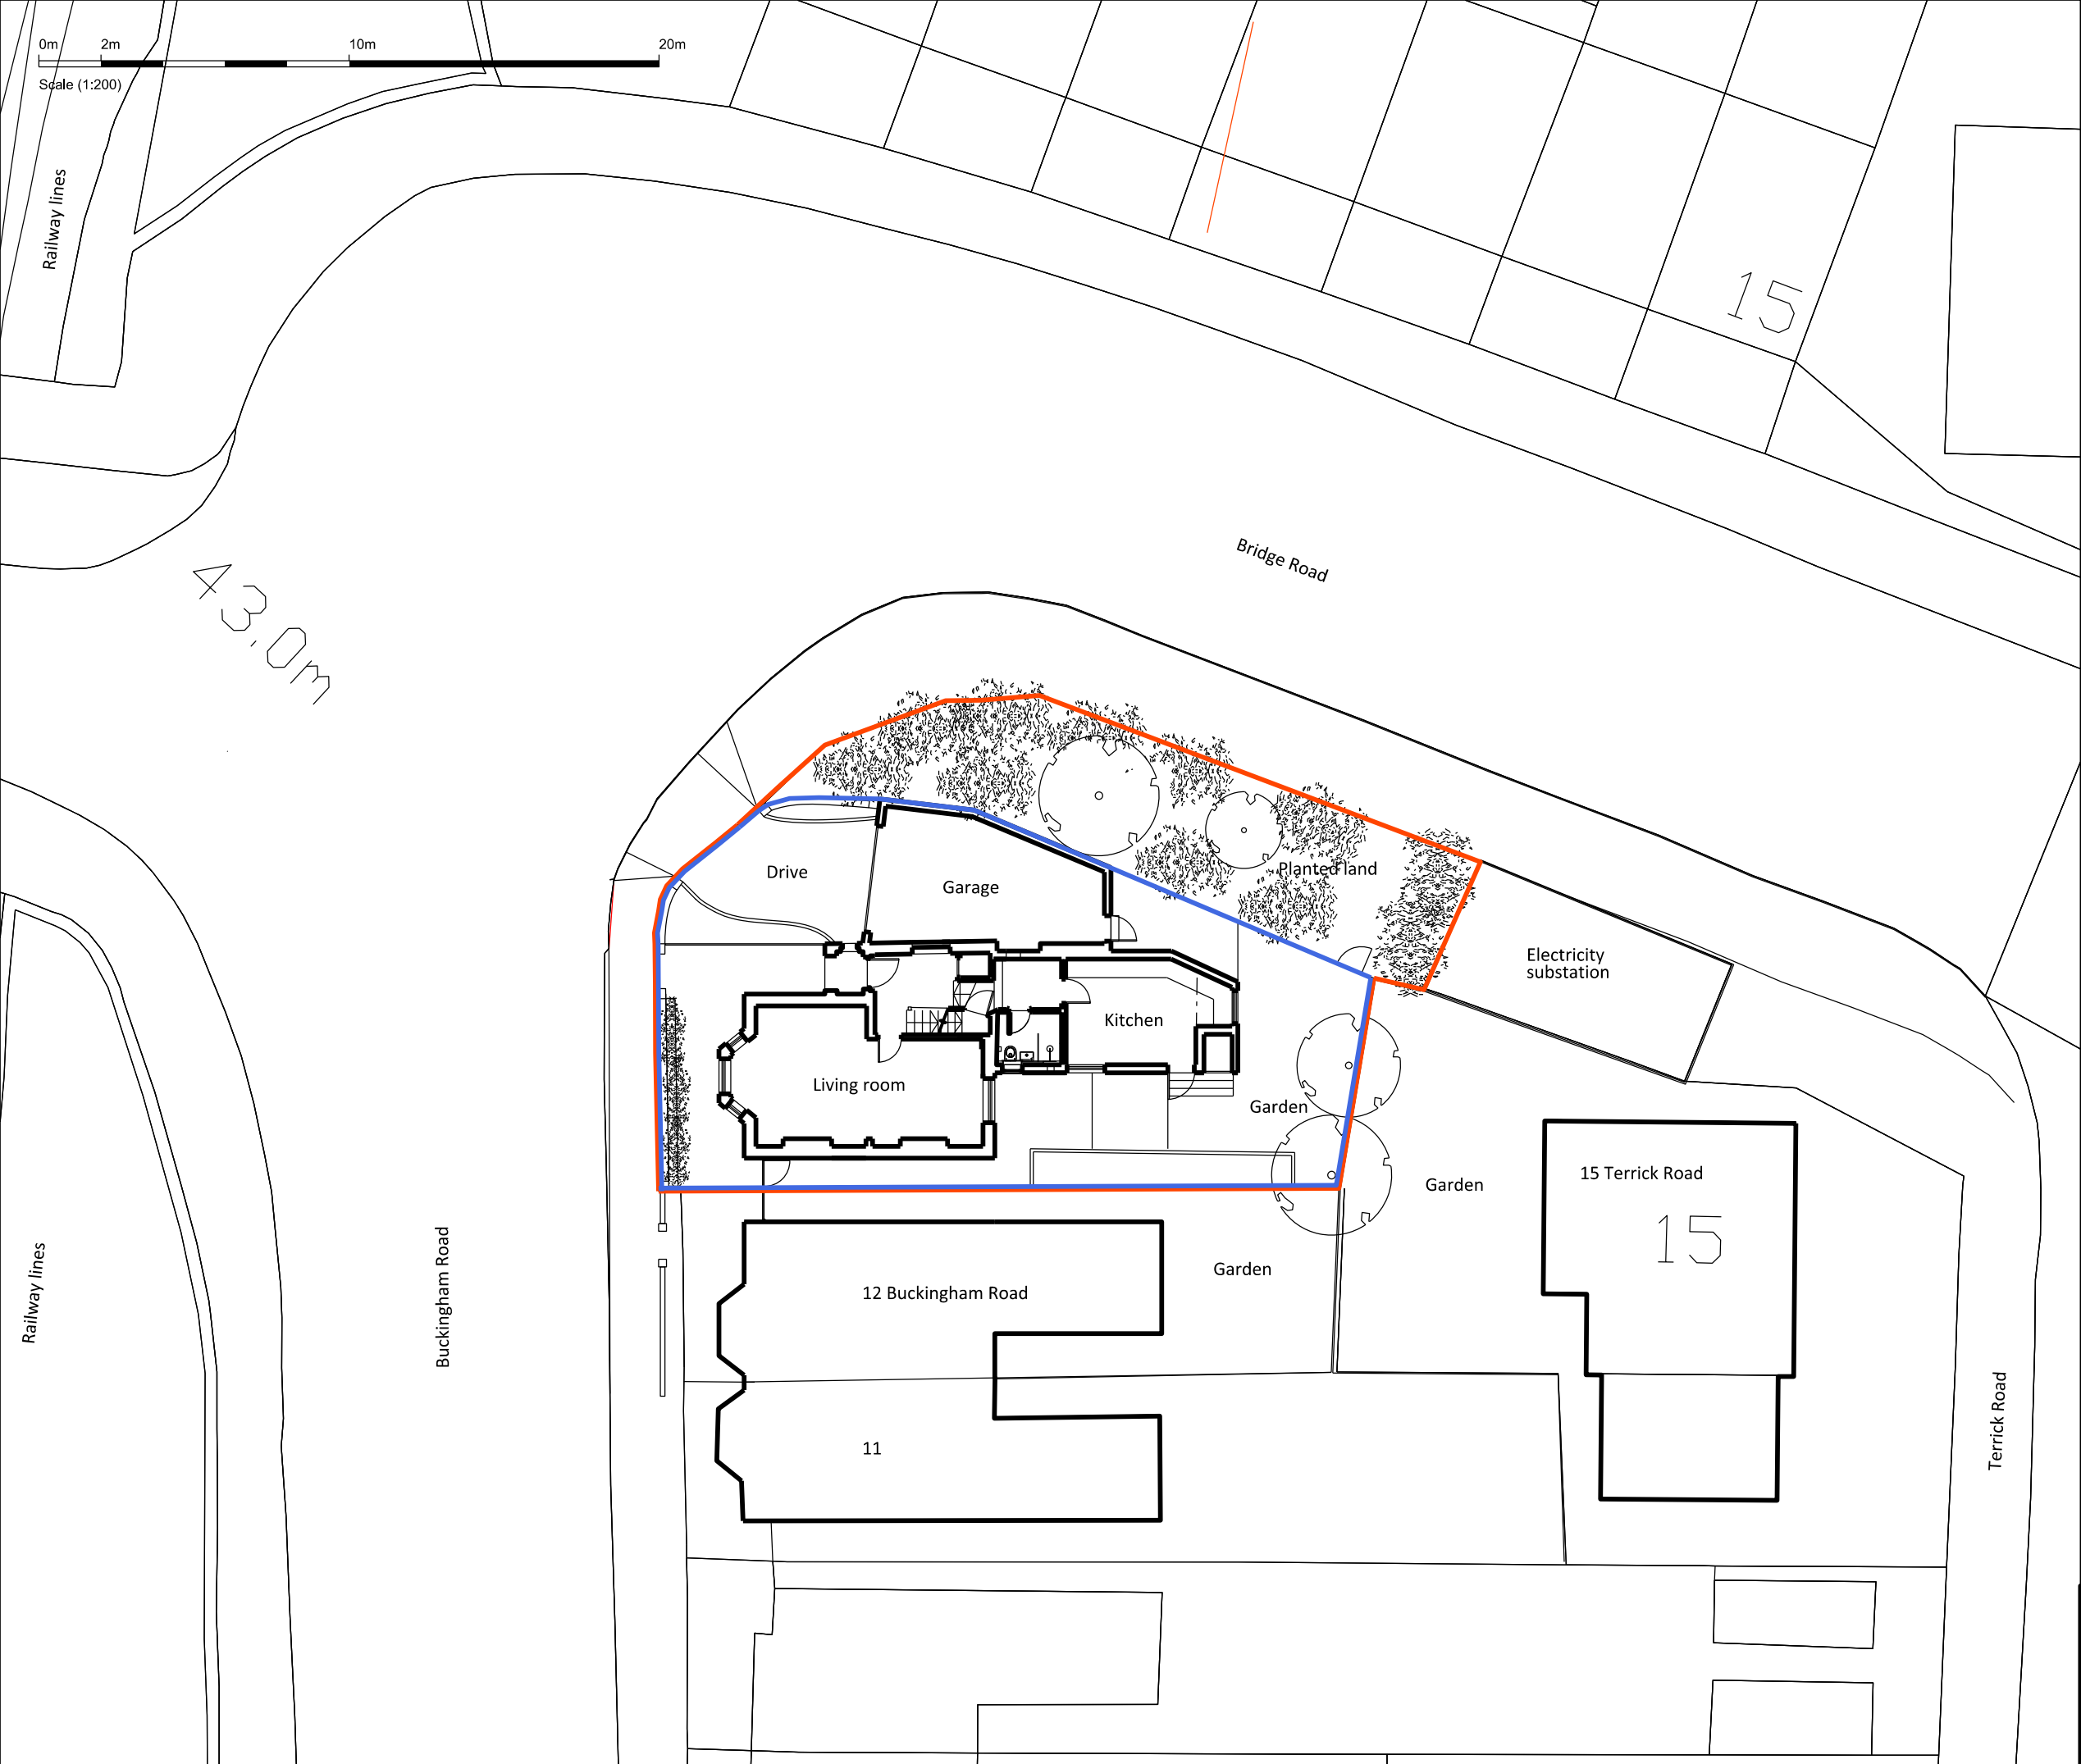

LYNDON
GOODE
ARCHITECTS

Lyndon Goode Architects Limited © 2012
For general enquires: studio@lyndongoode.com
For project enquiries: project@lyndongoode.com

Contractor to check and verify all building and site dimensions, levels and sewer invert levels at connection points before work starts.

This drawing is to be read and checked in conjunction with information provided by the engineers and other specialists.

Author: **LG** Check Author: **DL**

REV.	DATE	DESCRIPTION

KEY

13 BUCKINGHAM ROAD


DRAWING TITLE
SITE PLAN

SCALE
1:200 at A3

DRAWING NUMBER
02080 | G1 | 12 | 000

REV.
00

DRAWING STATUS
ISSUE FOR PLANNING

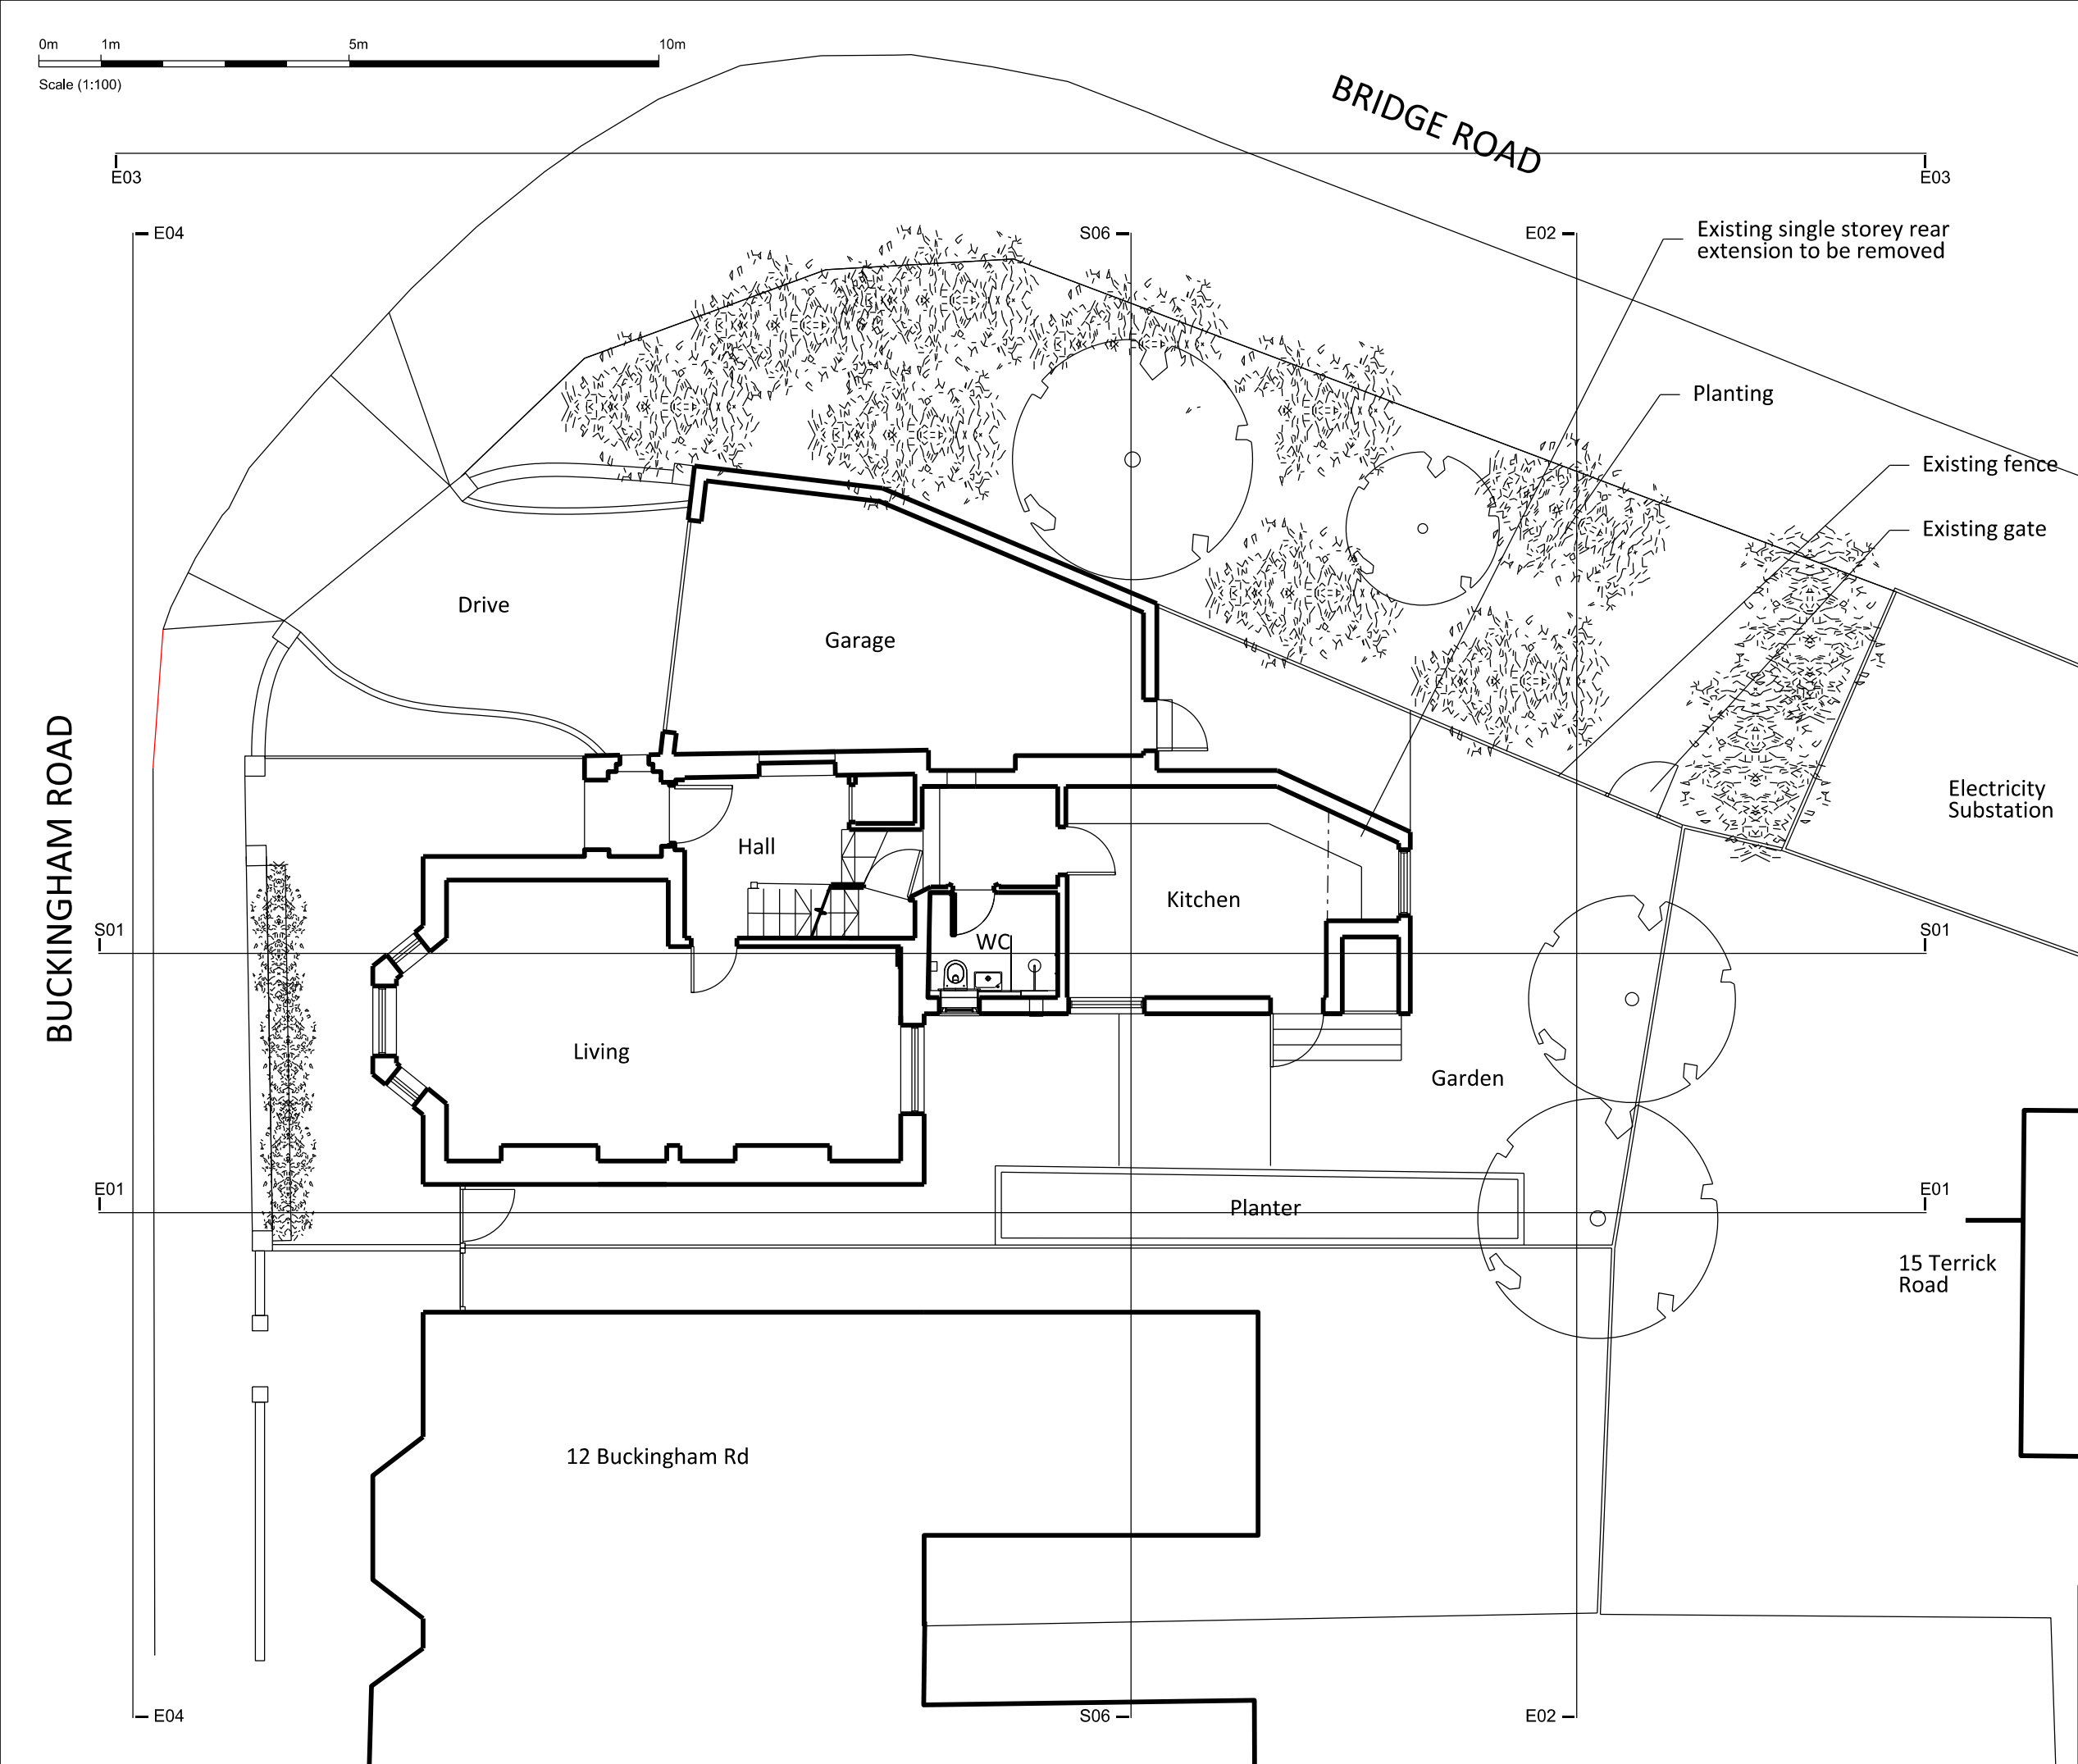

LYNDON
GOODE
ARCHITECTS

Lyndon Goode Architects Limited © 2012
For general enquires: studio@lyndongoode.com
For project enquiries: project@lyndongoode.com

Contractor to check and verify all building and site dimensions, levels and sewer invert levels at connection points before work starts.

This drawing is to be read and checked in conjunction with information provided by the engineers and other specialists.

Author: LG Check Author: DL

REV.	DATE	DESCRIPTION

KEY

13 BUCKINGHAM ROAD

DRAWING TITLE
EXISTING GROUND
FLOOR PLAN

SCALE
1:100 at A3

DRAWING NUMBER
02080 | G1 | 00 | 000

DRAWING STATUS
ISSUE FOR PLANNING

0m1m5m10m

Scale (1:100)

BRIDGE ROAD

Existing single storey rear extension to be removed

Planting

Existing fence

Existing gate

Electricity Substation

KEY


13 BUCKINGHAM ROAD

DRAWING TITLE
EXISTING GROUND
FLOOR PLAN

SCALE
1:100 at A3

DRAWING NUMBER
02080 | G1 | 00 | 000

DRAWING STATUS
ISSUE FOR PLANNING

 

LYNDON
GOODE
ARCHITECTS

Lyndon Goode Architects Limited © 2012
For general enquires: studio@lyndongoode.com
For project enquiries: project@lyndongoode.com

Contractor to check and verify all building and site dimensions, levels and sewer invert levels at connection points before work starts.

This drawing is to be read and checked in conjunction with information provided by the engineers and other specialists.

Author: LG Check Author: DL

REV.	DATE	DESCRIPTION

KEY

13 BUCKINGHAM ROAD


DRAWING TITLE
EXISTING FIRST
FLOOR PLAN


SCALE
1:100 at A3



DRAWING NUMBER	REV.
02080 G1 00 001	00

DRAWING STATUS
ISSUE FOR PLANNING

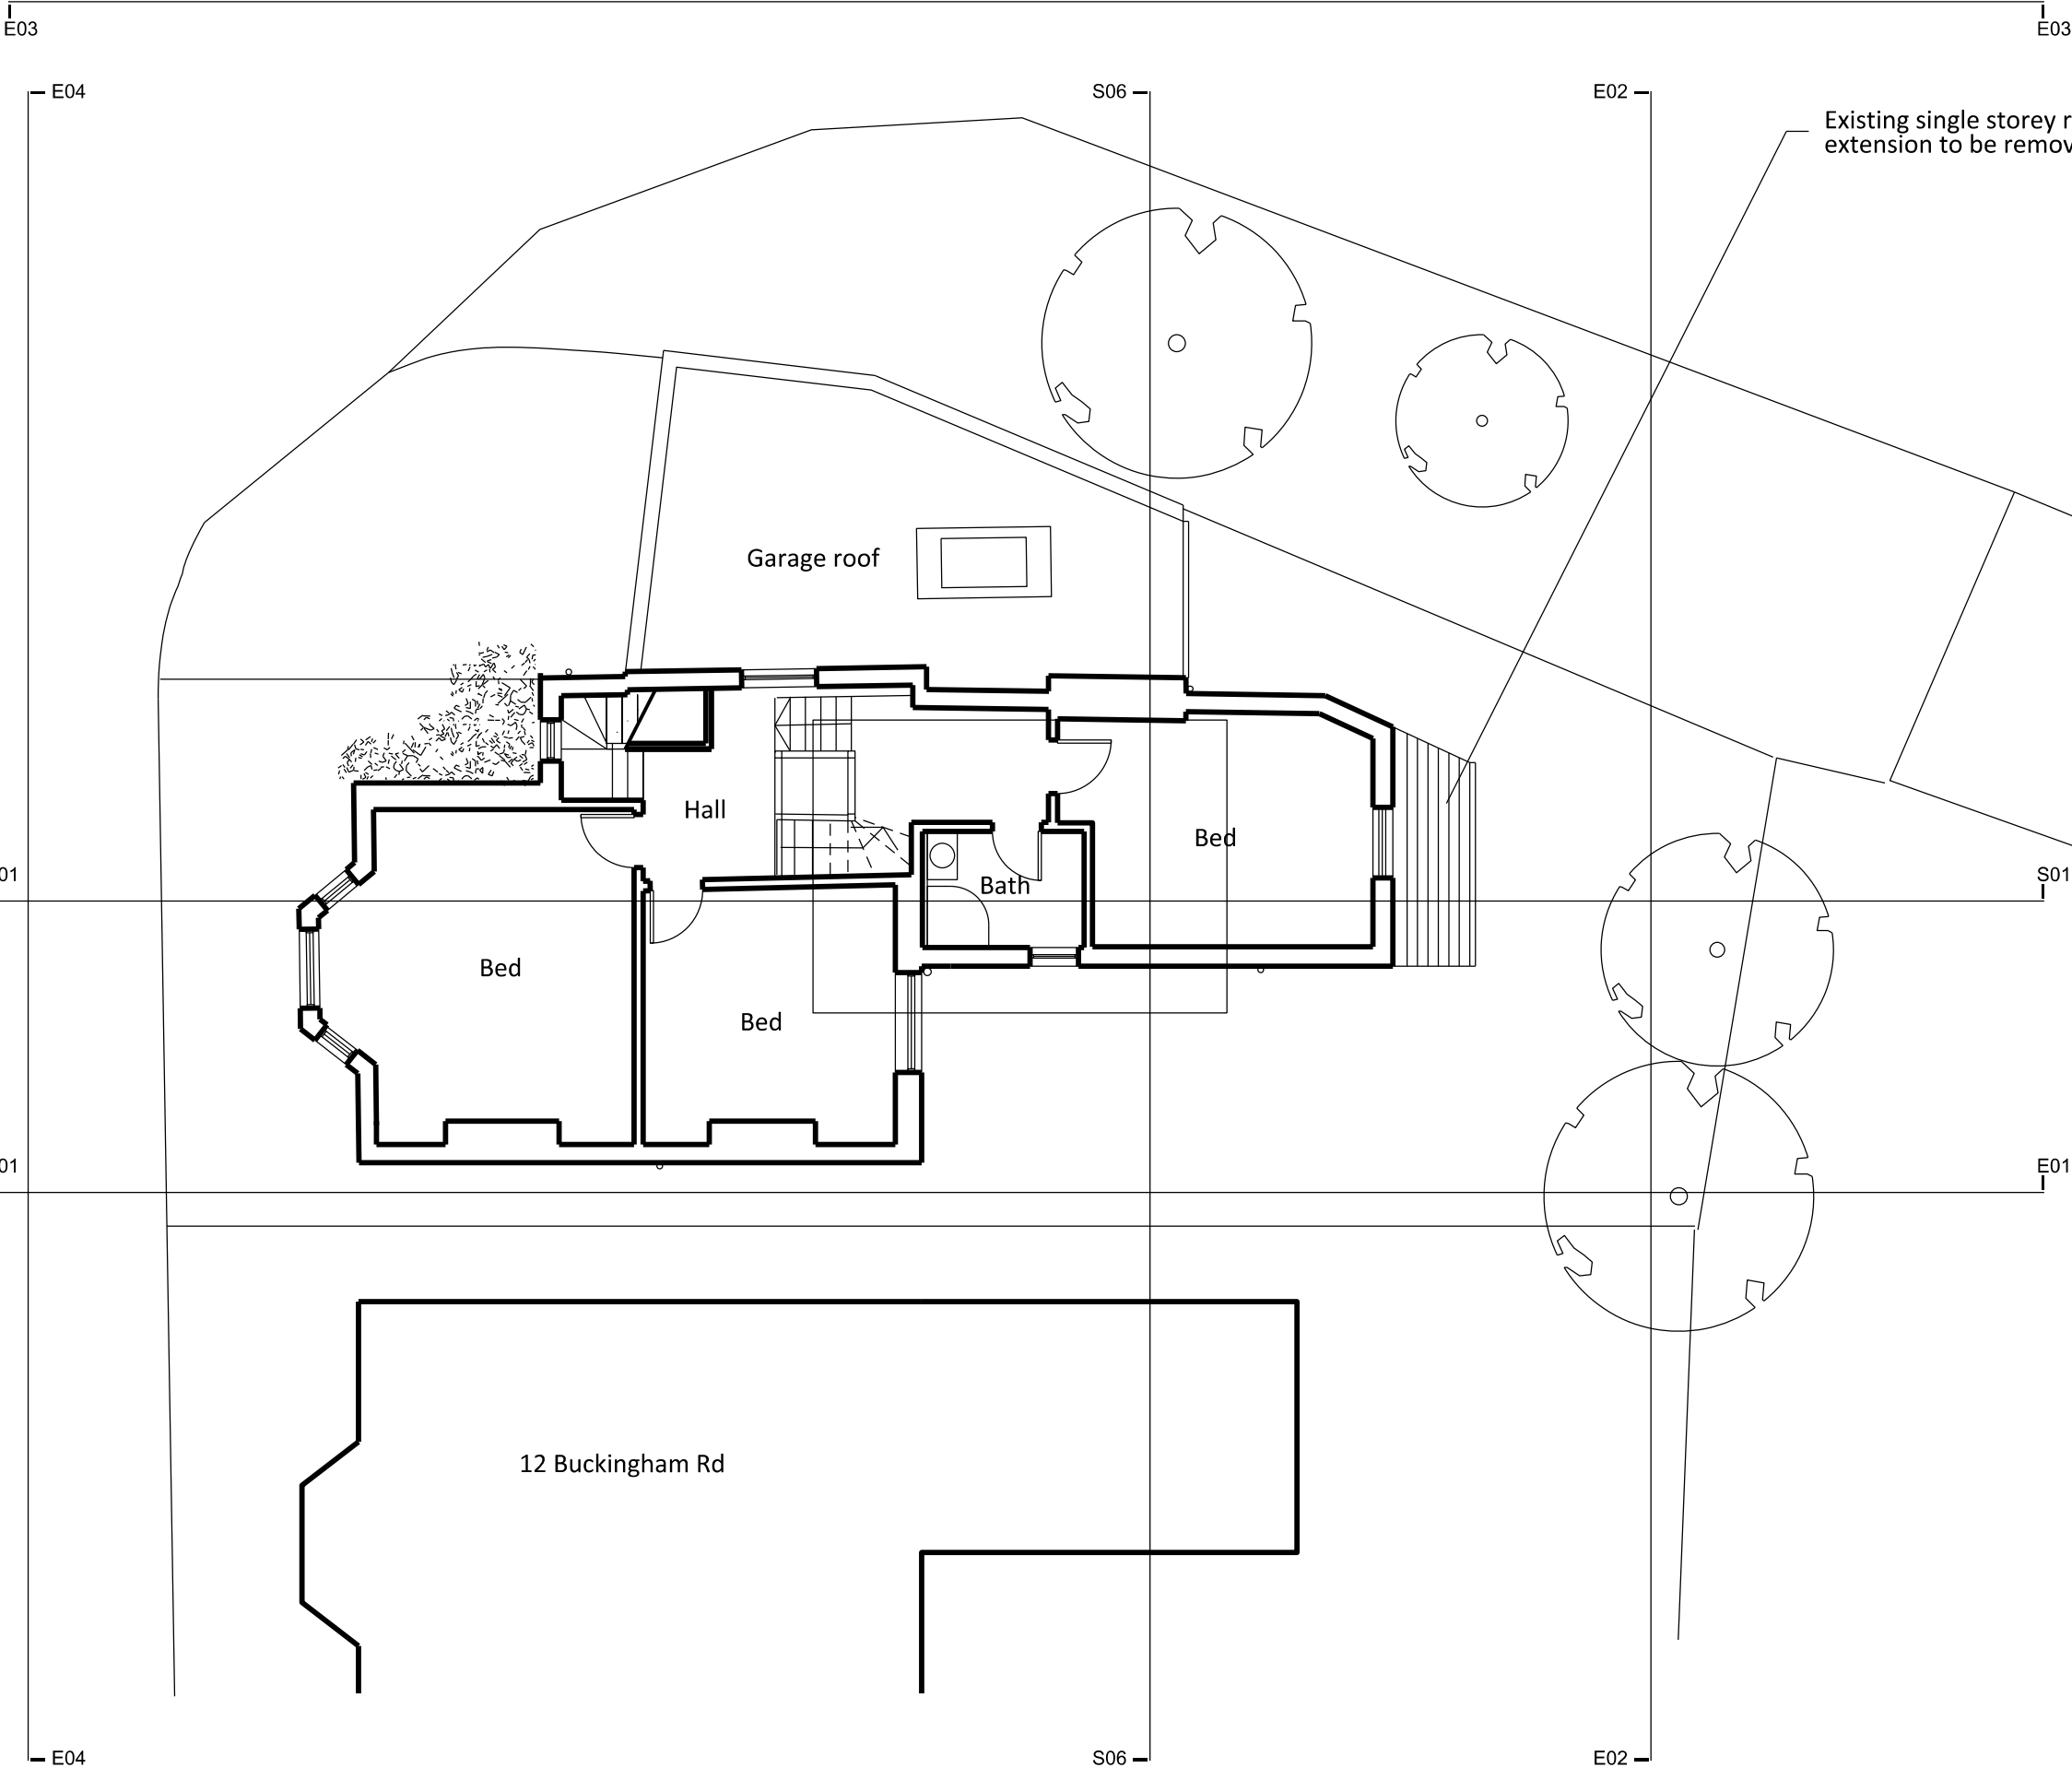

 

LYNDON
GOODE
ARCHITECTS

Lyndon Goode Architects Limited © 2012
For general enquires: studio@lyndongoode.com
For project enquiries: project@lyndongoode.com


Contractor to check and verify all building and site dimensions, levels and sewer invert levels at connection points before work starts.

This drawing is to be read and checked in conjunction with information provided by the engineers and other specialists.

Author: LG Check Author: DL

REV.	DATE	DESCRIPTION

KEY

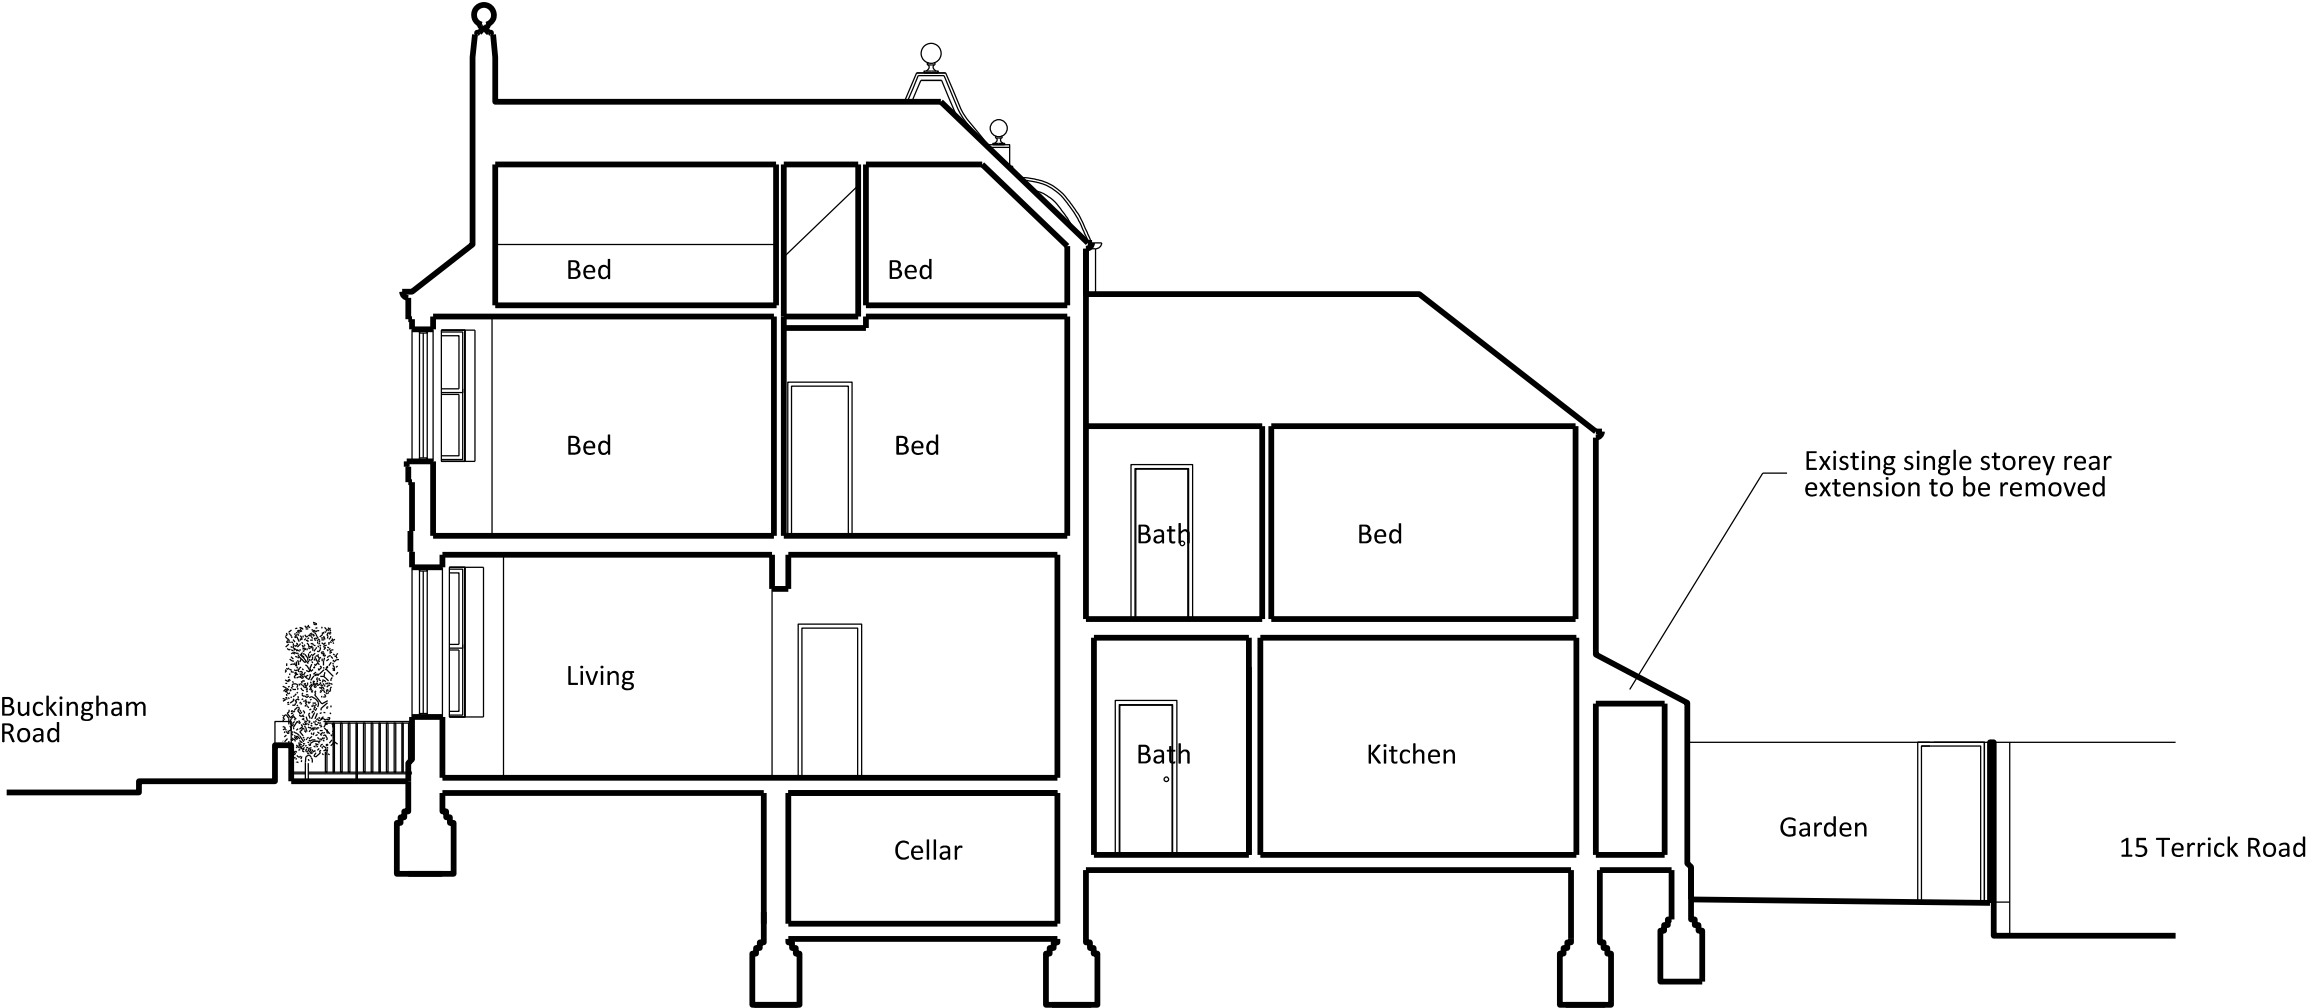

Extent of 13 Buckingham Rd

Datum
▽


13 BUCKINGHAM ROAD

DRAWING TITLE
EXISTING
SECTION S01

SCALE
1:100 at A3

DRAWING NUMBER	REV.
02080 G1 22 001	00

DRAWING STATUS
ISSUE FOR PLANNING

 

LYNDON
GOODE
ARCHITECTS

Lyndon Goode Architects Limited © 2012
For general enquires: studio@lyndongoode.com
For project enquiries: project@lyndongoode.com

Contractor to check and verify all building and site dimensions, levels and sewer invert levels at connection points before work starts.

This drawing is to be read and checked in conjunction with information provided by the engineers and other specialists.

Author: LG Check Author: DL

REV.	DATE	DESCRIPTION

KEY


13 BUCKINGHAM ROAD

DRAWING TITLE
EXISTING
SECTION S06


SCALE
1:100 at A3

DRAWING NUMBER	REV.
02080 G1 22 002	00

DRAWING STATUS
ISSUE FOR PLANNING

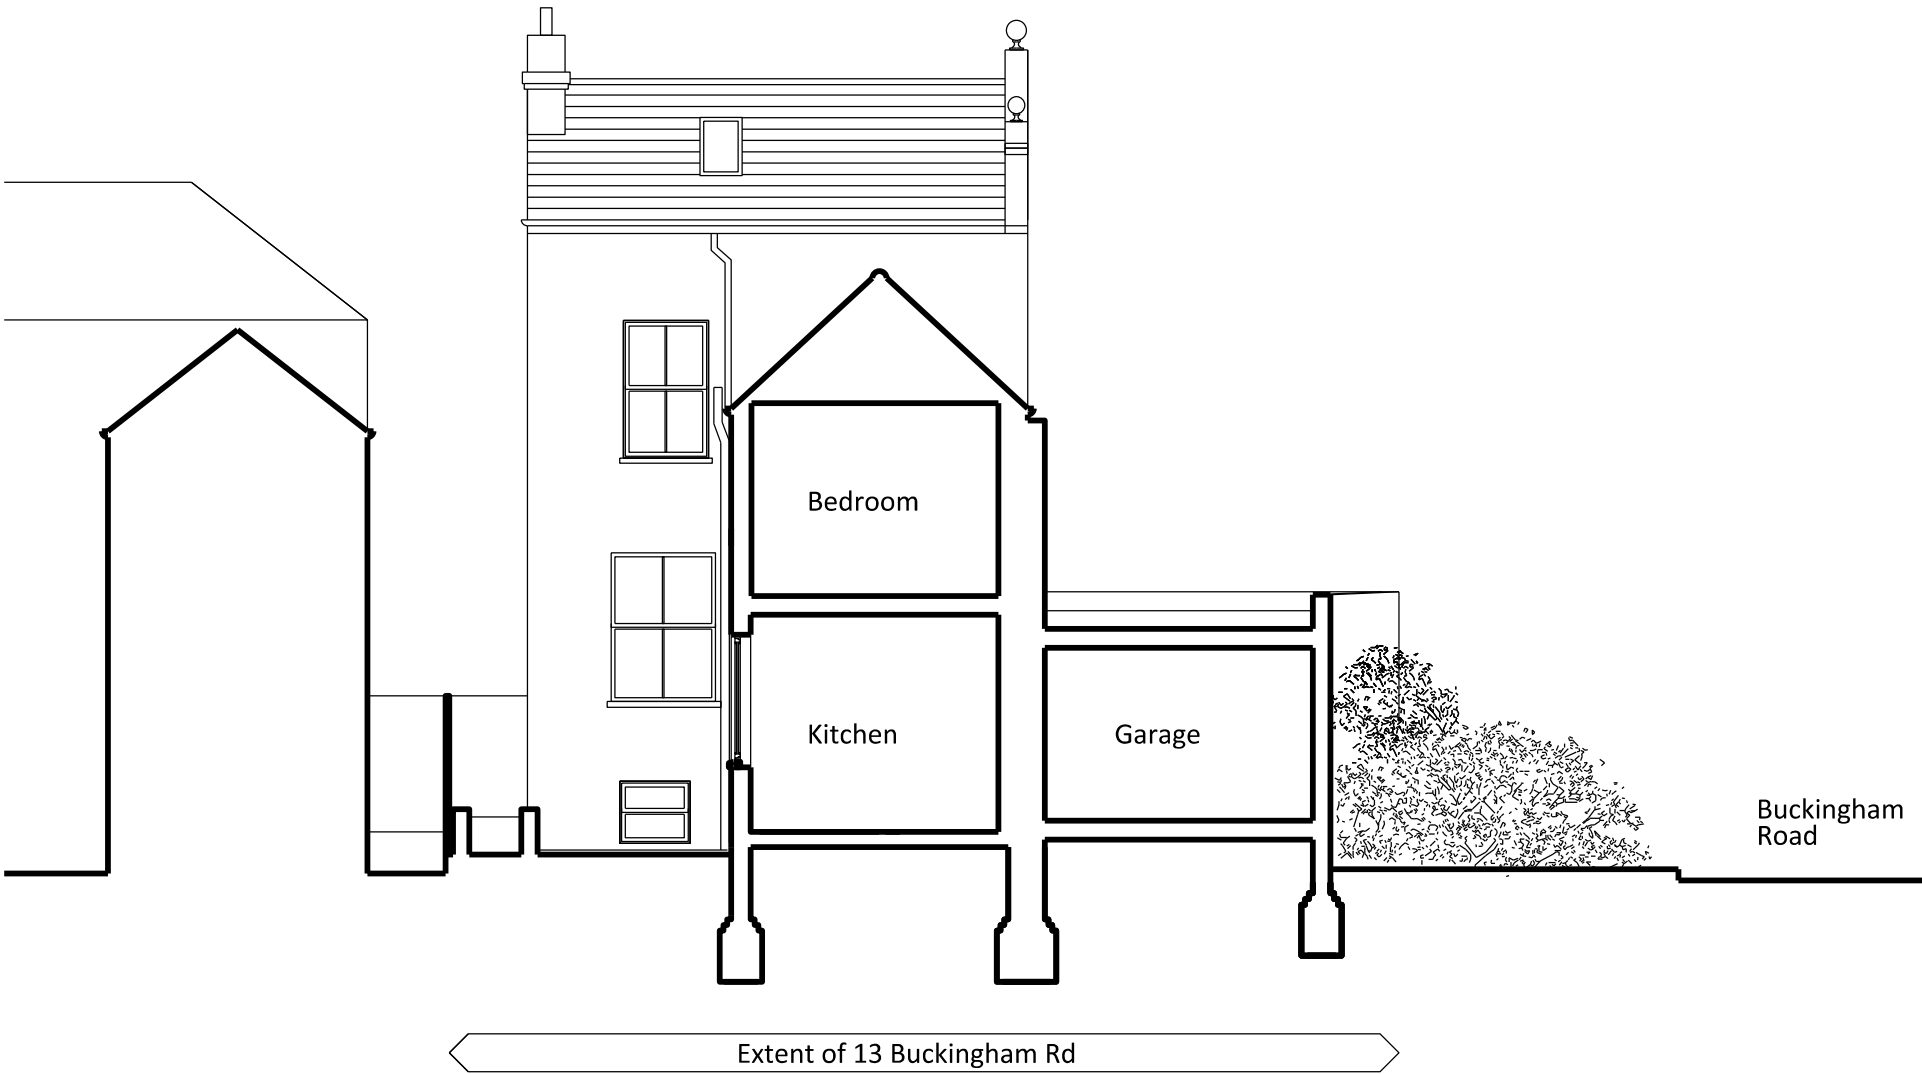

Datum
▽

 

LYNDON
GOODE
ARCHITECTS

Lyndon Goode Architects Limited © 2012
For general enquires: studio@lyndongoode.com
For project enquiries: project@lyndongoode.com

Contractor to check and verify all building and site dimensions, levels and sewer invert levels at connection points before work starts.

This drawing is to be read and checked in conjunction with information provided by the engineers and other specialists.

Author: LG Check Author: DL

REV.	DATE	DESCRIPTION

KEY

13 BUCKINGHAM ROAD


DRAWING TITLE
EXISTING SOUTHEAST
ELEVATION E01

SCALE
1:100 at A3

DRAWING NUMBER	REV.
02080 G1 33 001	00

DRAWING STATUS
ISSUE FOR PLANNING



 

LYNDON
GOODE
ARCHITECTS

Lyndon Goode Architects Limited © 2012
For general enquires: studio@lyndongoode.com
For project enquiries: project@lyndongoode.com

Contractor to check and verify all building and site dimensions, levels and sewer invert levels at connection points before work starts.

This drawing is to be read and checked in conjunction with information provided by the engineers and other specialists.

Author: LG Check Author: DL

REV.	DATE	DESCRIPTION

KEY

13 BUCKINGHAM ROAD

DRAWING TITLE
EXISTING NORTHEAST
ELEVATION E02

SCALE
1:100 at A3

DRAWING NUMBER	REV.
02080 G1 33 002	00

DRAWING STATUS
ISSUE FOR PLANNING





LYNDON
GOODE
ARCHITECTS

Lyndon Goode Architects Limited © 2012
For general enquires: studio@lyndongoode.com
For project enquiries: project@lyndongoode.com

Contractor to check and verify all building and site dimensions, levels and sewer invert levels at connection points before work starts.

This drawing is to be read and checked in conjunction with information provided by the engineers and other specialists.

Author: LG Check Author: DL

REV.	DATE	DESCRIPTION


KEY

13 BUCKINGHAM ROAD

DRAWING TITLE
EXISTING NORTHWEST
ELEVATION E03

SCALE
1:100 at A3

DRAWING NUMBER				REV.
02080	G1	33	003	00
DRAWING STATUS ISSUE FOR PLANNING				

 

LYNDON
GOODE
ARCHITECTS

Lyndon Goode Architects Limited © 2012
For general enquires: studio@lyndongoode.com
For project enquiries: project@lyndongoode.com

Contractor to check and verify all building and site dimensions, levels and sewer invert levels at connection points before work starts.

This drawing is to be read and checked in conjunction with information provided by the engineers and other specialists.

Author: LG Check Author: DL

REV.	DATE	DESCRIPTION

KEY



Extent of 13 Buckingham Rd

Datum
▽


13 BUCKINGHAM ROAD

DRAWING TITLE
EXISTING SOUTHWEST
ELEVATION E04

SCALE
1:100 at A3

DRAWING NUMBER	REV.
02080 G1 33 004	00

DRAWING STATUS
ISSUE FOR PLANNING

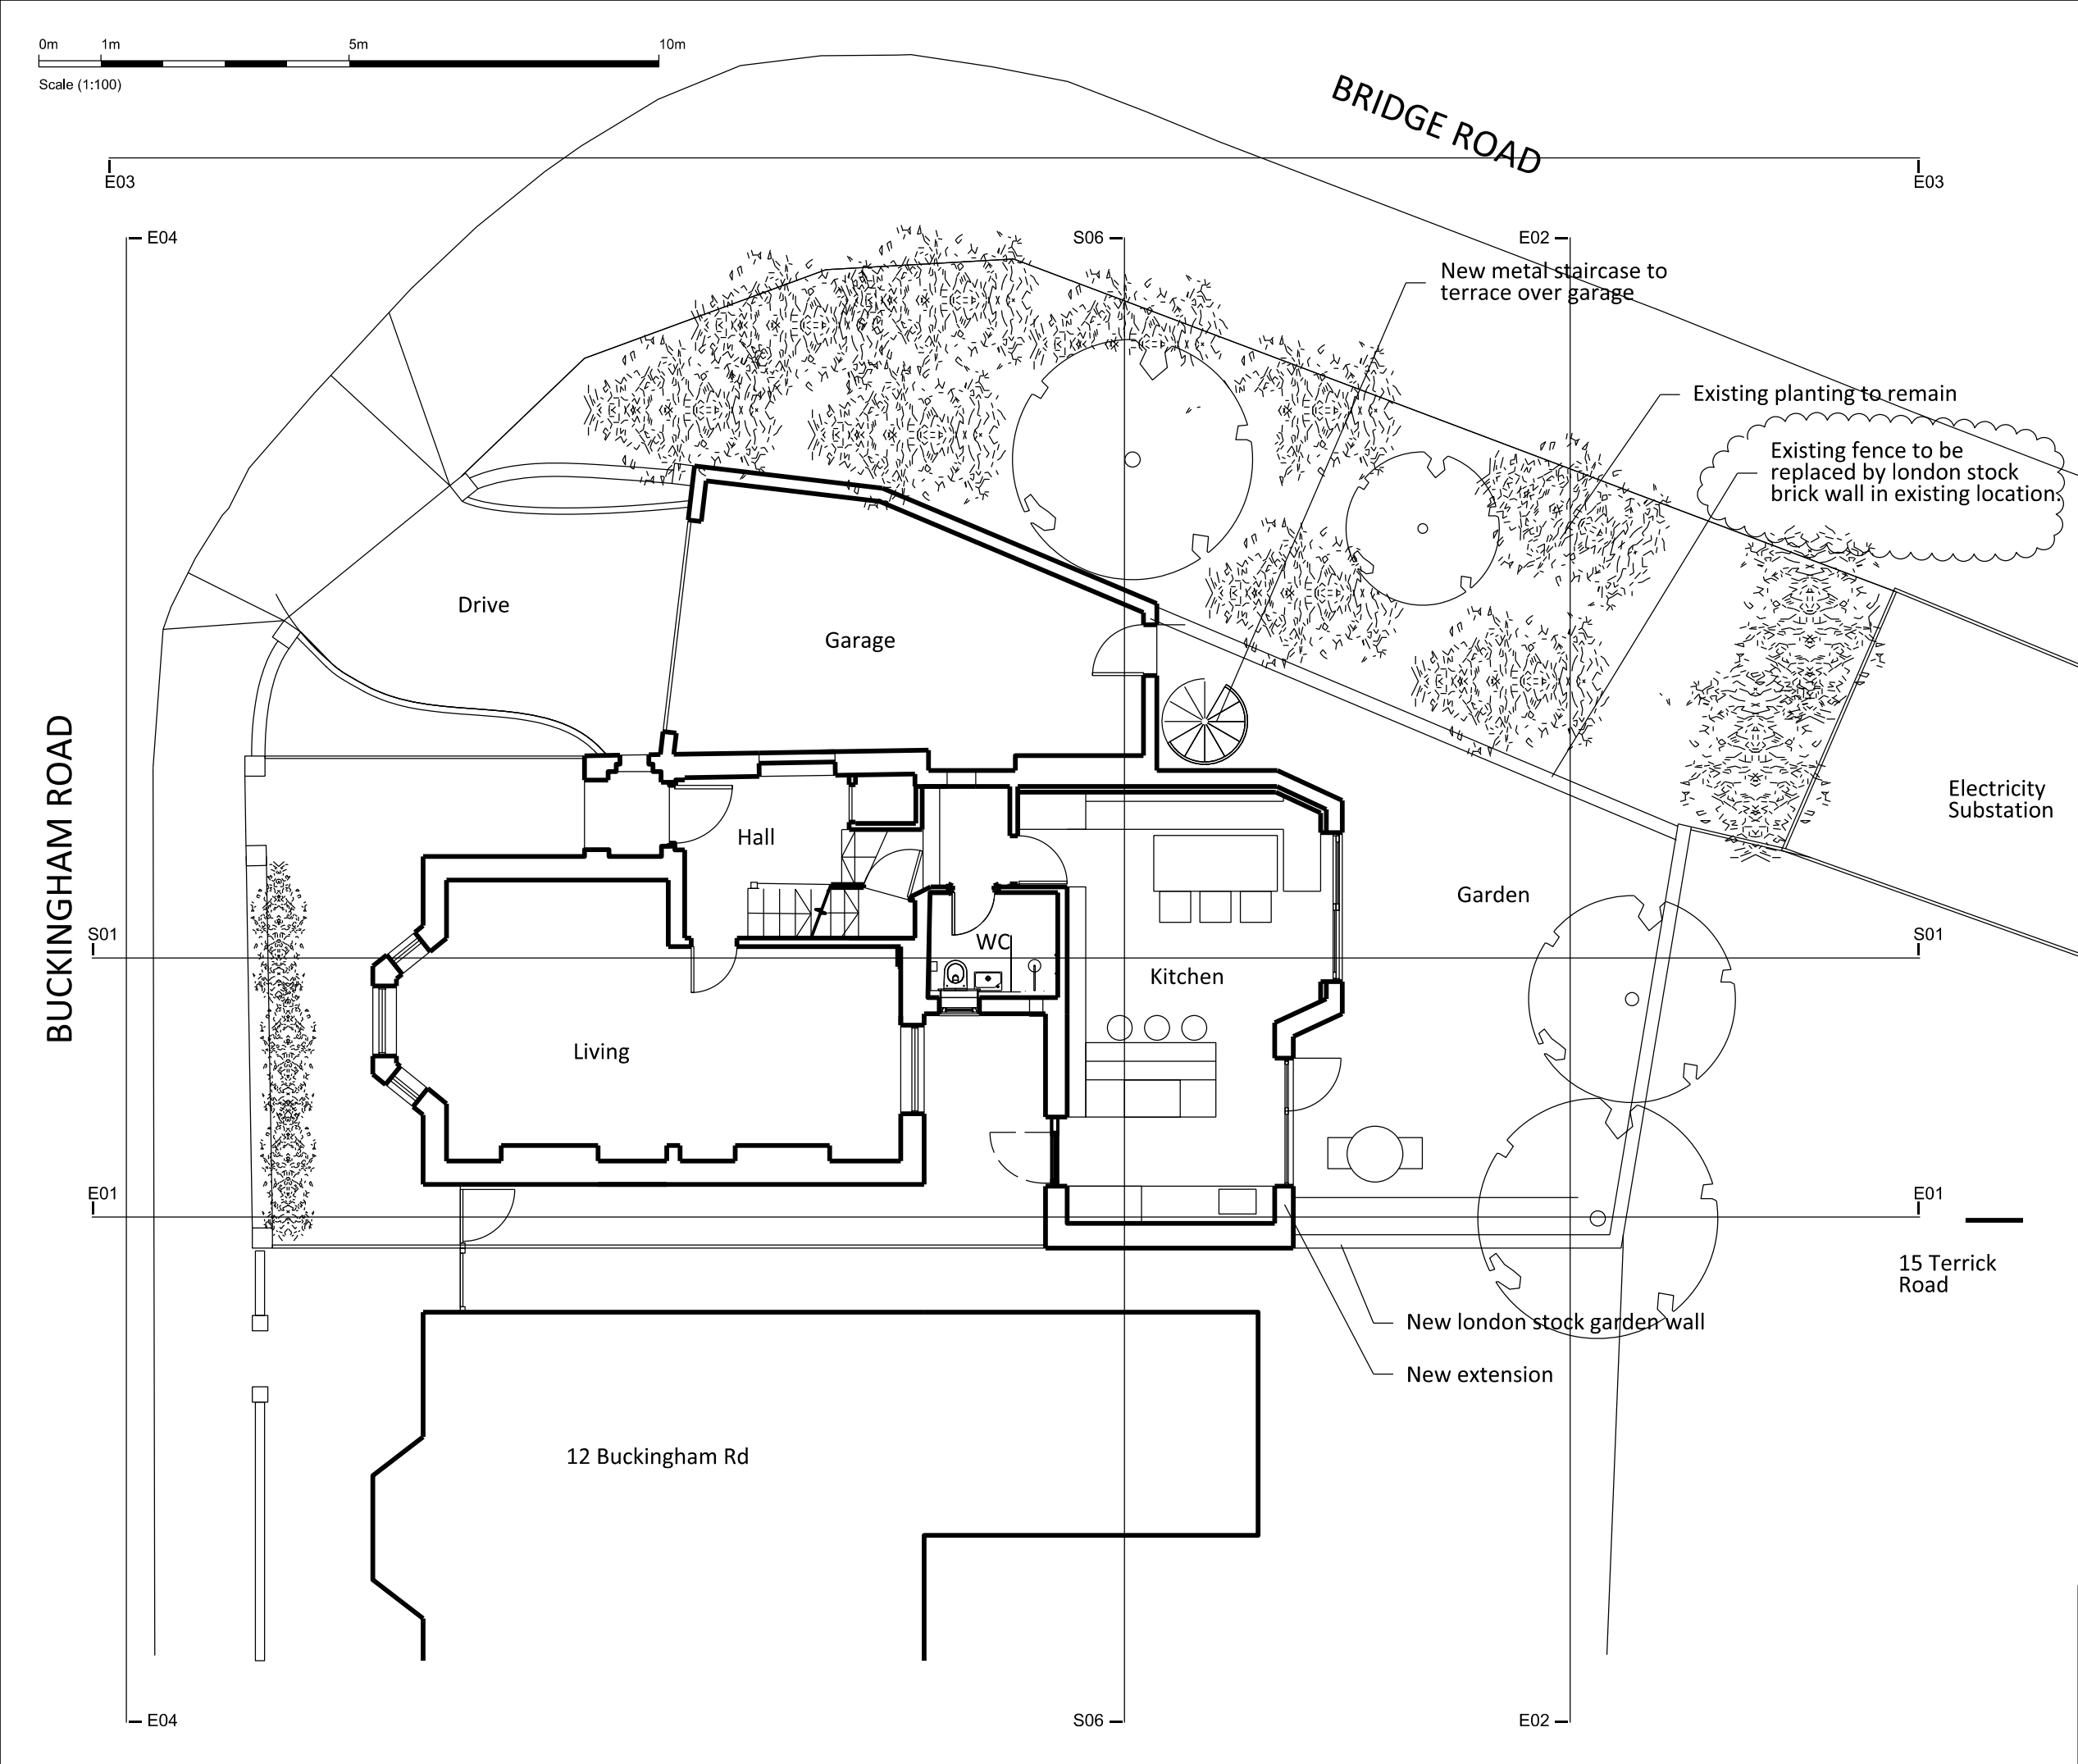

LYNDON
GOODE
ARCHITECTS

Lyndon Goode Architects Limited © 2012
For general enquires: studio@lyndongoode.com
For project enquiries: project@lyndongoode.com

Contractor to check and verify all building and site dimensions, levels and sewer invert levels at connection points before work starts.

This drawing is to be read and checked in conjunction with information provided by the engineers and other specialists.

Author: LG Check Author: DL

REV.	DATE	DESCRIPTION
01	07.09.18	Fence to adjacent land repositioned to existing location

KEY

13 BUCKINGHAM ROAD



DRAWING TITLE
PROPOSED GROUND
FLOOR PLAN

SCALE
1:100 at A3

DRAWING NUMBER
02080 | G2 | 00 | 000

REV.
01

DRAWING STATUS
ISSUE FOR PLANNING

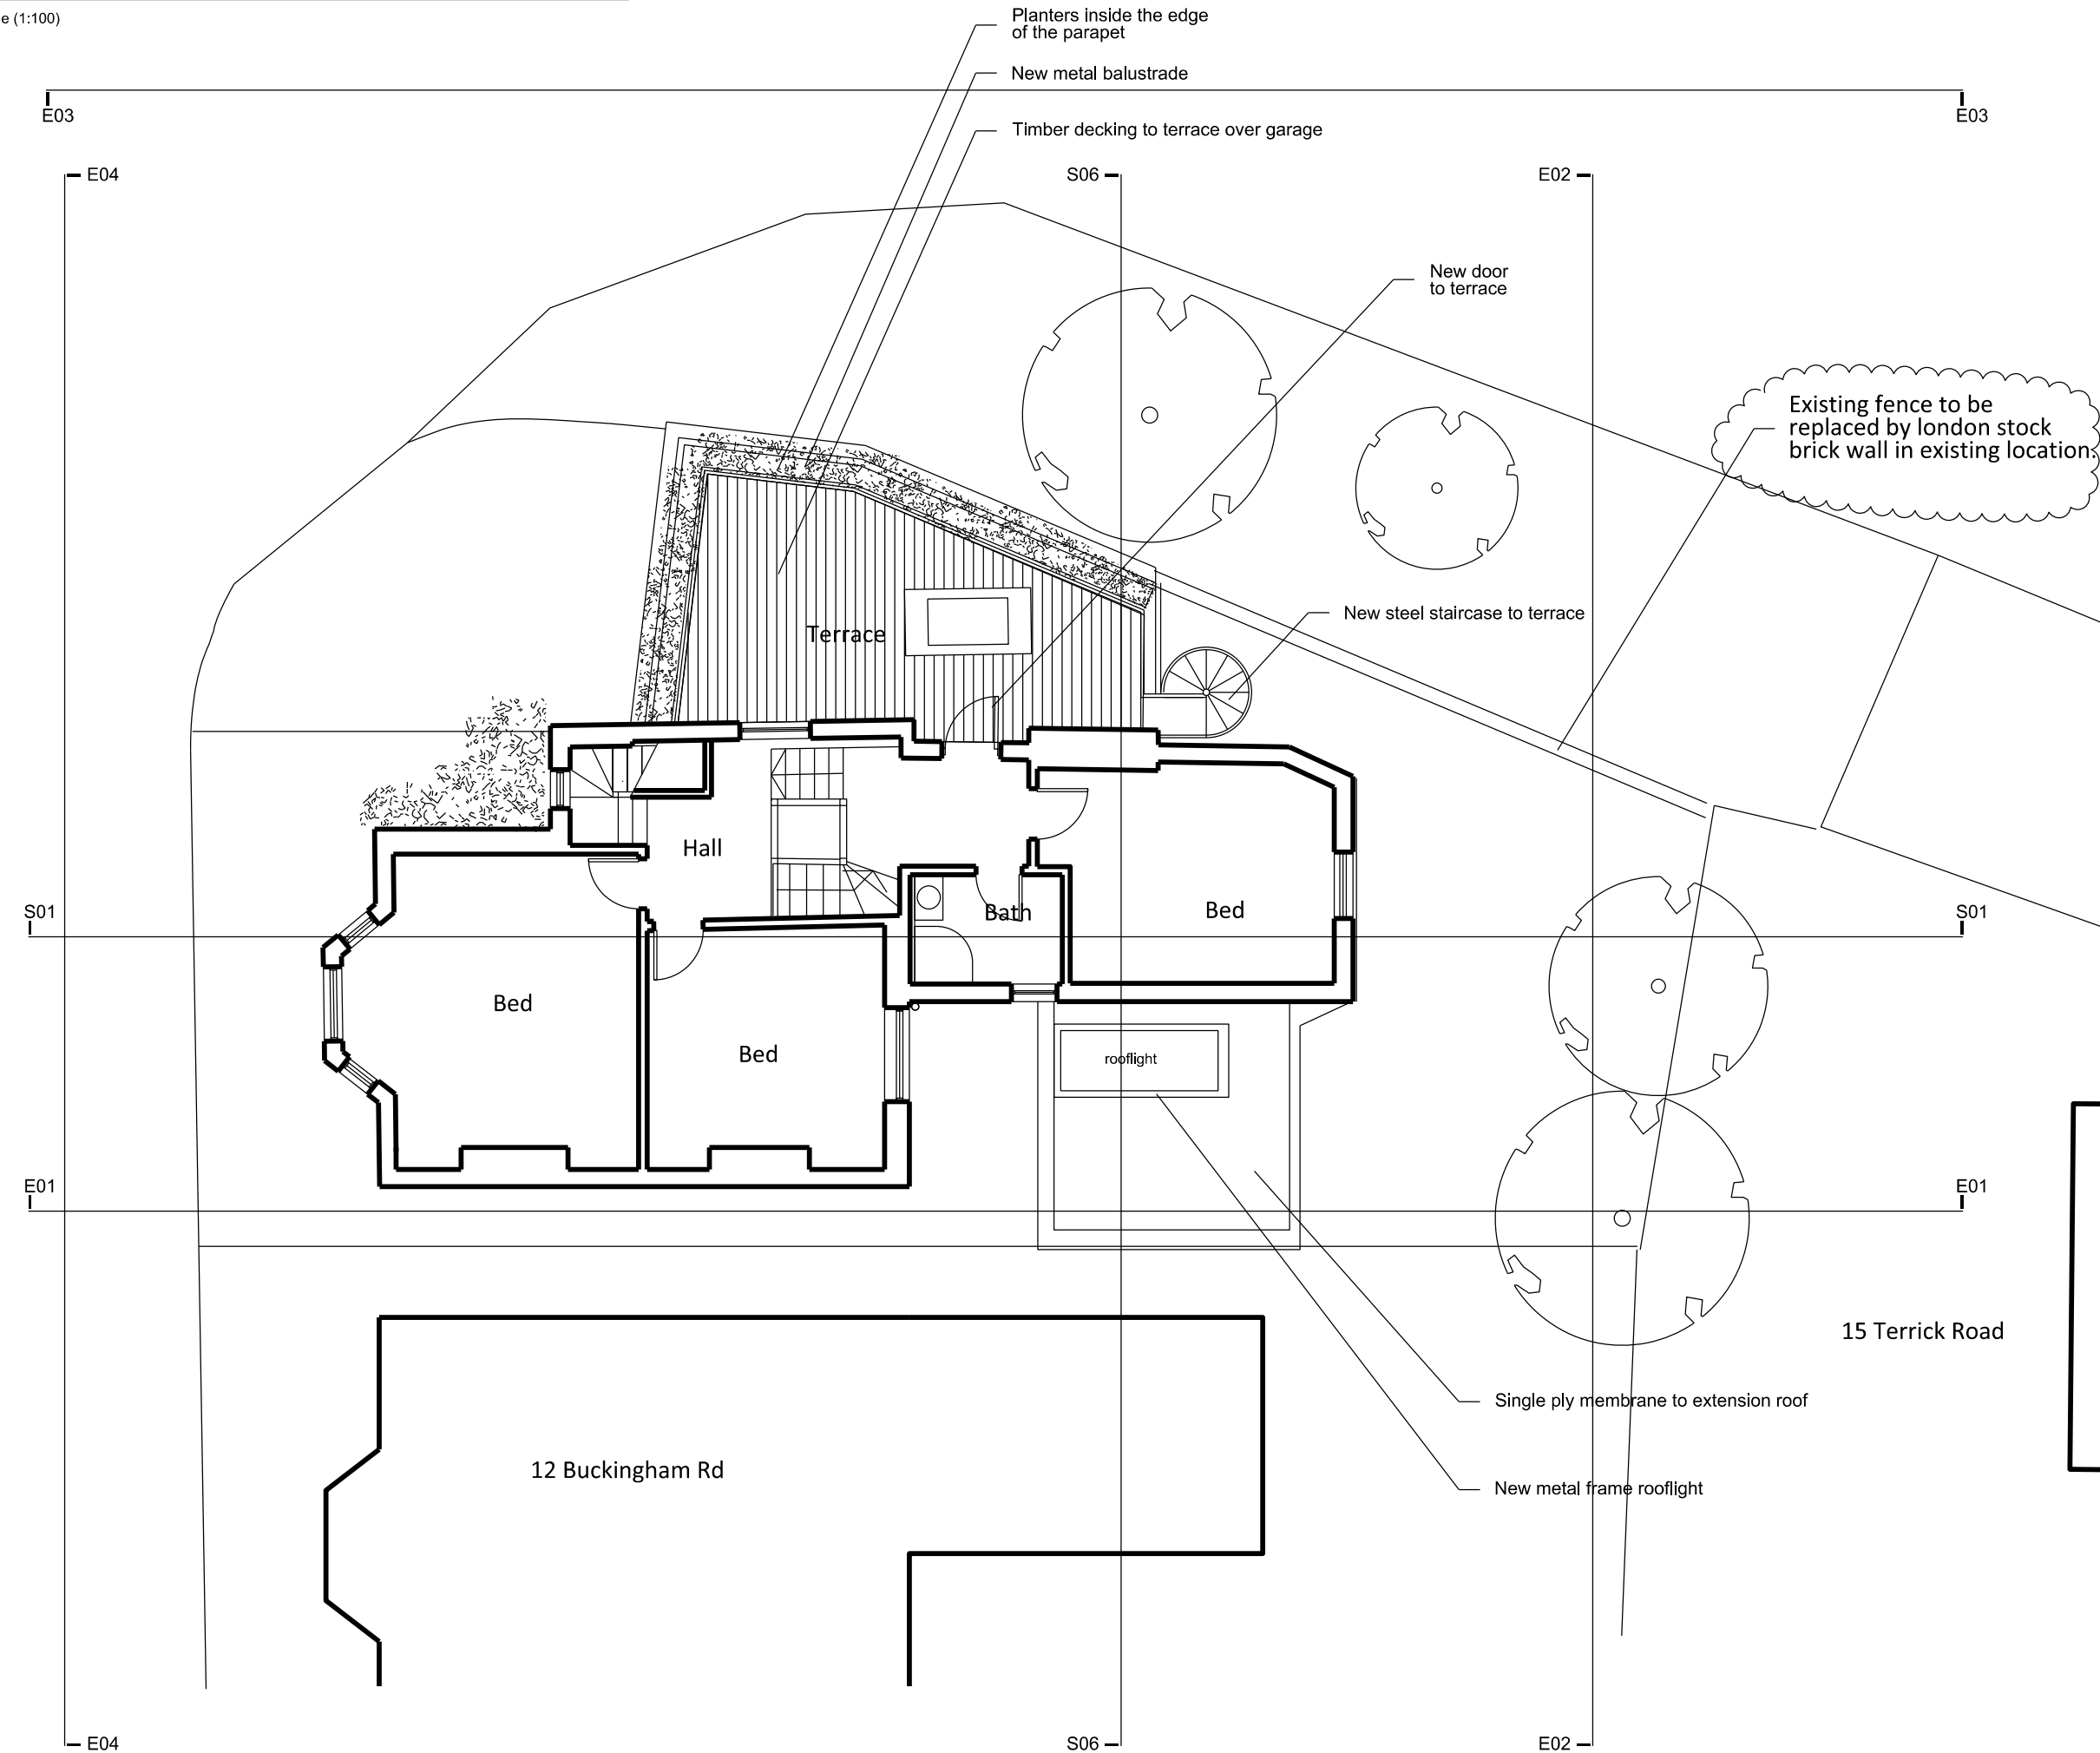 

LYNDON
GOODE
ARCHITECTS

Lyndon Goode Architects Limited © 2012
For general enquires: studio@lyndongoode.com
For project enquiries: project@lyndongoode.com

Contractor to check and verify all building and site dimensions, levels and sewer invert levels at connection points before work starts.

This drawing is to be read and checked in conjunction with information provided by the engineers and other specialists.

Author: LG Check Author: DL

REV.	DATE	DESCRIPTION
01	07.09.18	Fence to adjacent land repositioned to existing location

KEY

13 BUCKINGHAM ROAD


DRAWING TITLE
PROPOSED FIRST
FLOOR PLAN

SCALE
1:100 at A3



DRAWING NUMBER				REV.
02080	G2	00	001	01

DRAWING STATUS
ISSUE FOR PLANNING

 

LYNDON
GOODE
ARCHITECTS

Lyndon Goode Architects Limited © 2012
For general enquires: studio@lyndongoode.com
For project enquiries: project@lyndongoode.com

Contractor to check and verify all building and site dimensions, levels and sewer invert levels at connection points before work starts.

This drawing is to be read and checked in conjunction with information provided by the engineers and other specialists.

Author: LG Check Author: DL

REV.	DATE	DESCRIPTION

KEY


13 BUCKINGHAM ROAD

DRAWING TITLE
PROPOSED
SECTION S01

SCALE
1:100 at A3


DRAWING NUMBER	REV.
02080 G2 22 001	00

DRAWING STATUS
ISSUE FOR PLANNING

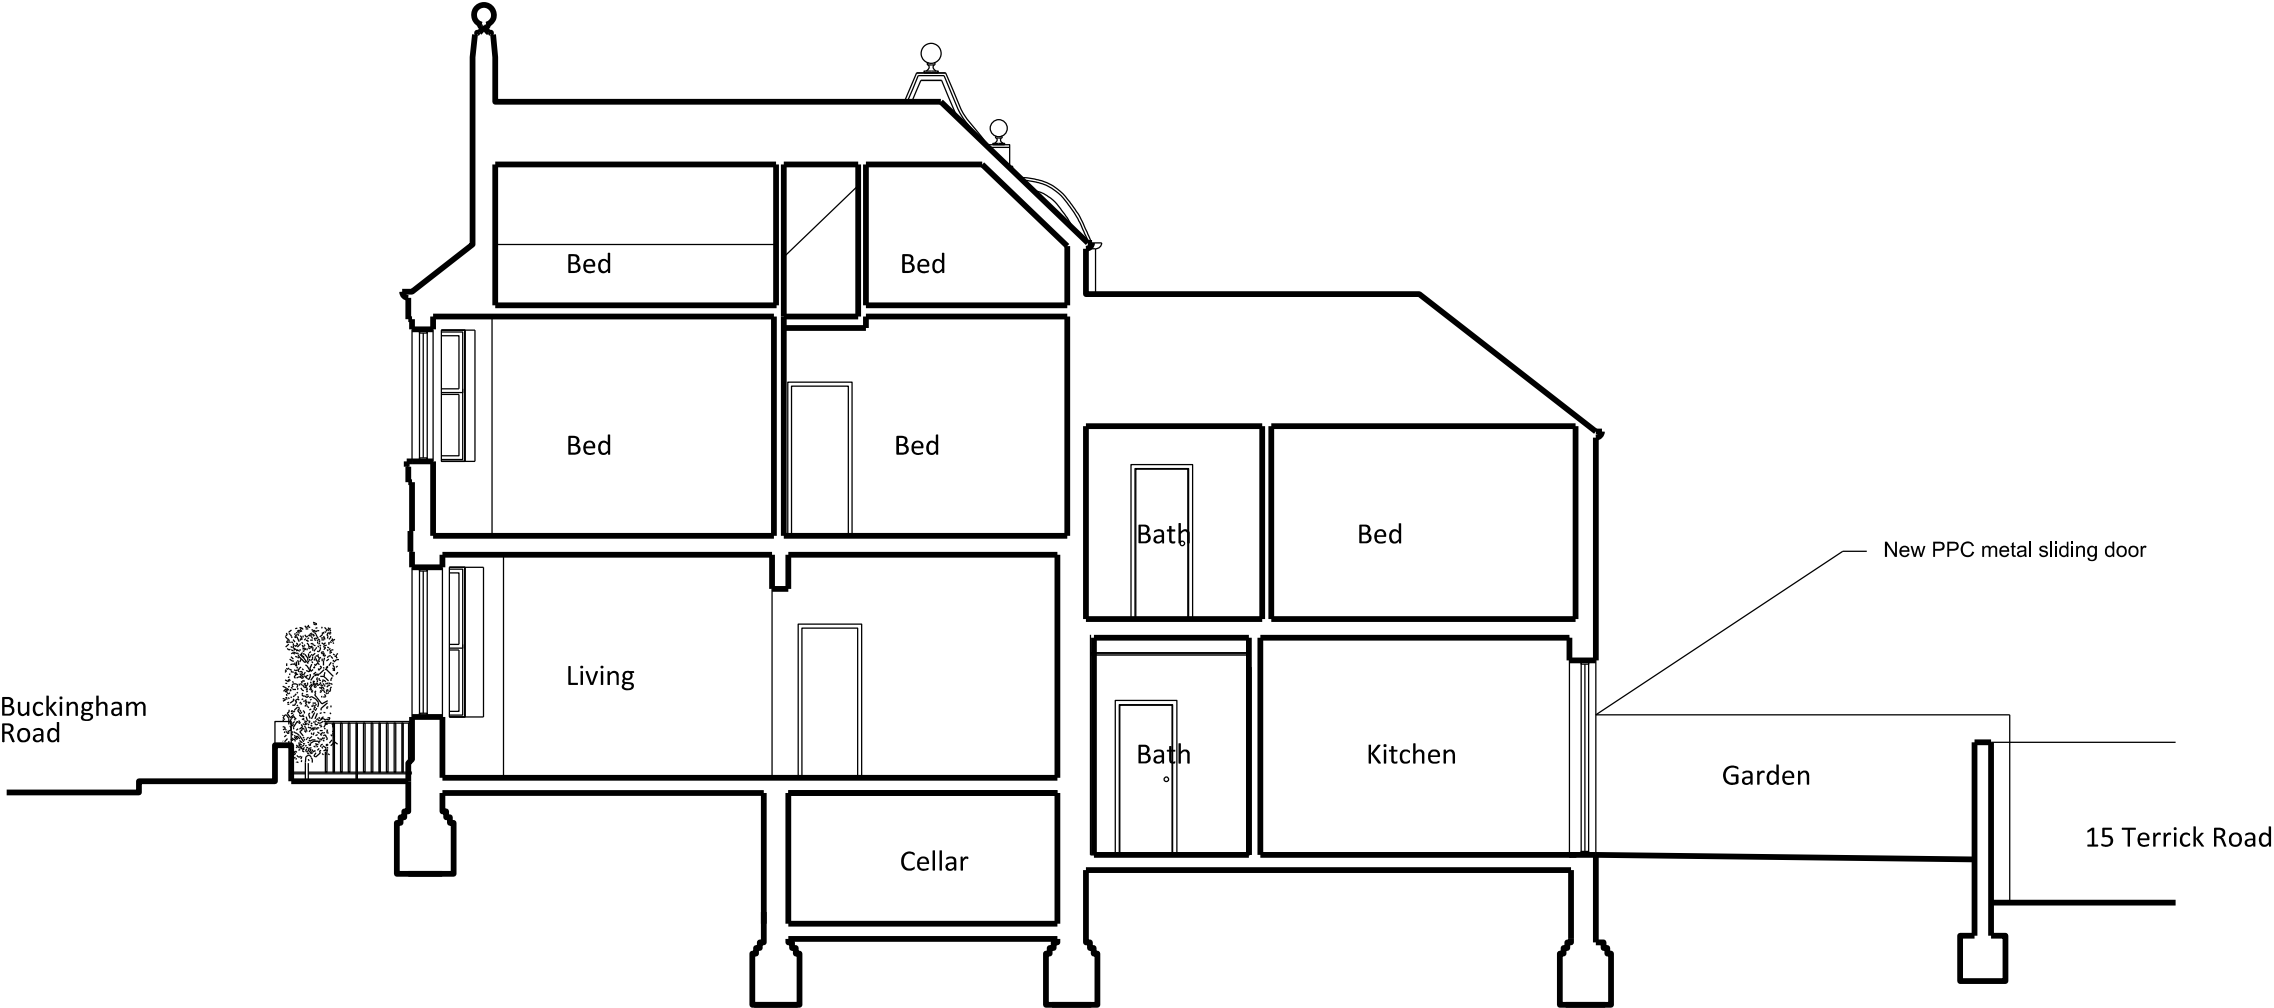

Extent of 13 Buckingham Rd

Datum
▽

 

LYNDON
GOODE
ARCHITECTS

Lyndon Goode Architects Limited © 2012
For general enquires: studio@lyndongoode.com
For project enquiries: project@lyndongoode.com

Contractor to check and verify all building and site dimensions, levels and sewer invert levels at connection points before work starts.

This drawing is to be read and checked in conjunction with information provided by the engineers and other specialists.

Author: LG Check Author: DL

REV.	DATE	DESCRIPTION

KEY


13 BUCKINGHAM ROAD


DRAWING TITLE
PROPOSED
SECTION S06

SCALE
1:100 at A3

DRAWING NUMBER	REV.
02080 G2 22 002	00

DRAWING STATUS
ISSUE FOR PLANNING

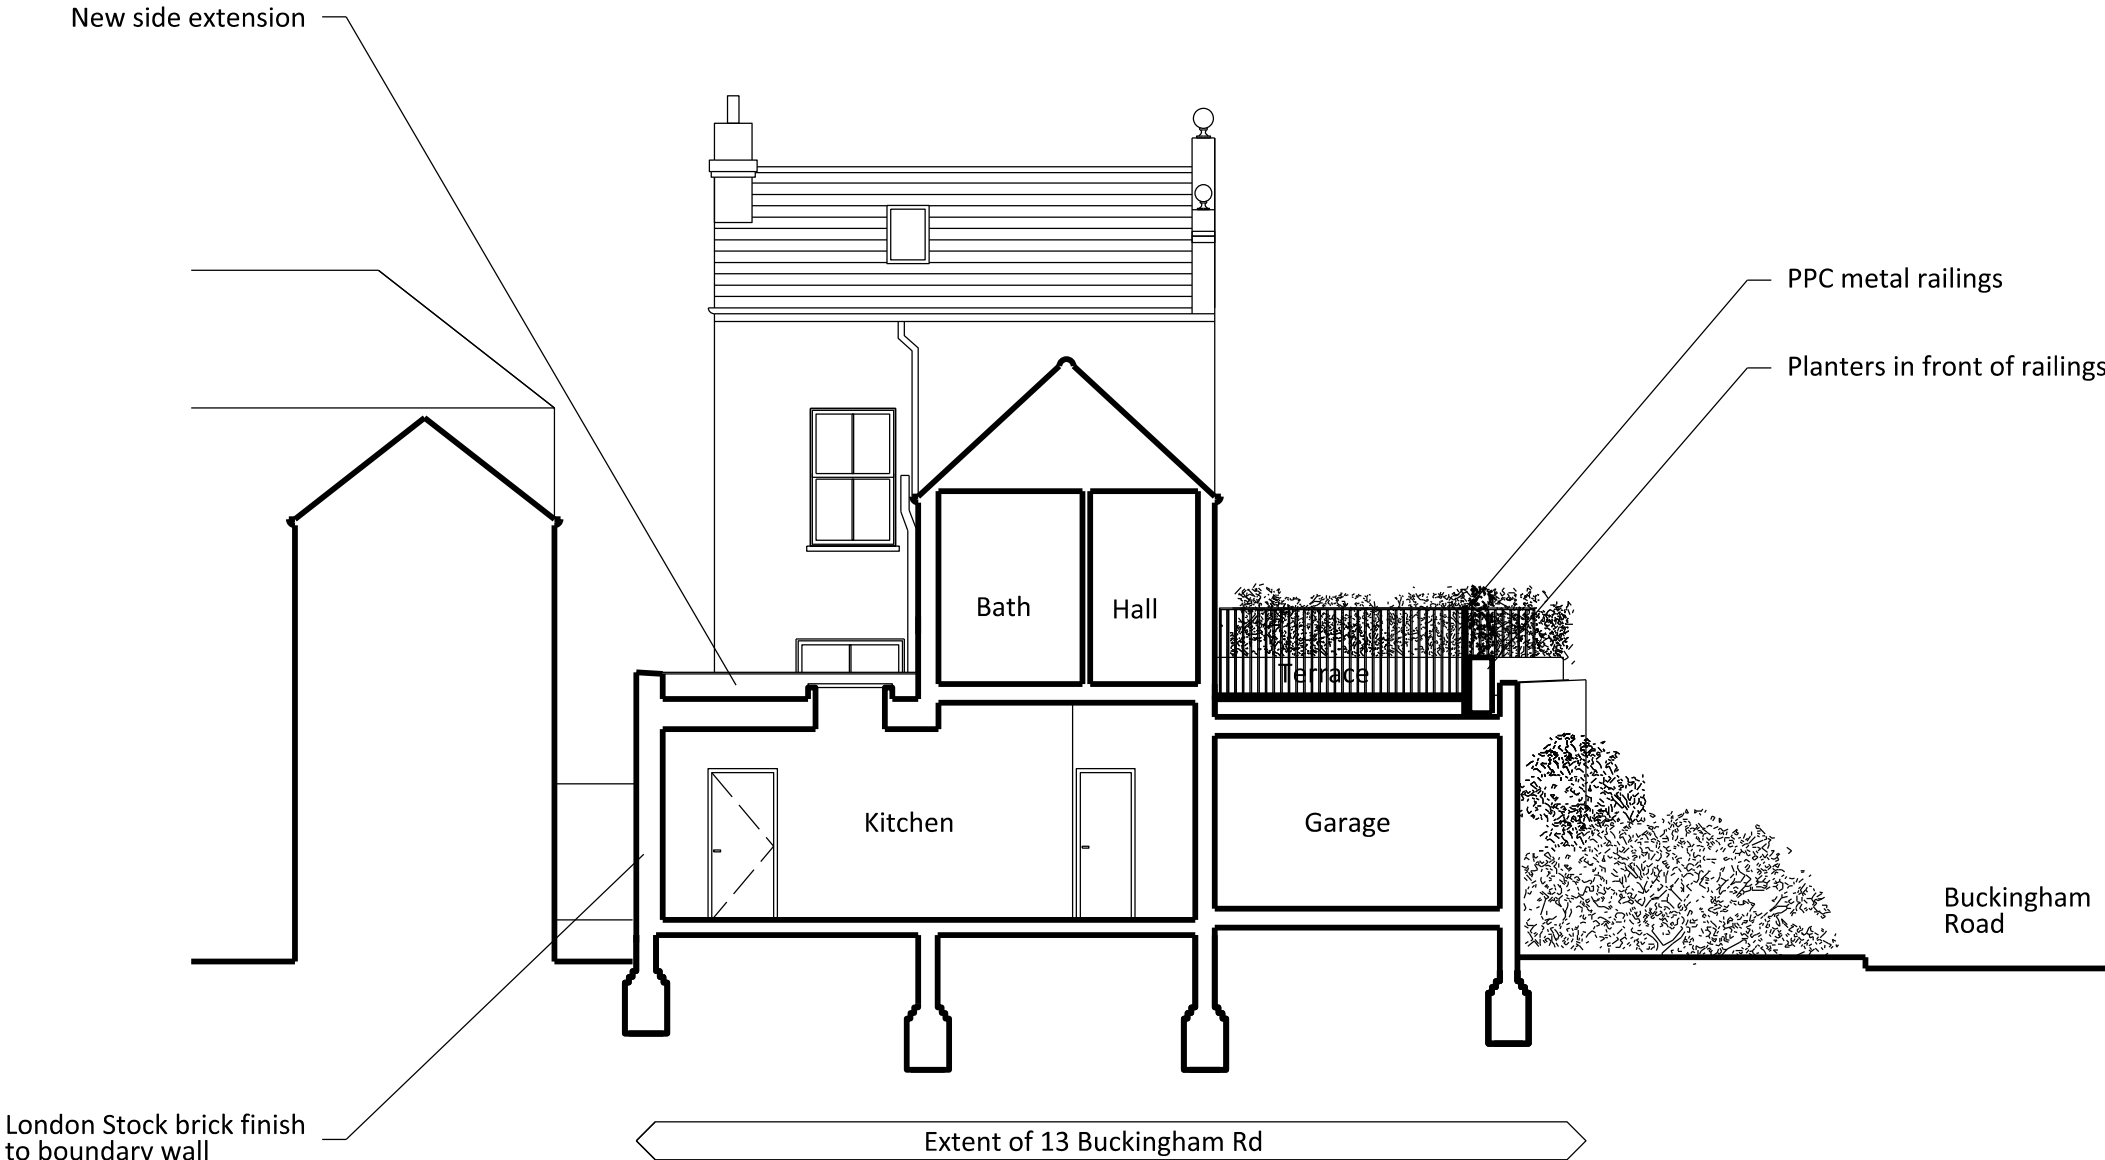

 

LYNDON
GOODE
ARCHITECTS

Lyndon Goode Architects Limited © 2012
For general enquires: studio@lyndongoode.com
For project enquiries: project@lyndongoode.com


Contractor to check and verify all building and site dimensions, levels and sewer invert levels at connection points before work starts.

This drawing is to be read and checked in conjunction with information provided by the engineers and other specialists.

Author: LG Check Author: DL

REV.	DATE	DESCRIPTION

KEY

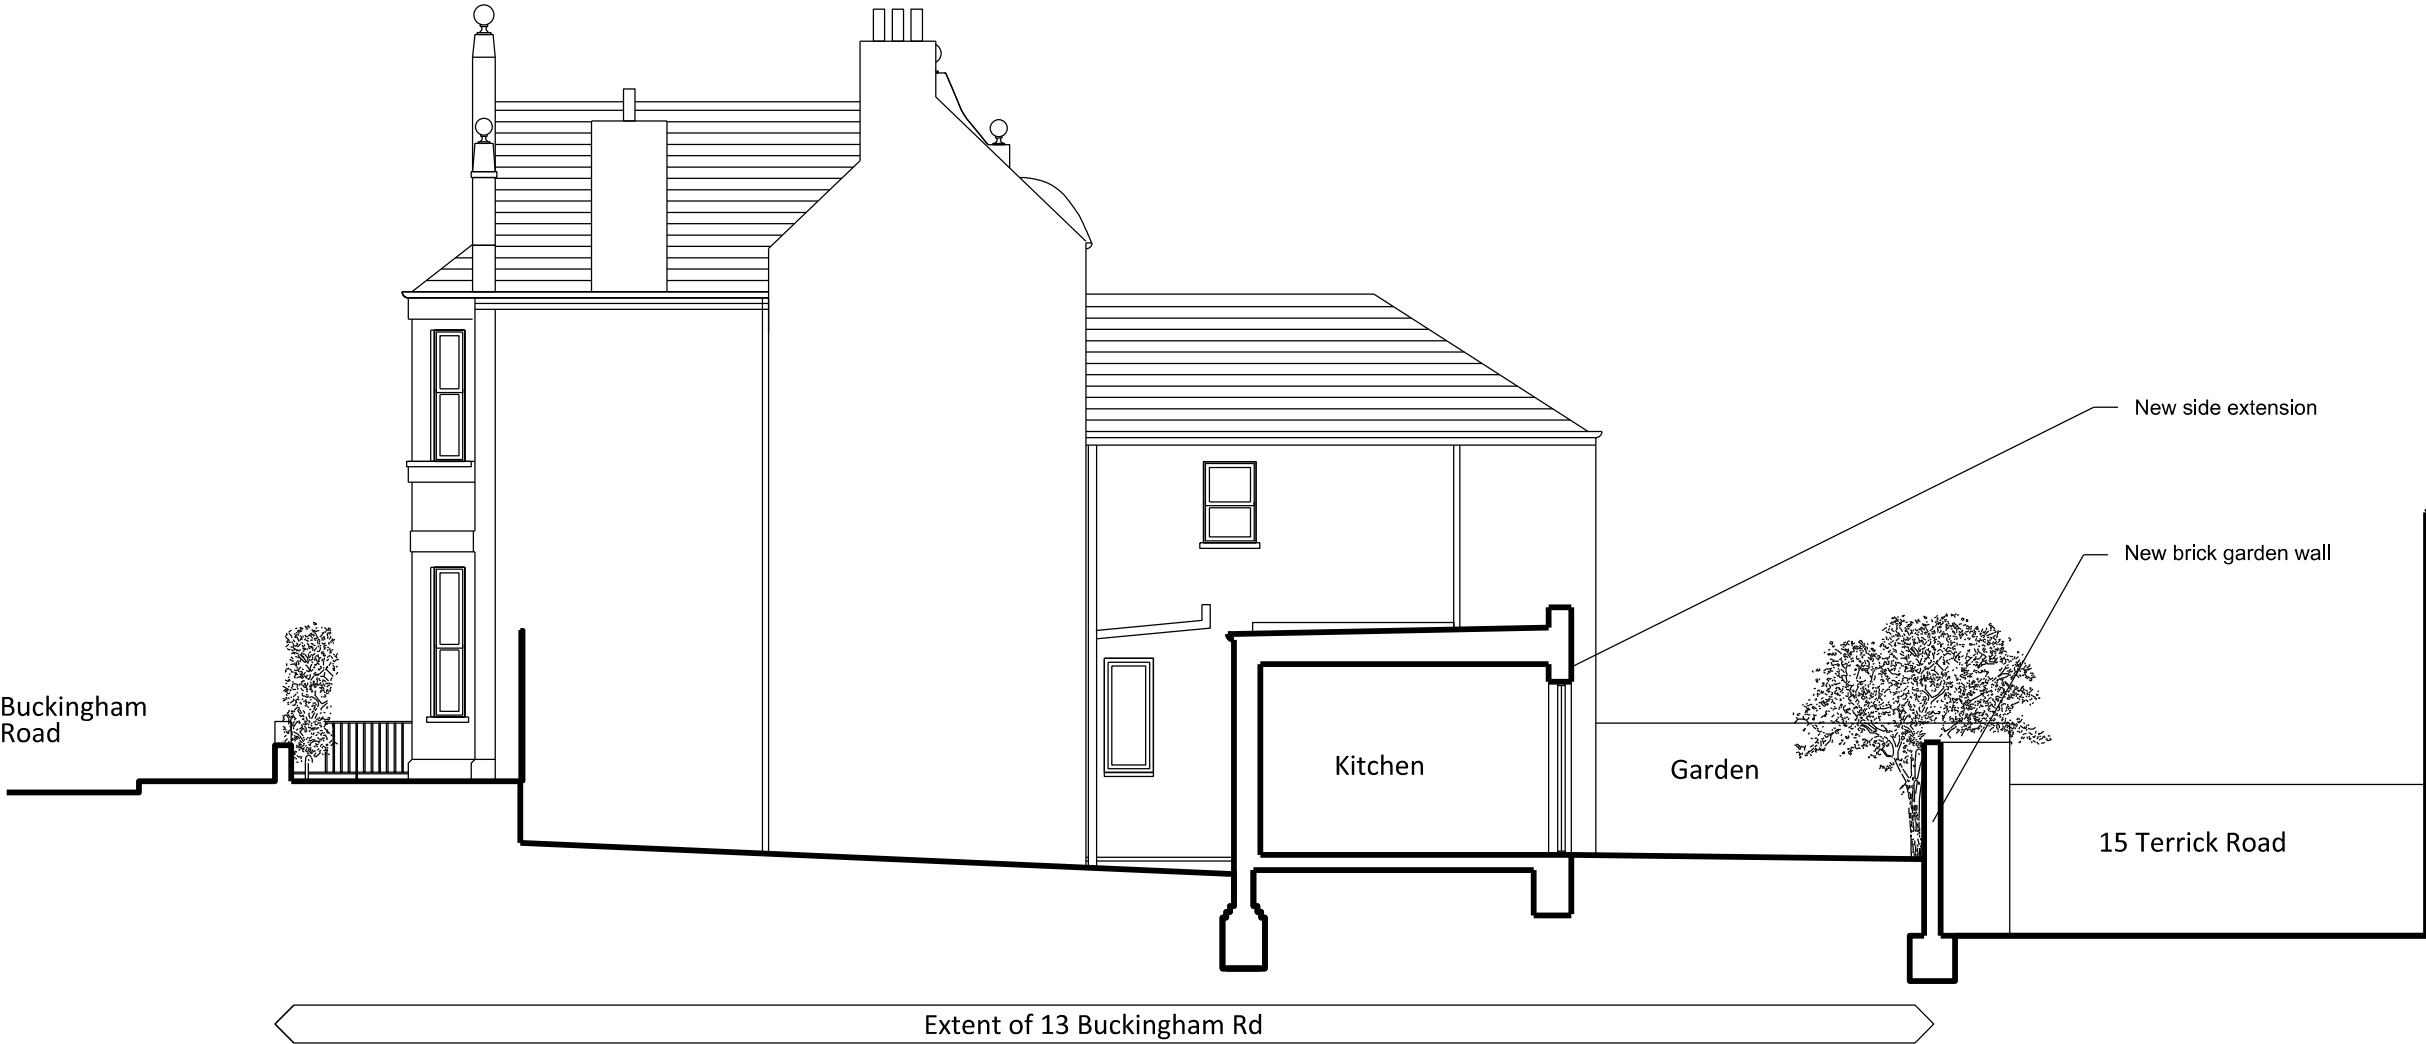


13 BUCKINGHAM ROAD

DRAWING TITLE
PROPOSED SOUTH-
EAST ELEVATION E01

SCALE
1:100 at A3

DRAWING NUMBER	REV.
02080 G2 33 001	00

DRAWING STATUS
ISSUE FOR PLANNING

 

LYNDON
GOODE
ARCHITECTS

Lyndon Goode Architects Limited © 2012
For general enquires: studio@lyndongoode.com
For project enquiries: project@lyndongoode.com

Contractor to check and verify all building and site dimensions, levels and sewer invert levels at connection points before work starts.

This drawing is to be read and checked in conjunction with information provided by the engineers and other specialists.

Author: LG Check Author: DL

REV.	DATE	DESCRIPTION
01	07.09.18	Fence to adjacent land repositioned to existing location

KEY


13 BUCKINGHAM ROAD


DRAWING TITLE
PROPOSED NORTH-
EAST ELEVATION E02

SCALE
1:100 at A3

DRAWING NUMBER	REV.
02080 G2 33 002	01

DRAWING STATUS
ISSUE FOR PLANNING

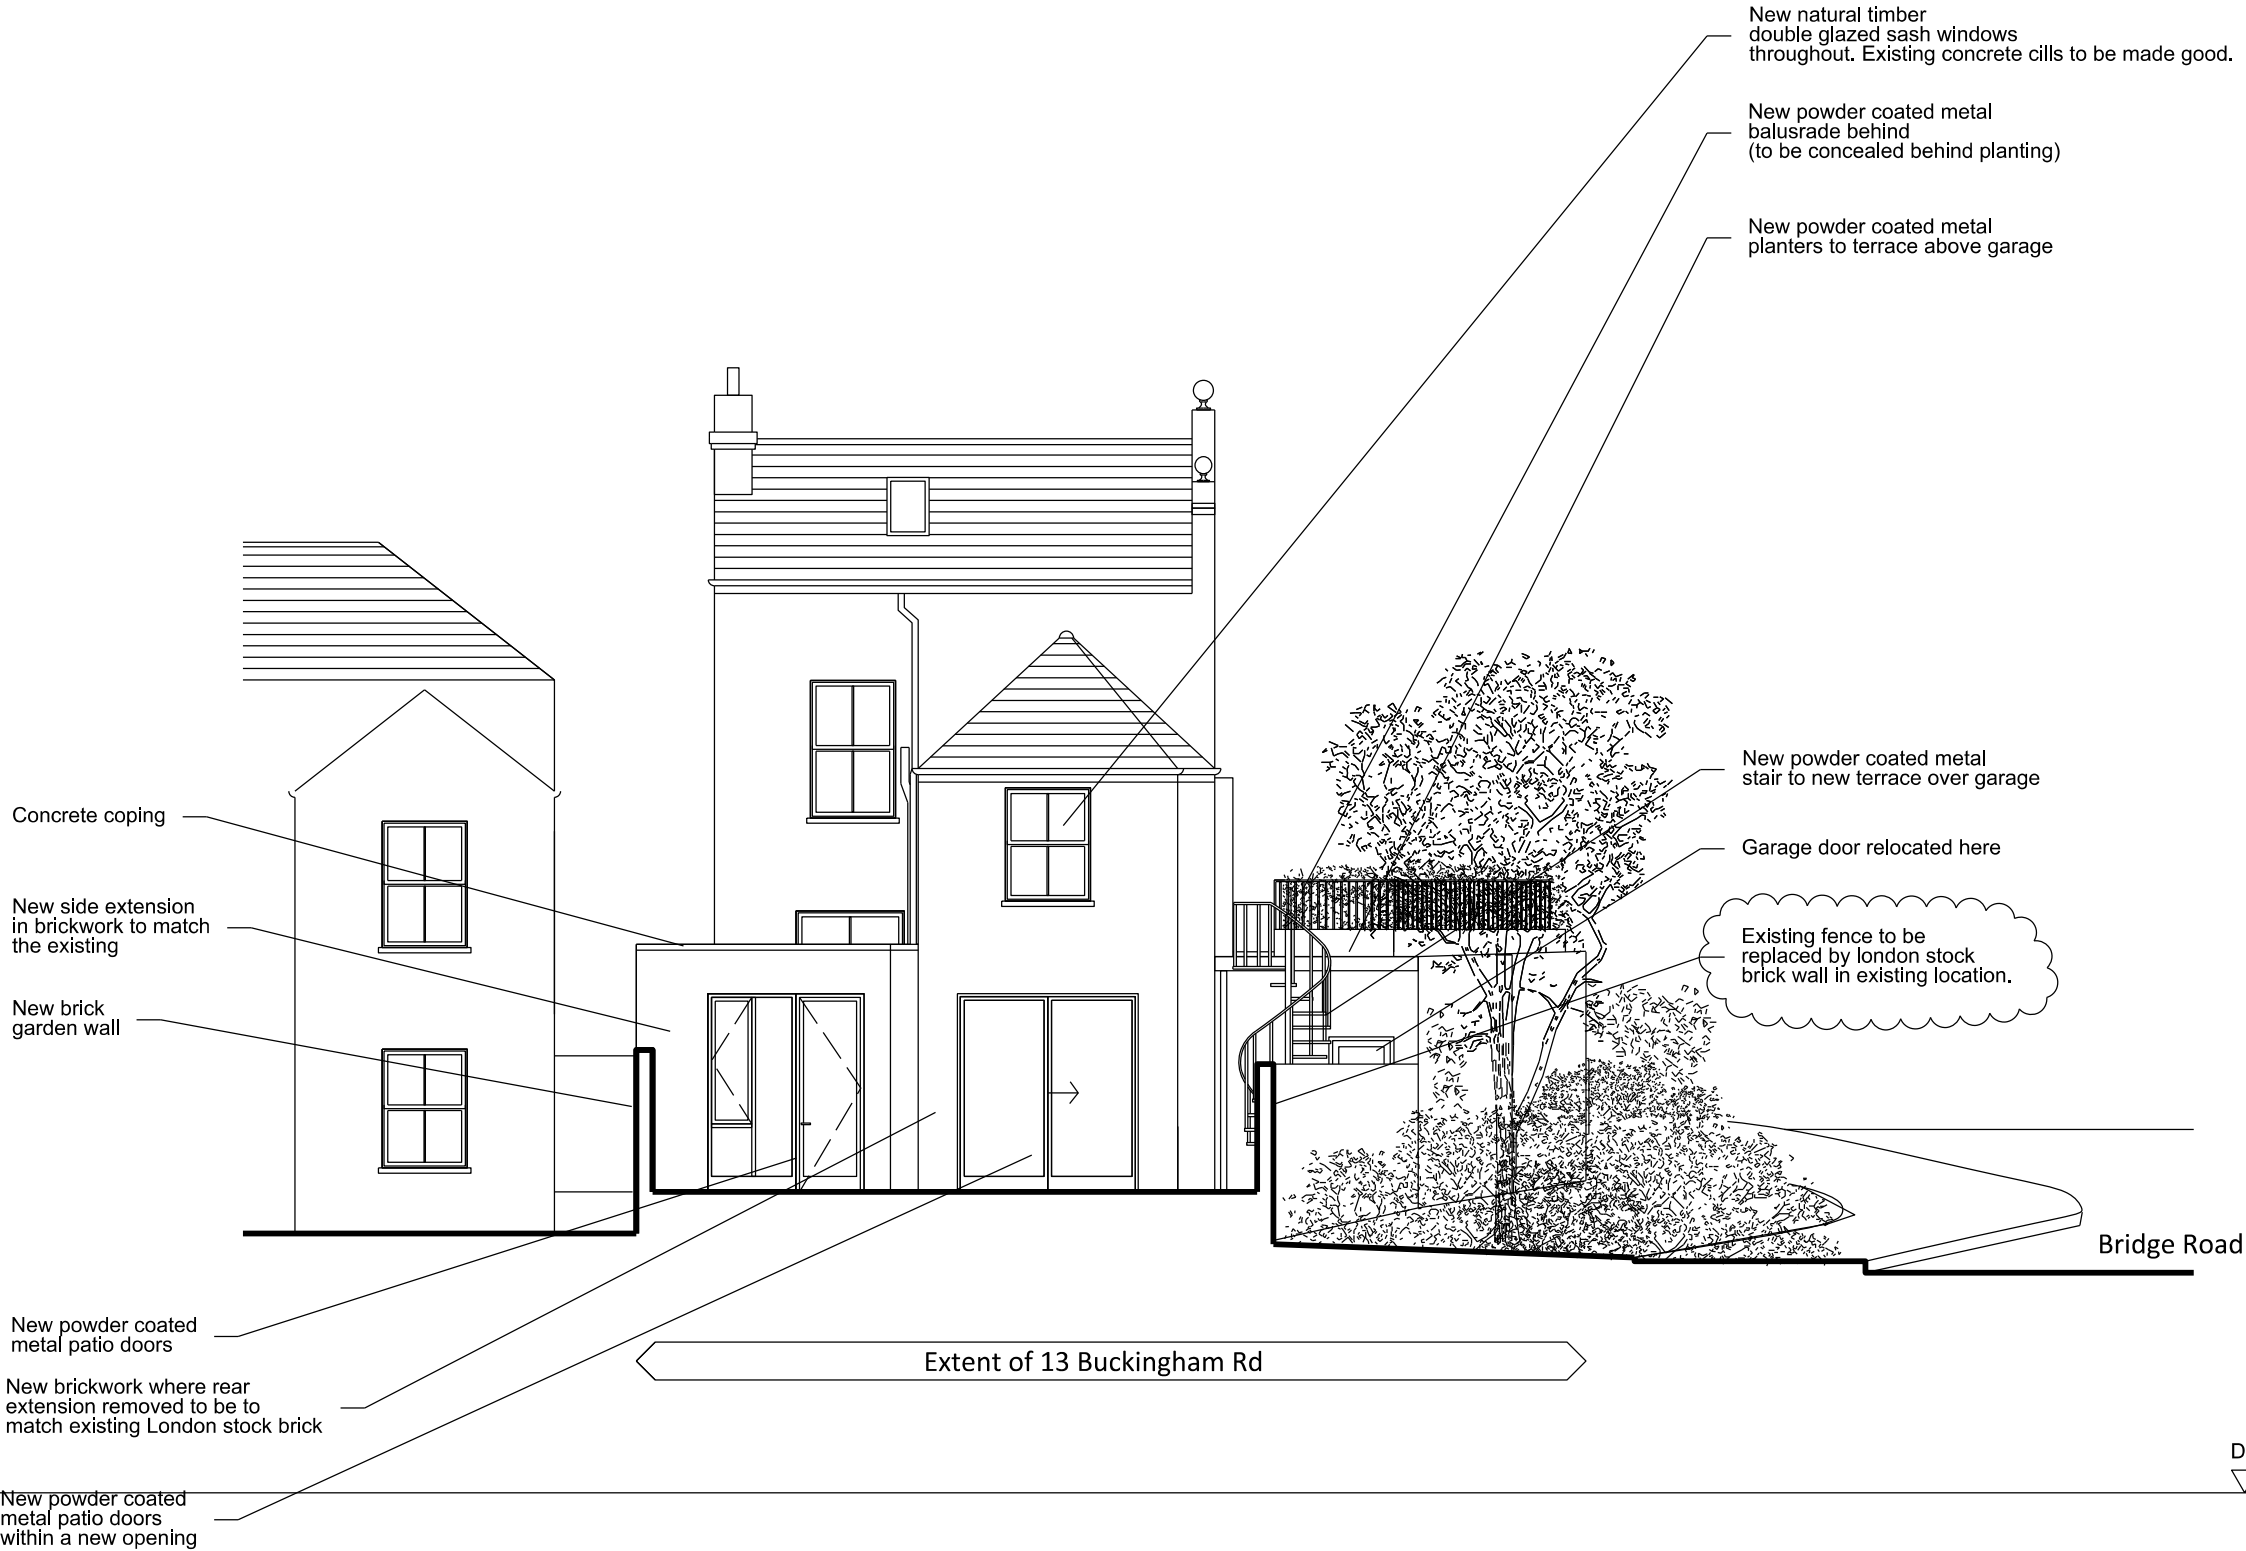

 

LYNDON
GOODE
ARCHITECTS

Lyndon Goode Architects Limited © 2012
For general enquires: studio@lyndongoode.com
For project enquiries: project@lyndongoode.com

Contractor to check and verify all building and site dimensions, levels and sewer invert levels at connection points before work starts.

This drawing is to be read and checked in conjunction with information provided by the engineers and other specialists.

Author: LG Check Author: DL

REV.	DATE	DESCRIPTION
01	07.09.18	Fence to adjacent land repositioned to existing location

KEY


13 BUCKINGHAM ROAD


DRAWING TITLE
PROPOSED NORTH-
WEST ELEVATION E03

SCALE
1:100 at A3

DRAWING NUMBER	REV.
02080 G2 33 003	01

DRAWING STATUS
ISSUE FOR PLANNING

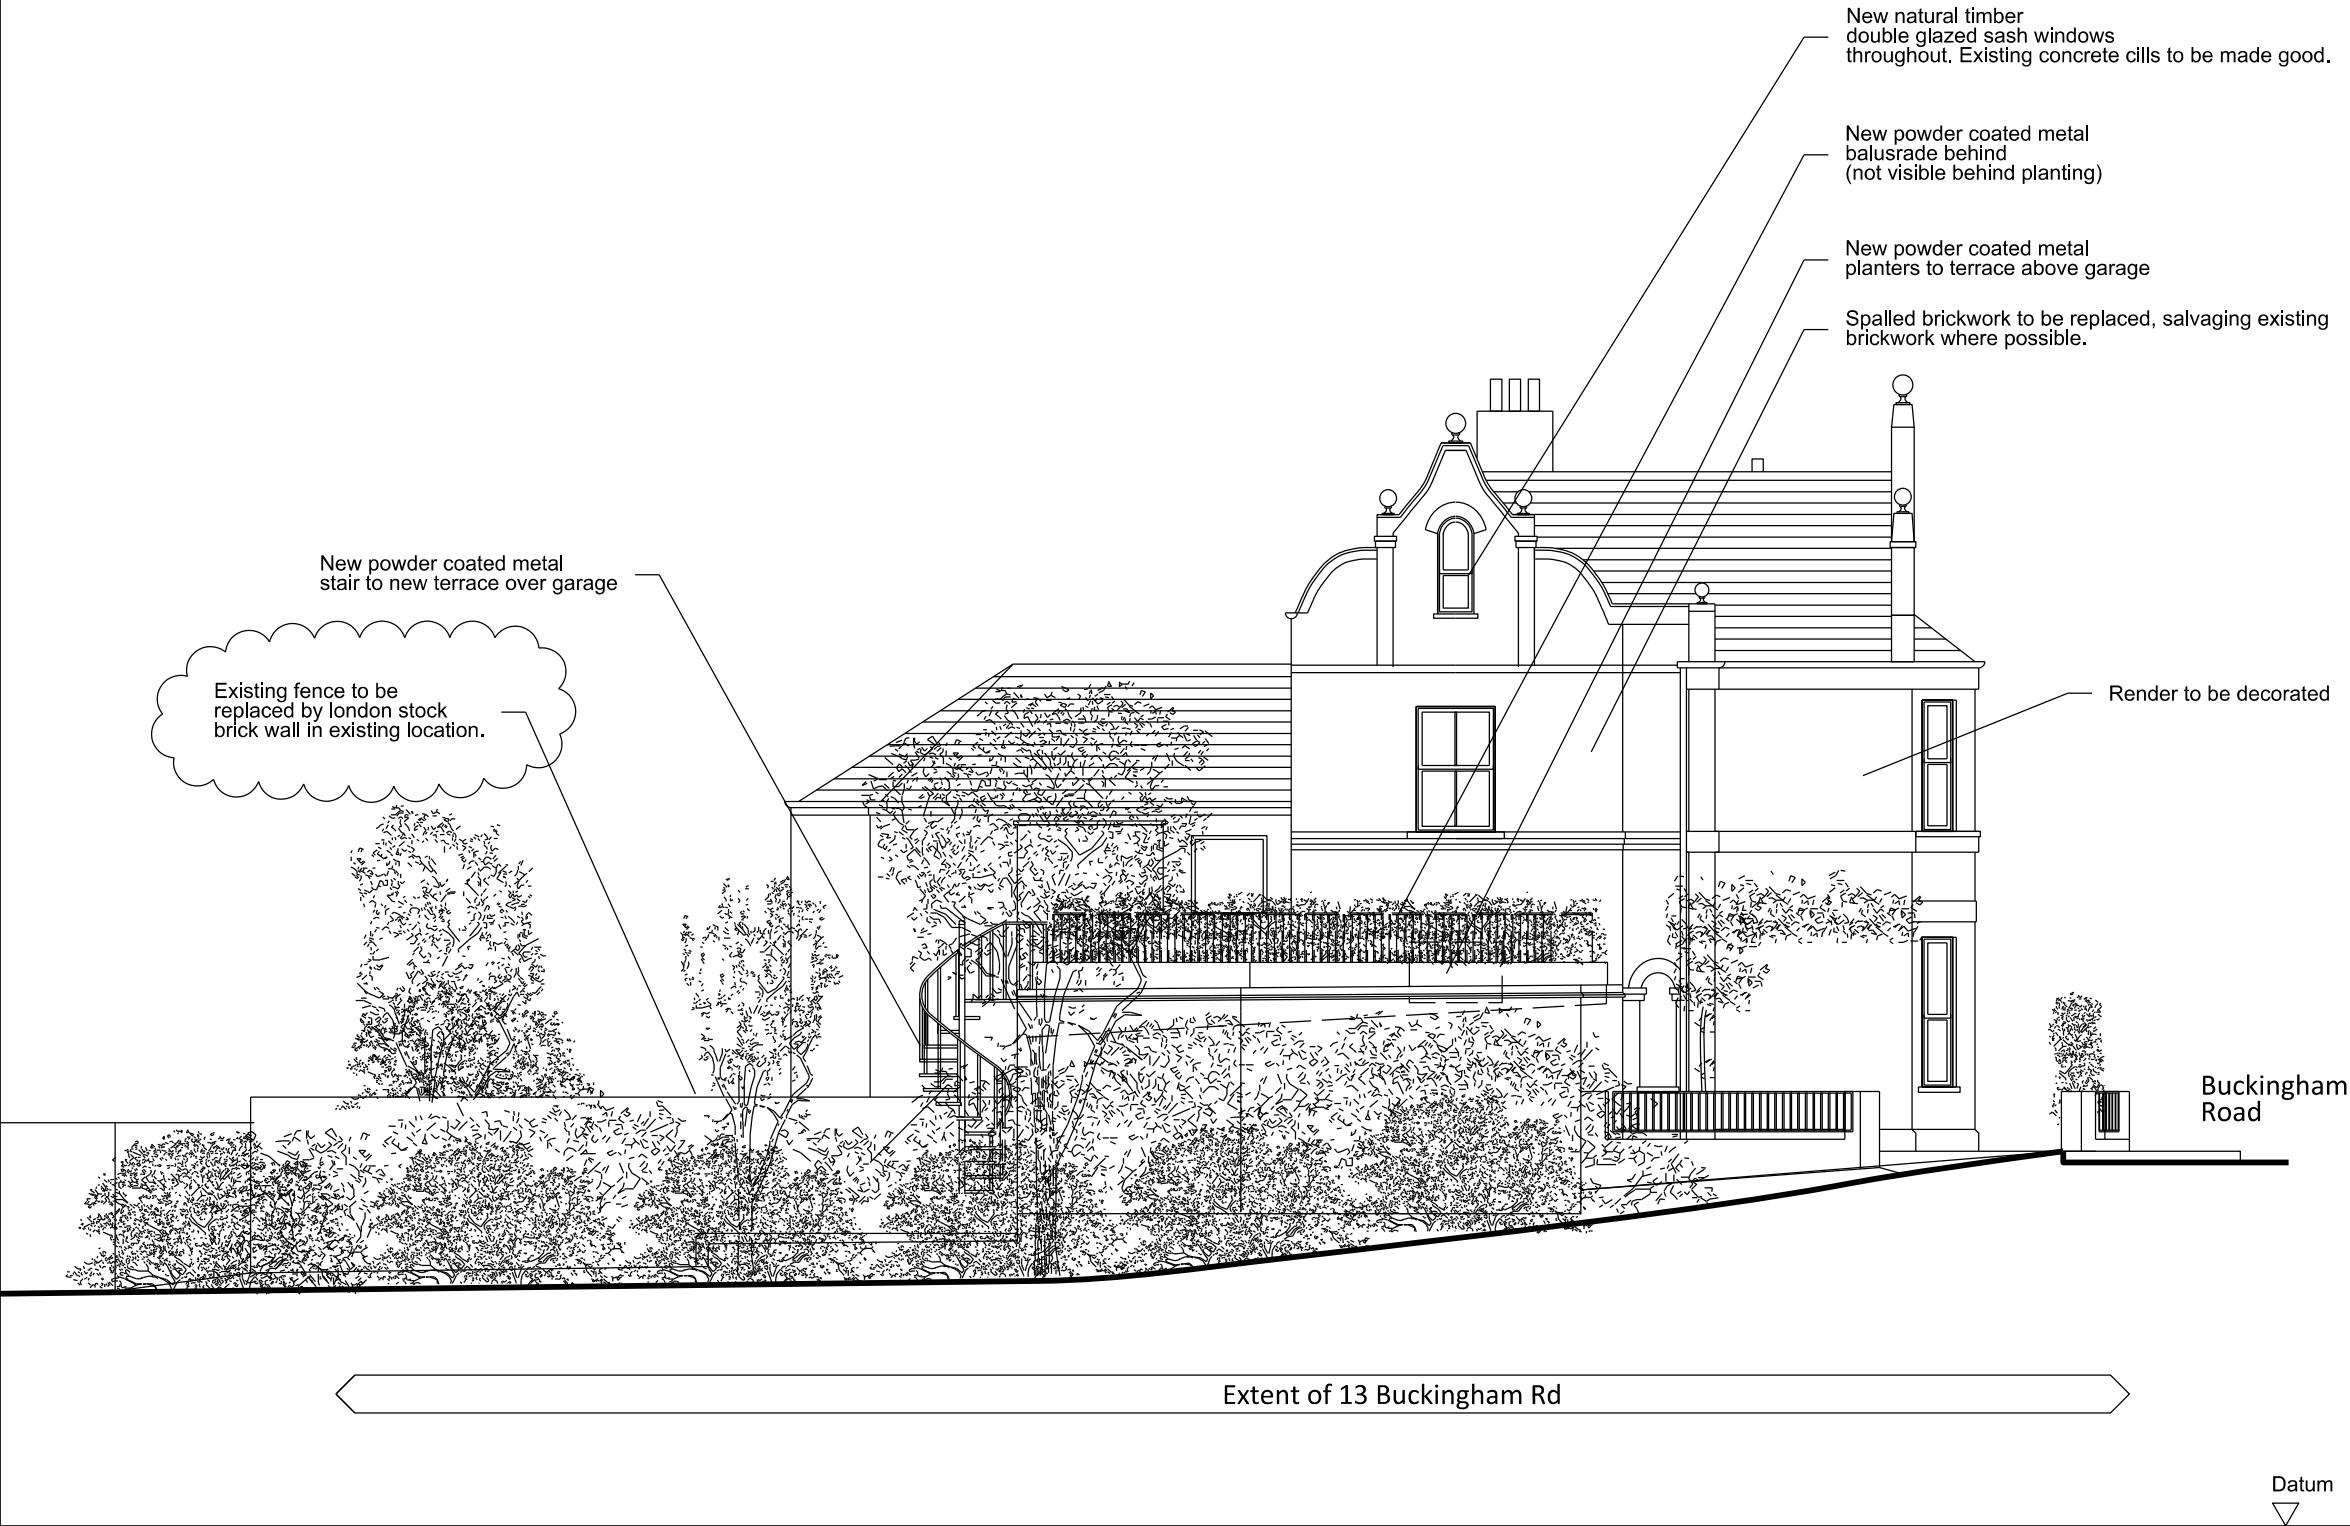

 

LYNDON
GOODE
ARCHITECTS

Lyndon Goode Architects Limited © 2012
For general enquires: studio@lyndongoode.com
For project enquiries: project@lyndongoode.com

Contractor to check and verify all building and site dimensions, levels and sewer invert levels at connection points before work starts.

This drawing is to be read and checked in conjunction with information provided by the engineers and other specialists.

Author: LG Check Author: DL

REV.	DATE	DESCRIPTION

KEY



Extent of 13 Buckingham Rd

Datum
▽

13 BUCKINGHAM ROAD

DRAWING TITLE
PROPOSED SOUTH-
WEST ELEVATION E04

SCALE
1:100 at A3

DRAWING NUMBER	REV.
02080 G2 33 004	00

DRAWING STATUS
ISSUE FOR PLANNING